




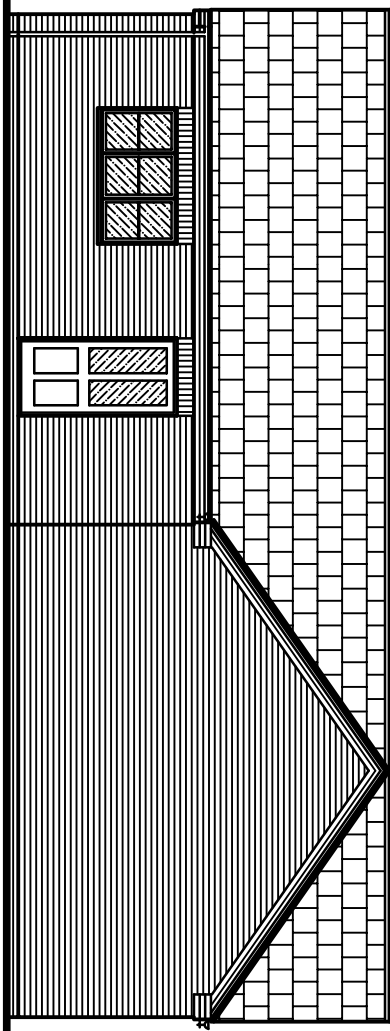


FRONT ELEVATION

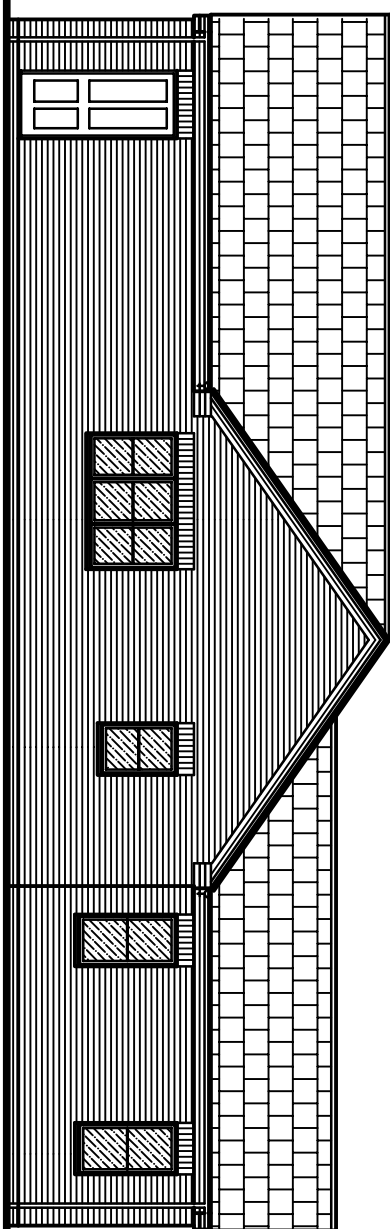


SIDE ELEVATION

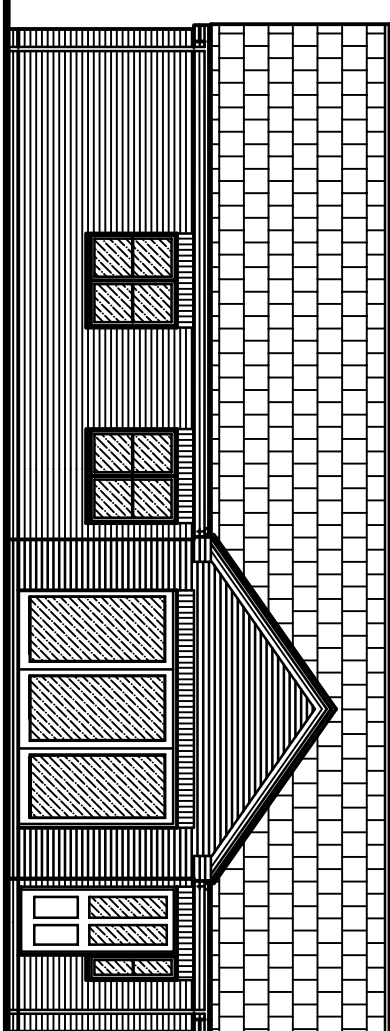

## REAR ELEVATION

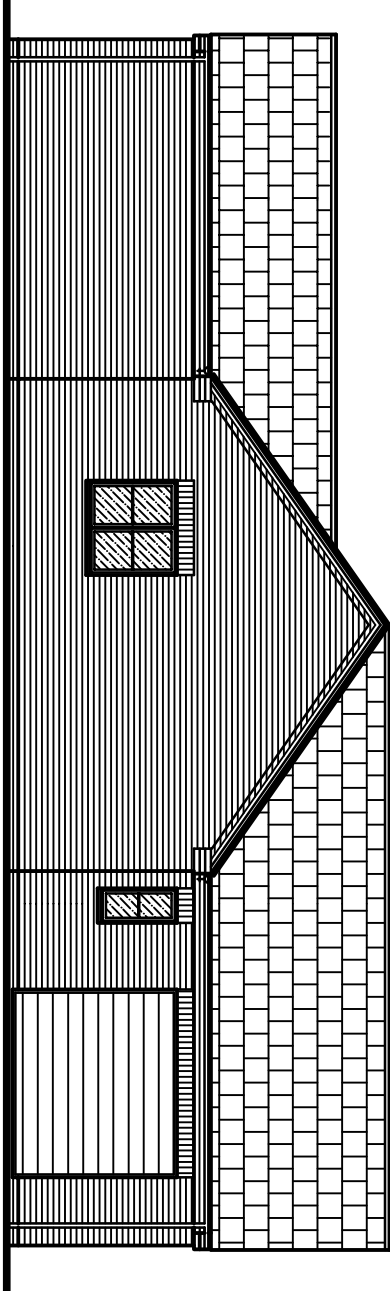

SIDE ELEVATION

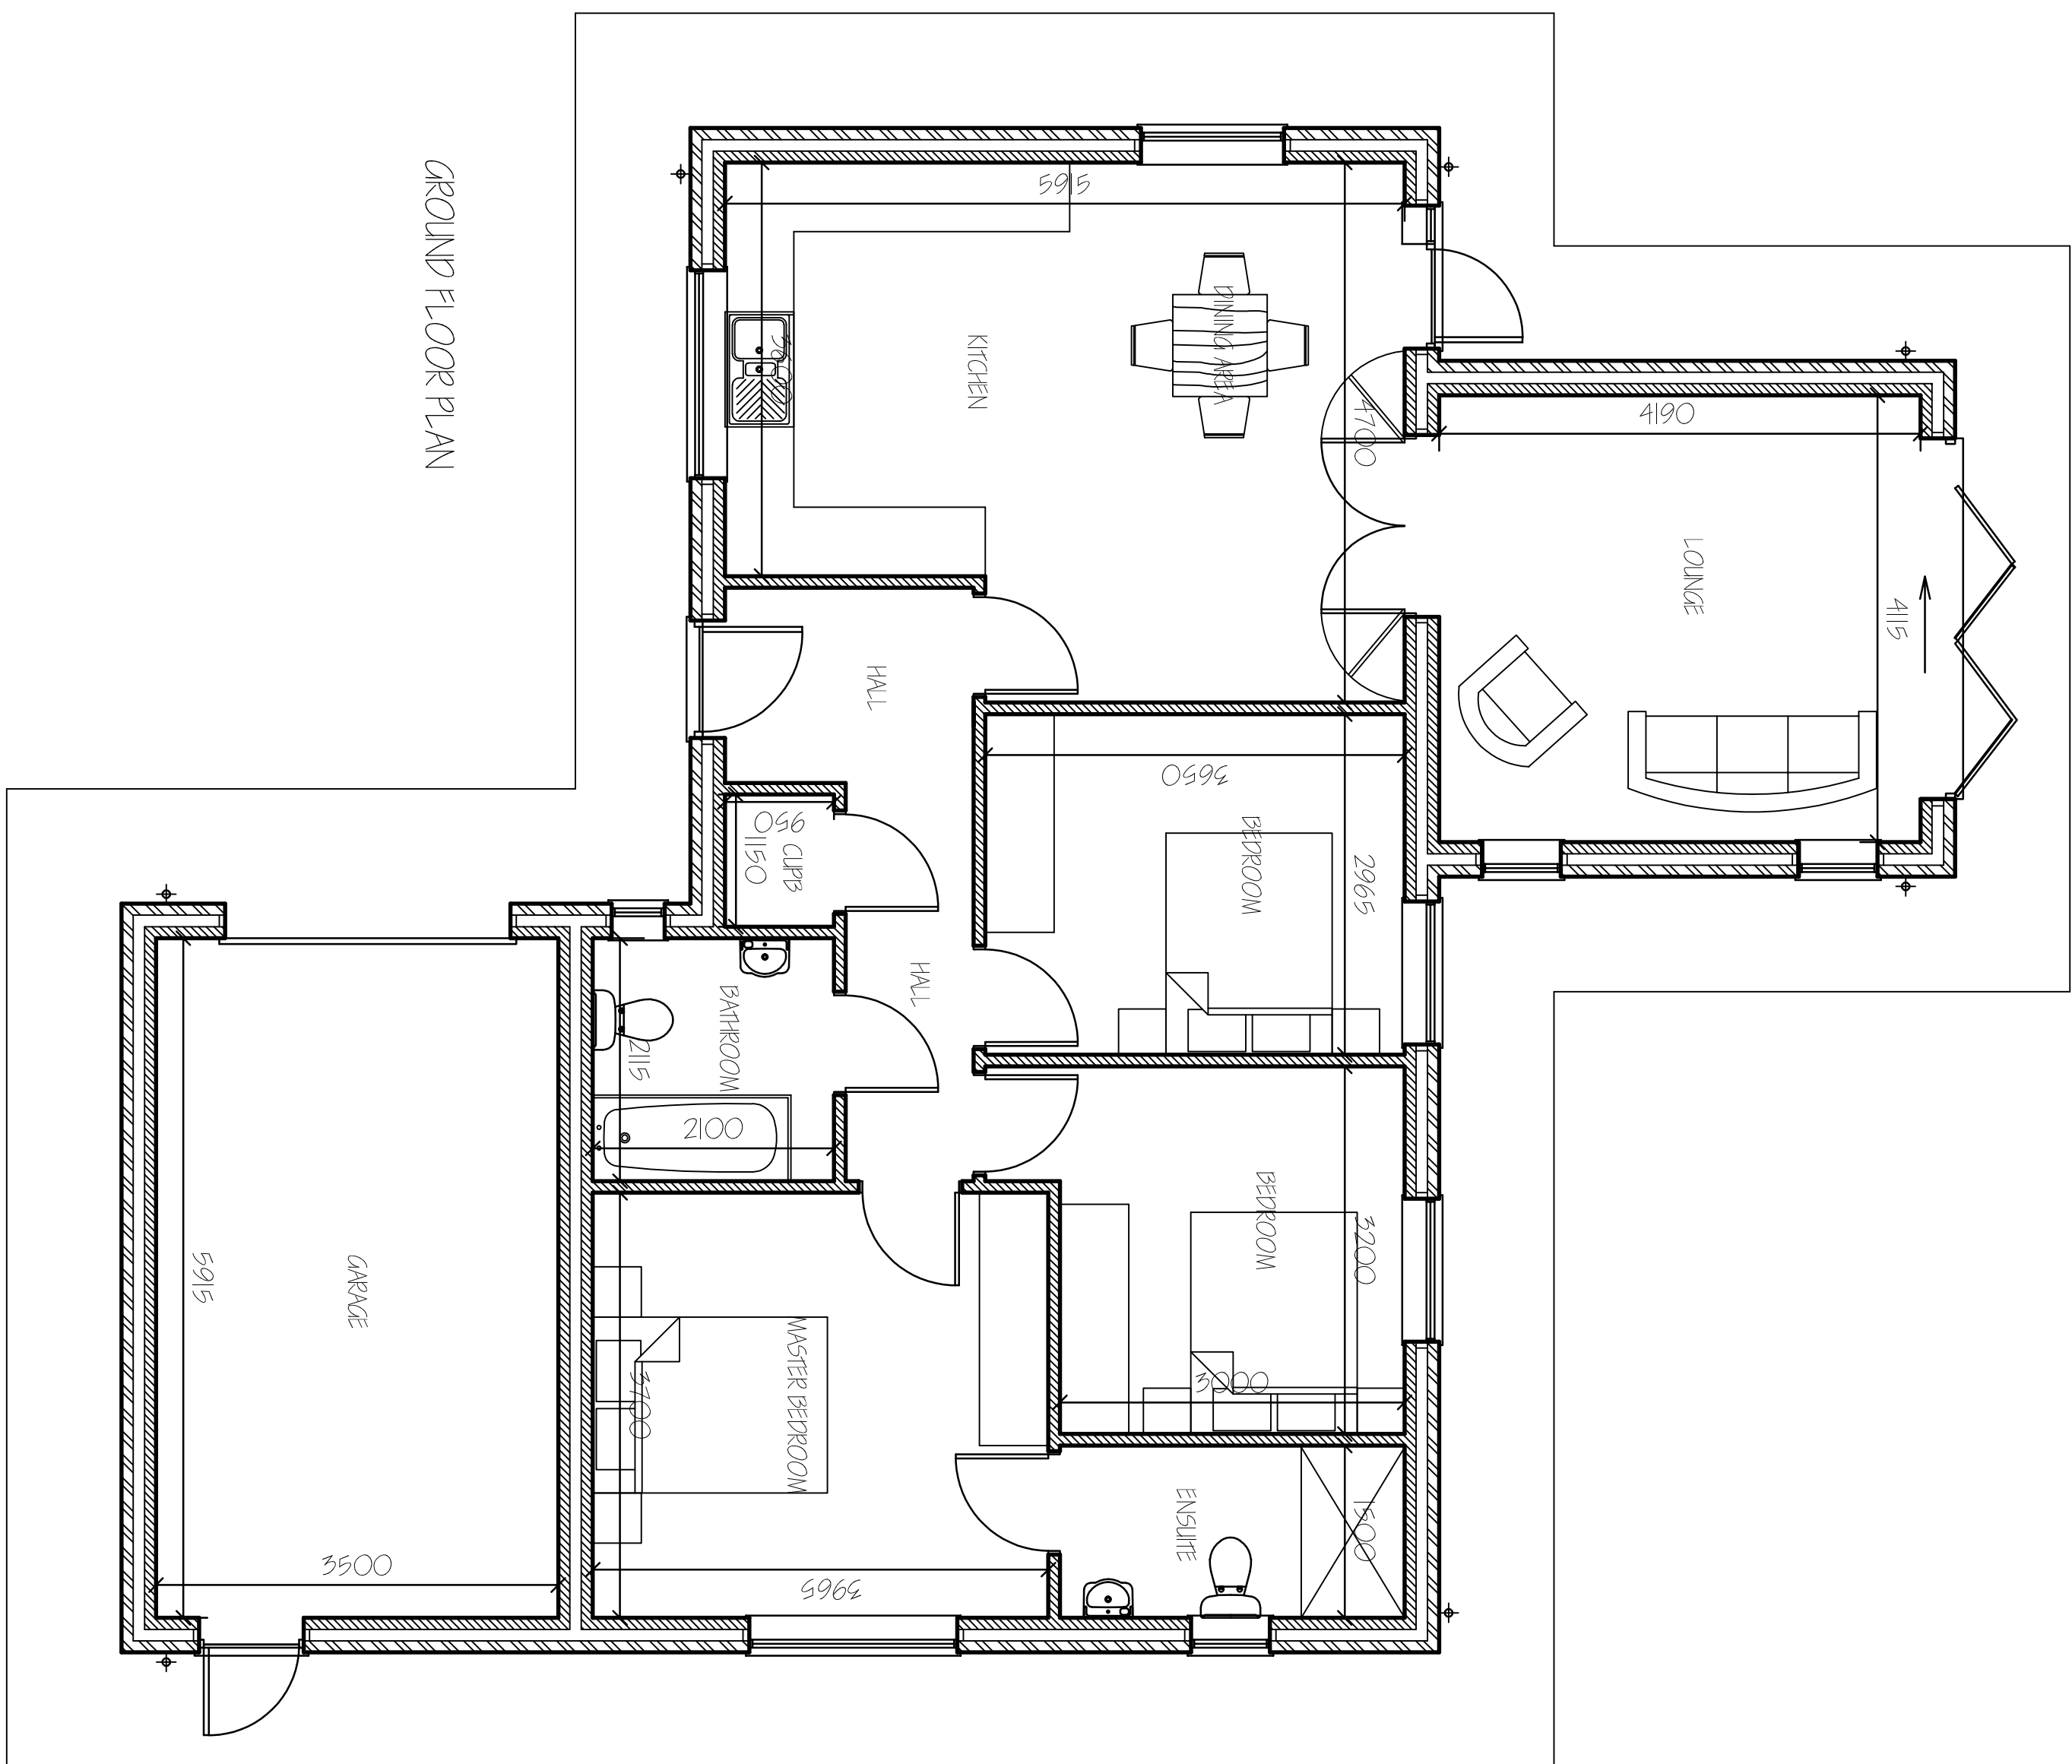[illegible]

**G. R. MERCHANT LTD.**  
I.ENG AMICE FMO  
ARCHITECTURAL, STRUCTURAL  
AND LAND DRAINAGE  
CONSULTANTS

**4 Wrights Mews**  
12A Park Road, Holbeach,  
Spalding, Lincs. PE12 7EE  
Tel: 01406 490800  
Fax: 01406 425744  
E-Mail: [gr.merchant@btconnect.com](mailto:gr.merchant@btconnect.com)

Project  
RESIDENTIAL DEVELOPMENT,  
OFF CHAPEL DRIVE  
HOLBEACH DRIVE  
SPALDING, LINC'S, PETZ OPT.

R K WILSON BUILDERS LTD

Plot 2.  
FLOOR PLANS & ELEVATIONS

Job Ref. 3947-21, Drawing No. 04.

JUNE 2022. SLIP.

1 / 50 1 / 100

**DO NOT SCALE FROM THIS DRAWING**  
This drawing is copyright and may not be altered, traced, photographed or used for any other purpose

[illegible]