




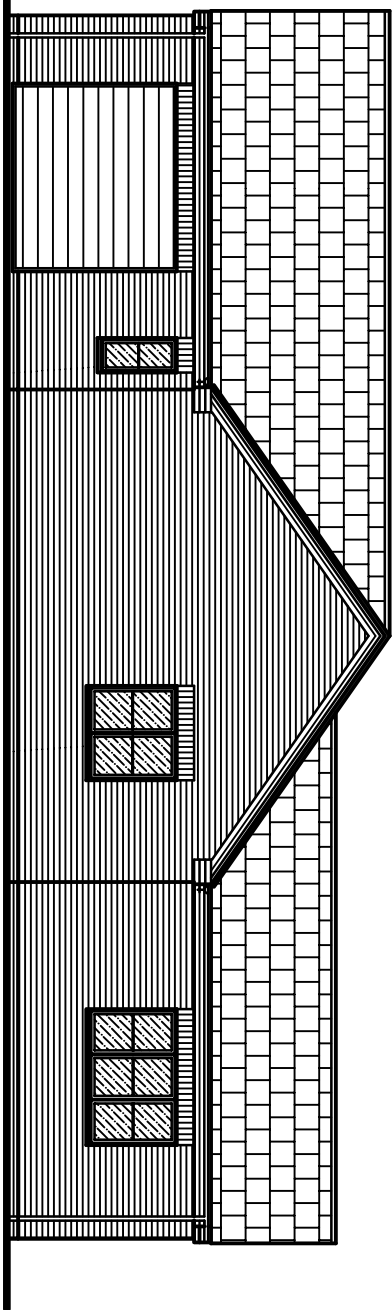


SIDE ELEVATION

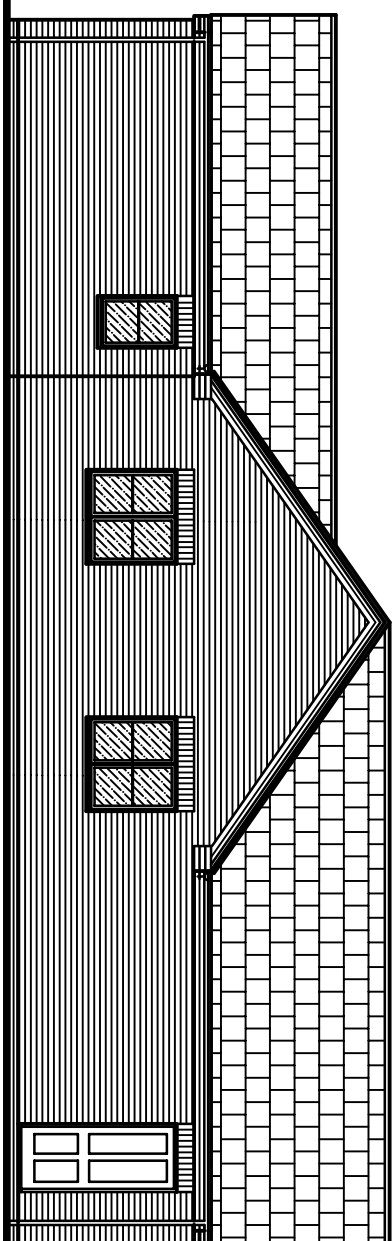


SIDE ELEVATION

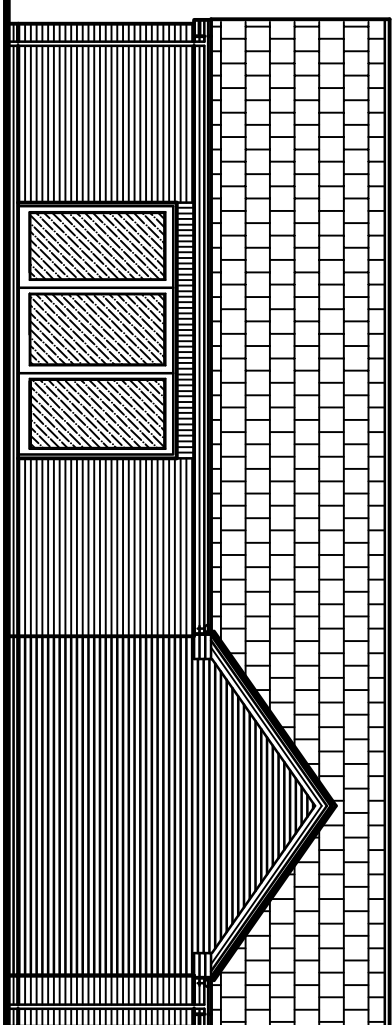

REAR ELEVATION

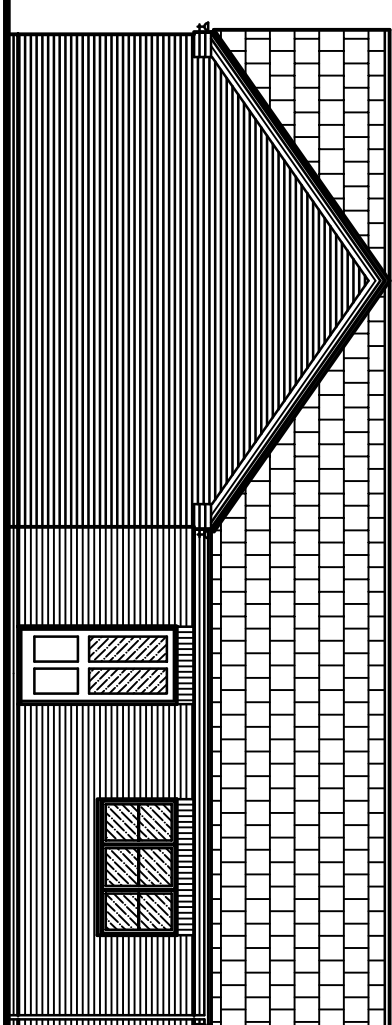

FRONT ELEVATION

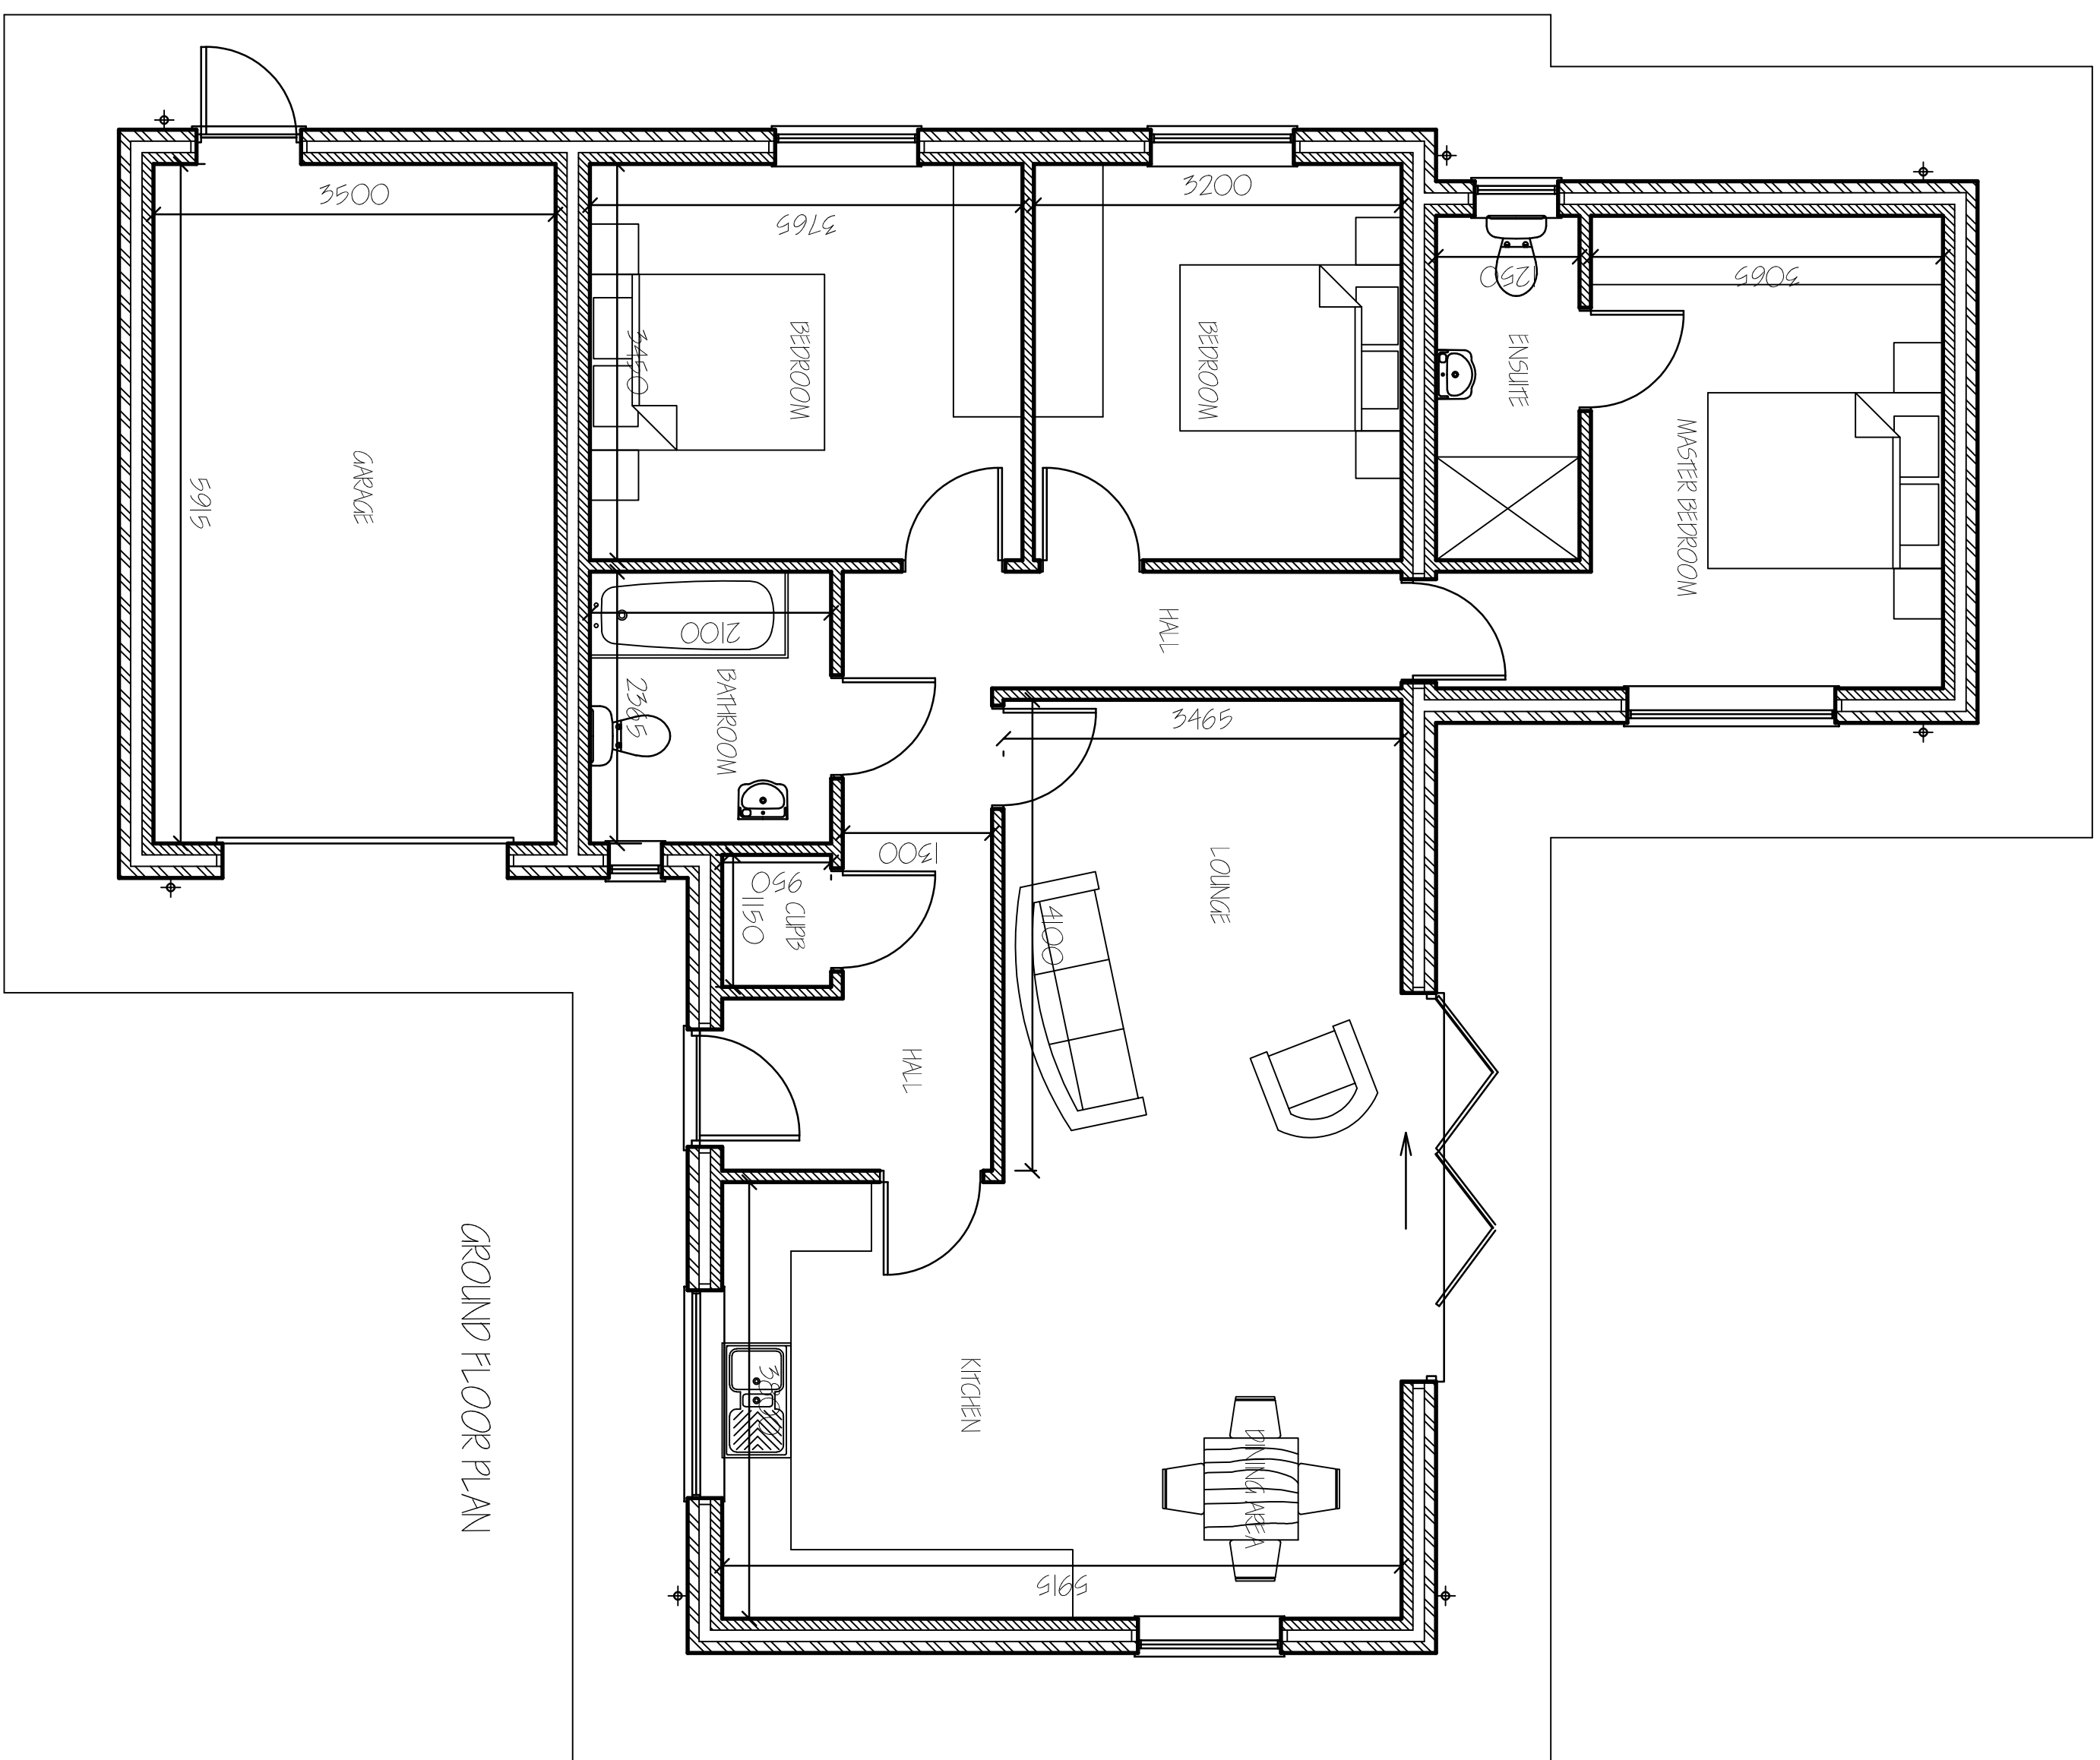[illegible]

G. R. MERCHANT LTD.
1, ENG AMICE FWO
ARCHITECTURAL, STRUCTURAL
AND LAND DRAINAGE
CONSULTANTS

4 Wrights News
12A Park Road, Holbeach,
Spalding, Lincs. PE12 7EE
Tel: 01406 490800
Fax: 01406 425744
E-Mail: gr.merchant@btconnect.com

Project
RESIDENTIAL DEVELOPMENT,
OFF CHAPEL DRIVE
HOLBEACH DRIVE
SPALDING, LINC.'S, PE12 0PT.

Client
R K WILSON BUILDERS LTD

PLOT 3.
FLOOR PLANS & ELEVATIONS

Job Ref.	Drawing No.
3947-21.	05

JUNE 2022.

1/50 1/100

DO NOT SCALE FROM THIS DRAWING
This drawing is copyright and may not be altered, traced, photographed or used for any other purpose.

For the purpose of identifying the best management practices, the authors first identified the management practices that were most commonly used by the respondents. The management practices were then ranked based on the frequency of use. 