




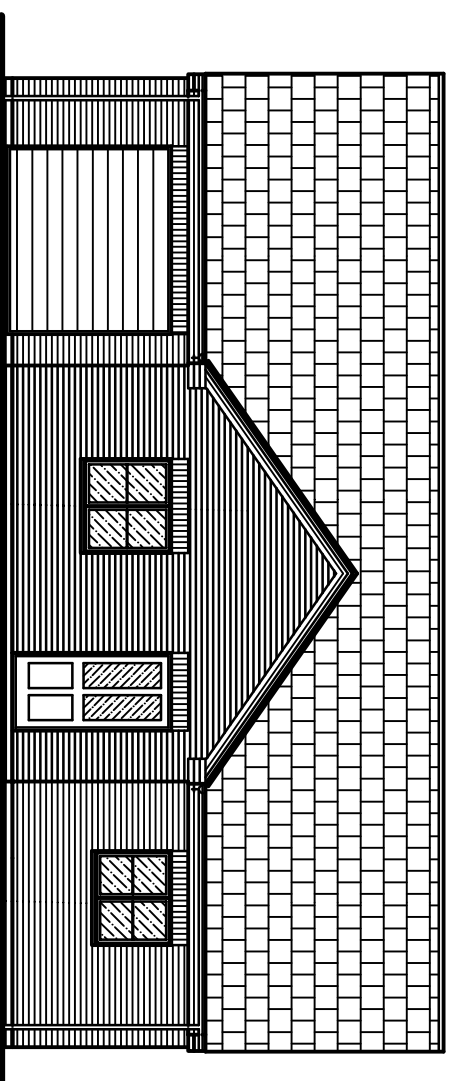


FRONT ELEVATION

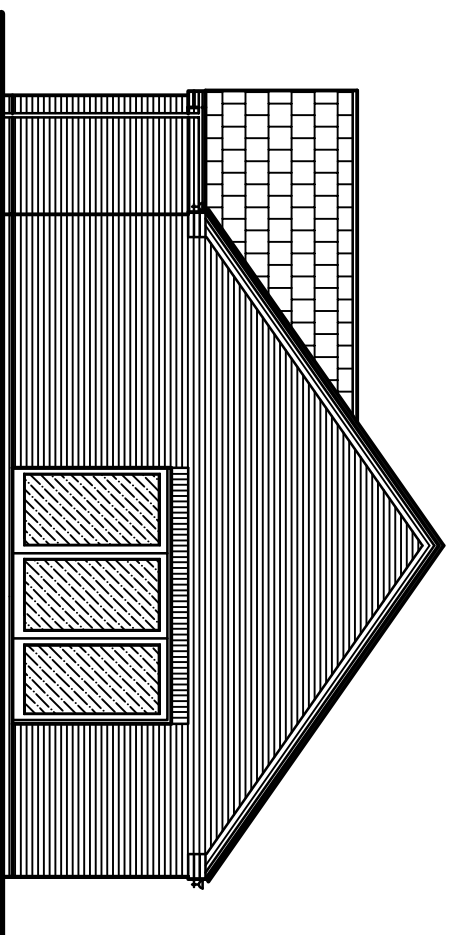


SIDE ELEVATION

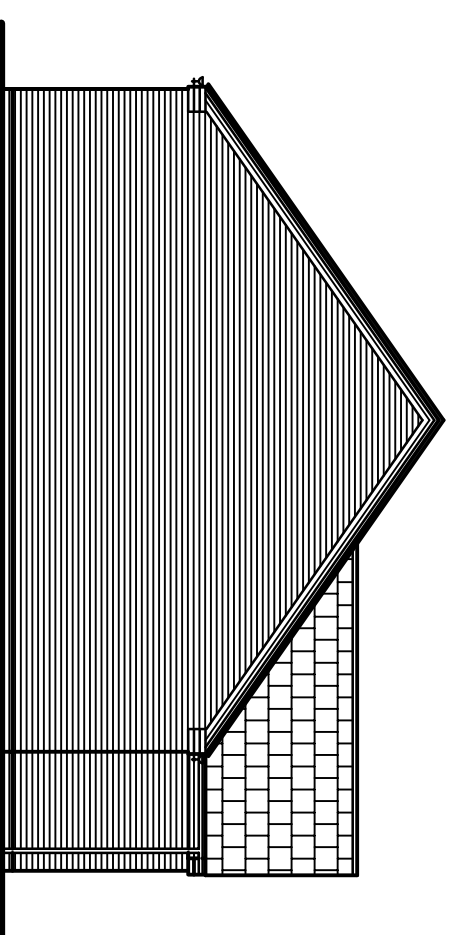

SIDE ELEVATION

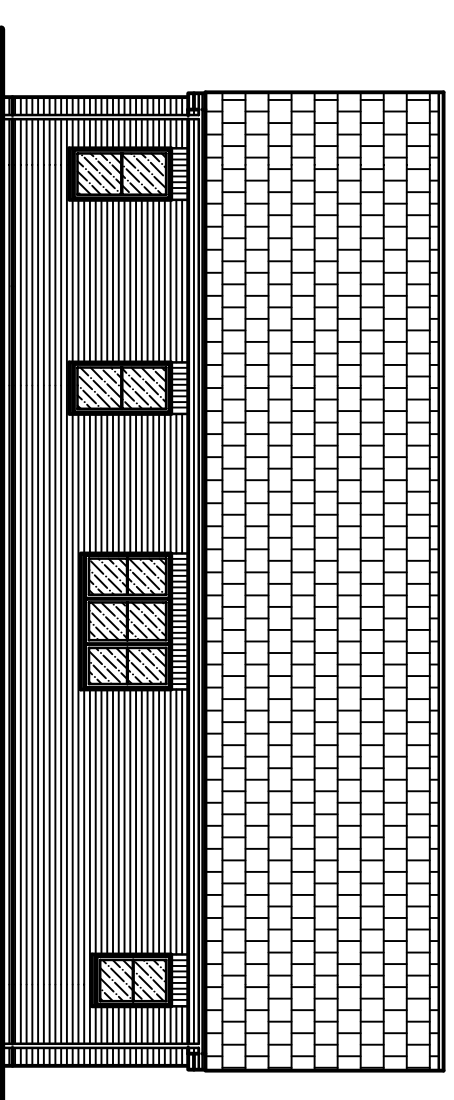

REAR ELEVATION

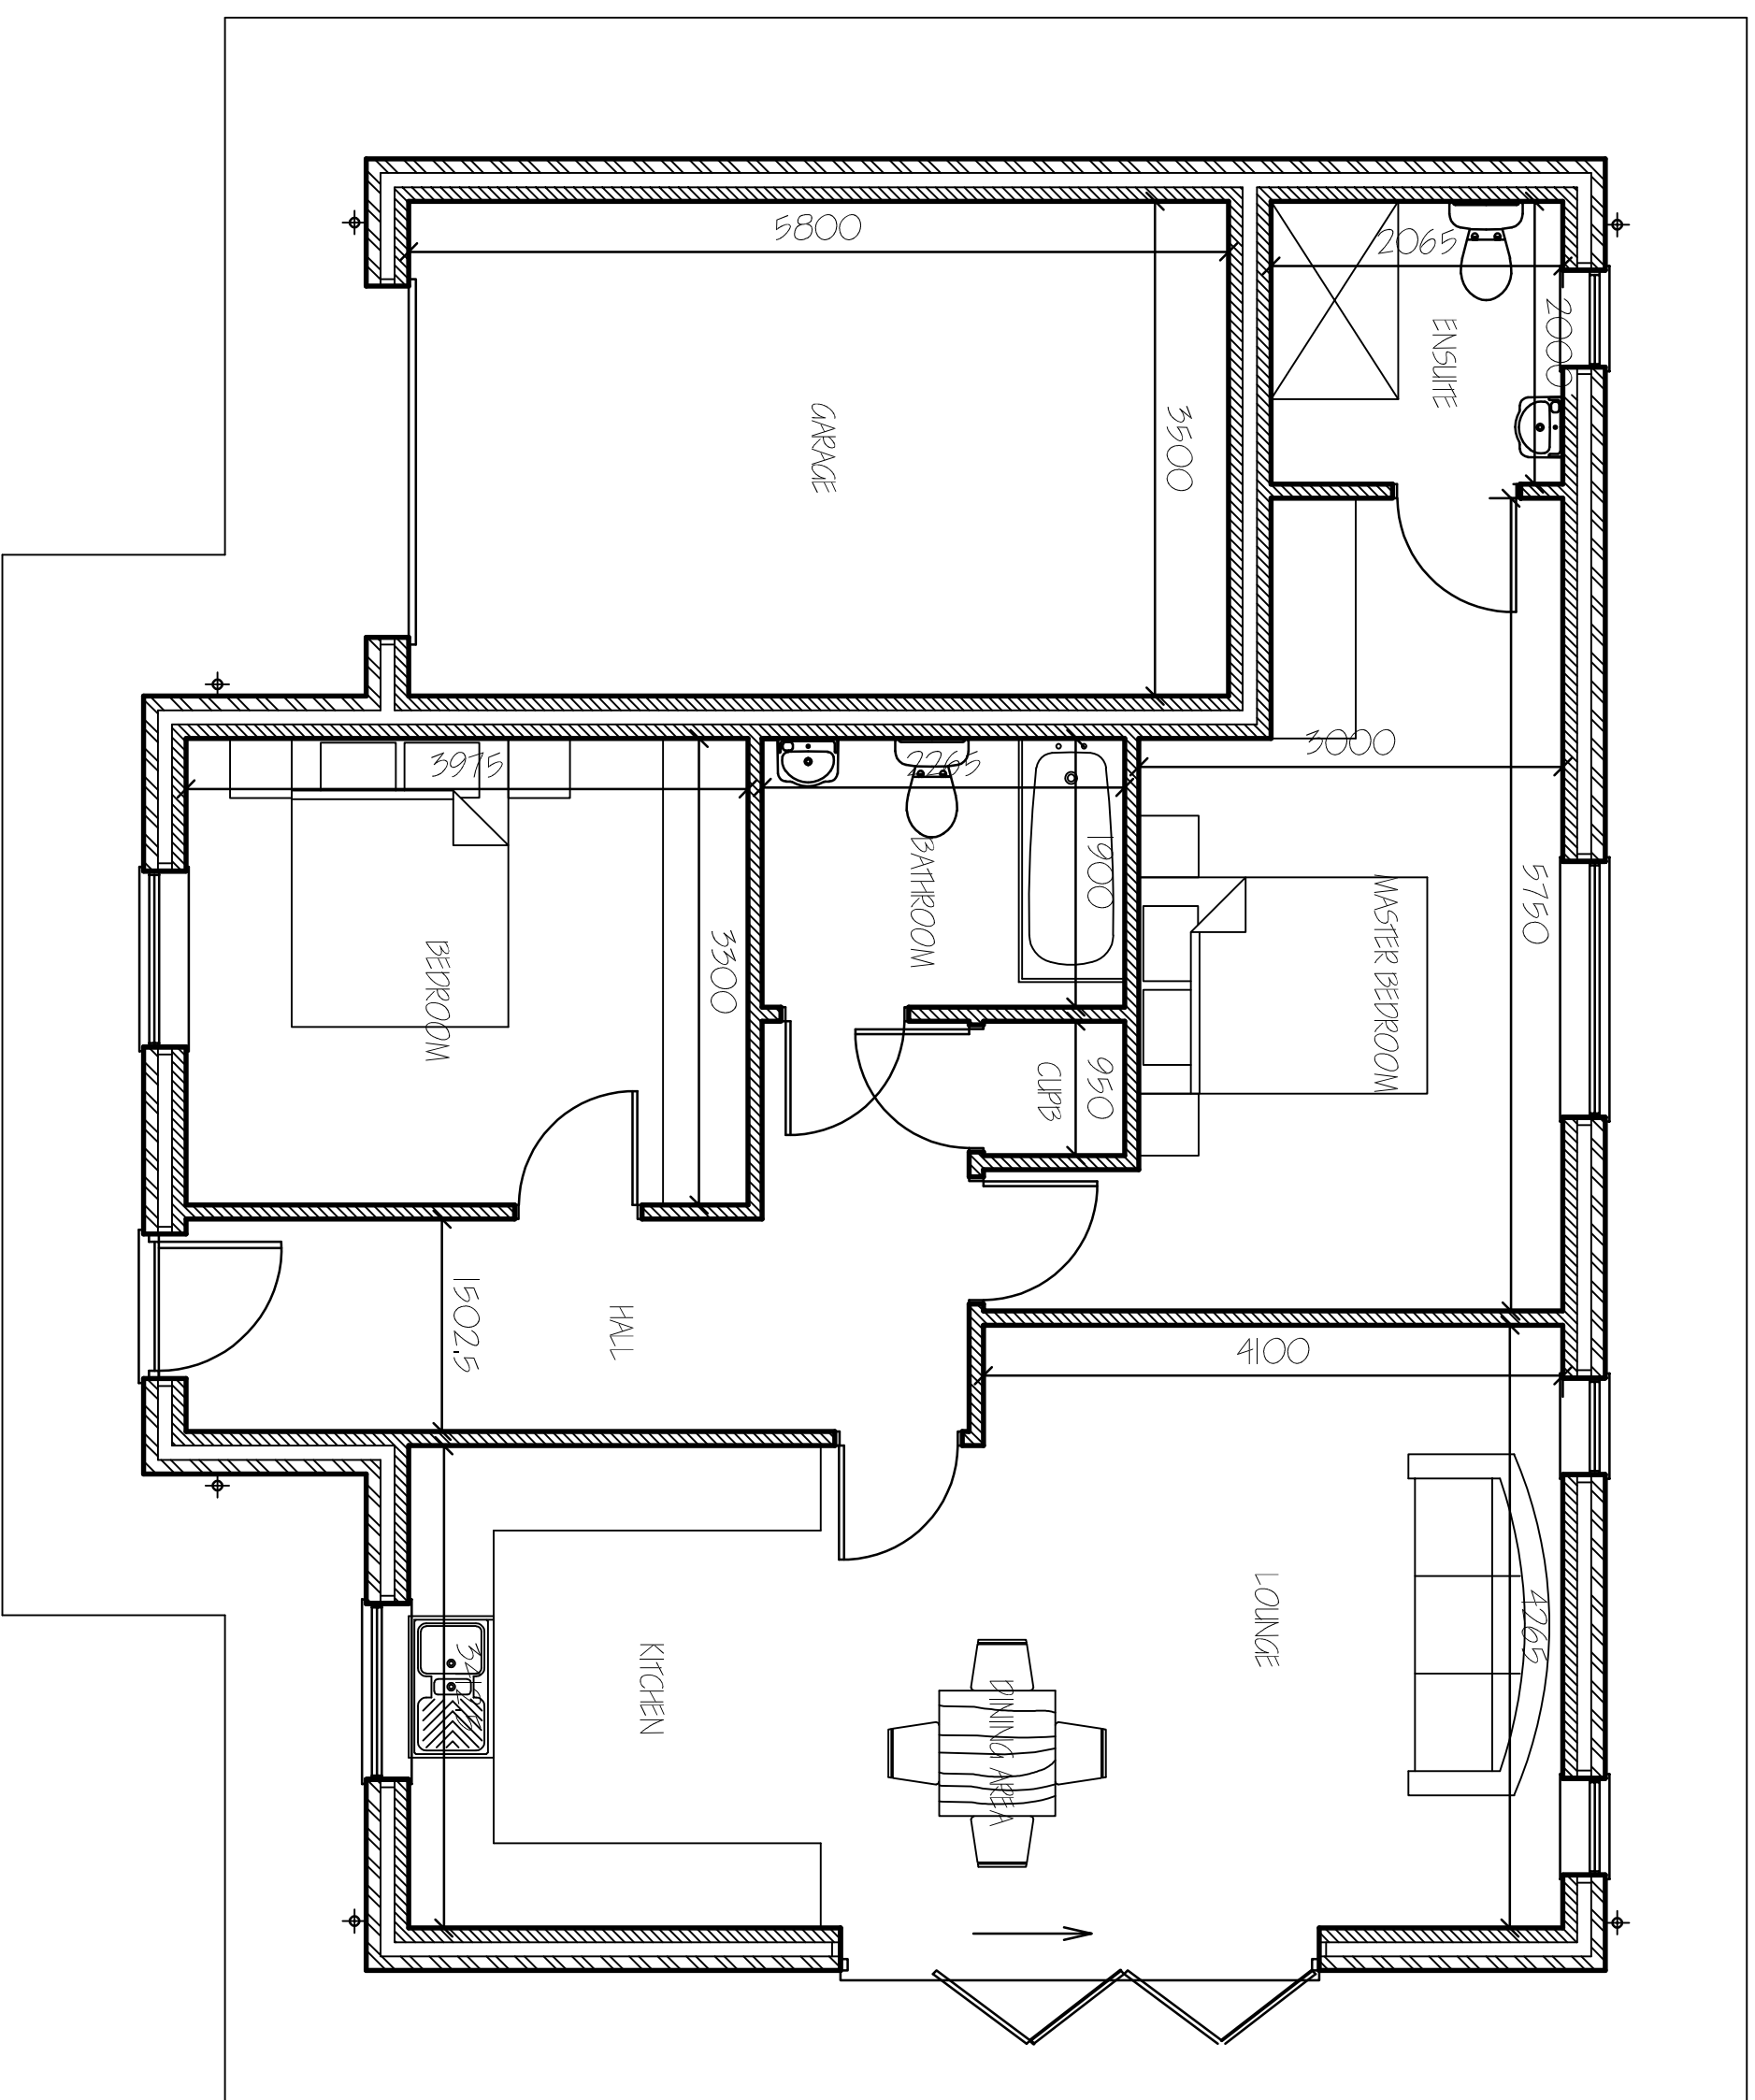

GROUND FLOOR PLAN

[illegible]

G. R. MERCHANT LTD.
1, ENG AMICE FMO
ARCHITECTURAL, STRUCTURAL
AND LAND DRAINAGE
CONSULTANTS

4 W/ights News
12A Park Road, Holbeach,
Spalding, Lincs. PE12 7EE
Tel: 01406 490800
Fax: 01406 425744
E-Mail: gr.merchant@btconnect.com

Project
RESIDENTIAL DEVELOPMENT,
OFF CHAPEL DROVE
HOLBACH DROVE
SPALDING, LINC 5, PE12 0PT.

Client
R K WILSON BUILDERS LTD

PLOT 4.
FLOOR PLANS & ELEVATIONS

Job Ref.	Drawing No.
3947-21.	06.

JUNE 2022. SLB.

Scales

1/50 1/100

[illegible]