


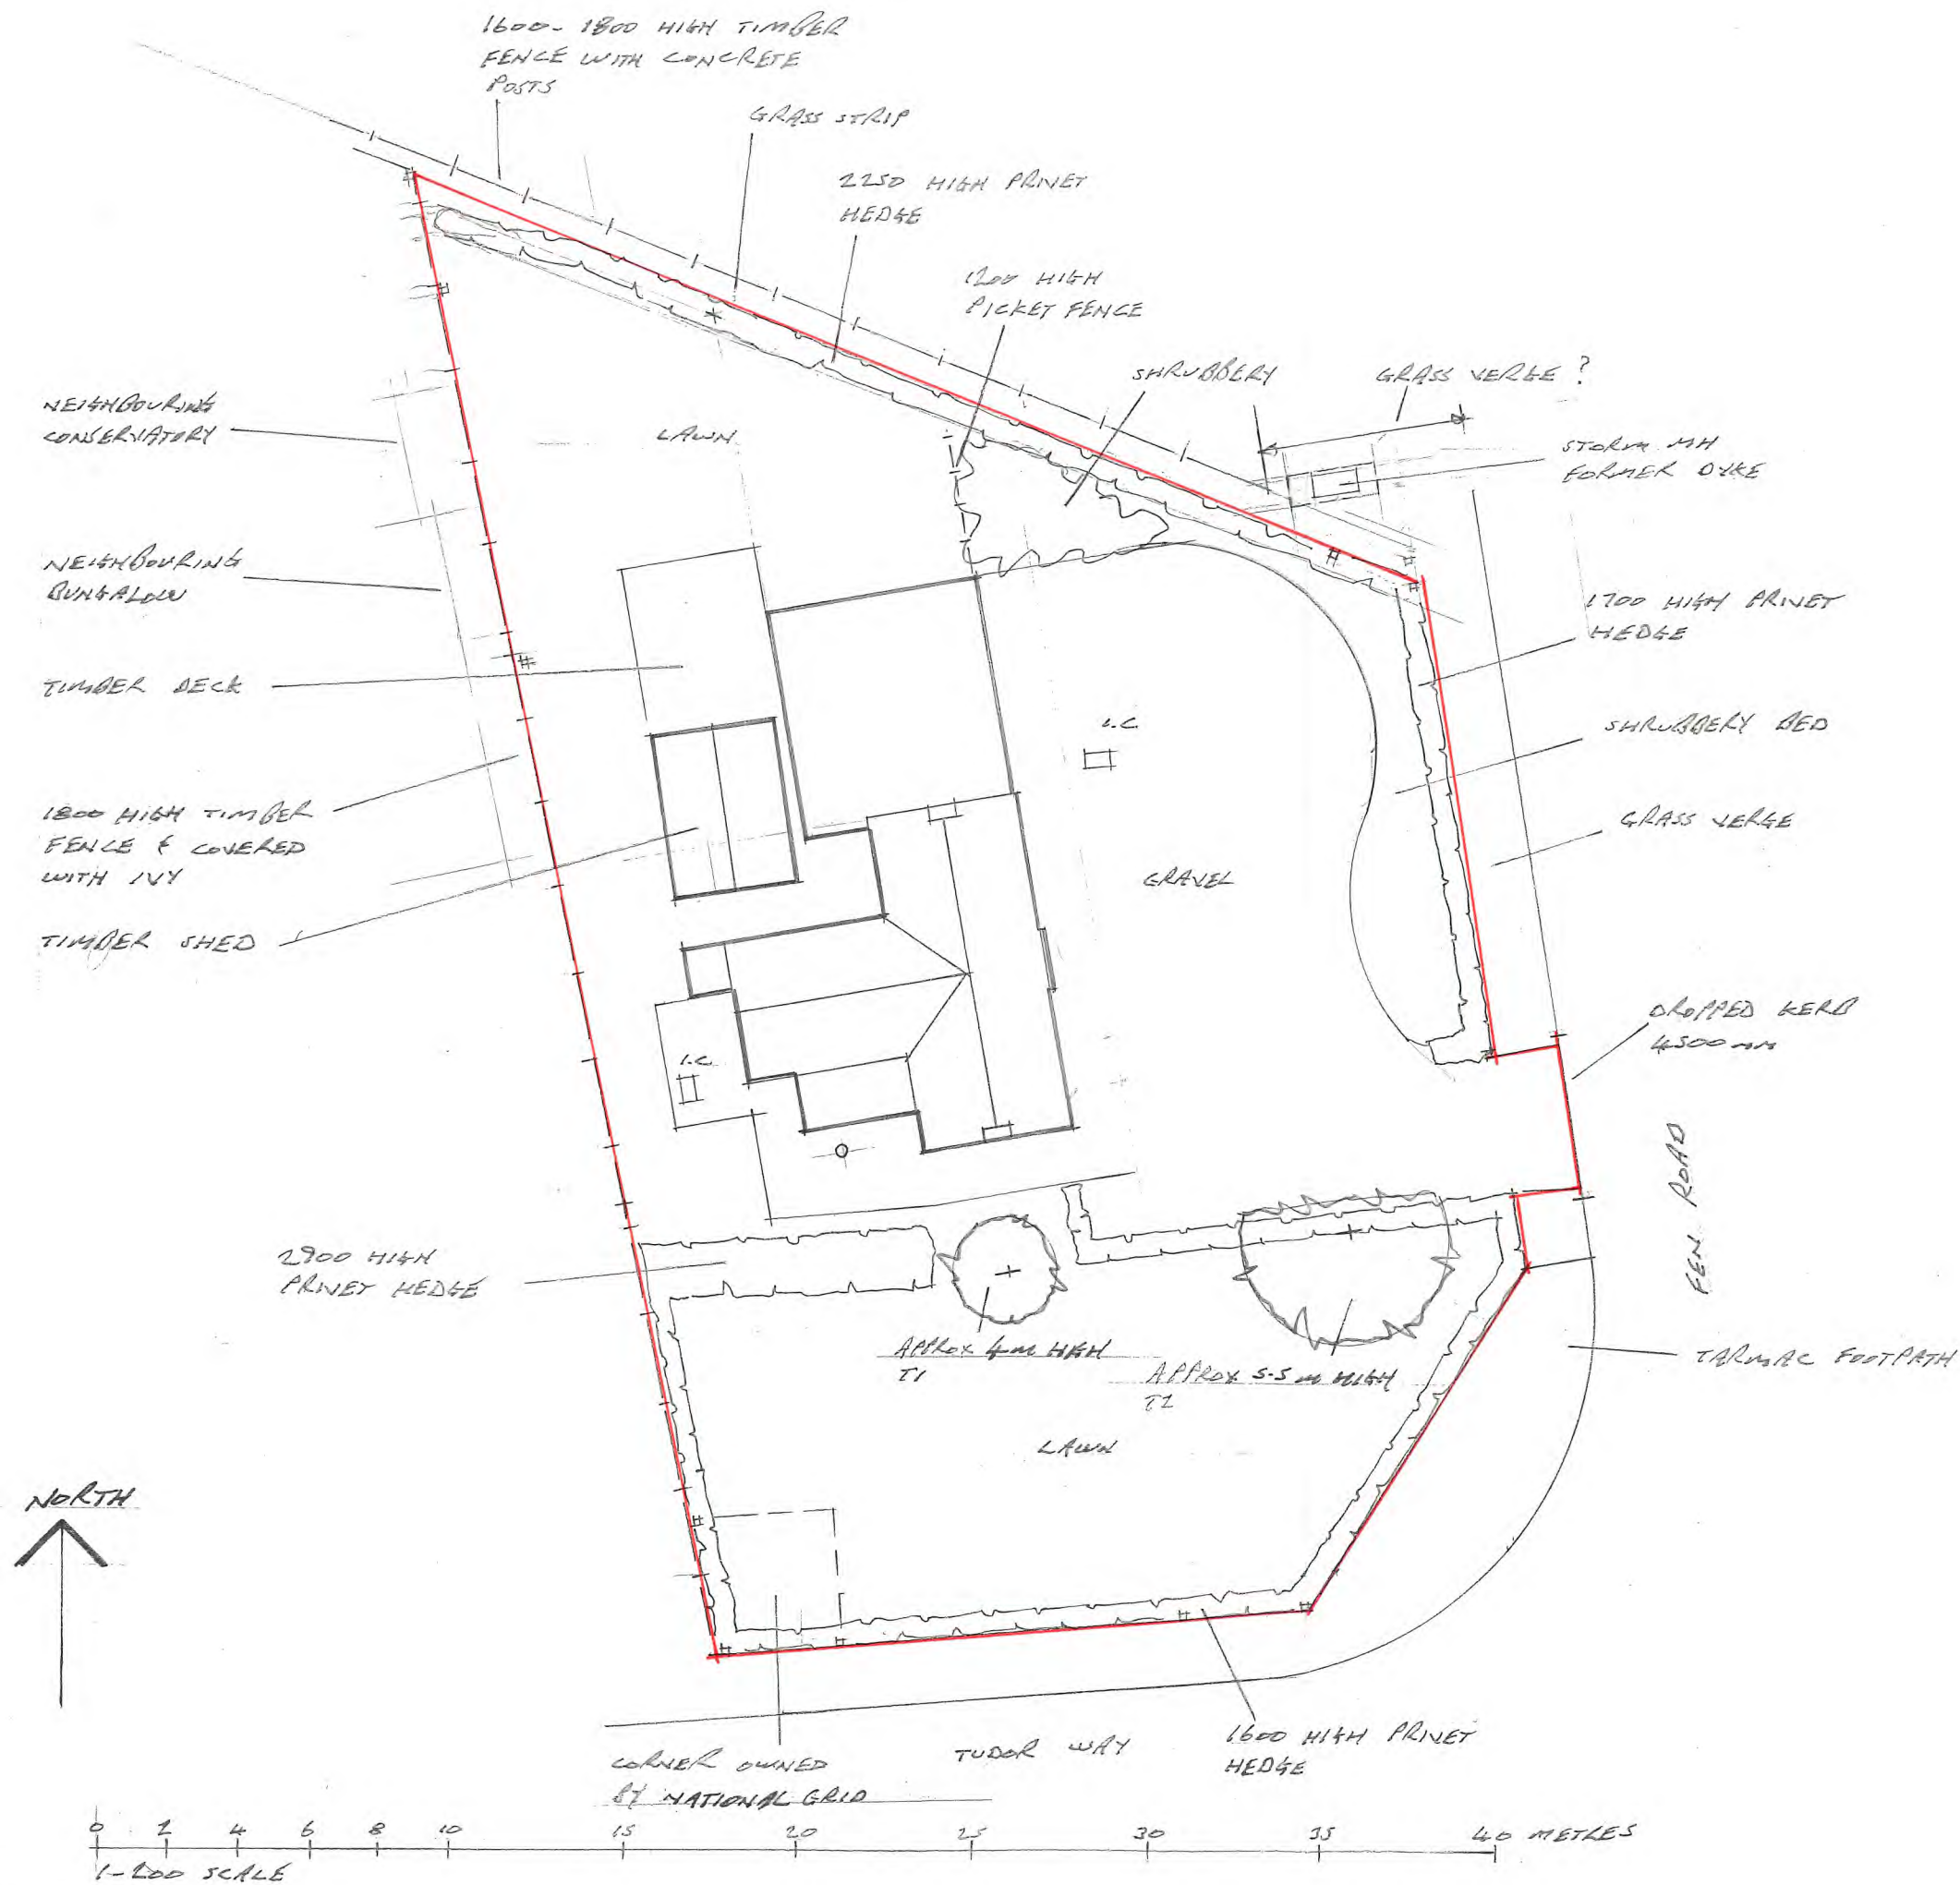

Contractor To Check All Dimensions
On Site Before Work Commences.

Rev.	Date.	Init.	Revision Details.
A	22-2-24		CORRECT NORTH BOUNDARY ADD 1mH TO DYKE

R. BOOR DRAUGHTSMAN

26 Fengate
Moulton Chapel
Spalding
Lincolnshire
PE12 0XL

Phone
01406 380279

Project.

MR M MATSON AND
MR D LEE.
26 FEN ROAD,
HOLBEACH.

PROPOSED ALTERATION & EXTENSION

Drawing.

SITE PLAN EXISTING

Scale.

1:200

Drawing. No.

3559-2

Drawn.

RMB

Date.

MAY 2022

Rev.

A