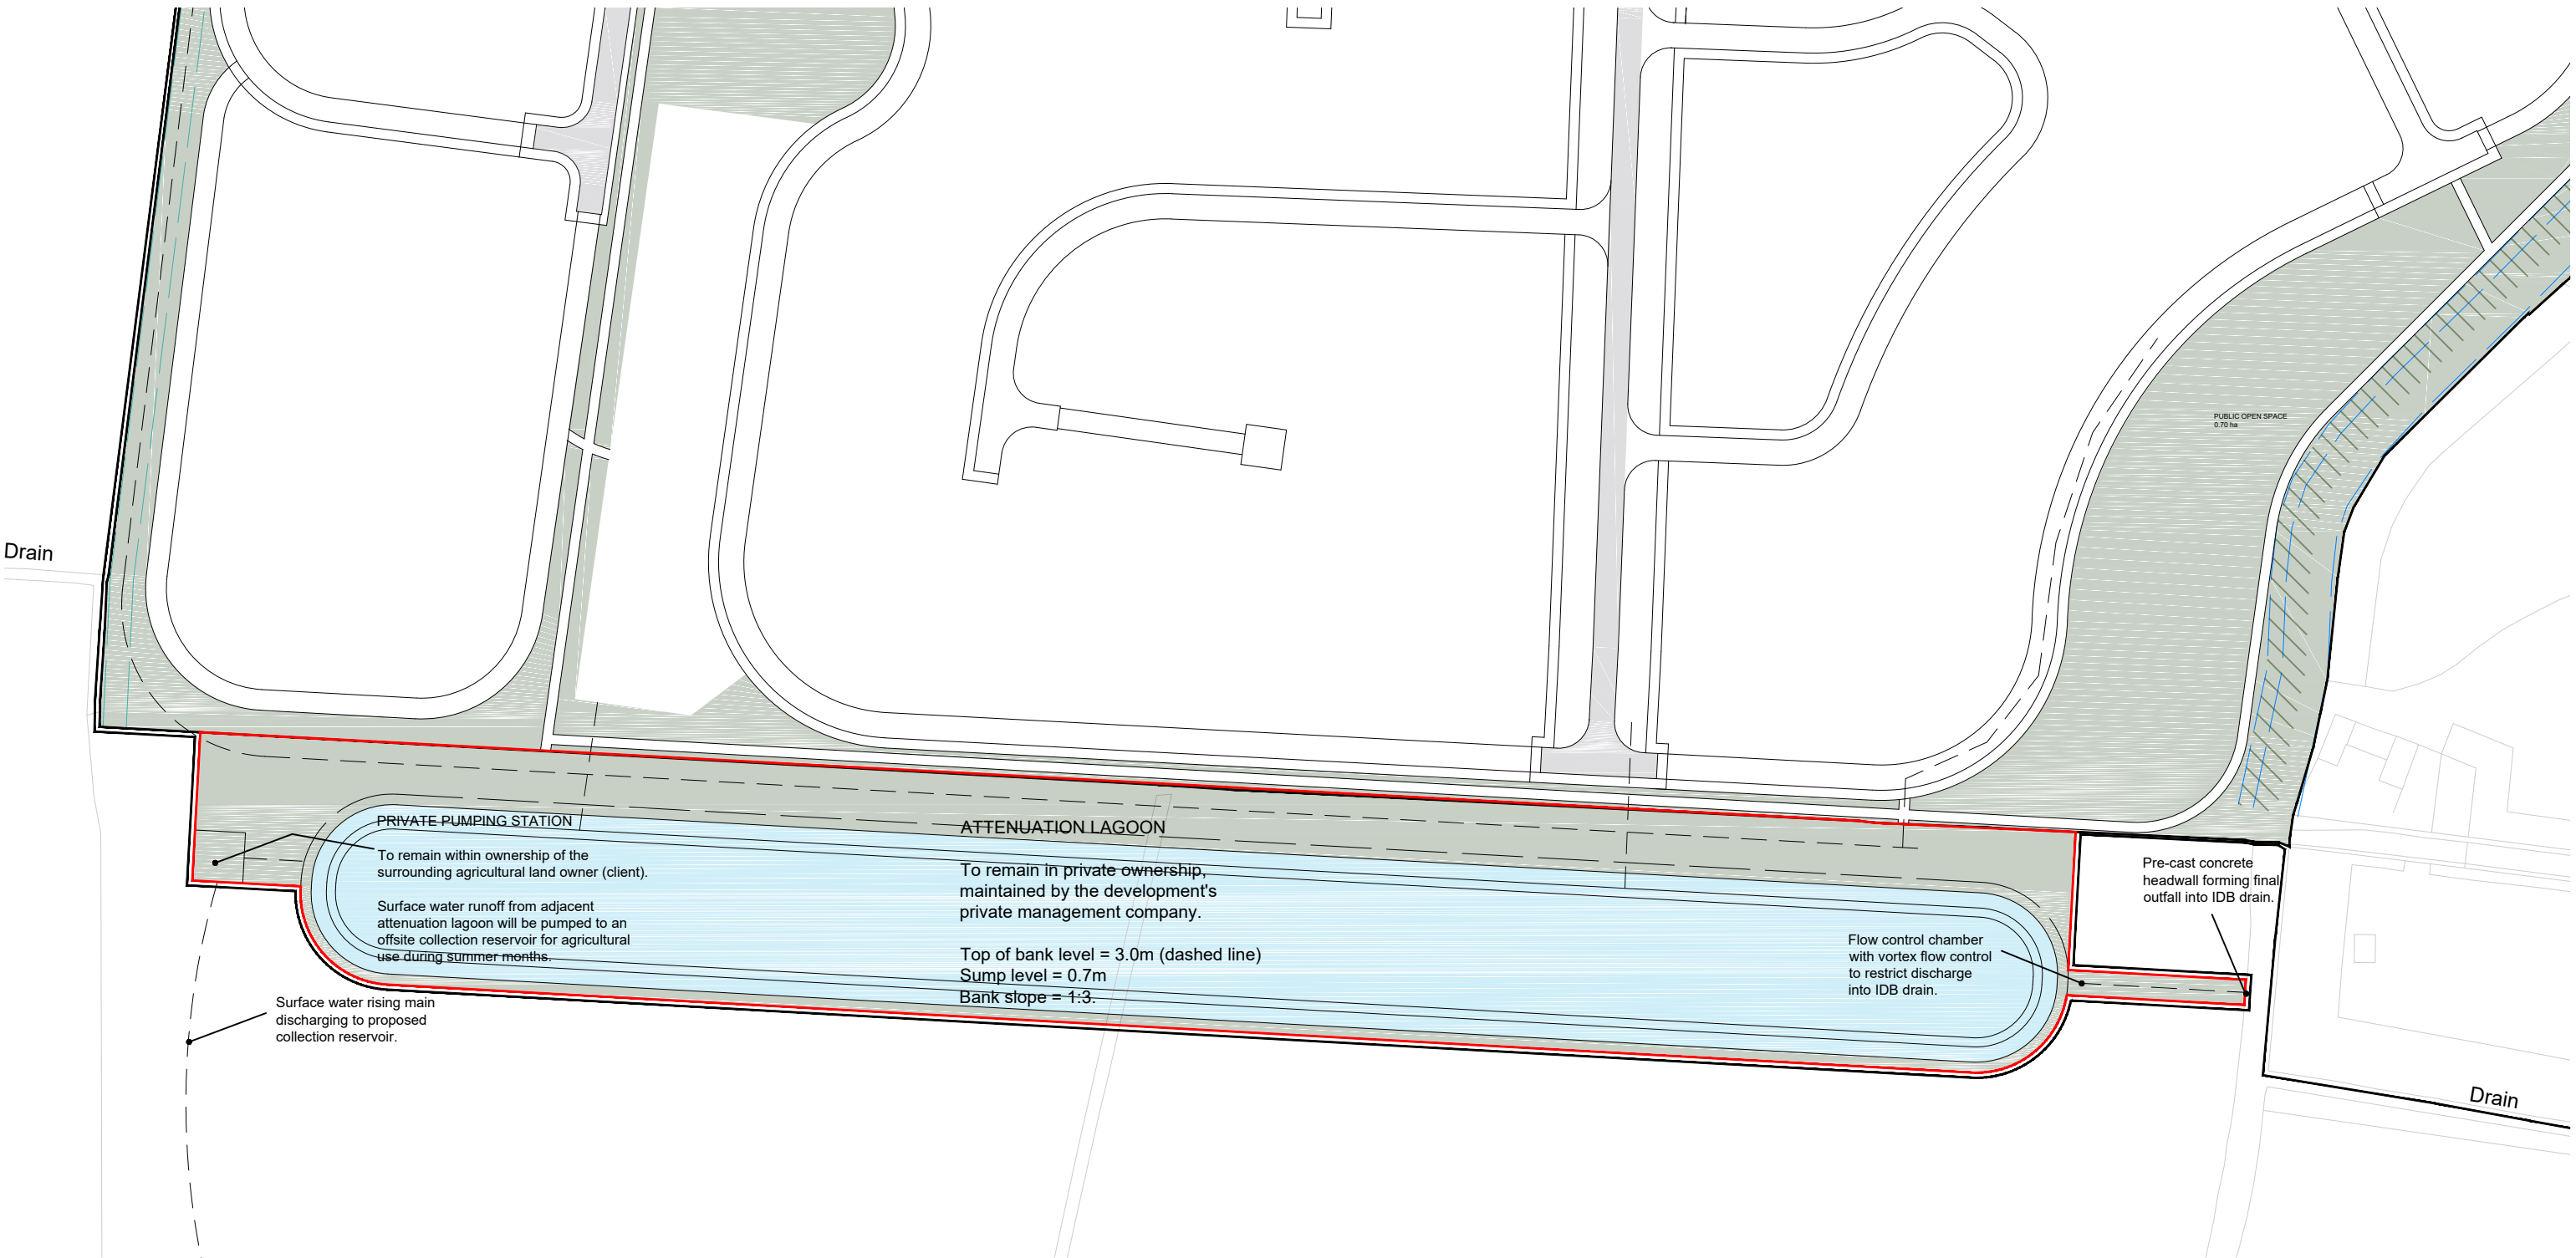


REV	DATE	DESCRIPTION	DRAWN	CHECKED BY
Revisions				

CF

Architects Engineers Quantity Surveyors

Chaplin Farrant Limited

51 Yarmouth Road
Norwich
NR7 6ET
Tel: 01603 700000
Fax: 01603 700001
office@chaplinfarrant.com
www.chaplinfarrant.com

Also at:
London
Winchester
Southampton
Great Yarmouth

This drawing is copyright of the
Architects and shall not be
reproduced without their
permission.
Check all dimensions and report
any errors or omissions.
Do not scale from this drawing.

Ashwood Homes Ltd

Engineering Works Areas A & F
Manor Farm, Fen Road
Holbeach

Site Plan

5244

81

10/07/2017

1:1250 @ A3

pb