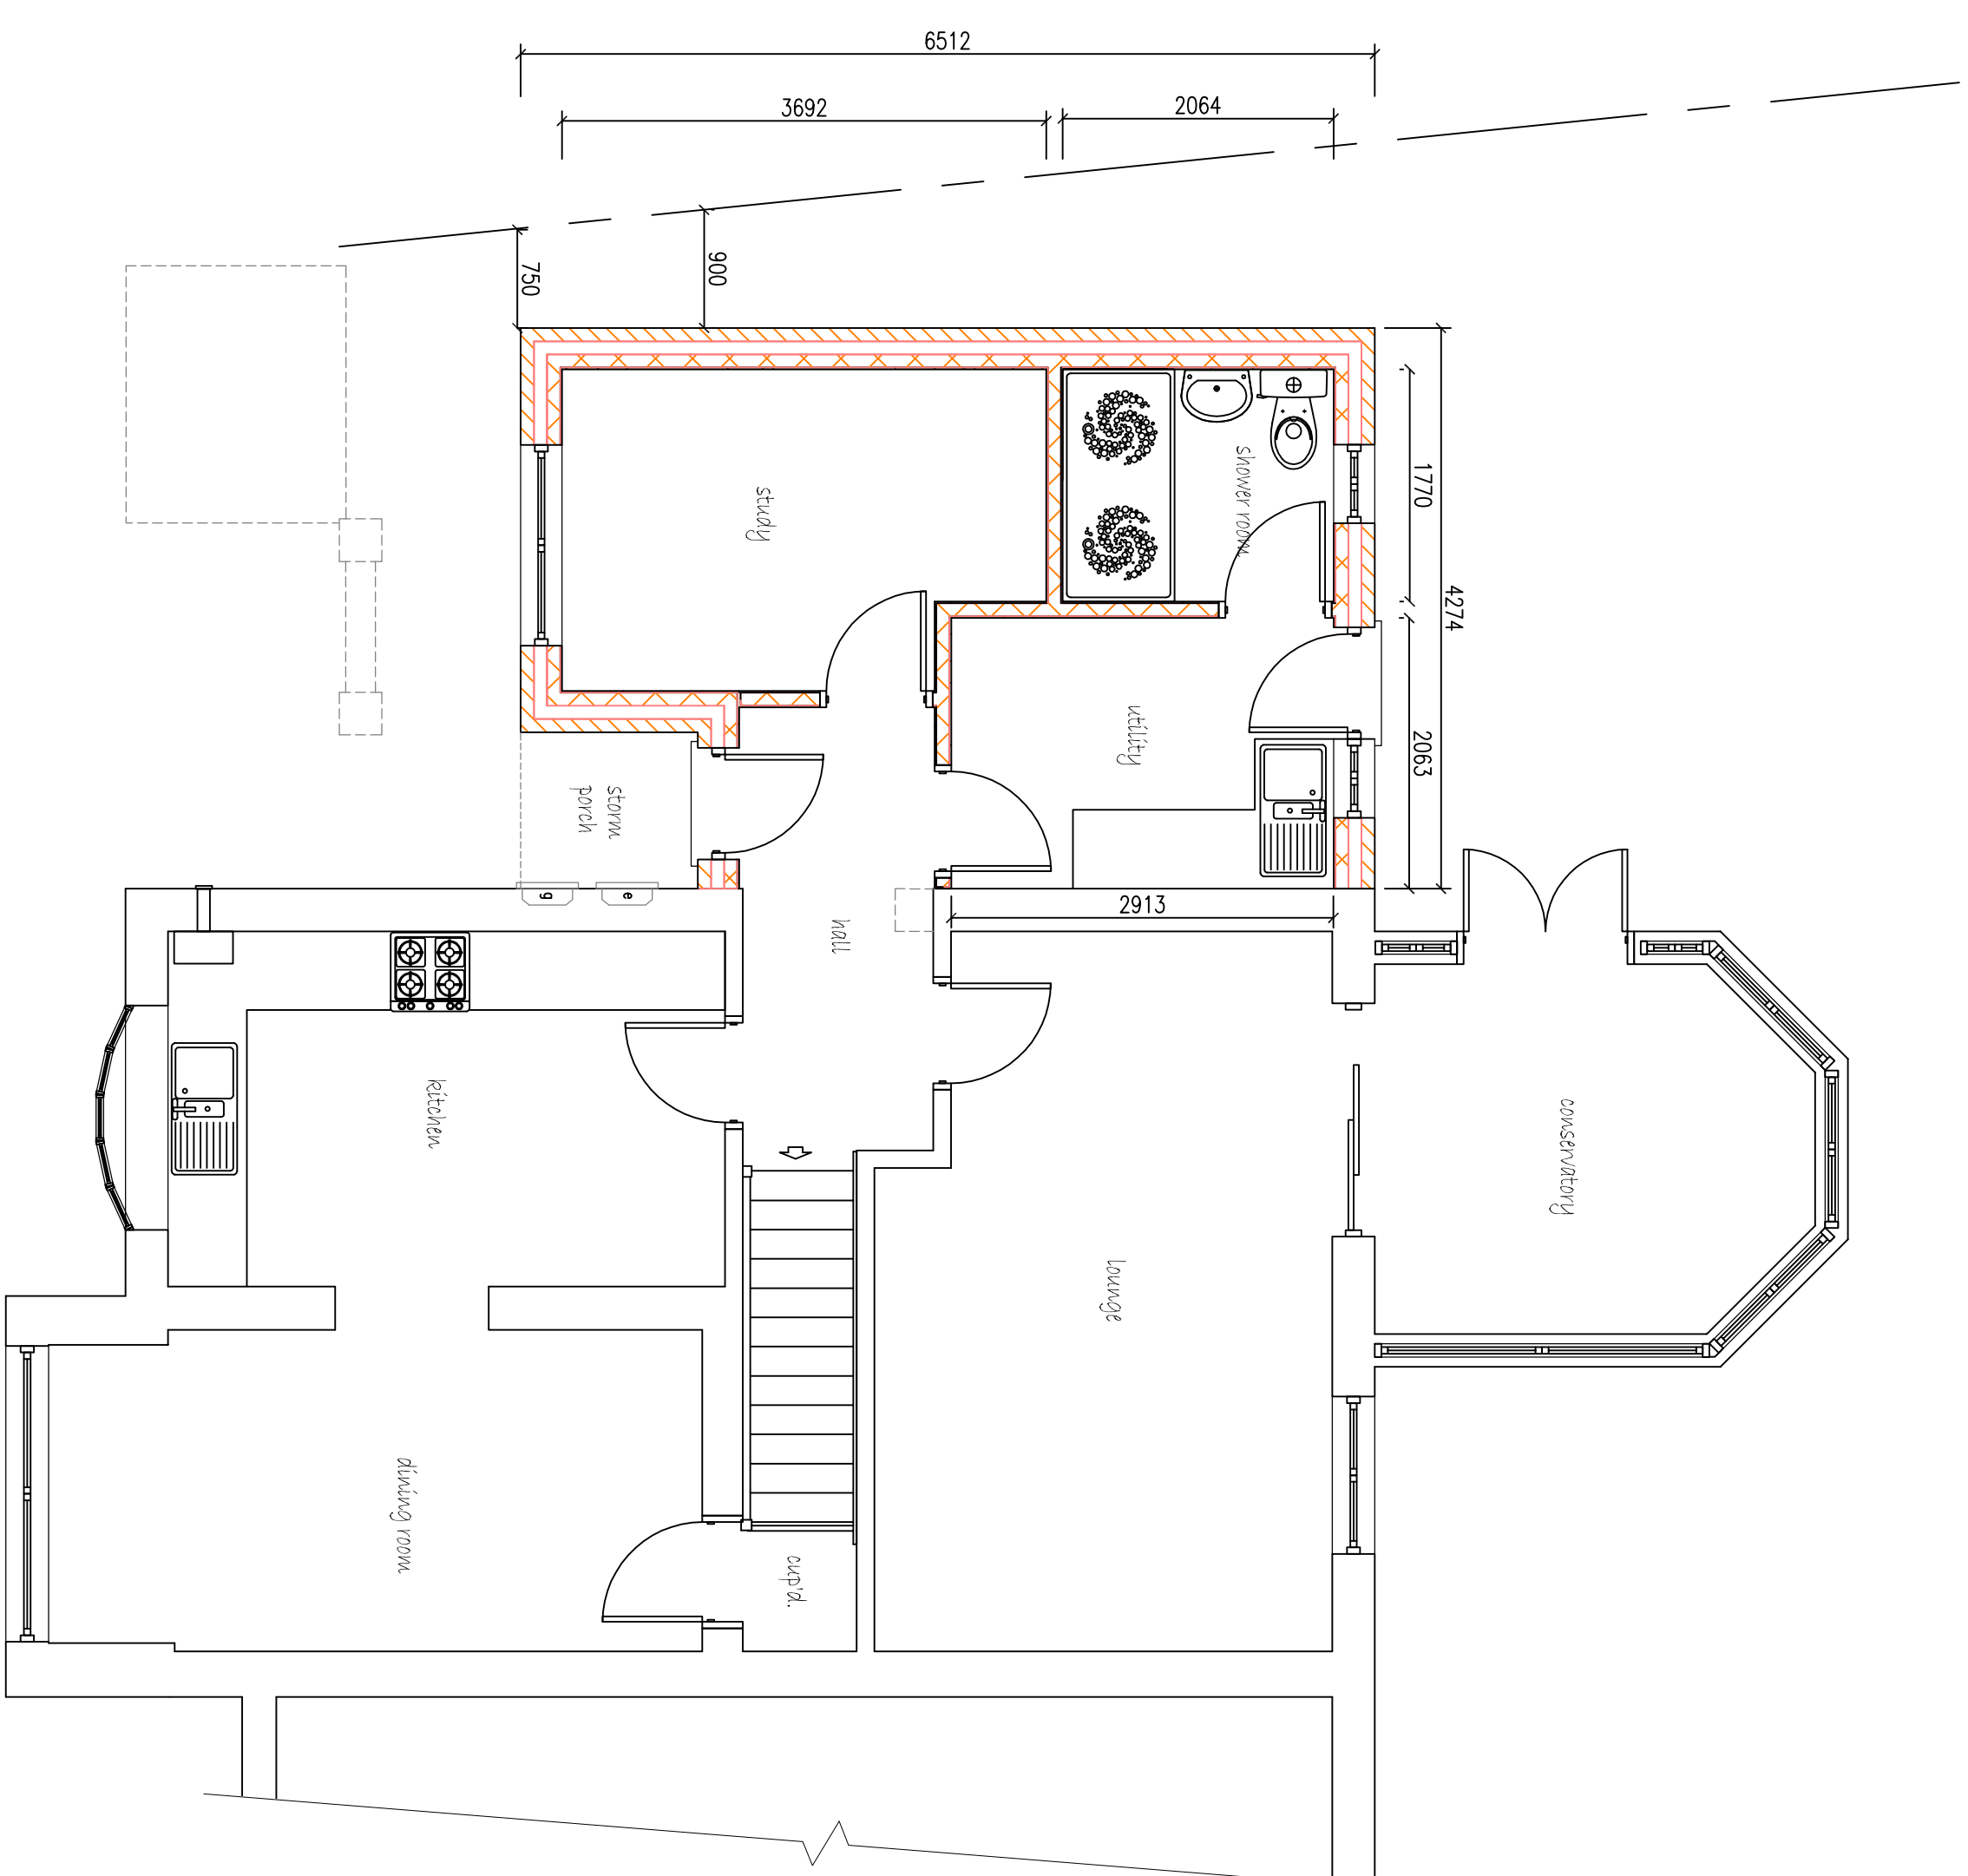
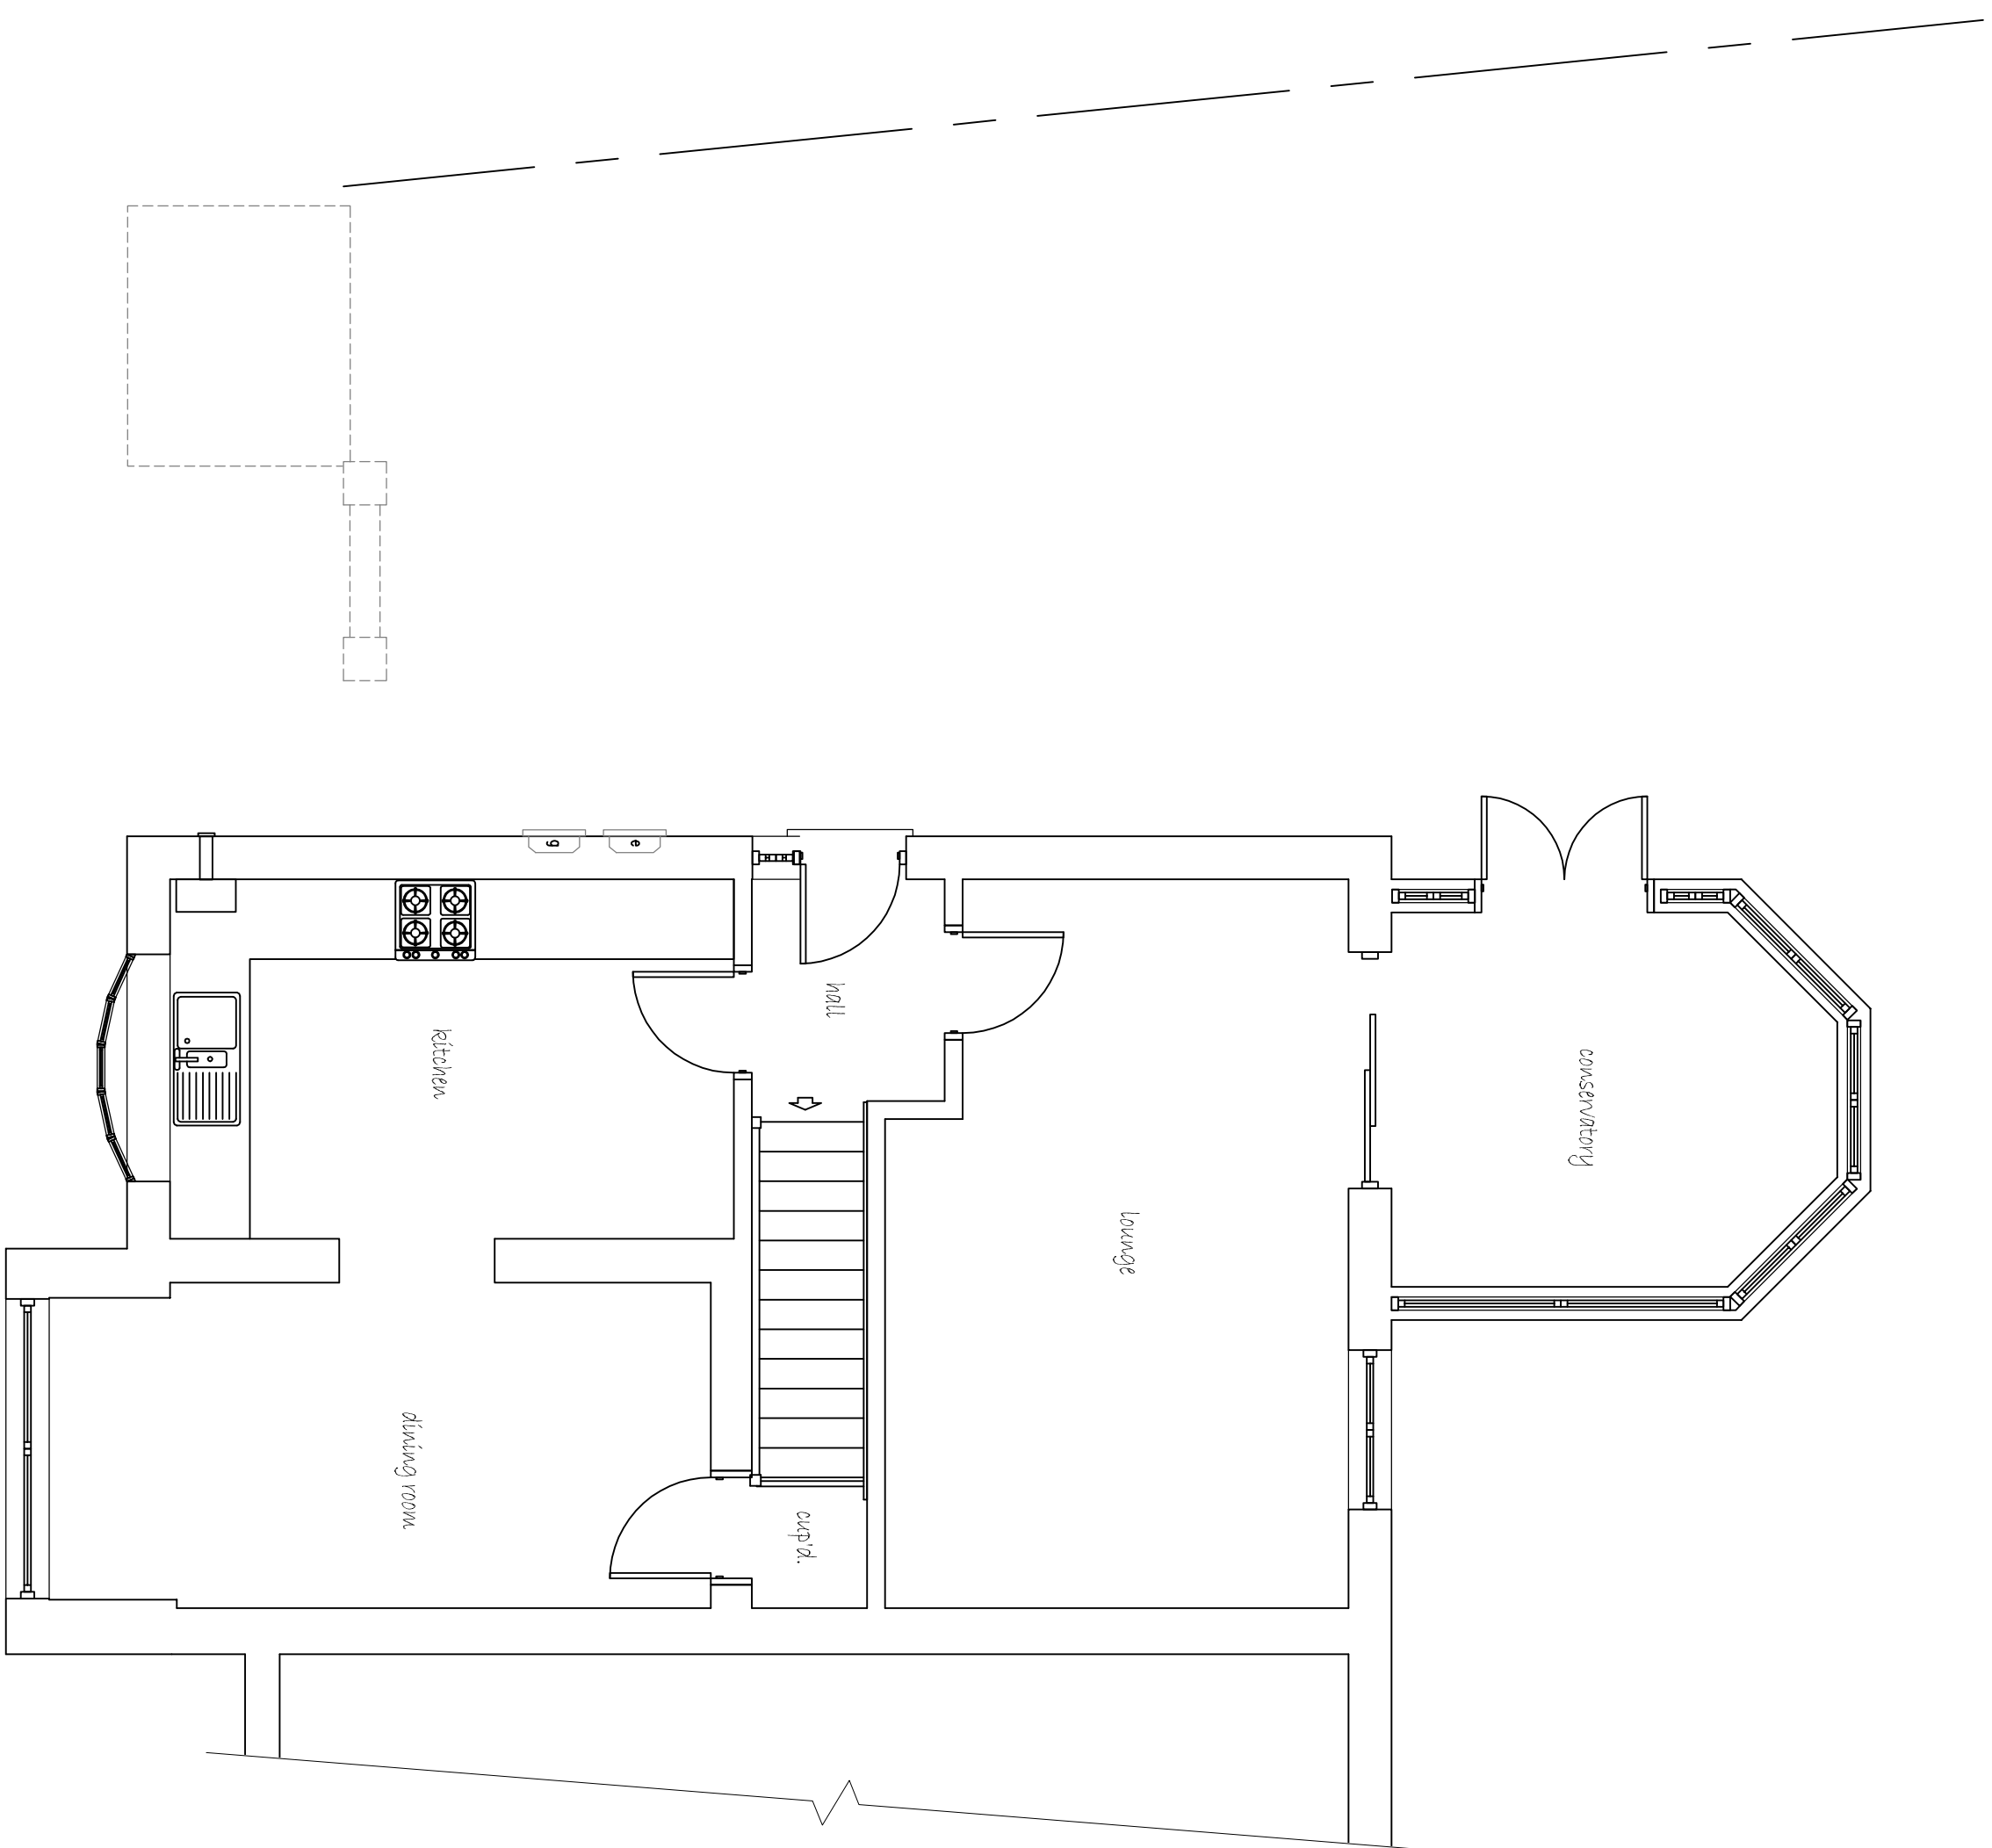
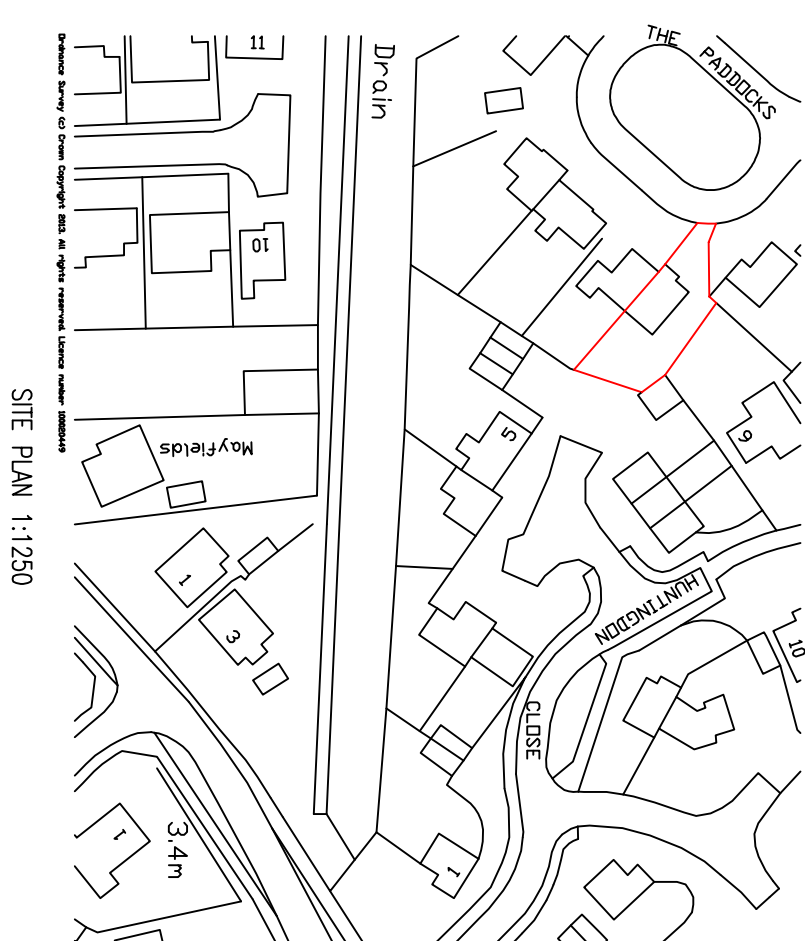
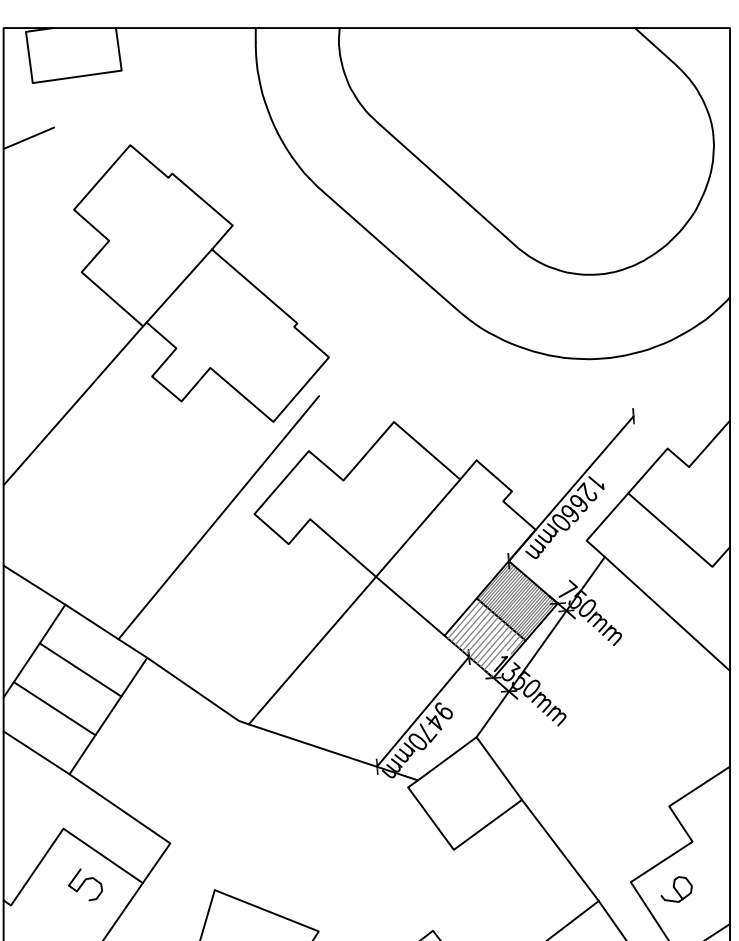
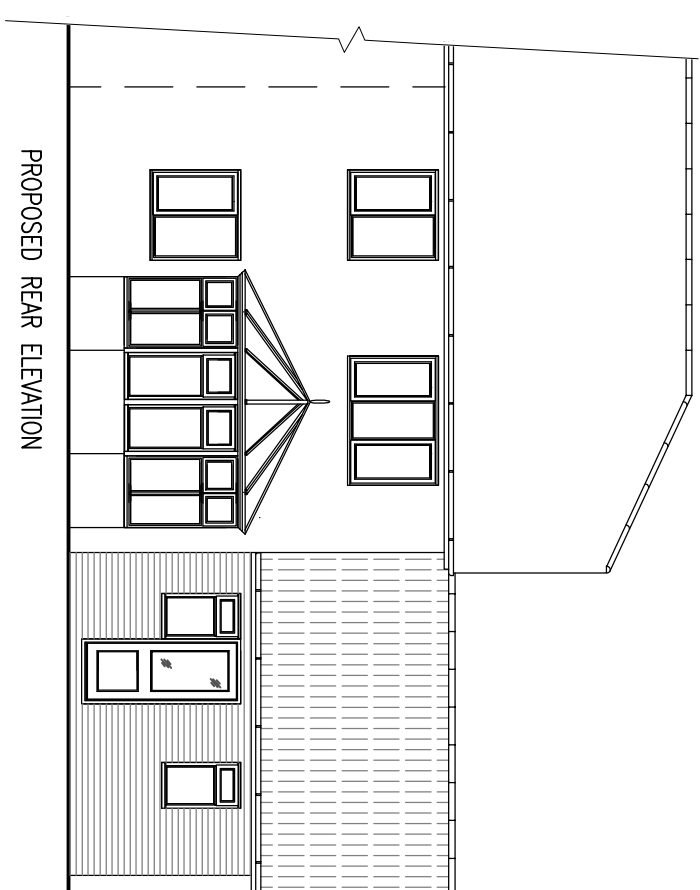
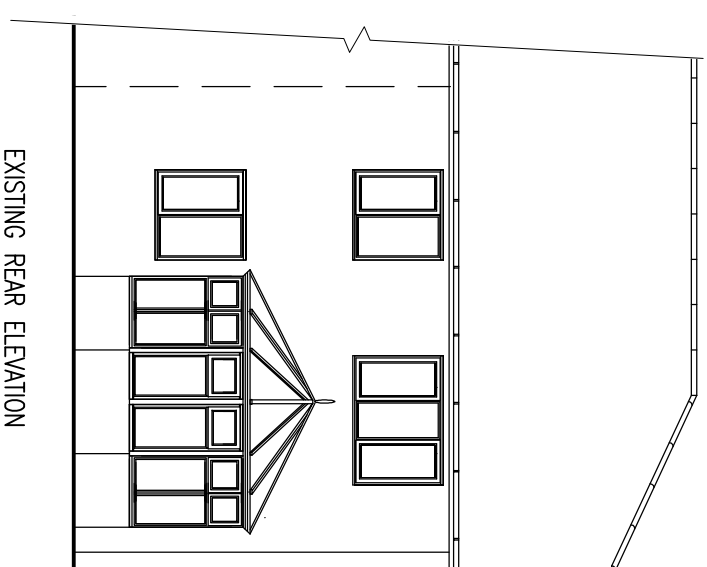
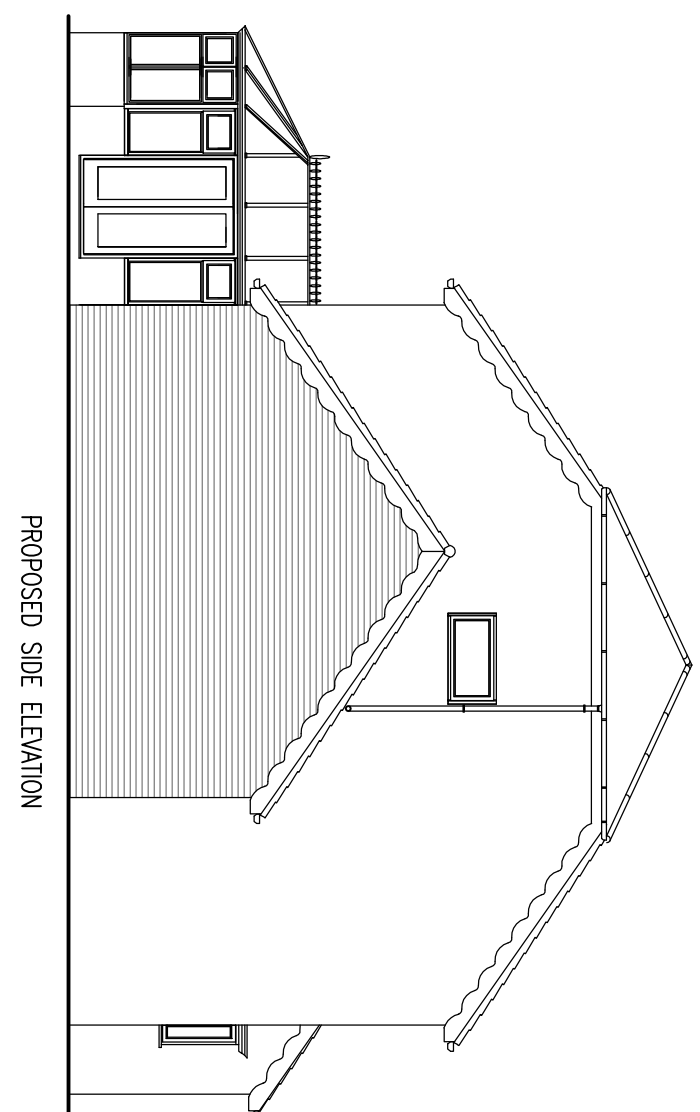
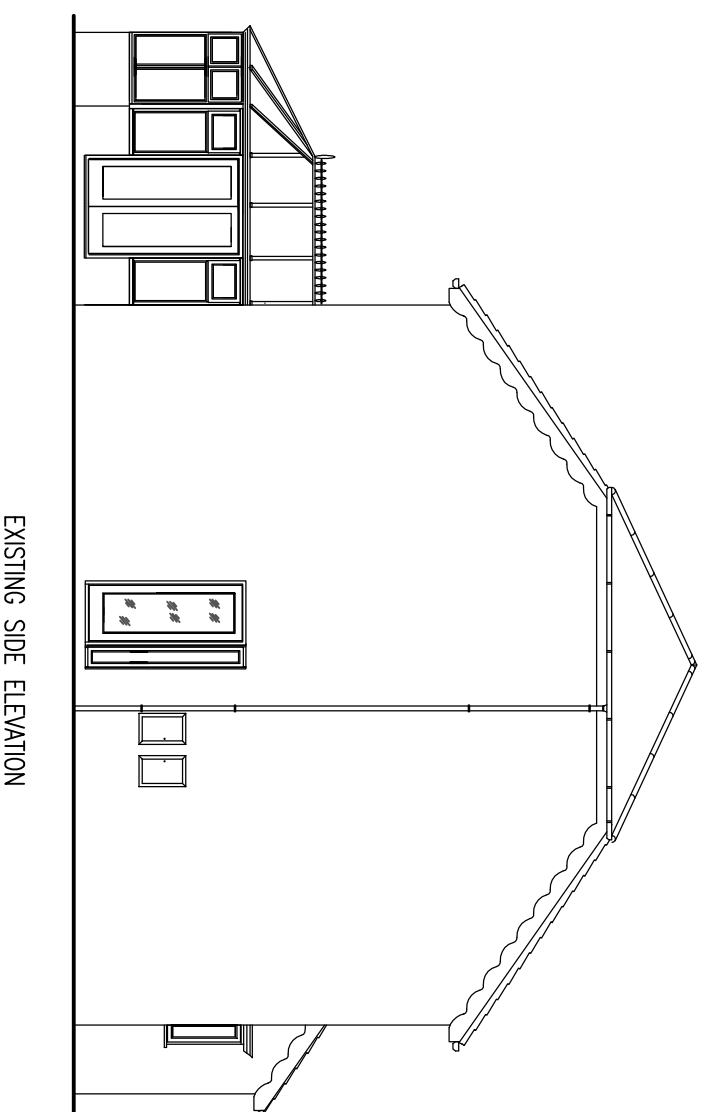
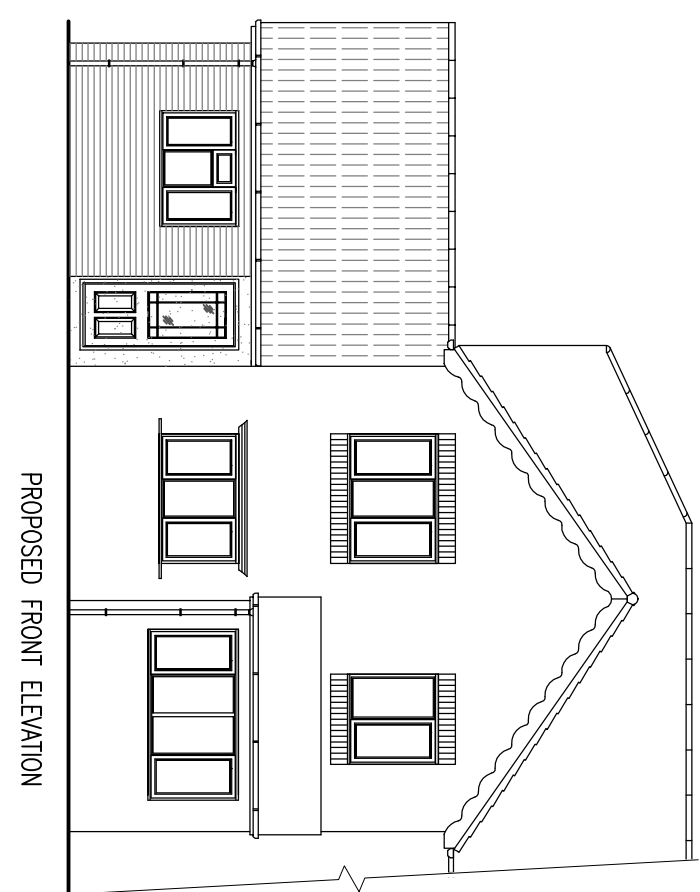
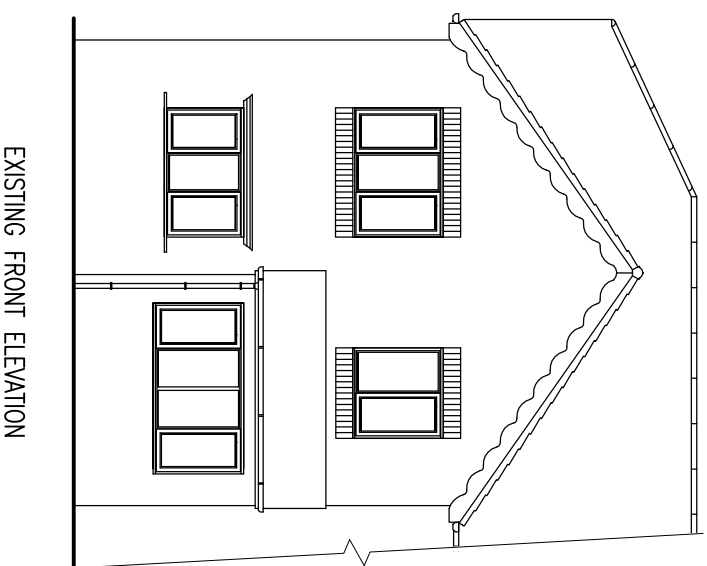


[illegible]

WESTON DESIGN Ltd.
2 Alstonkirk Road
Weston Hills
Spalding
Lincs PE12 6BX
Tel : 01775 724771
Fax : 01775 720445
Mobile : 0784 1718457
enquiries@westonbuildingdesign.co.uk

Project: PROPOSED SINGLE STOREY SIDE EXTENSION

Client: MR & MRS WOOLSEY
3 THE PADDOCKS
HOLBEACH
LINCS

DRAWING:
 EXISTING GROUND FLOOR PLAN
 PROPOSED GROUND FLOOR PLAN
 EXISTING ELEVATIONS
 PROPOSED ELEVATIONS
 BLOCK PLAN
 SITE PLAN

DRAWING N°:	DATE:
WES/1672/14/00	JULY 2014
DRAWN BY:	SCALE:
RW	1:50 1:100 1:500 1:1250

[illegible]