
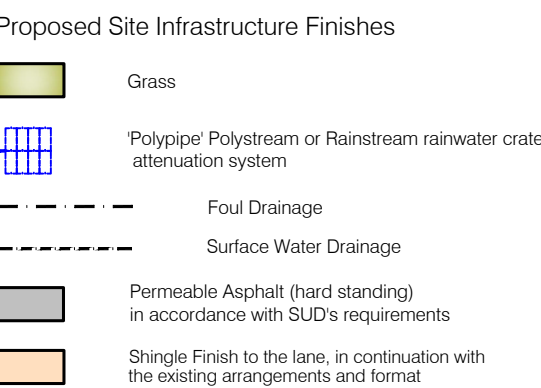
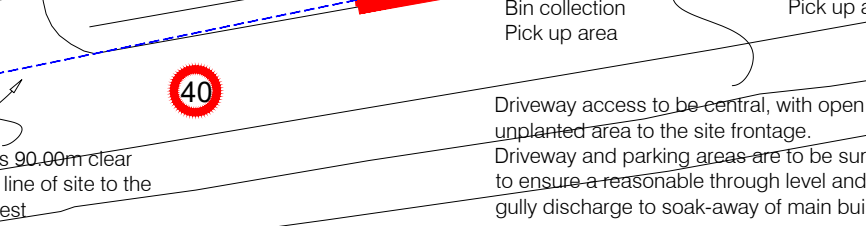
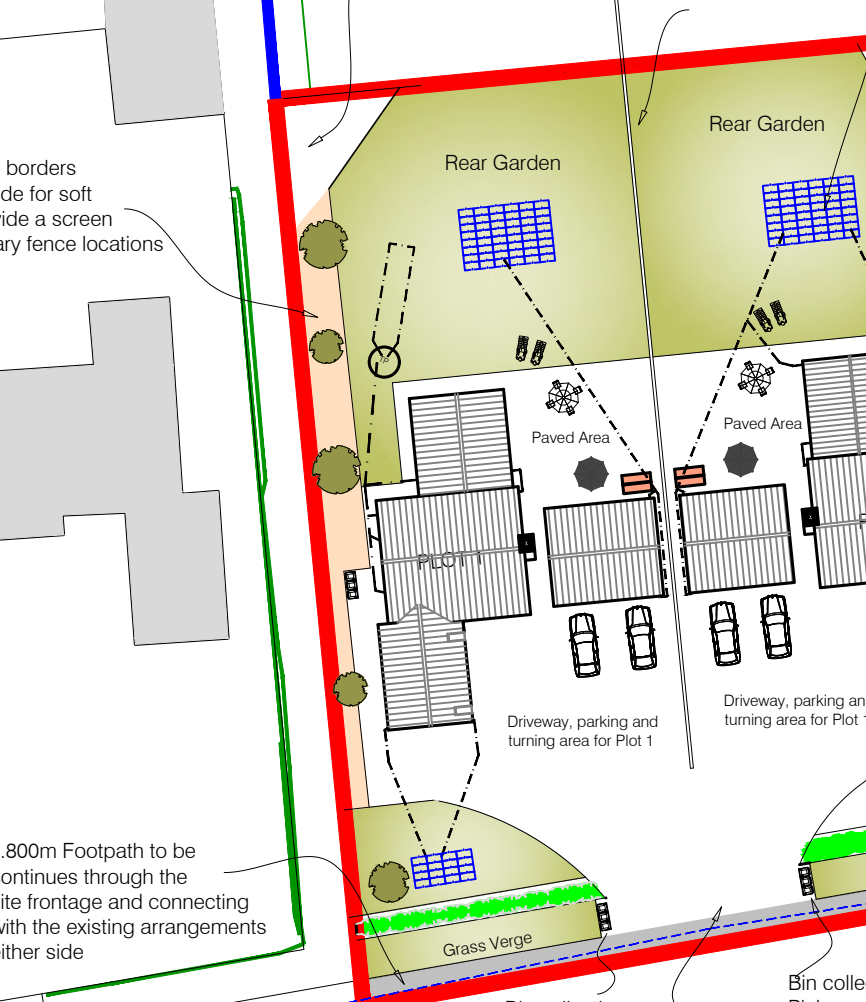


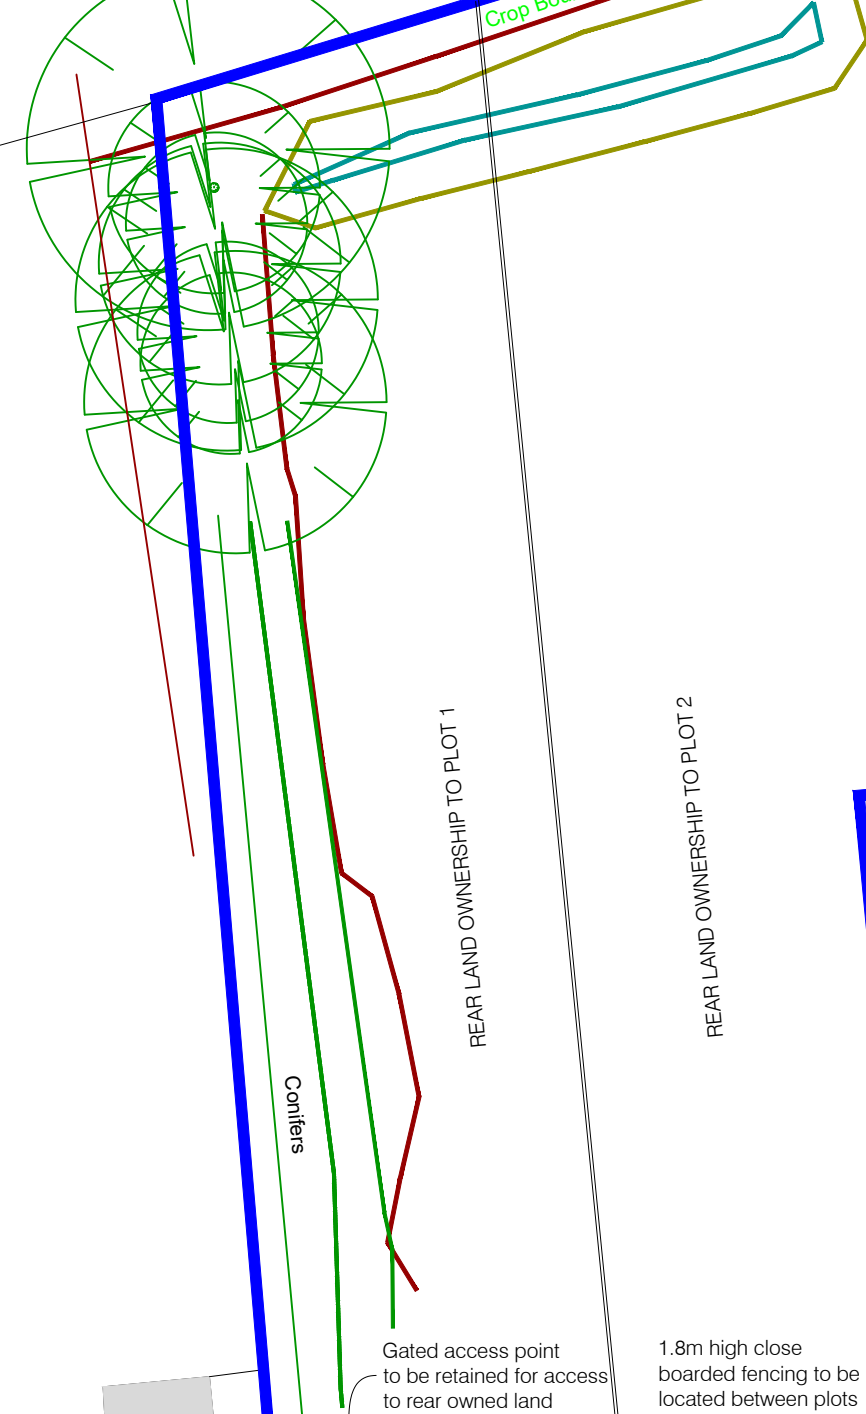


This site plan is an extract section of the Location Plan and only indicates physical features and not legal boundaries as a true fact and a matter of law.

This plan is not to be relied upon in a court of law in cases of boundary disputes, adverse possession or relied upon as extrinsic evidence for legal disputes other than the purpose for which it as been produced and intended.


Physical features as surveyed are plan shown only for the purpose of planning consents. A full topographical survey as not been carried out and the factors provided are as site surveyed for the purpose of the planning proposal only.

Sectional plan provides only a general indication of the boundary locations and should not be treated or accepted as regularising a boundary which cannot be established through conveyancing history of the land.


Copyright David Taylor Associates 2019

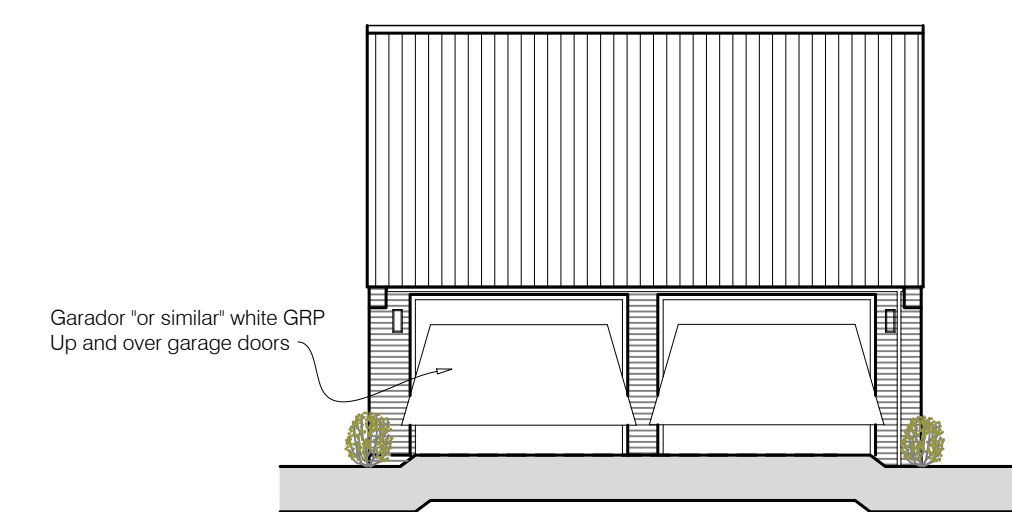


Principle Front Elevation

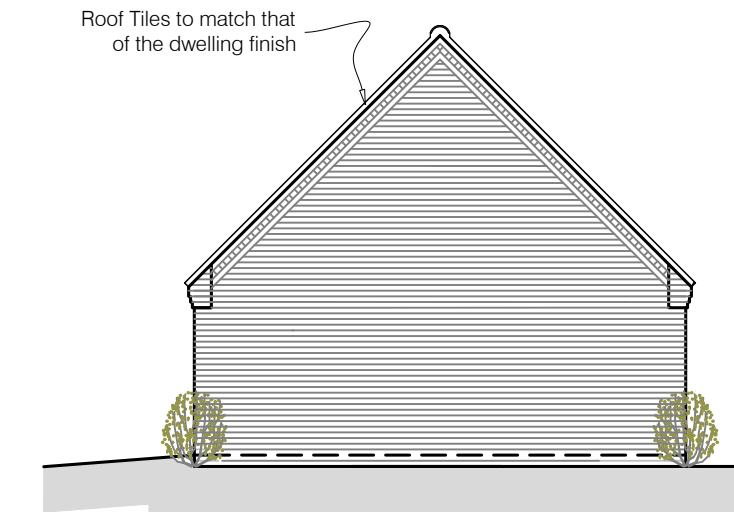


Side

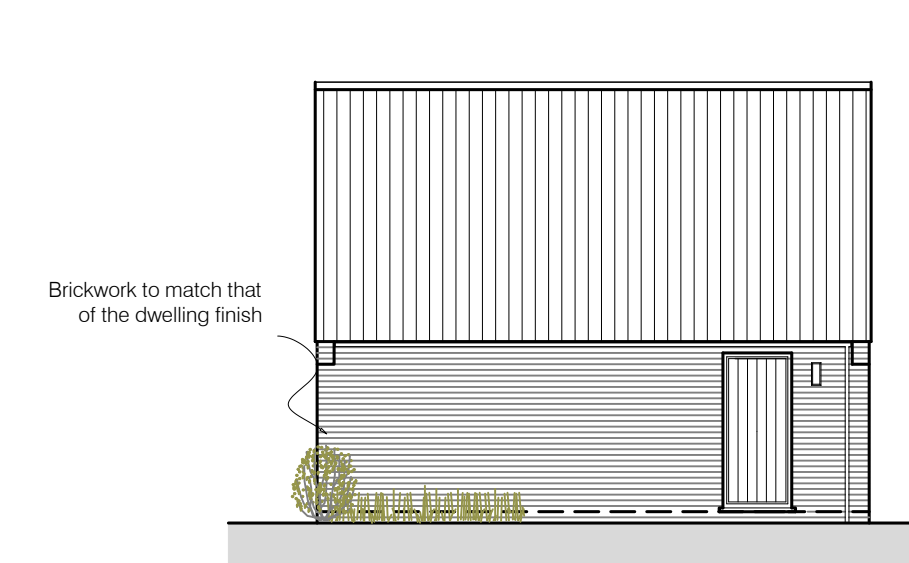


Rear

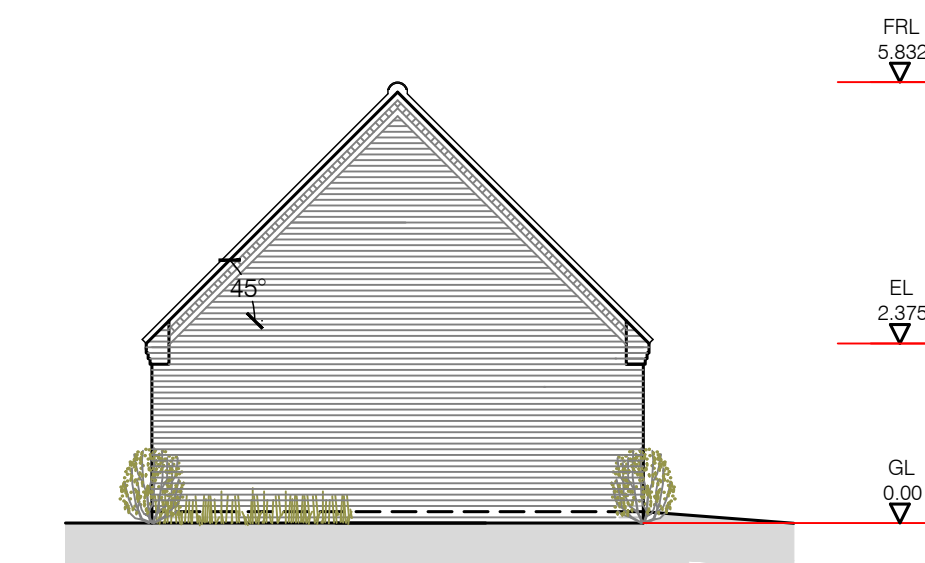

Principle Front Elevation

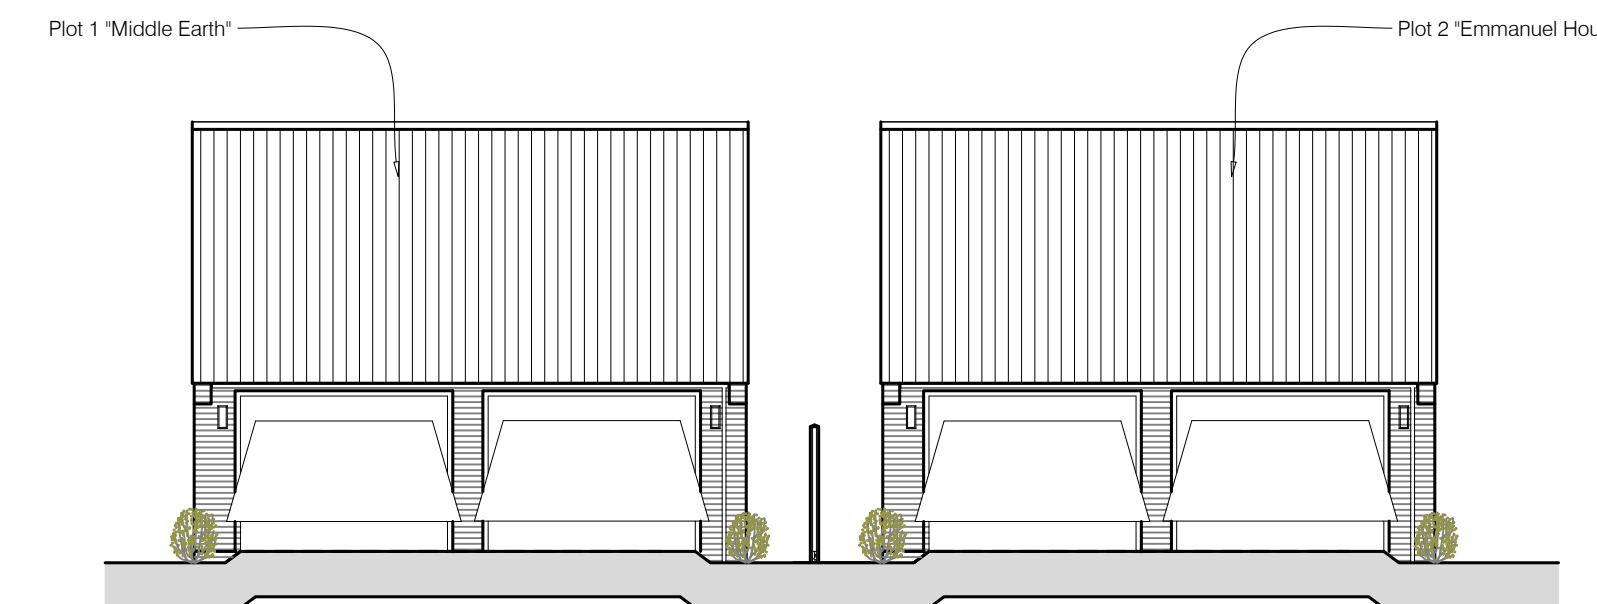

Proposed Floor Plan Scale 1:100

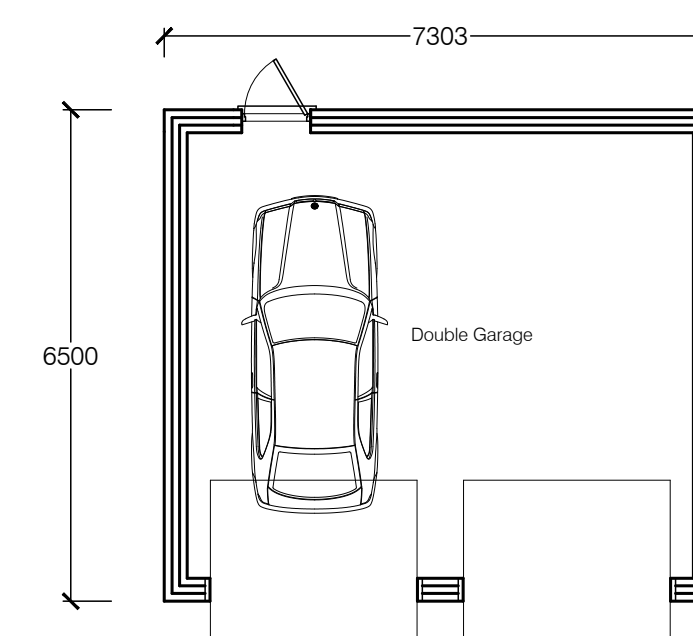

David Taylor Associates UK Ltd
Chartered Architectural Design & Registered Practice
Chartered Architectural Technologist & Chartered Building Engineer

Telephone 01553 764160
Mobile 07761 122238
Email david.taylor@dtauk.co.uk / dtauk.dt@gmail.com
Skype live:dtauk.dt  
Address 11 Milton Avenue King's Lynn, Norfolk PE30 2QQ

Project: Plot 2
Emmanuel House
Main Road
Holbeach Drive PE12 0PS

Client:	Mr George Carman	Size:
----------------	------------------	--------------

Title: DETACHED DWELLING & GARAGE

Drwg No.	2144-21-P2	Rev:	
Scale:	1:100 1:500	Date:	June 2021

Drawn: DT	Checked: DT
-----------	-------------

Drawing Issued For: Revised Planning Consents

The details depicted on this drawing are the copyright of David Taylor Associates (UK) Ltd (the originator) and may not be reproduced without permission. This drawing must not be re-issued, loaned, copied or retained for use without the consent of David Taylor Associates (UK) Ltd. All dimensions to be checked before site or off-site fabrication by the Contractor, his Sub-contractor or Supplier, use figure or grid dimensions where given. Any deviation from the drawings is to be reported to the originator immediately. Structure, structural members & geotechnical investigations are to be carried out & approved by the appointed Structural Engineer. Any deviations to these elements are to be reported to the appointed consultant immediately. Errors omissions and discrepancies must be reported to the originator immediately.

CIAT
Registered Practice

CIAT
Registered Practice

