



Proposed Elevations Plot 2 (Handed to Plot 1)

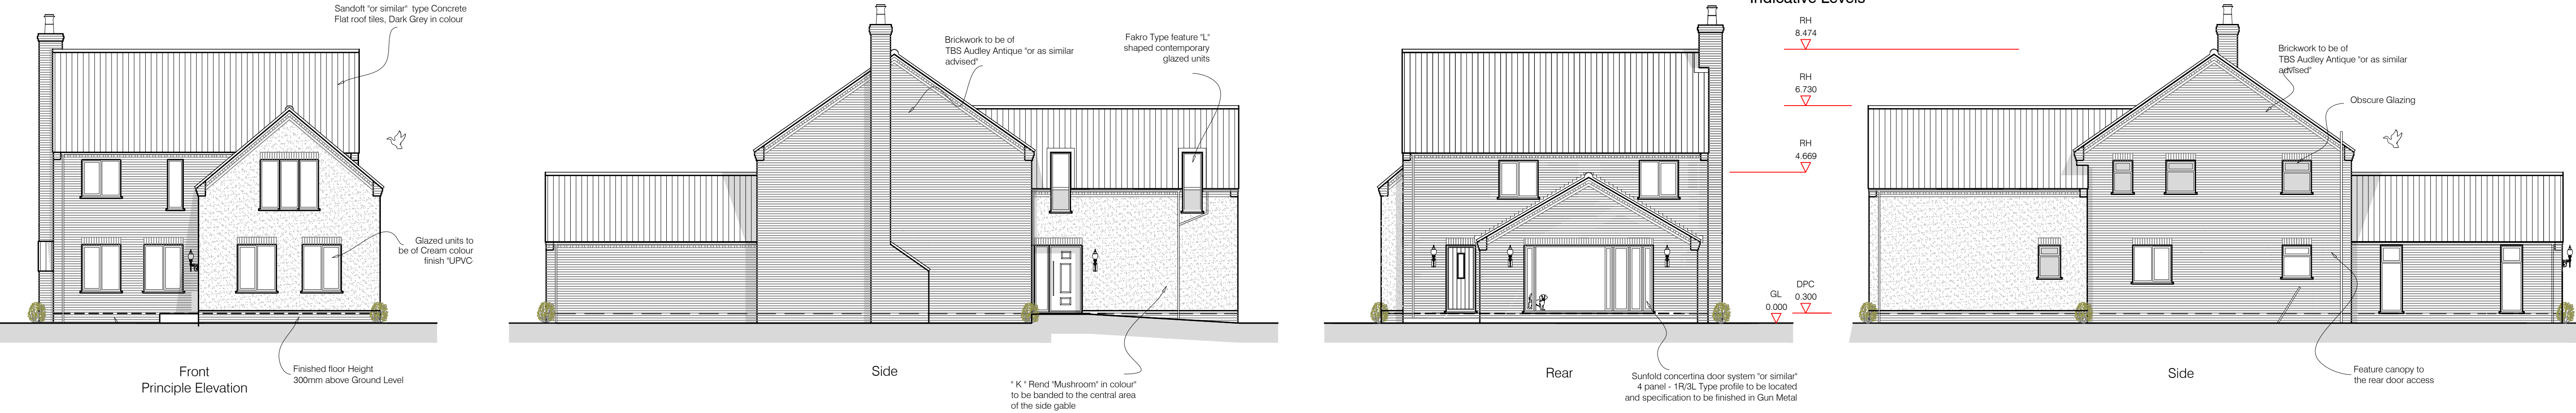


Proposed Floor Plans (As Revised)Scale 1:100
Plot 2 (Handed to Plot 1)

External Footprint= 161.16m
Ground Floor Footprint= 138.82m
First Floor Footprint= 100.80m

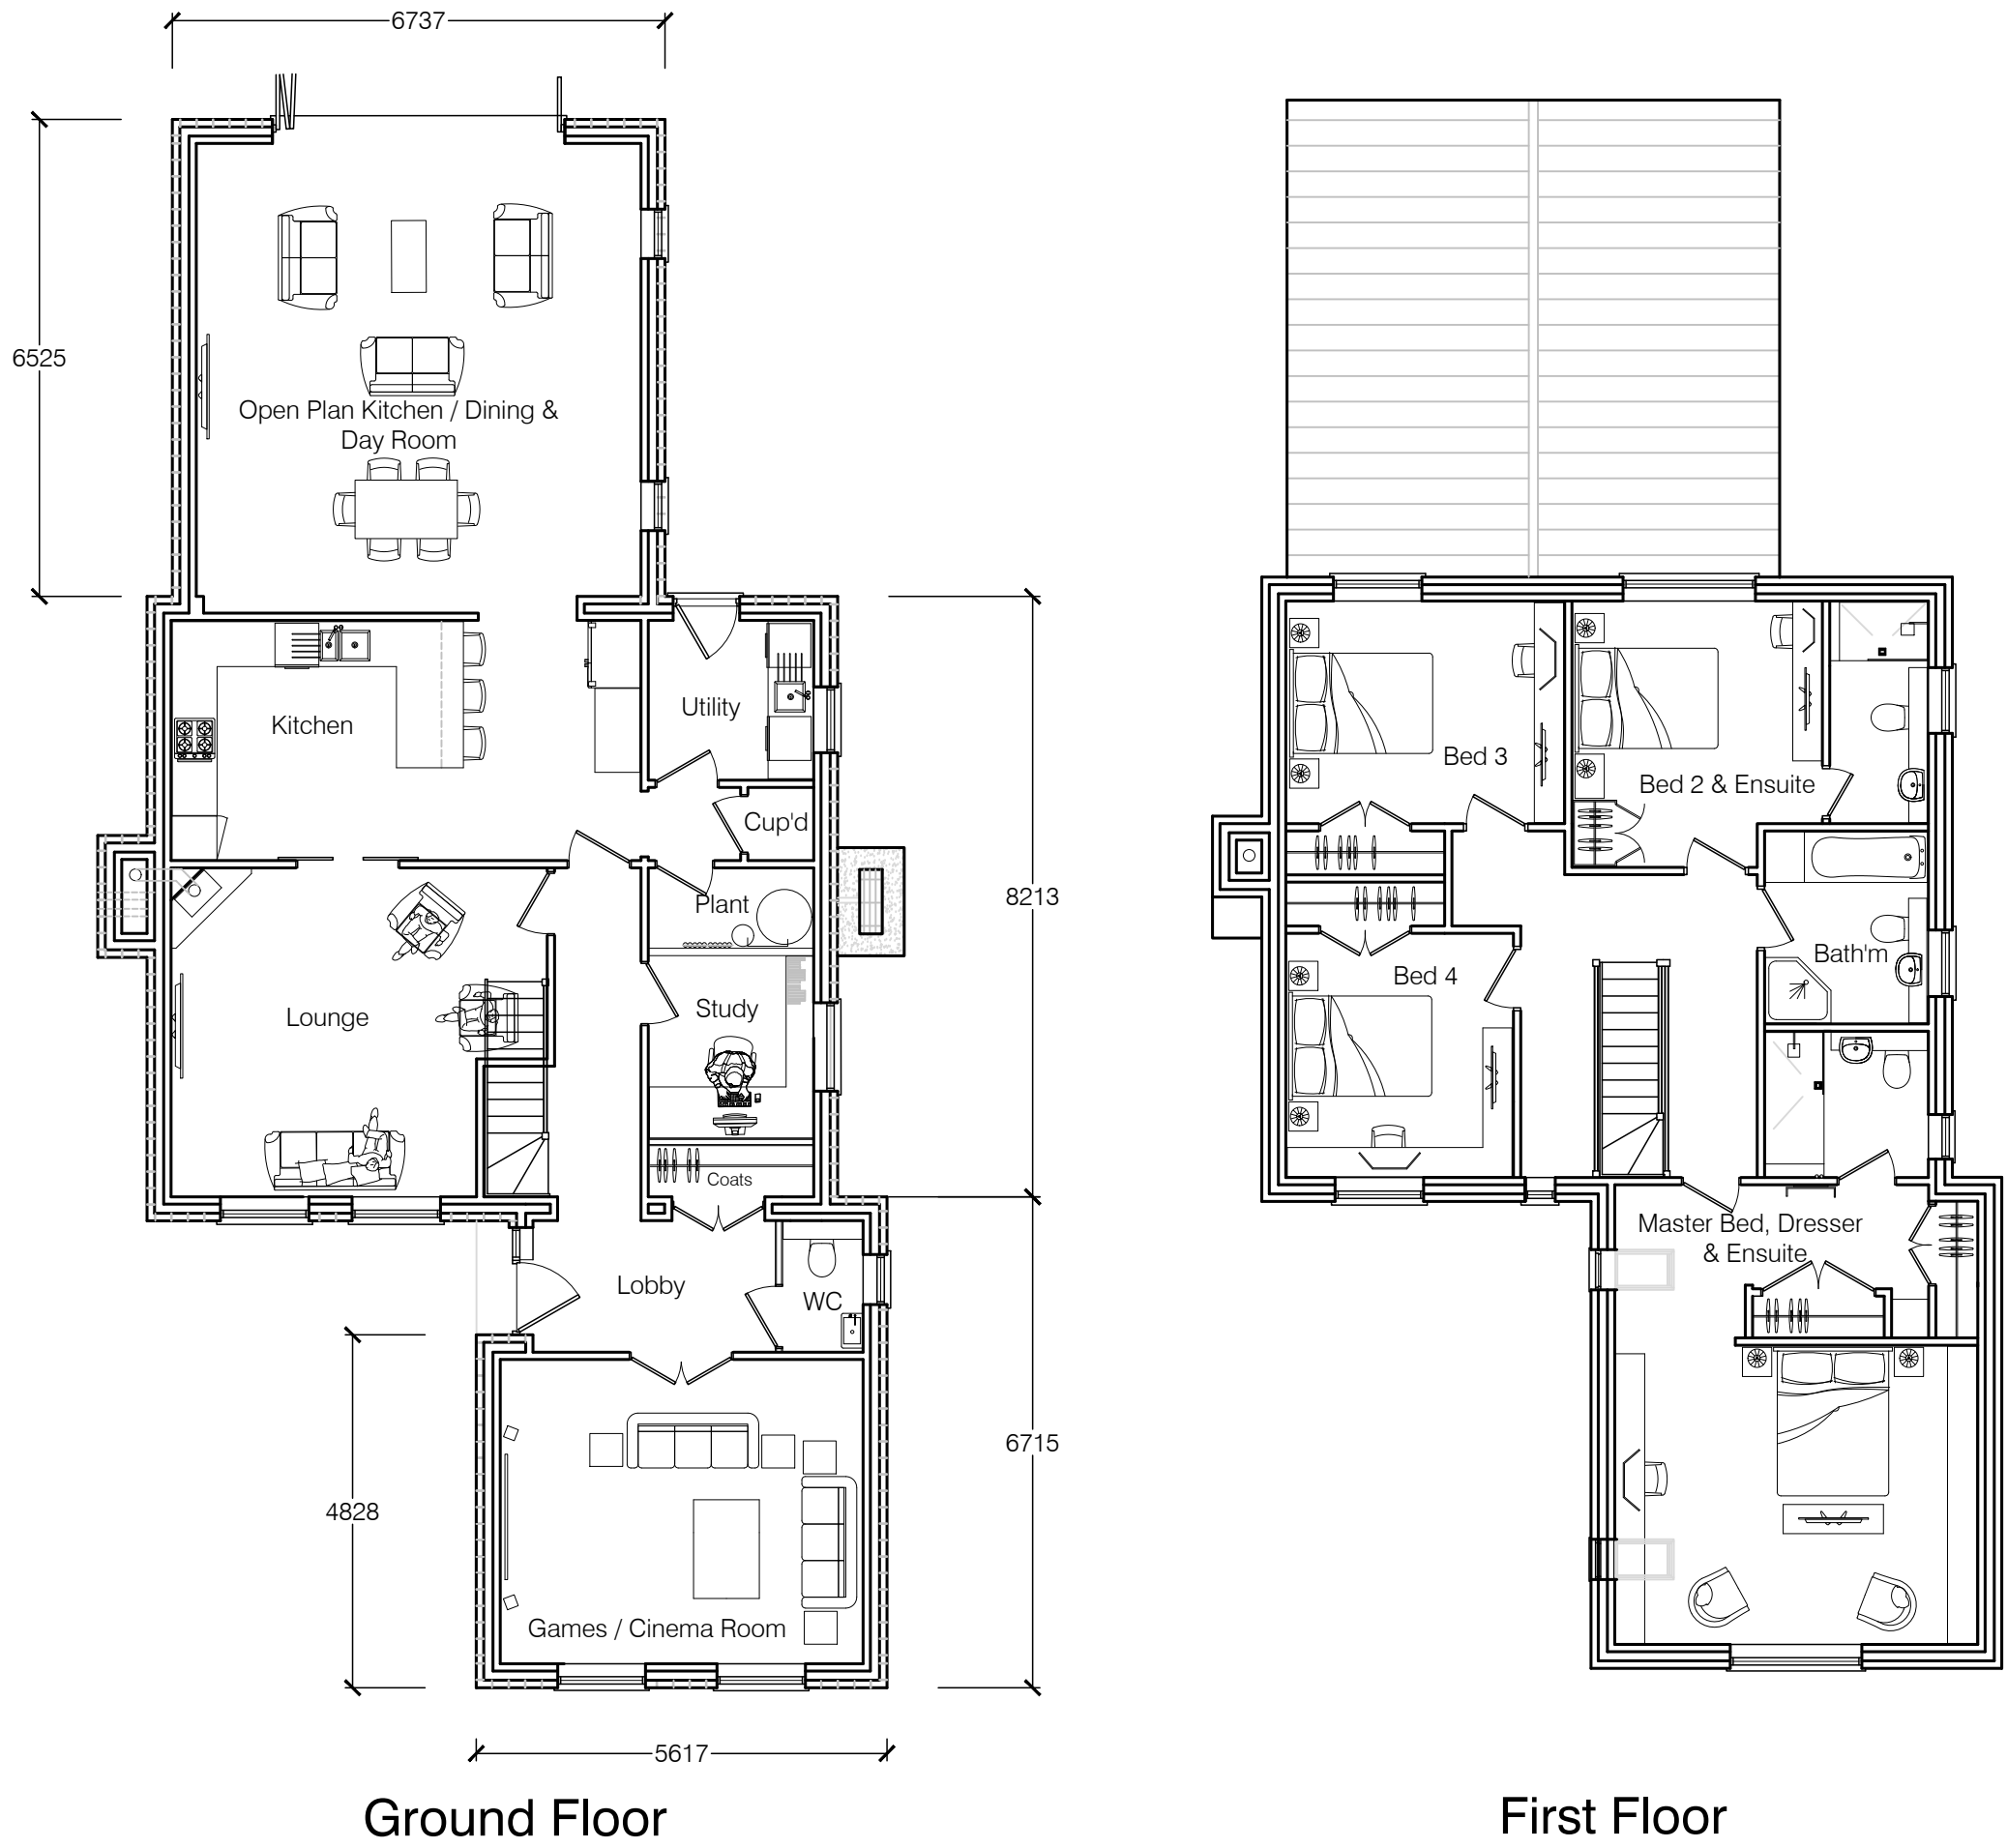

Previous Approved Floor Plans scale 1:100

PLANNING REF: H09-0783-18

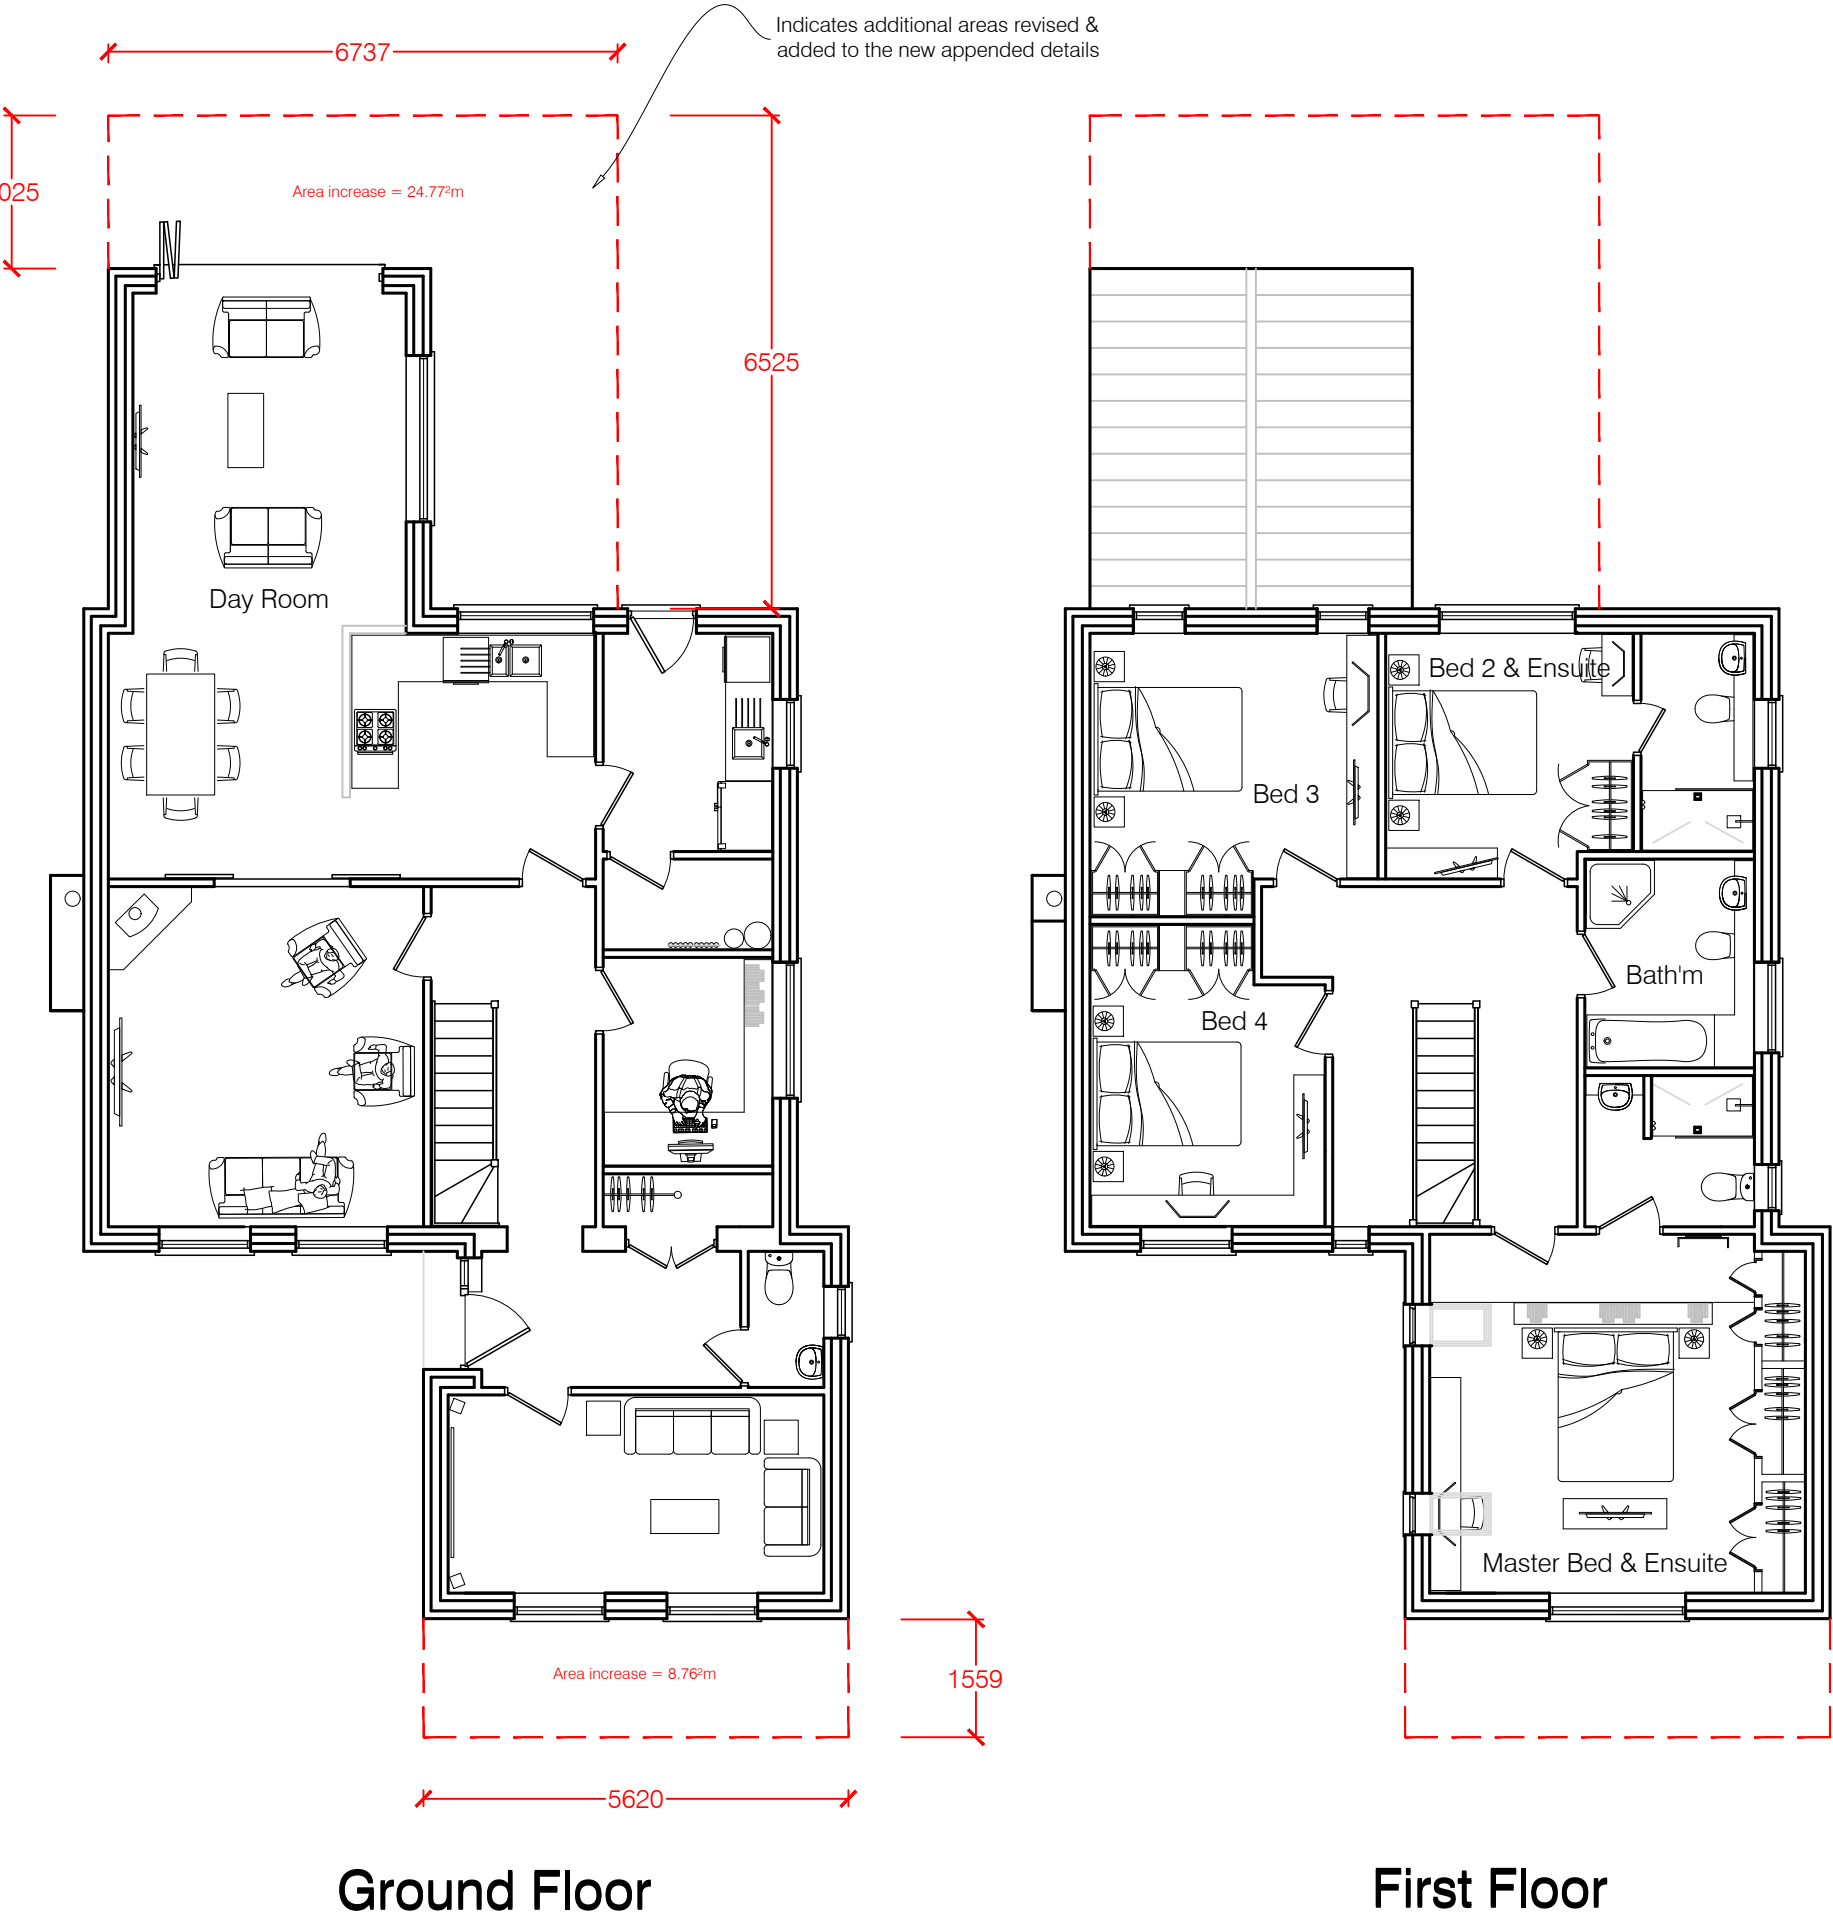

Revisions		
Date	For	Details

David Taylor Associates UK Ltd
Chartered Architectural Design & Registered Practice
Chartered Architectural Technologist & Chartered Building Engineer

Telephone 01553 764160
Mobile 07761 122238
Email david.taylor@dtauk.co.uk / dtauk.dt@gmail.com
Skype & SM live:dtauk.dt
Address 11 Milton Avenue King's Lynn, Norfolk PE30 2QQ

www.dtauk.co.uk

Project: Plot 2
Emmanuel House
Main Road
Holbeach Drove PE12 0PS

Client: Mr George Carman **Size:** A1

Title: DETACHED DWELLING & GARAGE

Drwg No. 2144-21-P2 **Rev:**

Scale: 1:100 **Date:** June 2021

Drawn: DT **Checked:** DT

Drawing Issued For: Revised Planning Consents

DISCLAIMER
The details depicted on this drawing are the copyright of David Taylor Associates (UK) Ltd (the originator) and may not be reproduced without permission. This drawing must not be re-issued, loaned, copied or retained for reference without the consent of David Taylor Associates (UK) Ltd. All dimensions to be checked before site or off-site fabrication by the Contractor, his Sub-contractor or Supplier, use figure or grid dimensions where given. Any deviation from the drawing is to be reported to the originator immediately. Structure, structural members & geotechnical investigations are to be carried out & approved by the appointed Structural Engineer. Any deviations to these elements are to be reported to the appointed consultant immediately. Errors omissions and discrepancies should be reported to the originator immediately.

CIAT
Registered Practice

