

SCALE 1:200




10

COVERED
GARAGE +
TO LIGNOR
ATTACHE.

14


STUKELEY D

DETERMINED
PLAN

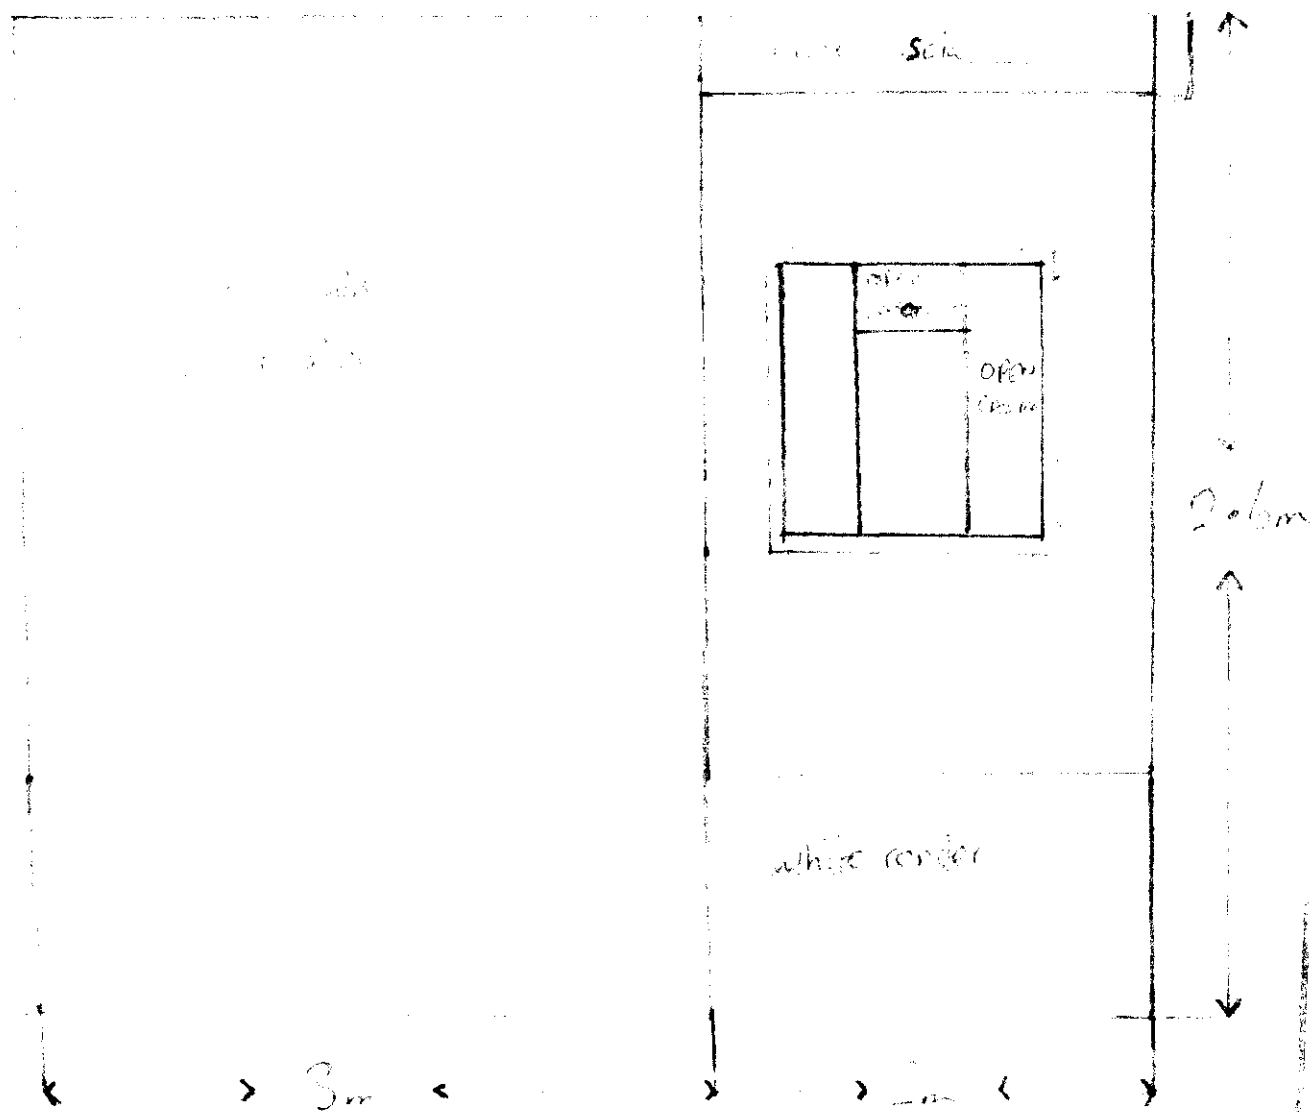


Planning Development
12 JUN 2003
0685/03

Bedroom extension

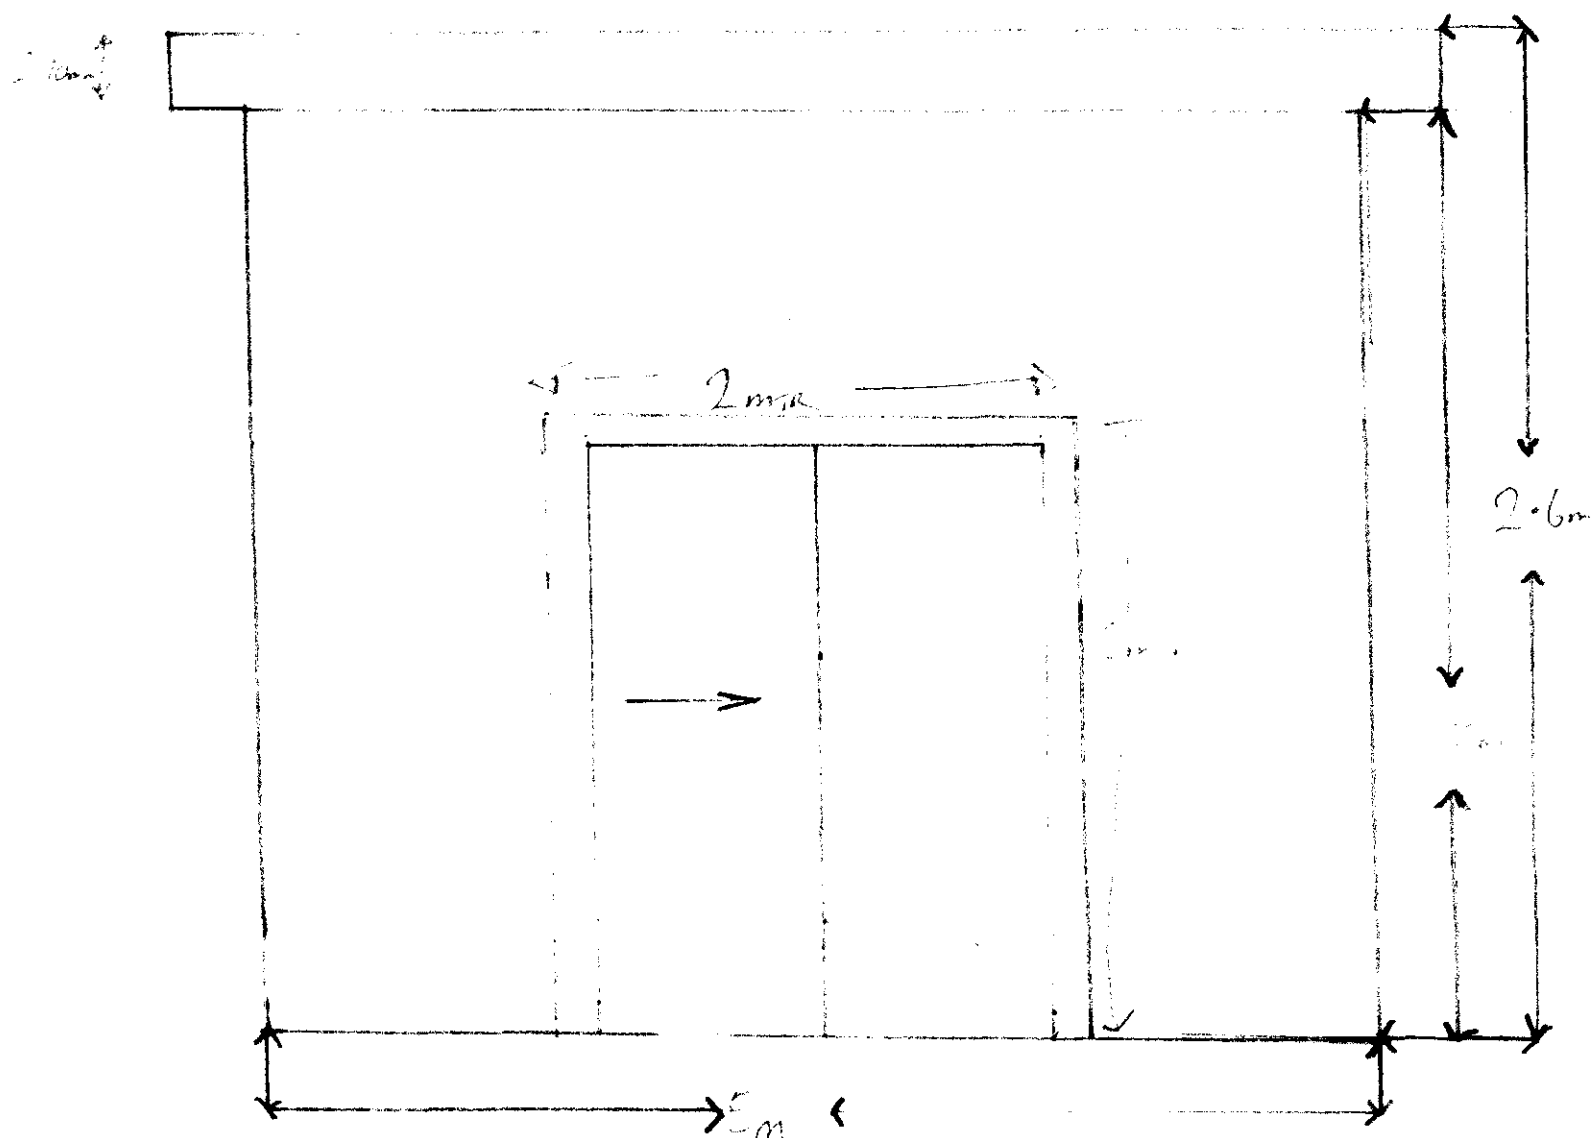

Bedroom extension

North elevation

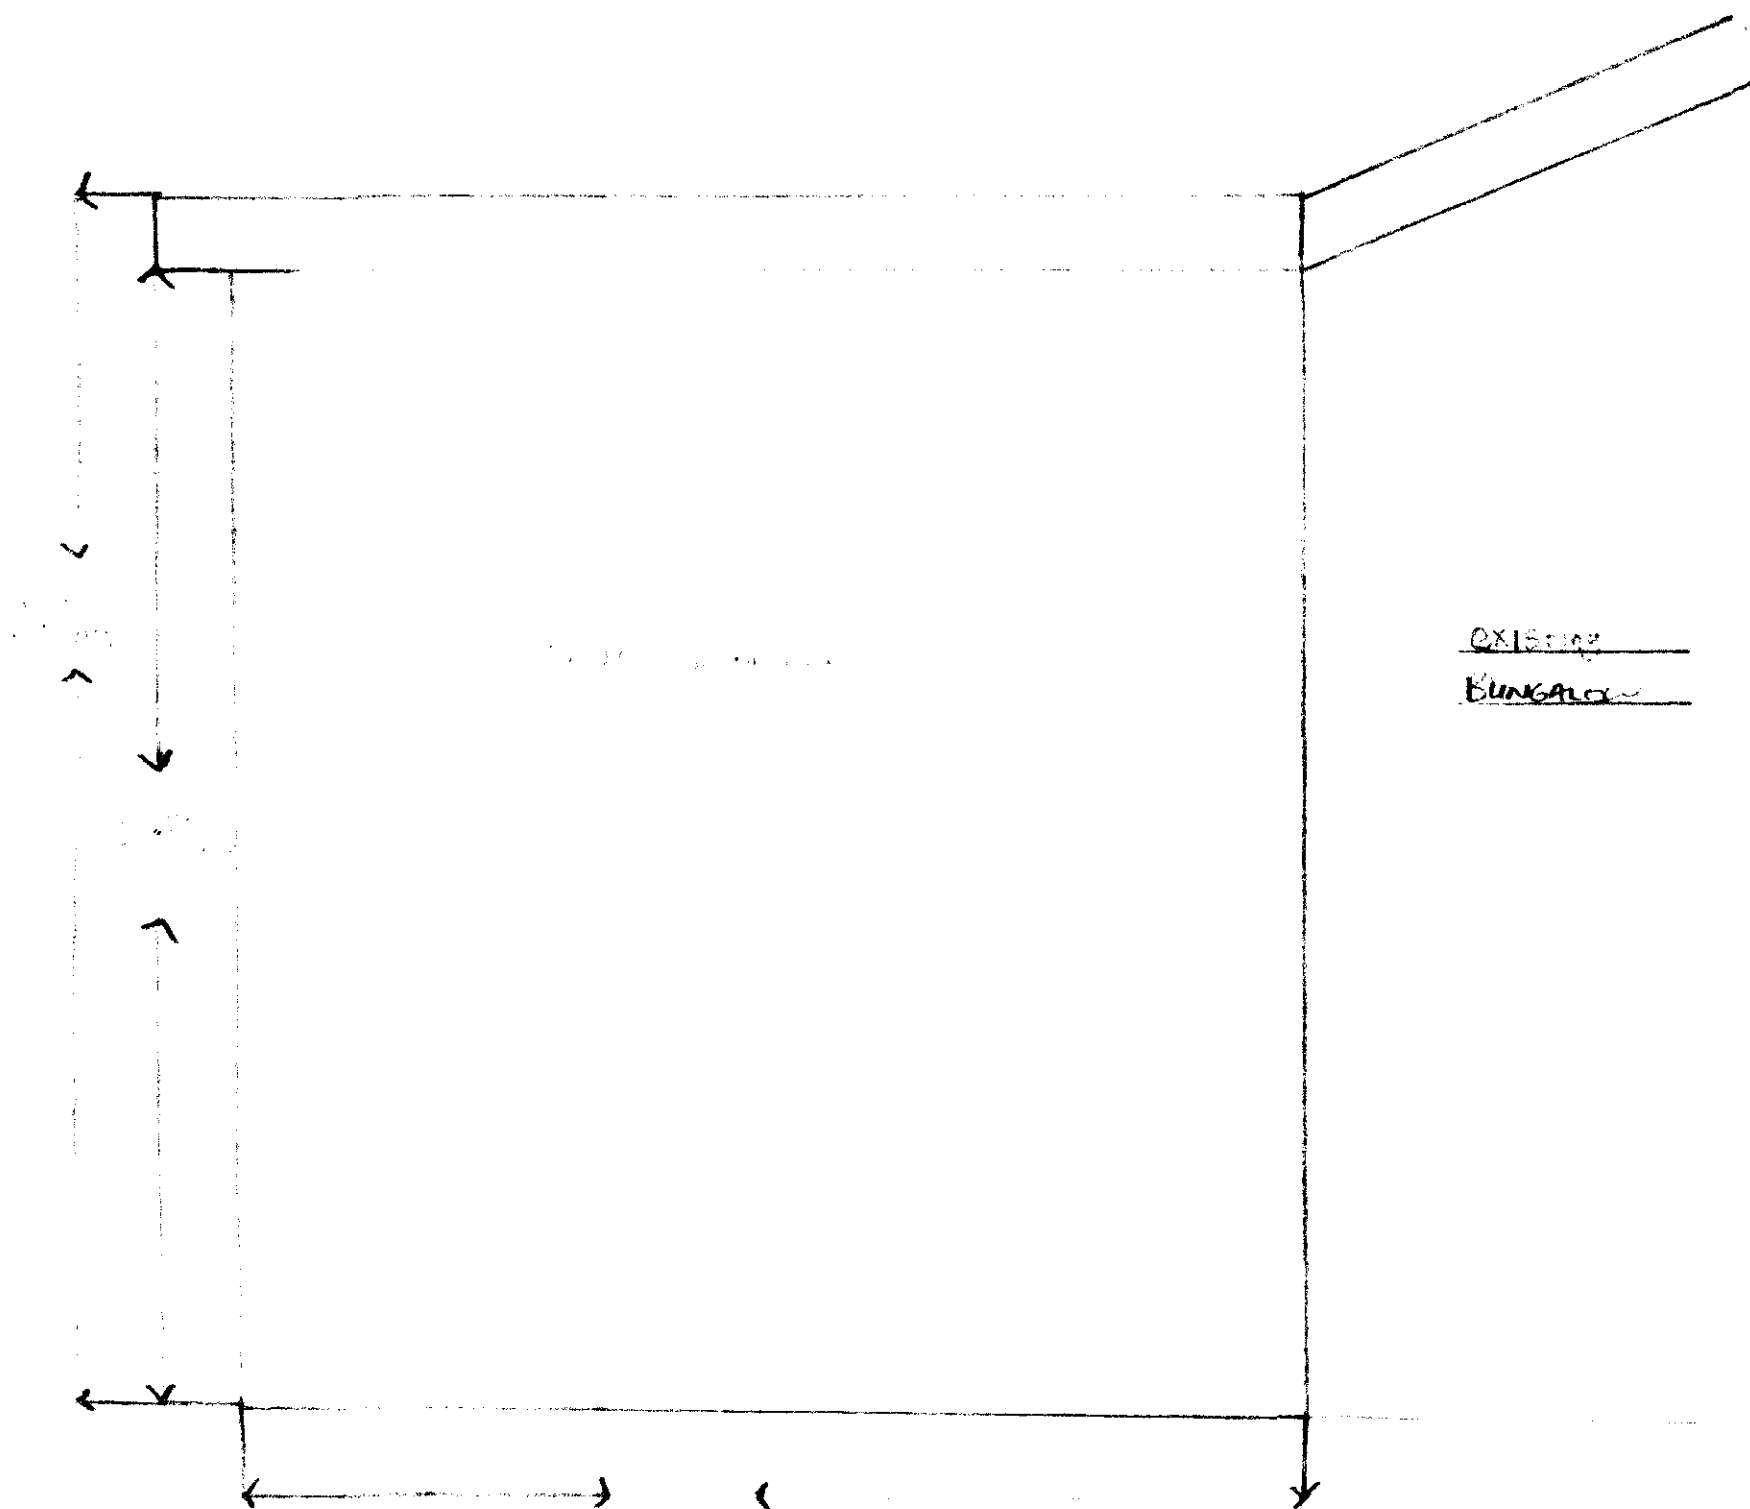


West elevation for Be dream extension
 1st floor 1006. 2nd floor 1007. 3rd floor 1008.
 mark existing window

SHDC
Planning & Development
12 JUN 2003
0685/03
By:



DETERMINED
 PLAN

1006 1007 1008
 1009 1010 1011
 1012 1013 1014

Conservatory

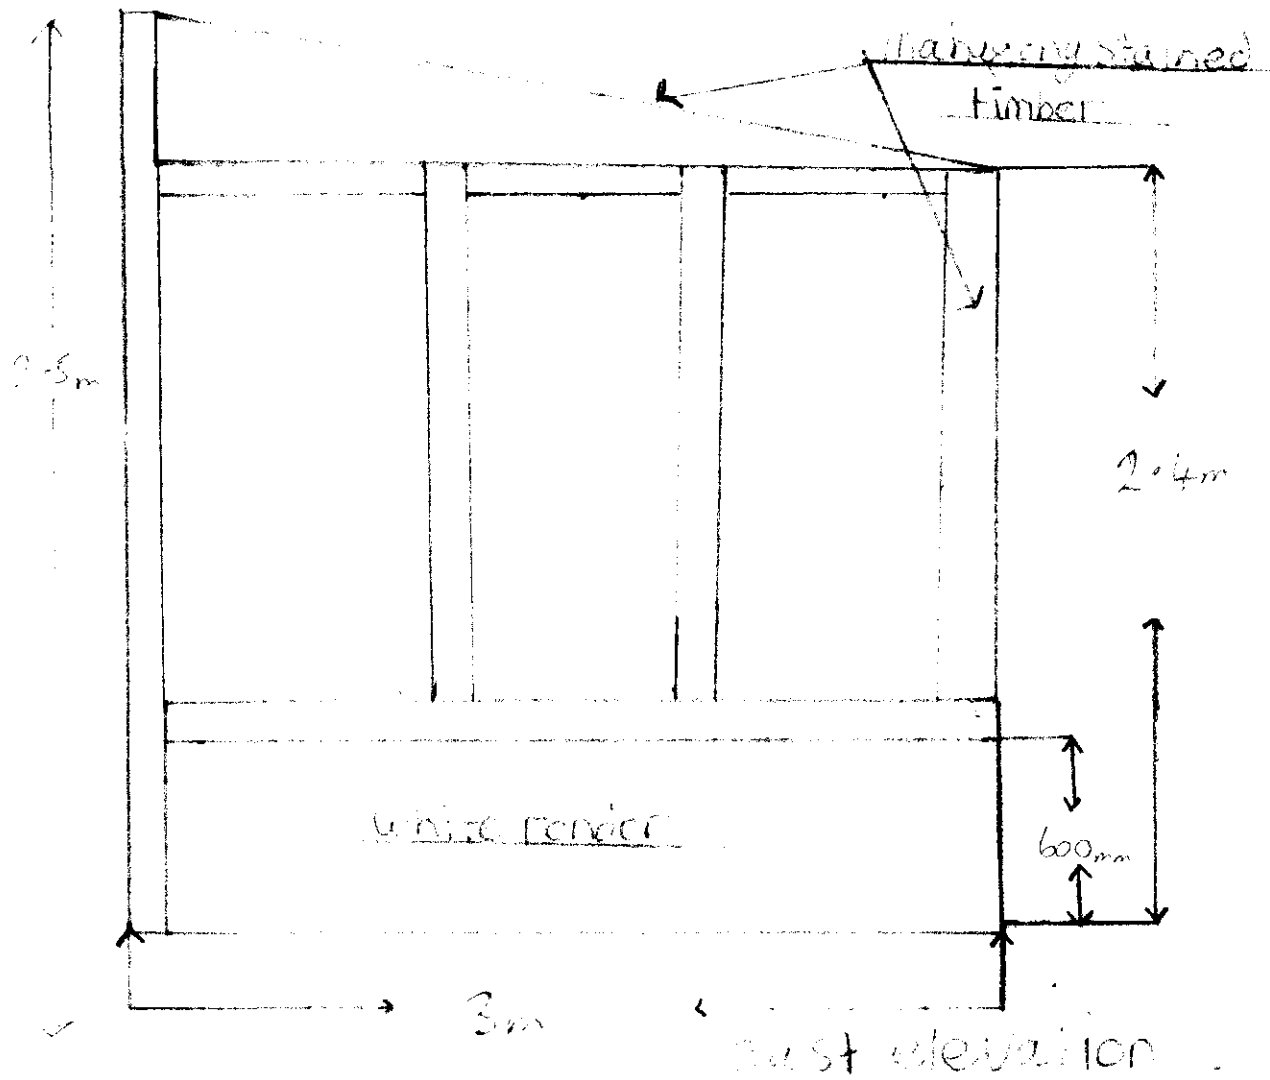



Clear Polycarbonate
roof sheets

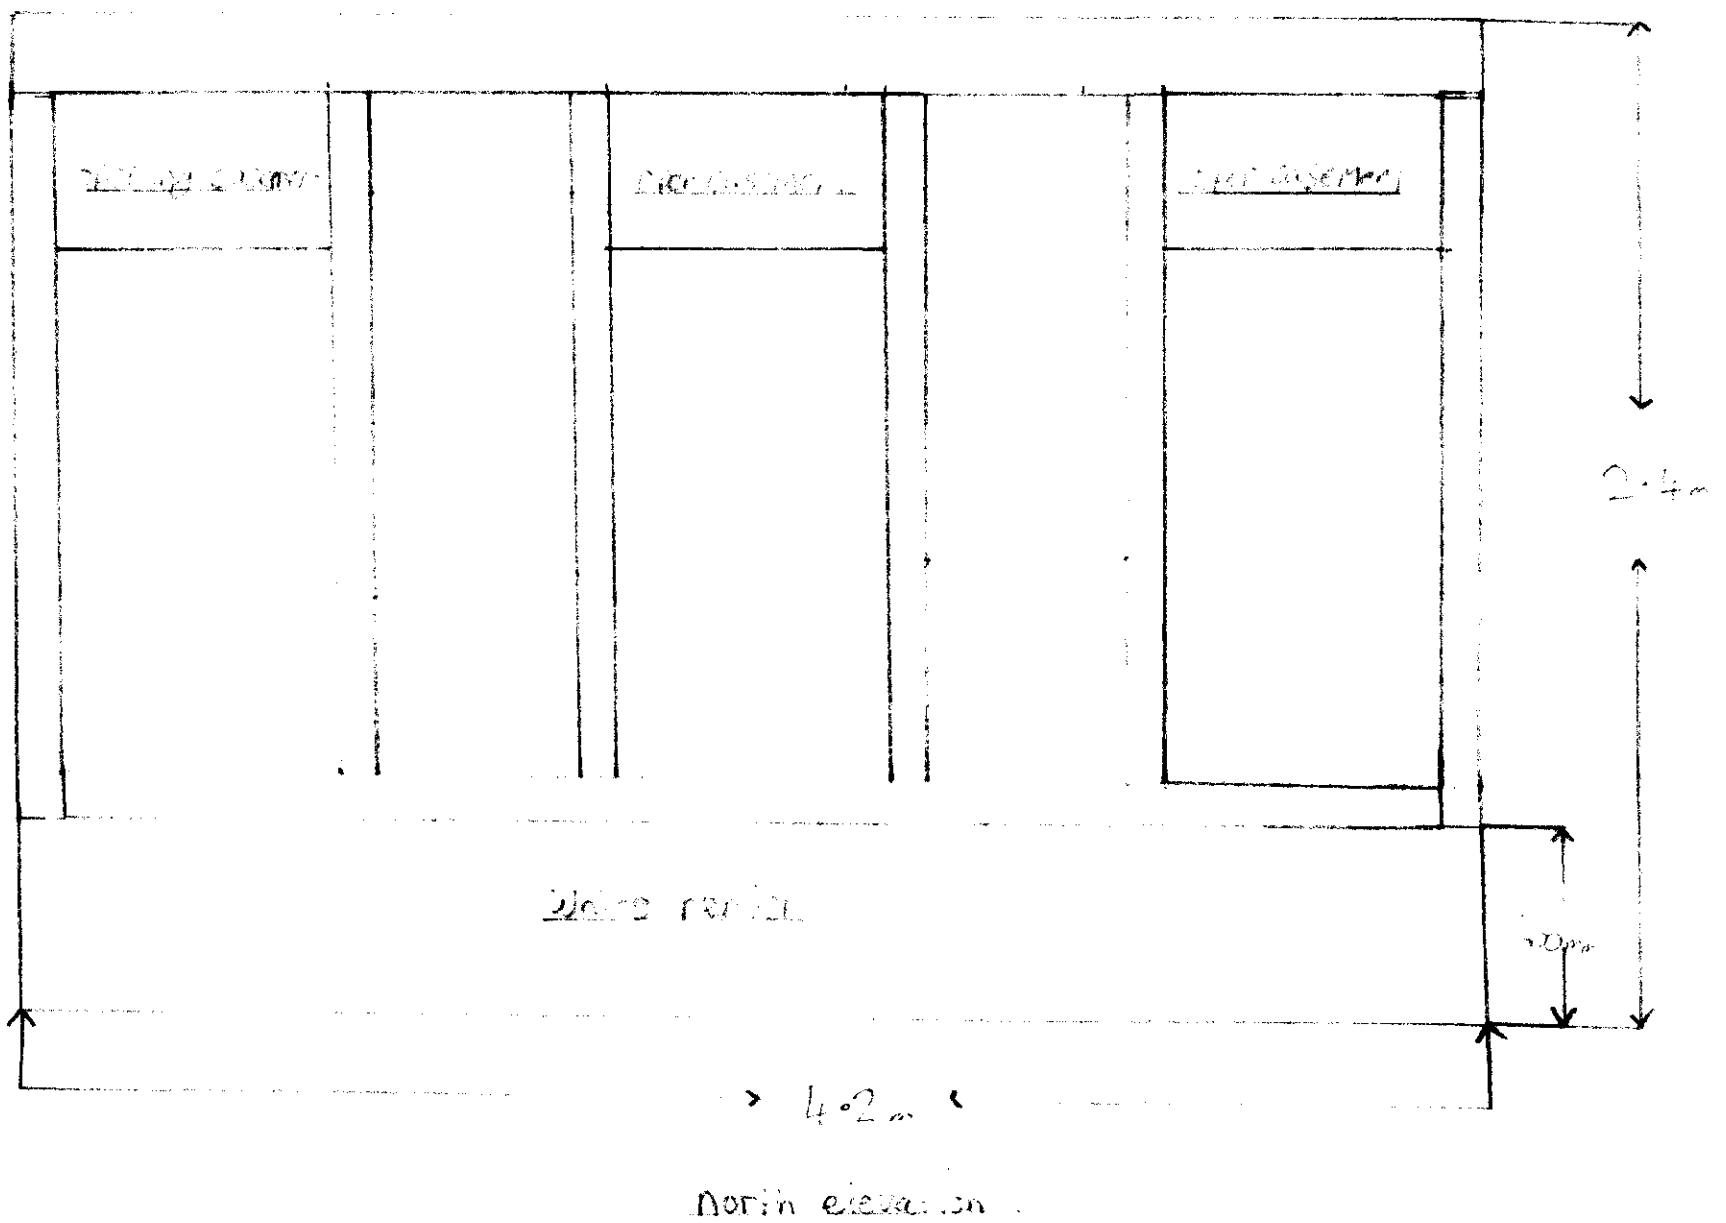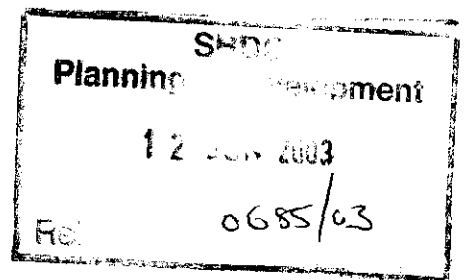

BUILDING + FLOOR PLAN SCALE 10mm = 0.35mtr

J W KINDER
14 STUKAES ROAD
HOLBEACH
LINDS.
PE12 7LQ

SHDC
Planning & Development
29 MAY 2003
Ref 0685/03

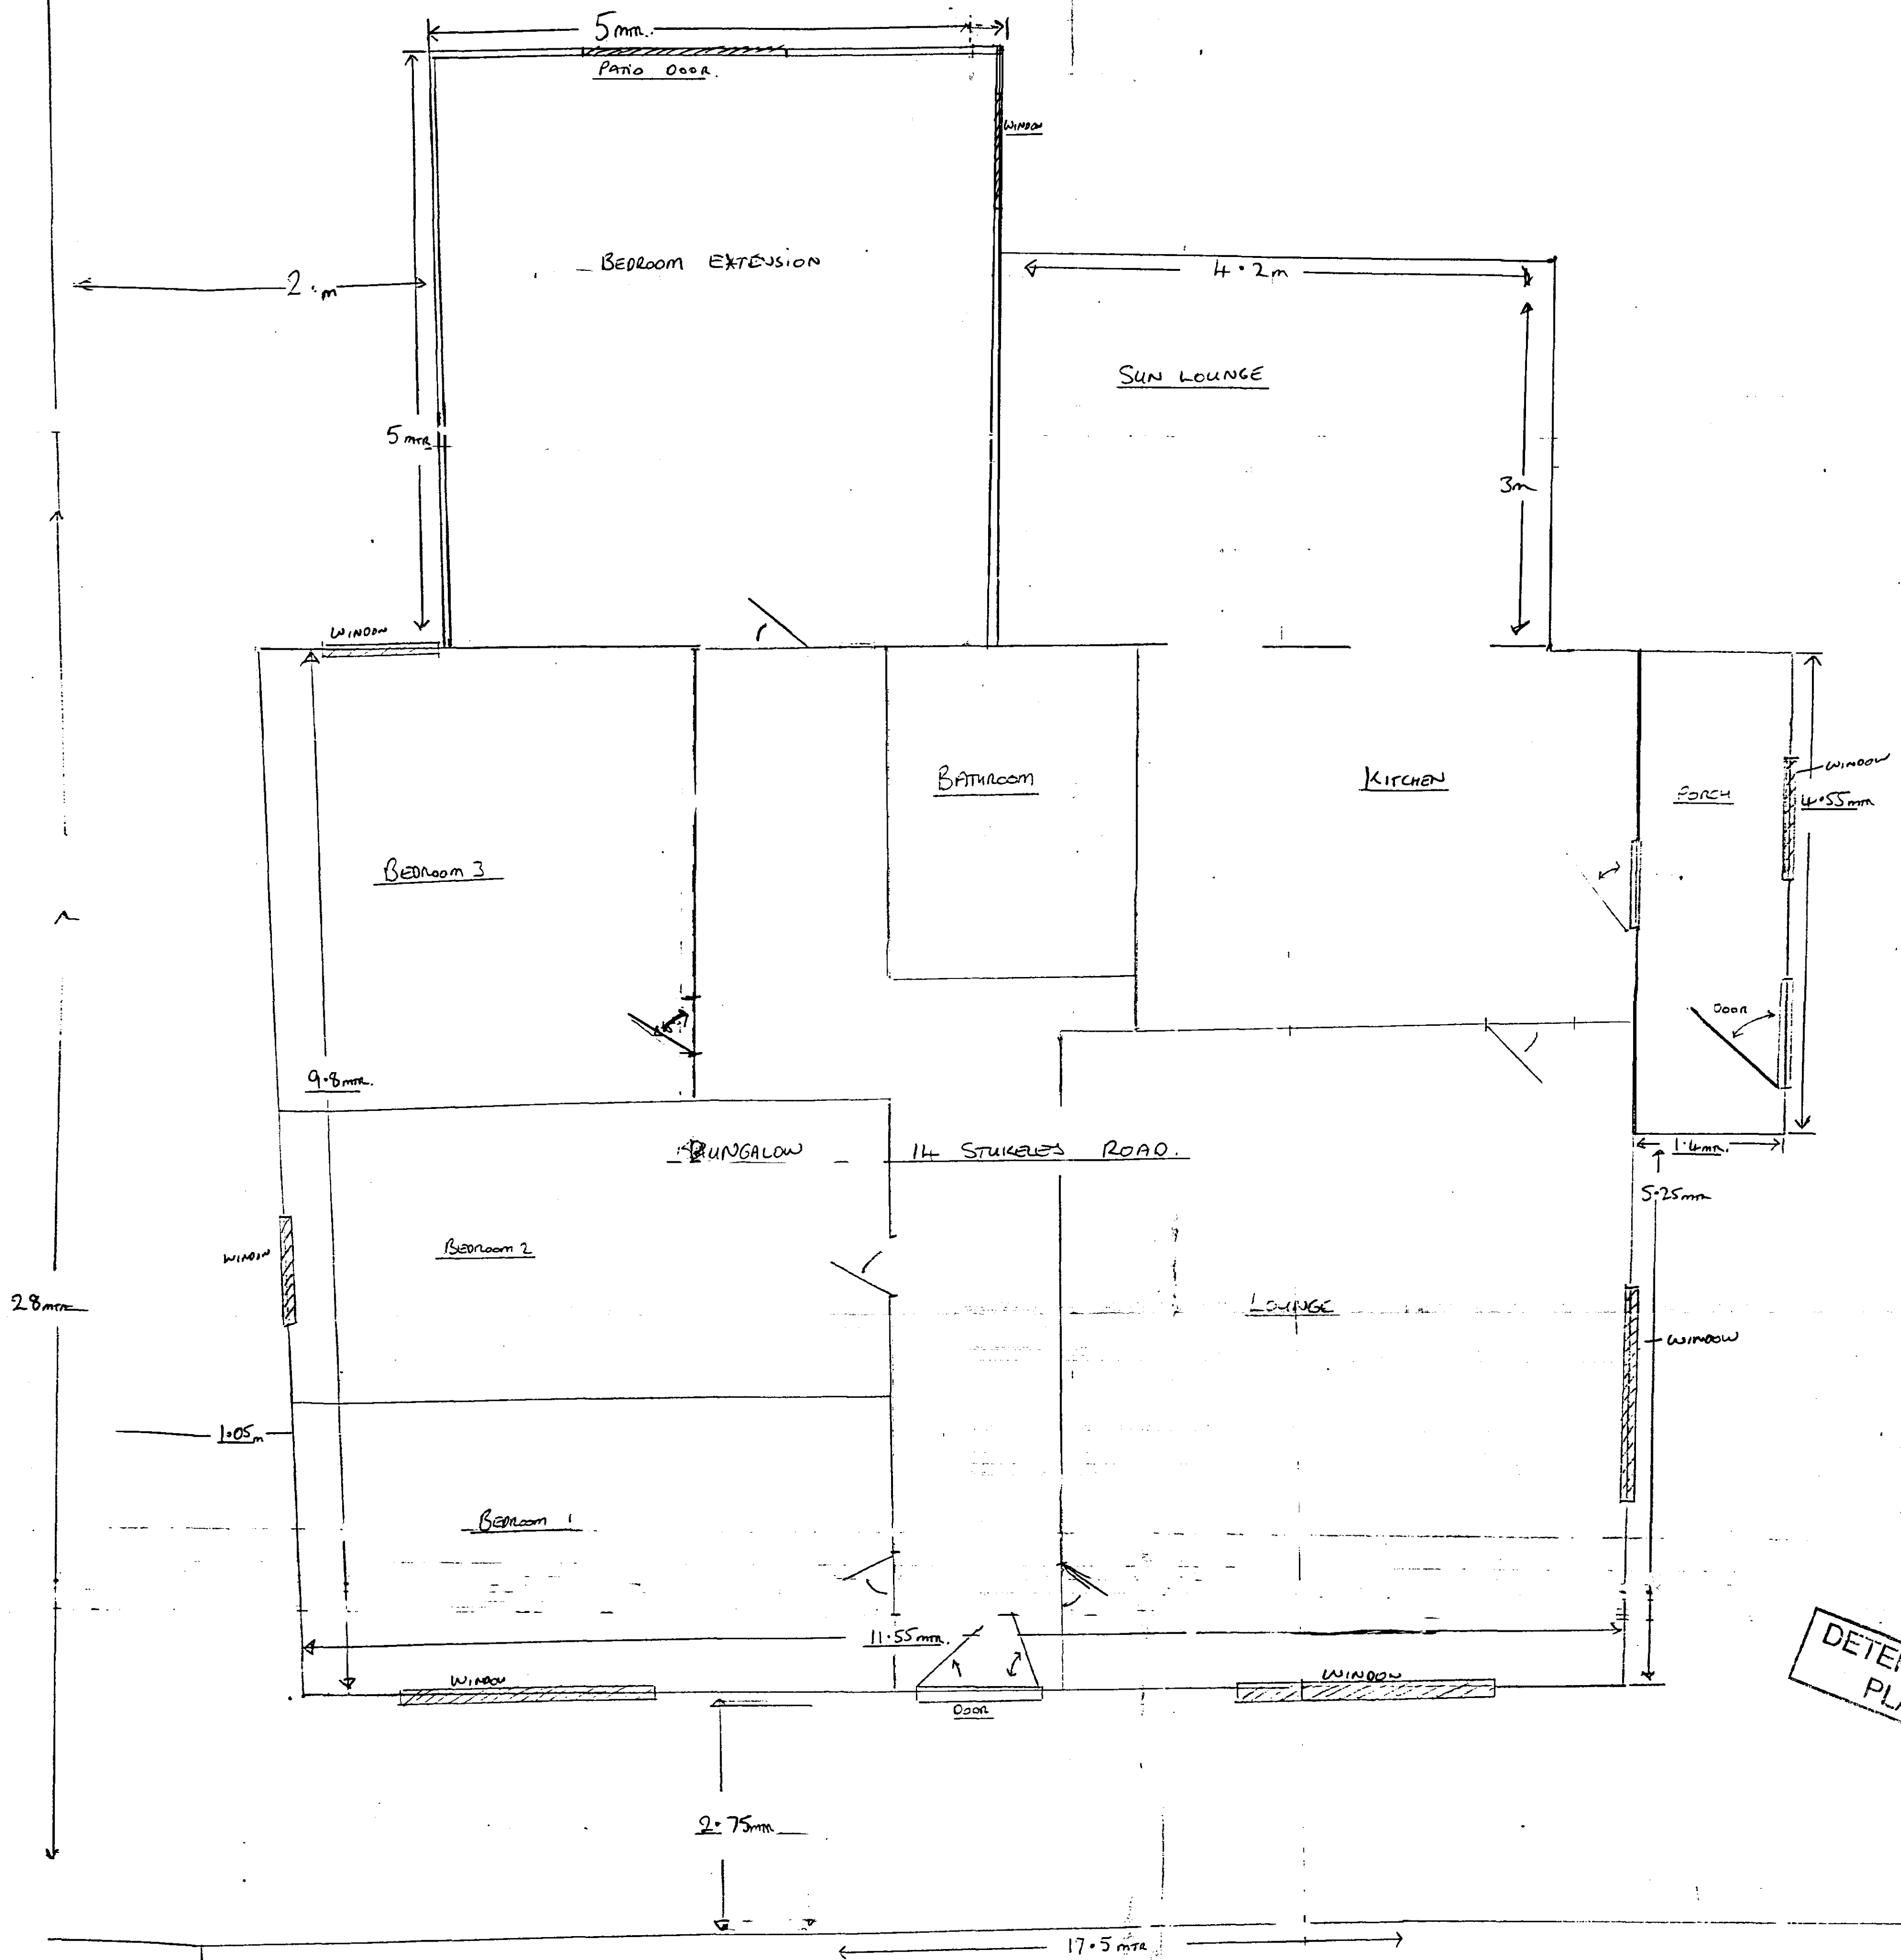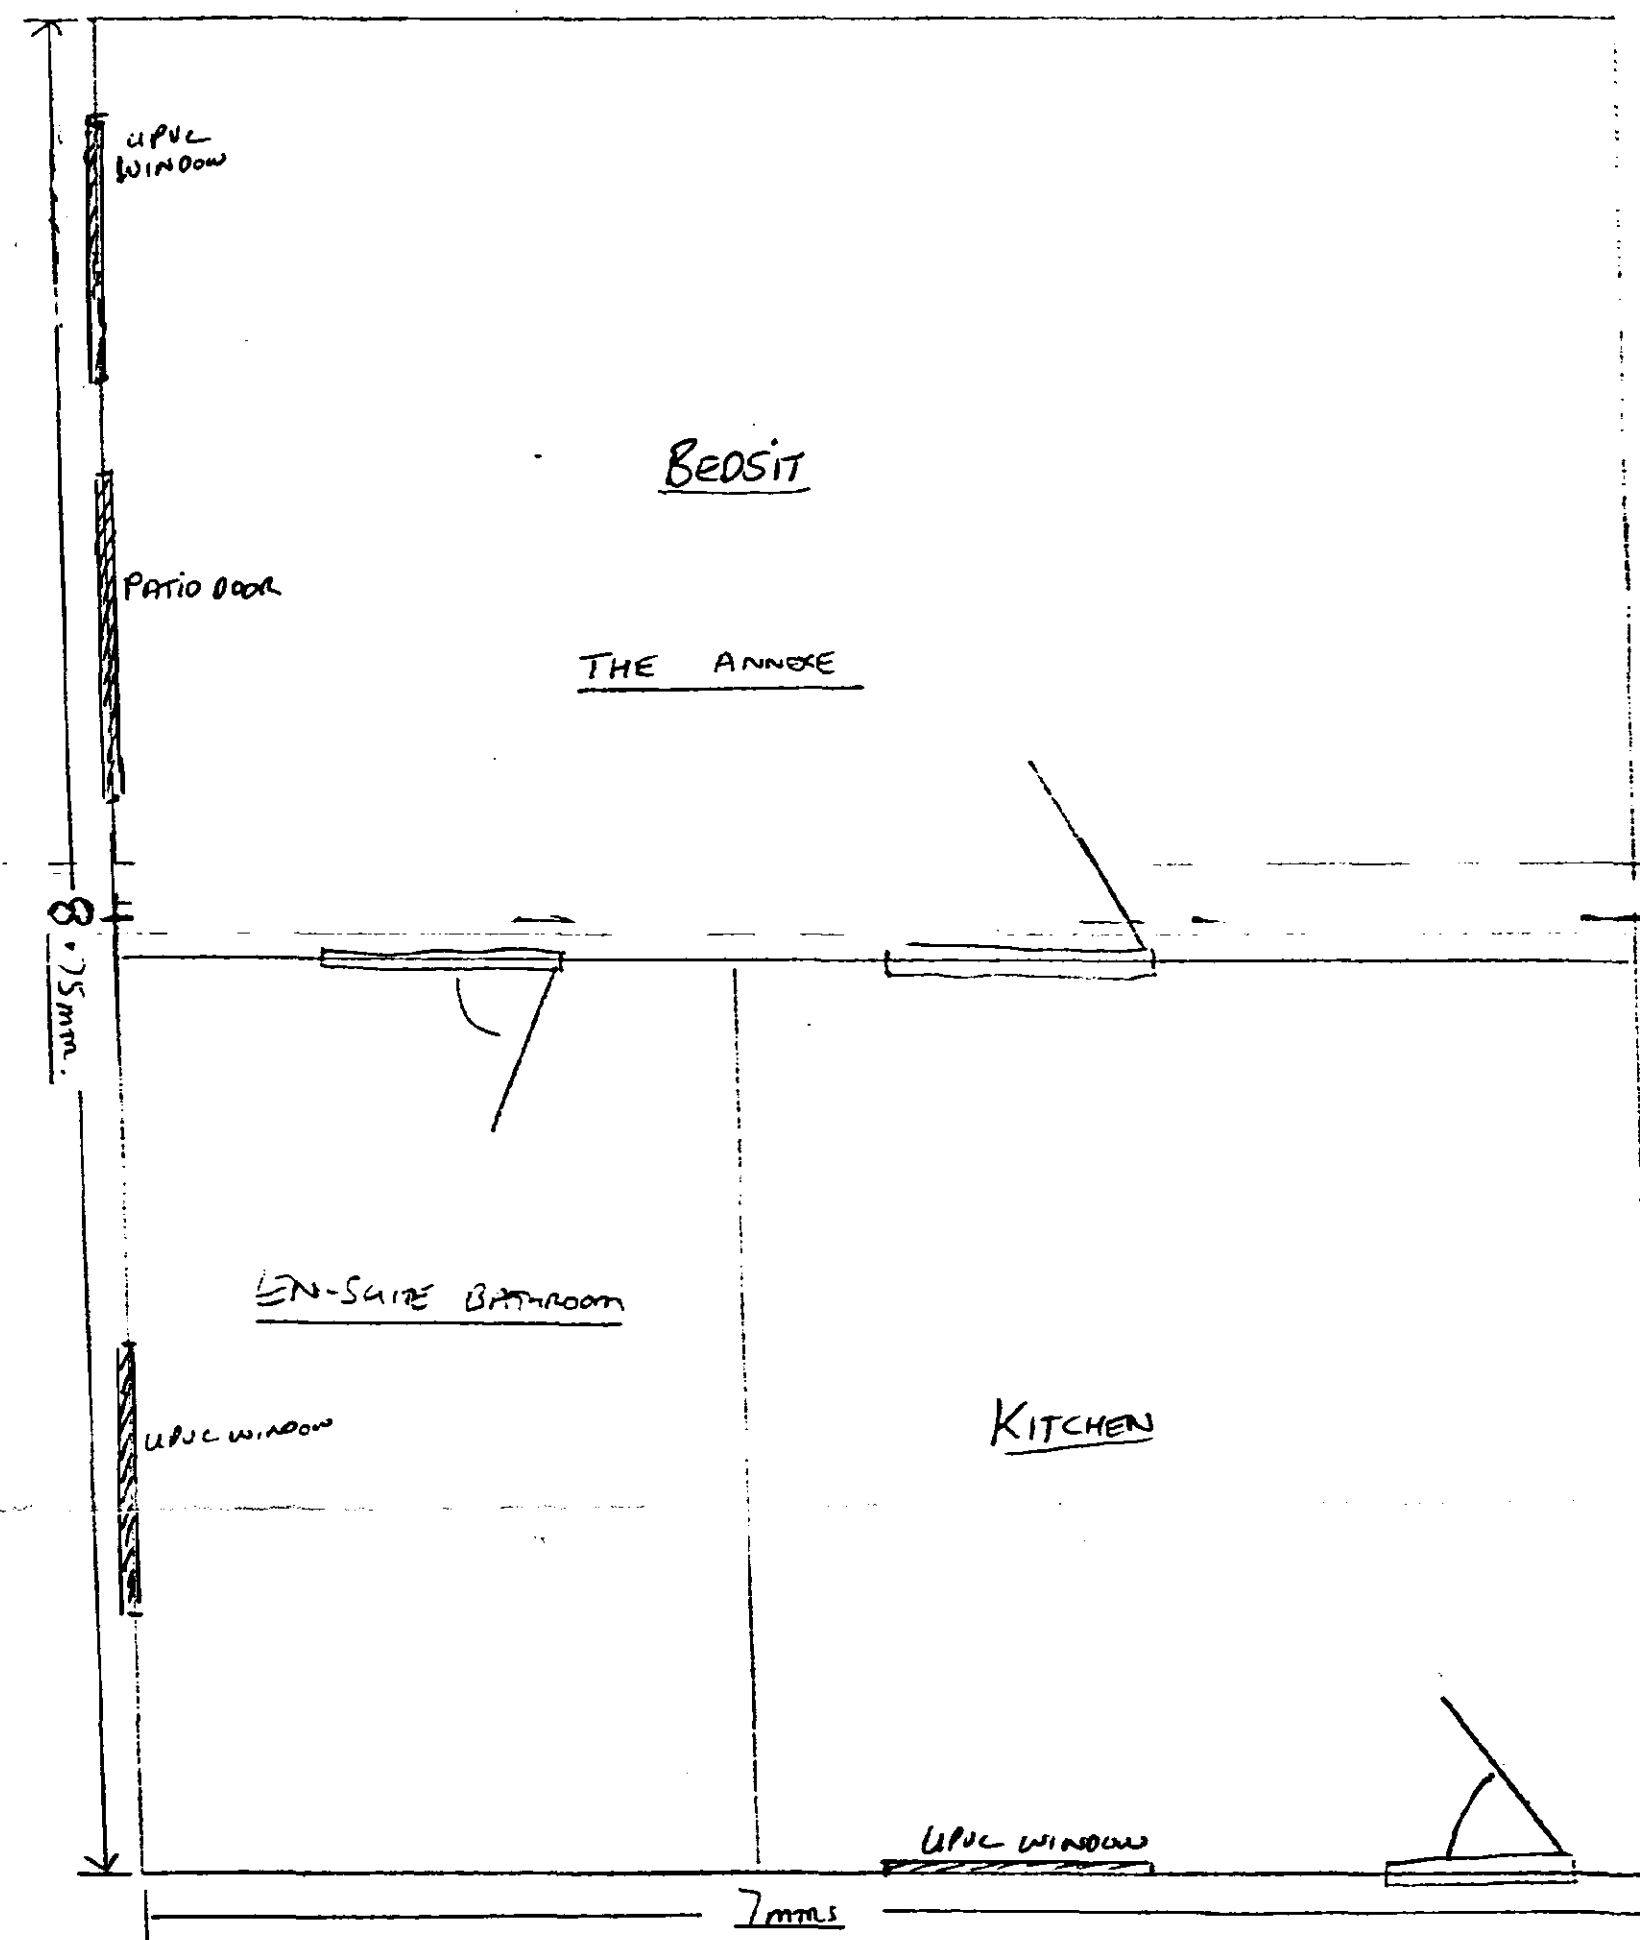

DETERMINED
PLAN