


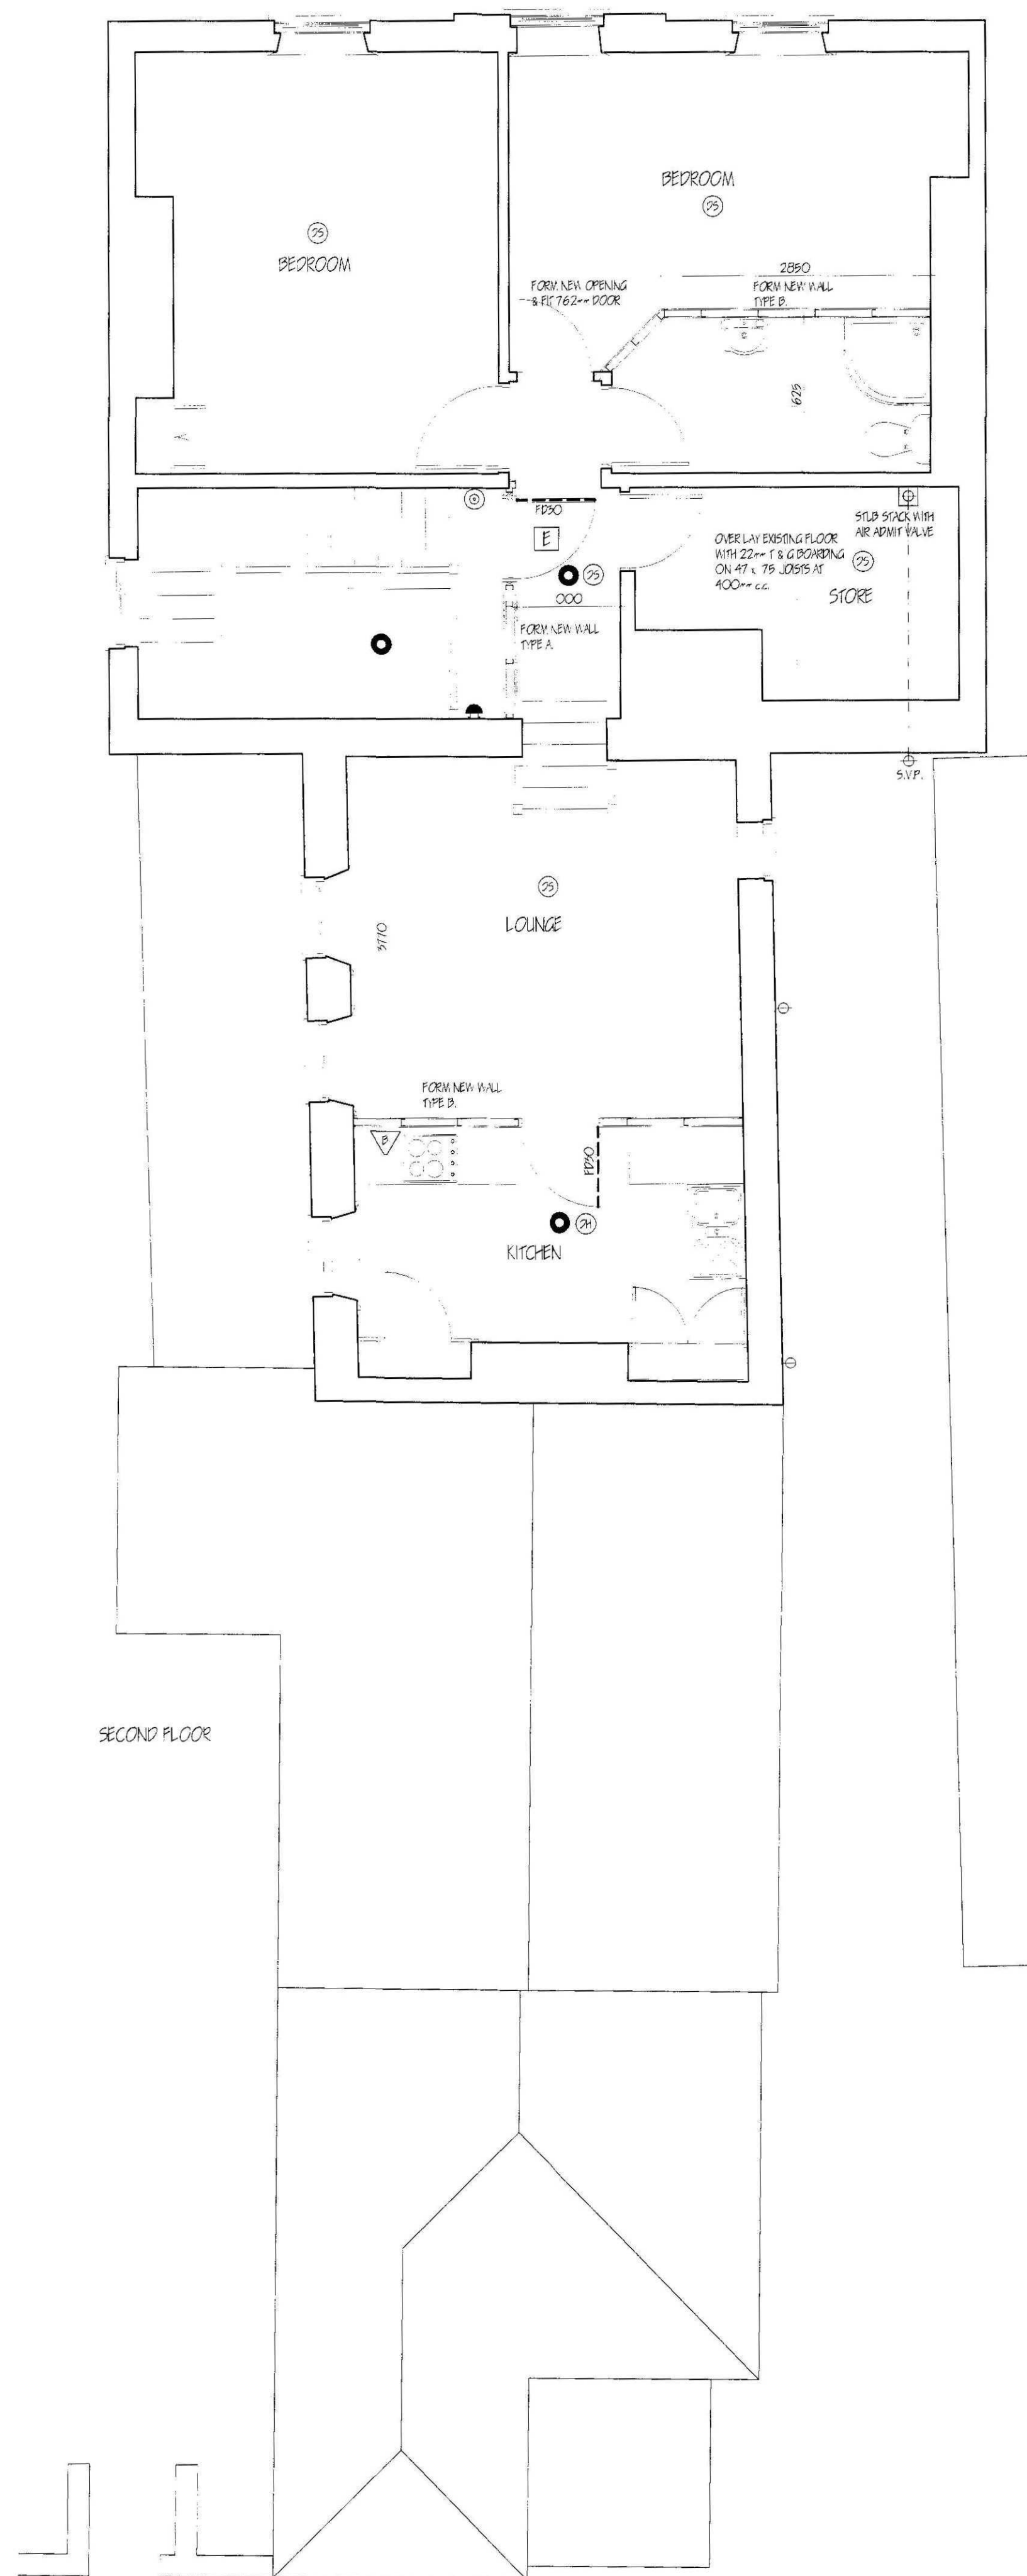

WALL TYPE 'B':
One layer of 12.5mm 'Gyproc Soundblock' board or 70mm 'Gyproc' C studs at 600mm centres with 50mm 'Isover APR200' in cavity.

WALL TYPE 'C':
Two layers of 12.5mm 'Gyproc Soundblock' on 70mm 'Gyproc' C studs at 600mm centres with 'Gyproc RB1' Resilient bar at 600mm centres to one side. 50mm 'Isover APR200' in cavity.

EXISTING STAIRCASES:
Glue in place 'Acoustalac 5' covers over all existing floor boards and risers.

Between Finis and Second Floors
Under draw ceiling staircases with two layers of 12.5mm 'Gyproc Soundblock' board on 50 x 75mm horizontal timbers fixed to flanking walls at 400mm centres with 50mm 'Isover APR200' in cavity.

[illegible]

Client. MR P GODFREY

Project.
PROPOSED ALTERATIONS AND IMPROVEMENTS
61-63 HIGH STREET
HOLBEACH
LINGS.
PE12 7EA

Scale	1:50	Drawing No.	102B-02
Date.	JUNE '10	Drawn.	J.C.


LIMITATIONS
This drawing is limited in the amount of information contained and does not purport to contain a full specification of the works. It is solely for the purpose of obtaining Planning/Building Regulation approval.
The drawing must not be used as a contract document alone. All dimensions shall be taken from site from actual work. Under no circumstances shall measurements be scaled from this drawing for construction or ordering purposes.
All given dimensions shall be checked by the Builder/Contractor and will be his responsibility from commencement of site works.
The works will not be supervised or inspected on site by C.A.D. or any representative thereof. It is the client or their appointed agents responsibility to control workmanship, substitution of materials, adherence to specification, variations to contract etc.

COPYRIGHT RESERVED
Copies of this drawing must be made only with the written permission of Cooper Architectural Design.

STANDARDS
All materials to be new unless otherwise stated and all components and materials etc. to be used fitted and installed etc. in strict accordance with manufacturers instruction and relevant Code of Practice.
Materials shall conform to appropriate British Standard Specification or BBA Certificate or European Code equivalent.

HEALTH & SAFETY
The Employer/Client shall ensure that the selected contractor is conversant with and adopts all measures necessary to achieve compliance with Health & Safety legislation for Building Sites and Work Places.
The Employer/Client is advised that should the works need to comply with the Construction Design and Management Regulations an independent Planning Supervisor will be required.

SCOPE OF THE WORKS
The works shall comprise of all that is shown on the drawing and details. Work that may not be specifically shown but may be reasonably inferred as necessary to carry out the works shall be deemed to be included.

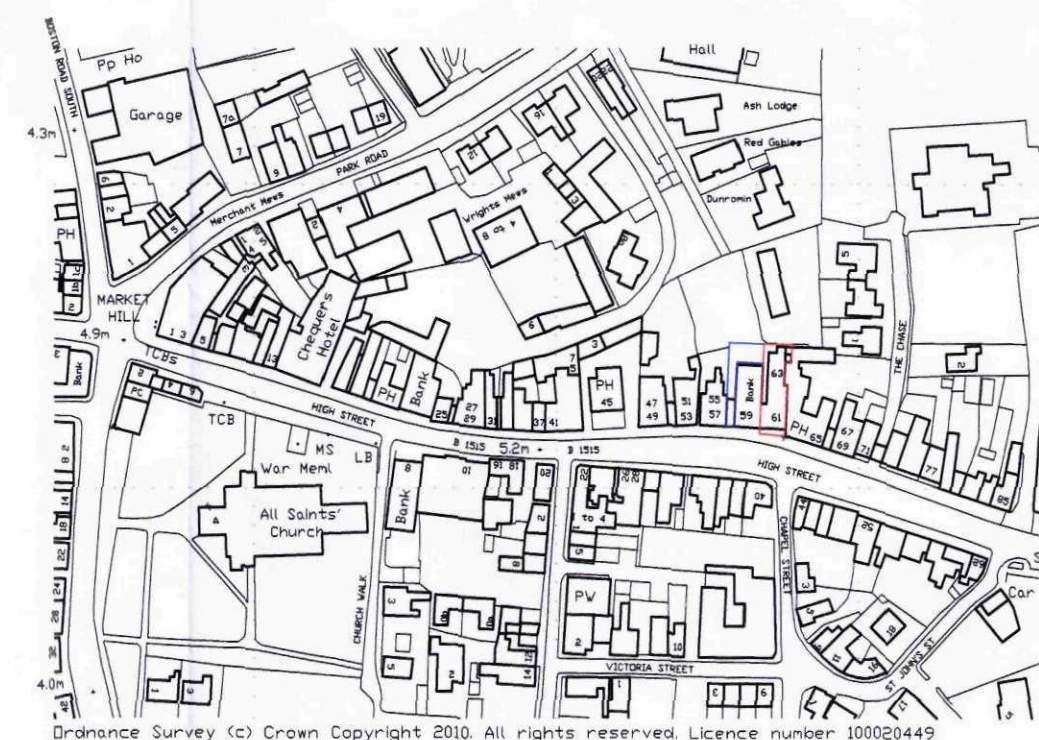


Drainage Survey (c) Crown Copyright 2010. All rights reserved. Licence number 100020449

ACCREDITED (INDICATIVE) DETAILS

- Pitched Roof/ Vented Loft/ Eave MCH-RE-01
- Pitched Roof/ Vented Loft/ Gable MCH-RE-01
- Ground Floor/ Concrete & Screed/ Insulation MCH-RE-02
- Below Stairs MCH-RE-02
- Masonry Partition Wall/ External Abutment MCH-W-03
- Masonry Partition Wall Head MCH-W-04
- Timber Stud Partition Wall/ External Abutment MCH-W-03
- Timber Stud Partition Wall Head MCH-W-04
- Timber Intermediate Floor MCH-F-02
- Windows & Doors Other Linings MCH-WD-03
- Windows & Doors Cills MCH-WD-04
- Windows & Doors Jambos MCH-WD-05

revision	date	init.	revision details

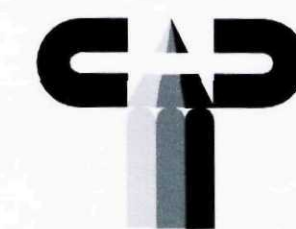

COOPER ARCHITECTURAL DESIGN
80 WINSOVER ROAD
SPALDING, Lincs PE11 1HA
Tel: 01775 711174
Mobile: 07808 125 778
E-MAIL: c.a.d@btconnect.com

Client: **MR P GOODFREY**




Project:
**PROPOSED ALTERATIONS AND IMPROVEMENTS
61-63 HIGH STREET
HOLBEACH
Lincs.
PE12 7EA**

Drawing:

FLOOR PLANS - EXISTING

Scale: 1:50	Drawing No.
Date: JUNE '10	Drawn: J

SHDC
Planning & Development
20 AUG 2010
Ref: 0697-10

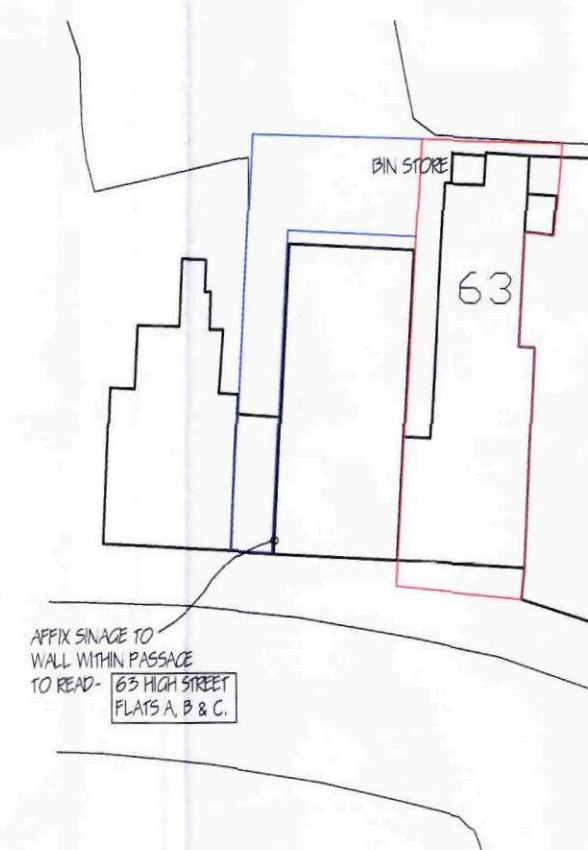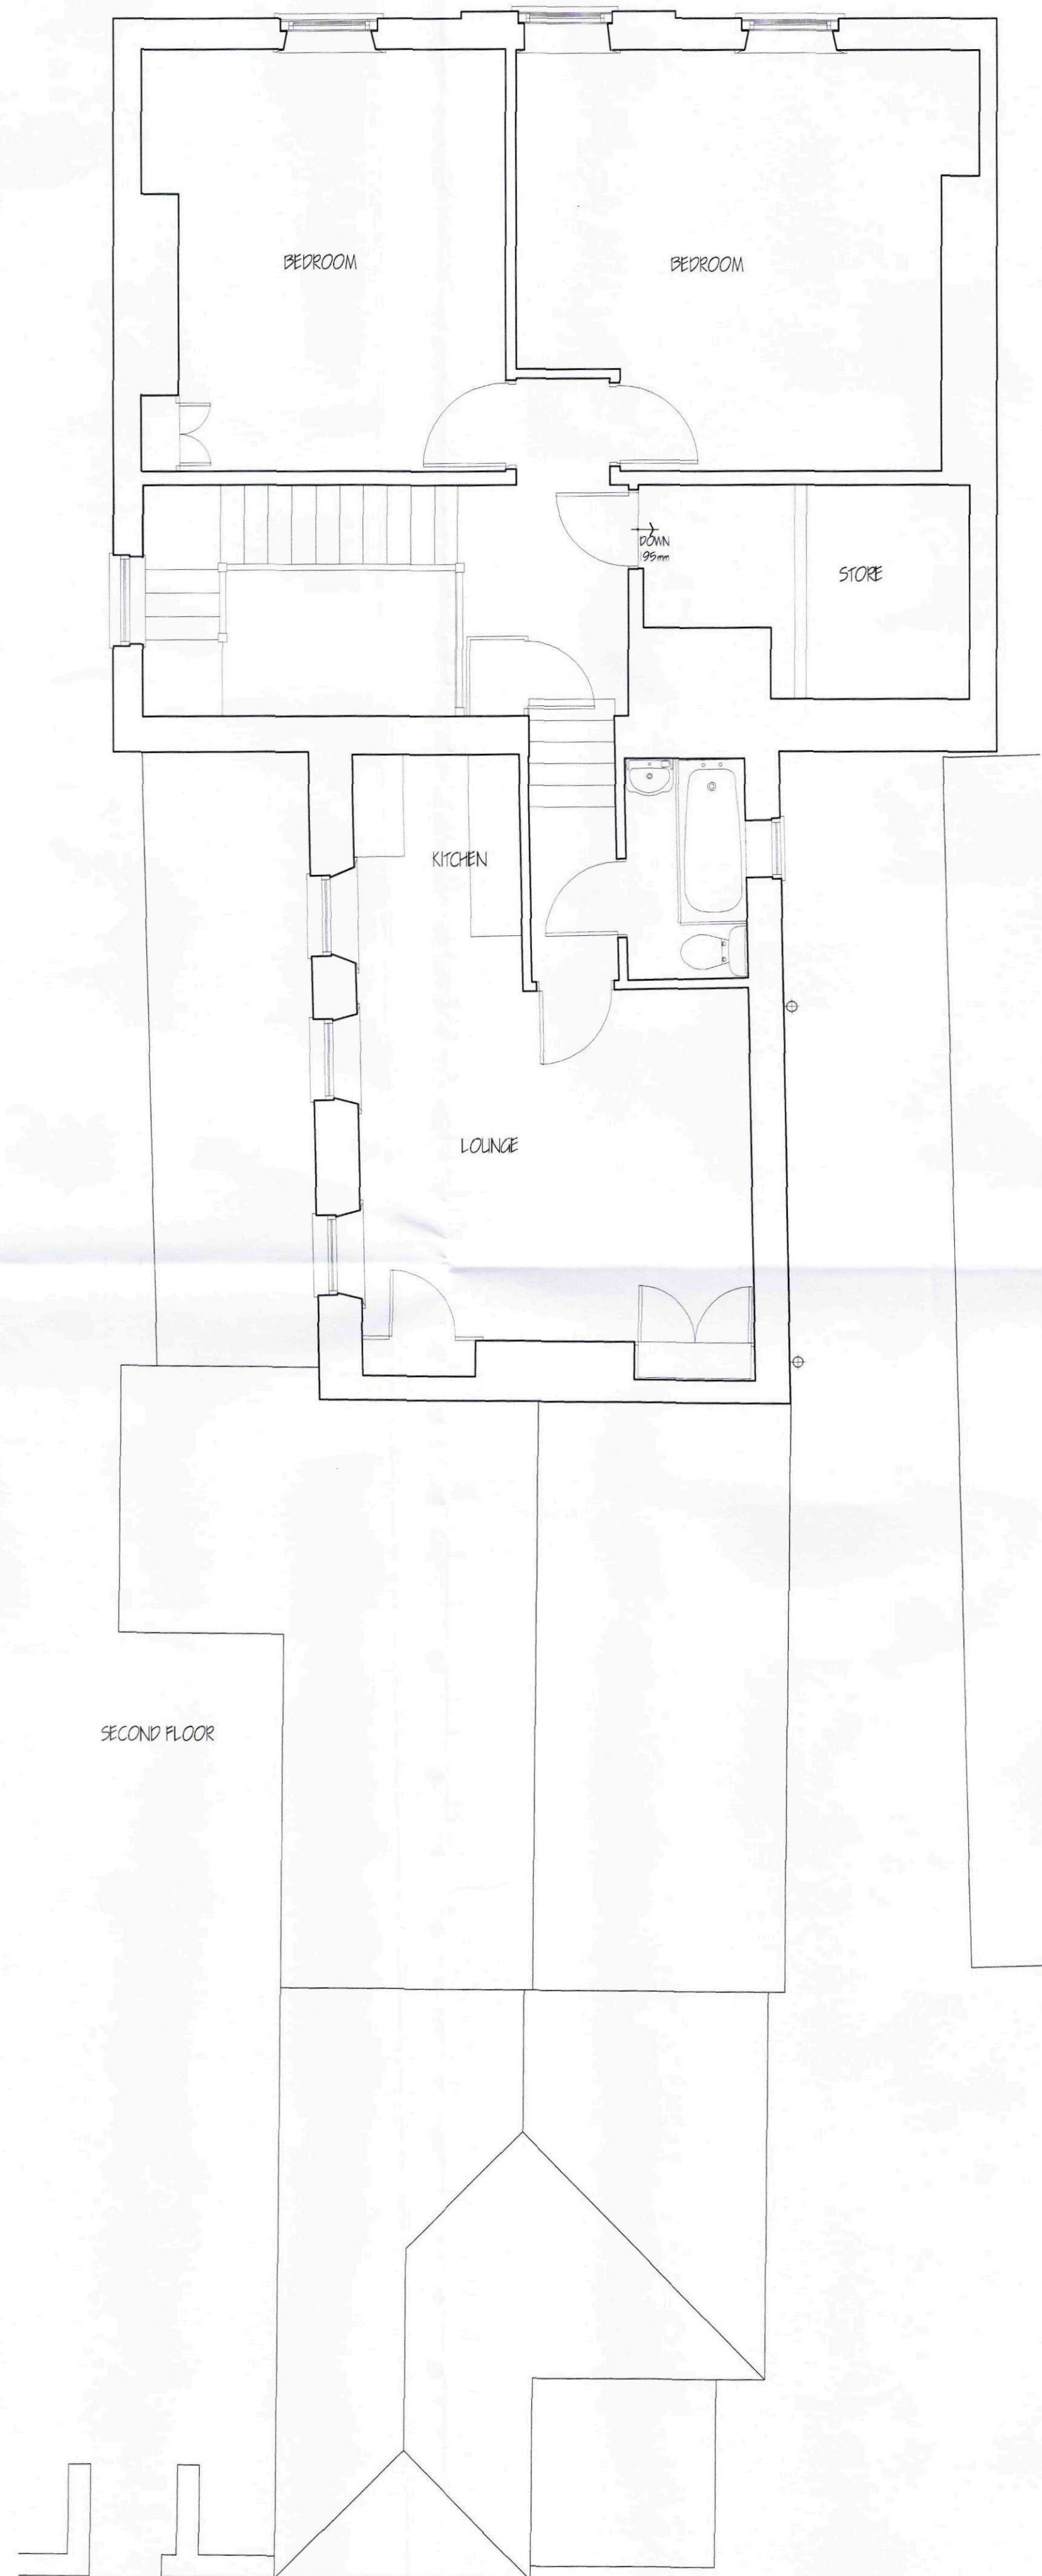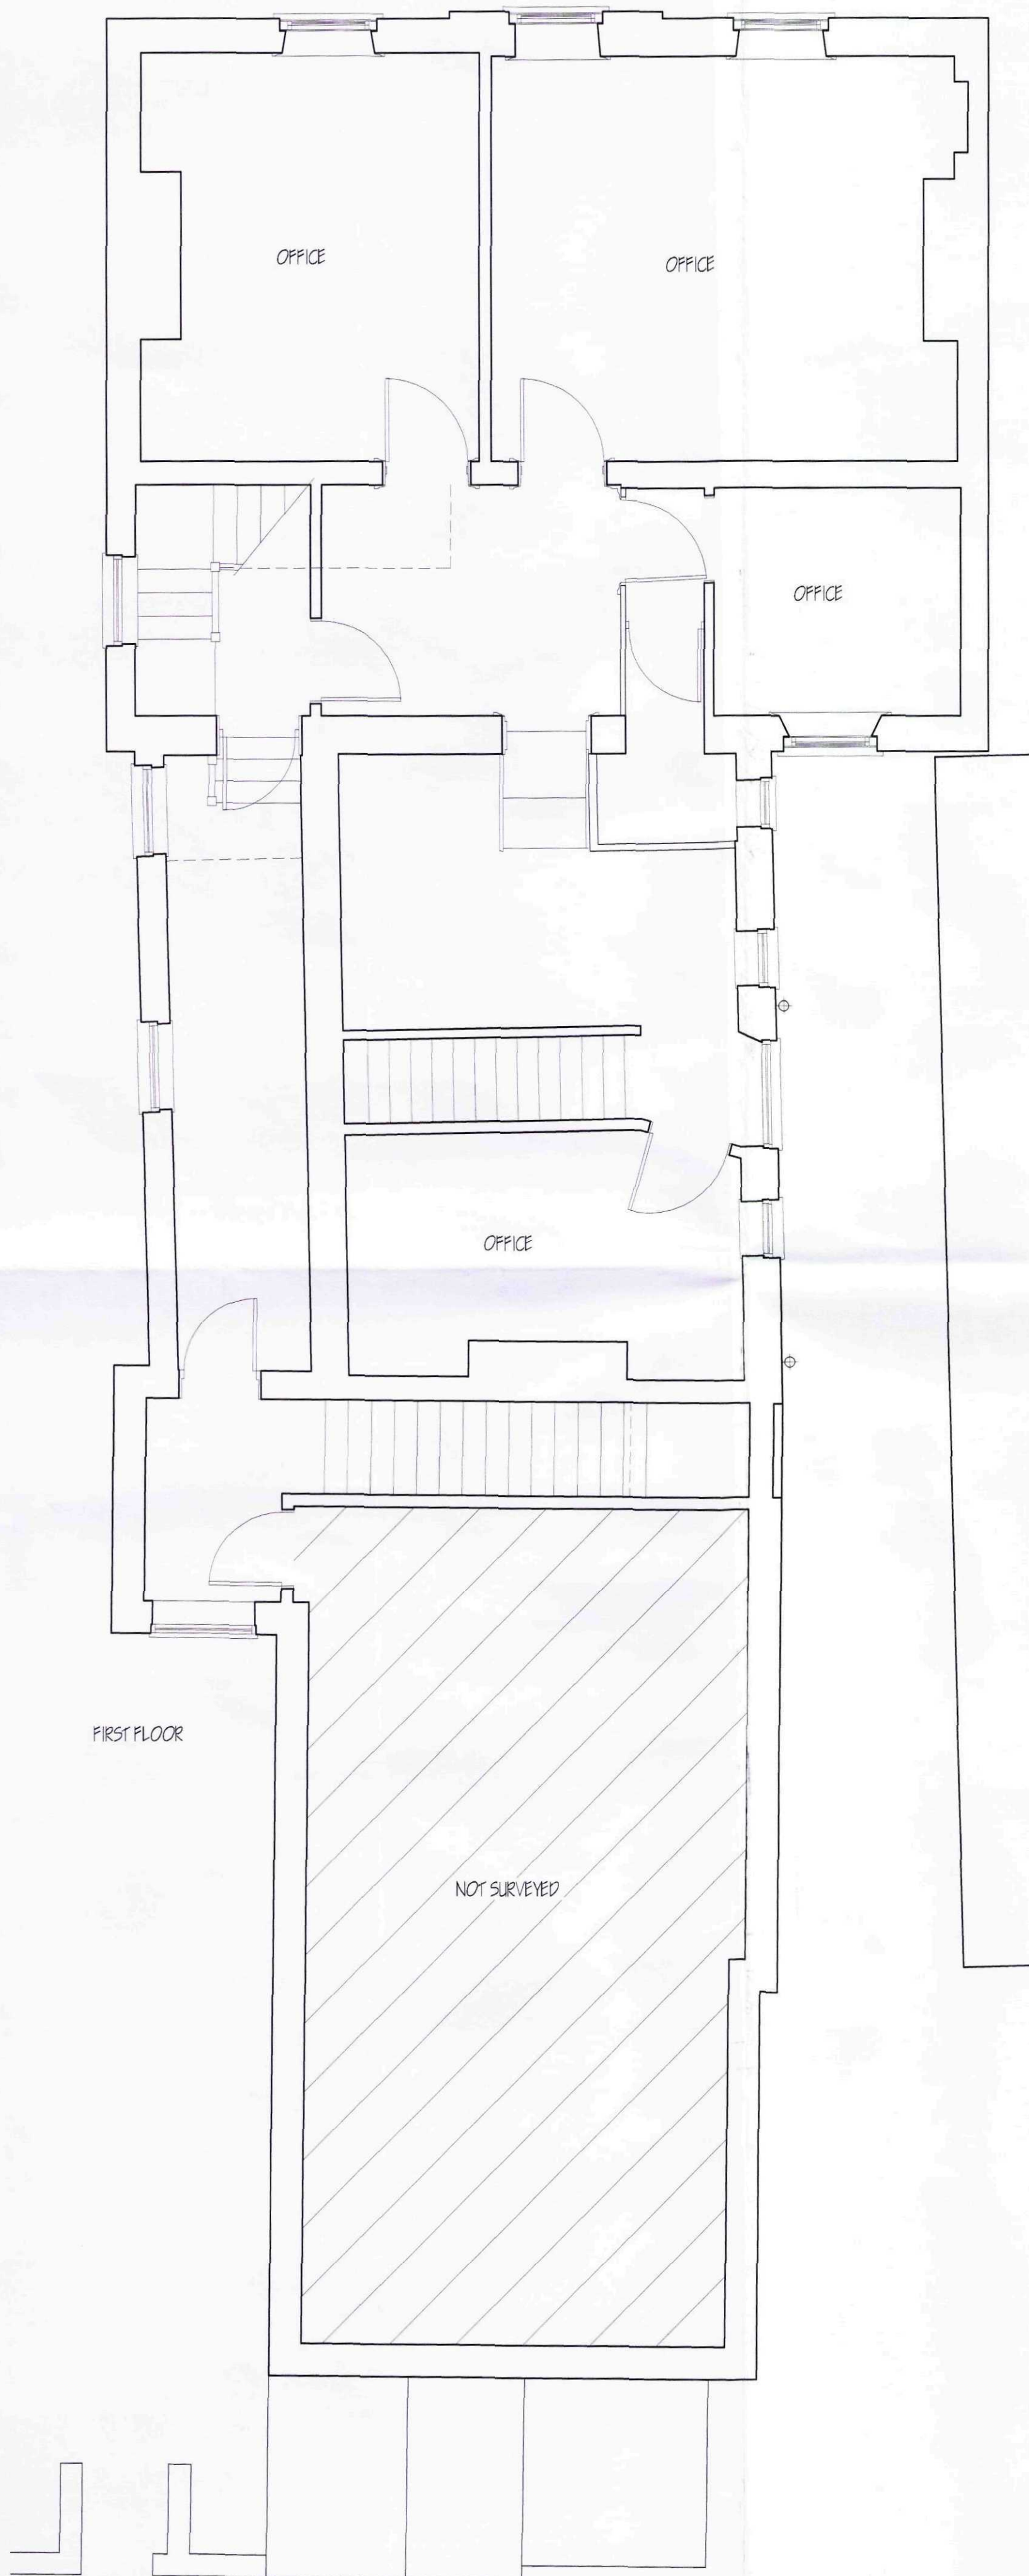

APPROX SNAKE TO
WALL WITHIN PASSAGE
TO REAR - 65 FEET STREET
PLATS A, B & C.