
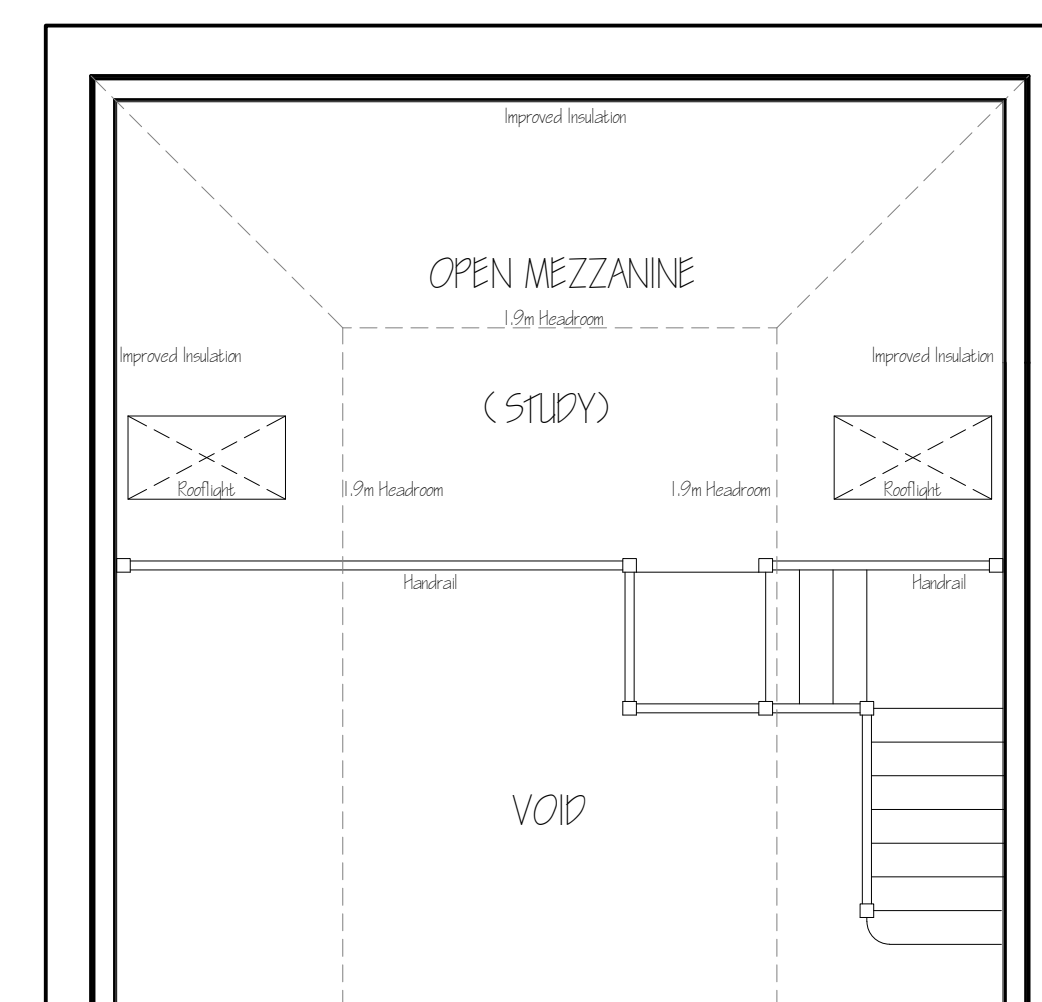
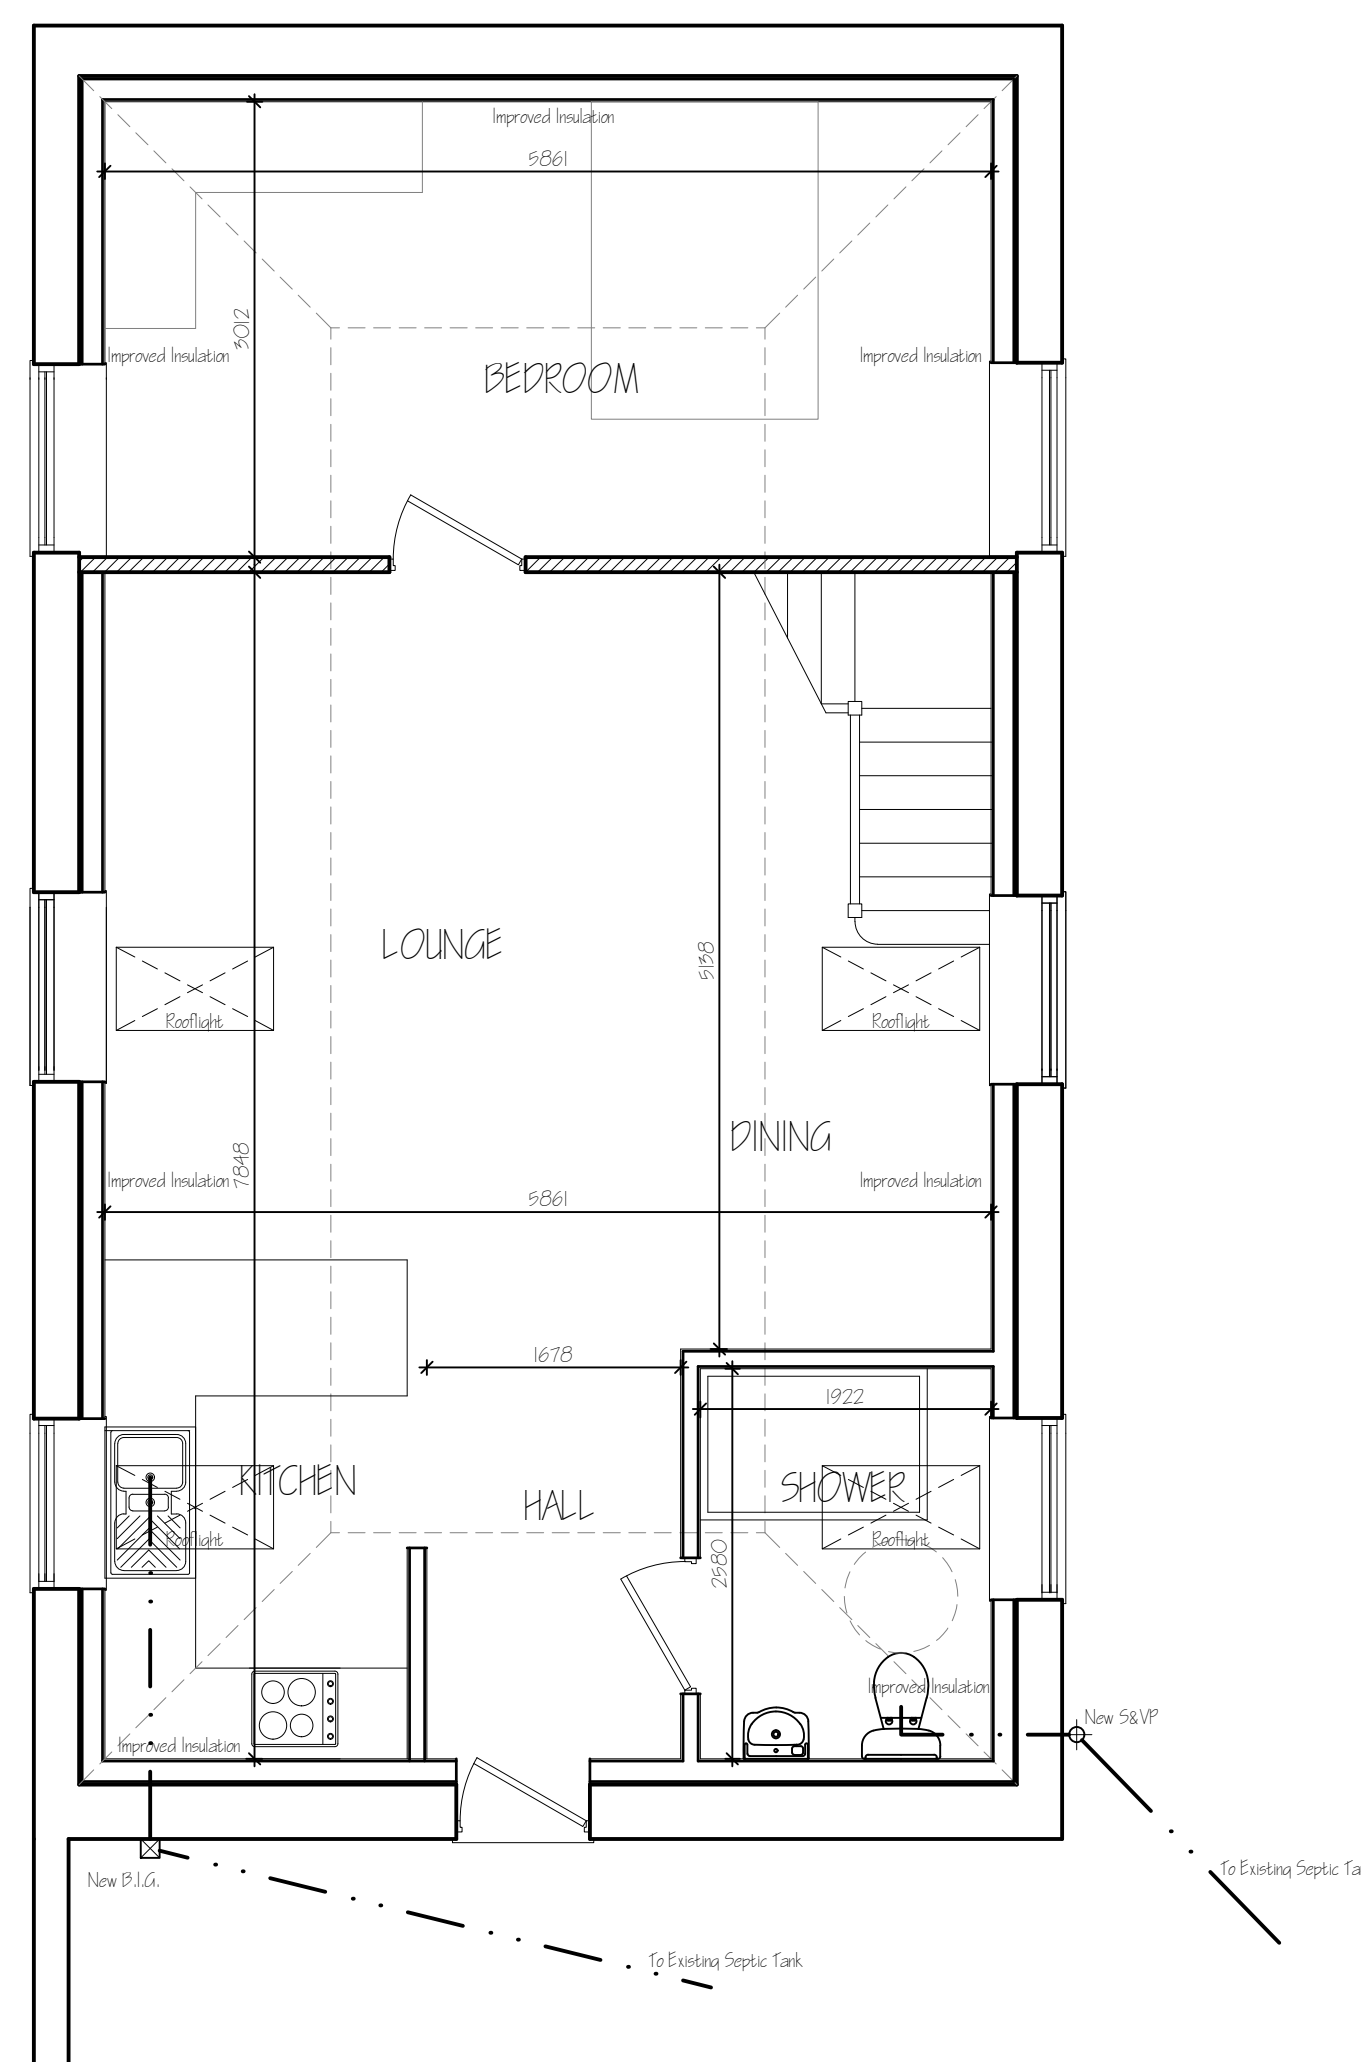
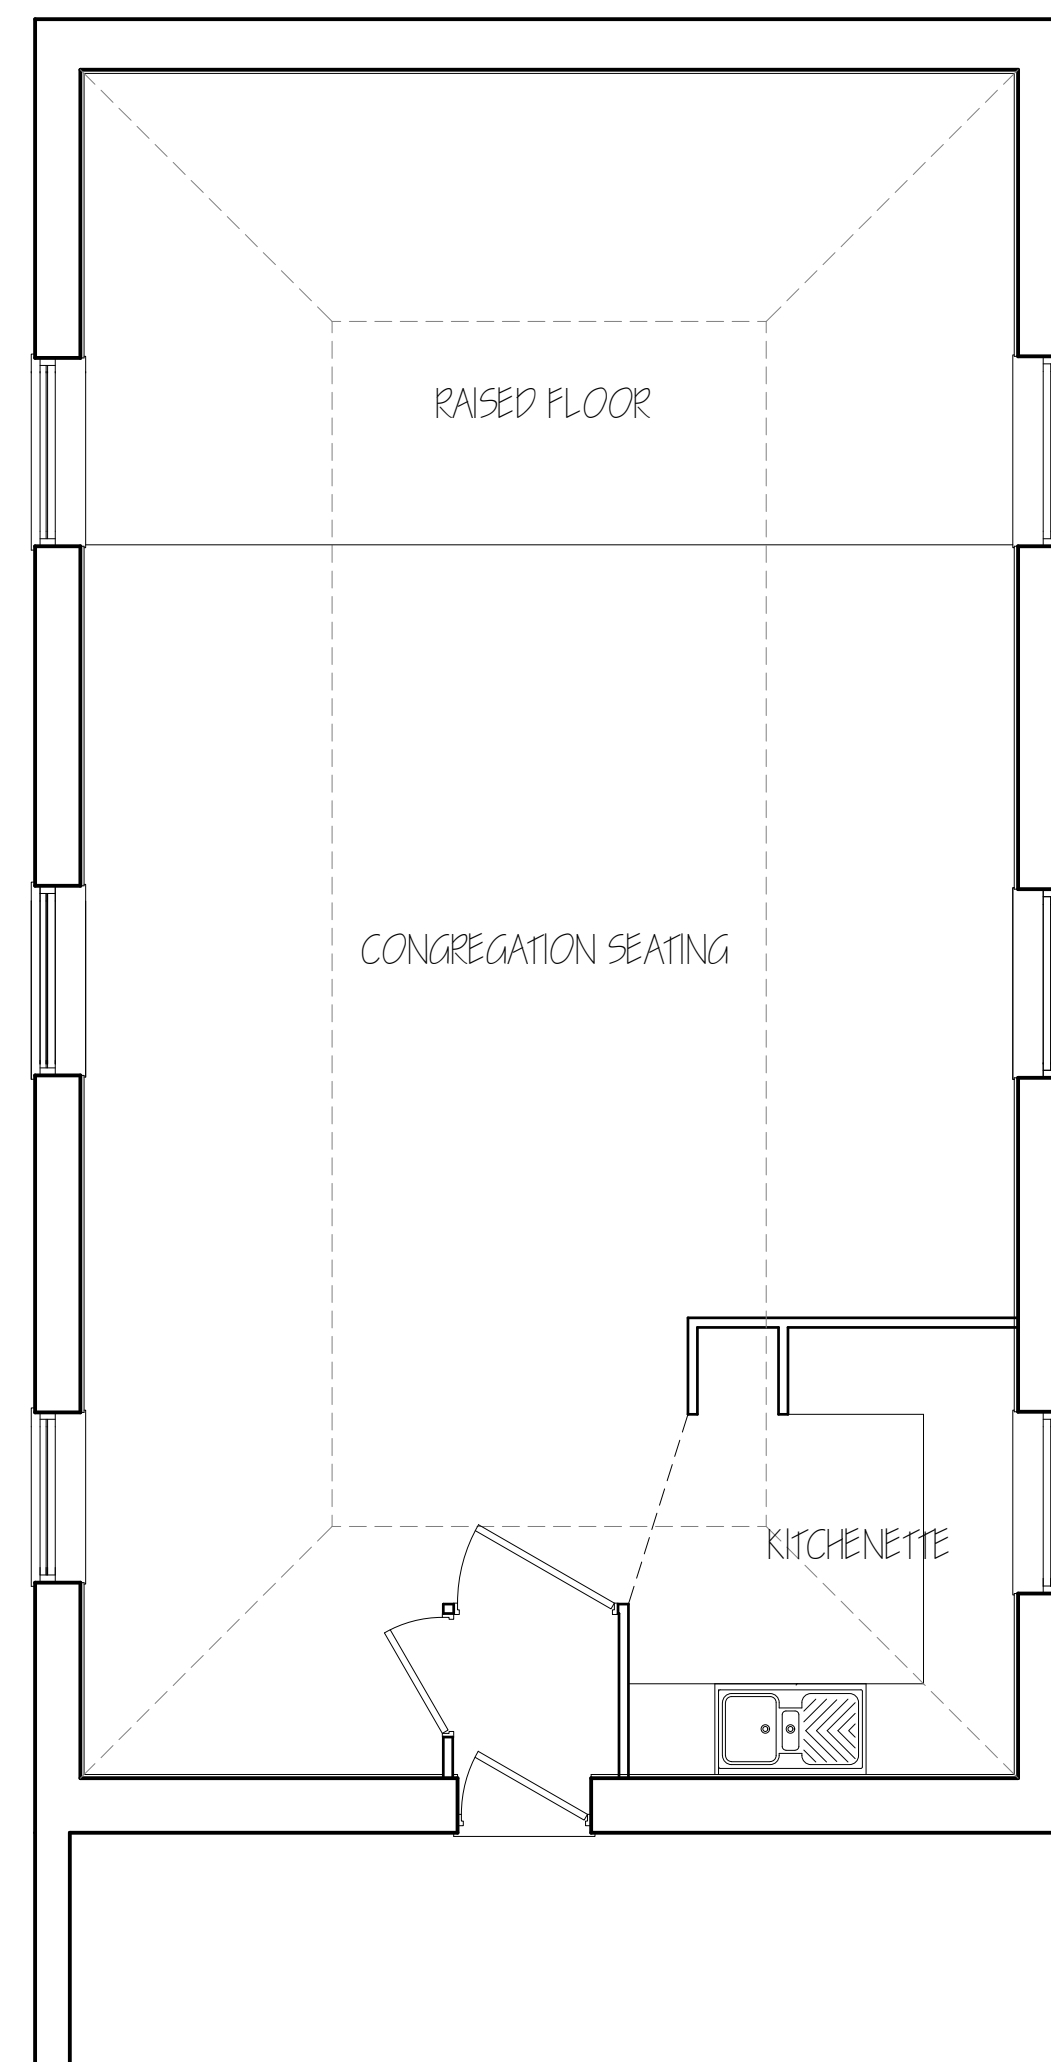
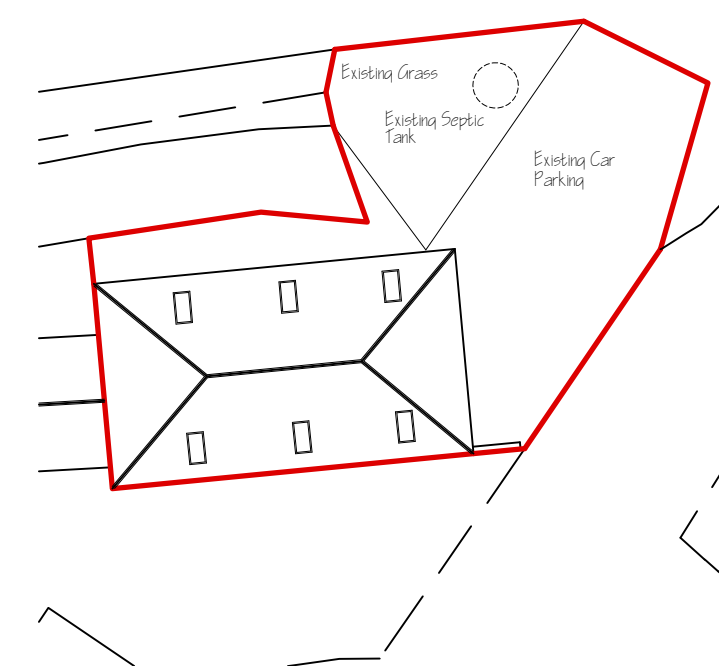
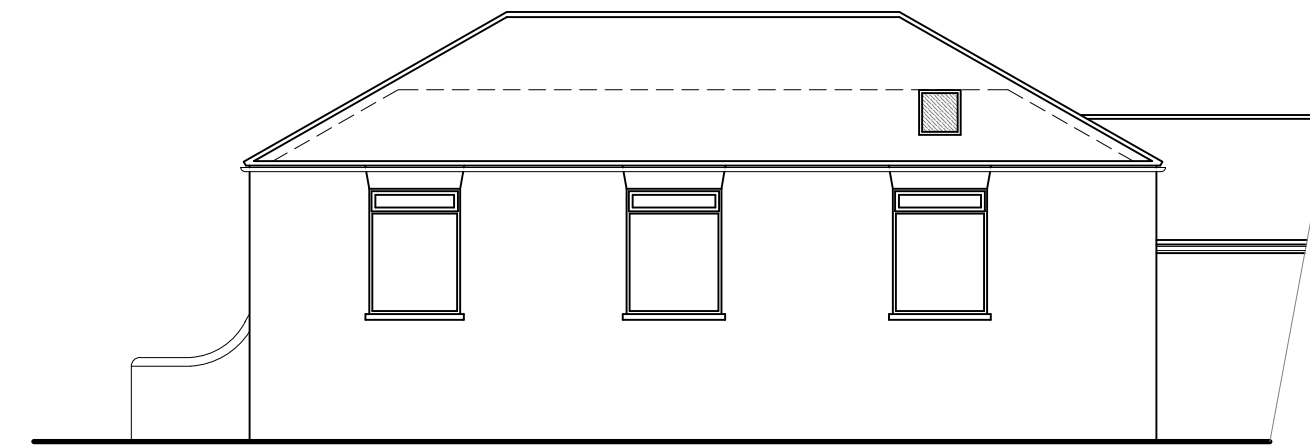
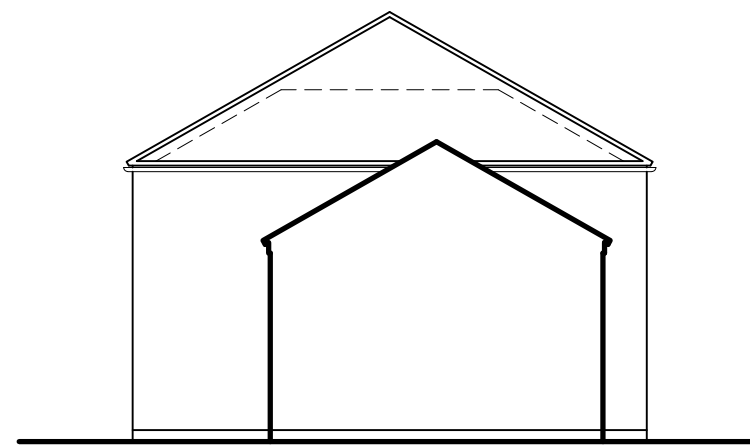
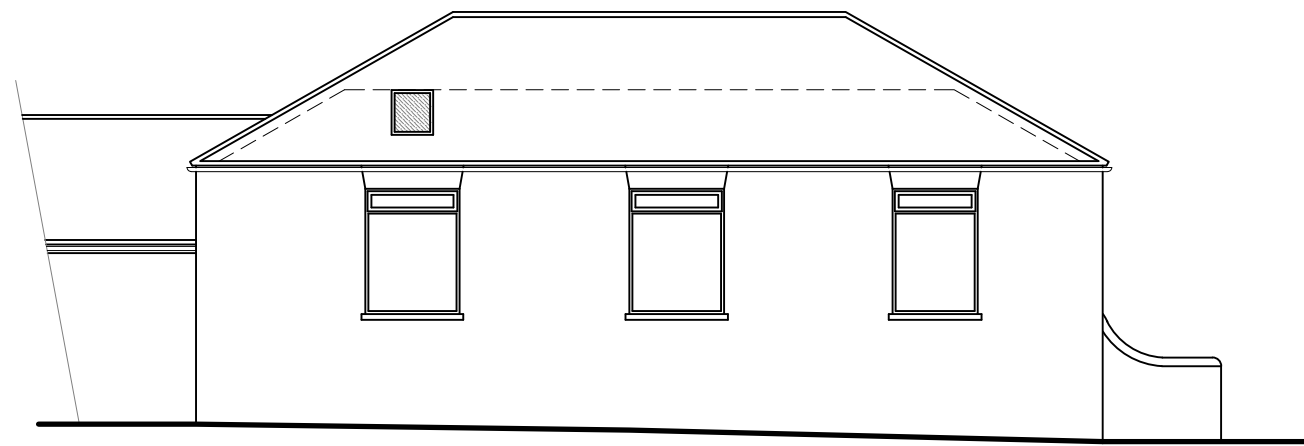
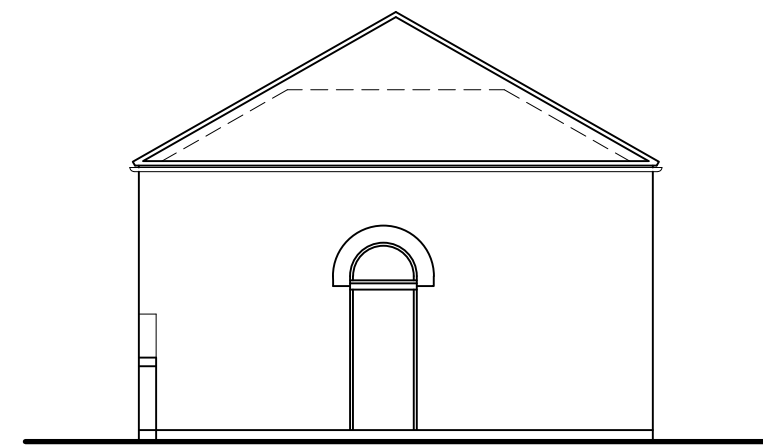
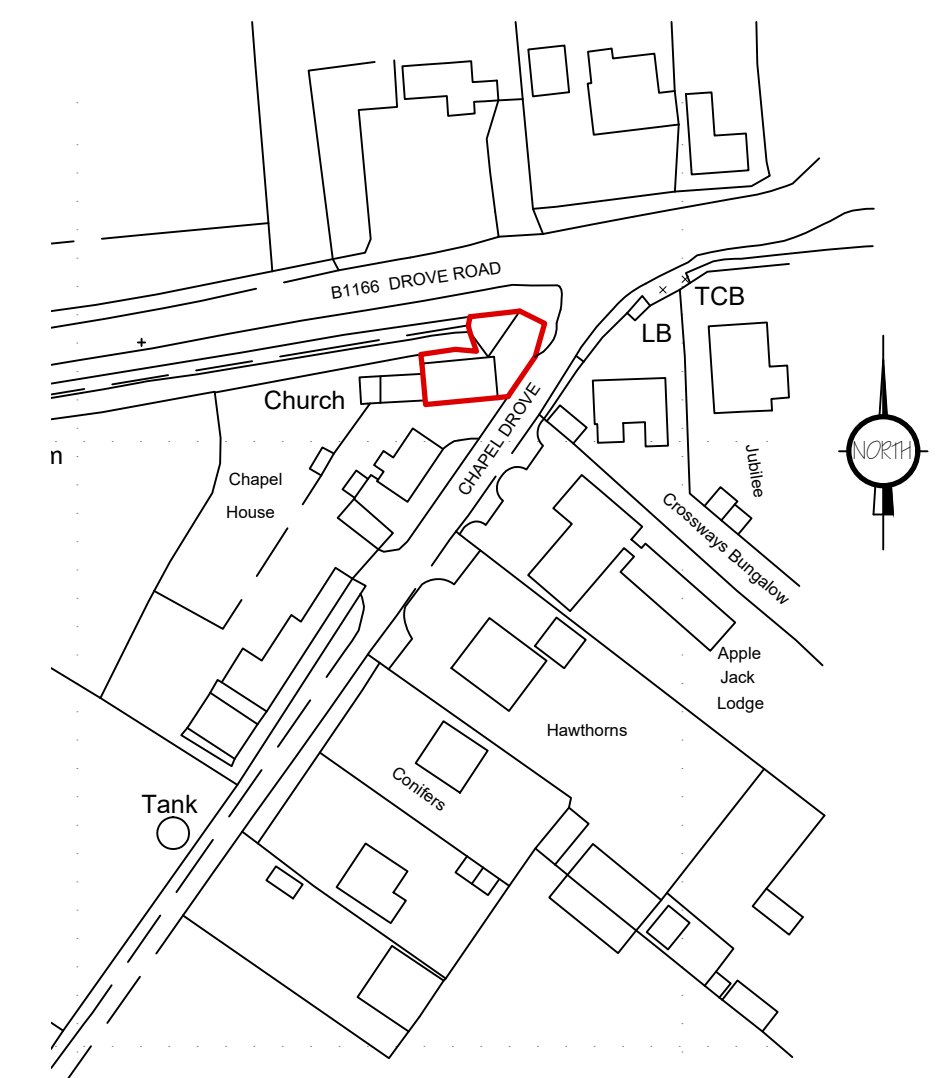
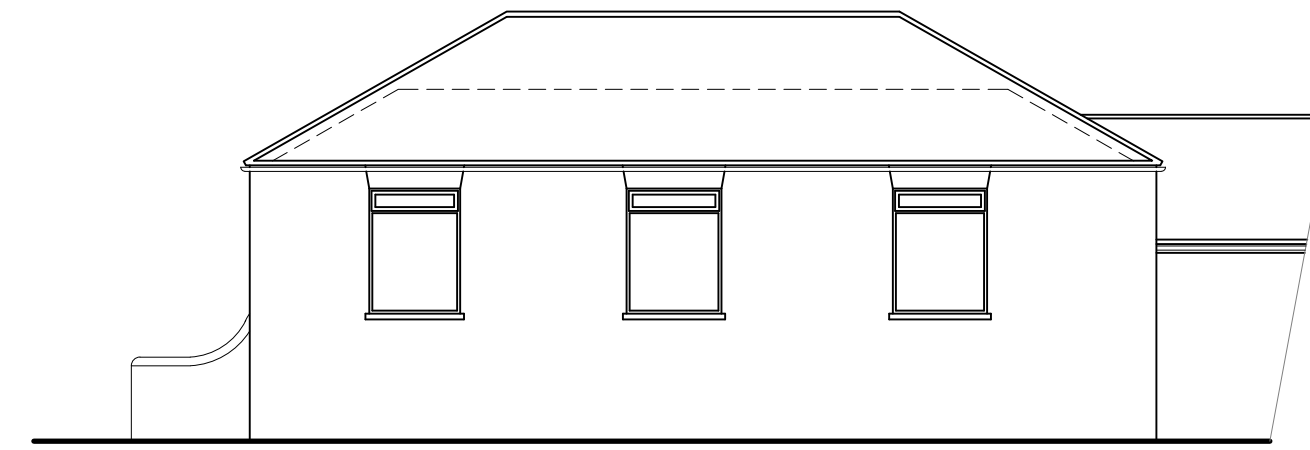
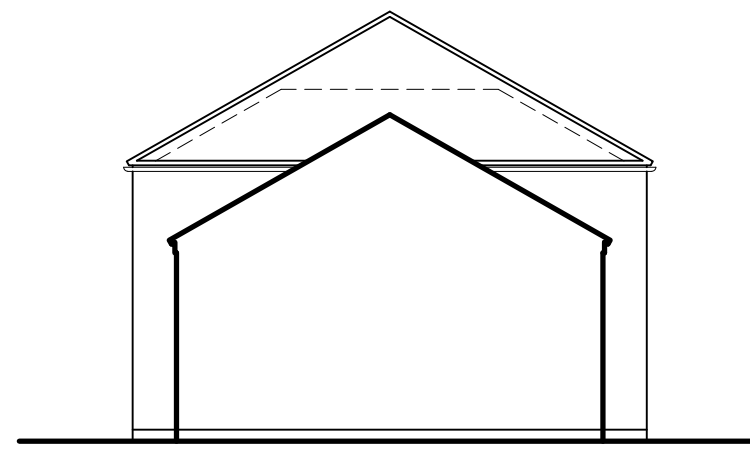
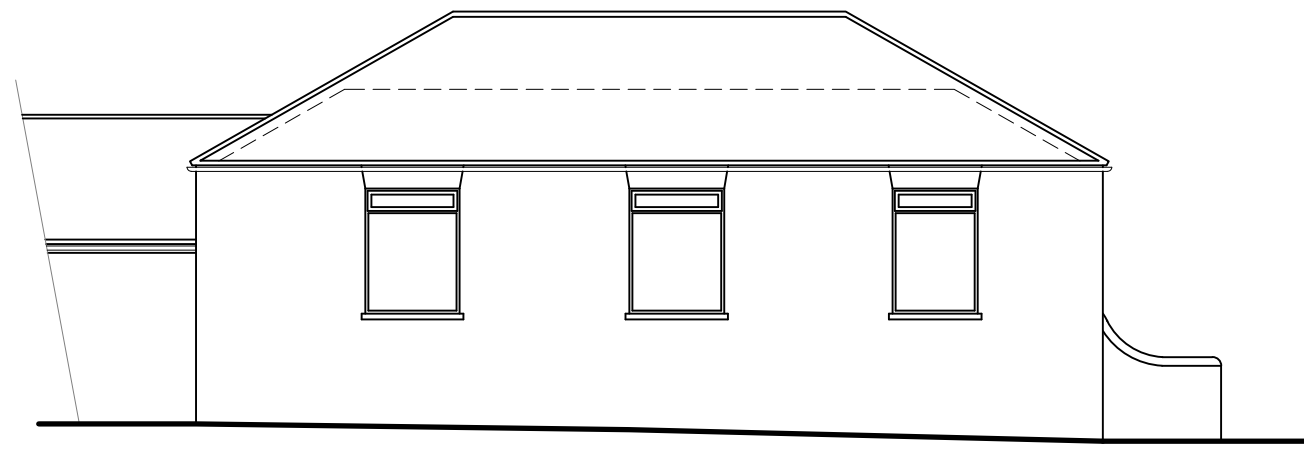


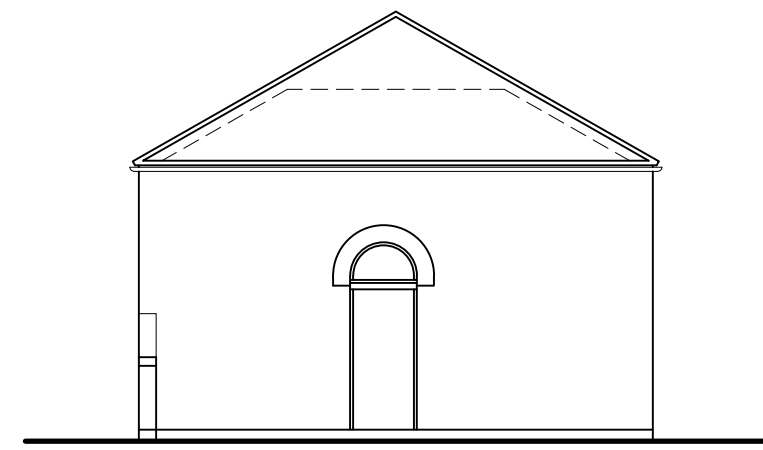

ref	revision	date
G. R. MERCHANT LTD.		
ARCHITECTURAL CONSULTANTS		
4 Wrights Mews 12A Park Road, Holbeach, Spalding, Lincs. PE12 7EE Tel: 01406 490800 E-Mail: office@gmerchantltd.com Website: www.grmerchantltd.com		
Project	CHAPEL CONVERSION HOLBEACH DRIVE METHODIST CHURCH CHAPEL DRIVE, HOLBEACH DRIVE Lincs. PE12 0TP	
Client	REV. L SMITH	
Drawing	FLOOR PLANS - EXISTING & PROPOSED ELEVATIONS - EXISTING & PROPOSED SITE & LOCATION PLANS	
Job Ref.	Drawing No.	
4283-24	01	
Date	Drawn	
JULY 2024	SLB	
Scale	1:50 & 1:100 (Unless Otherwise Stated)	
DO NOT SCALE FROM THIS DRAWING		
This drawing is copyright and may not be altered, traced, photographed or used for any other purpose other than that for which it is issued. The General Contractor is to check all dimensions on site and report any discrepancies to G. R. Merchant Ltd. All details shown on this drawing including foundations are based upon typical site conditions related to the area. No responsibility can be accepted for abnormal conditions which may be discovered during construction unless reported to the G. R. Merchant Ltd so that design of the embankment may be taken account. Site and surveys are recommended in respect of foundations to establish specific site conditions before foundation works are commenced. This drawing is issued in the amount of information contained and does not purport to contain a full specification of the works. It is solely for the purpose of obtaining Planning / Building Regulation approval. This drawing must not be used as a contract document above. The works will not be supervised or inspected by G. R. Merchant Ltd or any representative thereof. It is the client or their appointed contractor's responsibility to control workmanship, substandard materials, adherence to specification, variations to contract and materials to be new unless otherwise stated and all components and materials are to be used fitted and installed etc. in strict accordance with manufacturers instruction and relevant code of practice. Materials shall conform to appropriate British standard specifications or BBA certification or European code of practice. The Employer / Client must ensure that the selected contractor is conversant with and adopts all measures necessary to achieve Regulations with Health and Safety Regulation for Building sites and Work places. The Employer / Client is advised that should the works need to comply with the Construction Design and Management Regulations an independent Principal Designer will be required. The works shall comprise of all that is shown on the drawing and details. Work that may not specifically be shown but may be reasonably inferred as necessary to carry out the works shall be deemed to be included. It is the client / third owners responsibility to be aware of the Party Wall Act, act 1966 when building in close proximity to adjoining neighbours boundaries.		