


Drawing must not be scaled,
all dimensions must be checked on site.

Notes:

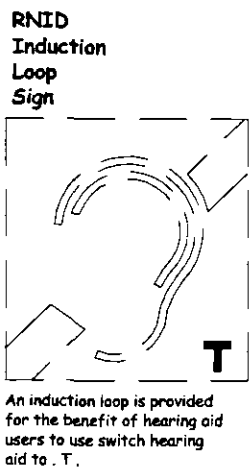


SHDC
PLANNING & DEVELOPMENT
22 MAY 2006
Ref: 0702106


DETERMINED
PLAN



Location Plan

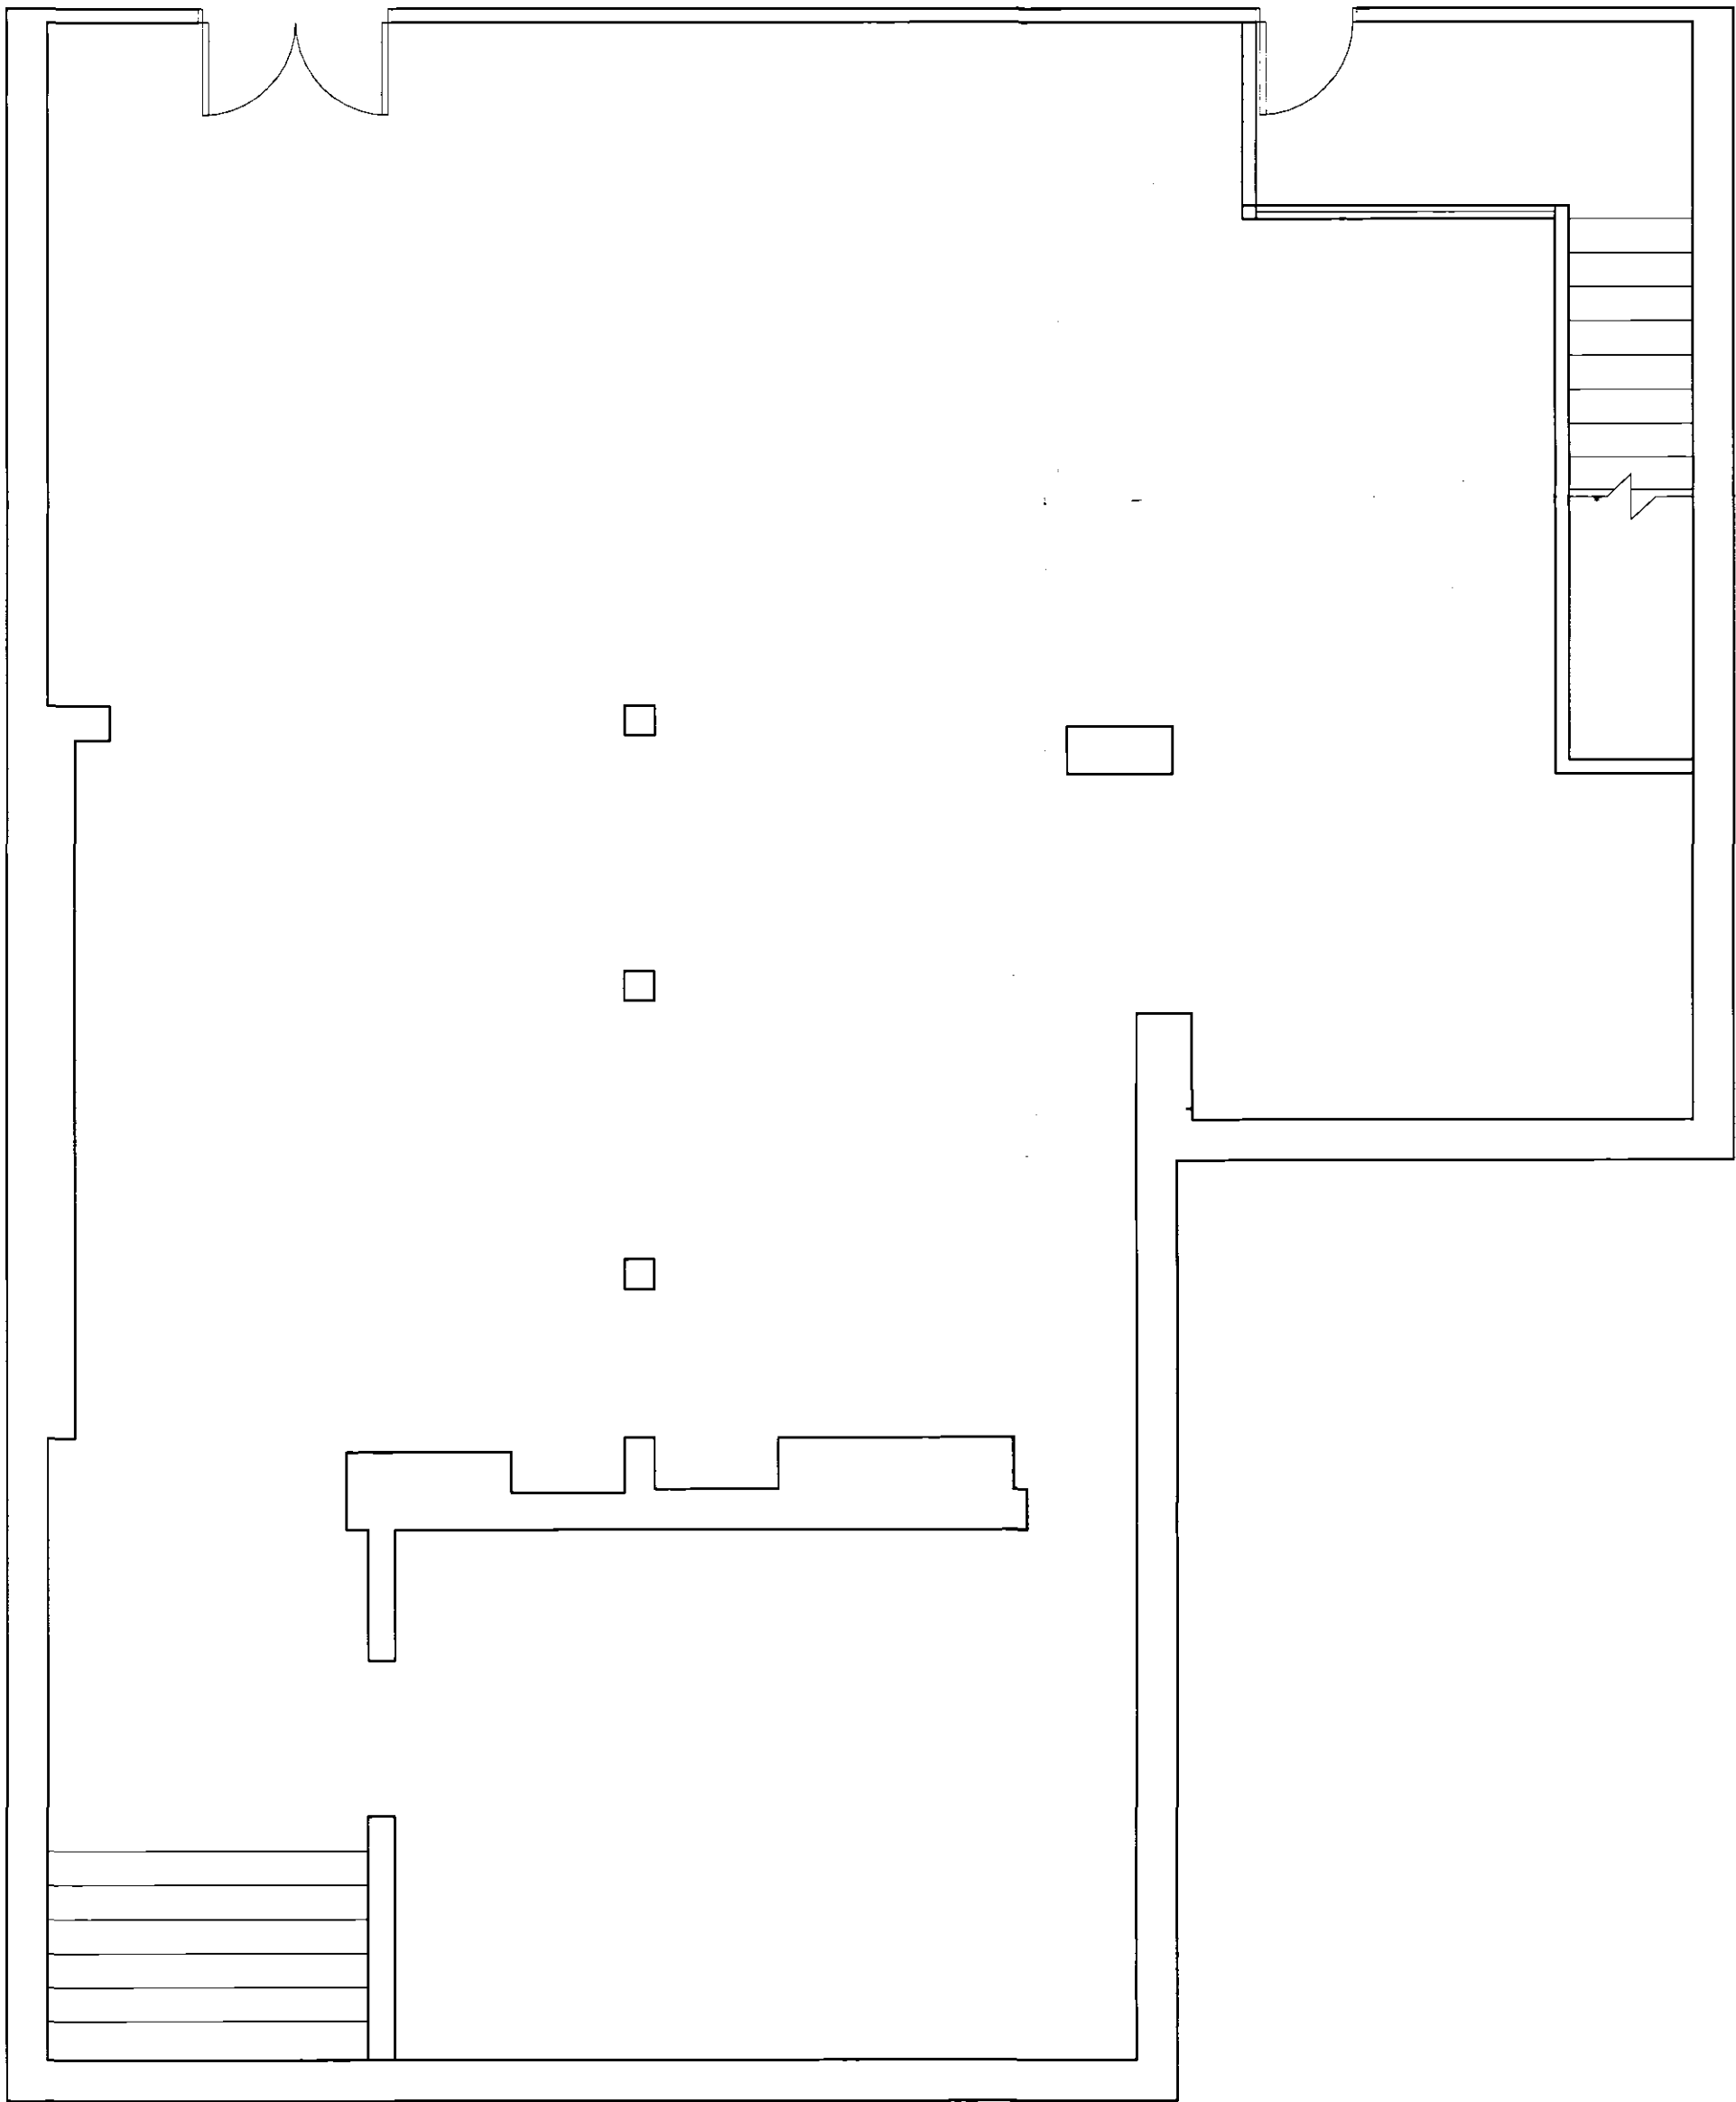

Existing Ground Floor Plan

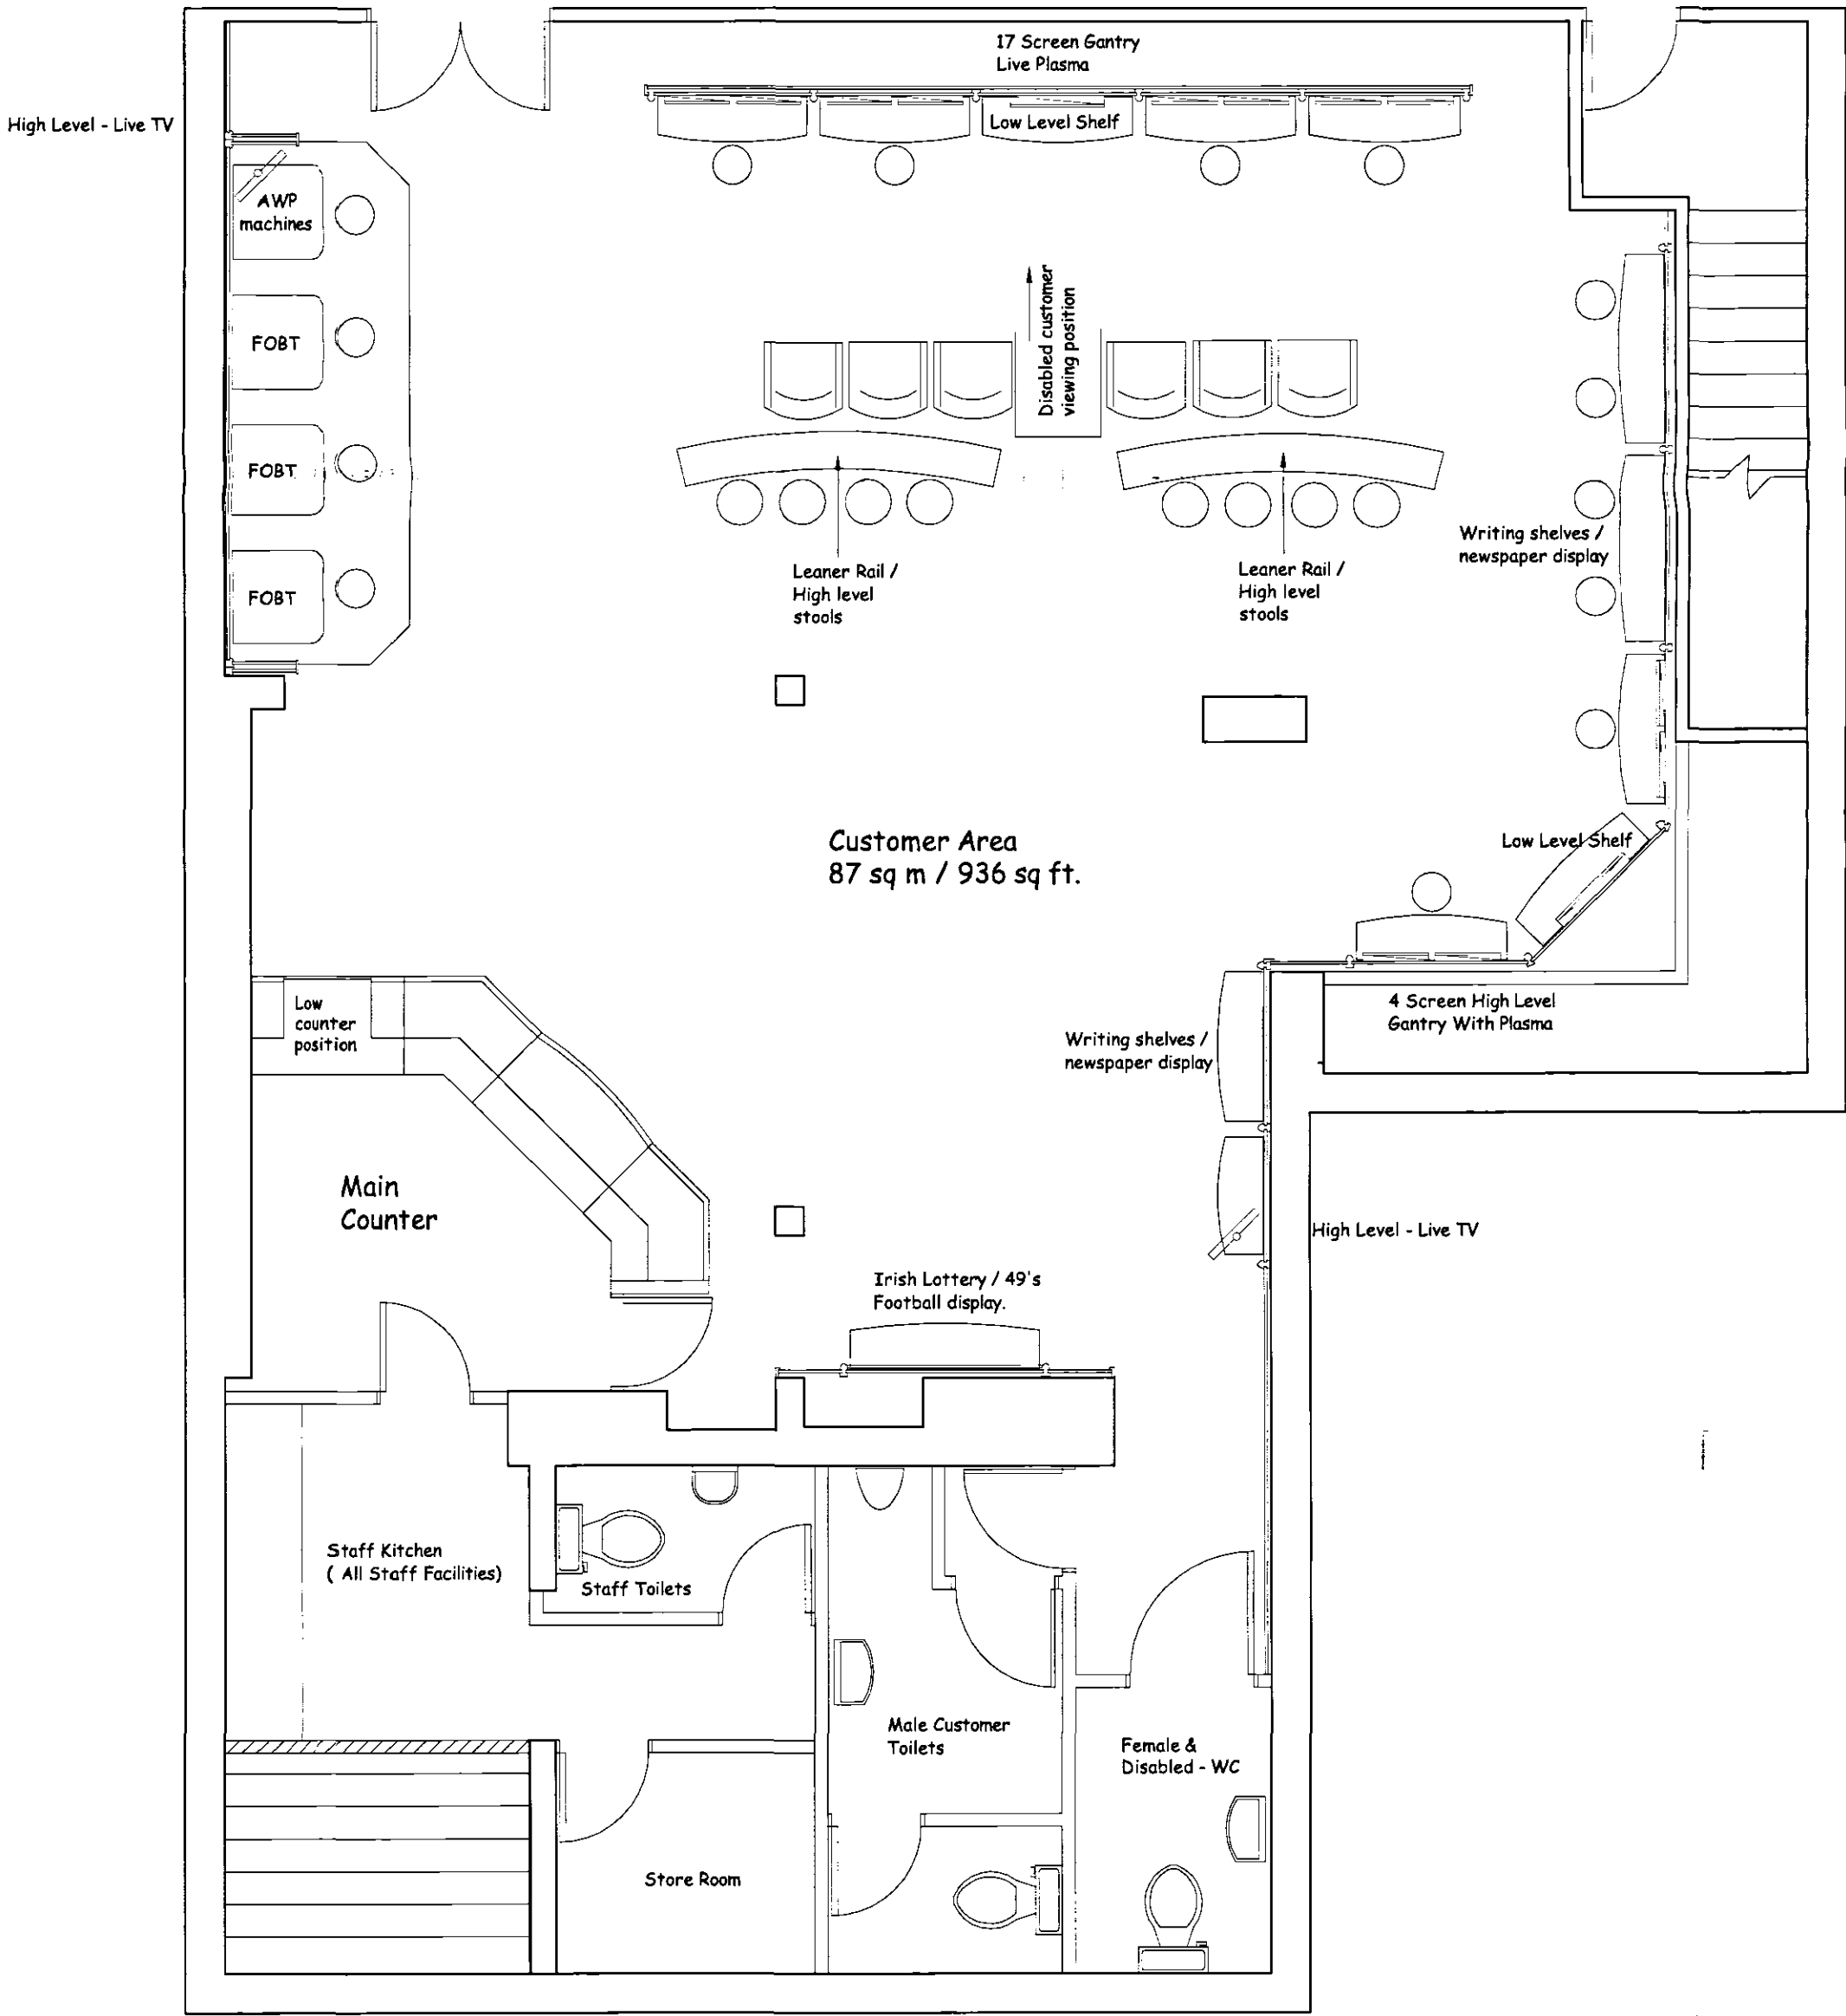

Proposed Ground Floor Plan

Drawing Title:

License Plan

Location:
39/41 High Street
Holbeach
Spalding
Lincolnshire
PE12 7DY

DETERMINED
PLAN

Drawing No: 292BF-39/41LP

Revision: 1

Scale: 1:50

Date: 16-05-06

Drawn: NJL



Done Bookmakers

Spectrum, 56-58 Benson Road Birchwood, Warrington, WA3 7PQ
Tel: 01925 828000 - Fax: 01925 288502