



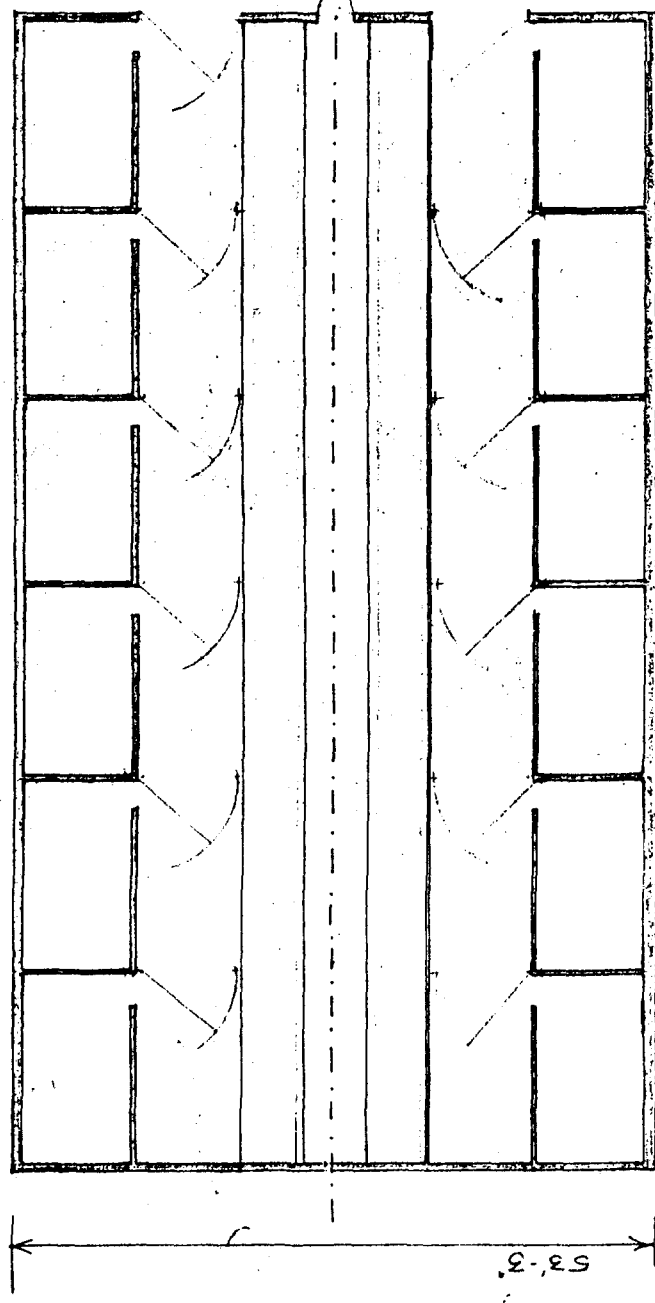


Plan - building A size 99'-0" x 53'-3"


DRY SOW YARD [16.23m x 30.18m $\approx$ 490m²]

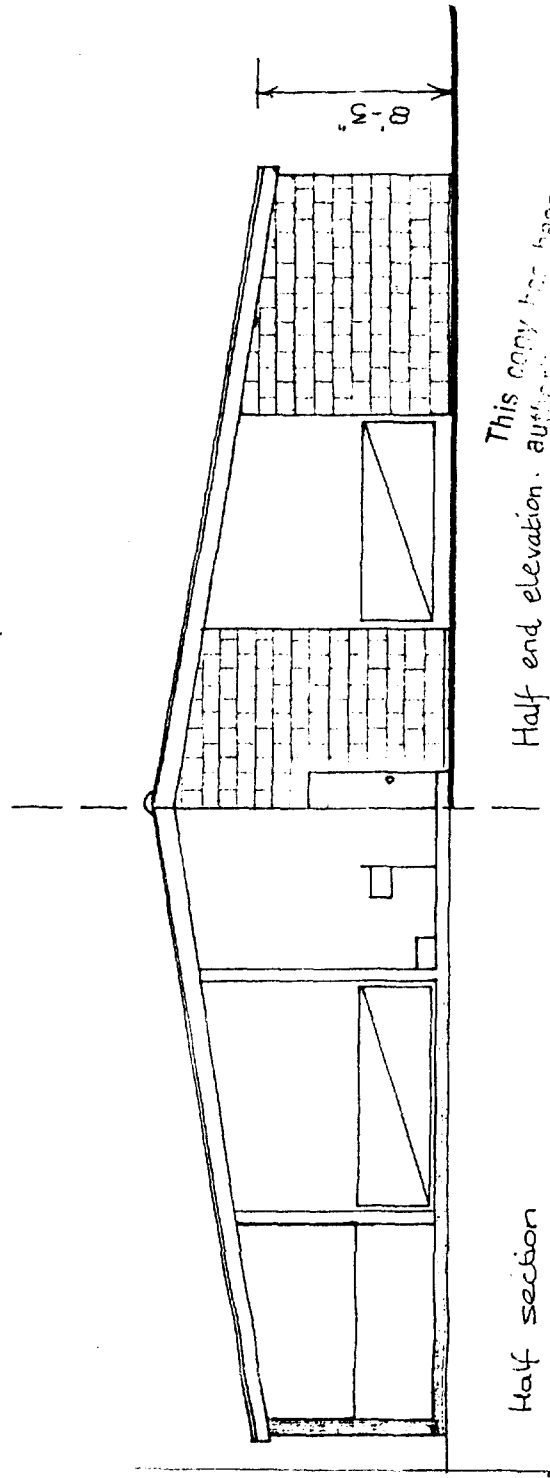

This copy has been made by or with the permission of the Lincolnshire Council Design Department pursuant to the Copyright, Designs and Patents Act 1988. No part of this copy may be reproduced or stored in a retrieval system without the prior permission of the copyright owner.

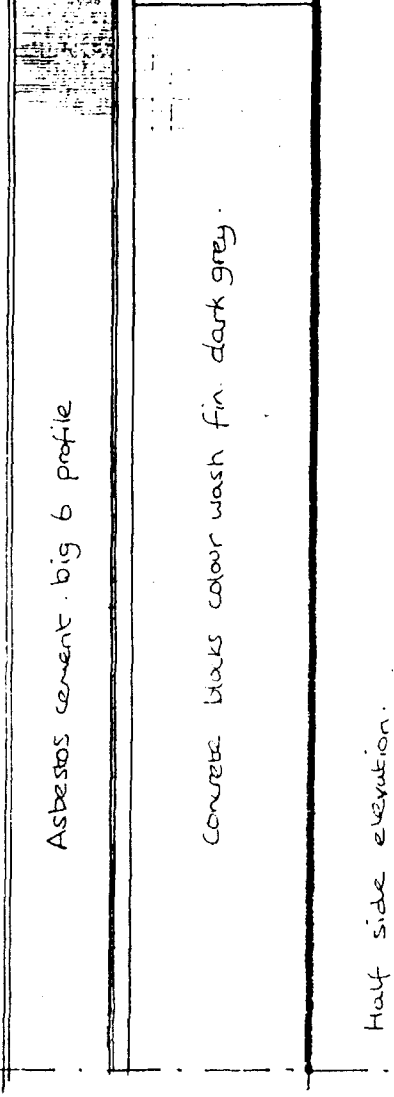

S/136/1895/95


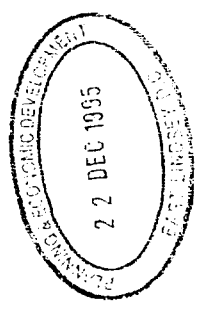


EAST FARM, PARTNEY ROAD,
SAWTHORPE, LINCOLNSHIRE.


SCALES: 1 INCH = 16 & 8 FEET

DRAWING NUMBER: 1

This copy has been made by or with the authority of East Lindsey District Council pursuant to section 47 of the Copyright, Design and Patents Act 1988 (the Act), to reproduce it for the purpose of an exception without infringing the copyright in the work.

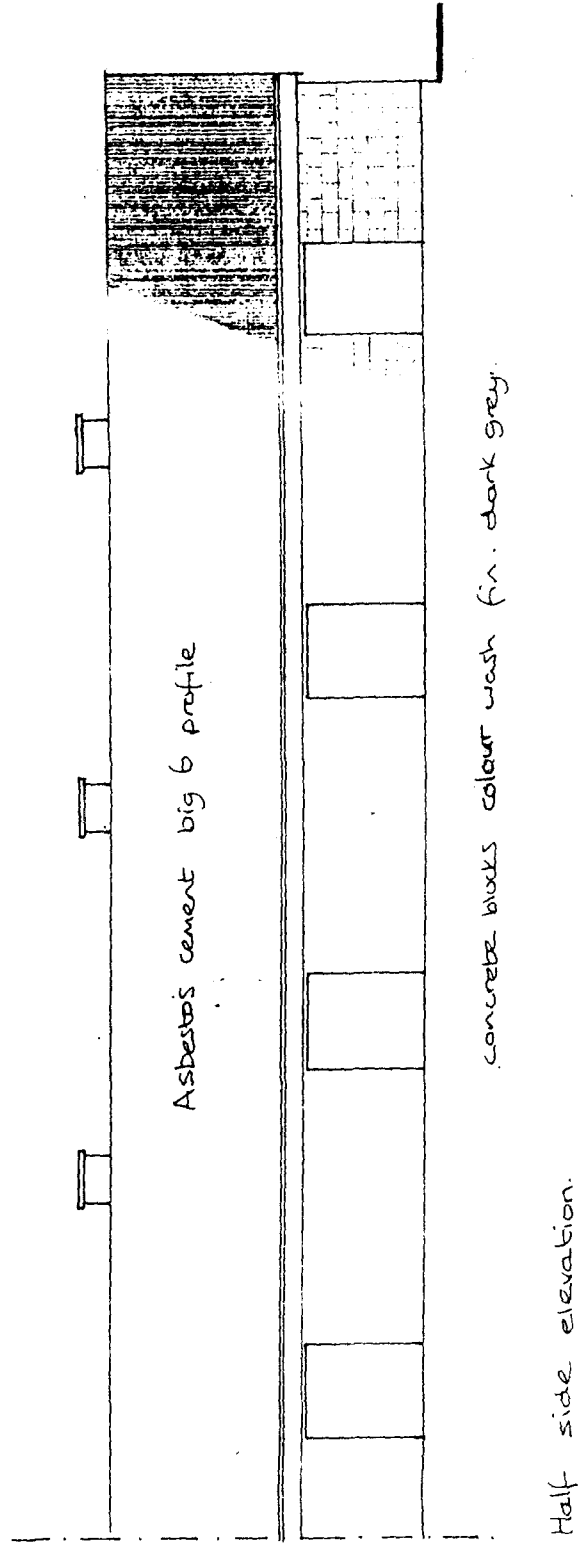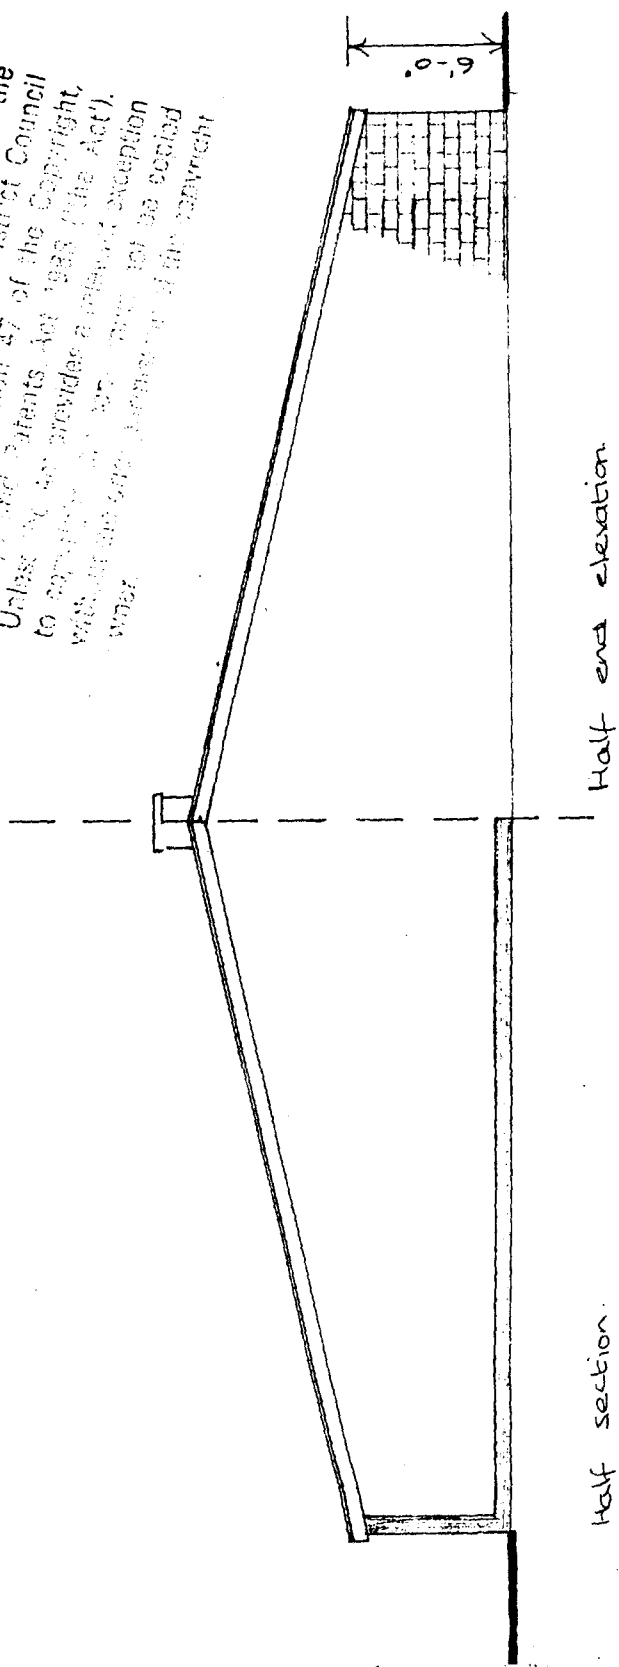


S/1136/1895/95

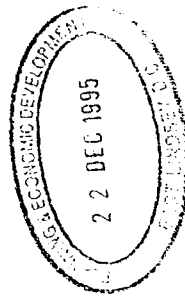

EAST FARM, PARTNEY ROAD,
SAUSTHORPE, LINCOLNSHIRE


Scale - 1 inch = 16 feet & 8 feet.

DRAWING NUMBER:

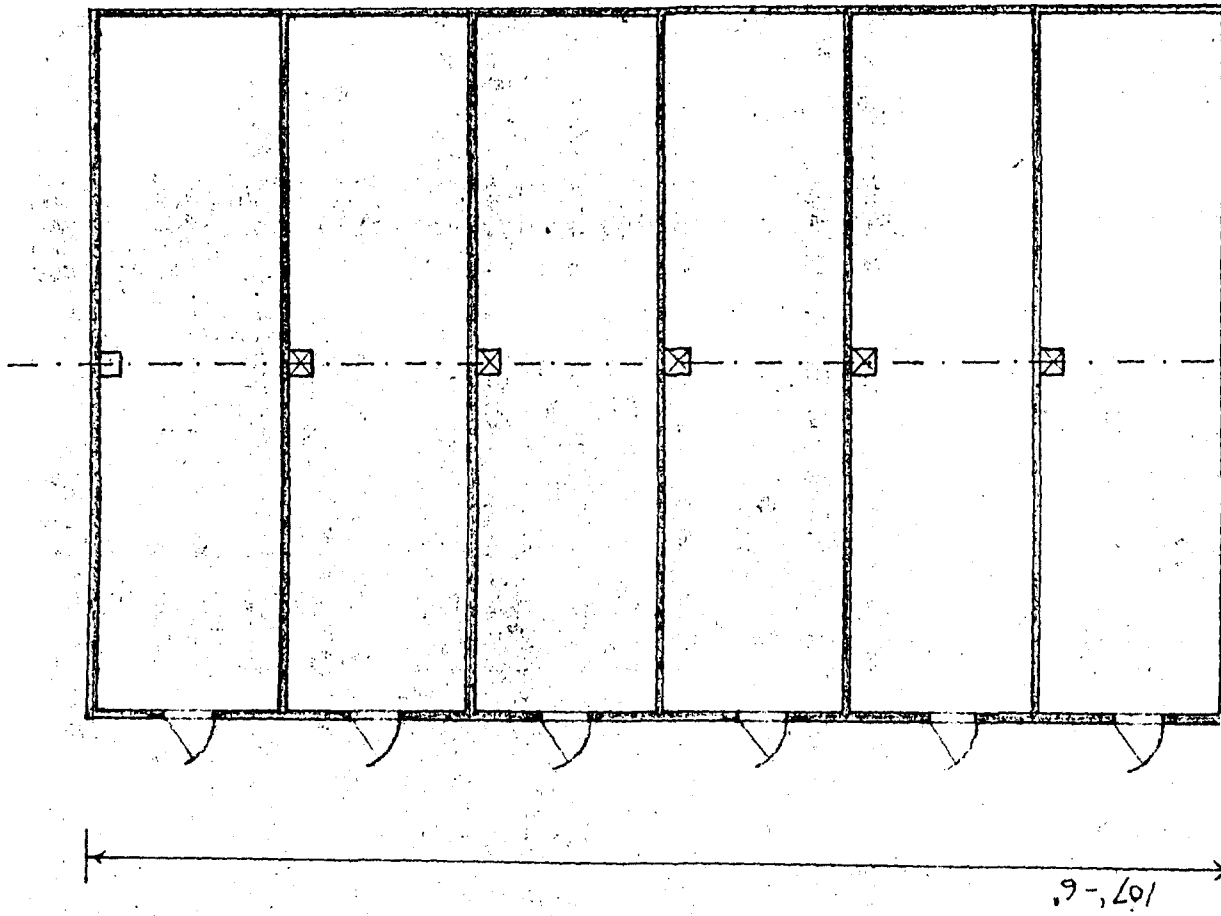


Plan - building C size 62'-0" x 107'-6"


FARMING ROOMS [18.90m x 32.77m = 619m²]

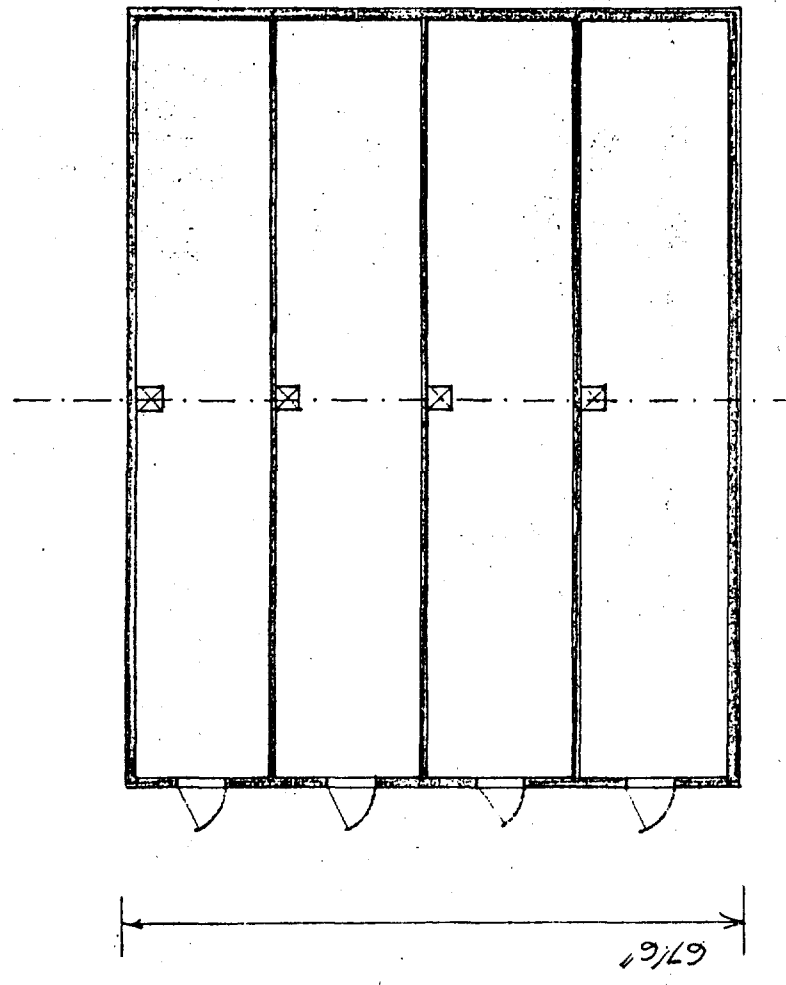


Plan - building D size 67'6" x 75'6"

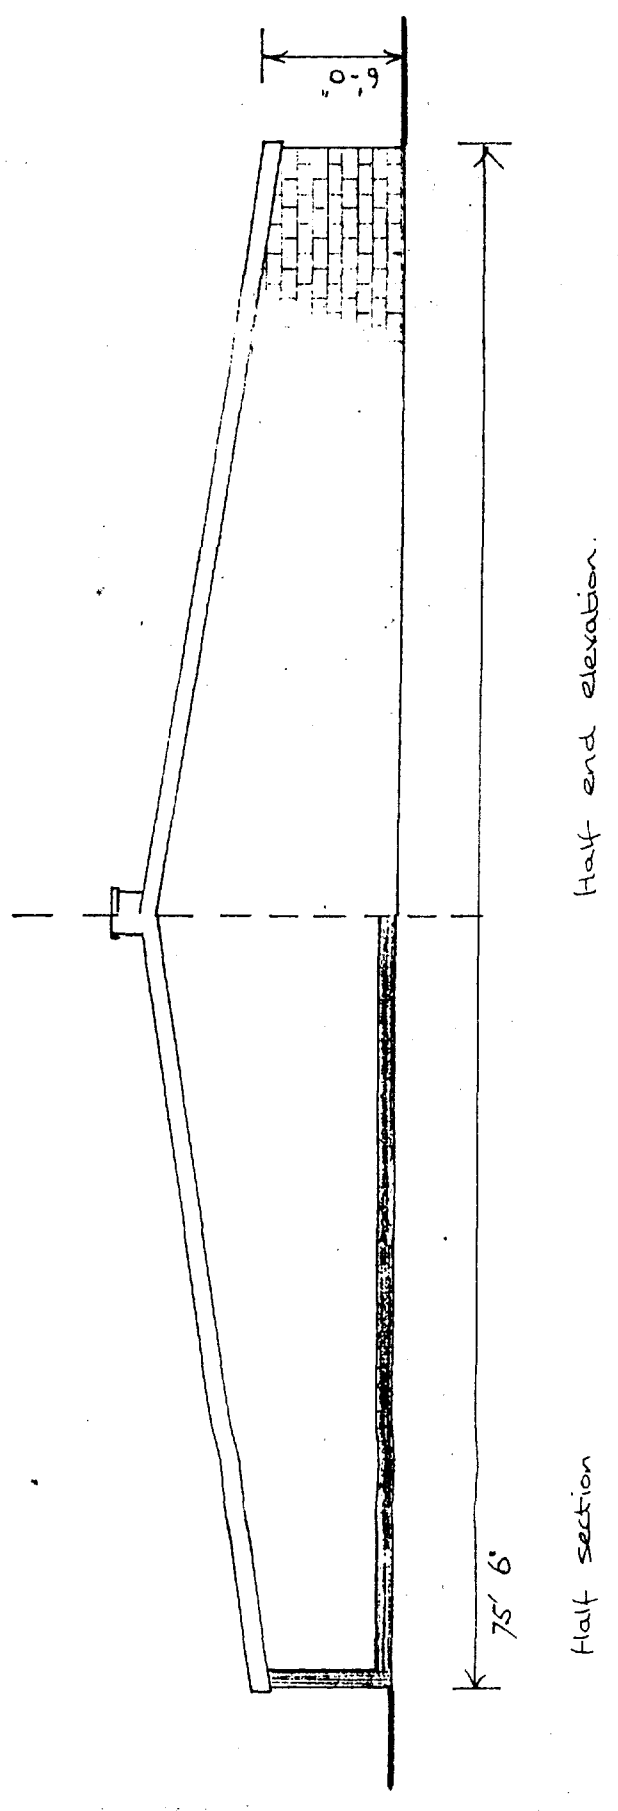

This copy has been made by or with the authority of East Lindsey District Council pursuant to section 47 of the Copyright, Designs and Patents Act 1988 (the Act). Unless it provides a clear indication to the contrary, this copy must not be copied without the prior permission of the copyright owner.

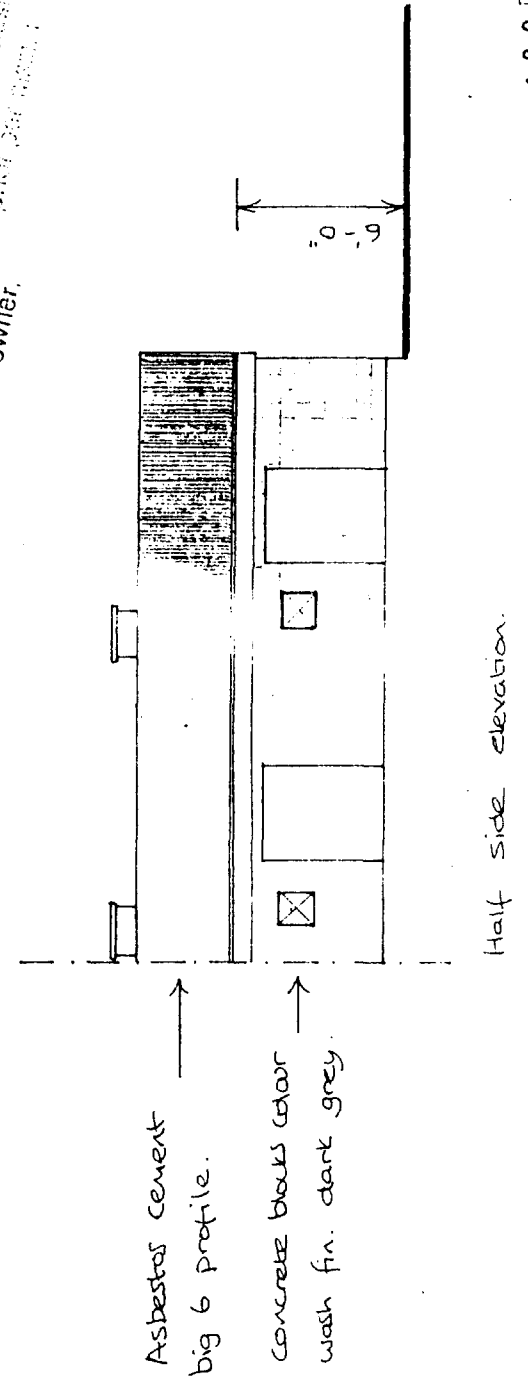

S/136/1895/95

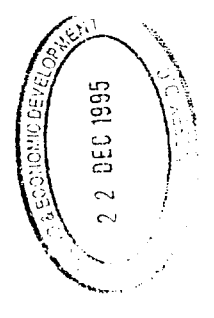

EAST FARM, PARTNEY ROAD,
SAWTHORPE, LINCOLNSHIRE.


SCALES : 1 INCH = 16 FEET & 8 FEET.

FLAT DECK REARING HOUSE [20.58m x 23.02m = 474m²]




Plan - Building E

32'-6" x 92'-0"

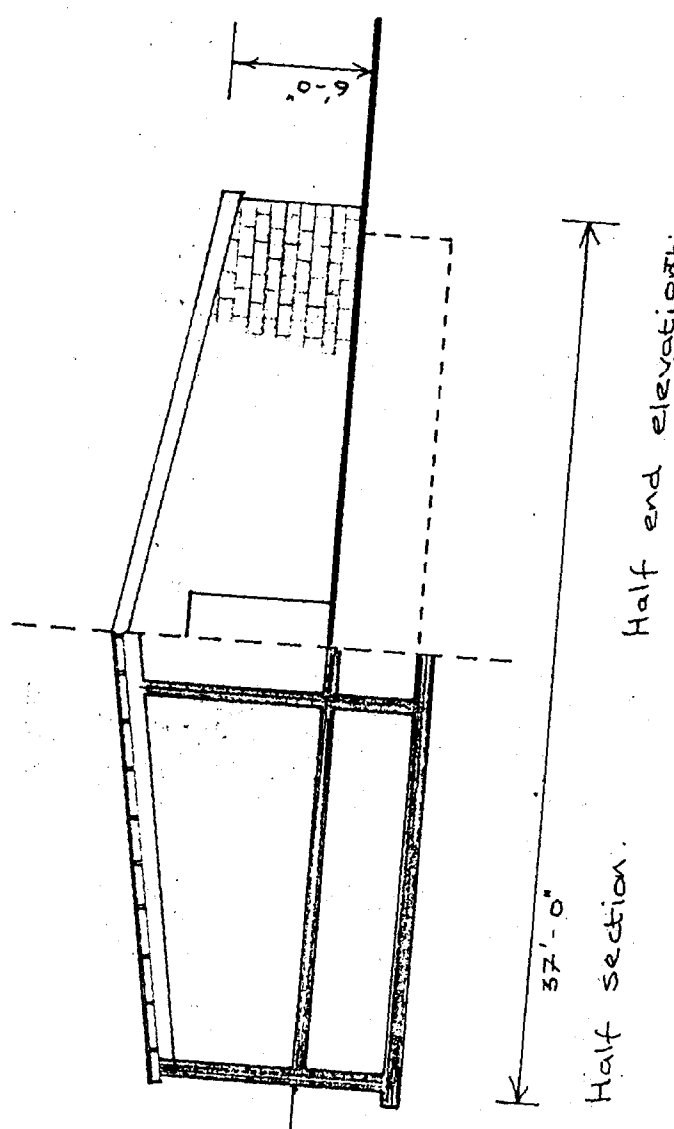


Half end elevation

Half section

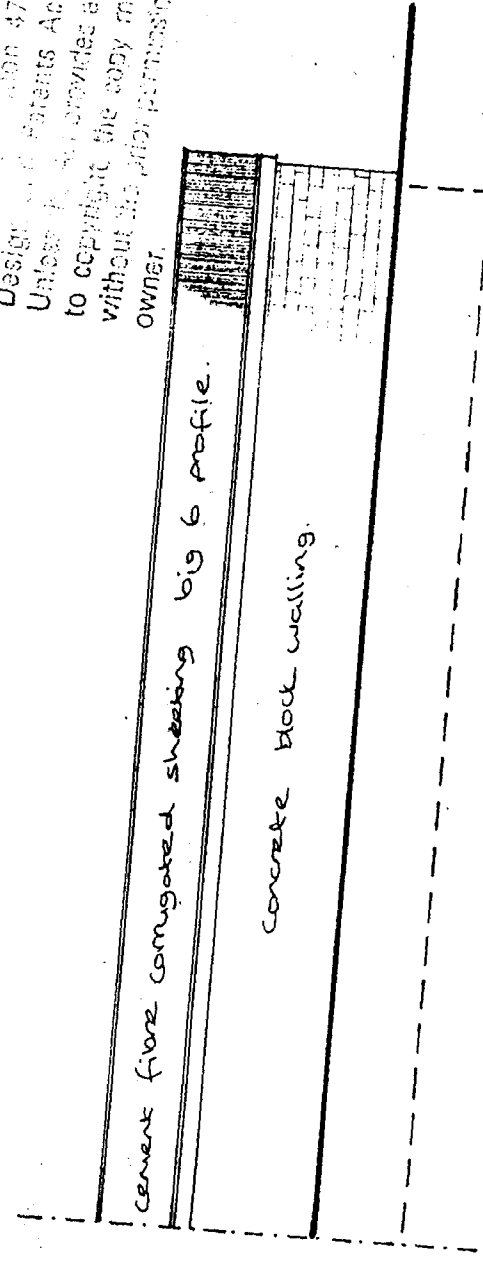

S/136/1895/95

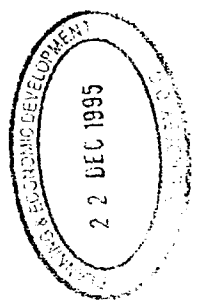

EAST FARM, PARTNEY ROAD,
SAUSTHORPE, LINCOLNSHIRE.

DRAWING NUMBER: 5

SCALE: 1 INCH = 16 FEET & FEET.



FAITENING HOUSE [11.28m x 28.20m = 318m²]

This copy has been made by or with the authority of East Lindsey District Council pursuant to Section 47 of the Copyright, Designs and Patents Act 1989 (the Act). Unless the Act provides a relevant exception to copyright the copy must not be copied without the prior permission of the copyright owner.

DRAWING NO 6

SCALE 1 : 500

This copy has been made by or with the authority of East Lindsey District Council pursuant to section 47 of the Copyright, Design and Patents Act 1988 ('the Act'). Unless it is provided a relevant exception to copyright, the copy must not be copied without the prior permission of the copyright owner.

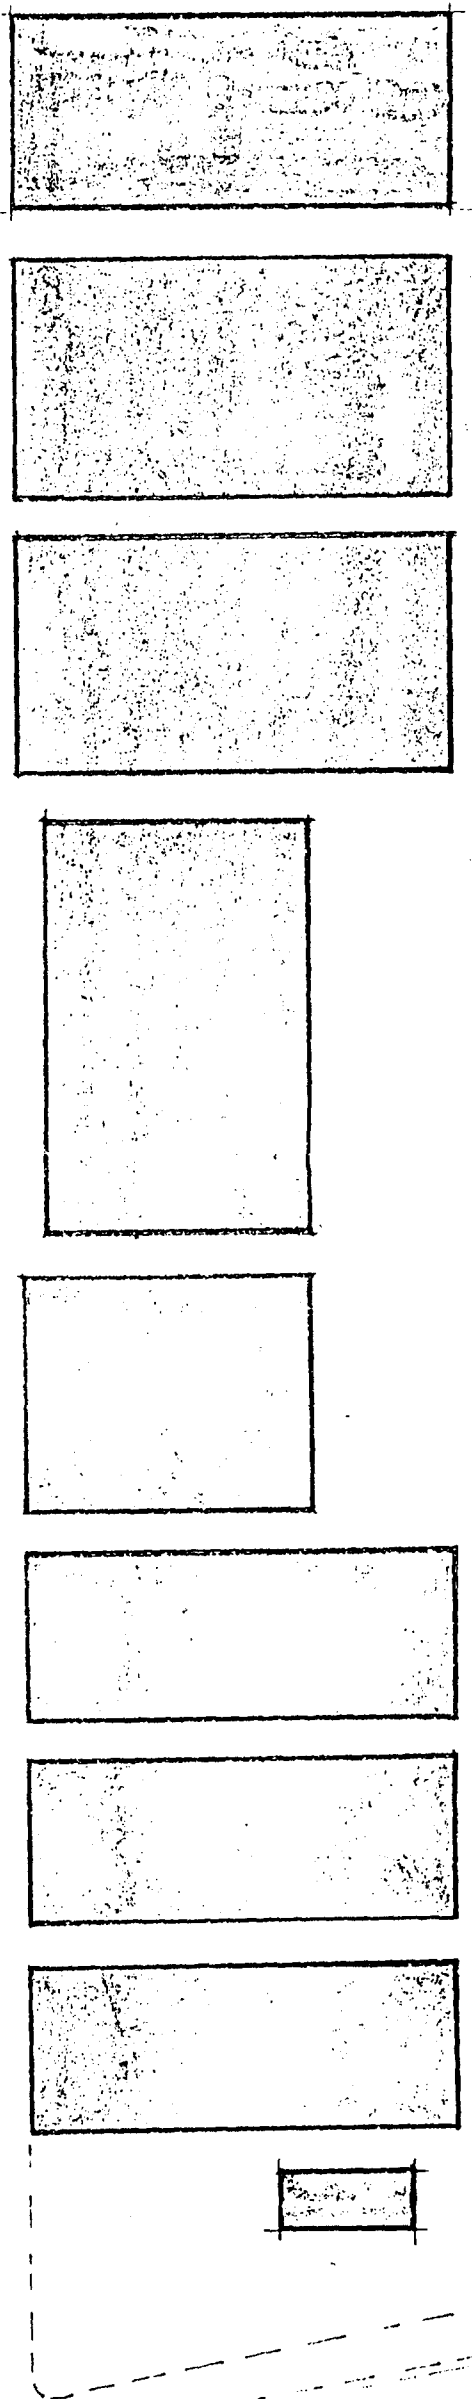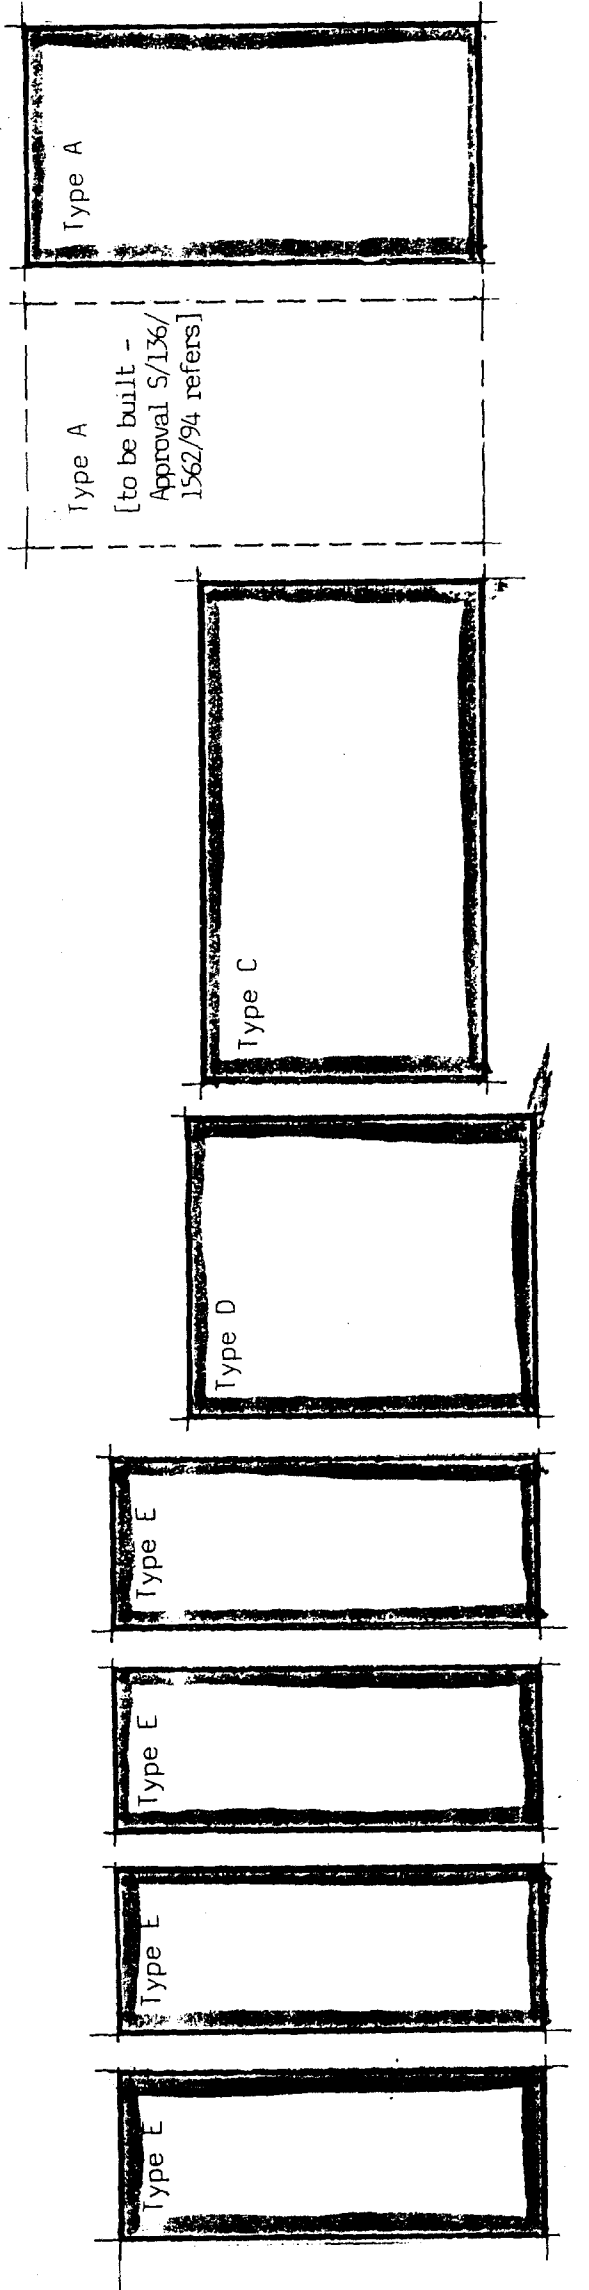

KEY :

EXISTING



PROPOSED

2/136/1895/95

PLANNING & ECONOMIC DEVELOPMENT
22 DEC 1995


SCALE 1 : 2500

9/136/1895/95

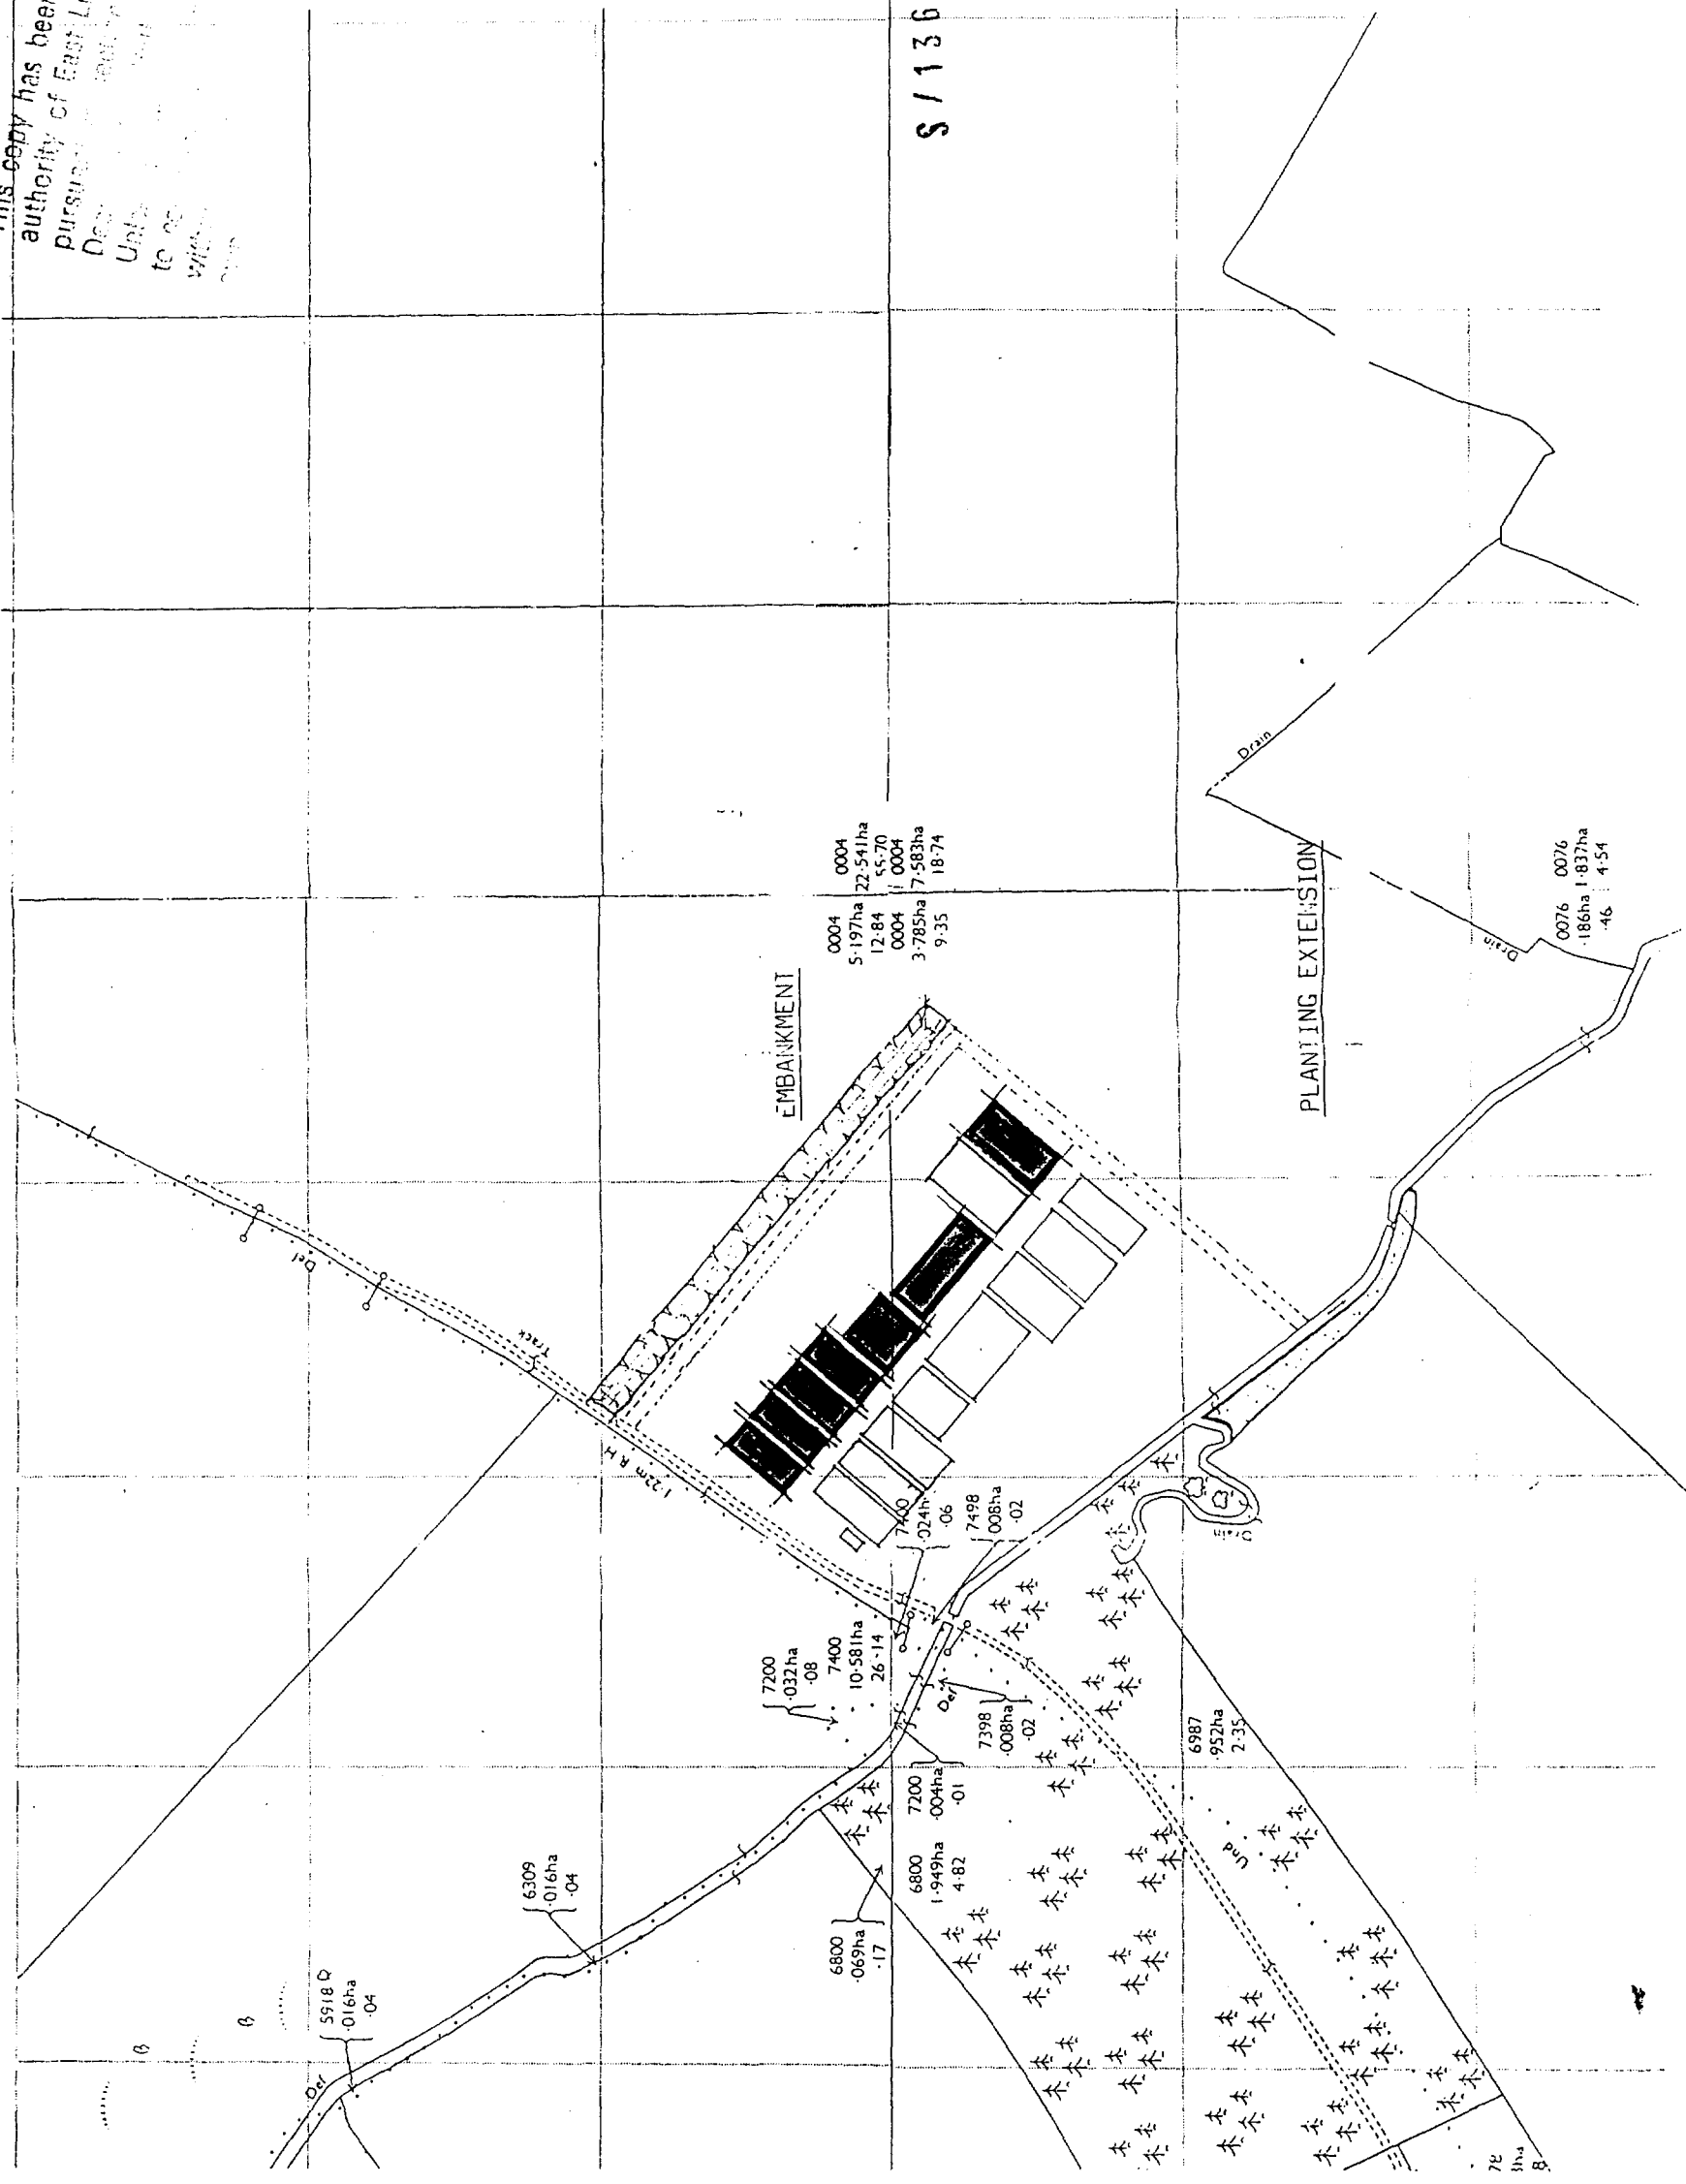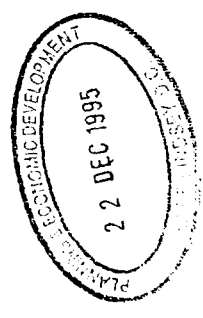

DRAWING NO 8

SCALE 1 : 10000 [APPROX]

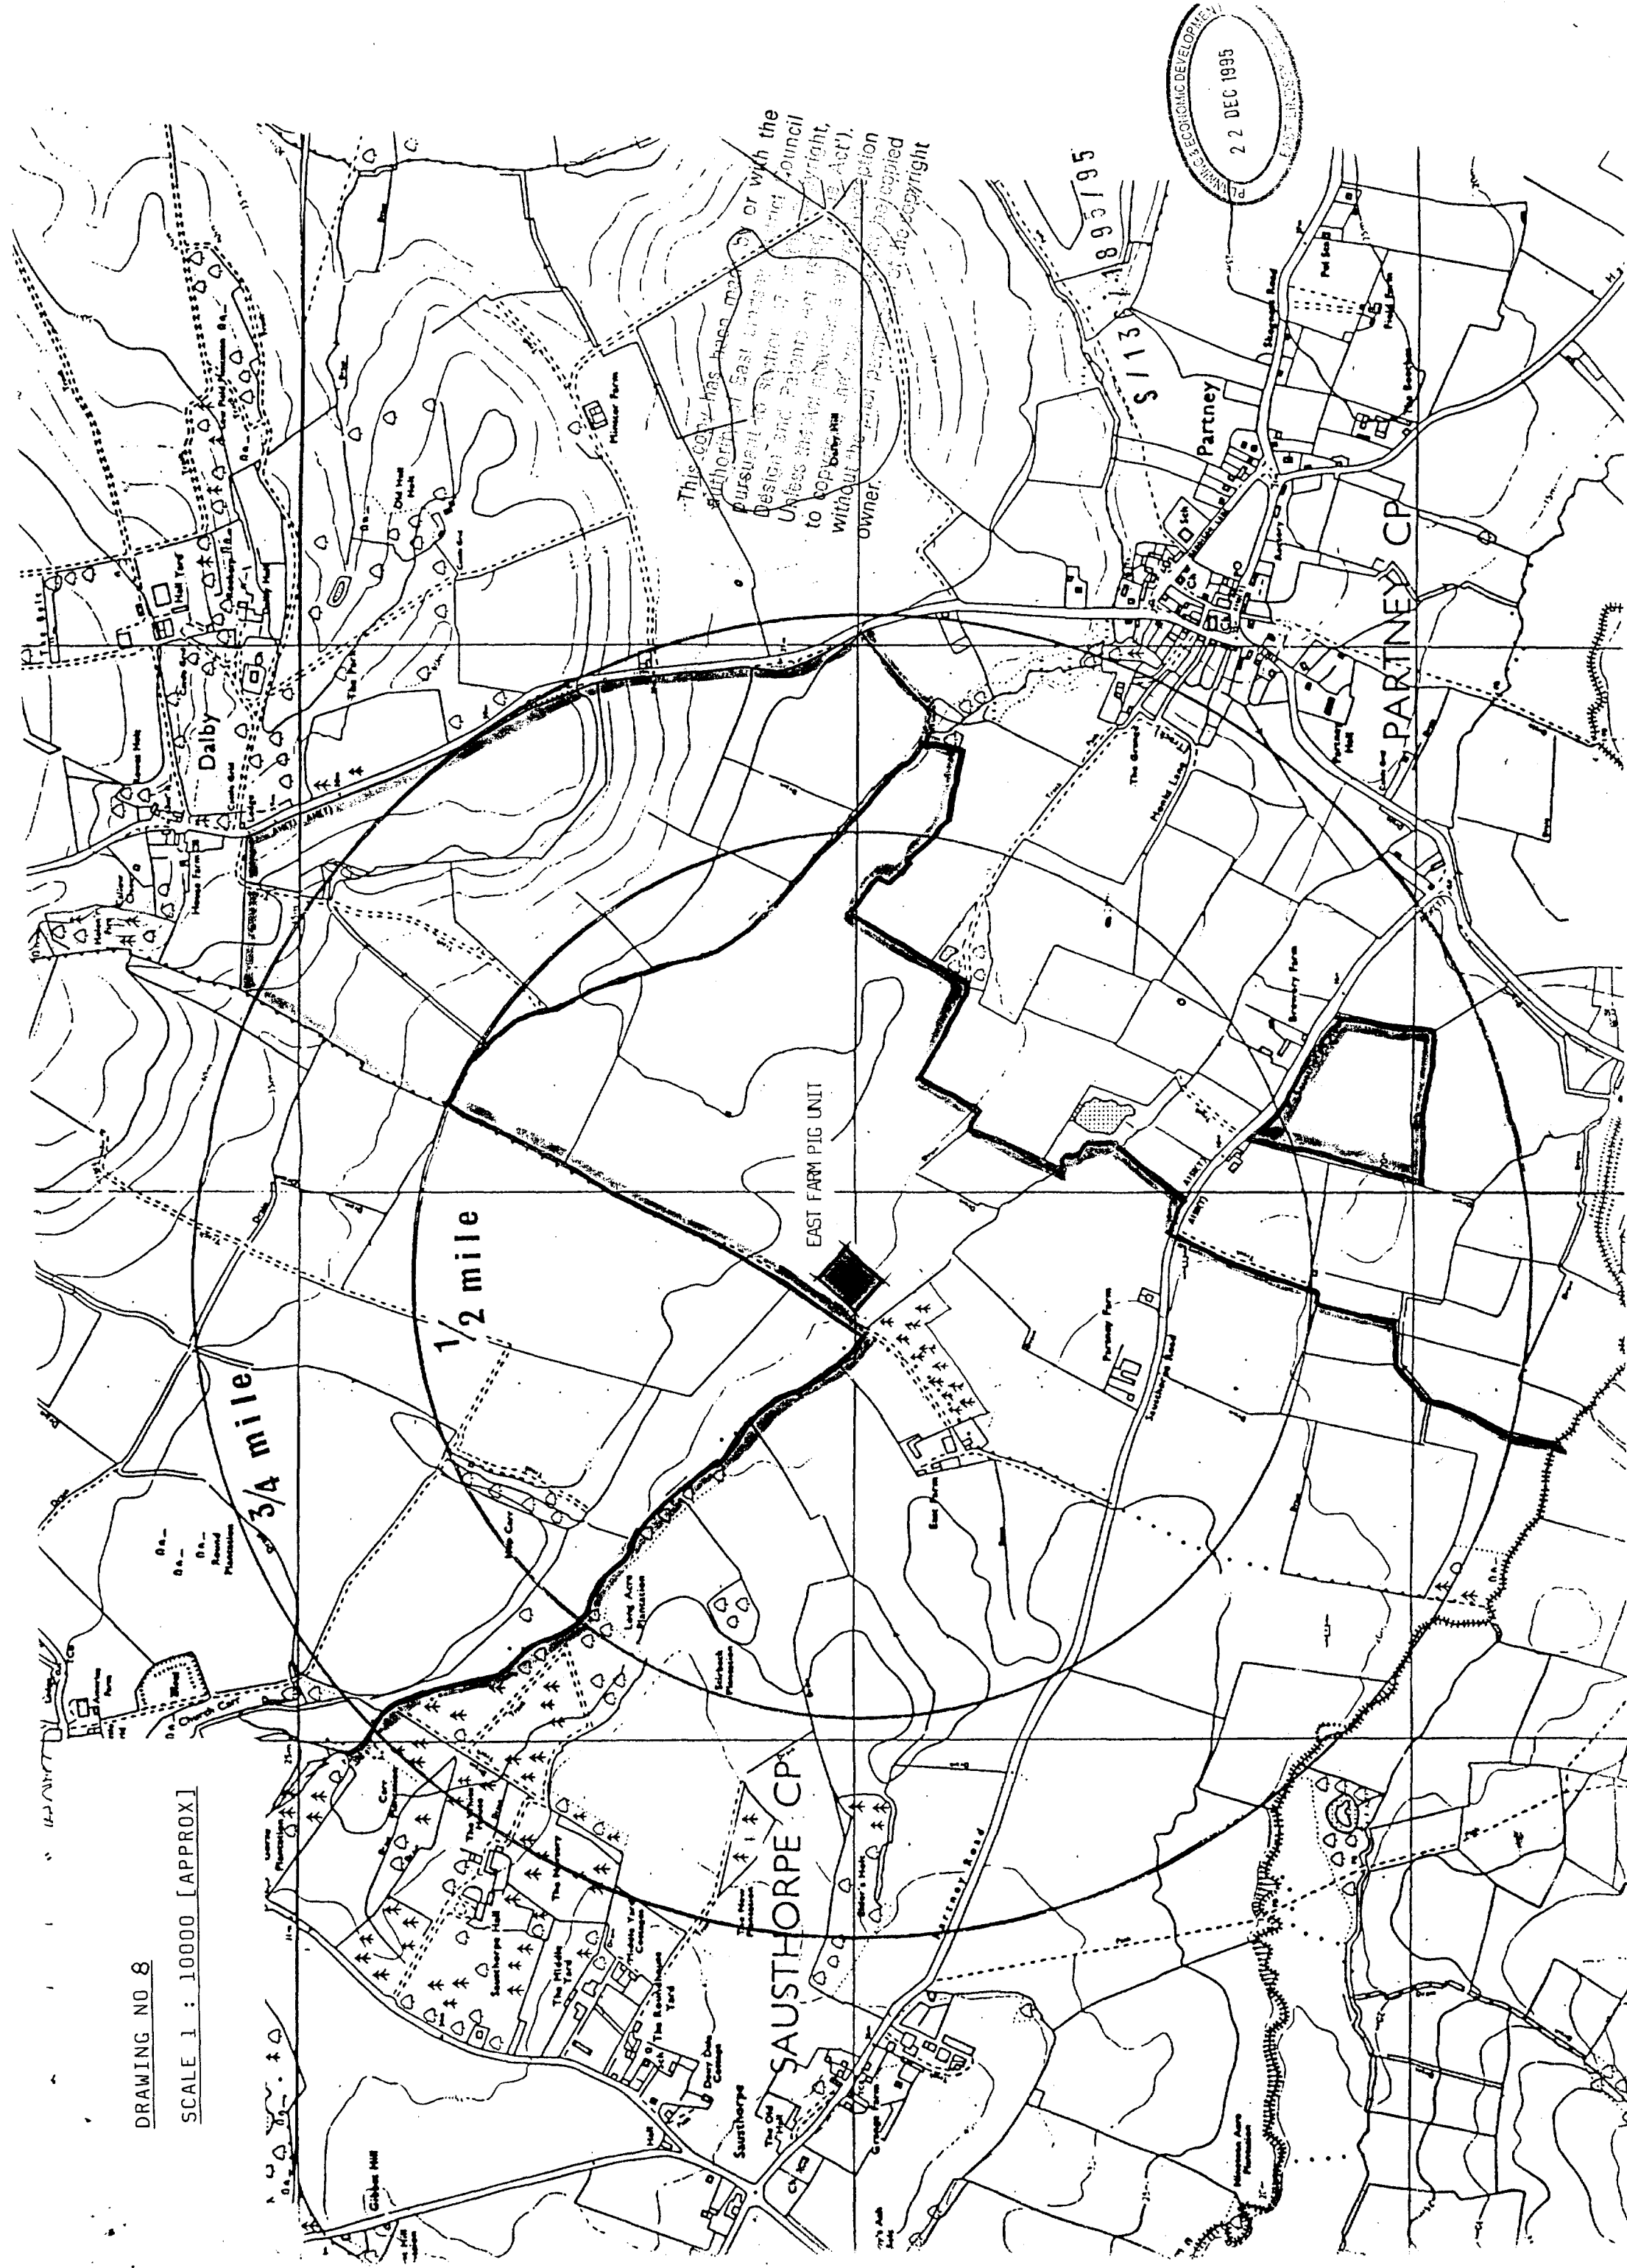


This copy has been made by or with the authority of East Lindsey District Council pursuant to section 17 of the Copyright, Design and Patents Act 1988. It is to be used for the purpose of the copyright to which it relates and is not to be copied or reproduced in any form without the prior permission of the copyright owner.


1893/95

PLANNING & ECONOMIC DEVELOPMENT
22 DEC 1995


DO NOT SCALE
IF IN DOUBT ASK

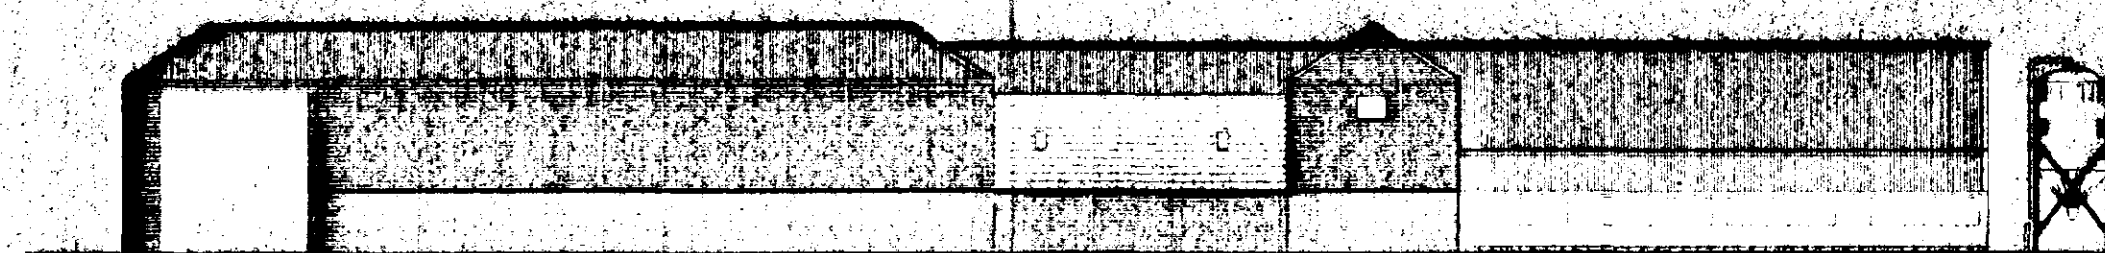


South East Elevation

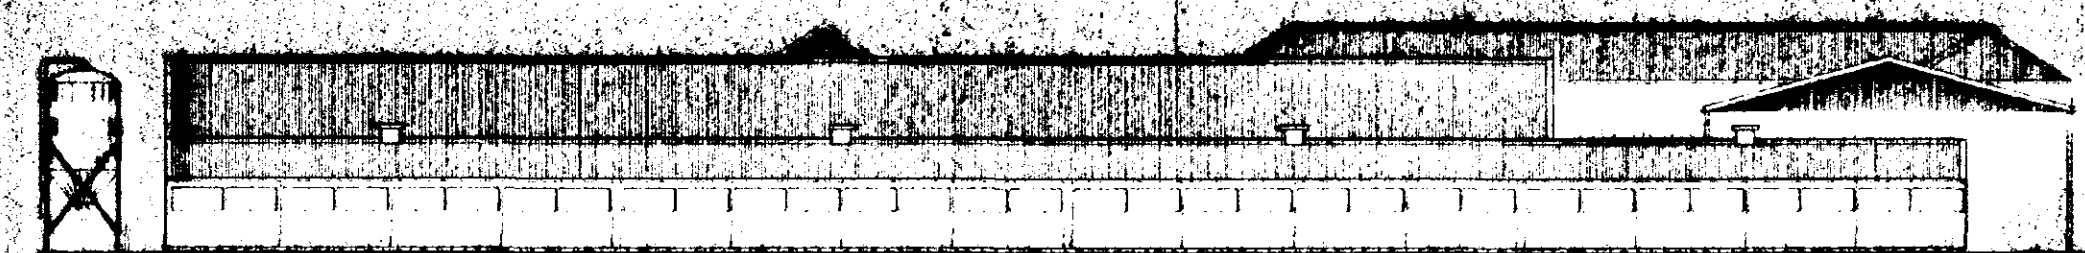


South West Elevation

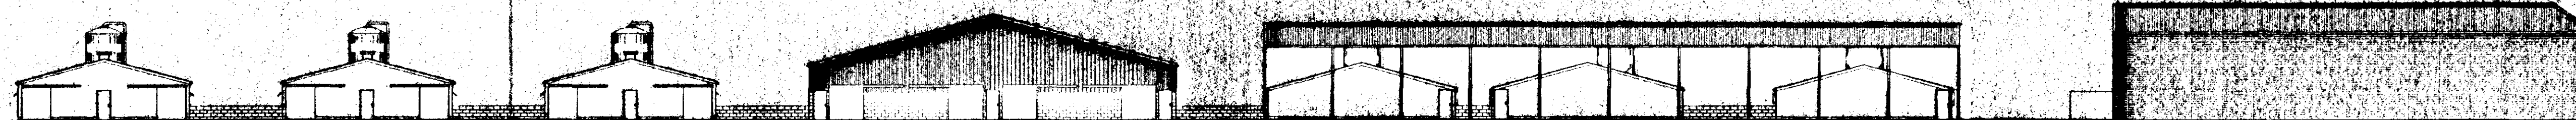


South West Elevation

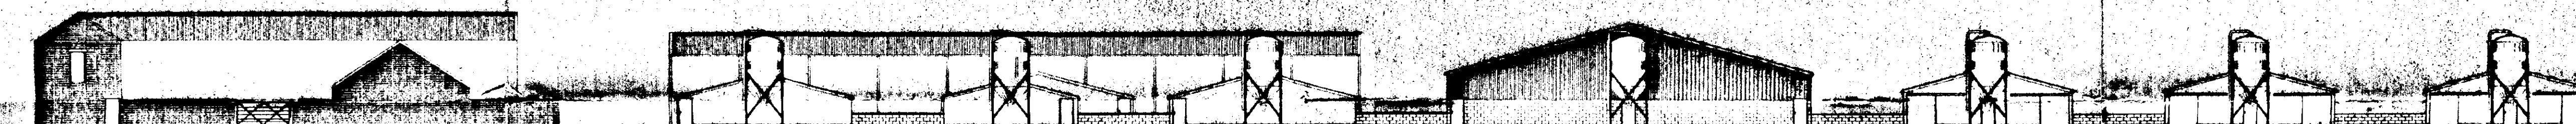

North East Elevation

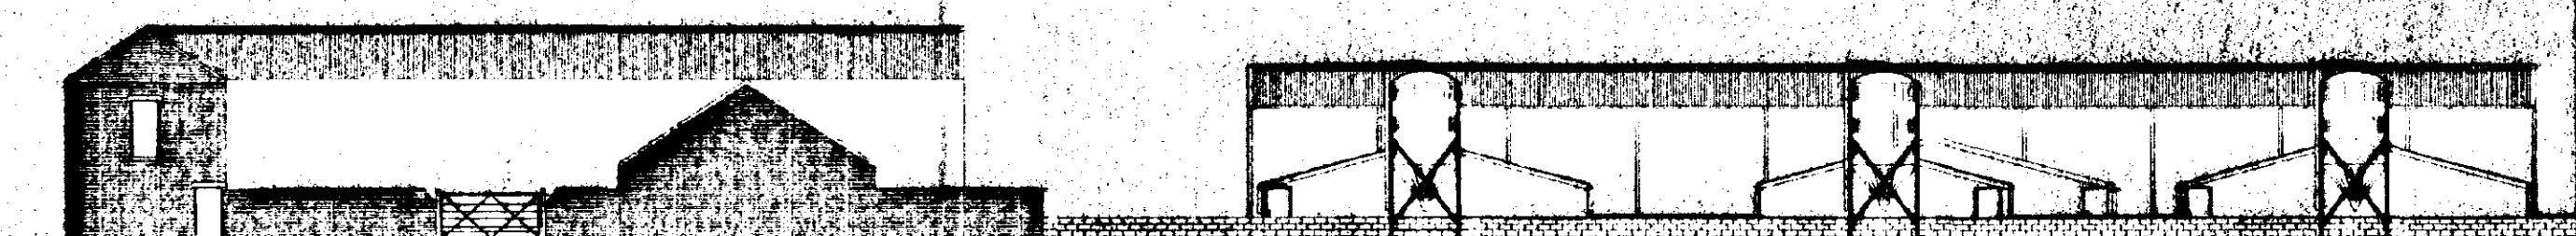

North East Elevation (including pig race, slurry store & midden)

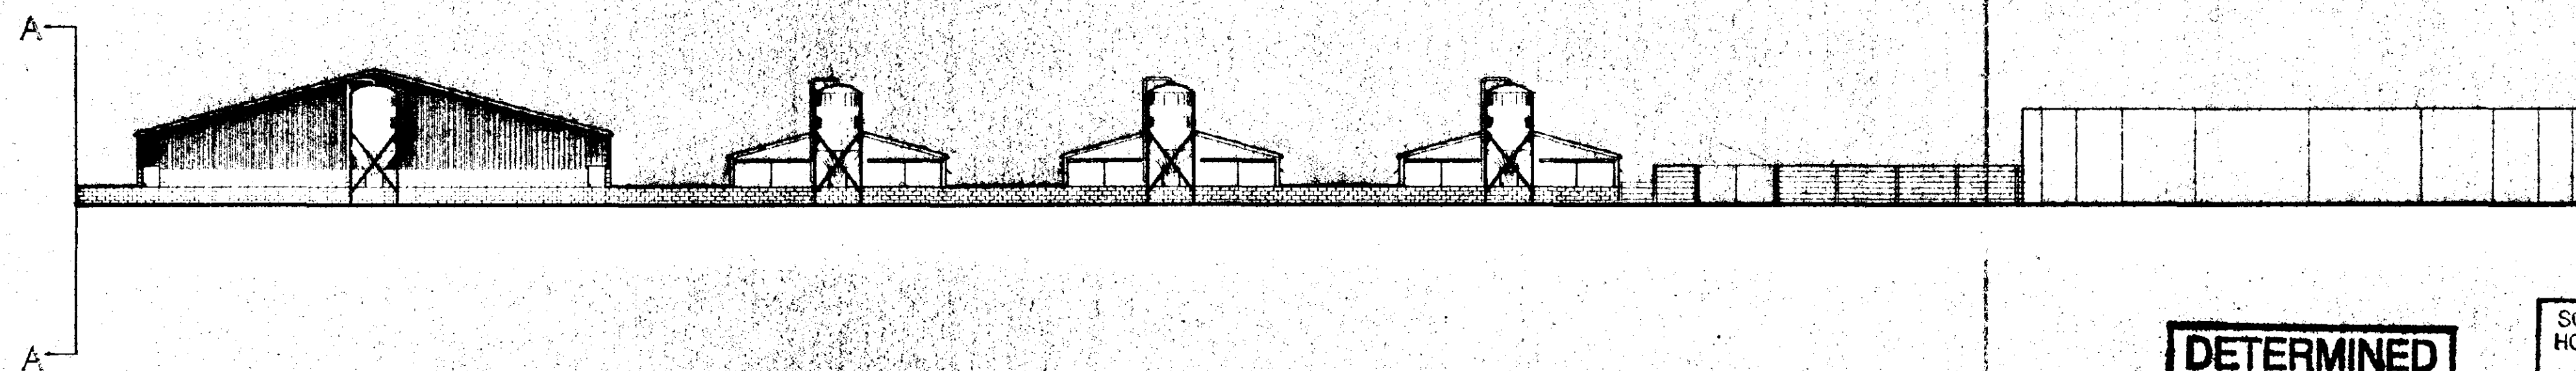

**DETERMINED
PLAN**

SOUTH HOLLAND DC
HOUSING & PLANNING
23 JUN 1997
Ref: 010189



A.M. WARKUP
AERODROME WORKS,
LISSETT, DRIFFIELD,
EAST YORKSHIRE, YO25 8PT
Tel: (01262) 466666, Fax: (01262) 466656
After Hours (01262) 488454
E-Mail: 106770.2752@compuserve.com

Client
R.J. & A.E. GODFREY

Address

Project detail
Proposed Elevations

Project address
**Lawyers Farm
Holbeach St Matthews
Spalding
PE12 8QE**

scale
1:250

date
8/5/97

revision

job No


drawn
A.Addy

dwg.No
2503

revision suffix

COPYRIGHT
This drawing is the property
of A.M.Warkup. It must not
be reproduced in part or in
whole without written
permission of A.M.Warkup.

DO NOT SCALE
IF IN DOUBT ASK

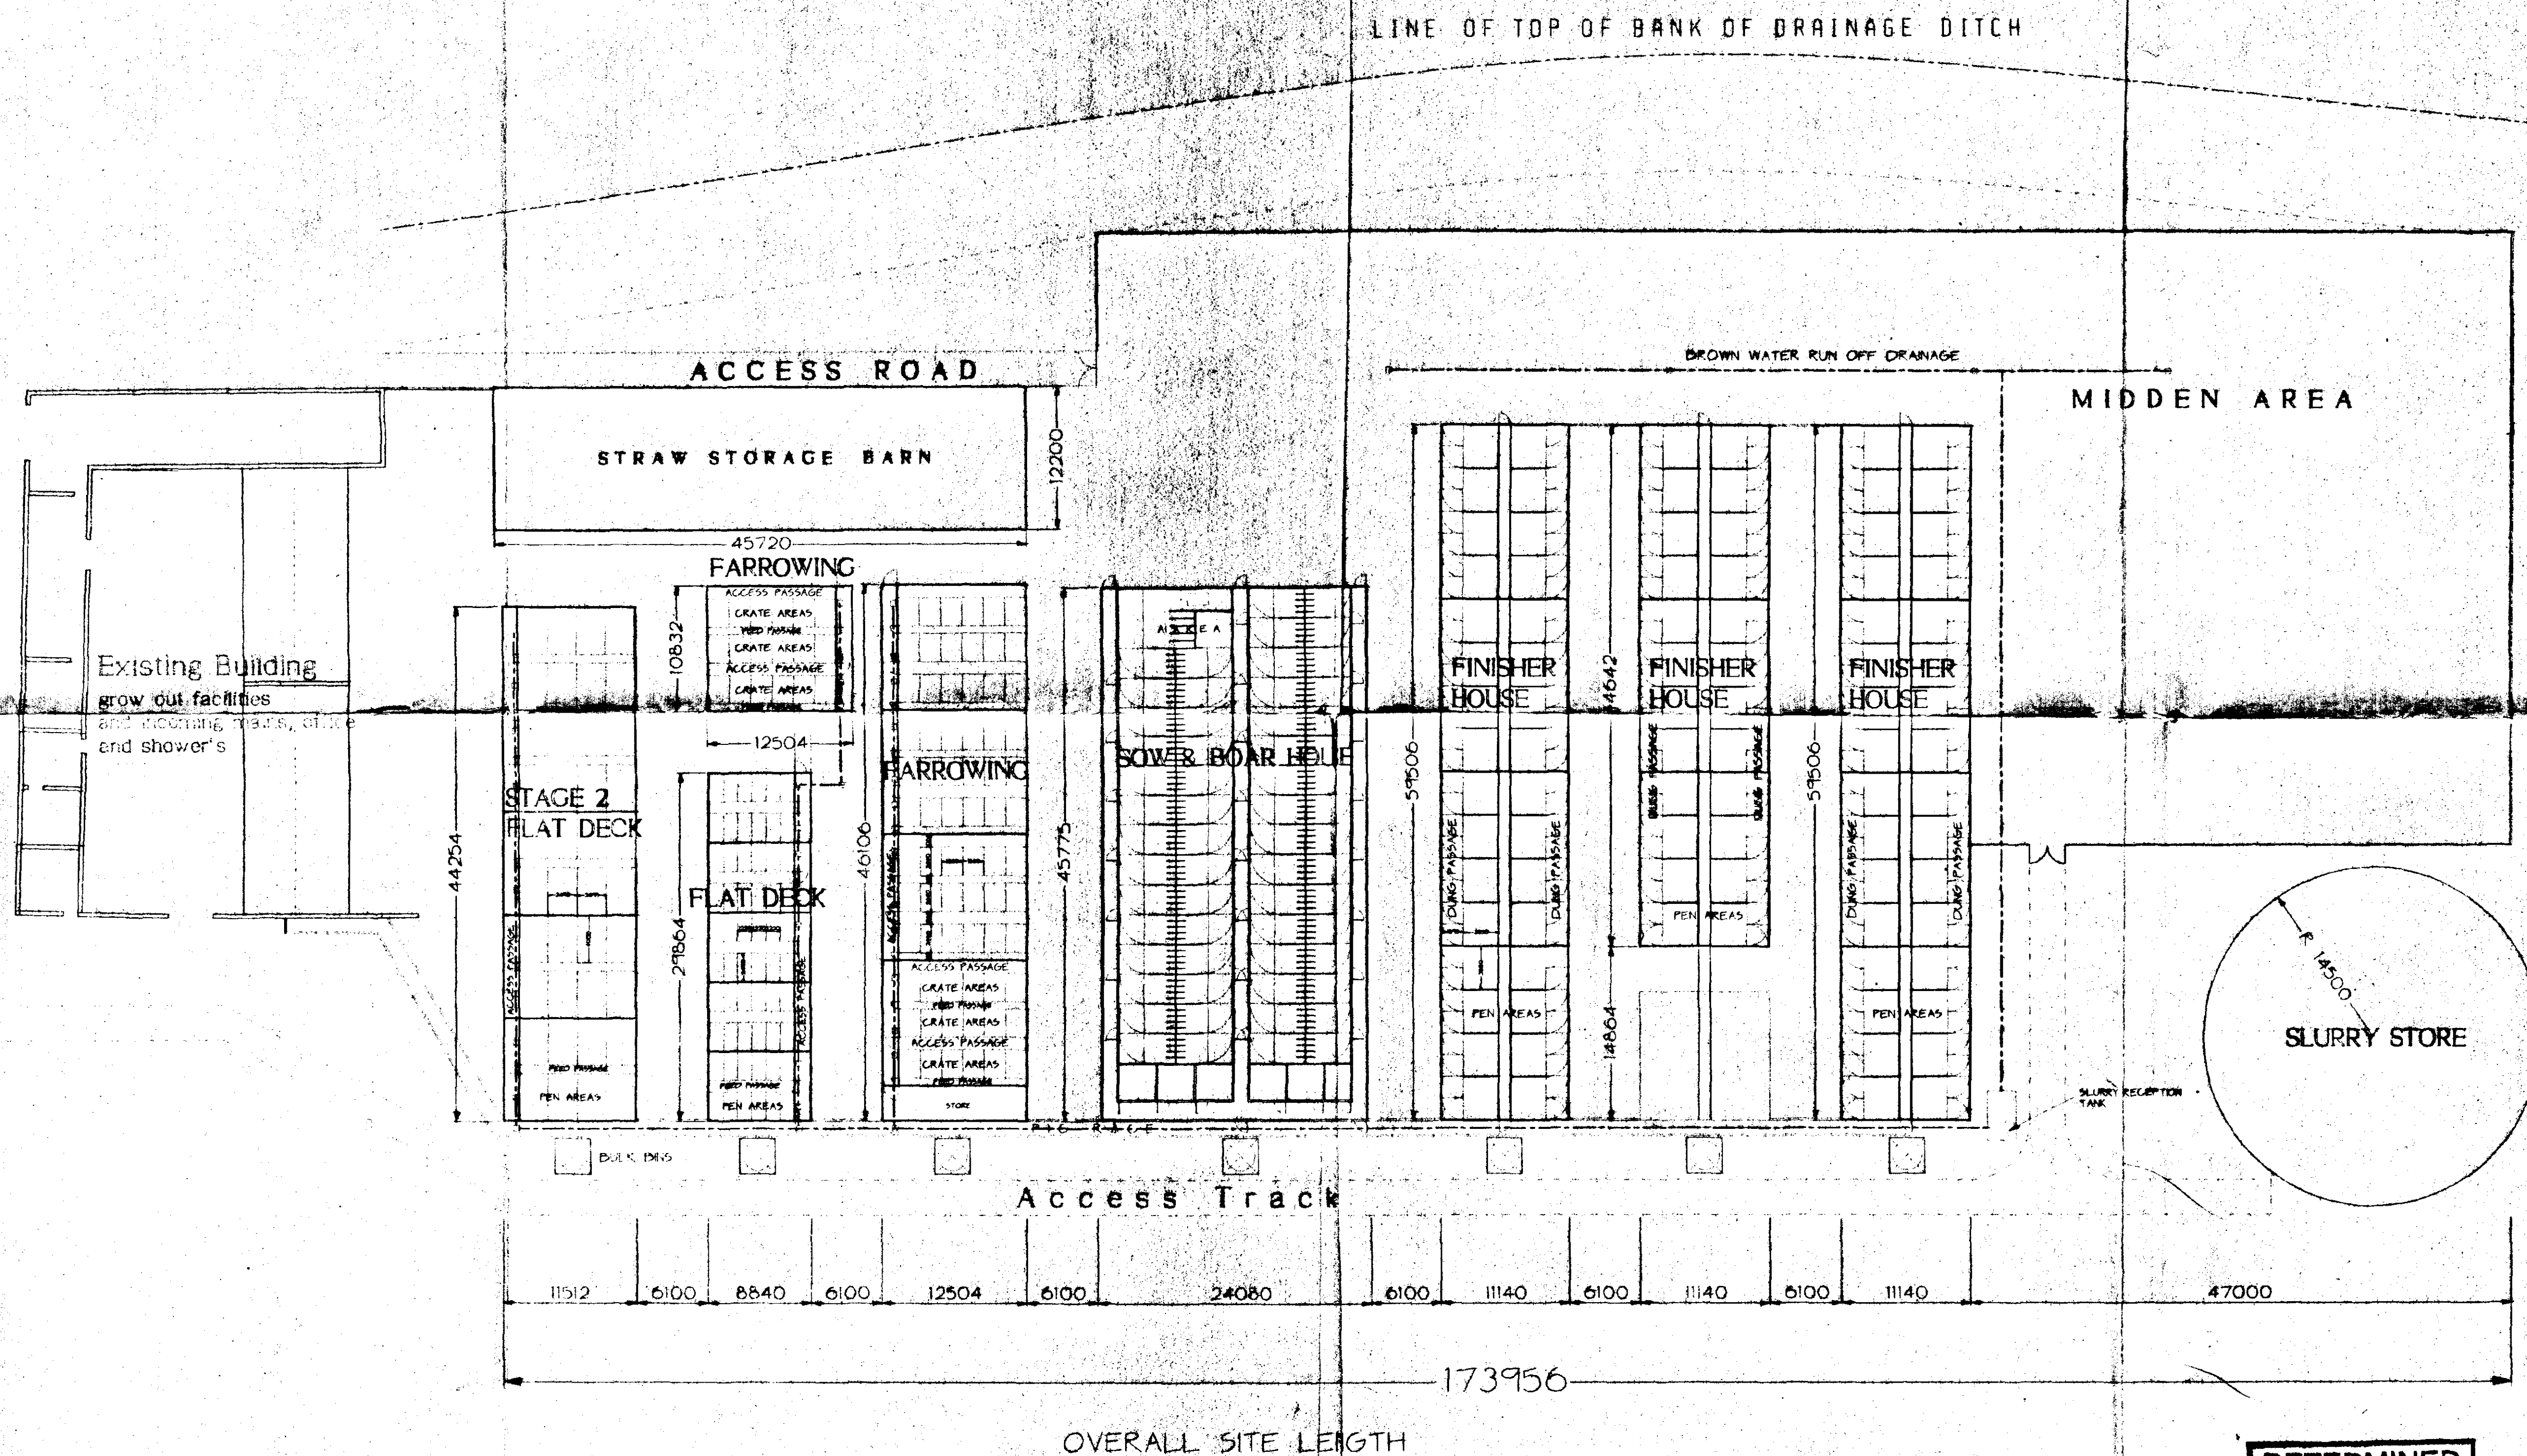

**DETERMINED
PLAN**

SOUTH HOLLAND DC
HOUSING & PLANNING
23 JUN 1997
Ref: 016/94



A.M. WARKUP
AERODROME WORKS,
LISSETT, DRIFFIELD,
EAST YORKSHIRE, YO25 8PT
Tel: (01262) 466966, Fax: (01262) 466956
After Hours (01262) 488454
E-Mail: 1067702752@compuserve.com

Client
R.J. & A.E. GODFREY

Address

Project detail
PROPOSED SITE LAYOUT

Project address
Lawyers Farm
Holbeach St Matthews
Spalding
PE12 8QE






scale
1:333
job No

date
7/5/97
drawn
A.Addy

revision
drwg.No
2505
revision suffix

COPYRIGHT
This drawing is the property
of A.M.Warkup. It must not
be reproduced in part or in
whole without written
permission of A.M.Warkup.

DO NOT SCALE
IF IN DOUBT ASK

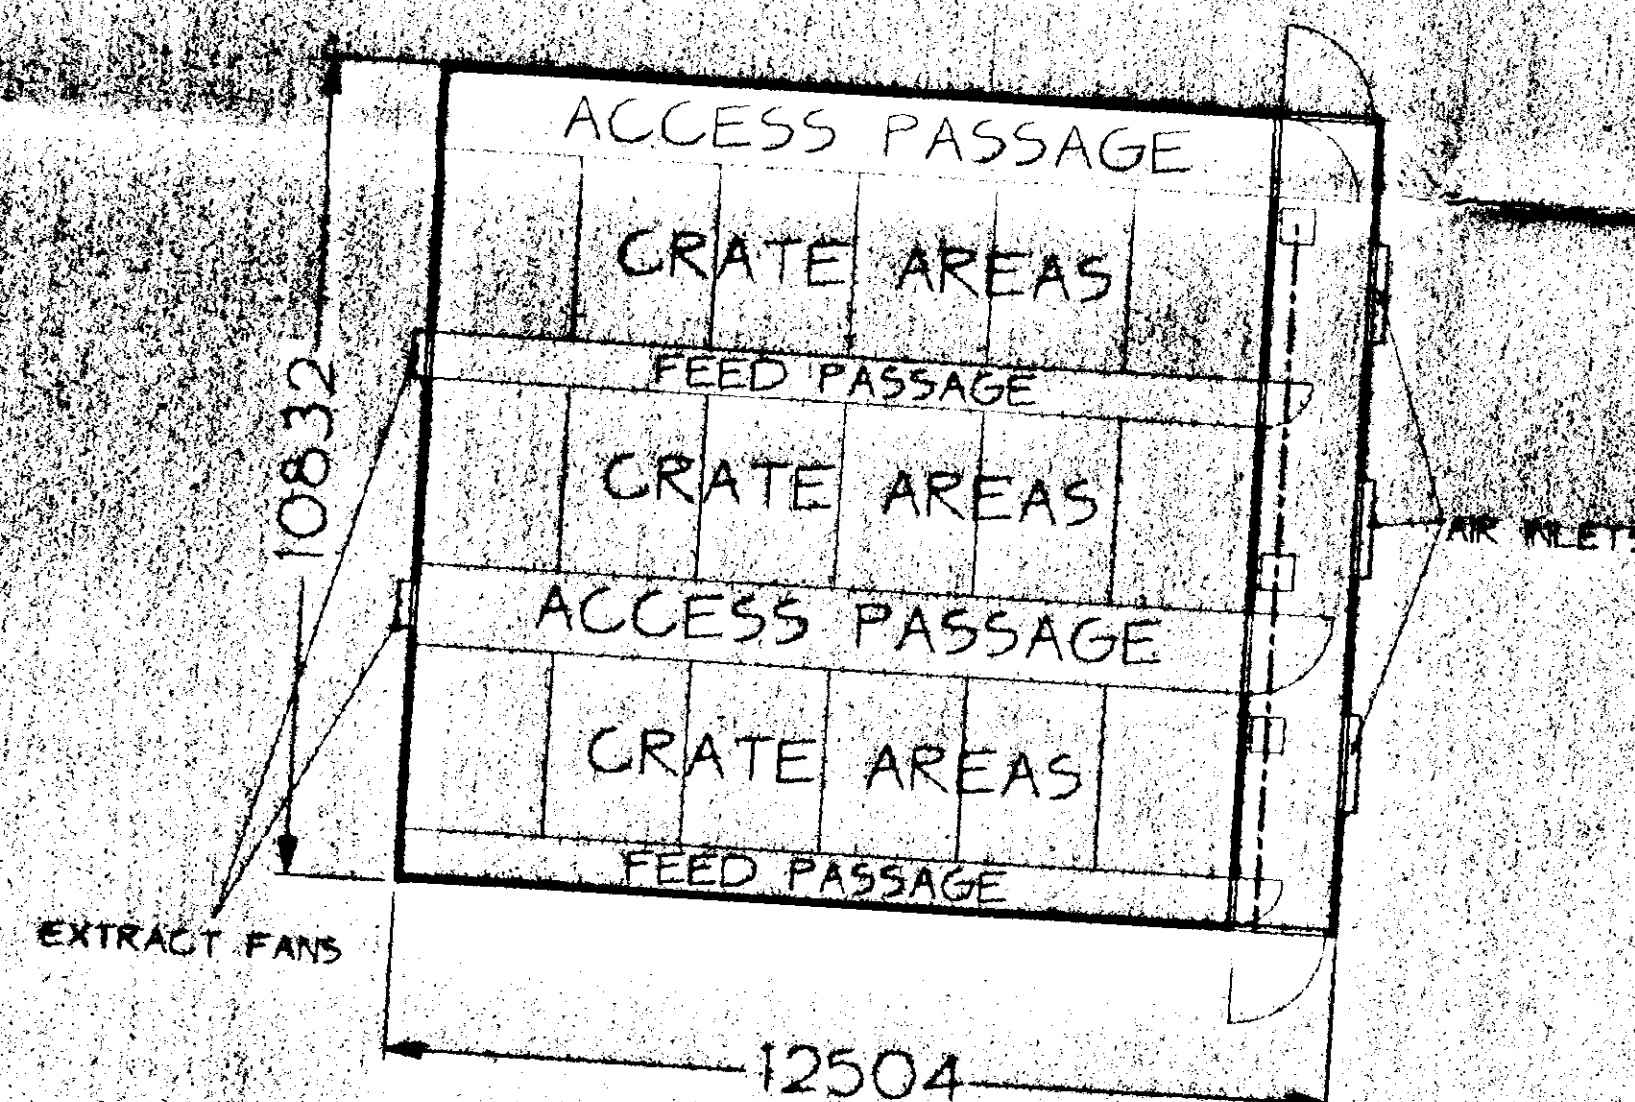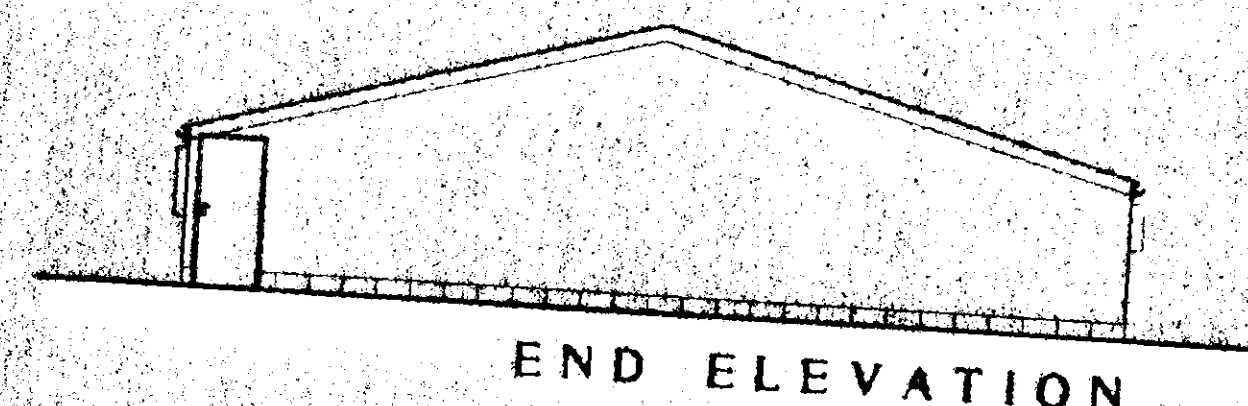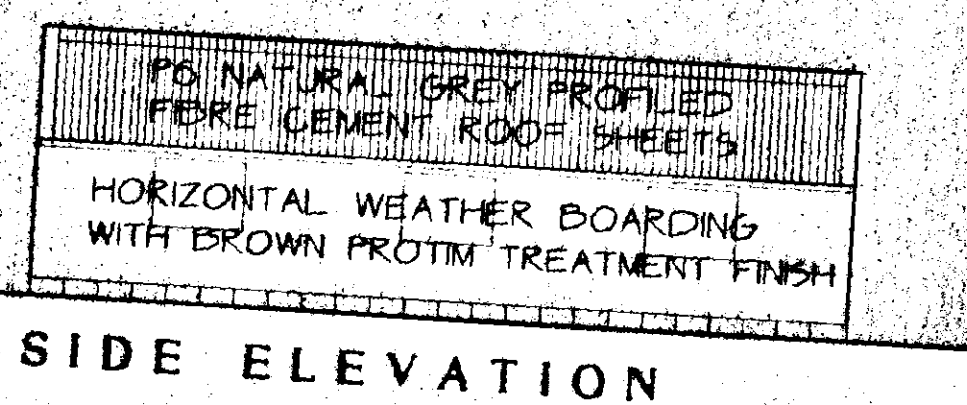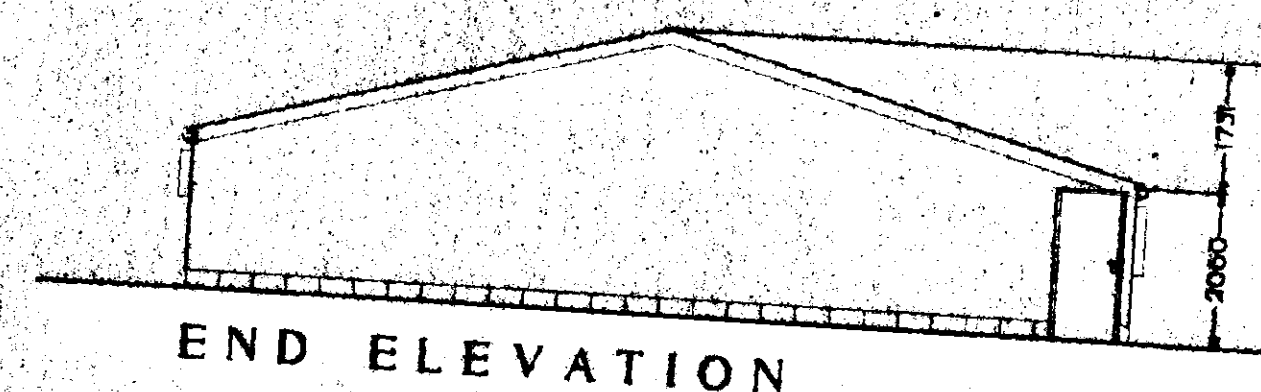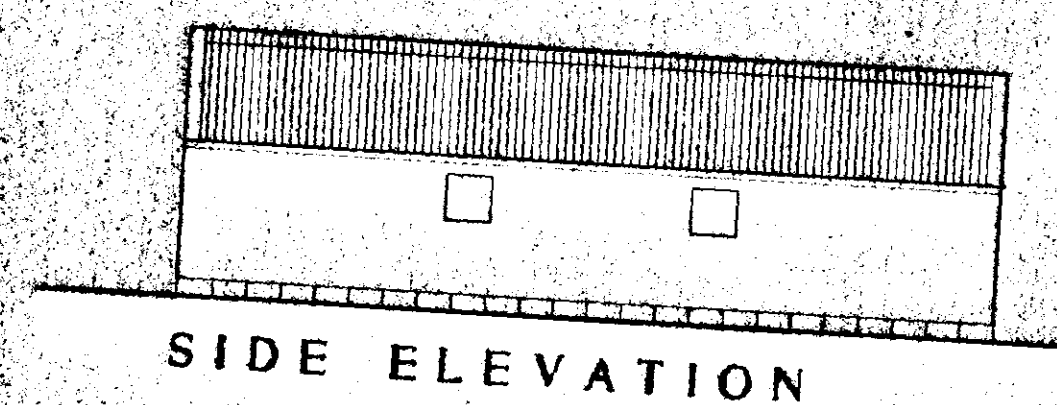

DETERMINED
PLAN

SOUTH HOLLAND DC
HOUSING & PLANNING
23 JUN 1997
Ref: 013/97



A.M. WARKUP
AERODROME WORKS
LISSETT, DRIFFIELD
EAST YORKSHIRE, YO26 6PT
Tel: (01262) 466000, Fax: (01262) 466000
After Hours (01262) 488454
E-Mail: 1067702752@compuserve.com

Client
R.J. & A.E. GODFREY

Address

Project detail
Proposed Farrowing House

Project address
Lawyers Farm
Holbeach St Matthews
Spalding
PE12 8QE

scale
1:100
job No


date
8/5/97
drawn
A.Addy

revision
drwg.No
2496


revision suffix

COPYRIGHT
This drawing is the property
of A.M. Warkup. It must not
be reproduced in part or in
whole without written
permission of A.M. Warkup.


DO NOT SCALE
IF IN DOUBT ASK

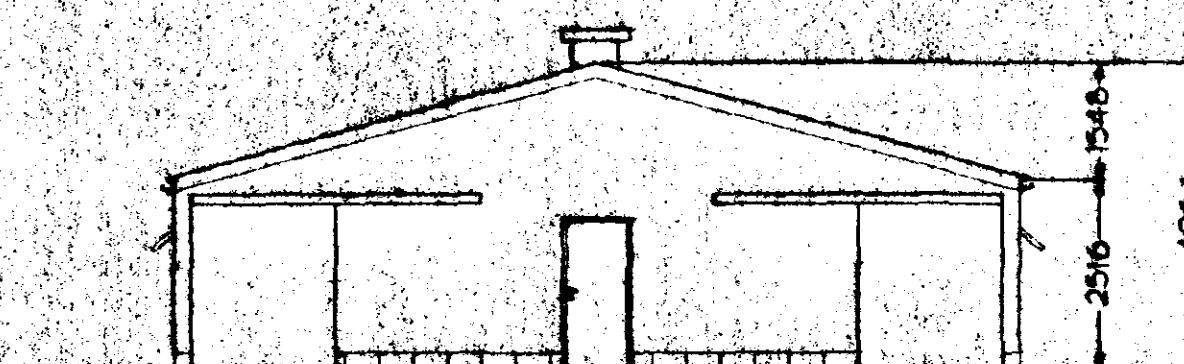

END ELEVATION

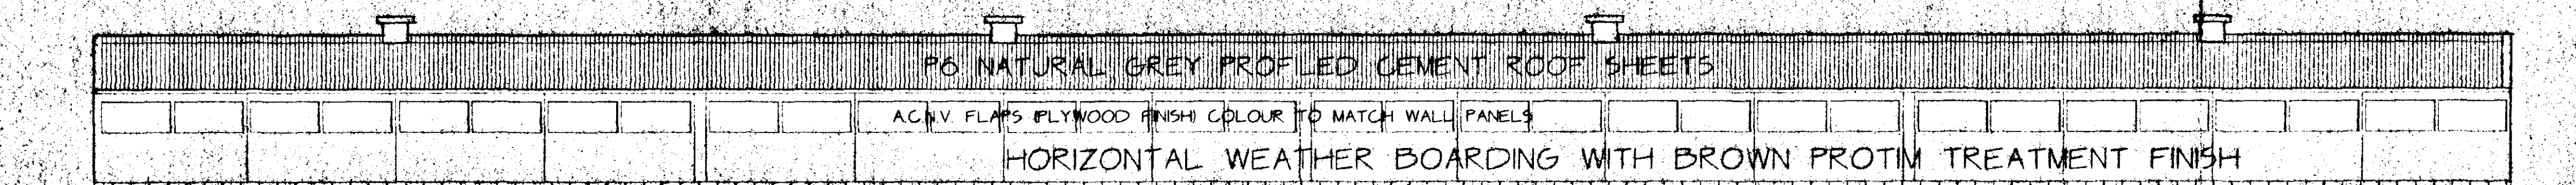

SIDE ELEVATION

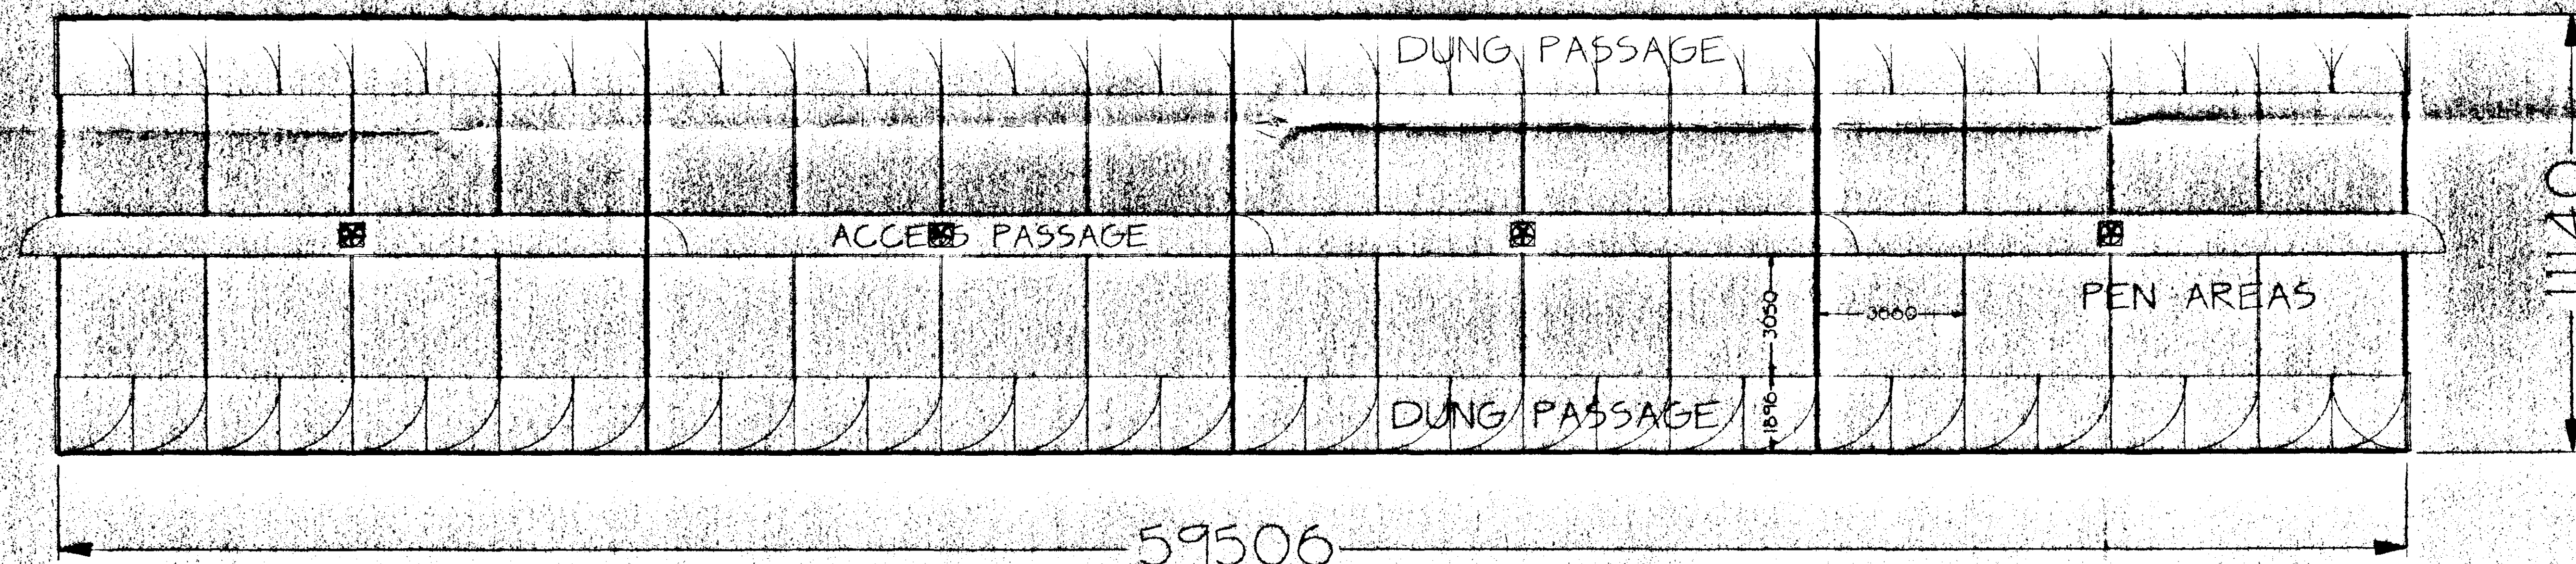

PLAN LAYOUT

Plan Area = 662.896M/2

**DETERMINED
PLAN**

SOUTH HOLLAND DC
HOUSING & PLANNING
23 JUN 1997
Ref: 0106/97.



A.M. WARKUP
AERODROME WORKS,
LESSETT, DRIFIELD,
EAST YORKSHIRE, YO26 8PT
Tel: 01262 468888, Fax: 01262 468888
After Hours 01262 488454
E-Mail: 1067702752@compuserve.com

Client
R.J. & A.E. GODFREY

Address

Project detail
Proposed Finisher House

Project address
**Lawyers Farm
Holbeach St Matthews
Spalding
PE12 8QE**

scale
1:100

date
8/5/97

revision

job No

drawn
A.Addy

dwg.No
2500

revision suffix

1 2 3 4


COPYRIGHT
This drawing is the property
of A.M.Warkup. It must not
be reproduced in part or in
whole without written
permission of A.M.Warkup.

DO NOT SCALE
IF IN DOUBT ASK




END ELEVATION

END ELEVATION

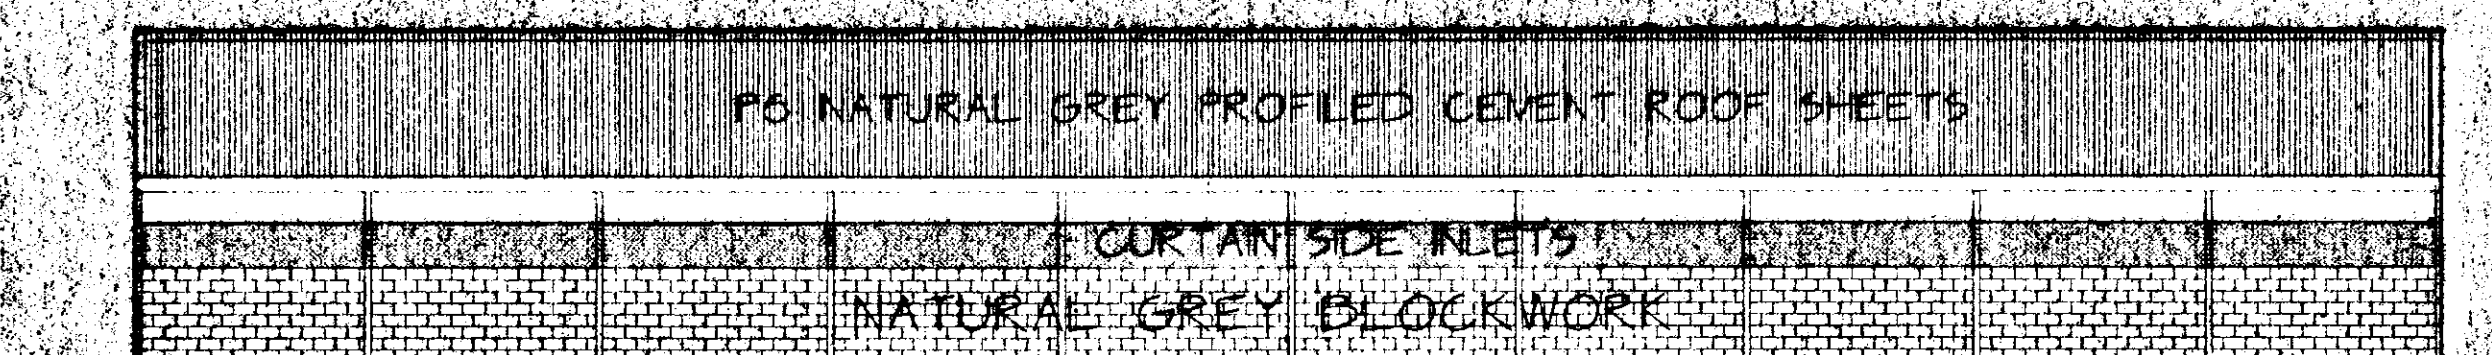

SIDE ELEVATION

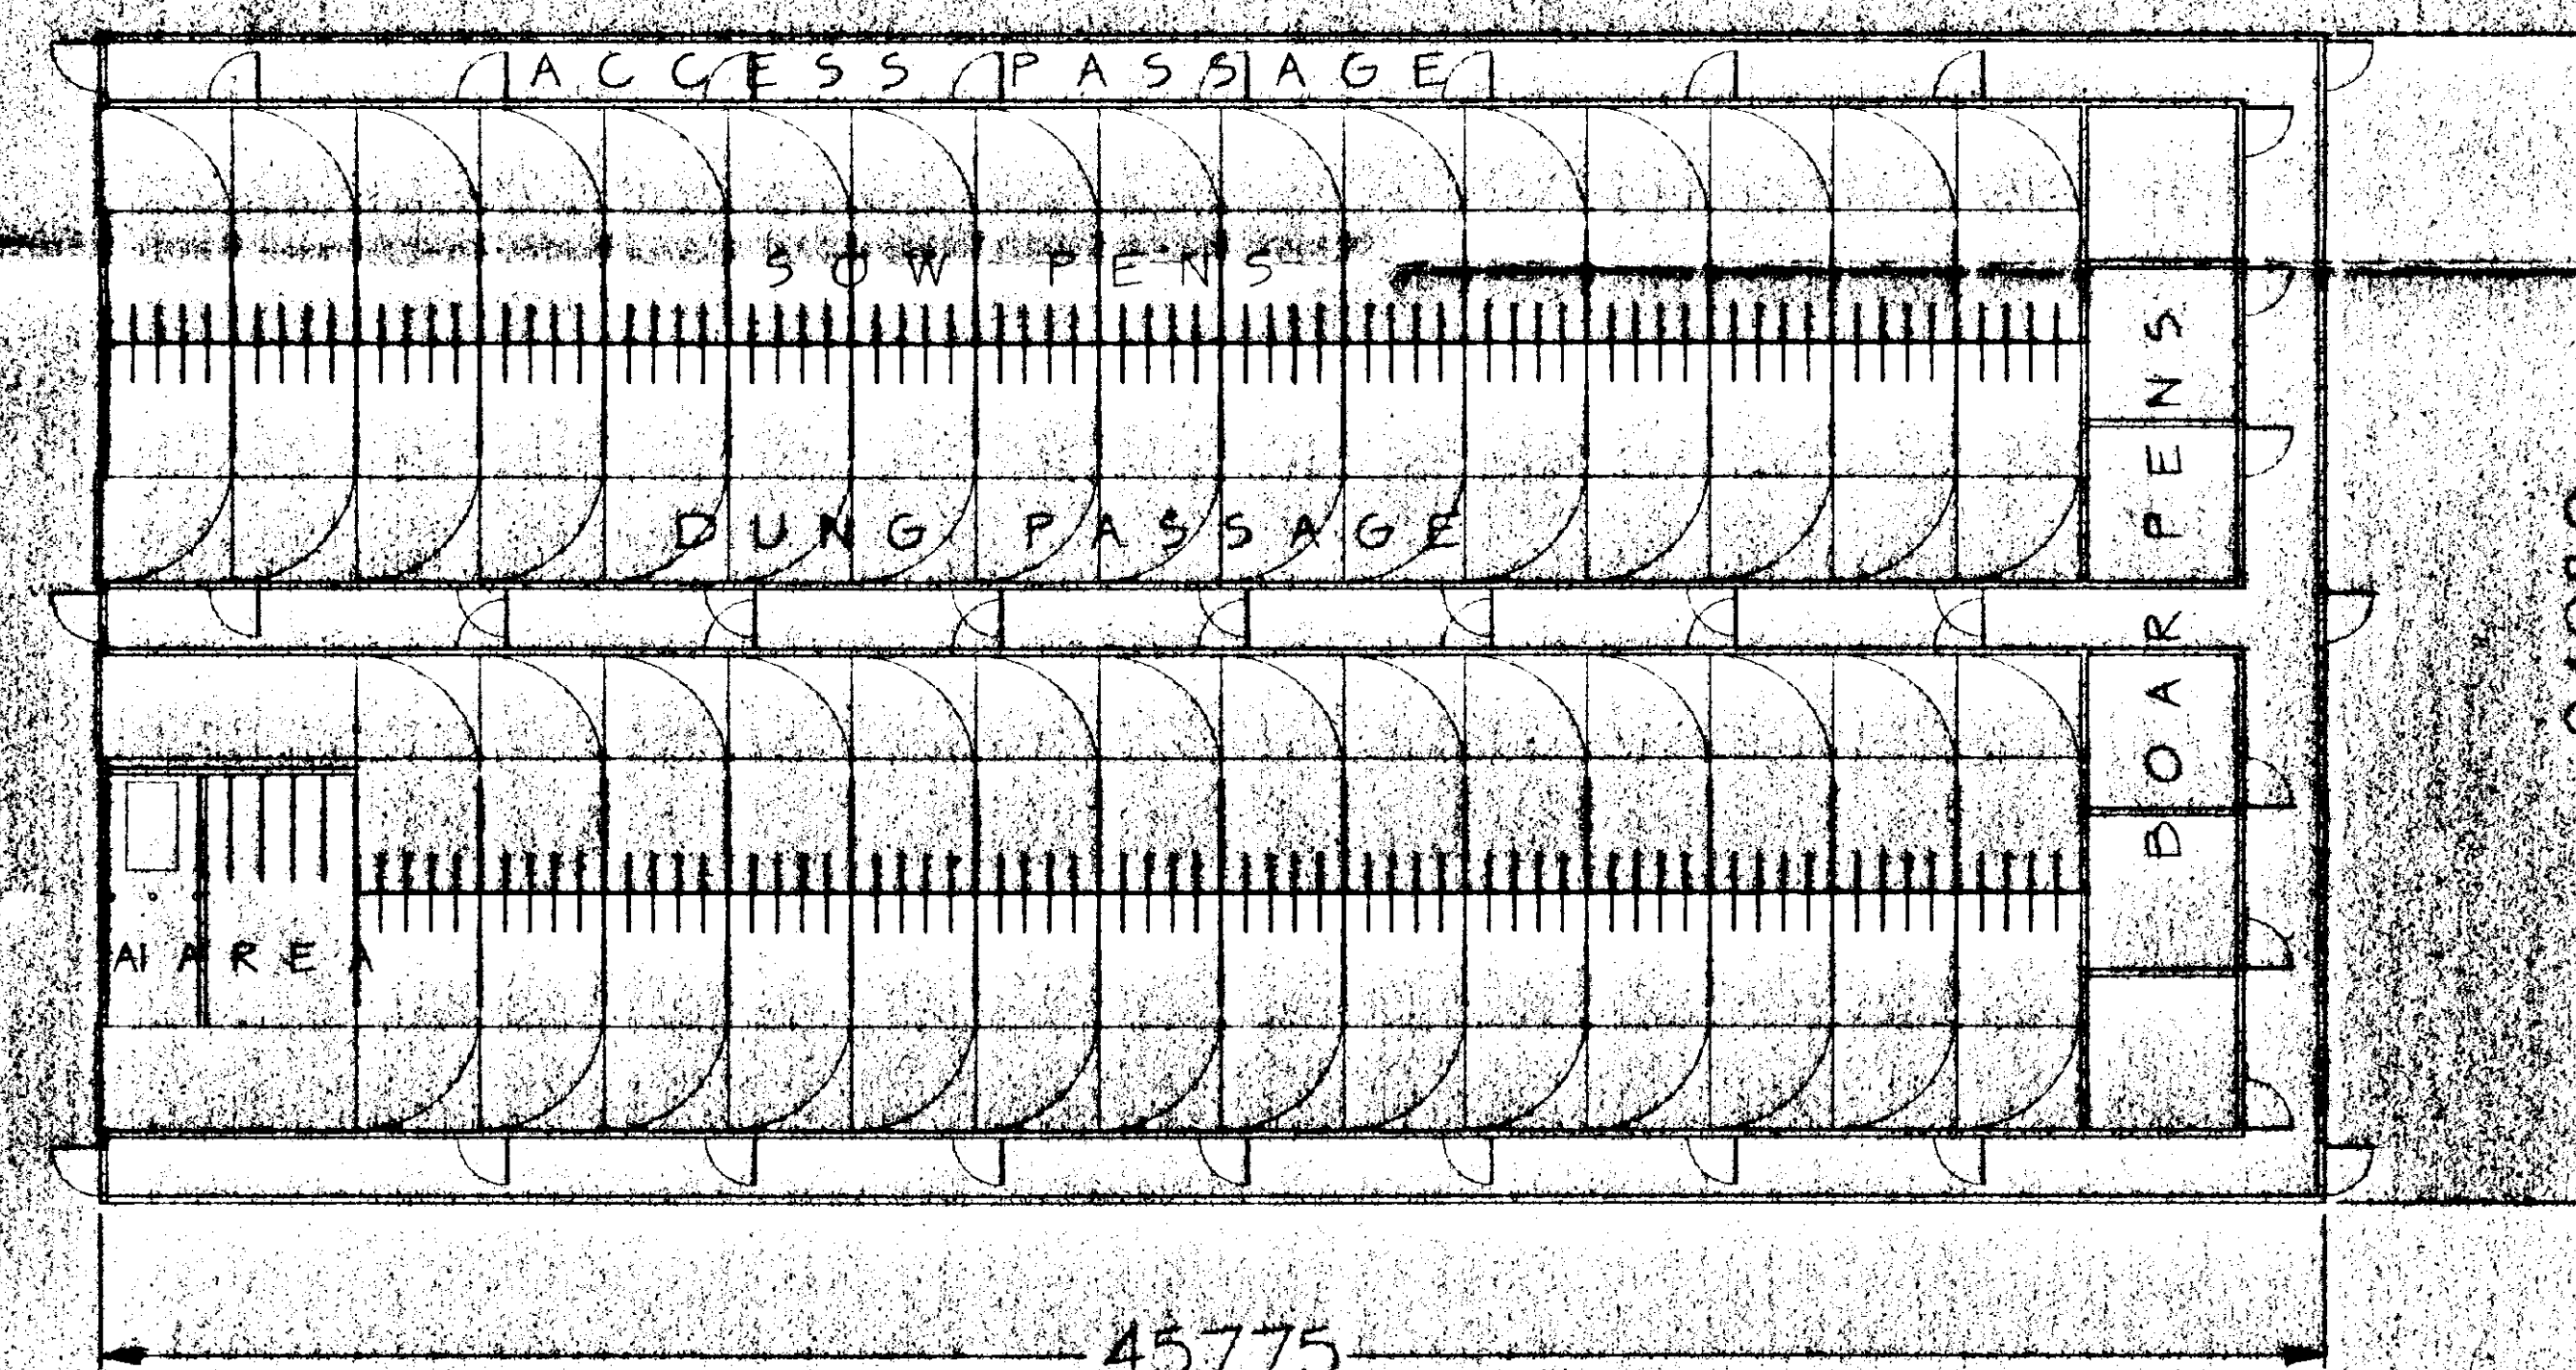

PLAN LAYOUT

Plan Area = 1102.262M²

**DETERMINED
PLAN**

BALITH HOLLAND DC
Housing & Planning
23 JUN 1997
Ref: 076/97



A.M. WARKUP
AERODROME WORKS,
USSETT, DRIFFIELD,
EAST YORKSHIRE, YO25 6PT
Tel: 01262146666, Fax: 01262146666
After Hours 012621486454
E-Mail: 1067702752@compuserve.com

Client
R.J. & A.E. GODFREY

Address

Project detail
Proposed Sow & Boar House

Project address
Lawyers Farm
Holbeach St Matthews
Spalding
PE12 8QE

scale
1:150

date
8/5/97

revision

job No


drawn
A.Addy

drwg.No
2499


revision suffix

COPYRIGHT
This drawing is the property
of A.M.Warkup. It must not
be reproduced in part or in
whole without written
permission of A.M.Warkup.


DO NOT SCALE
IF IN DOUBT ASK

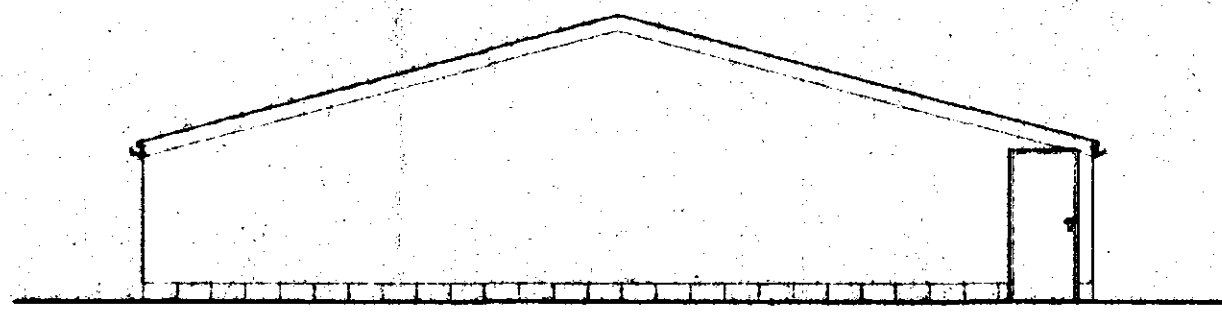


END ELEVATION

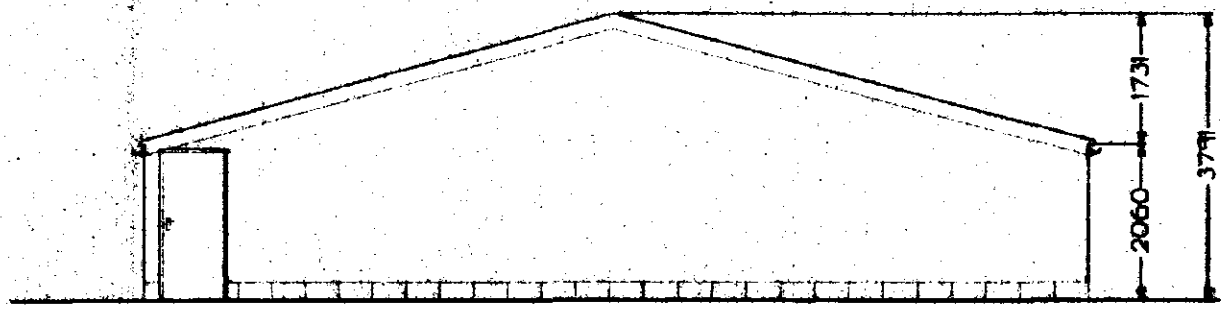


END ELEVATION

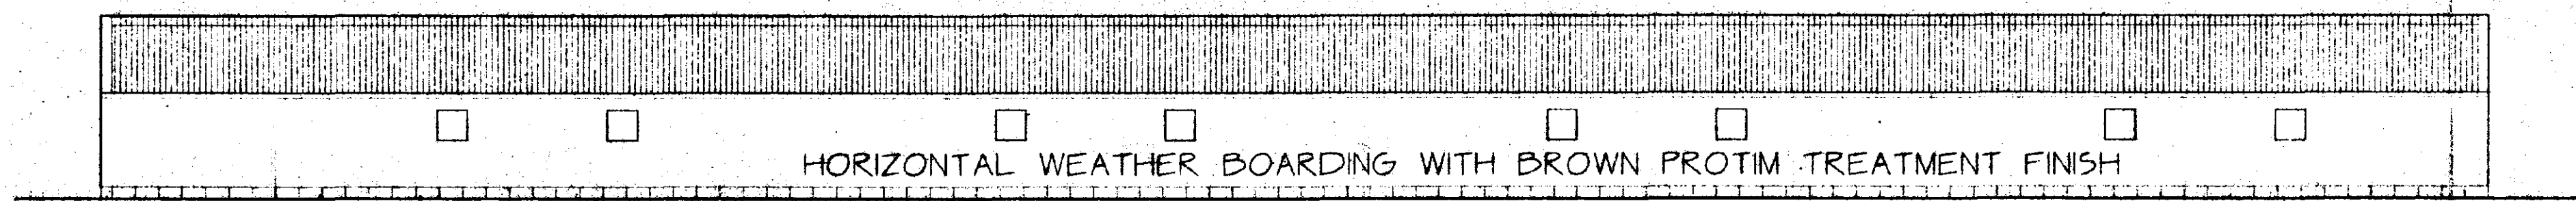

SIDE ELEVATION

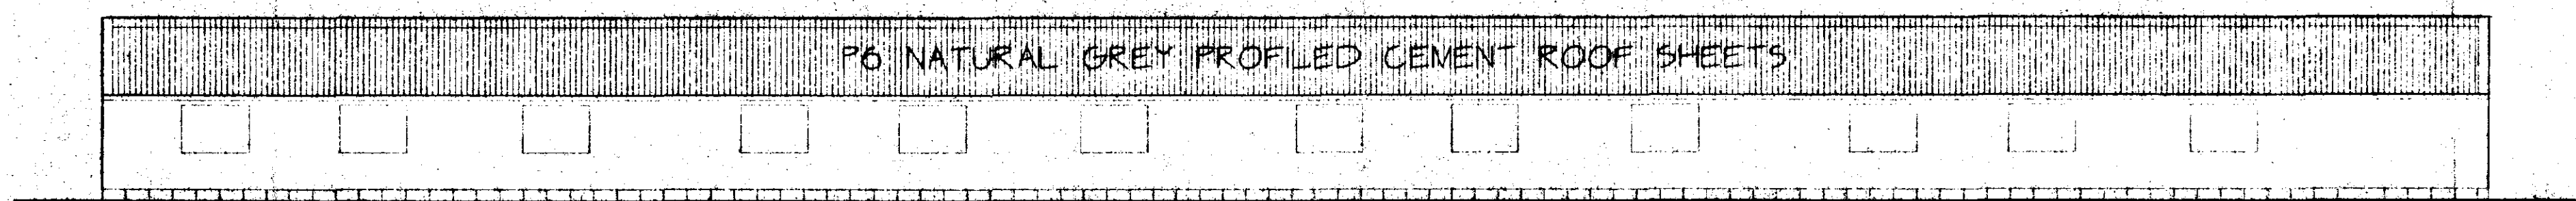

SIDE ELEVATION

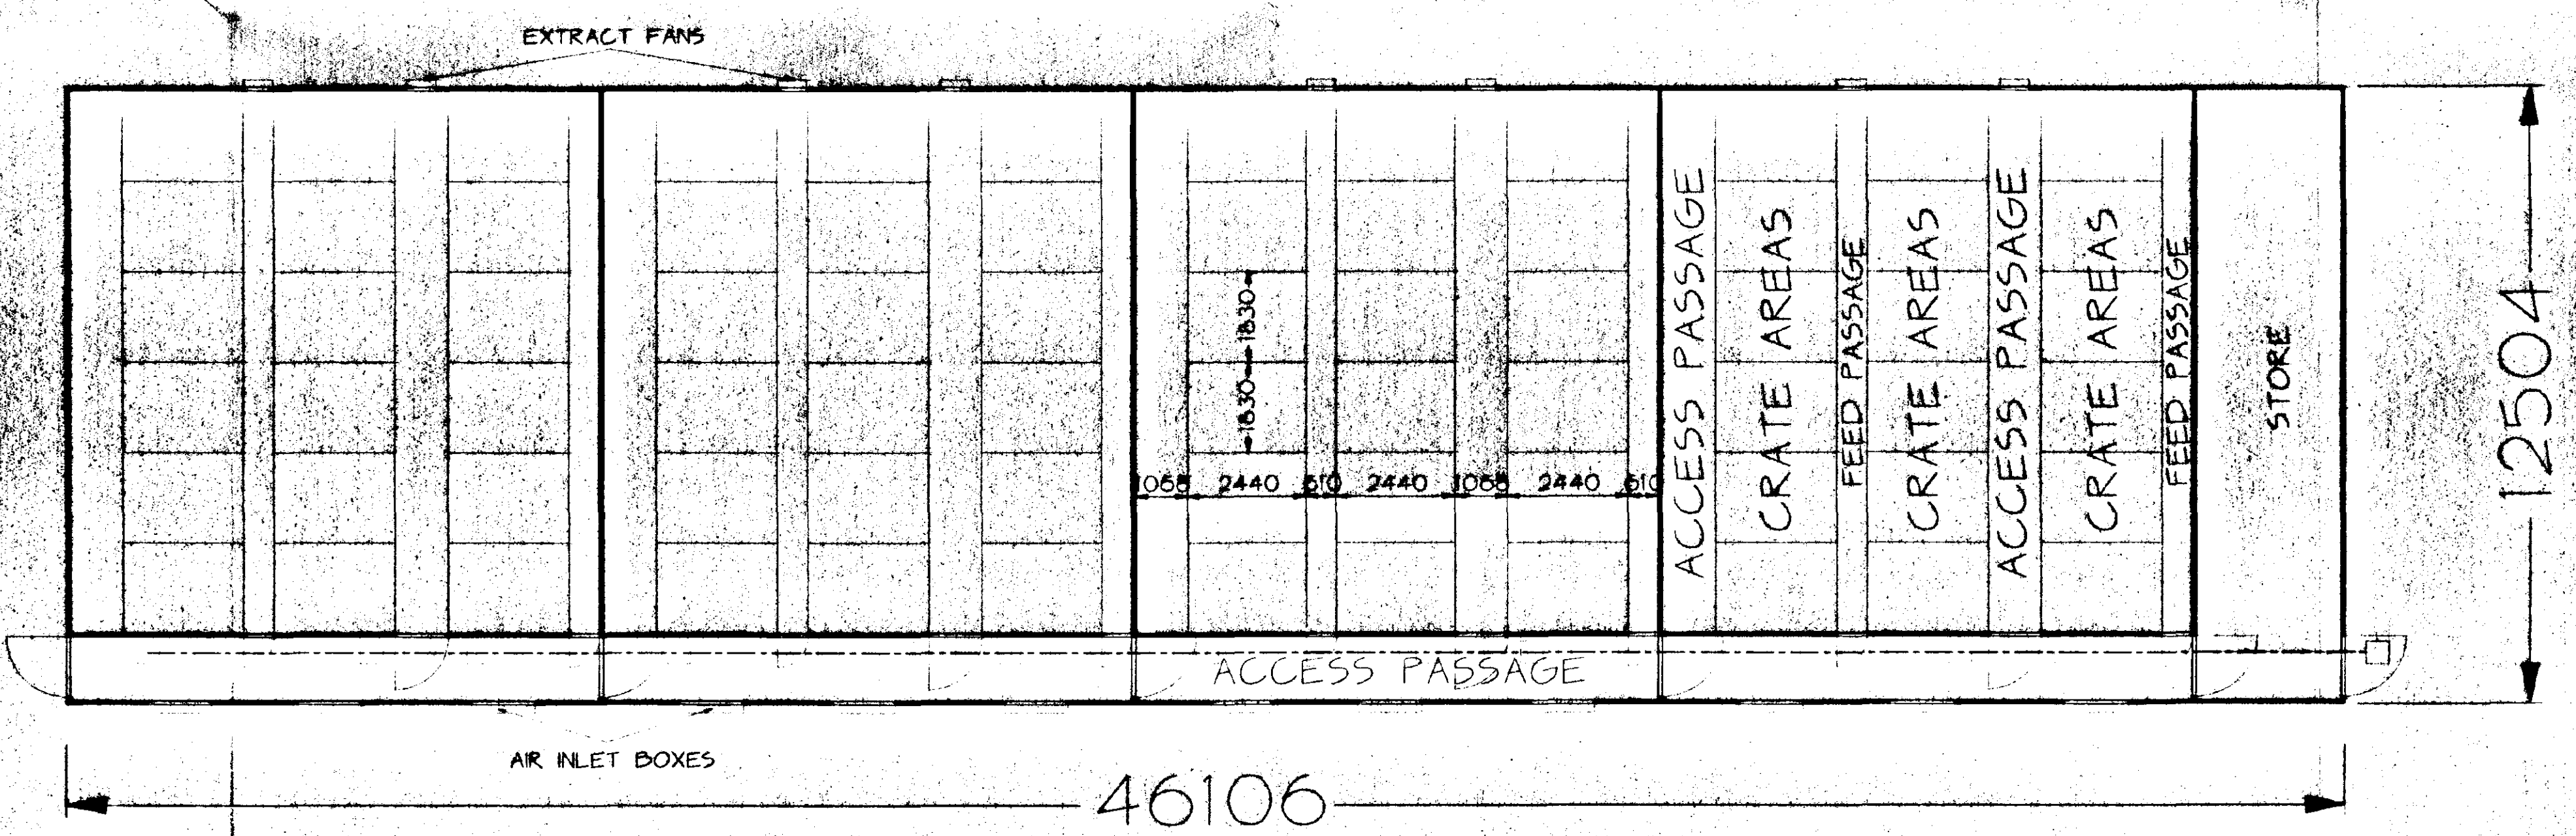

PLAN LAYOUT Plan Area = 576.509M/2


DETERMINED
PLAN

SOUTH HOLLAND DC
HOUSING & PLANNING
23 JUN 1997
Ref: 0106/94

 SPECIALISTS IN AGRICULTURAL BUILDINGS	A.M. WARKUP AERODROME WORKS, LISSETT, DRIFFIELD, EAST YORKSHIRE, YO25 8PT Tel: (01262) 468666, Fax: (01262) 468666 After Hours (01262) 468454 E-Mail: 1667702752@compuserve.com	Client R.J. & A.E. GODFREY	Address	Project detail Proposed Farrowing House	Project address Lawyers Farm Holbeach St Matthews Spalding PE12 8QE	scale 1:100	date 8/5/97	revision	
						job No	drawn A.Addy	drwg.No 2498	revision suffix

COPYRIGHT
This drawing is the property
of A.M.Warkup. It must not
be reproduced in part or in
whole without written
permission of A.M.Warkup.

DO NOT SCALE
IF IN DOUBT ASK

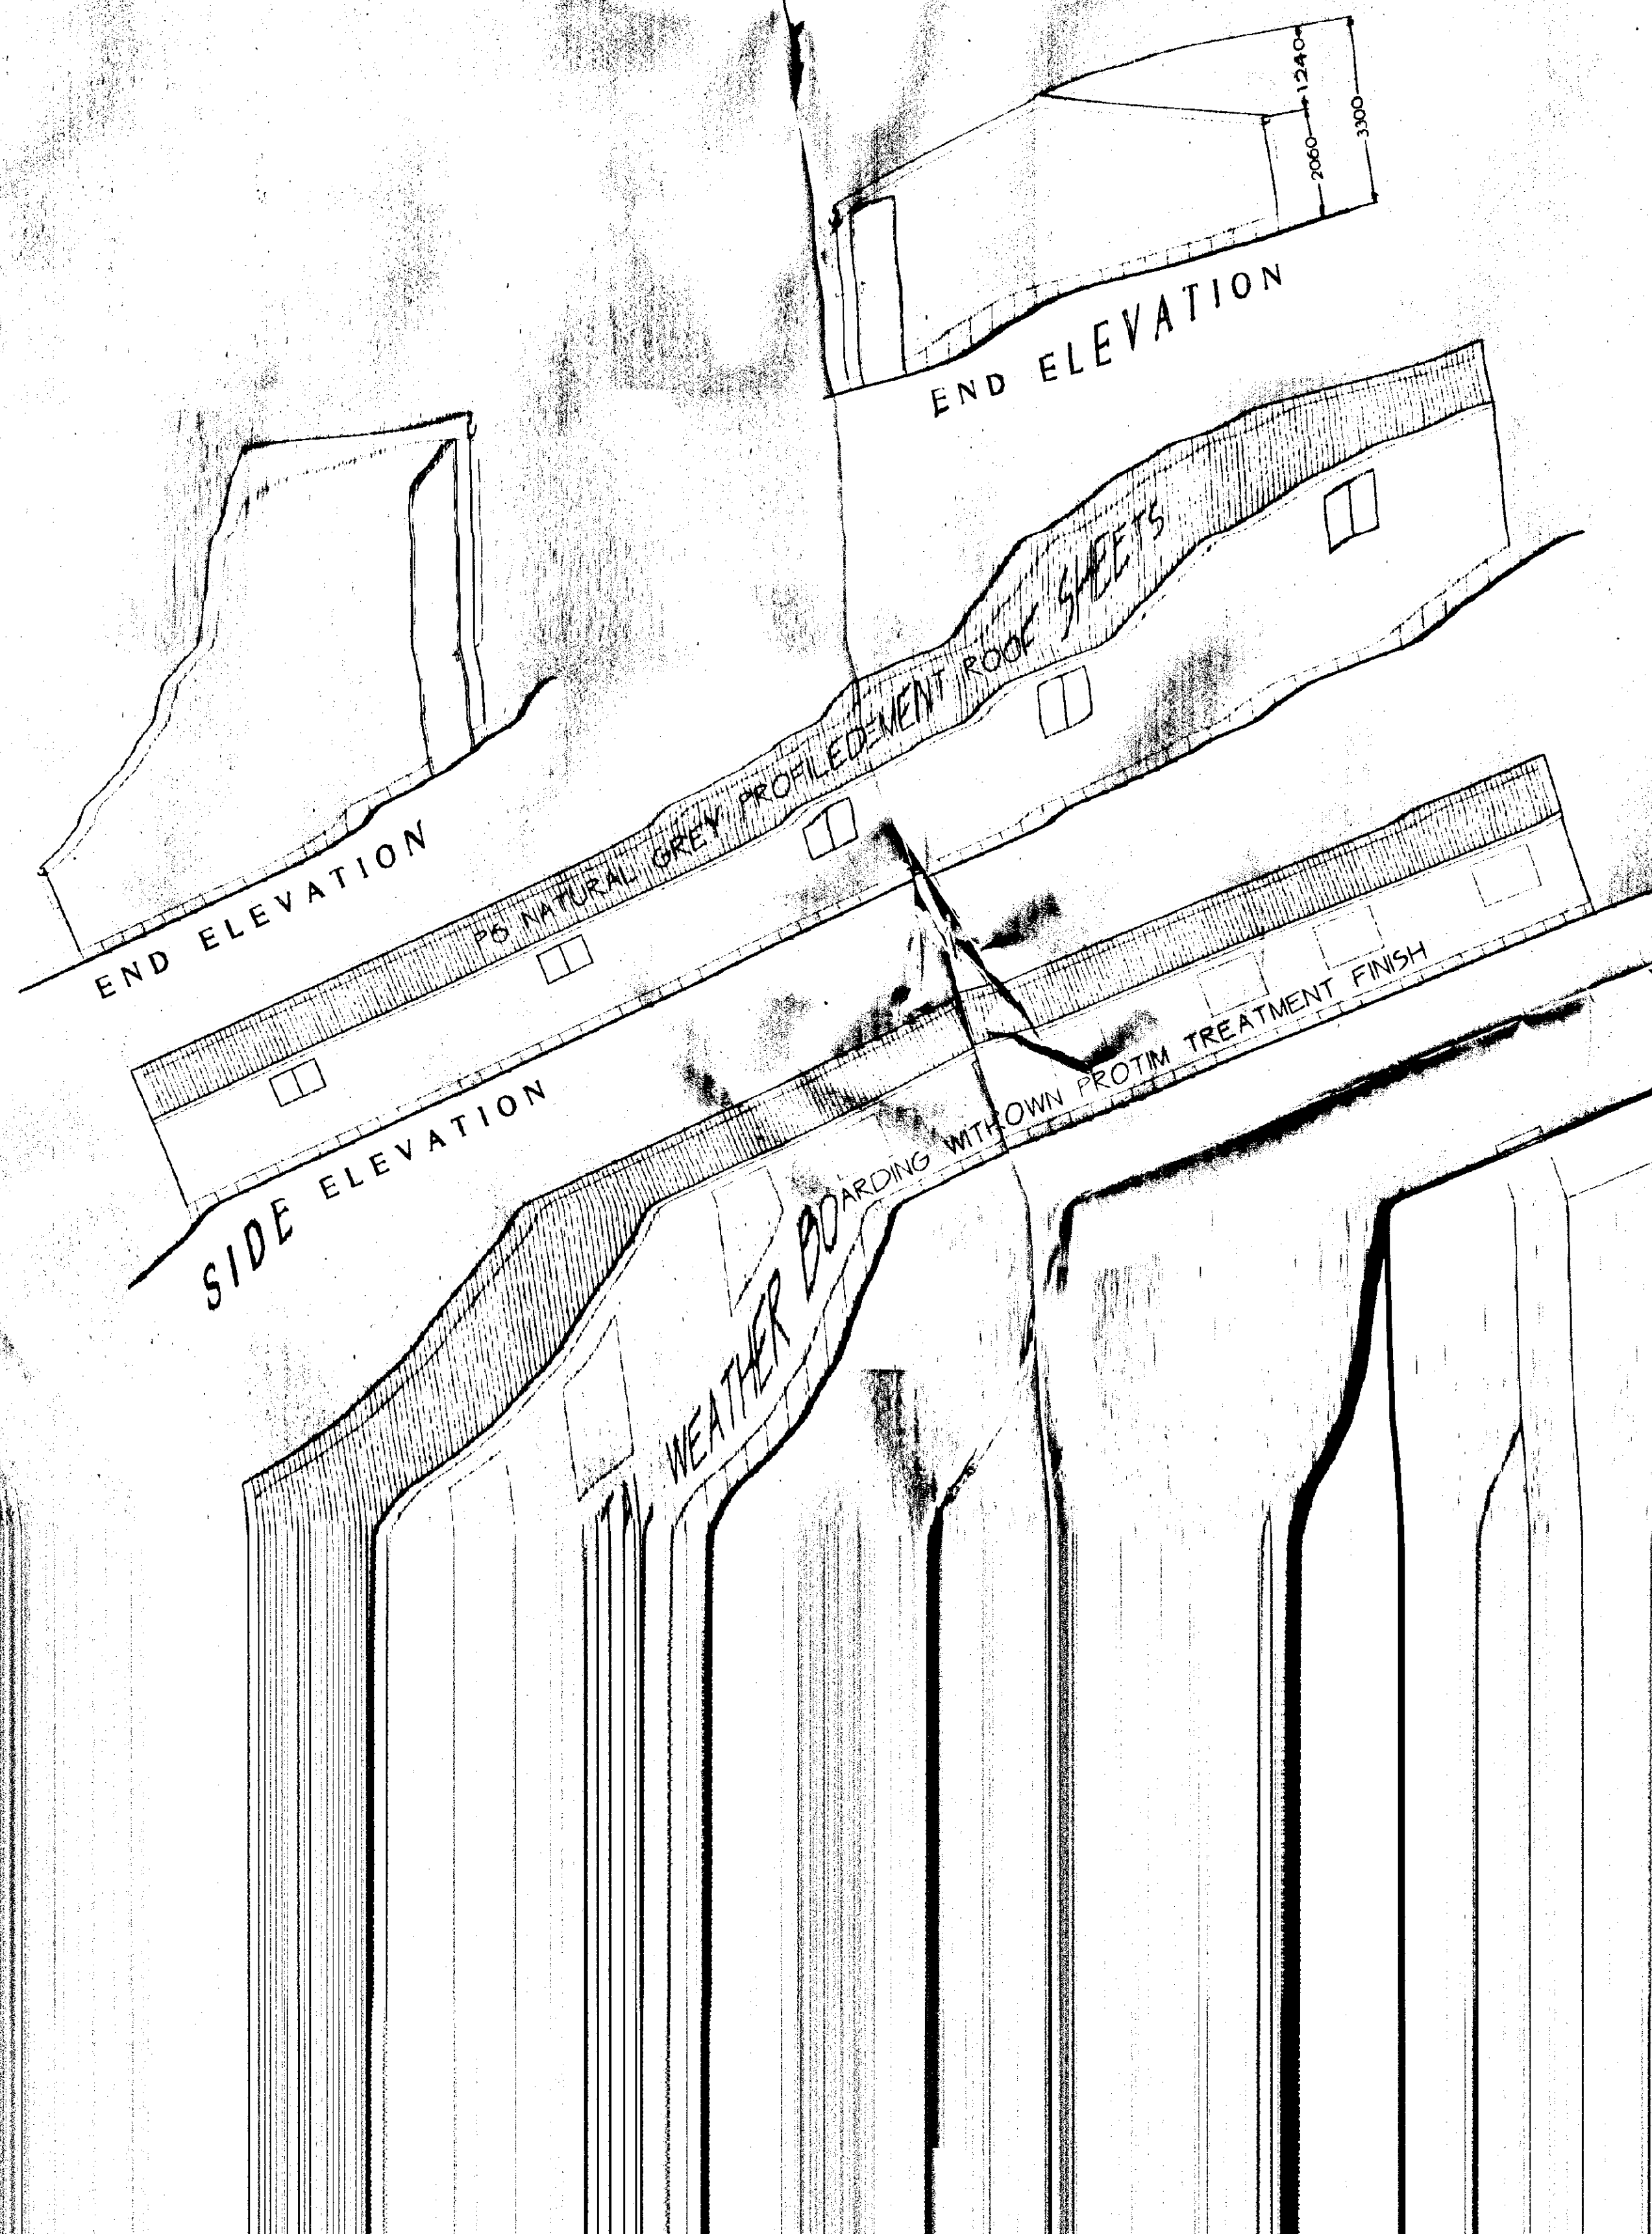

DO NOT SCALE
IF IN DOUBT ASK



A.M. WARKUP
AGRICULTURAL BUILDINGS
SPECIALISTS IN
EAST YORKSHIRE, YO26 8PT
LISSETT, DRIFIELD,
AERODROME WORKS,
Tel: (01223) 466666, Fax: (01223) 466666
E-Mail: 108/702752@compuserve.com

Client
R.J. & A.E. CODFREY

Address

Project detail
Proposed Stage 1 Flat Deck

Project address
Lawyers Farm
Holbeach St Matthews
Spalding
PE 12 8QE

Scale
1:100

date
8/5/97

drawn
A. Addy


drawn No
2497

revision
revision suffix


COPYRIGHT
This drawing is the property
of A.M. Warkup. It must not
be reproduced in part or in
whole without written
permission of A.M. Warkup.

DETERMINED
PLAN


Ref: 0106/97
23 JUN 1997
SOUTH HOLLAND DC
HOUSING & PLANNING

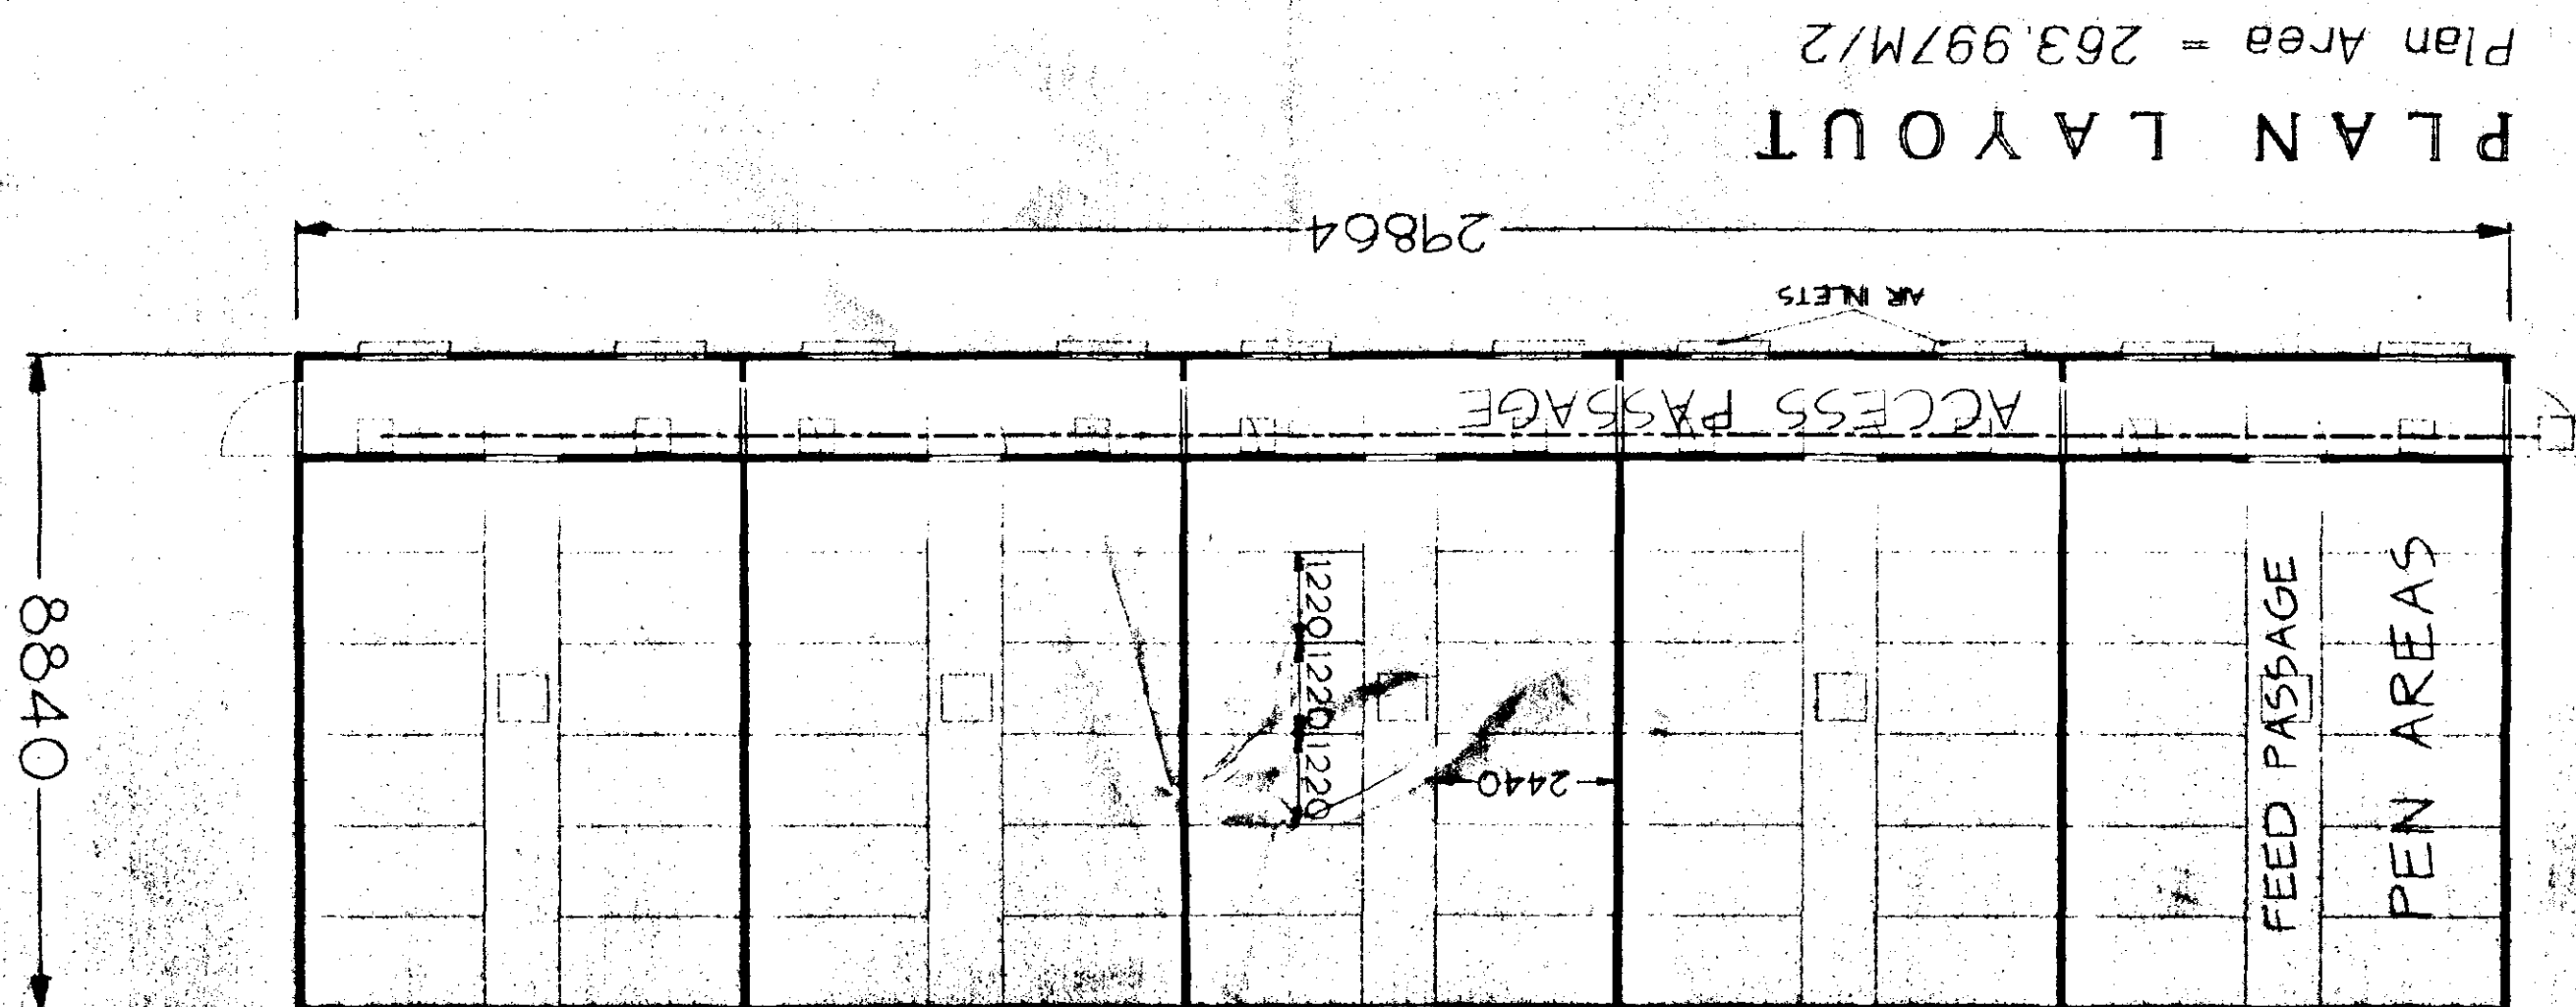


SIDE ELEVATION

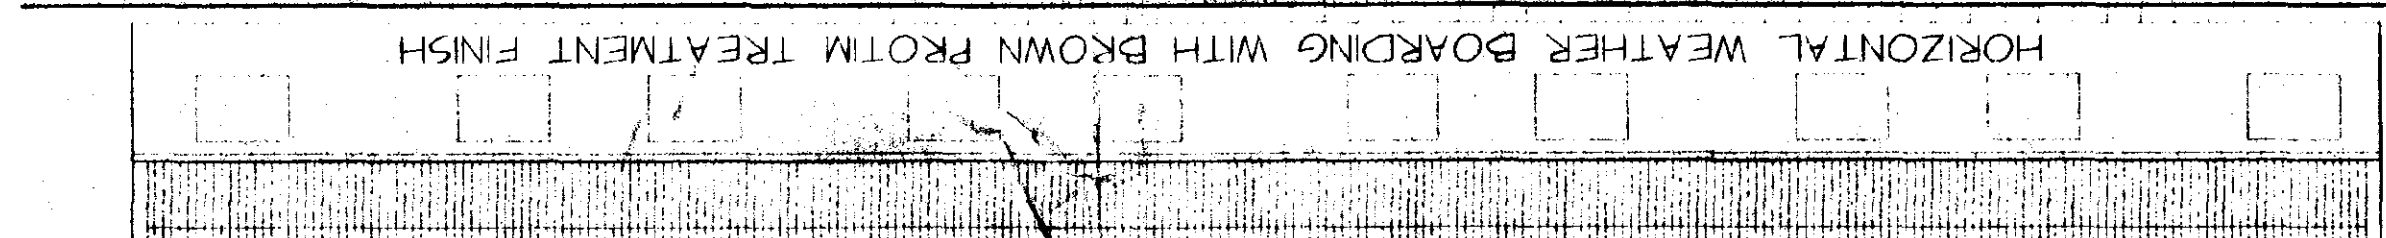

SIDE ELEVATION

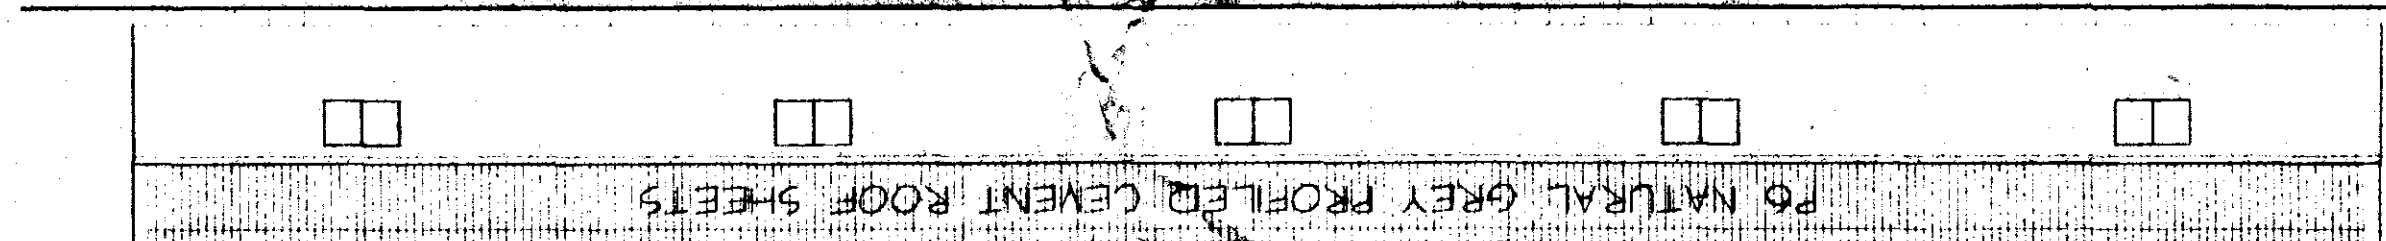





END ELEVATION

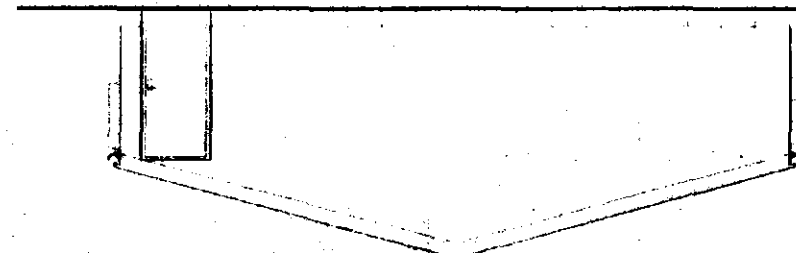

END ELEVATION



DO NOT SCALE
IF IN DOUBT ASK

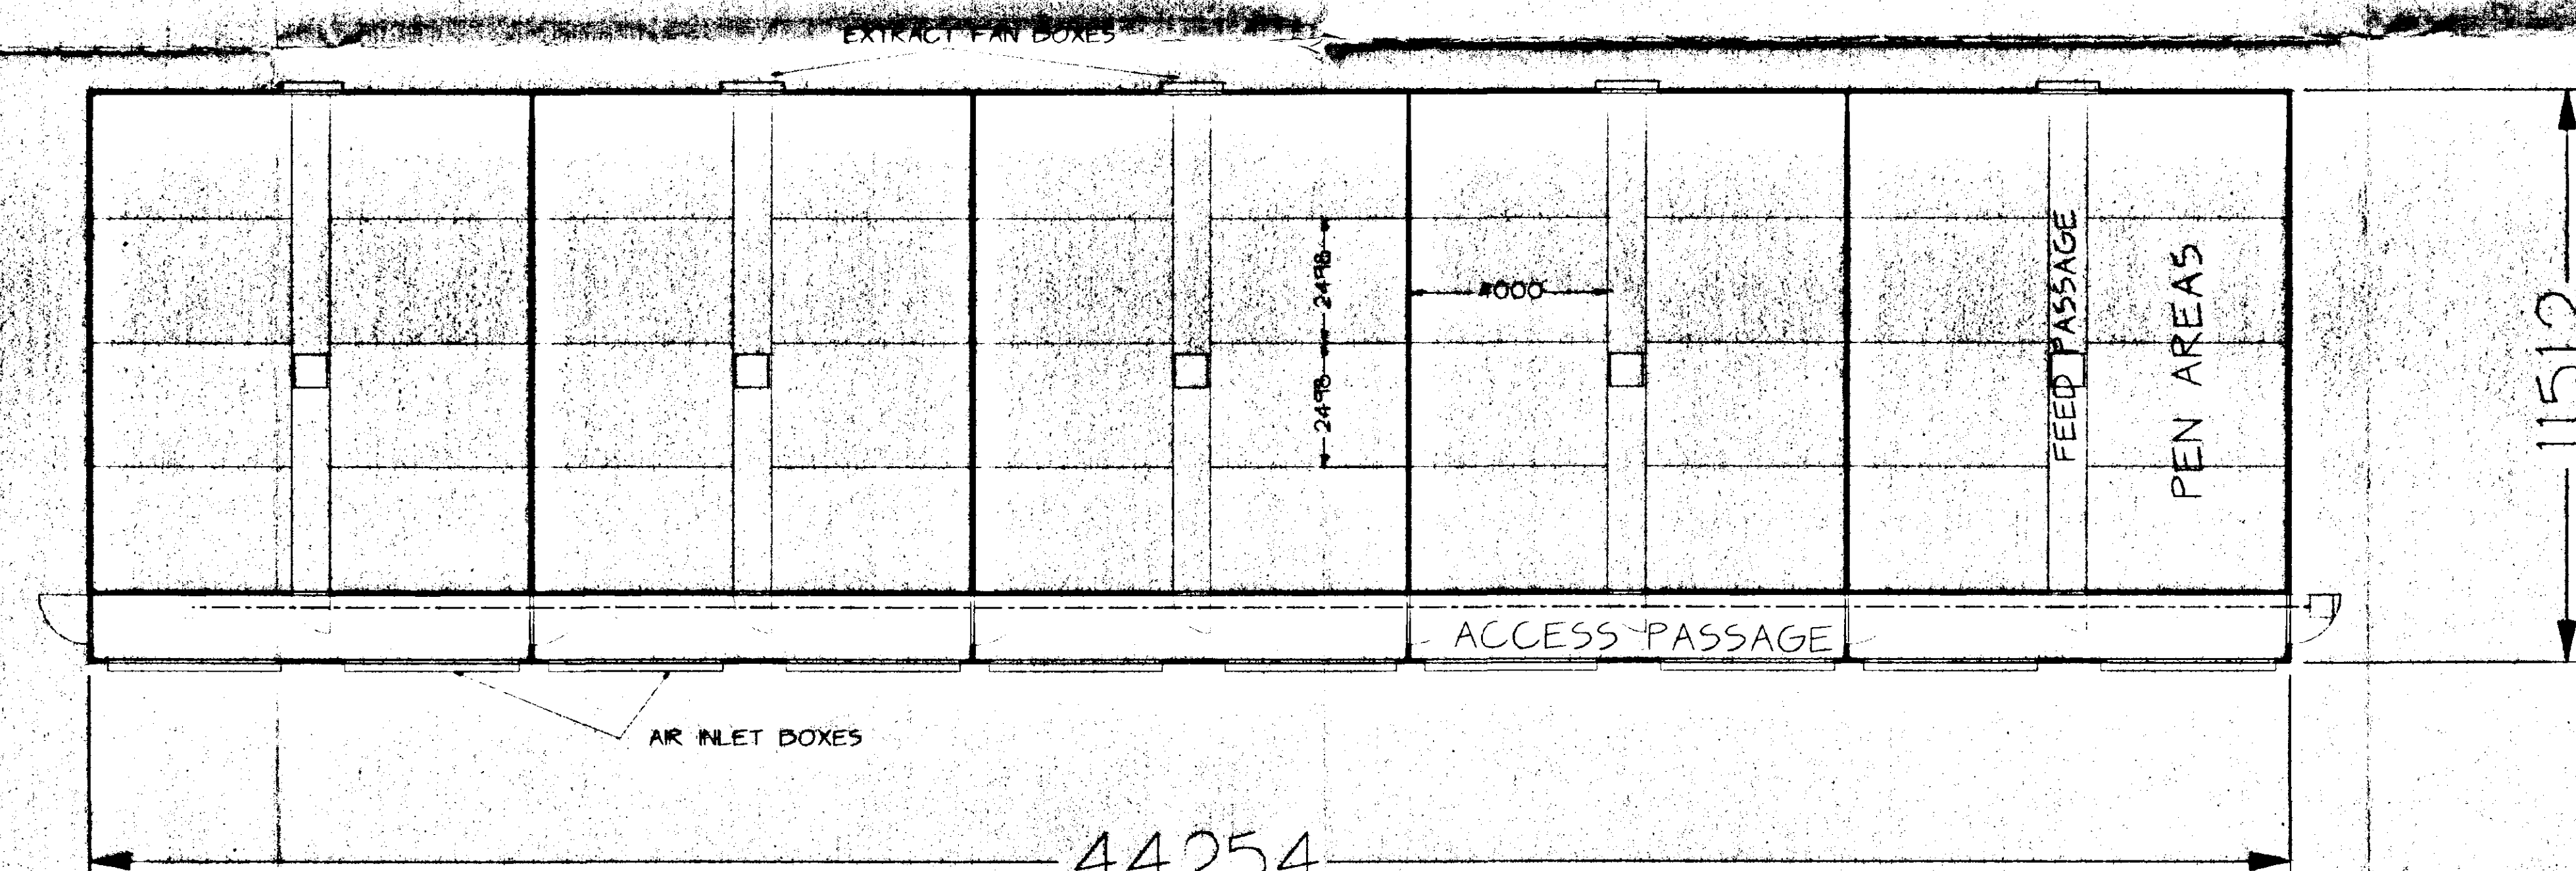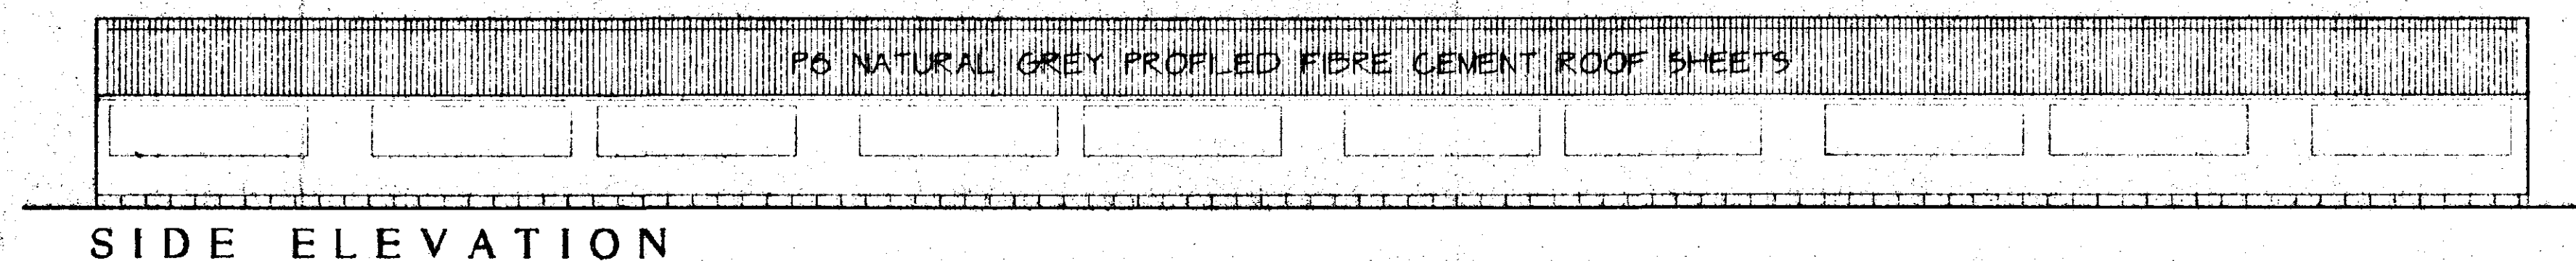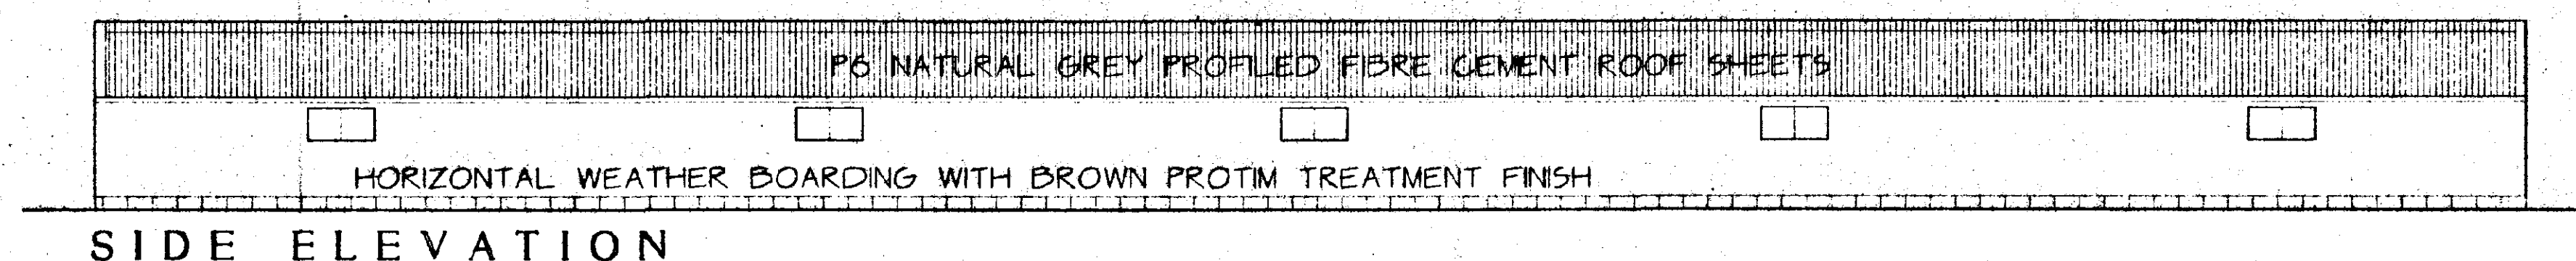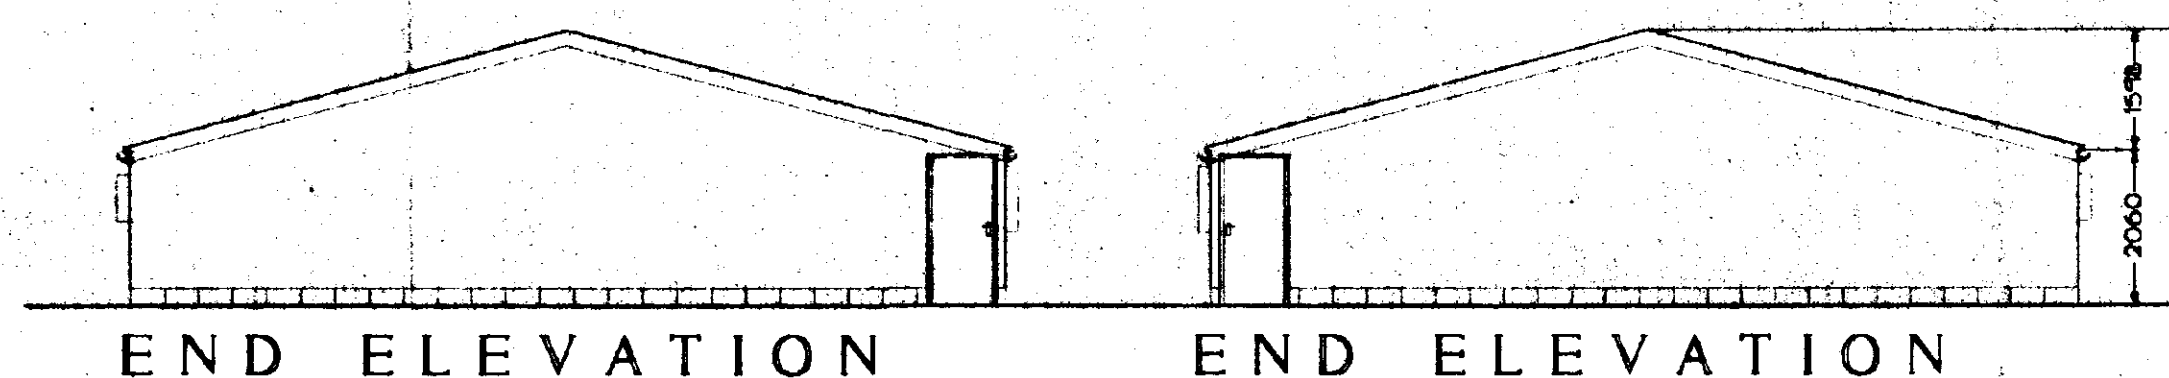

PLAN LAYOUT

Plan Area = 509.452M/2

**DETERMINED
PLAN**

SOUTH HOLLAND DC
HOUSING & PLANNING
23 JUN 1997
Ref: 0706/97



A.M. WARKUP
AERODROME WORKS,
LISSETT, DRIFFIELD,
EAST YORKSHIRE, YO25 8PT.
Tel: 01262 468666, Fax: 01262 468666
After Hours 01262 468454
E-Mail: 1067702752@compuserve.com

Client
R.J. & A.E. GODFREY

Address

Project detail
Proposed Stage 2 Flat Deck

Project address
**Lawyers Farm
Holbeach St Matthews
Spalding
PE12 8QE**

scale
1:100

date
8/5/97

revision

Job No


drawn
A.Addy

drwg.No
2495


revision suffix

COPYRIGHT
This drawing is the property
of A.M.Warkup. It must not
be reproduced in part or in
whole without written
permission of A.M.Warkup.

DO NOT SCALE
IF IN DOUBT ASK

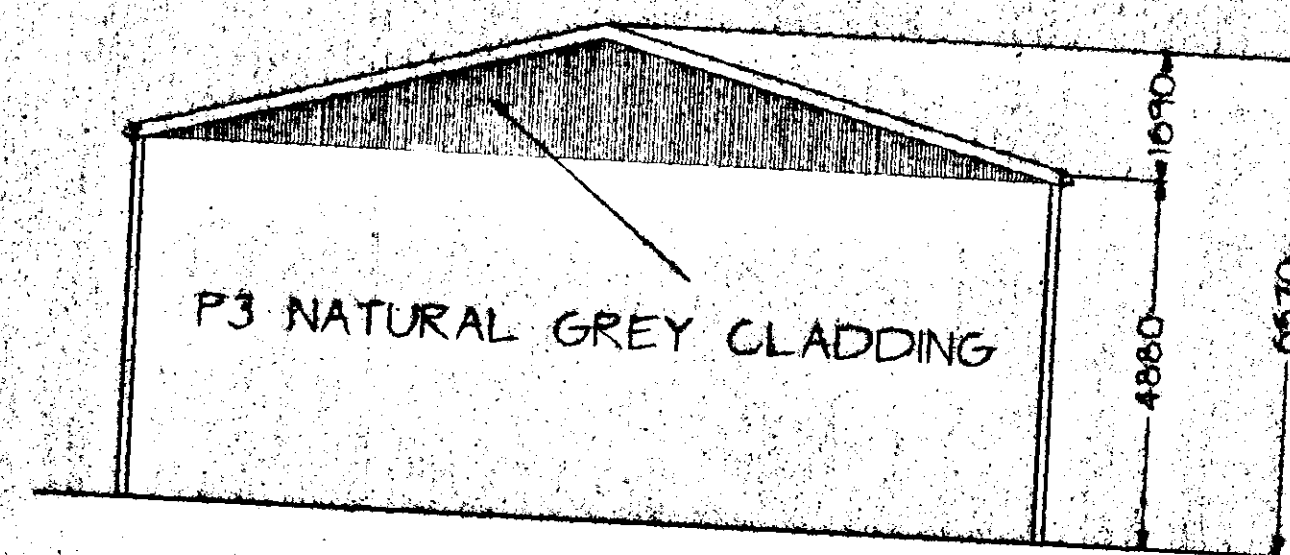

SIDE ELEVATION

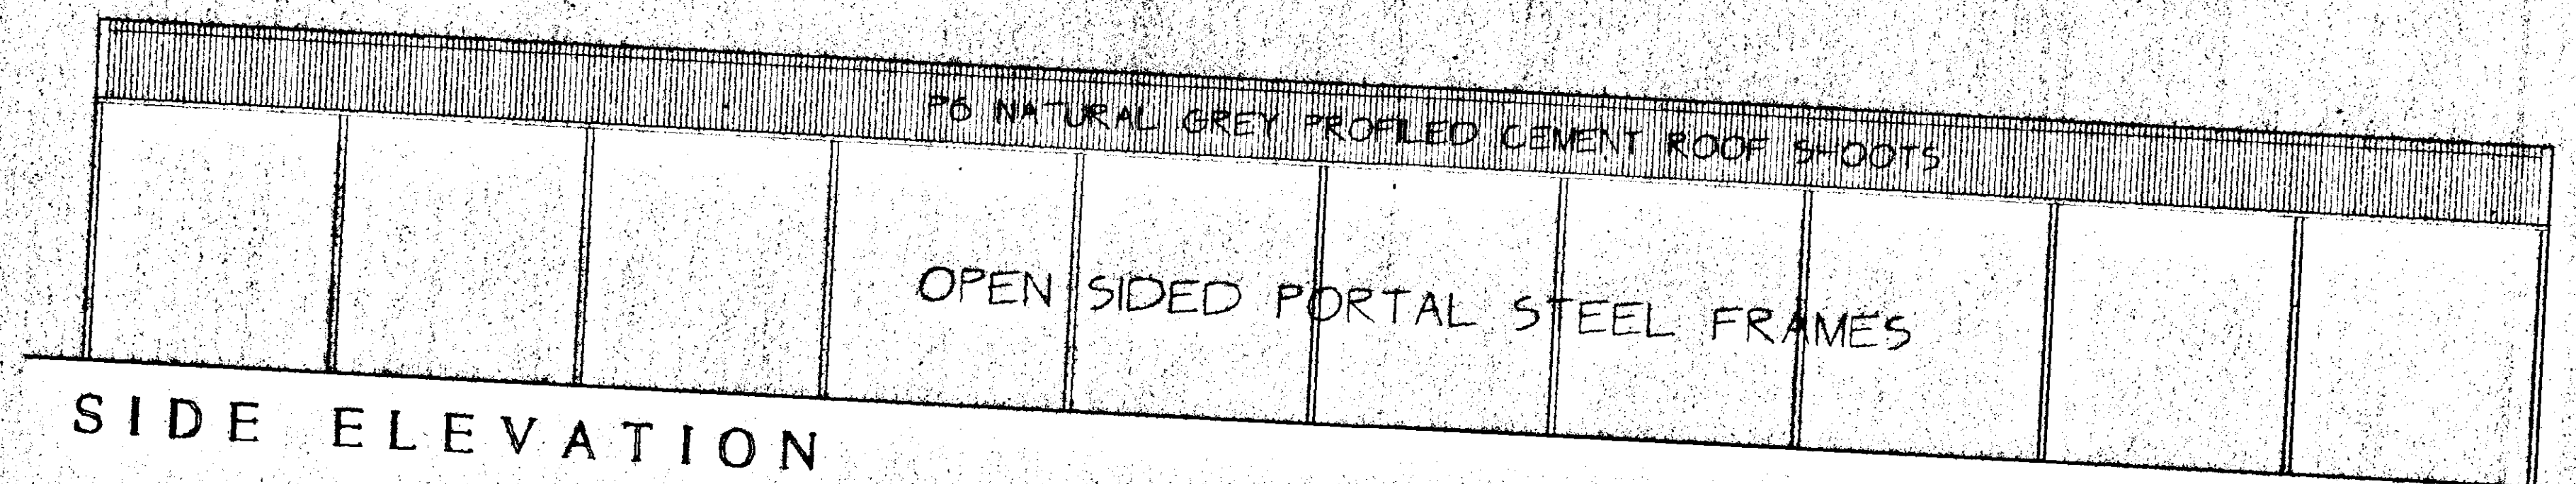

SIDE ELEVATION



PLAN LAYOUT

Plan Area = 557.784M/2

**DETERMINED
PLAN**

SOUTH HOLLAND DC
HOUSING & PLANNING
23 JUN 1997
Ref: 0106/97



A.M. WARKUP
AERODROME WORKS,
LISSETT, DRAFFIELD,
EAST YORKSHIRE, YO26 8PT
Tel: 01262 488888, Fax: 01262 488888
After Hours 01262 488454
E-Mail 1067702752@compuserve.com

Client
R.J. & A.E. GODFREY

Address

Project detail
Proposed Straw Storage Barn

Project address
**Lawyers Farm
Holbeach St Matthews
Spalding
PE12 8QE**

scale
1:100

date
8/5/97

revision

job No

drawn
A.Addy


drwg.No
2494

revision suffix


1 2 3 4 5 6 7 8 9 10

COPYRIGHT
This drawing is the property
of A.M.Warkup. It must not
be reproduced in part or in
whole without written
permission of A.M.Warkup.


DO NOT SCALE
IF IN DOUBT ASK

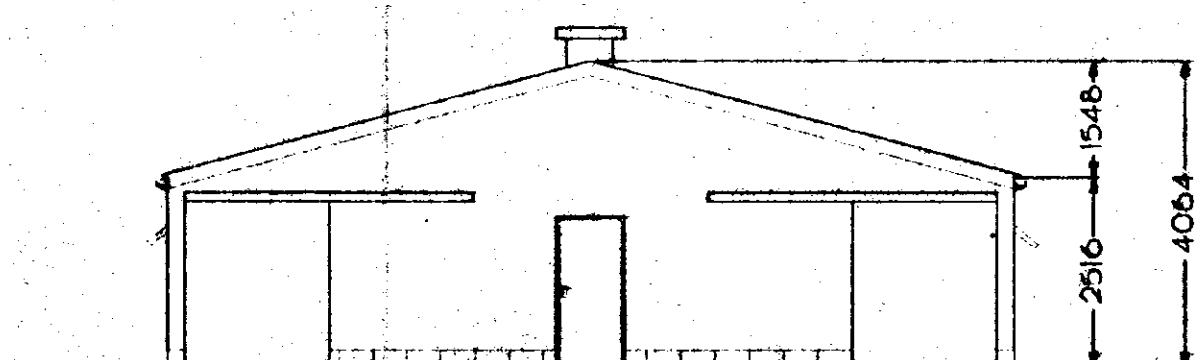

END ELEVATION

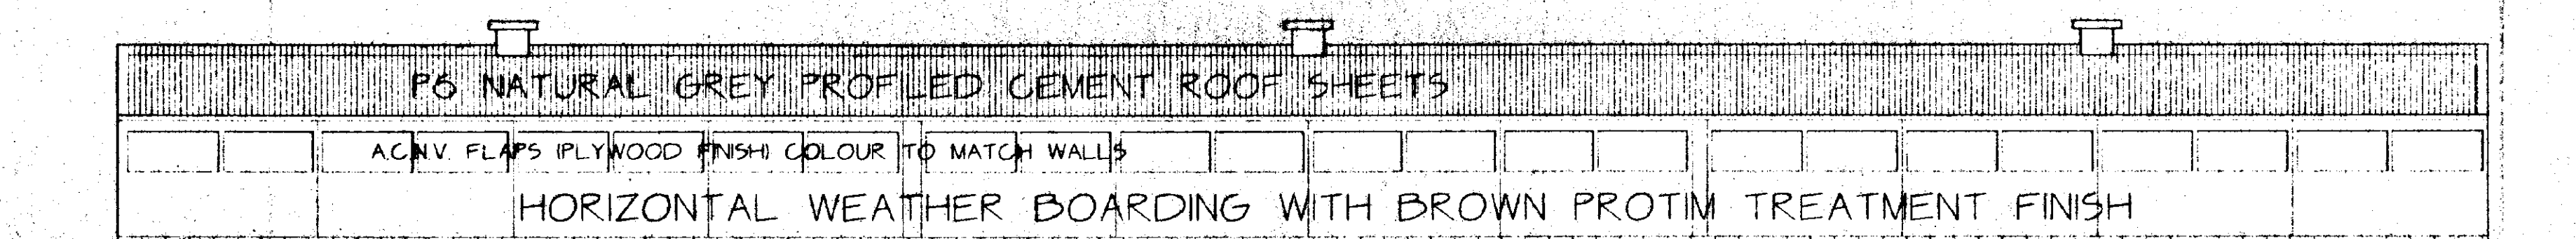

SIDE ELEVATION

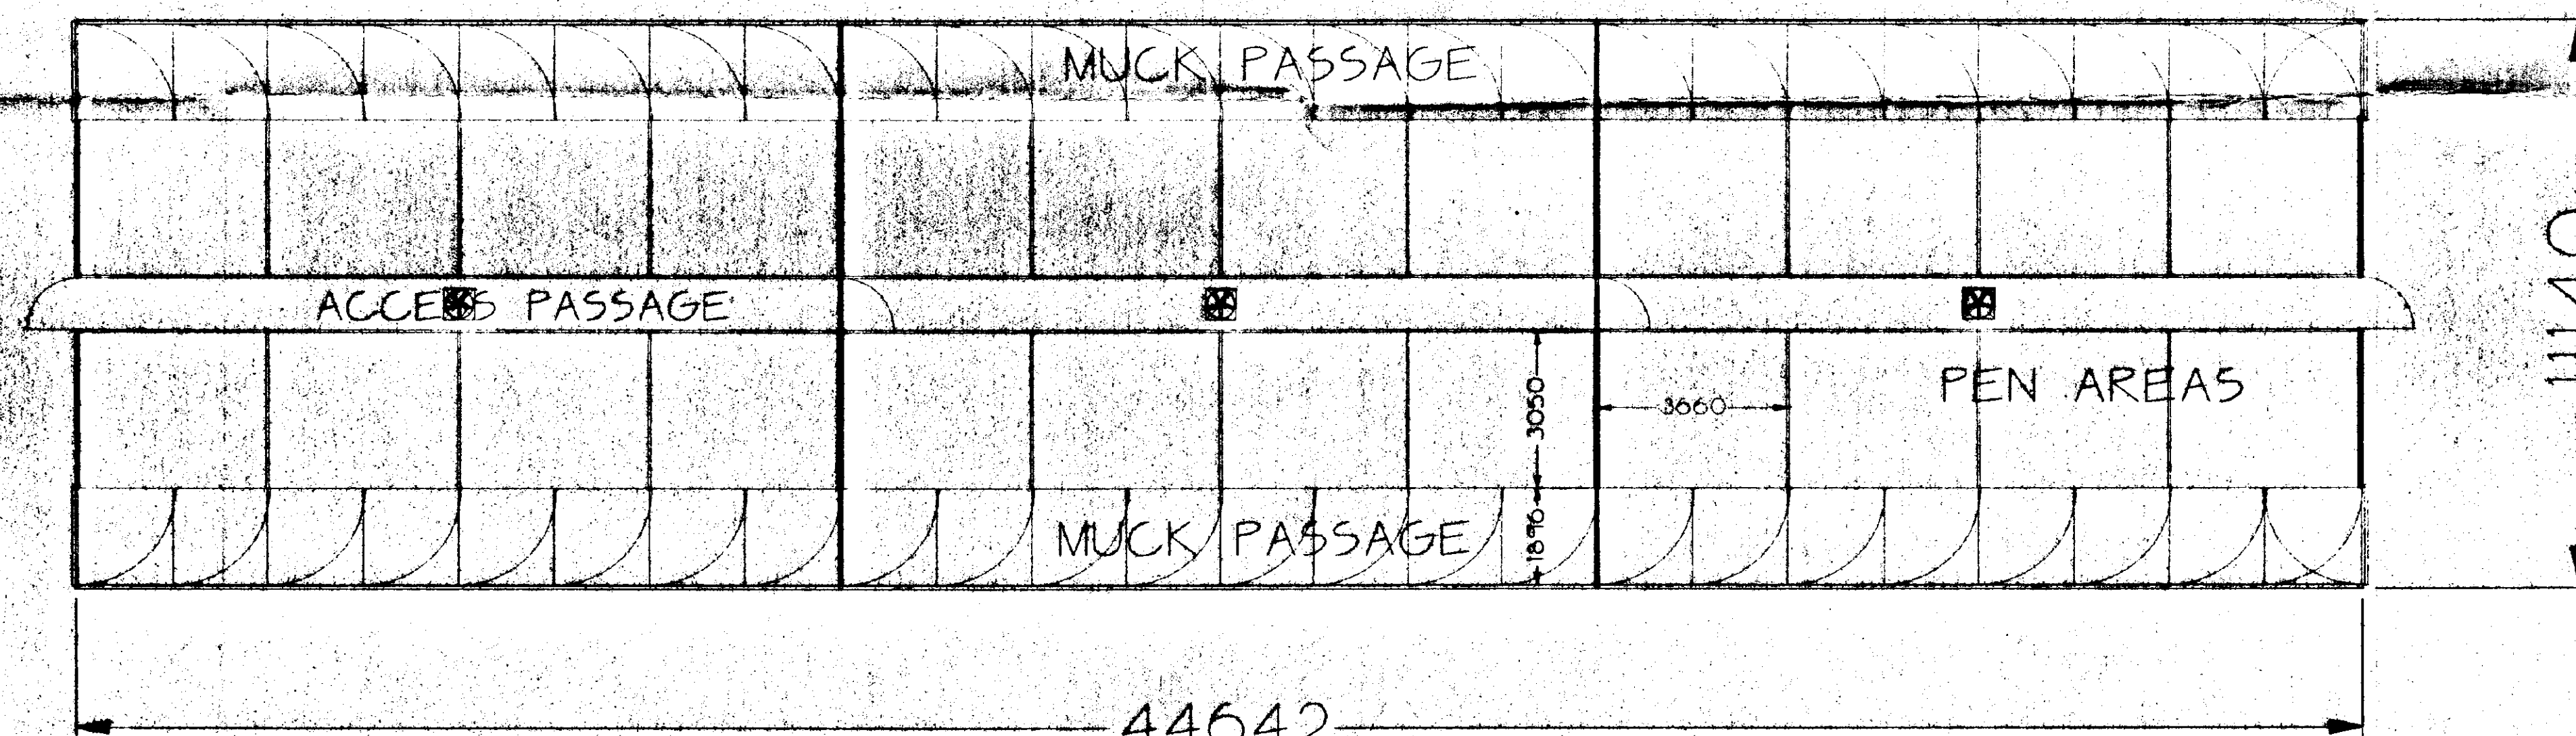

PLAN LAYOUT

Plan Area = 497.311M/2

DETERMINE
PLAN

SOUTH HOLLAND DC
HOUSING & PLANNING
23 JUN 1997
Ref: 010104



A.M. WARKUP
AERODROME WORKS
LISSETT, DRIFIELD
EAST YORKSHIRE, YO26 8PT
Tel: (01262)488888, Fax: (01262)488888
After Hours (01262)488454
E-Mail: 1067702752@compuserve.com

Client
R.J. & A.E. GODFREY

Address

Project detail
Proposed Finisher House

Project address
Lawyers Farm
Holbeach St Mathew
Spalding
PE12 8QE

scale
1:100

job No

date
8/5/97

drawn
A.Addy

revision

drwg.No
2501

revision suffix

COPYRIGHT
This drawing is the property
of A.M.Warkup. It must not
be reproduced in part or in
whole without written
permission of A.M.Warkup.