



revisions:


notes:

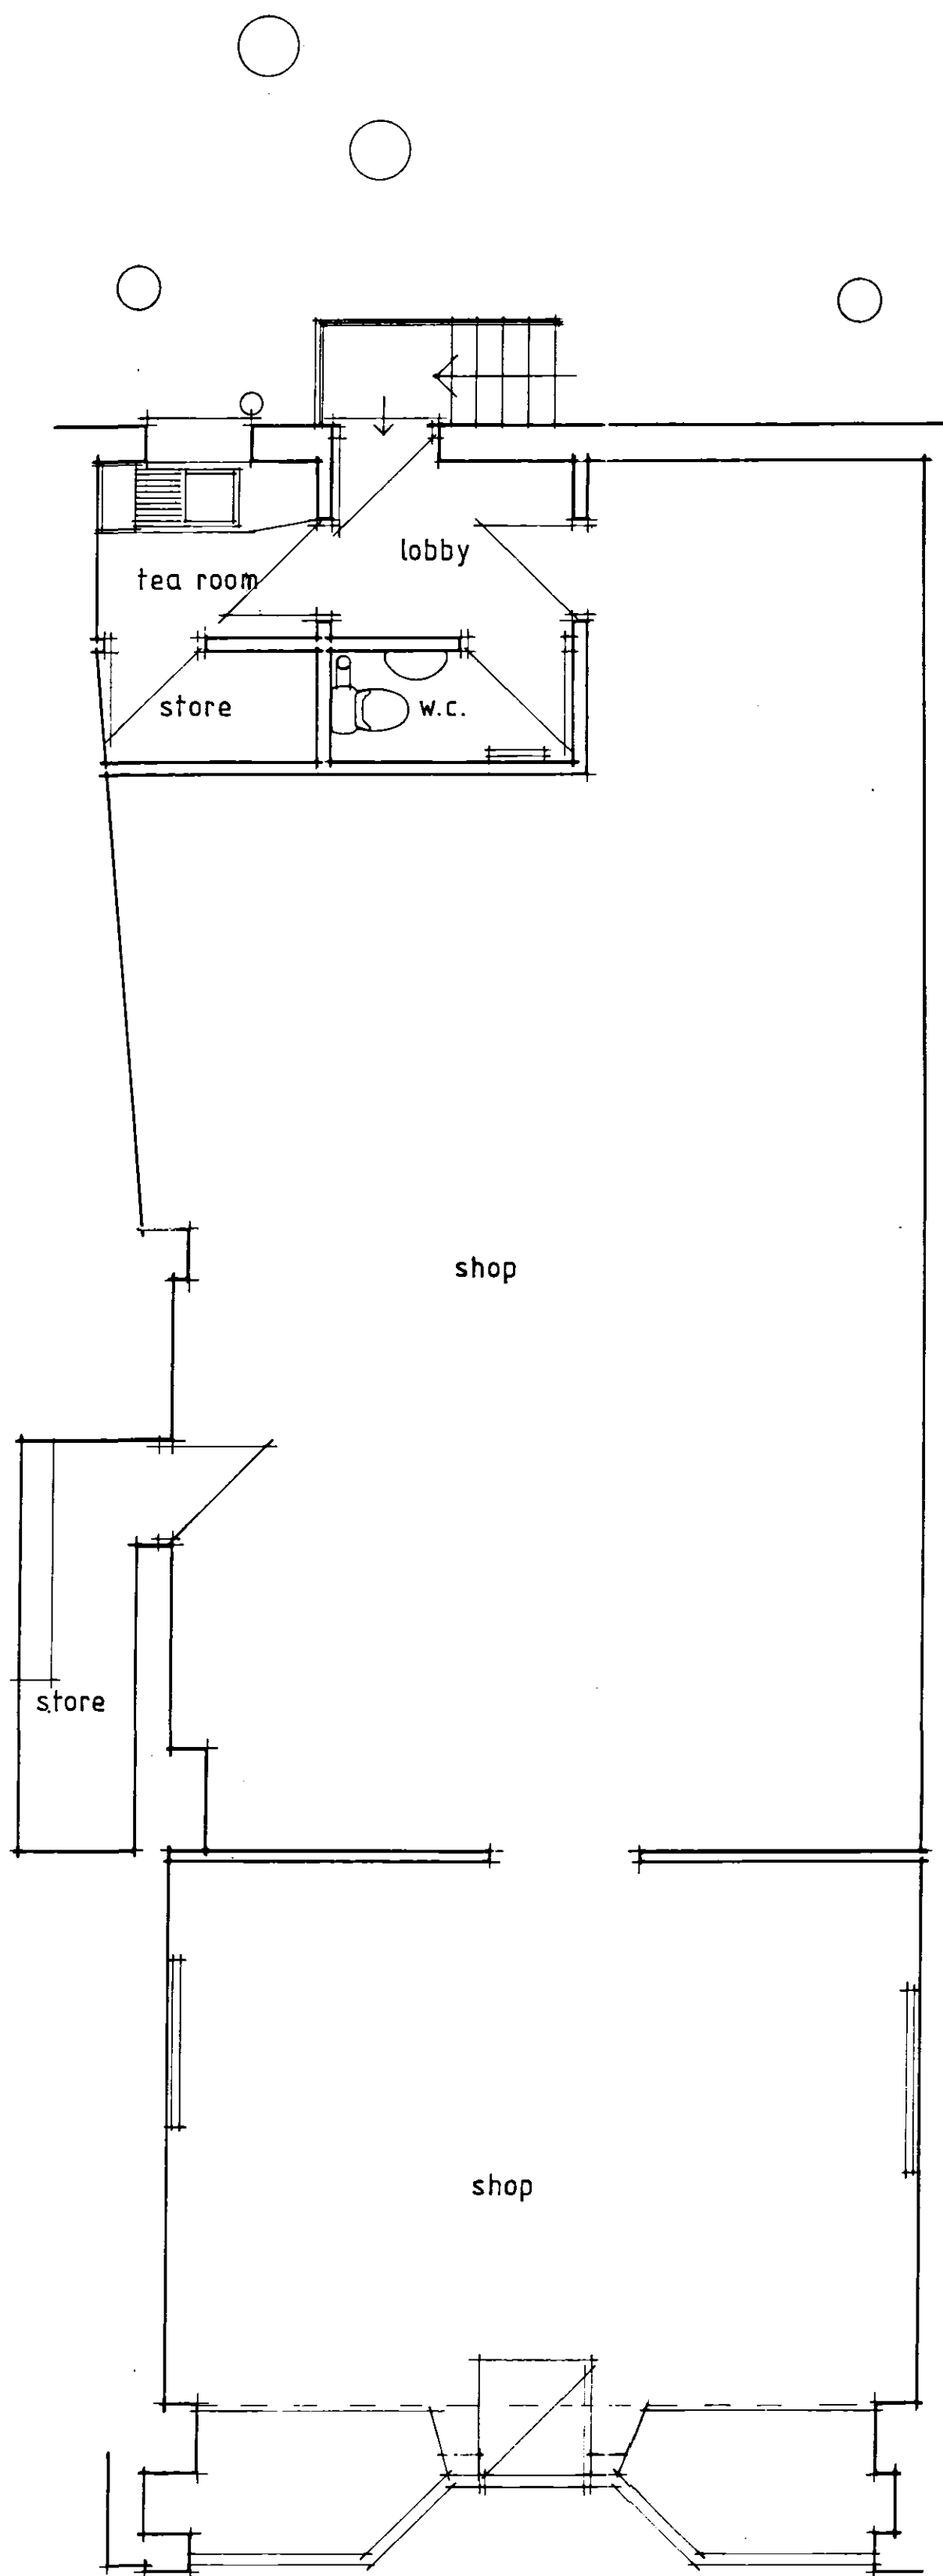

PLAN AS EXISTING

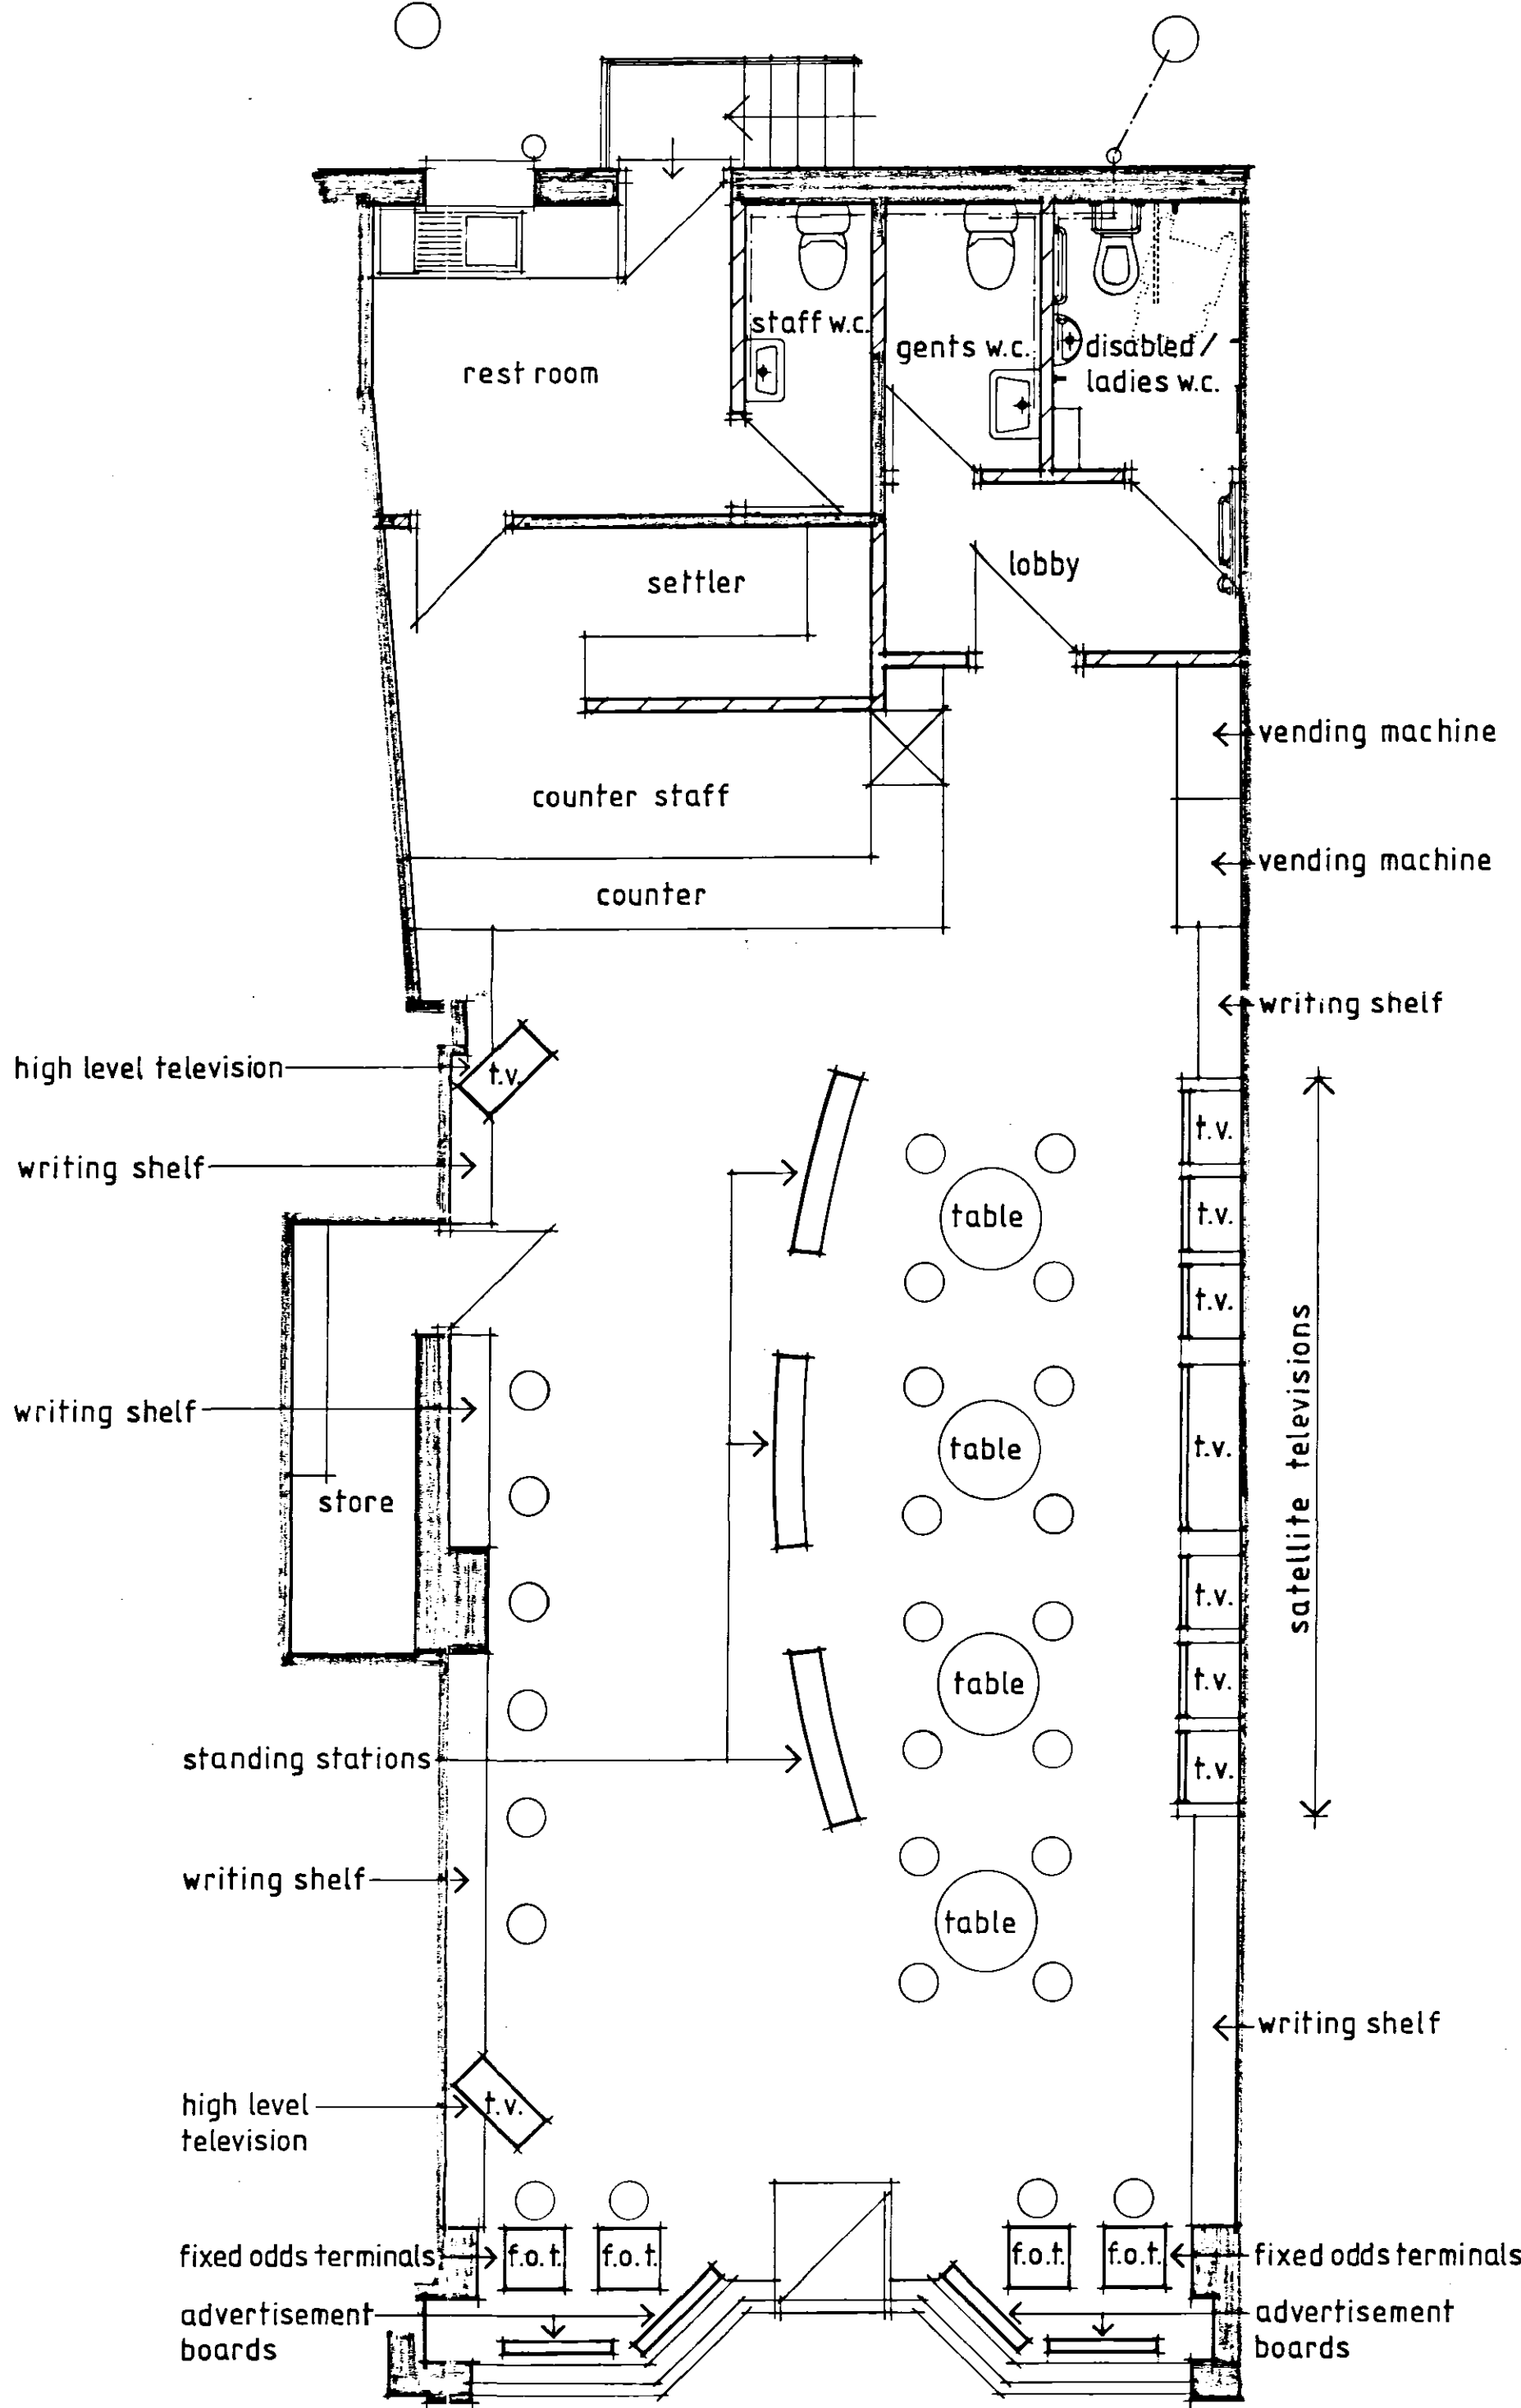

PLAN AS PROPOSED

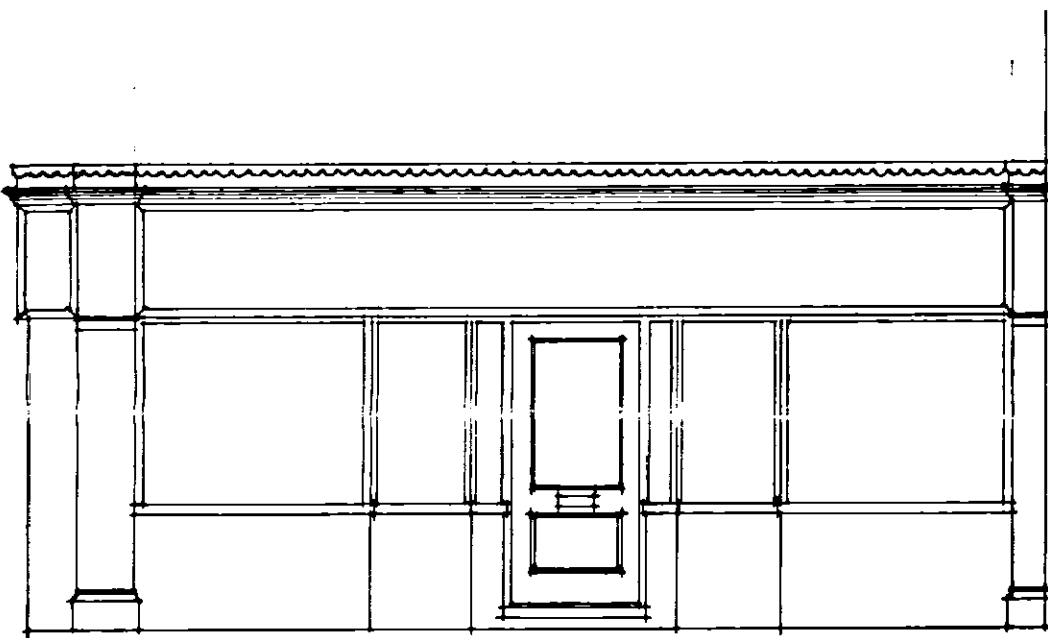

FRONT ELEVATION AS PROPOSED



Architectural and Project Management Services
Interior Design Consultants and Surveyors
109 Fulbridge Road, Peterborough, PE1 3LE
Fax/Tel: Peterborough 01733 707012

job: SPEECHLEY DEWEY
LICENSED BOOKMAKERS
14 HIGH STREET
HOLBEACH

Proposed change of use from shop
to licensed betting office.

drg:
Licensing plan

scale:1/50
date: 17/5/06
drawn by:DH
drg. no.: 3985/1

SHDC
PLANNING & DEVELOPMENT
22 MAY 2006
Ref. 0709/06

DETERMINED
PLAN