




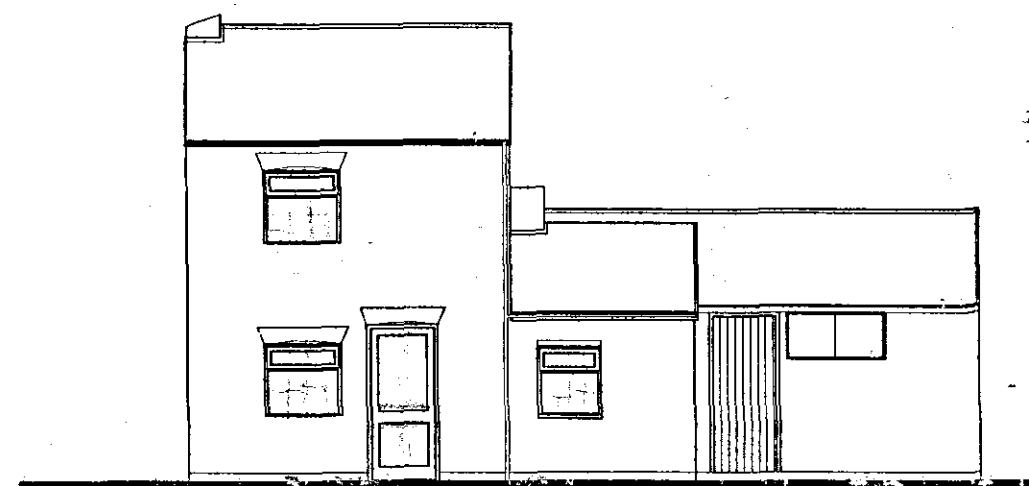

FRONT ELEVATION

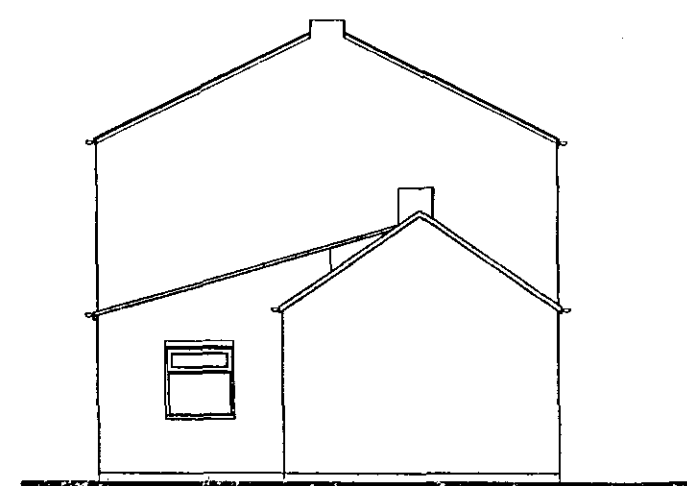


SIDE ELEVATION

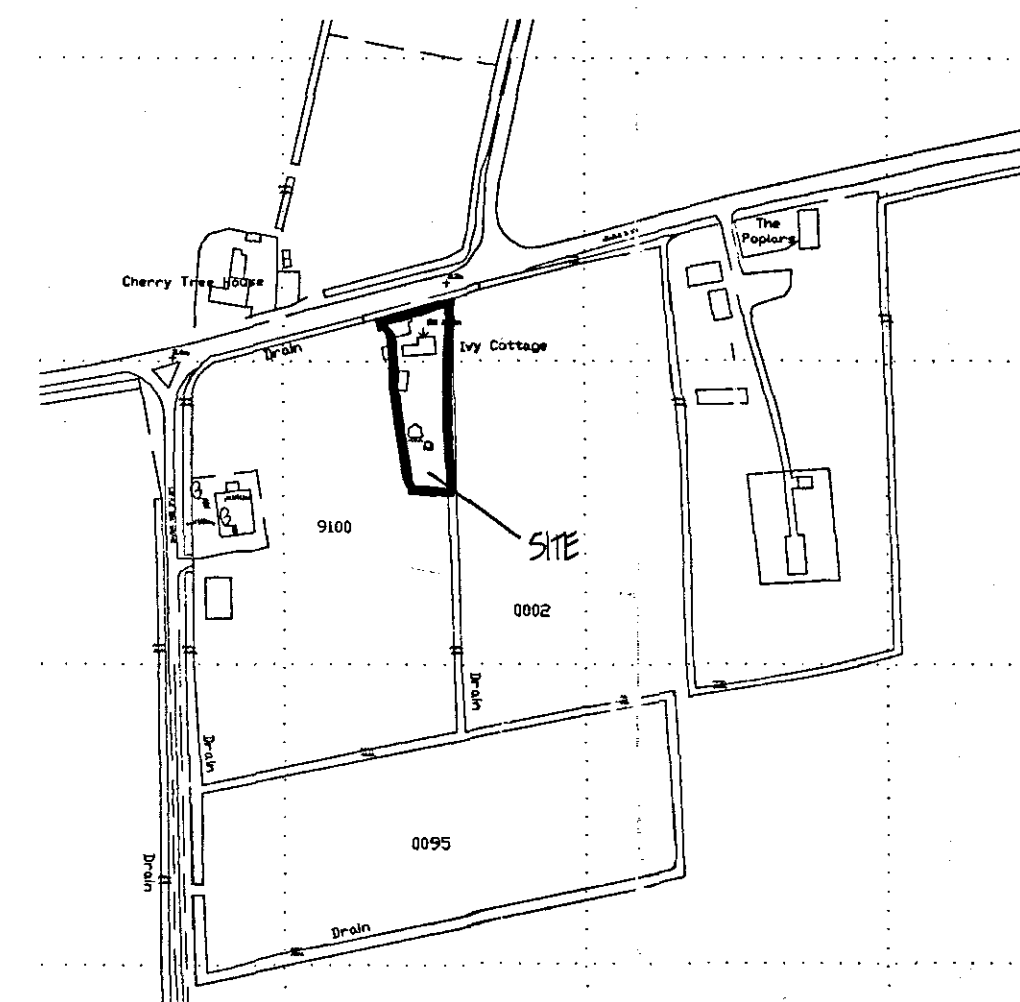


© Crown Copyright 2007. All rights reserved. Licence number: 100020449


LOCATION PLAN
1/2500

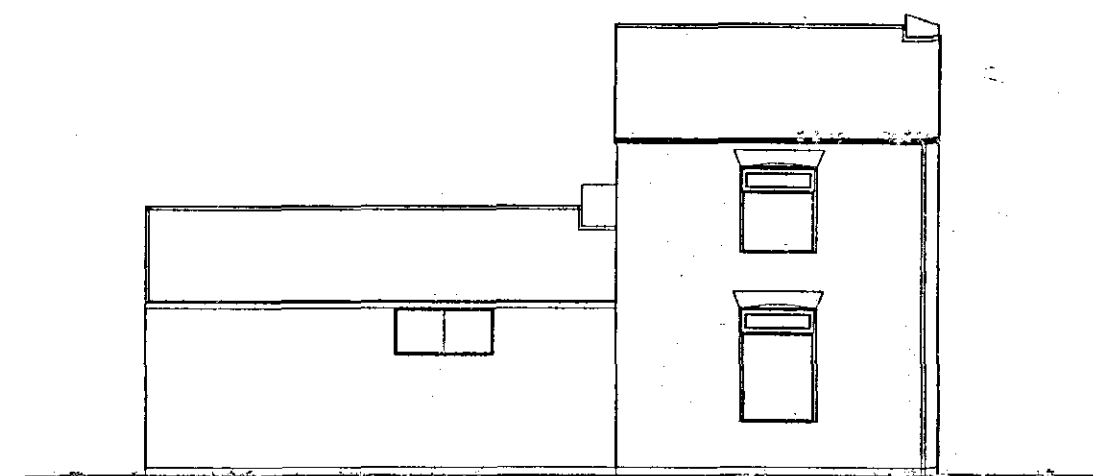


REAR ELEVATION

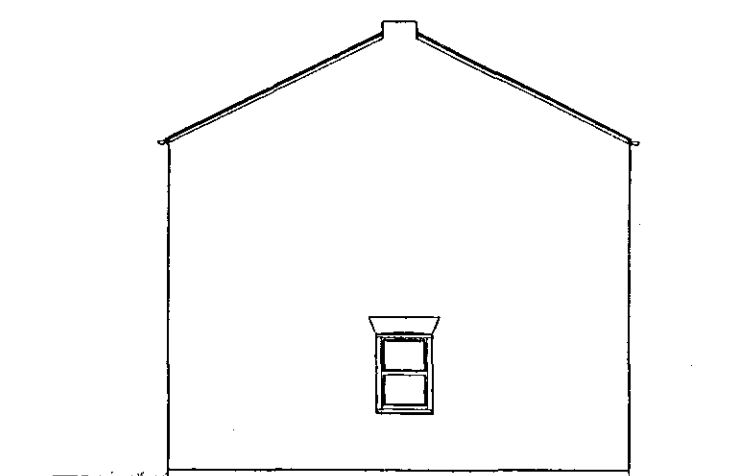



SIDE ELEVATION

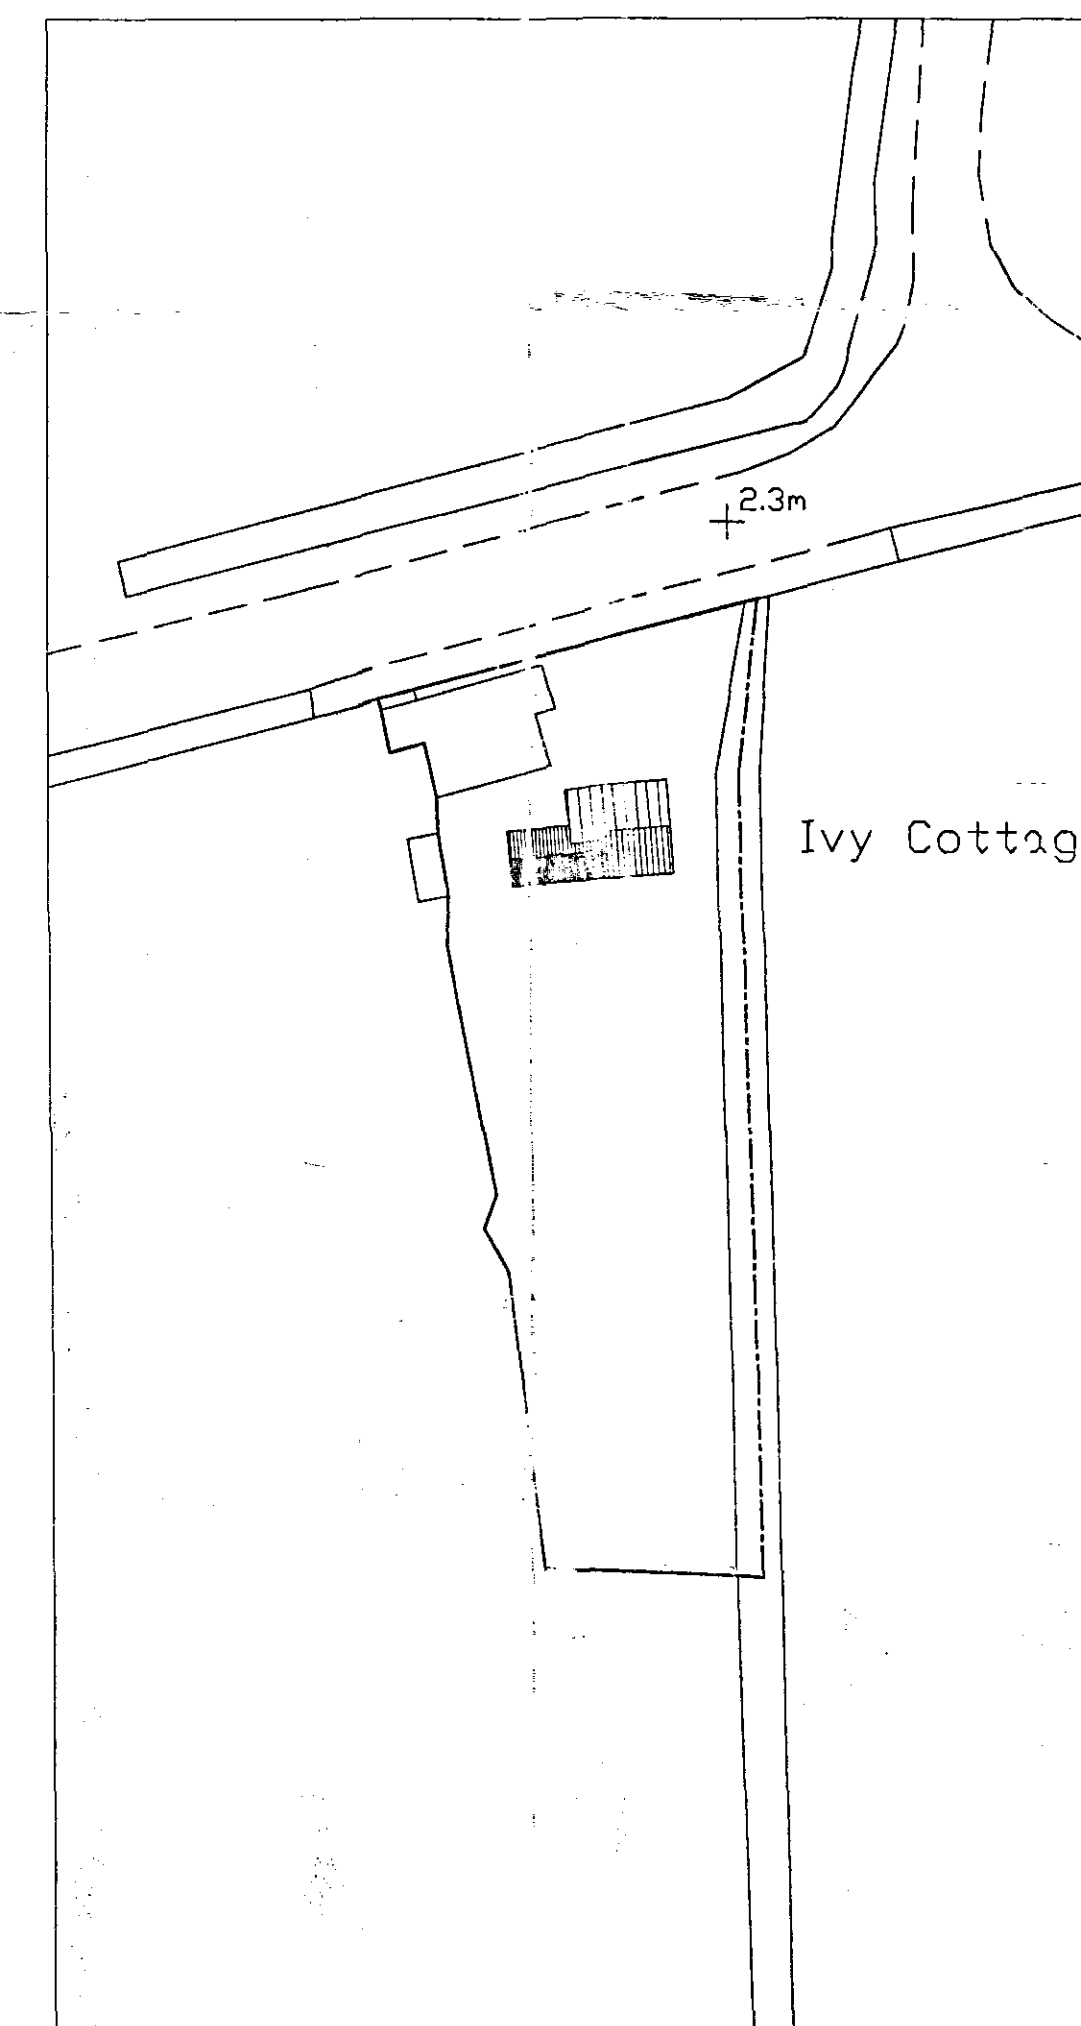

SITE PLAN
1/500

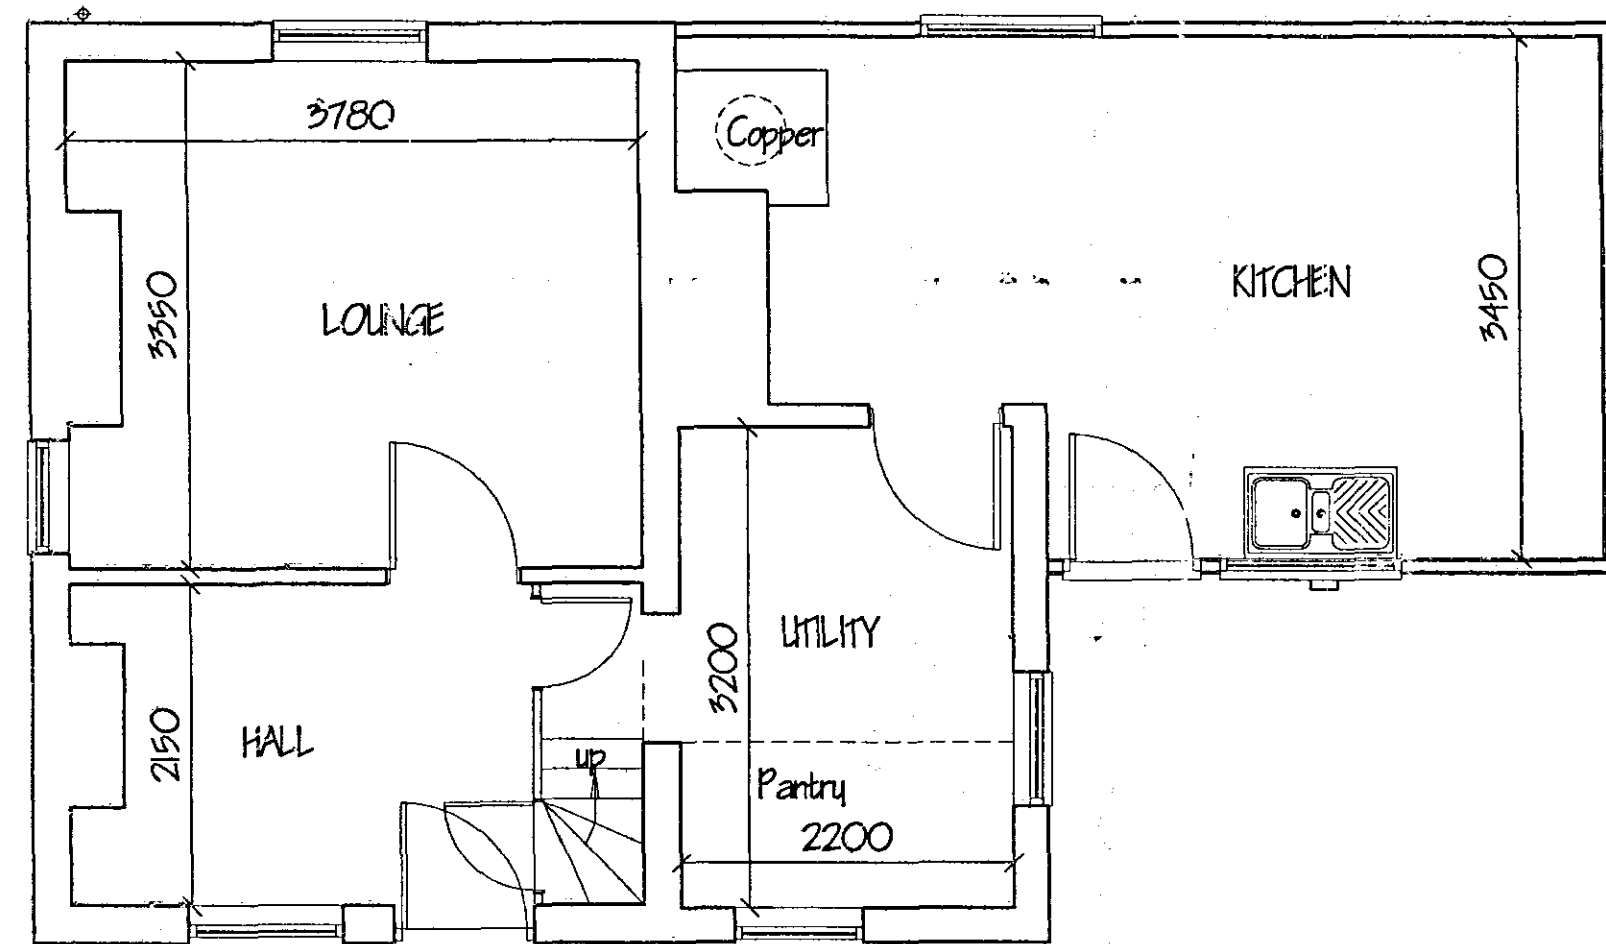

GROUND FLOOR PLAN

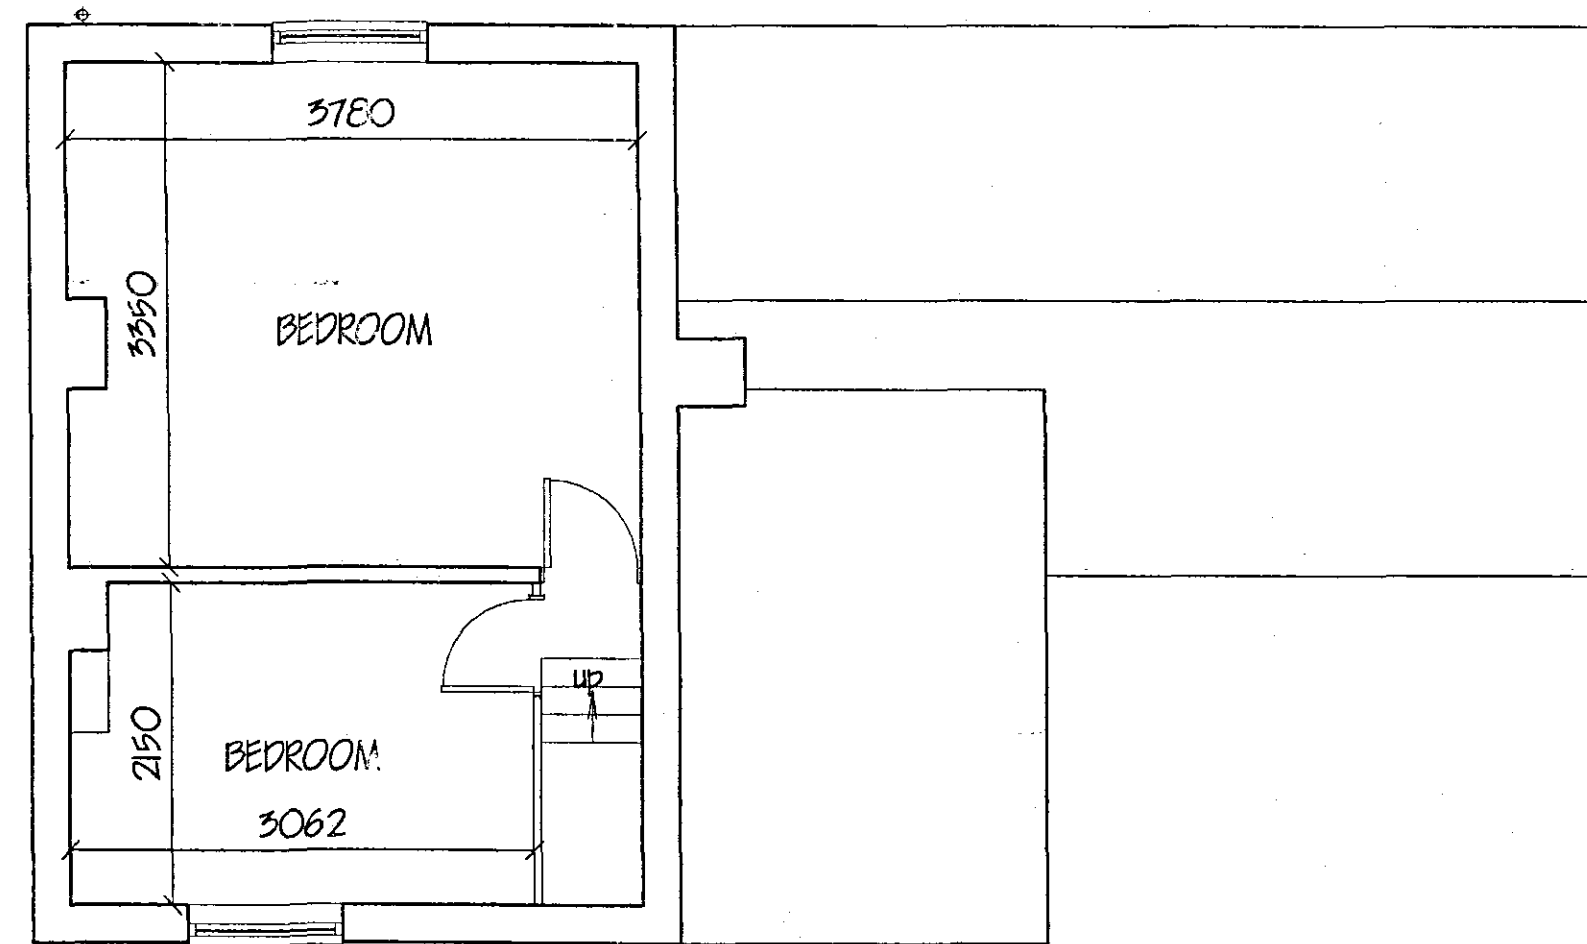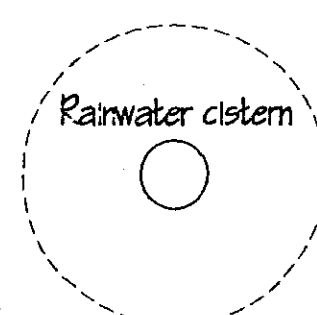

FIRST FLOOR PLAN

G. R. MERCHANT LTD. IENG AMICE FWO ARCHITECTURAL, STRUCTURAL AND LAND DRAINAGE CONSULTANTS 4 Wrights Mews 12A Park Road, Holbeach, Spalding, Lincs. PE12 7JZ Tel: 01408 450500 Fax: 01408 425744 E-Mail: gr.merchant@btconnect.com	
Project: RENOVATION & EXTENSION, IVY COTTAGE, JERILS BANK, HOLBEACH ST JOHNS.	
Client: MR. & MRS. B. LOWELL.	
Drawing: FLOOR PLANS & ELEVATIONS - EXISTING, LOCATION & SITE PLANS - EXISTING.	
Job Ref: 1582-07.	Drawing No. 01.
Date: APRIL '07.	Drawn: GRM.
Scales: 1/50, 1/100. (unless otherwise stated)	
DO NOT SCALE FROM THIS DRAWING This drawing is copyright and may not be reproduced, stored in a retrieval system or used for any other purpose without the prior written consent of the Consultant. The Consultant is not responsible for any errors or omissions in this drawing, nor for any consequences arising from its use. It is the responsibility of the client to ensure that the drawing is used for the purpose intended and that it is not used for any other purpose. The Consultant is not responsible for any errors or omissions in this drawing, nor for any consequences arising from its use. It is the responsibility of the client to ensure that the drawing is used for the purpose intended and that it is not used for any other purpose.	