




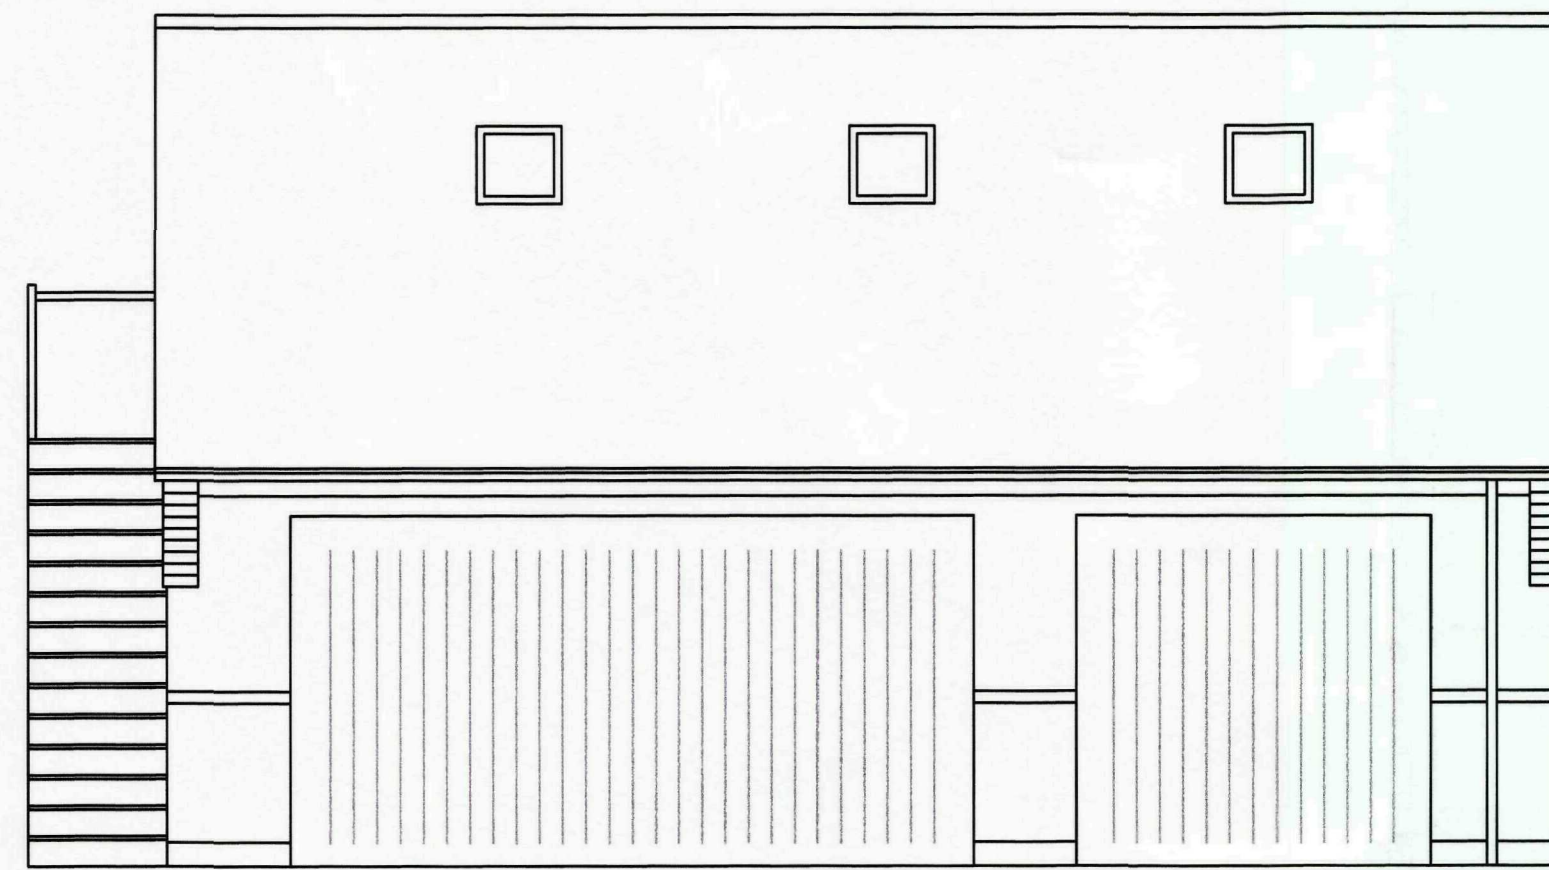

FRONT ELEVATION
SCALE 1:50

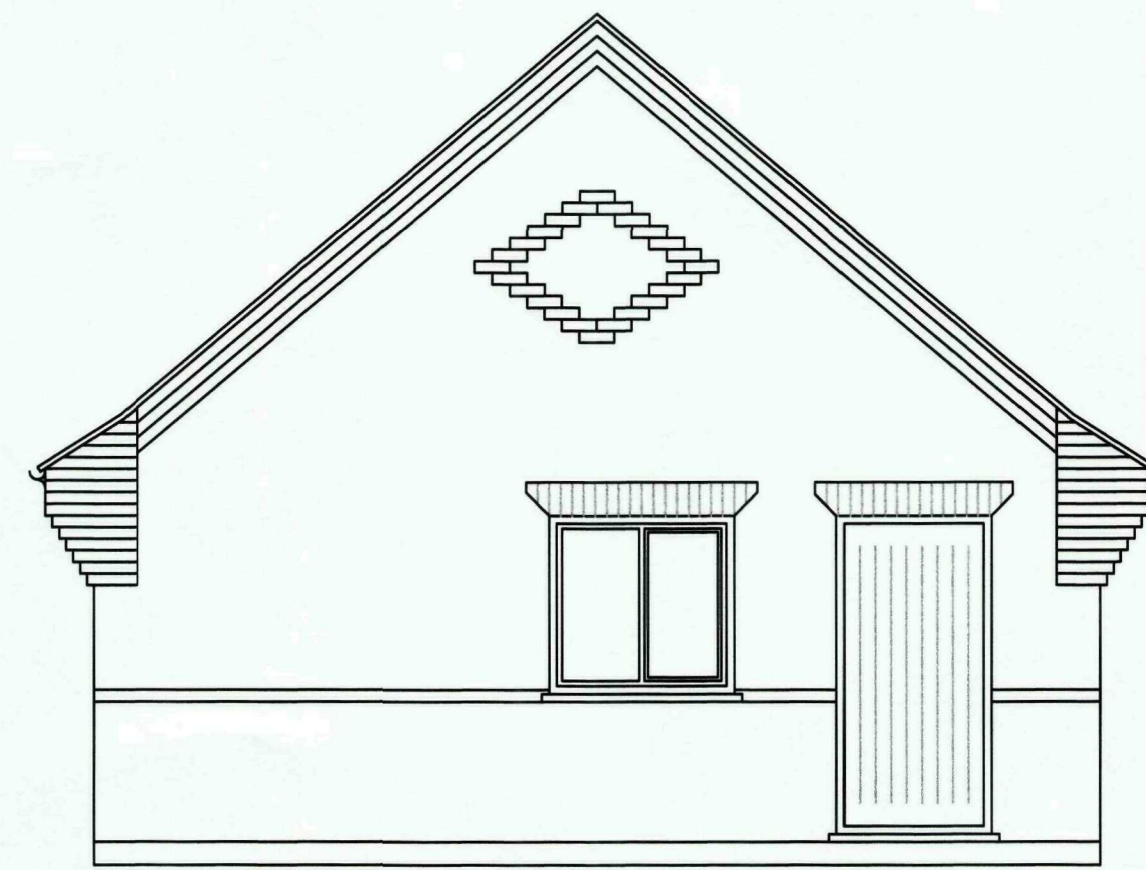


SIDE ELEVATIONS
SCALE 1:50

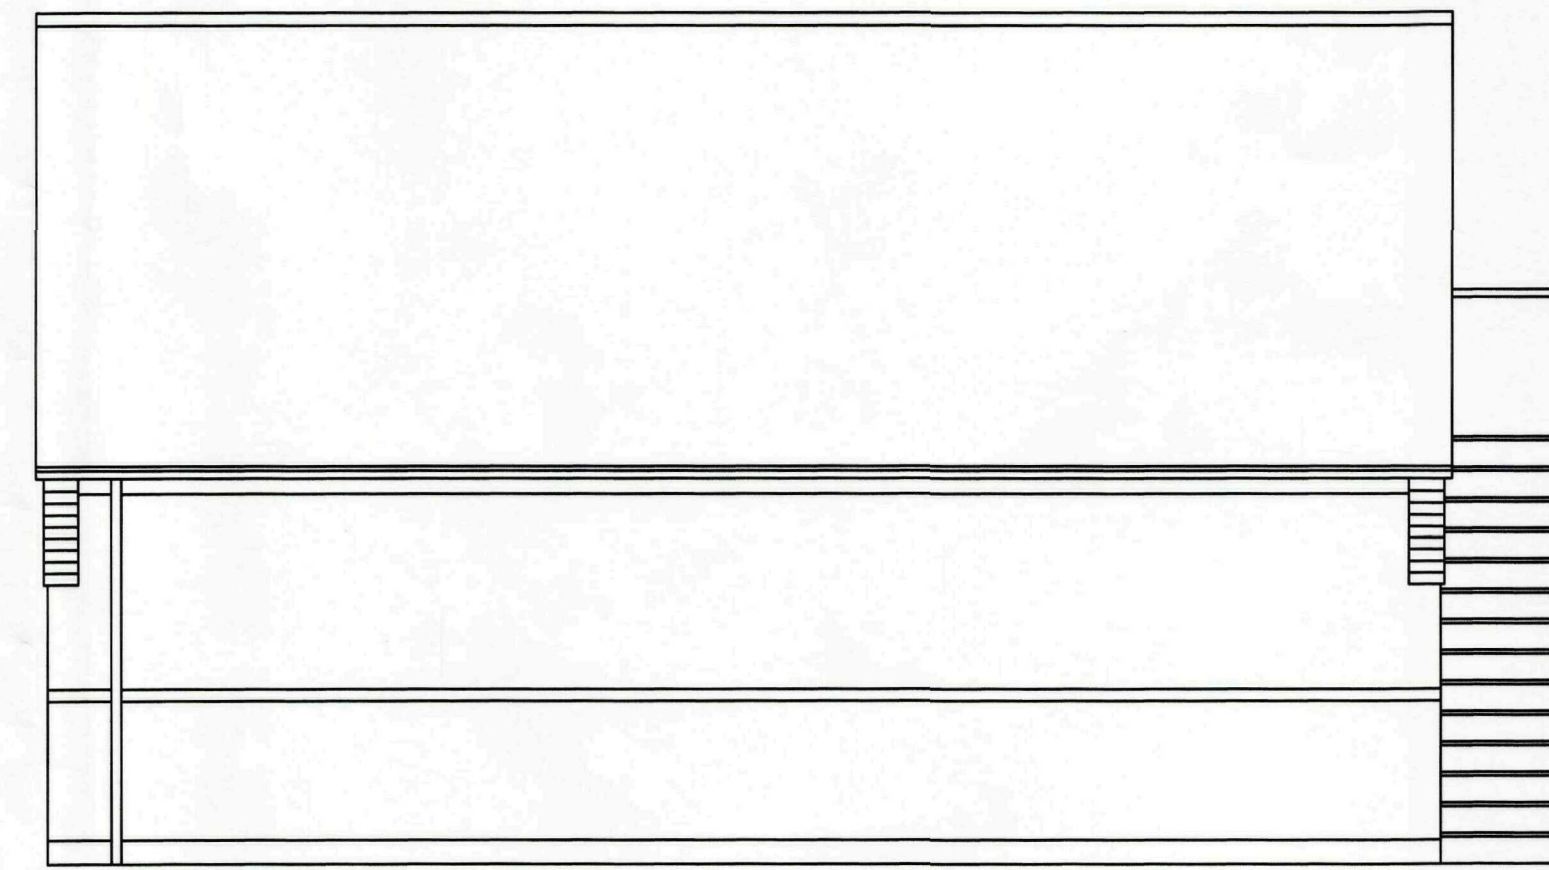


REAR ELEVATION
SCALE 1:50





SIDE ELEVATIONS
SCALE 1:50

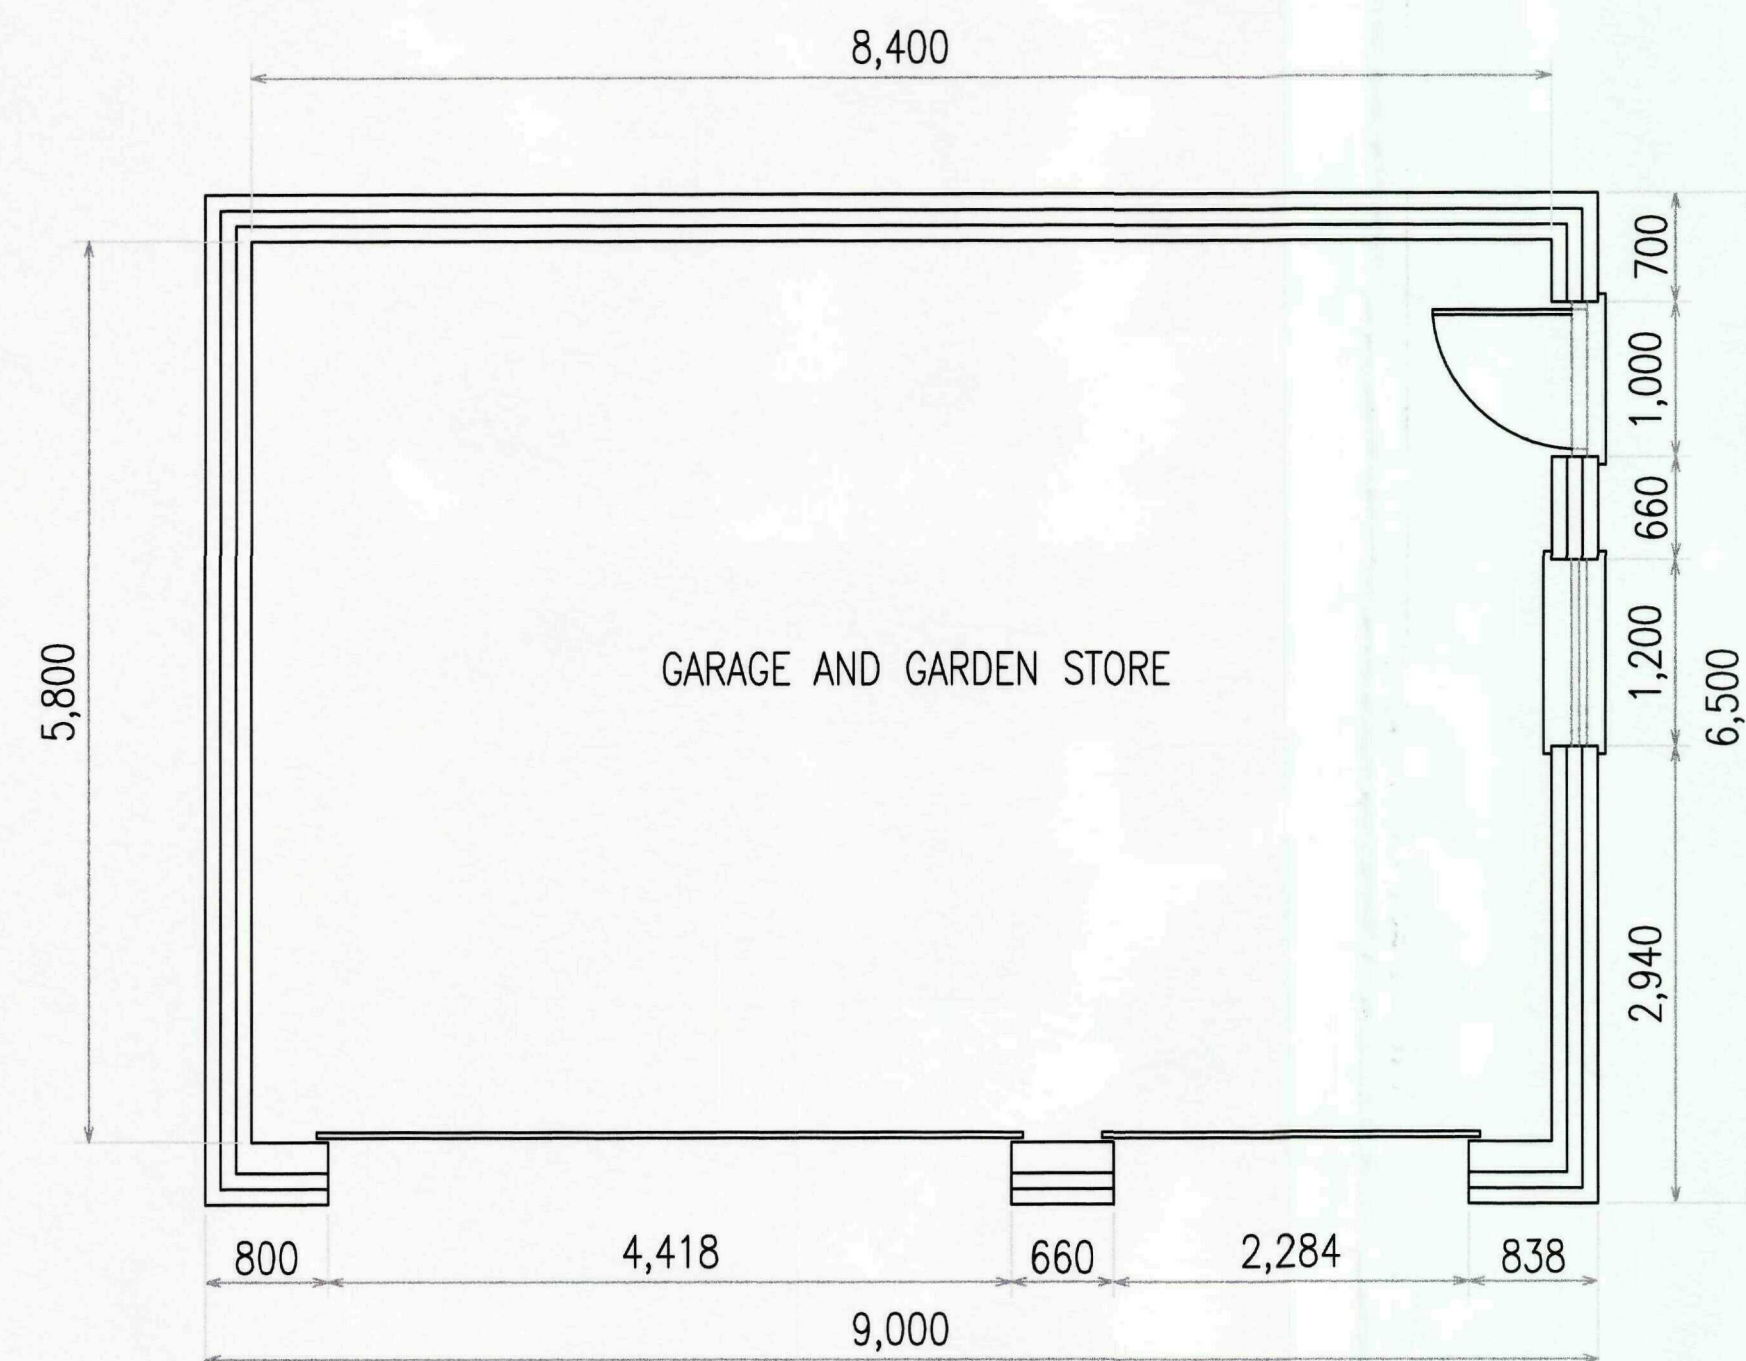

GARAGE FLOOR PLAN
SCALE 1:50

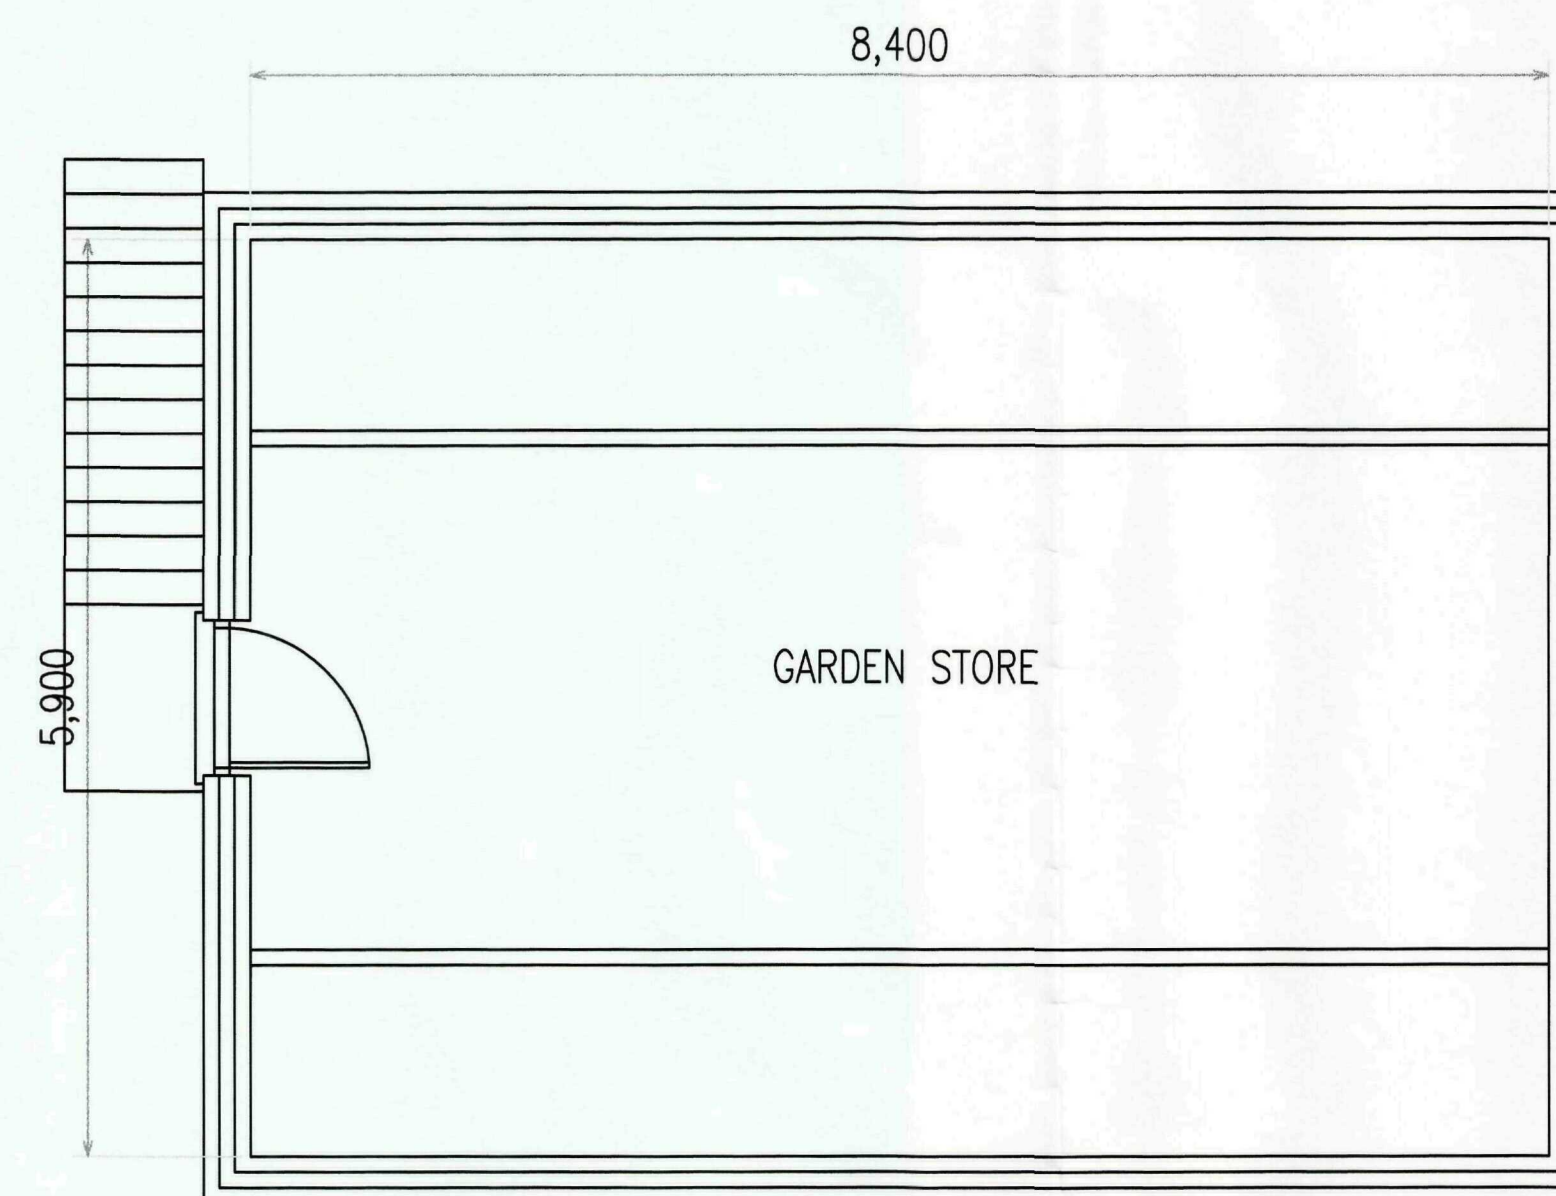

ATTIC FLOOR PLAN
SCALE 1:50

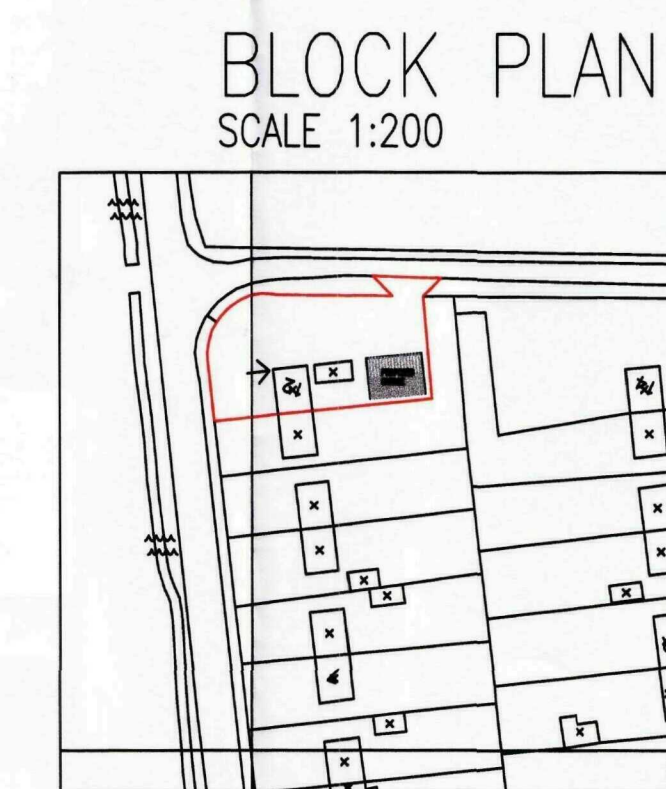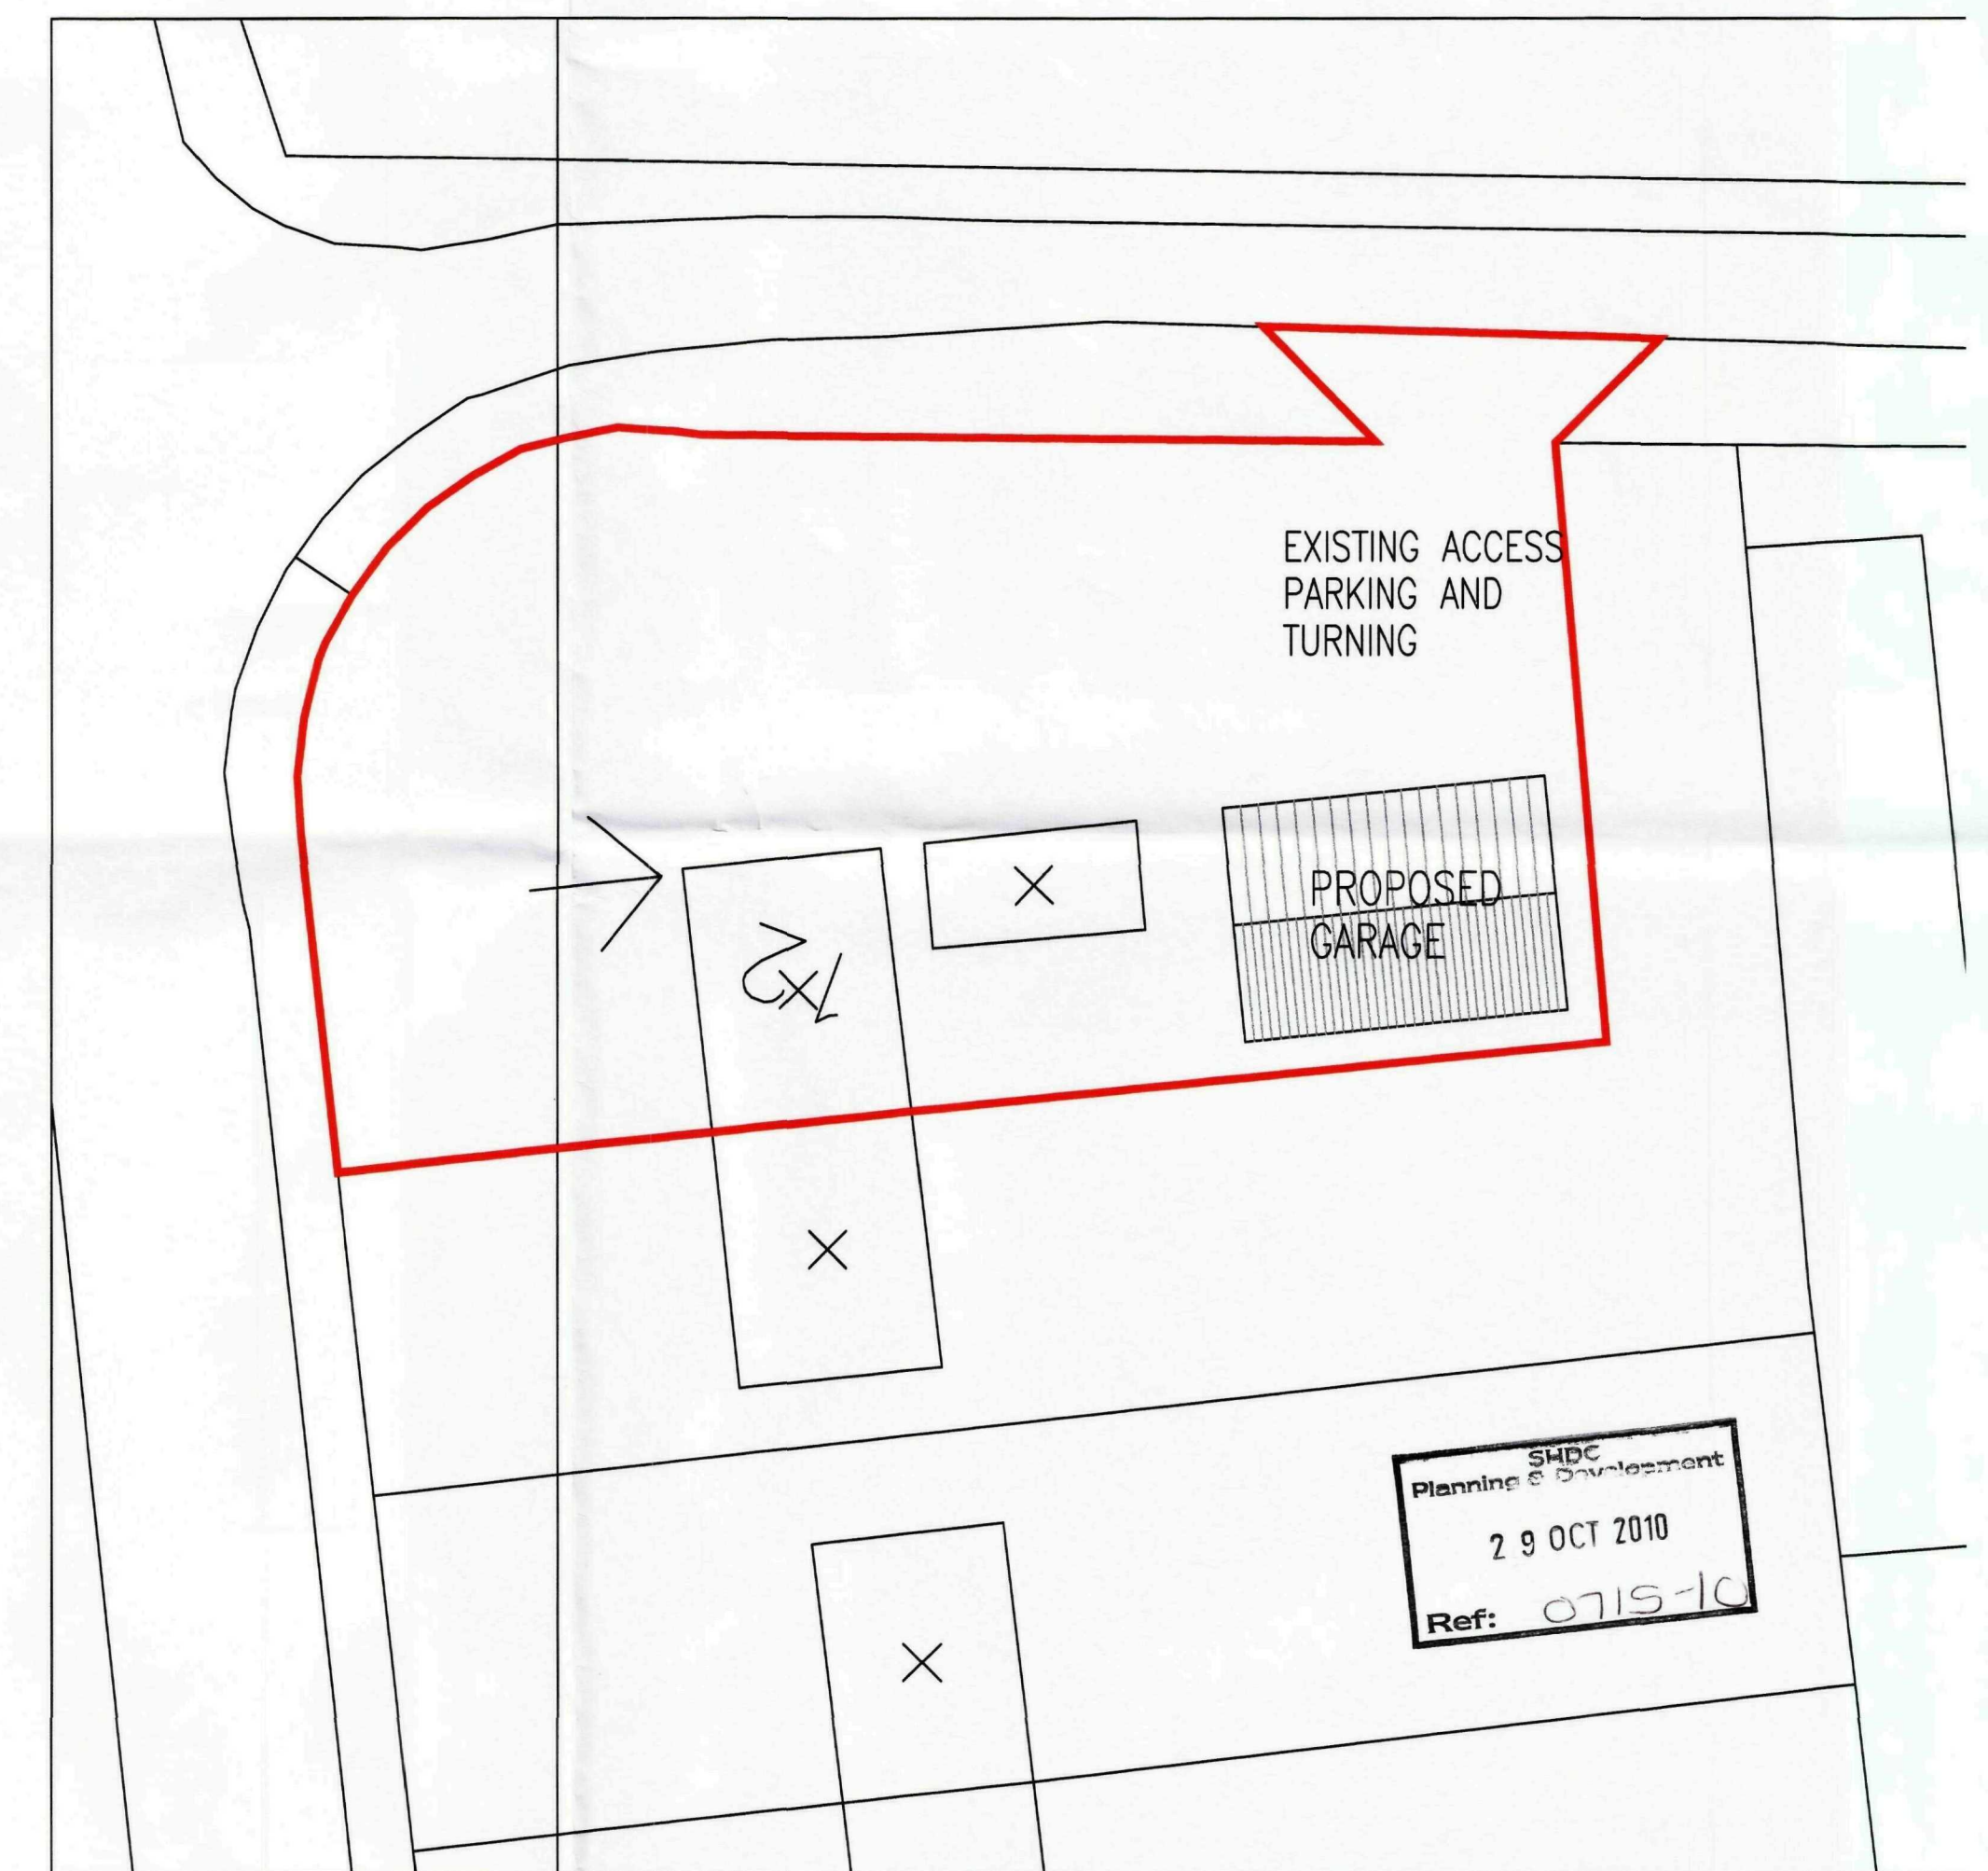

LOCATION PLAN
SCALE 1:1250

Rev	Purpose	By	Dr
ID B D S			
DAVID BROKER DESIGN SERVICES to CONCEPT 2000 DESIGN AND DEVELOPMENT LTD ESTABLISHED 1975		ARCHITECTURAL TECHNICIAN DANBROOKE HOUSE STATION WIMBORCH ST1 WIMBORCH CAMPSITE Telephone 01945 Facsimile 01945 E-mail david.broker@dc	
Client: MR. L. WINTERTON			
Drawing No: 1376			
Project: PROPOSED GARAGE AND GARDEN STORE			
Site: 12 TOLLS LANE HOLBEACH			
Postcode: FE12 7PR	Drawn: AS	Checked: -	
Scale: 1:50 @ A1	Date: JUN 09	Revision No: -	
DO NOT SCALE FROM THIS DRAWING - All dimensions to be verified on site - This drawing and design remain the copyright of David Broker and may not be reproduced without permission. David Broker or Concept 2000 will not be held responsible for any construction works undertaken not to approved or before approved plans are issued. - Any alterations to details or specifications may			