
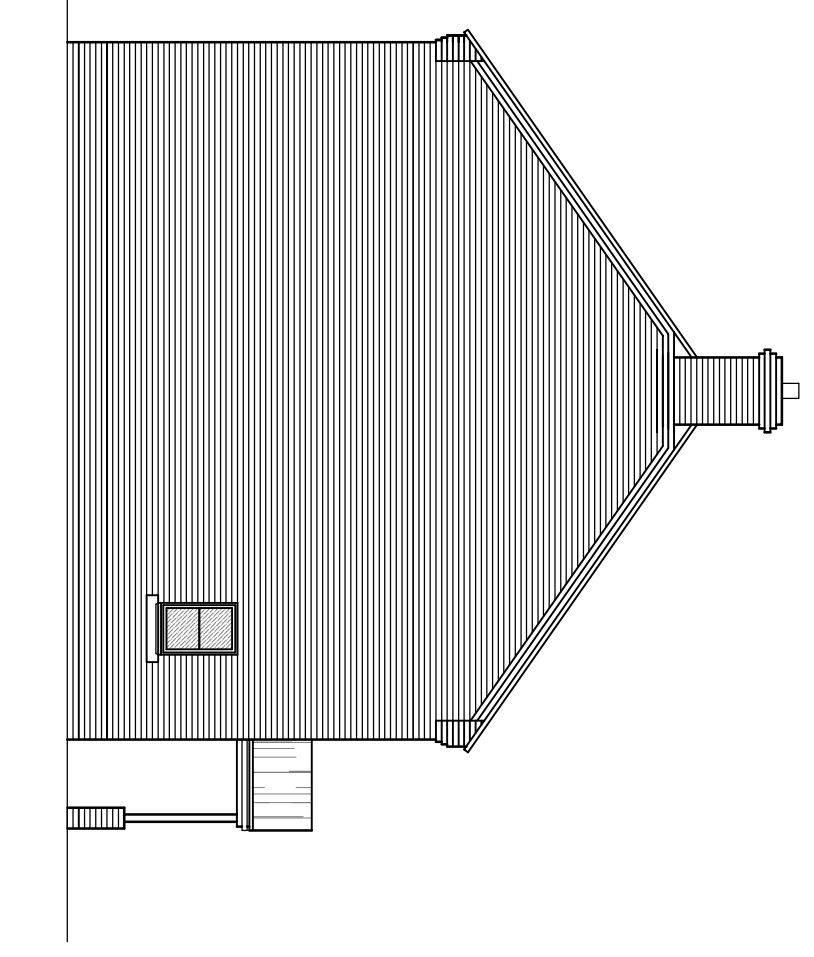
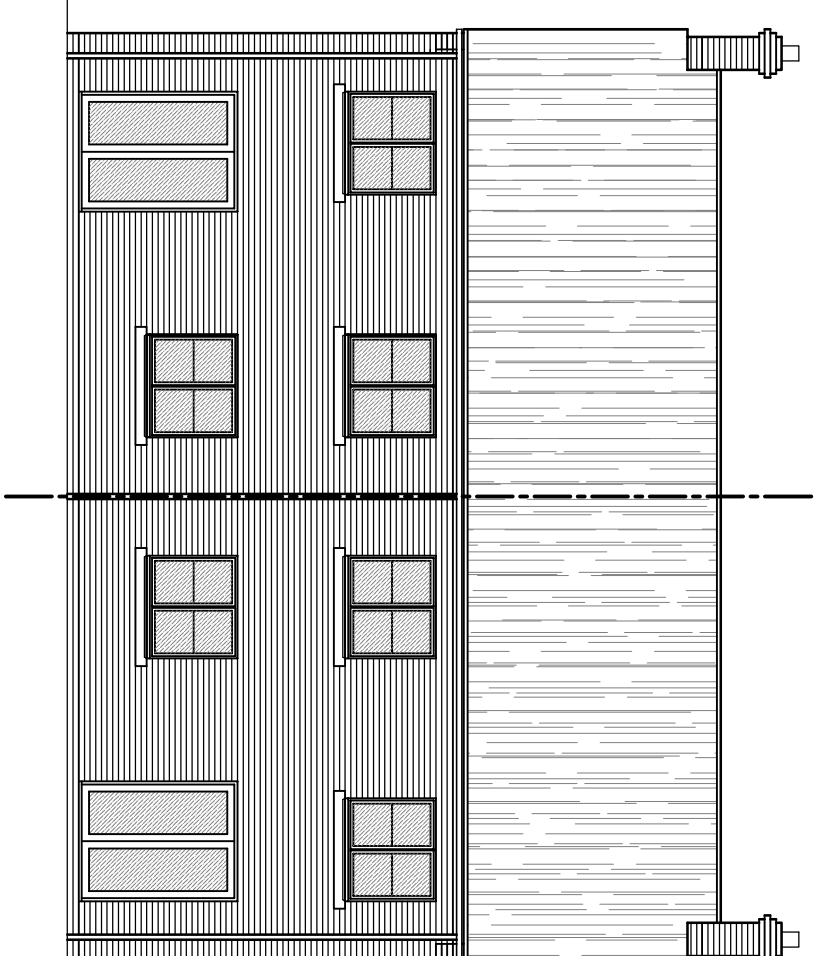
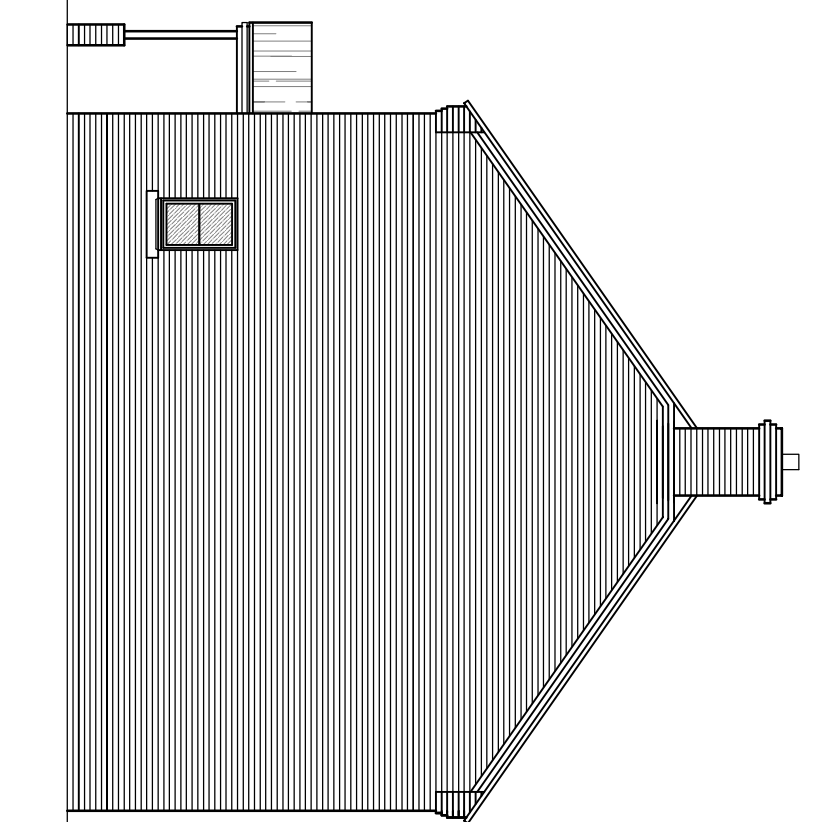


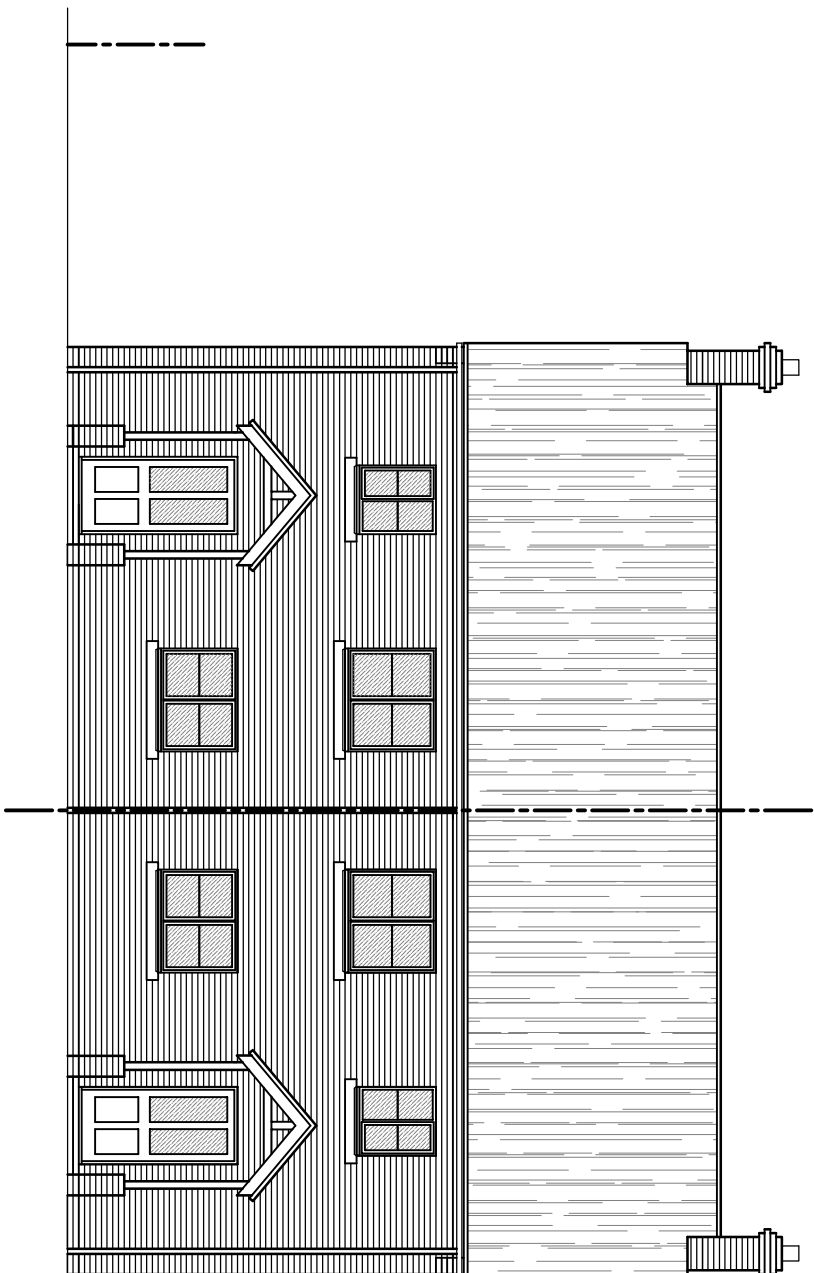

FRONT ELEVATION



SIDE ELEVATION

REAR ELEVATION

SIDE ELEVATION

MATERIAL SCHEDULE

BRICKS - ATHERSTONE RED MULTITILES - SANDTIGHT CASSELLS CLAY WINDOWS - CREAM UPVC RAINWATER GOOD - BLACK UPVC

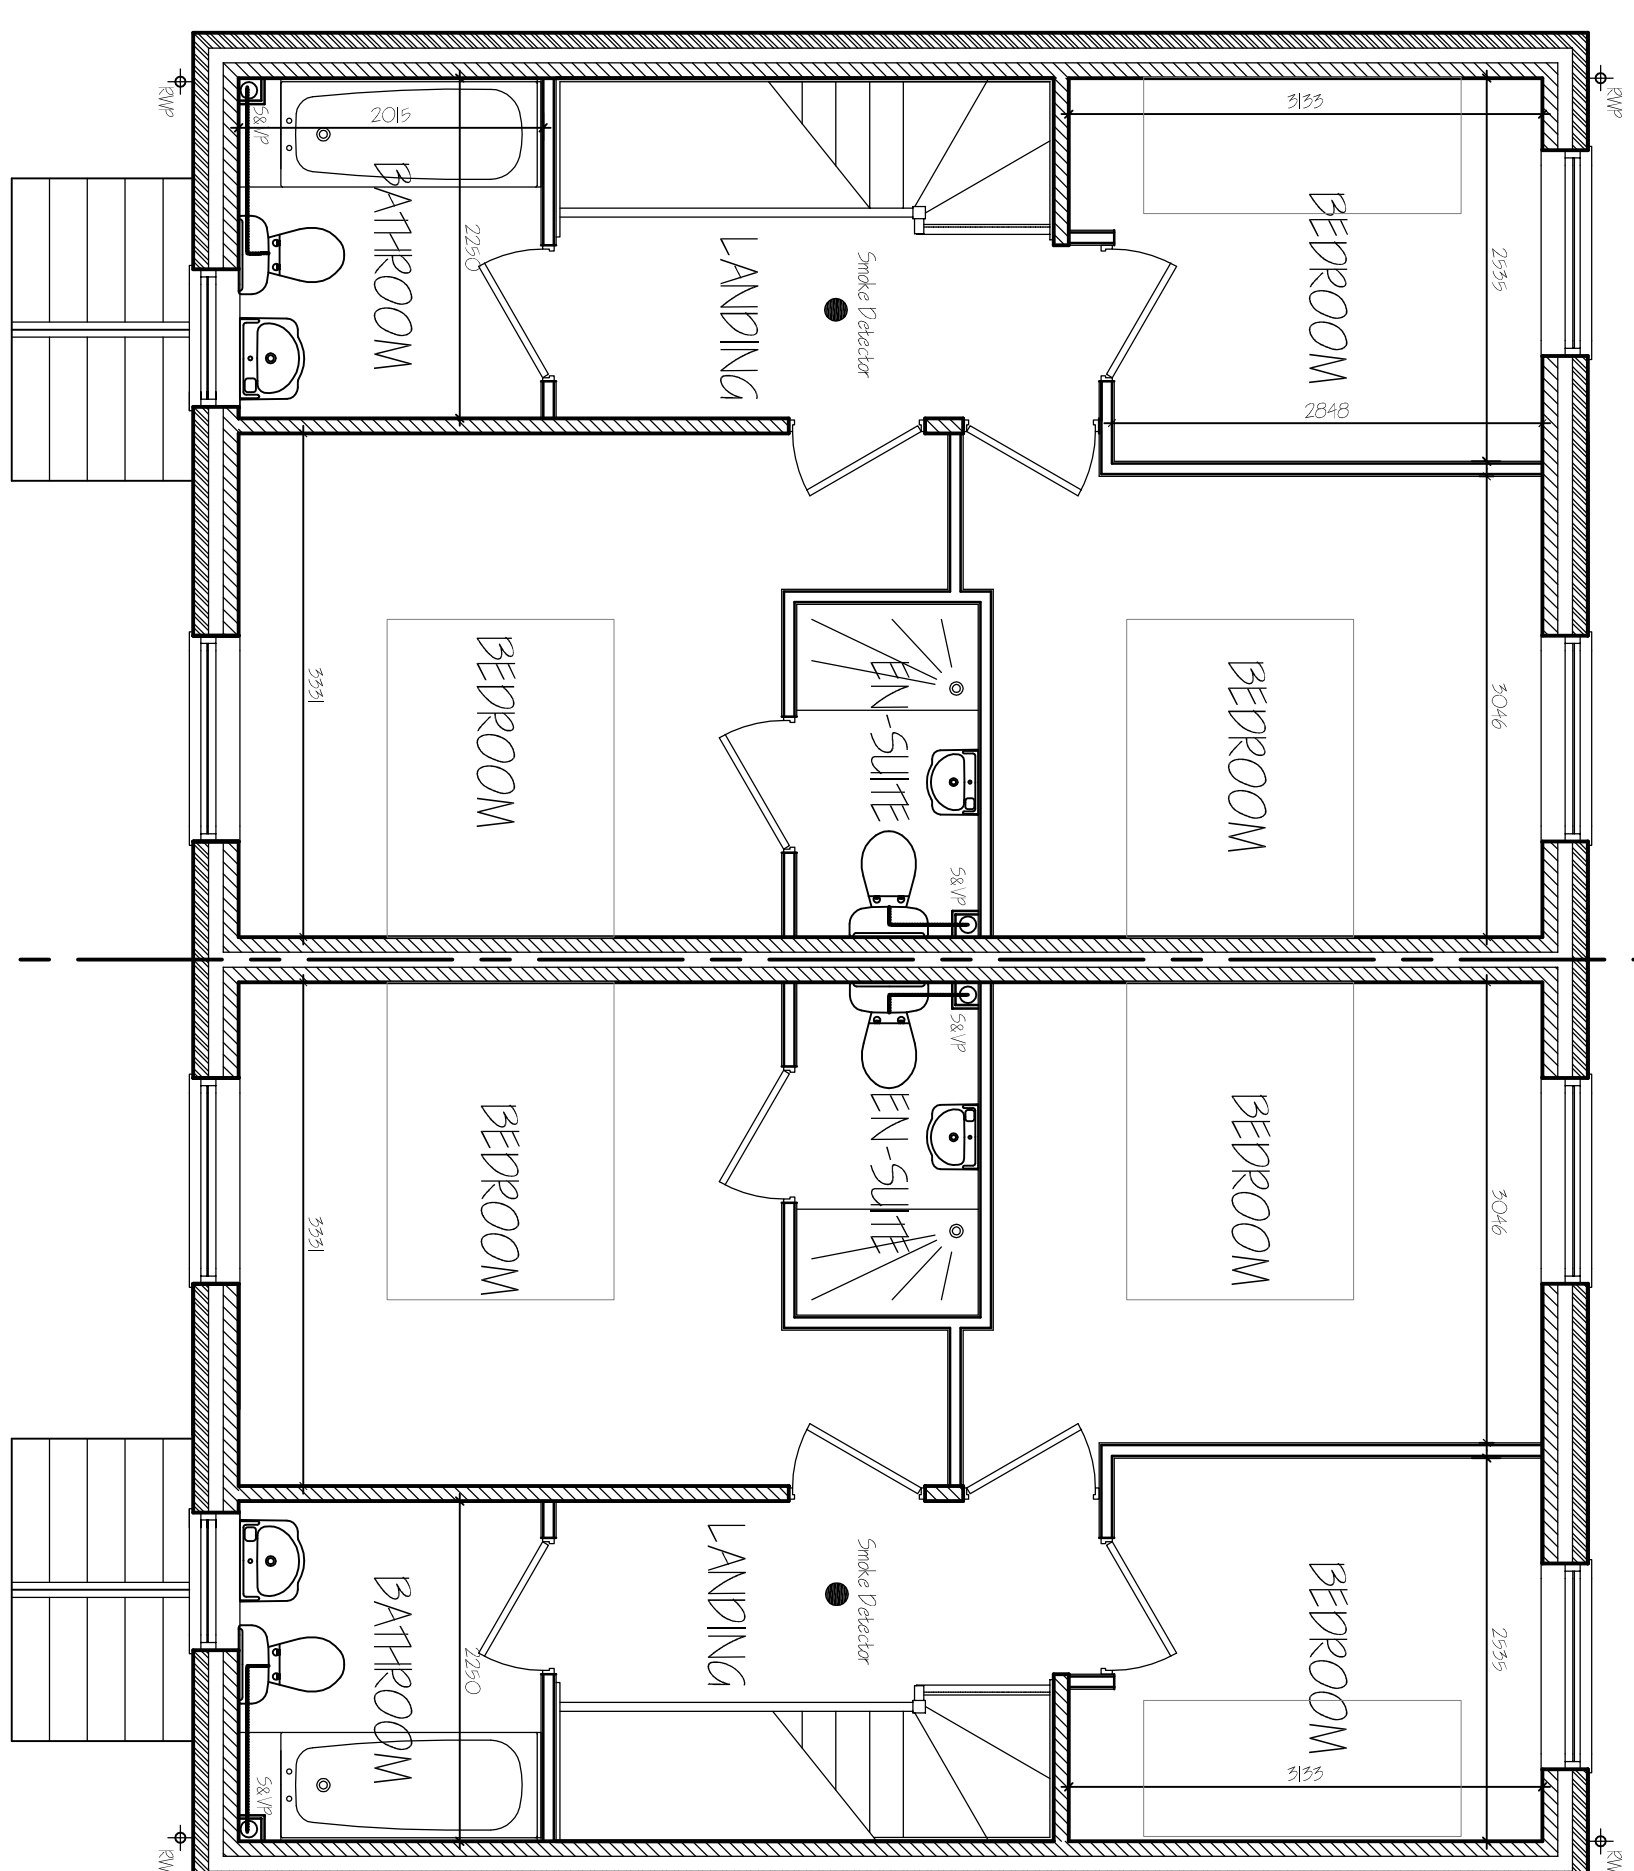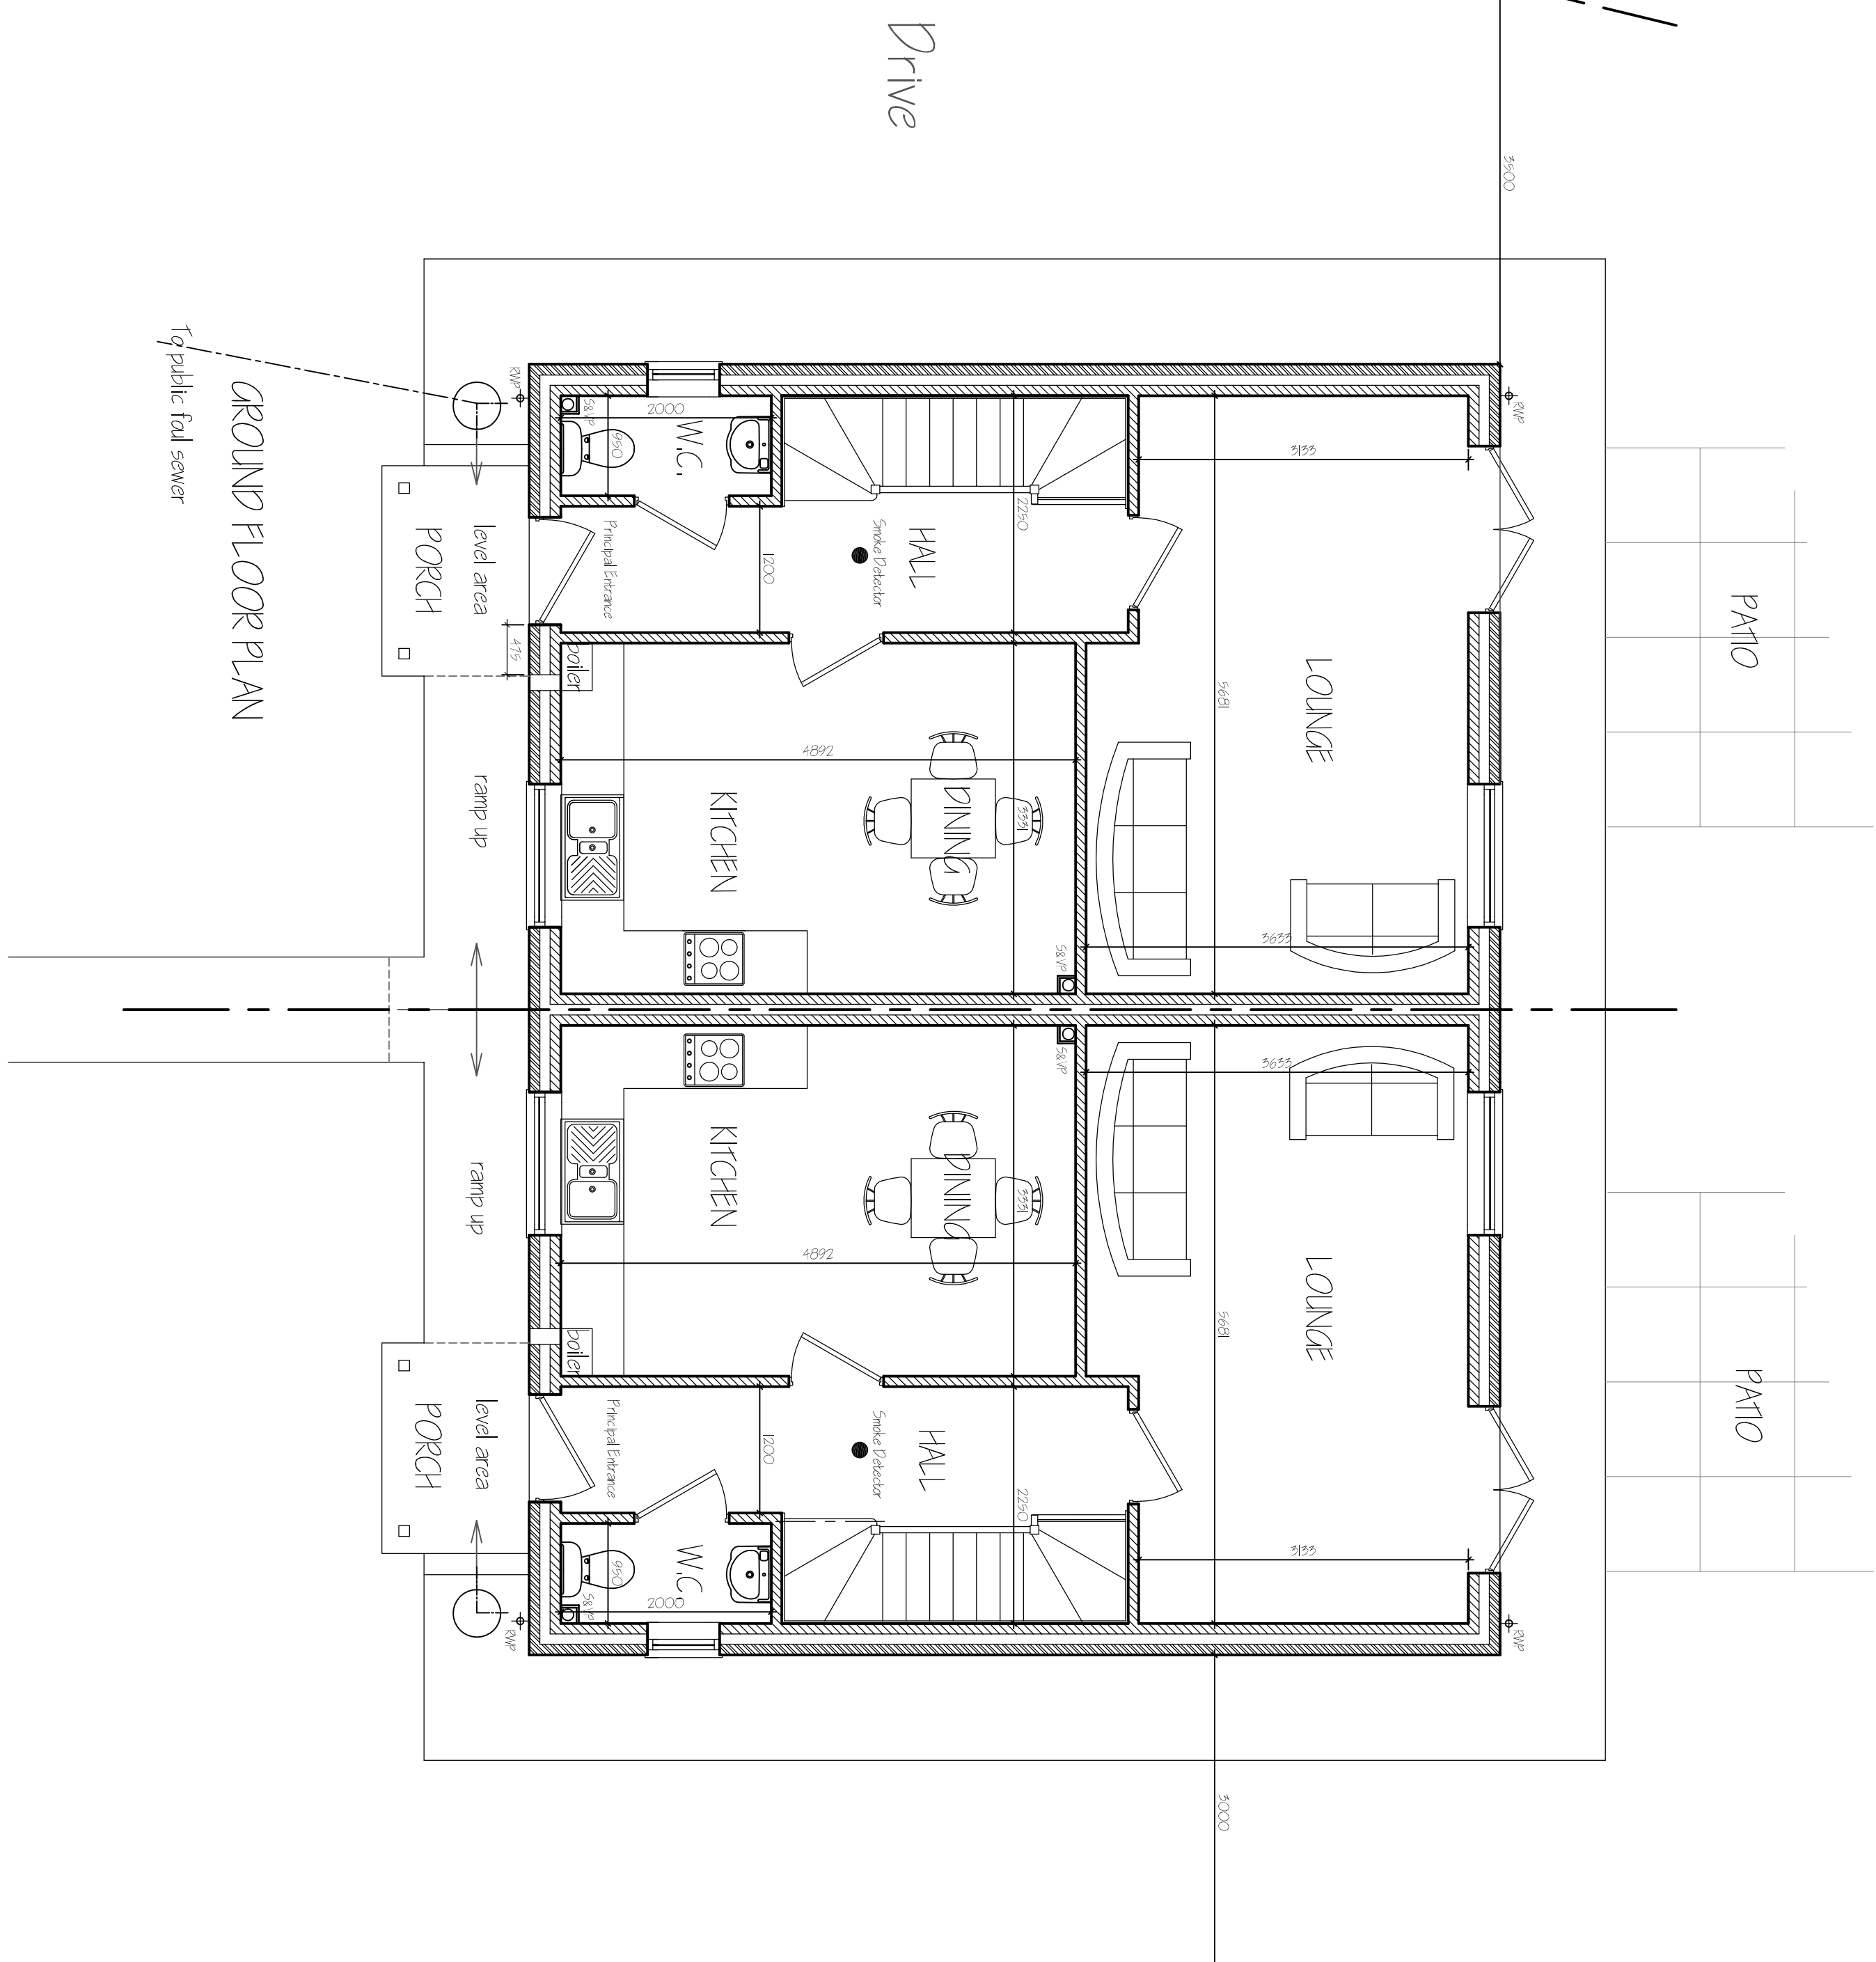[illegible]

G. R. MERCHANT LTD.
1, ENG AMICE FWO

**ARCHITECTURAL, STRUCTURAL
AND LAND DRAINAGE
CONSULTANTS**
4 Wrights Mews
12A Park Road, Holbeach,
Spalding, Lincs. PE12 7EE
Tel: 01 406 408080
Fax: 01 406 428274
E-Mail: gr_merchant@btconnect.com

RESIDENTIAL DEVELOPMENT.
Adj. 27 DAWGATE,
HOLBEACH.
SPALDING, LINC'S, PE12 7BN

MR. B. AYRES.

SEMI-DETACHED 3 BEDROOM HOUSES
FLOOR PLANS & ELEVATIONS.

Job Ref.	Drawing No.
3261-17.	02.
Date	Drawn
MAY 2018.	GRM.

DO NOT SCALE FROM THIS DRAWING