

All drawings to be certified for this by Mike Crutchley before the start of any third drawings or work otherwise it will be on their own behalf or that of subcontractors.

Report any discrepancies to the Contract Administrator at once.

This drawing is to be used only as Andrew Architects and Engineer's drawings and other relevant information.


LEGEND: DO NOT SCALE



Front Elevation (1:100)

Rear Elevation (1:100)

PAIR OF HOUSES (Plots 30 & 31)

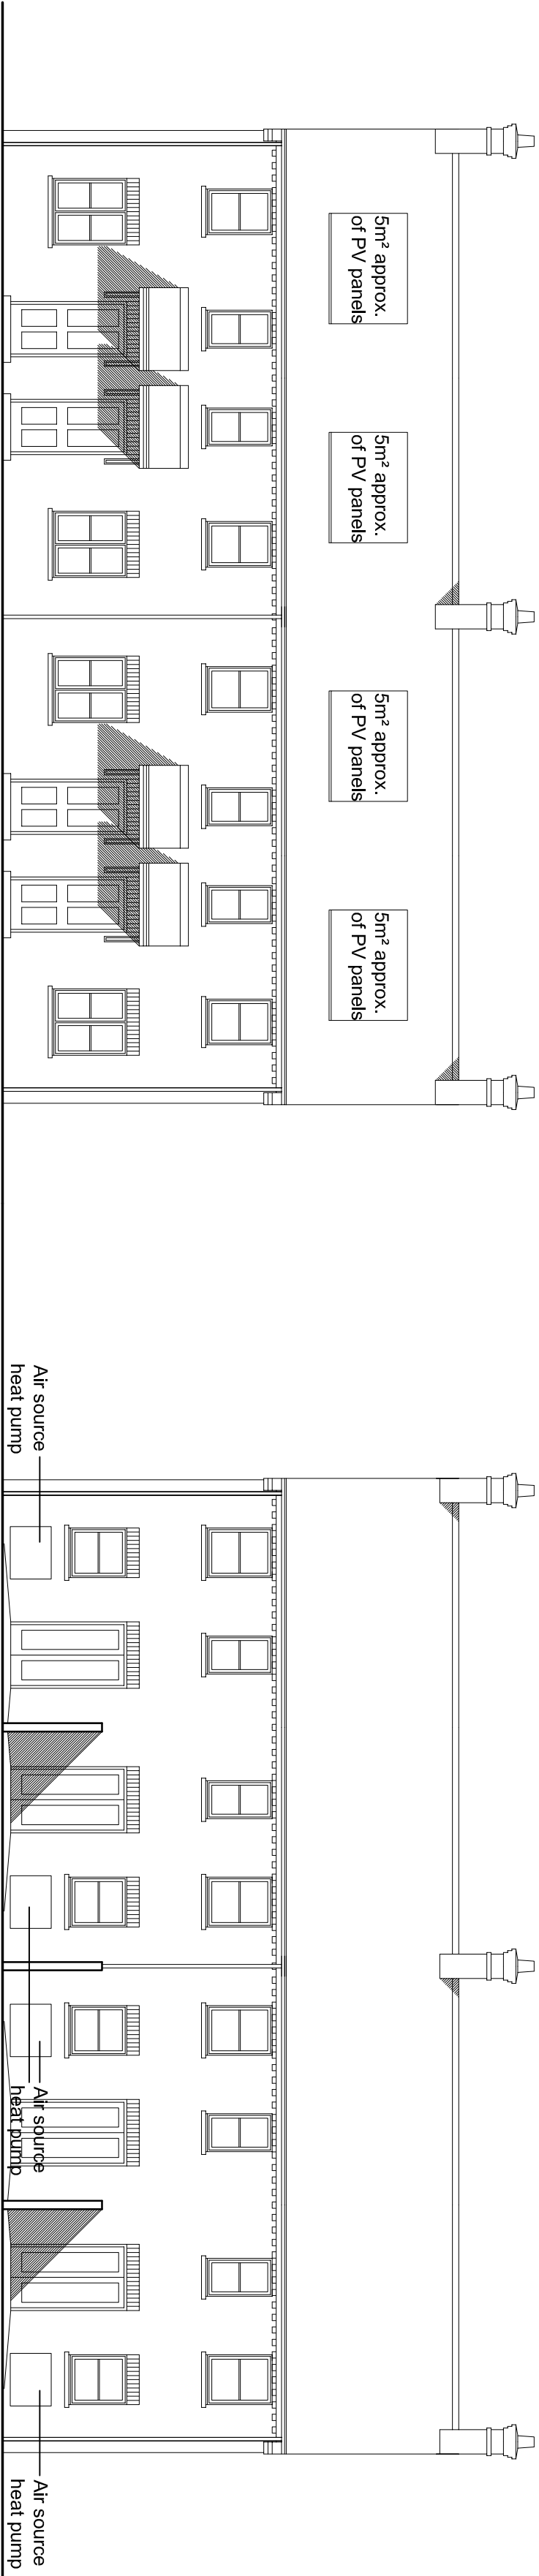

Front Elevation (1:100)

Rear Elevation (1:100)

TERRACE OF 4 HOUSES (Plots 26 - 29)



Renewable Energy Location Plan (1:500)

Project:			
Former Garage & Public House Site			
Station Road			
Holebeach			
Lincs			
Drawing Title:			
Proposed Renewable Energy			
Client:			
Haycroft Homes Ltd			
Drawn:			
AMW		Checked:	AMW
11/12/2022		Date:	24.10.13
PD24		Stage:	As shown
P2		Revision:	A1

Revision:			
TS	28.08.14	Planning Issue	AMW / AMW
TS	24.10.13	Planning Issue	AMW / AMW
Revision:	Date:	Description:	Dwn: CJK

ANDREW M WRIGHT CHARTERED ARCHITECT



28 Long Bank, Holebeach, St James Spalding, Lincs PE12 8SD
Telephone: 01405 540573 Mobile: 07940 914778