





FRONT ELEVATION
ELEVATIONS AS EXISTING

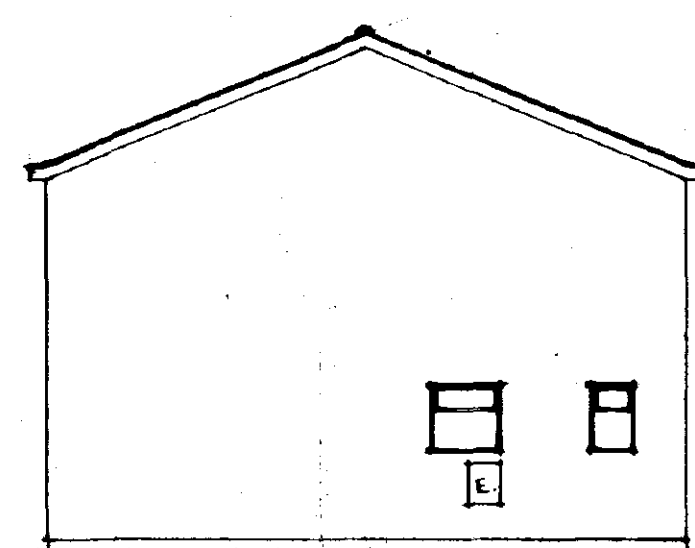


SIDE ELEVATION

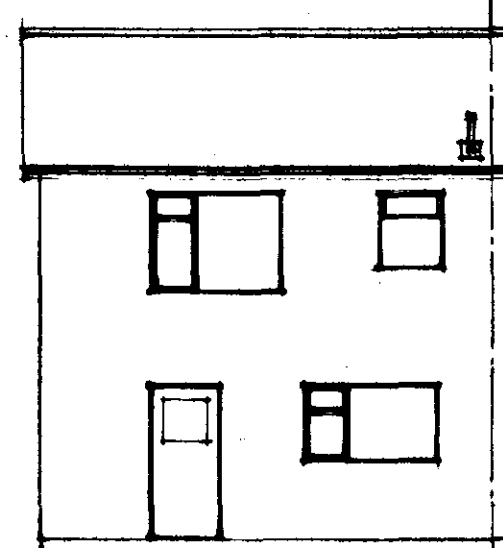


REAR ELEVATION




FRONT ELEVATION
ELEVATIONS AS PROPOSED

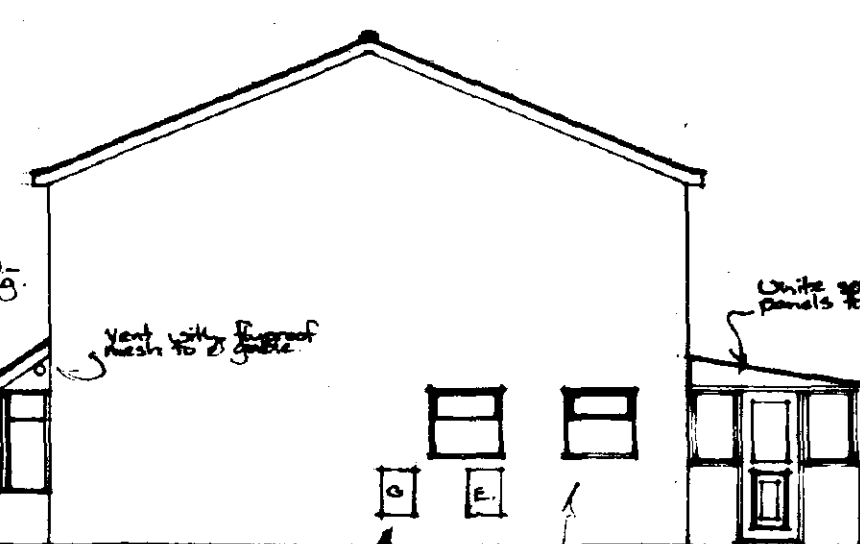


SIDE ELEVATION

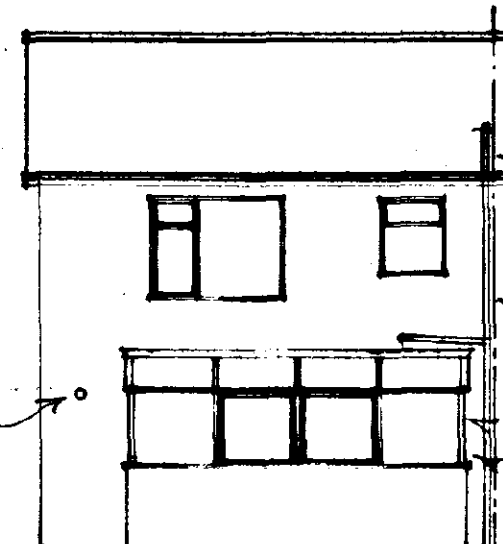


REAR ELEVATION

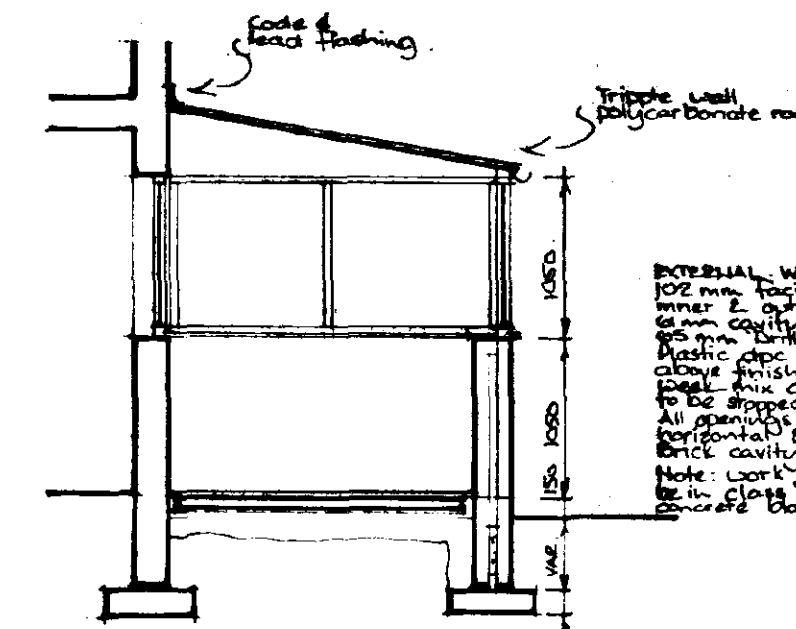


SECTION B-B

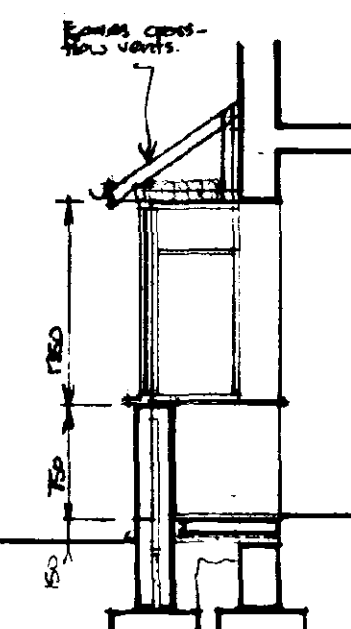


SECTION A-A

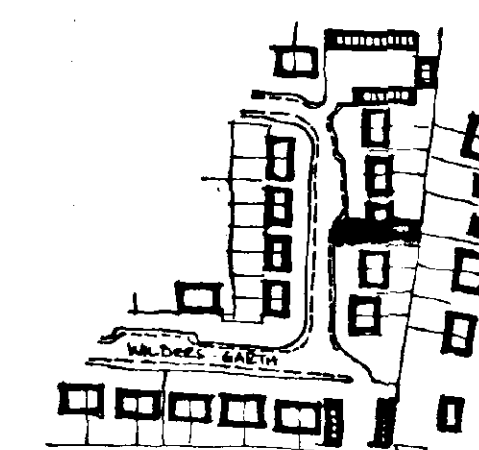


LOCATION PLAN
Scale - 1:500

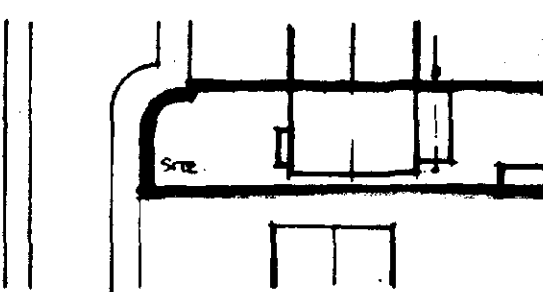


SITE PLAN
Scale - 1:500

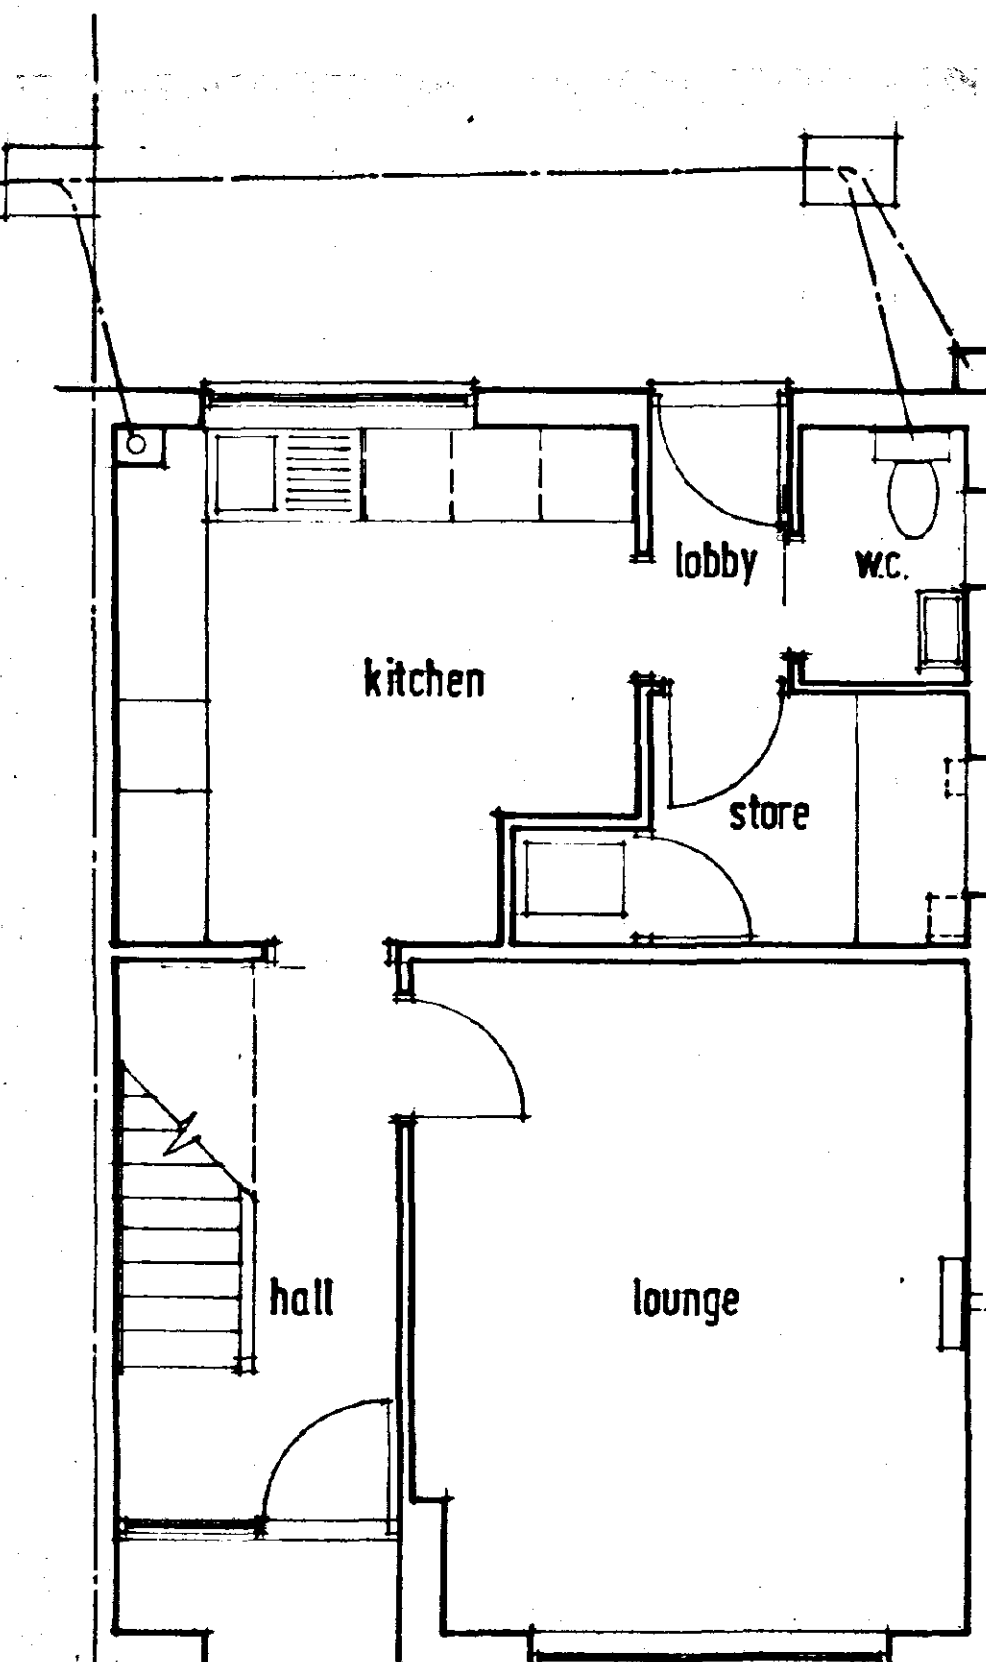


GROUND FLOOR PLAN
PLANS AS EXISTING

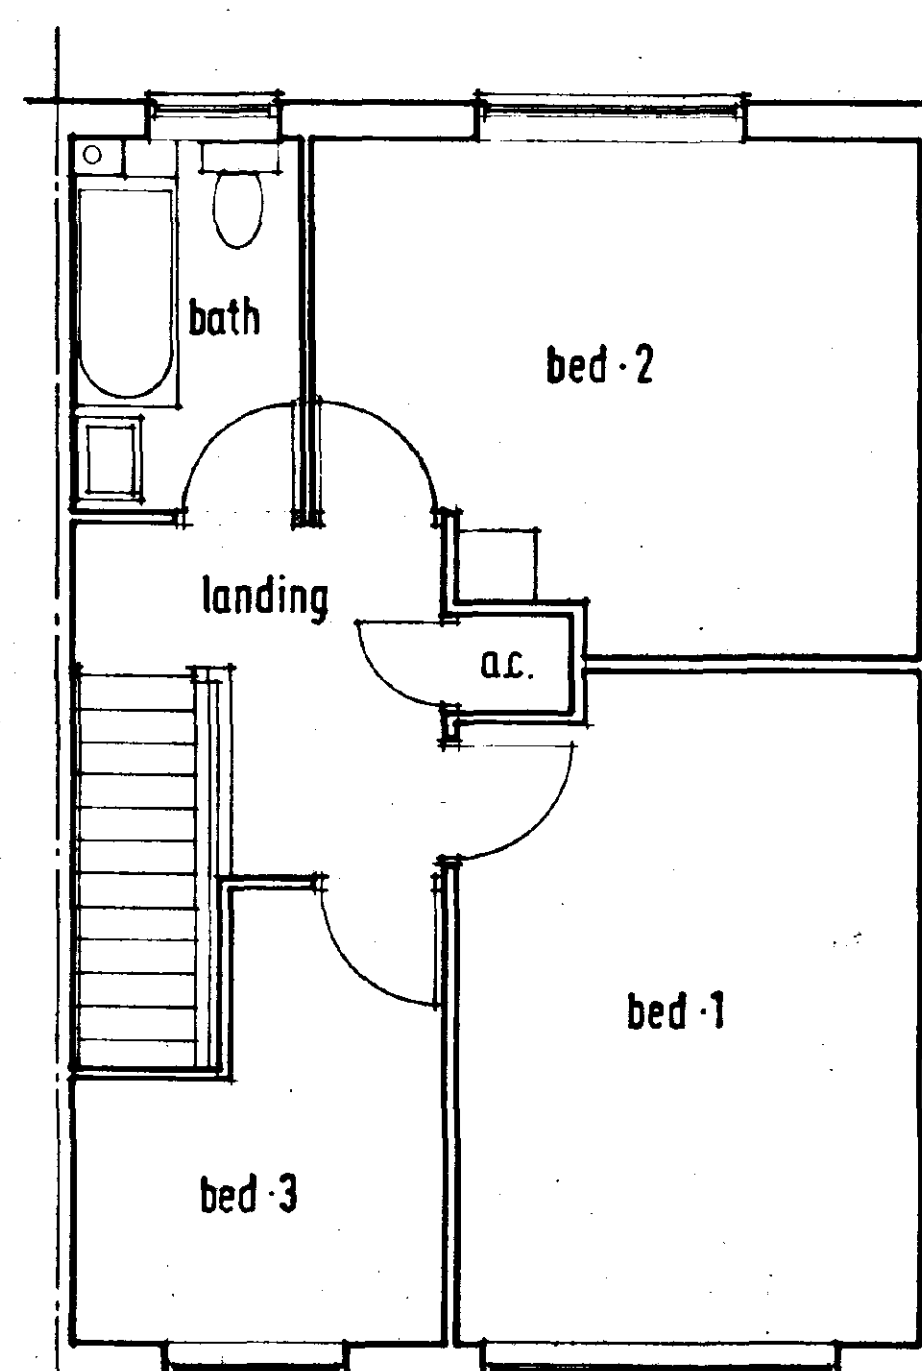

FIRST FLOOR PLAN

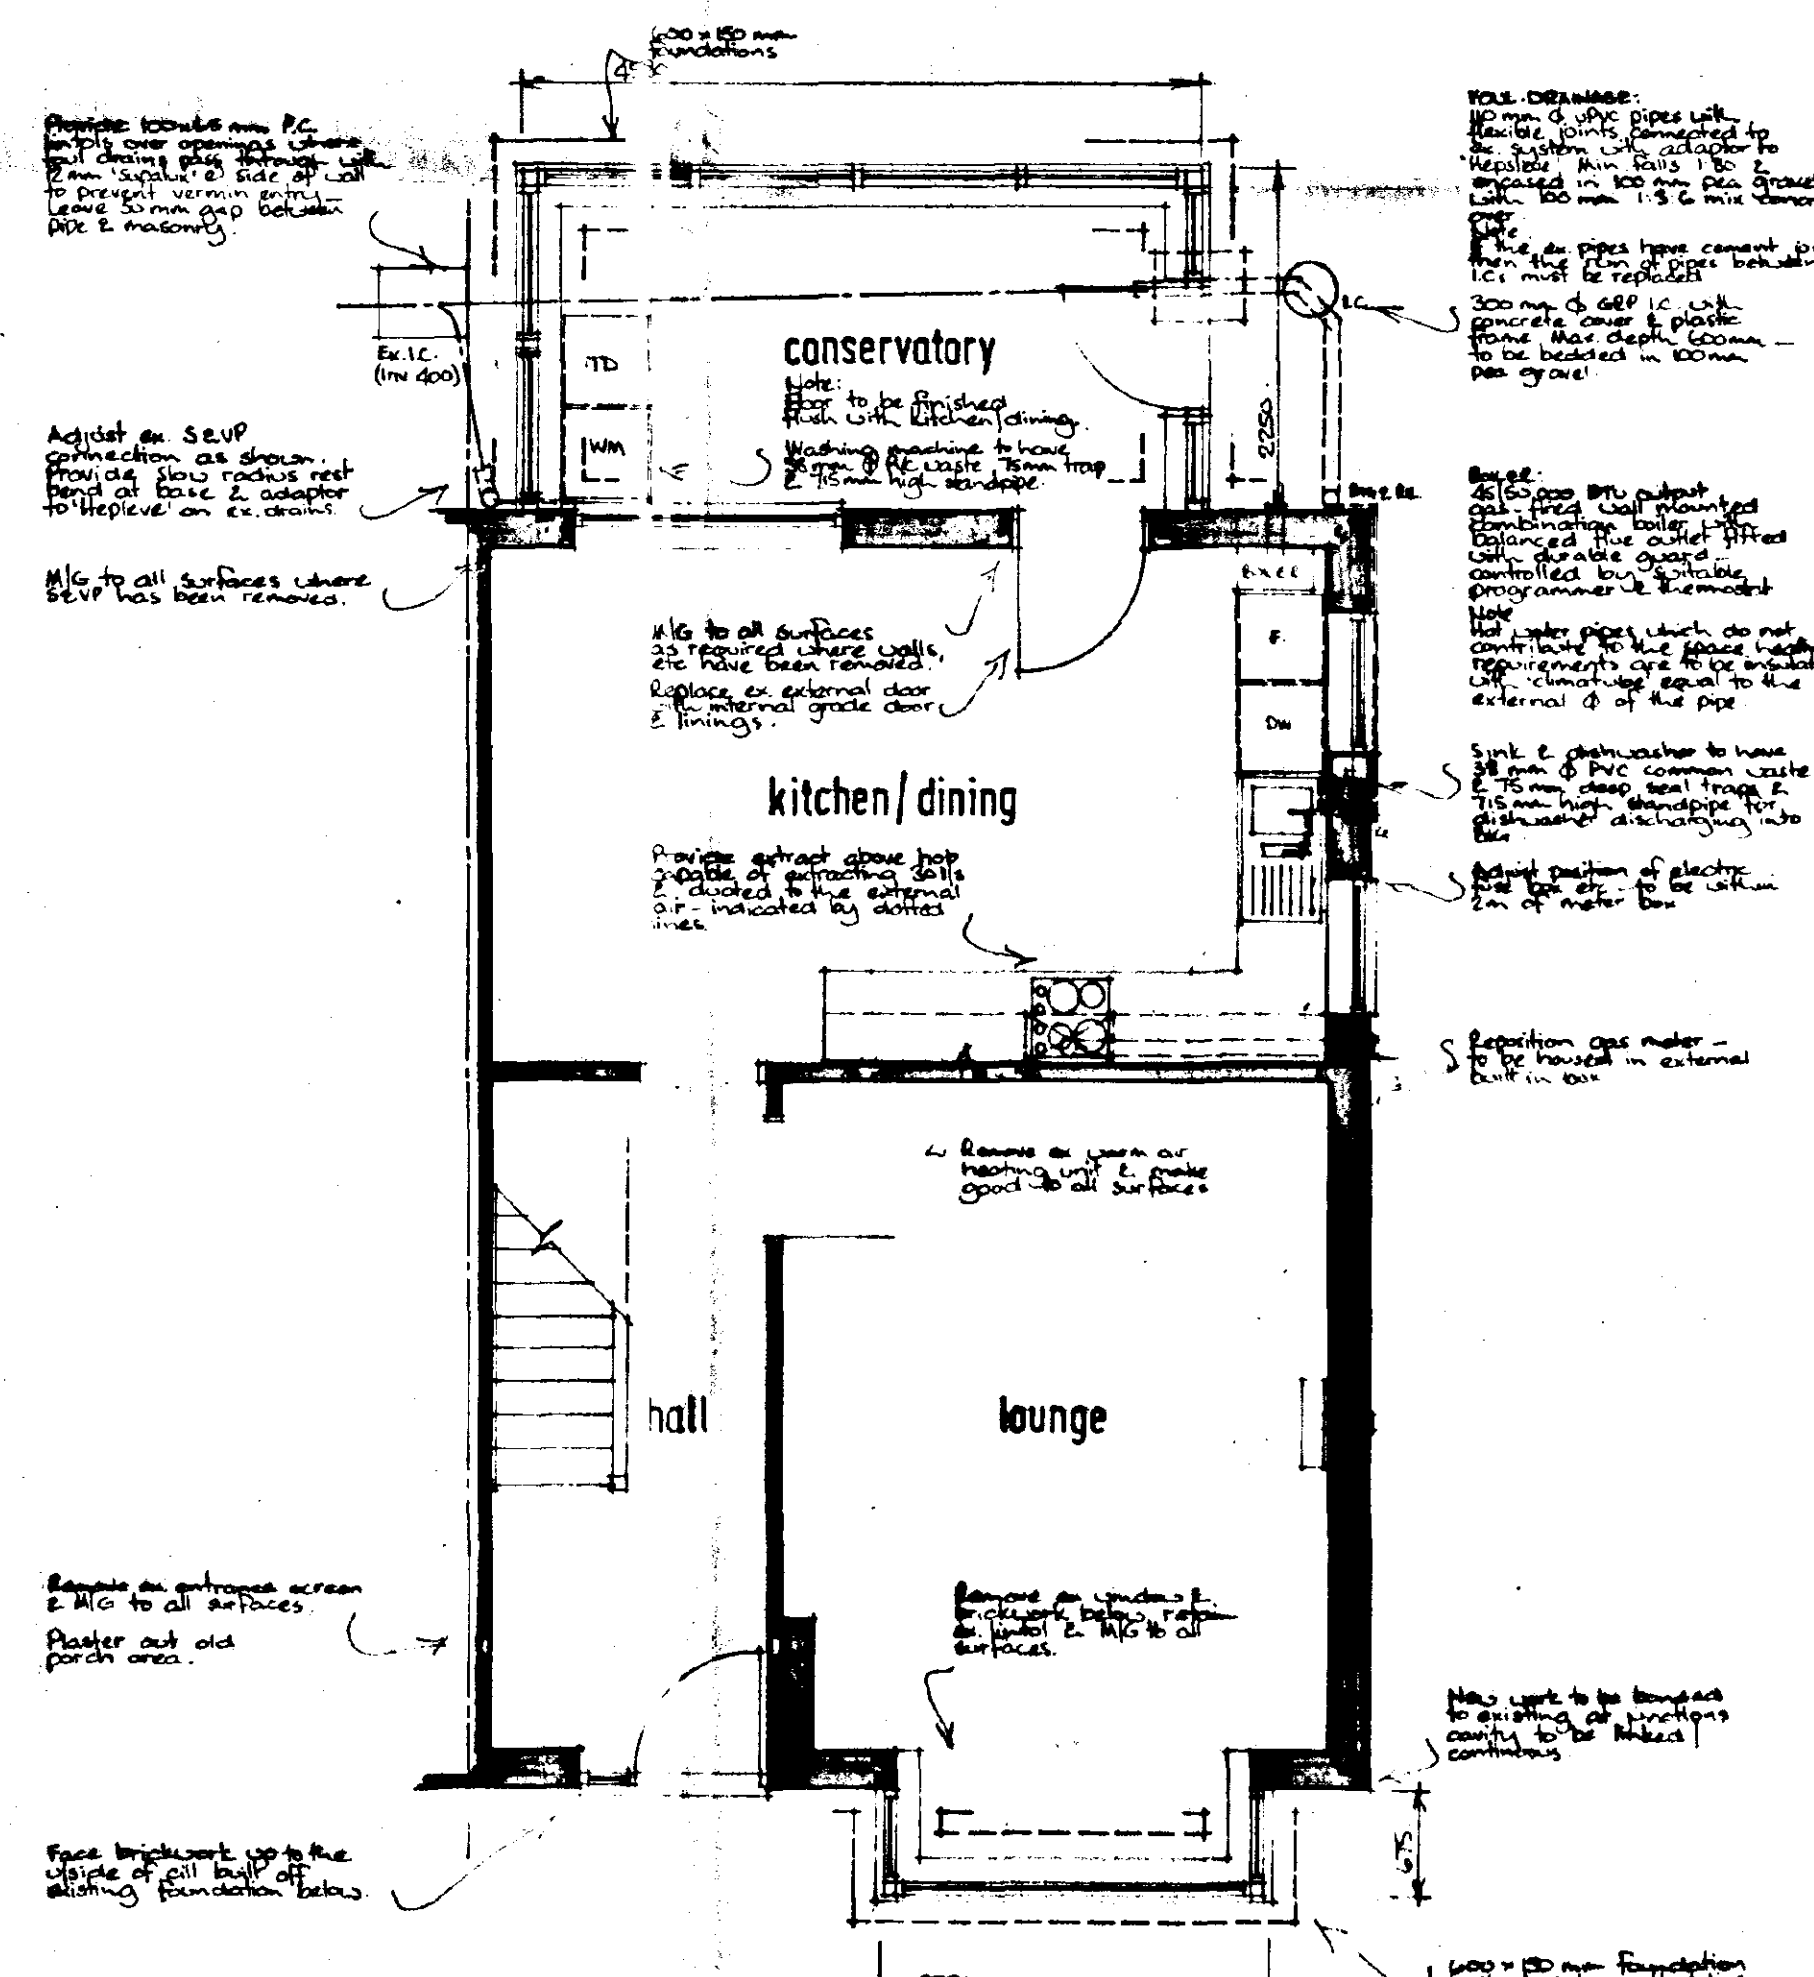

GROUND FLOOR PLAN
PLANS AS PROPOSED

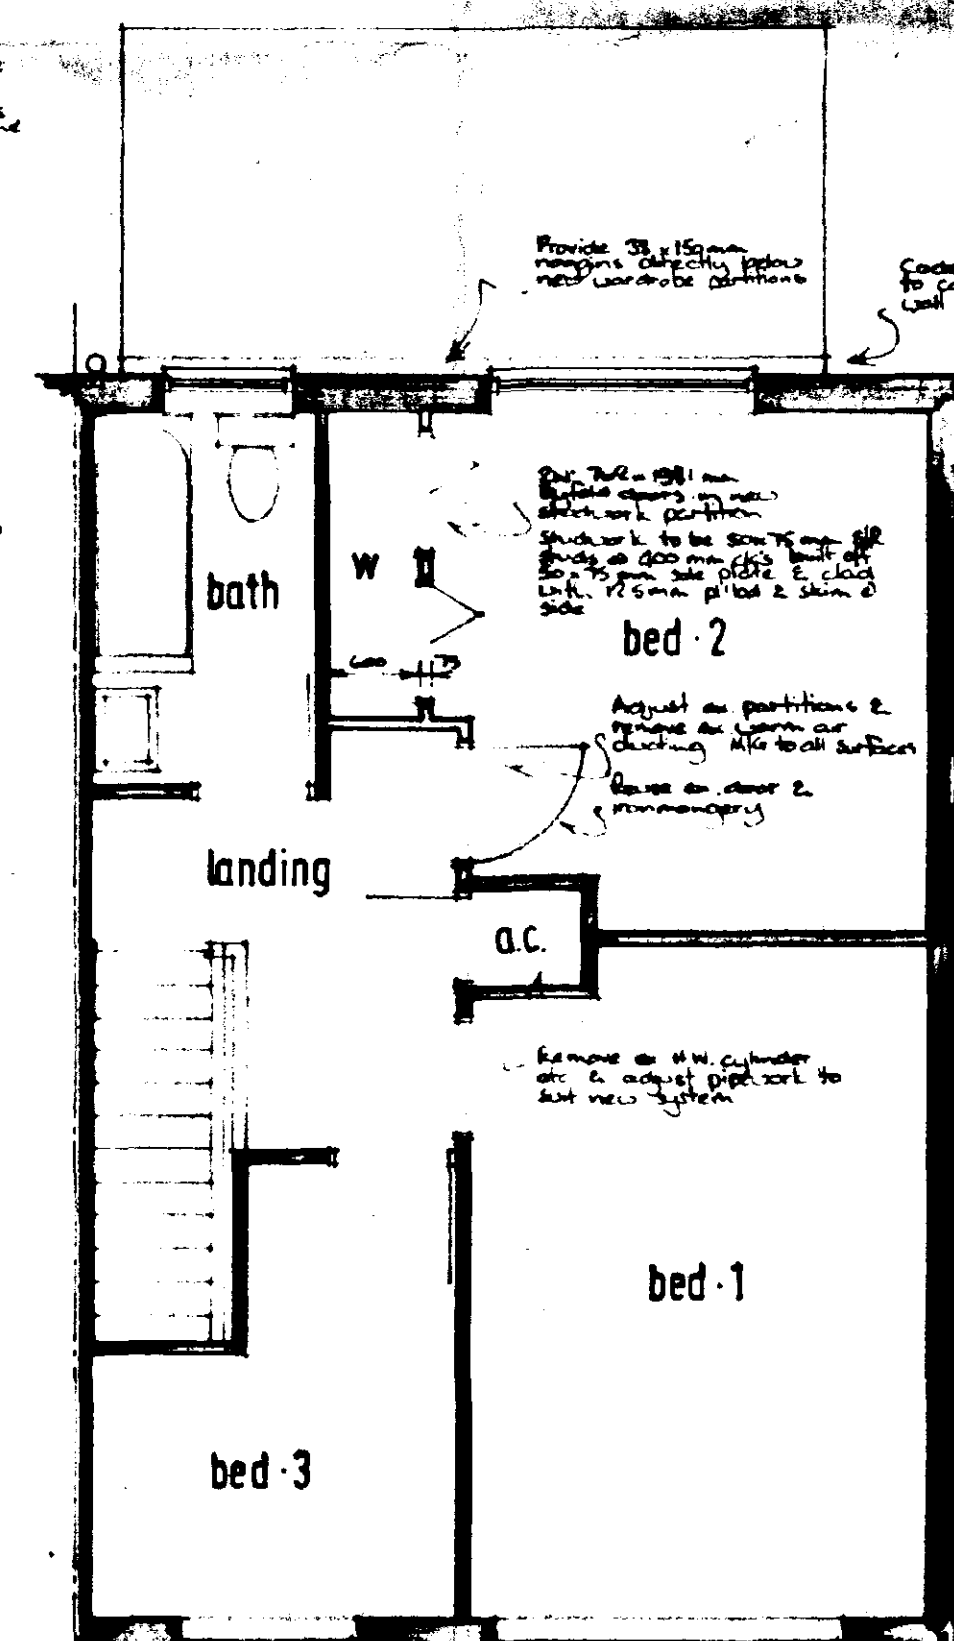

FIRST FLOOR PLAN

**DETERMINED
PLAN**

Amendments:
A. Building Regulation revisions added 12/09/95.

SOUTH H. & P.
HOUSING & PLANNING
12 JUL 1995
Ref: 0726/95

Client
MR & MRS. H. DRAWBRIDGE

Job title
**PROPOSED EXTENSIONS &
ALTERATIONS TO N°55
WILDERS GARTH, FOXES LOW
ROAD, HOLBEACH.**

Drawing title
WORKING DRAWING

Scale 1:50 & 1:100 Date March 1995 Drawn D.S.
BUILDING DESIGN SERVICES
738 ABBEY ROAD
BOURNE
Lincs PE10 9EN
TEL 0779 393646

2104 1 A