

DO NOT SCALE THIS DRAWING. THE CONTRACTOR IS DEEMED TO HAVE CHECKED ALL DIMENSIONS ON SITE AND REPORT ANY DISCREPANCIES TO OGLESBY & LIMB LTD.
THE CONTENTS OF THIS DRAWING ARE COVERED BY COPYRIGHT AND REMAIN THE PROPERTY OF OGLESBY & LIMB LTD. WRITTEN APPROVAL MUST BE OBTAINED FROM OGLESBY & LIMB LTD PRIOR TO DUPLICATION OR REPRODUCTION OF THIS DRAWING OR ITS CONTENTS.
ANY DIMENSIONS NOT SHOWN ARE TO BE CHECKED AND AGREED WITH OGLESBY & LIMB LTD.




Elevation A - South
Scale 1:100
Existing Elevations




Elevation B - West
Scale 1:100




Elevation C - North
Scale 1:100

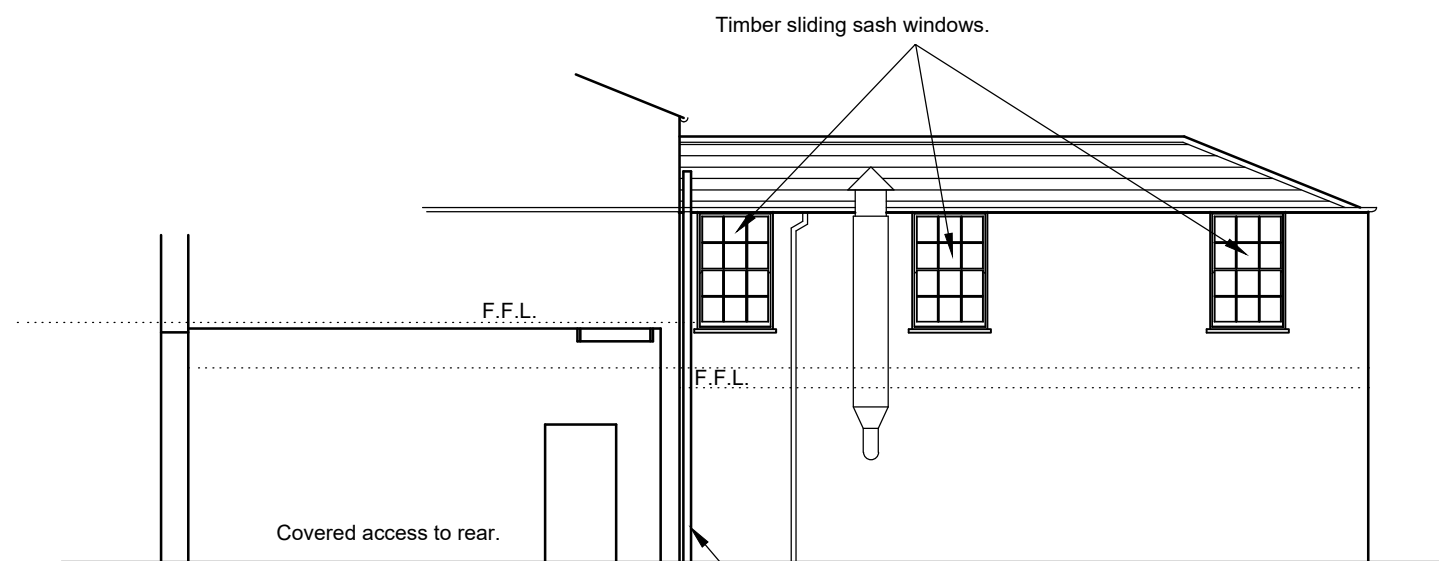

Elevation D - East
Scale 1:100

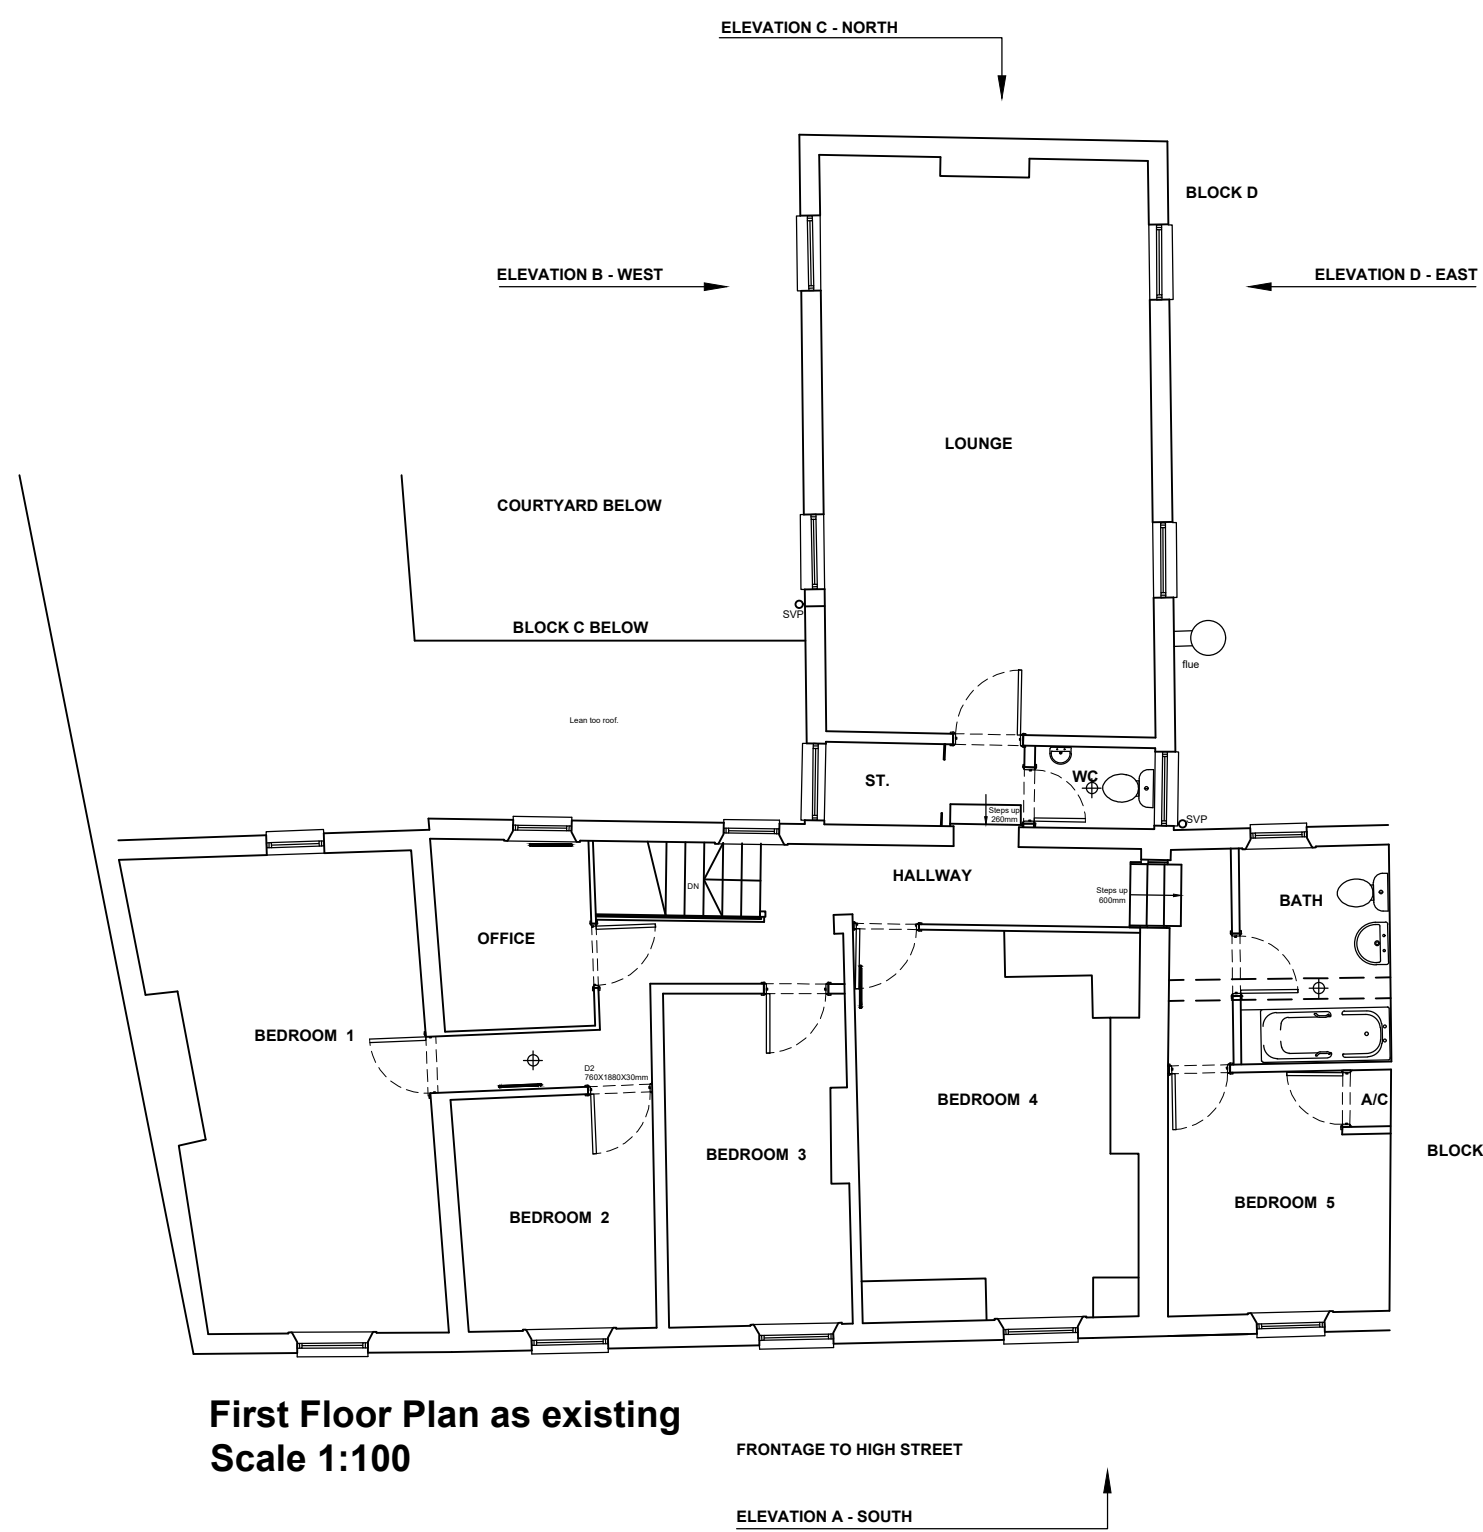

First Floor Plan as existing
Scale 1:100

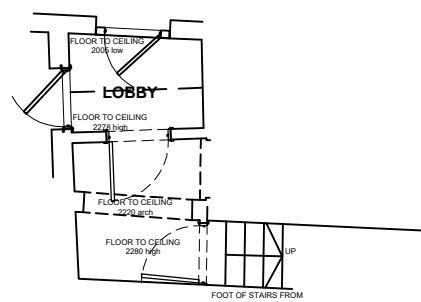

Part Ground Floor Plan as existing
Scale 1:100

Oglesby & Limb Ltd Chartered Architect Suites 1 Market Chambers 12 Market Place, Spalding, Lincolnshire PE11 1SL Tel: 01775 761196 e-mail: design@o-l-ltd.co.uk		
Client: Mr. Nick Williams		
Project: Proposed change of use to hotel accommodation together with external alterations at The Horse and Groom High Street, Holbeach		
Drawing Title: Part ground floor plan, first floor plan and elevations as existing PLANNING APPLICATION ISSUE		
Date: April 2024	Scale: as shown @ A1	
Drawn by: ajo	Checked by: cls	
Drawing Number: A1719-02		Rev: P1