


DO NOT SCALE THIS DRAWING. THE CONTRACTOR IS DEEMED TO HAVE CHECKED ALL DIMENSIONS ON SITE AND REPORT ANY DISCREPANCIES TO OGLESBY & LIMB LTD.
THE CONTENTS OF THIS DRAWING ARE COVERED BY COPYRIGHT AND REMAIN THE PROPERTY OF OGLESBY & LIMB LTD. WRITTEN APPROVAL MUST BE OBTAINED FROM OGLESBY & LIMB LTD PRIOR TO DUPLICATION OR REPRODUCTION OF THIS DRAWING OR ITS CONTENTS.
ANY DIMENSIONS NOT SHOWN ARE TO BE CHECKED AND AGREED WITH OGLESBY & LIMB LTD.




Elevation A - South
Scale 1:100

Proposed Elevations


SCALE 1 : 100
SCALE 1 : 1

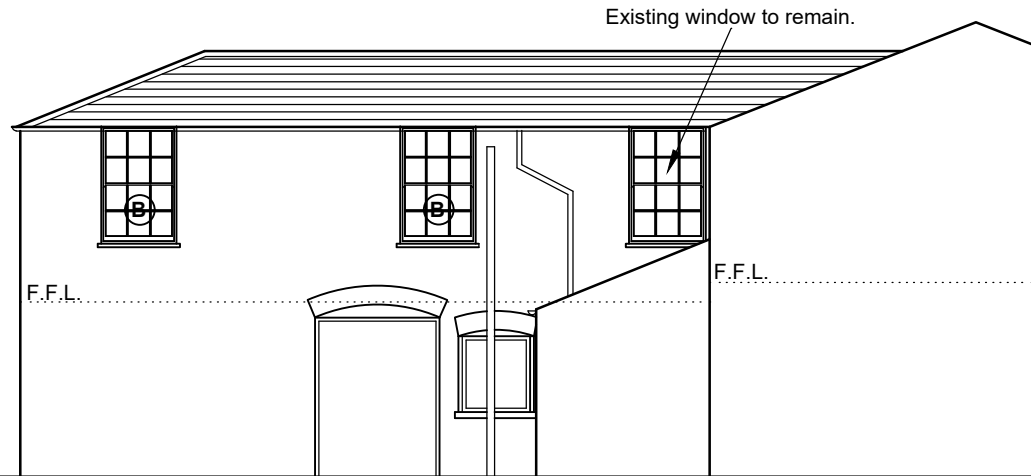


Elevation B - West
Scale 1:100

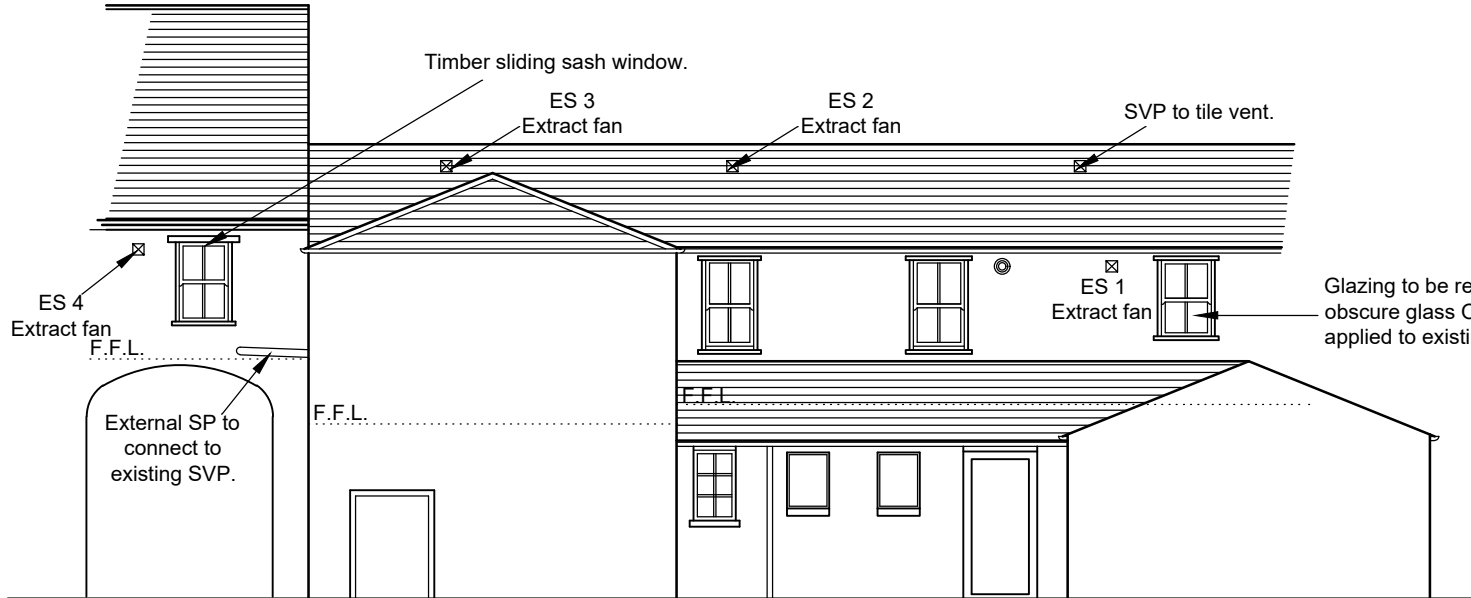

Elevation C - North
Scale 1:100

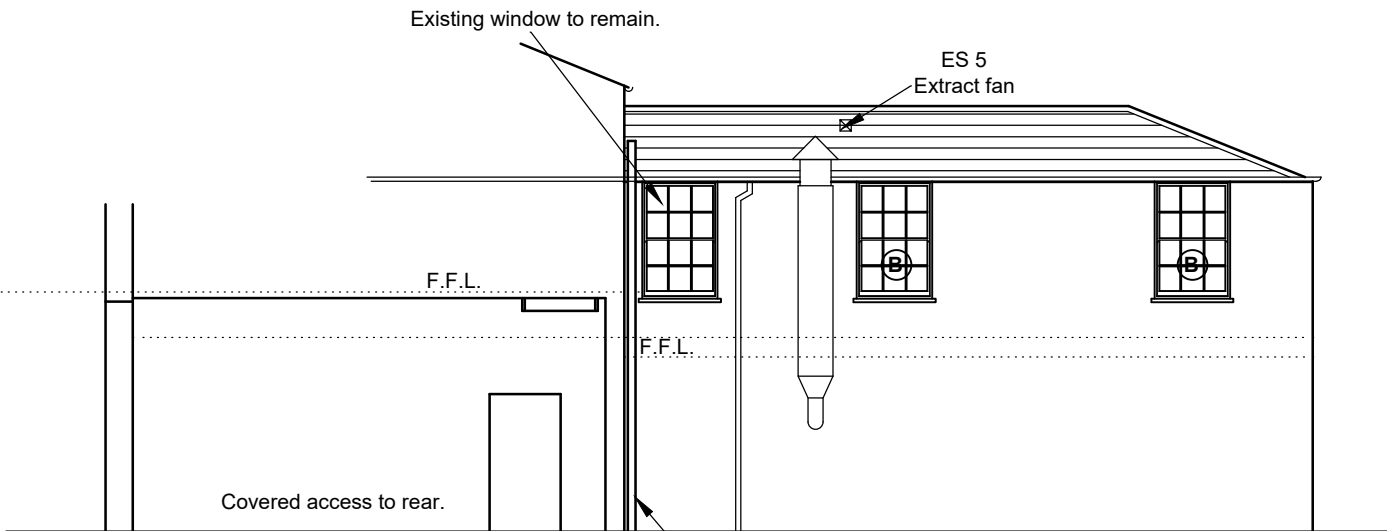

Elevation D - East
Scale 1:100

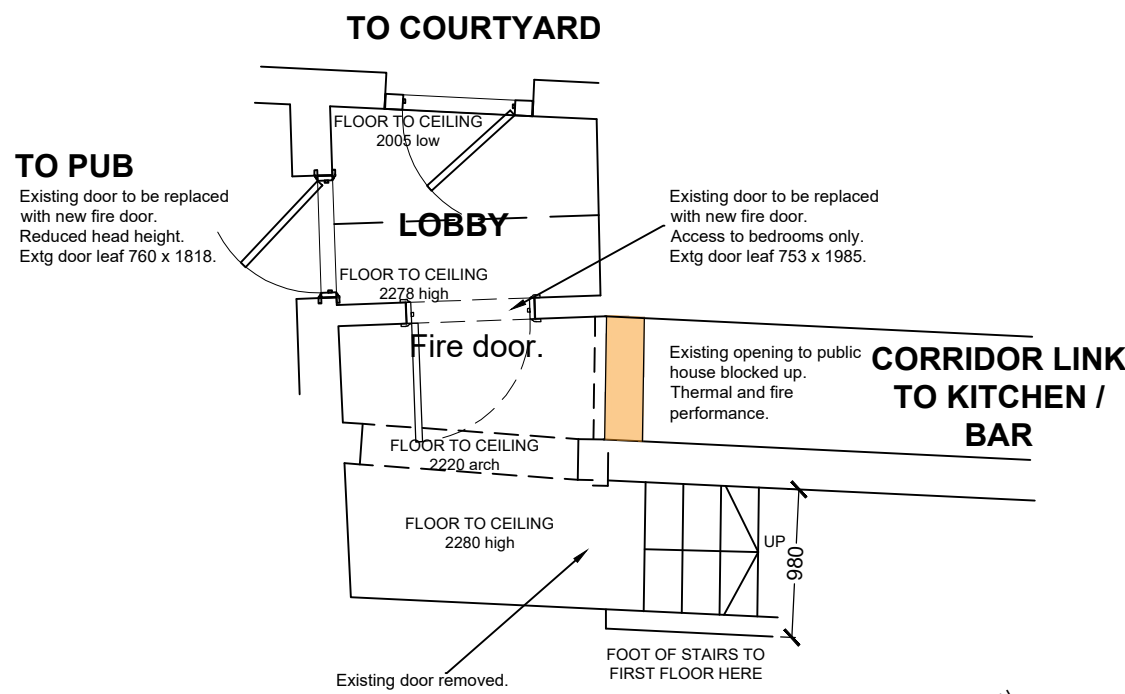

Part Ground Floor Plan as proposed
Scale 1:50

SCALE 1 : 50
SCALE 1 : 1



First Floor Plan as proposed
Scale 1:50

SCALE 1 : 50
SCALE 1 : 1

FRONTAGE TO HIGH STREET

Oglesby & Limb Ltd

Chartered Architect

Suites 1 Market Chambers
12 Market Place, Spalding, Lincolnshire
PE11 1SL

Tel: 01775 761196

e-mail: design@o-l-ltd.co.uk



Client:

Mr. Nick Williams

Project:

Proposed change of use to hotel
accommodation together with external
alterations at
The Horse and Groom
High Street, Holbeach

Drawing Title:

Part ground floor plan, first floor
plan and elevations as proposed

PLANNIGN APPLICATION ISSUE

Date: July 2024

Scale: as shown @ A1

Drawn by: rcw

Checked by: ajo

Drawing Number:

A1719-03

Rev:

P1