



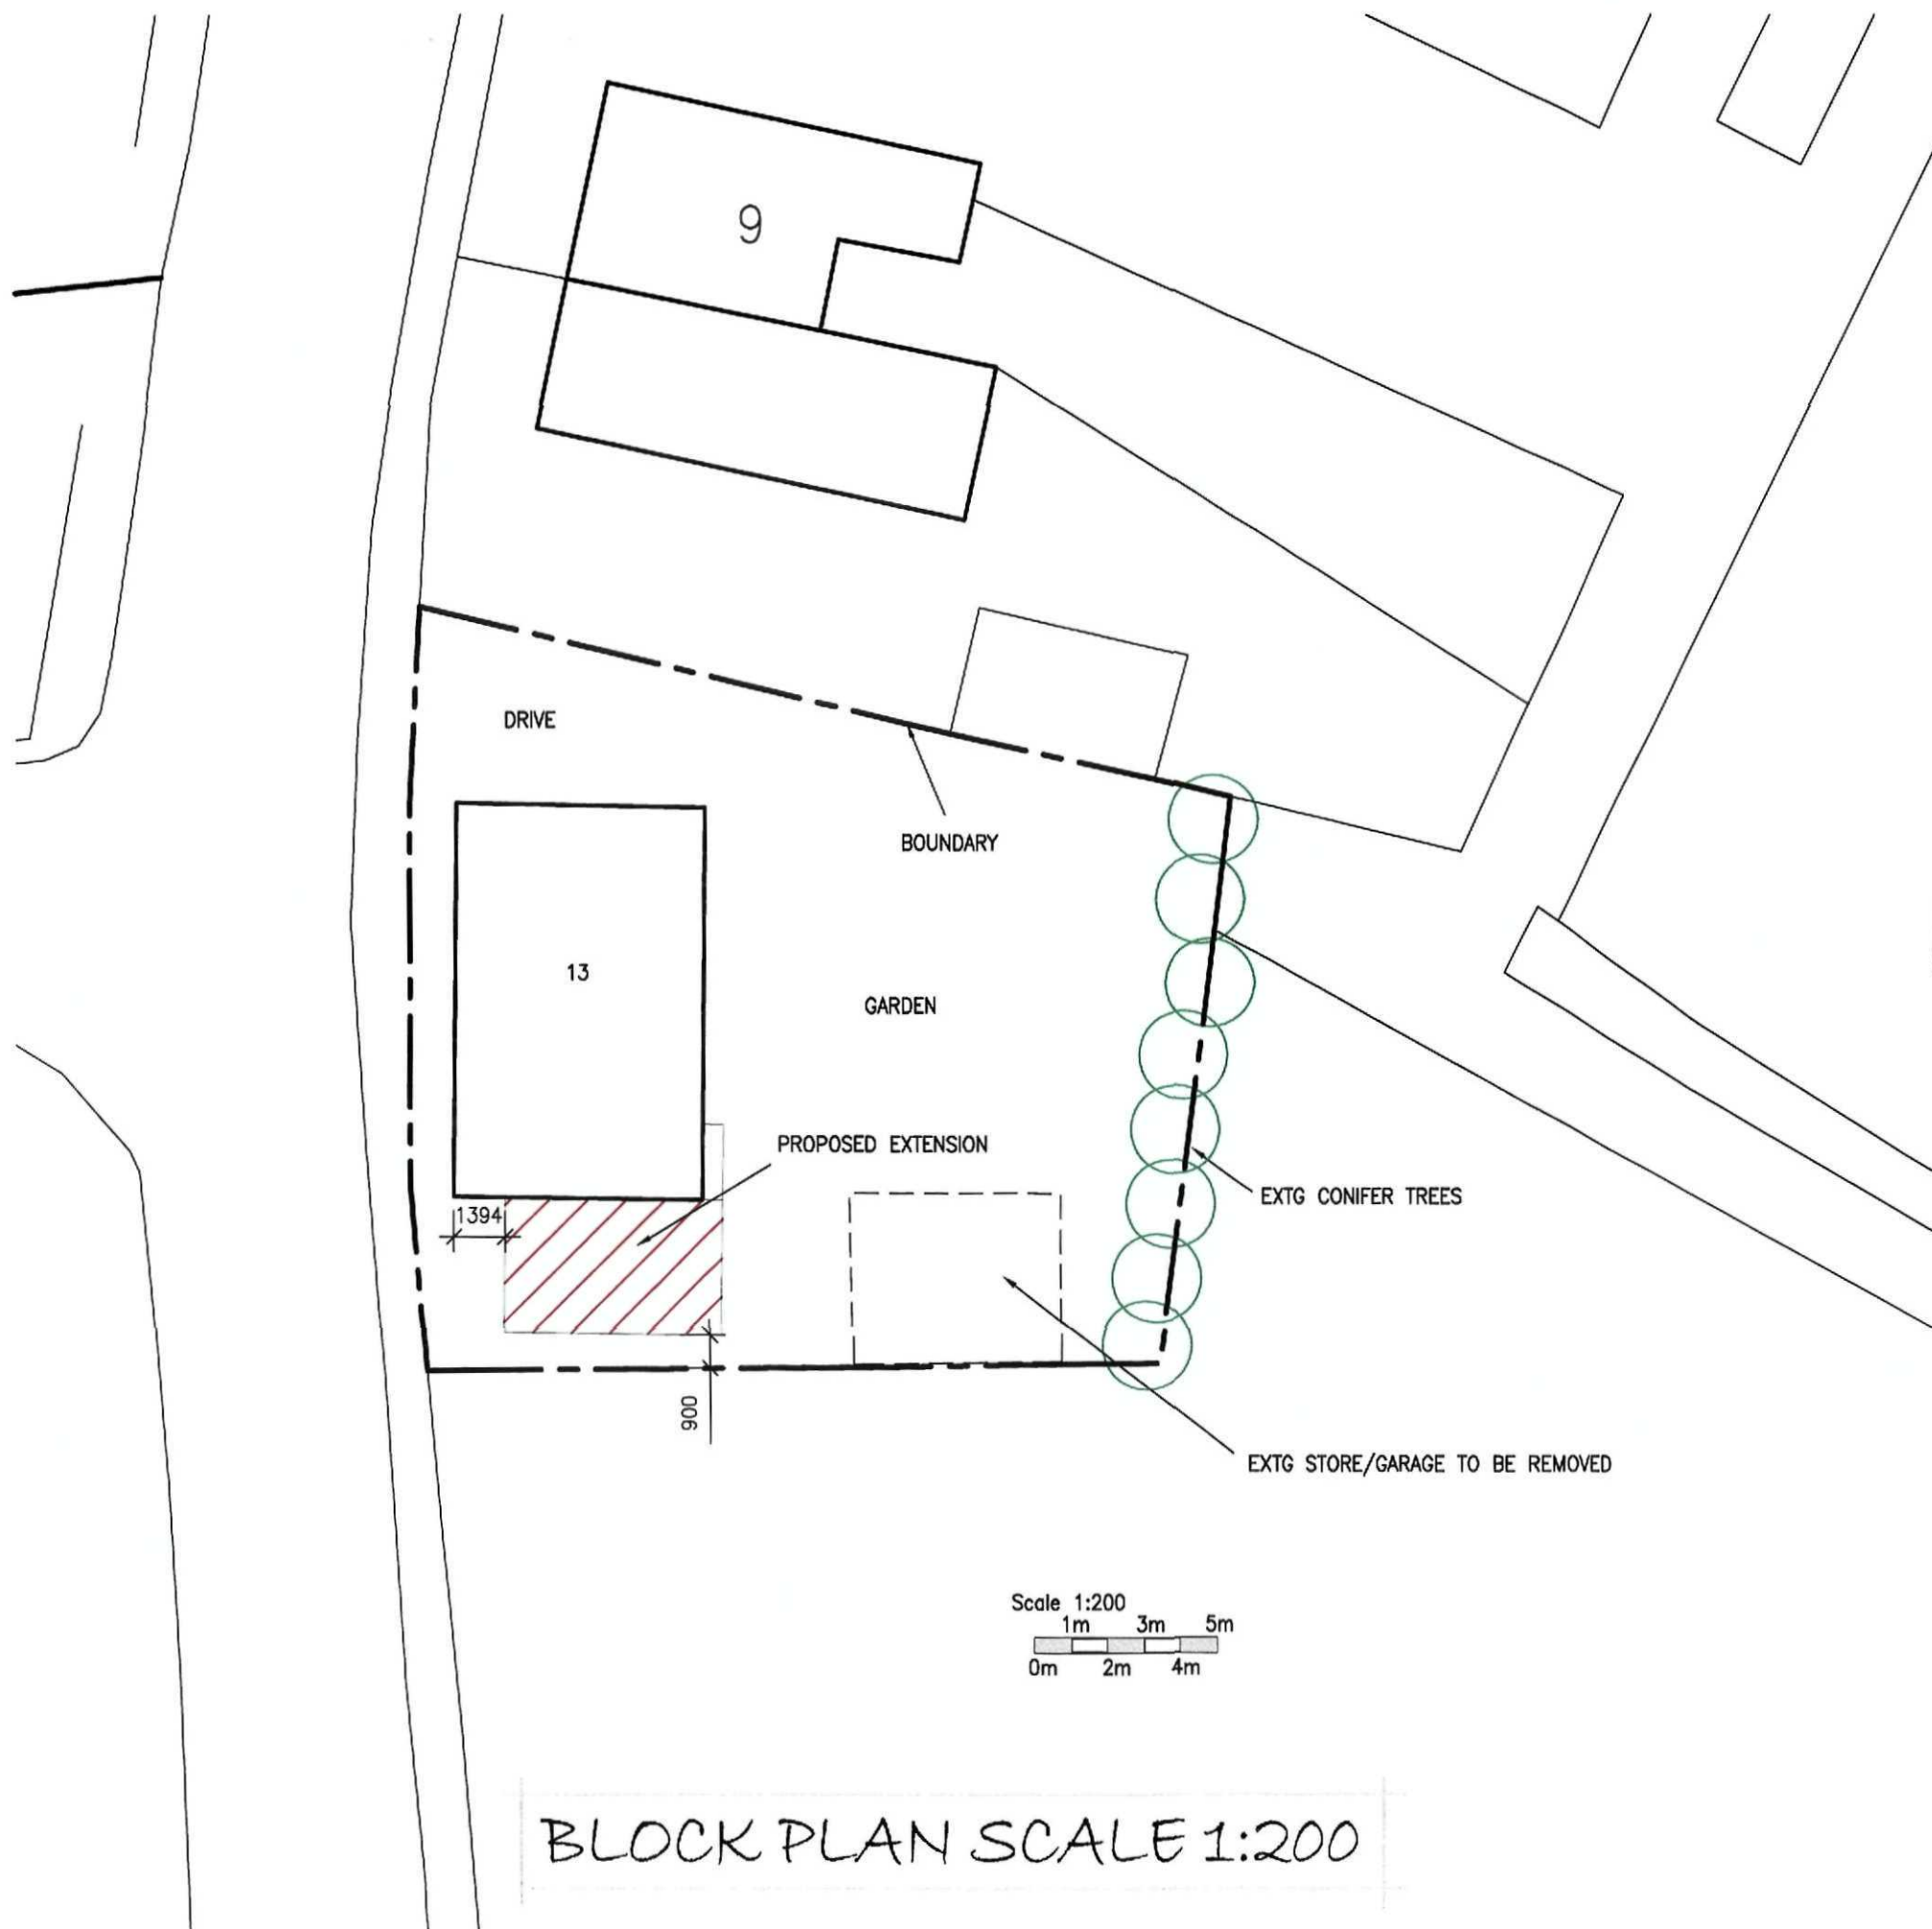

BLOCK PLAN SCALE 1:200



SHDC
Planning & Development
- 3 SEP 2010
Ref: 0730-10

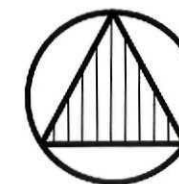

GOOD-DESIGN-ING Ltd

LITTON HOUSE,
GLOBAL BUSINESS PARK,
SAVILLE ROAD,
PETERBOROUGH.
PE3 7PR.

TEL 01733 843366
E-MAIL
robert@good-design-ing.co.uk





PROJECT
Proposed Extension to
13 Fen Road, Holbeach.

DRAWING
Block Plan

Aug 2010

Scale 1:200 @ A3
size

drawing number:
10292-03

 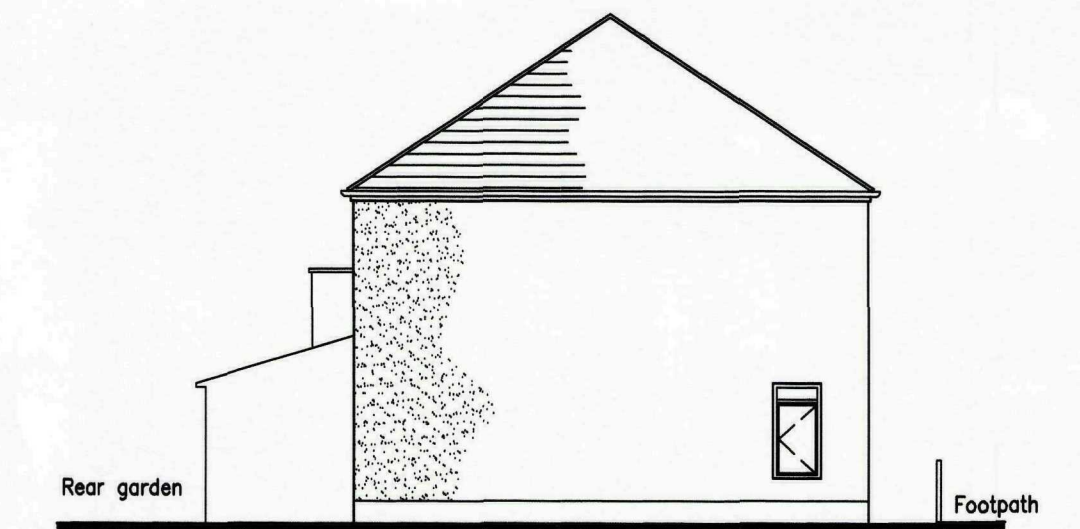
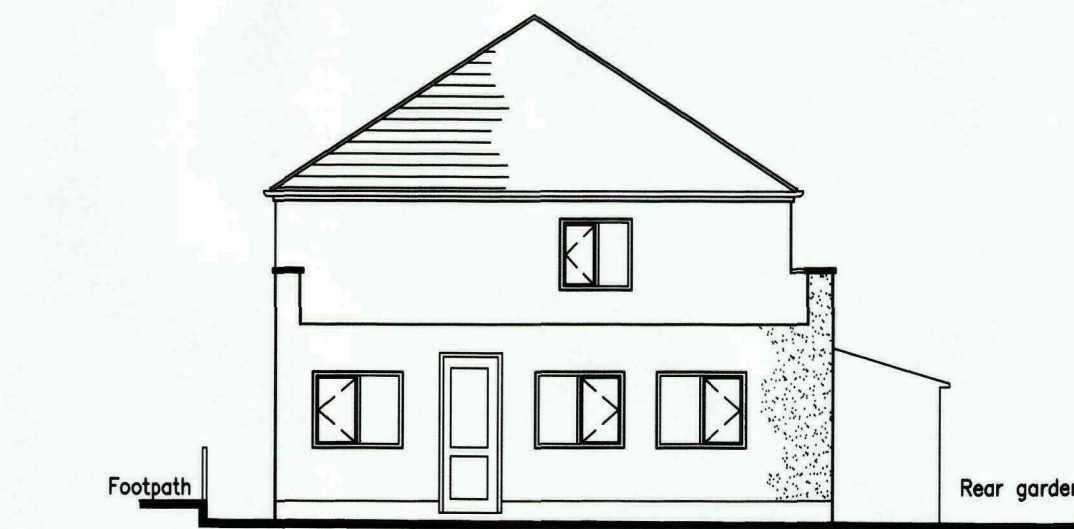
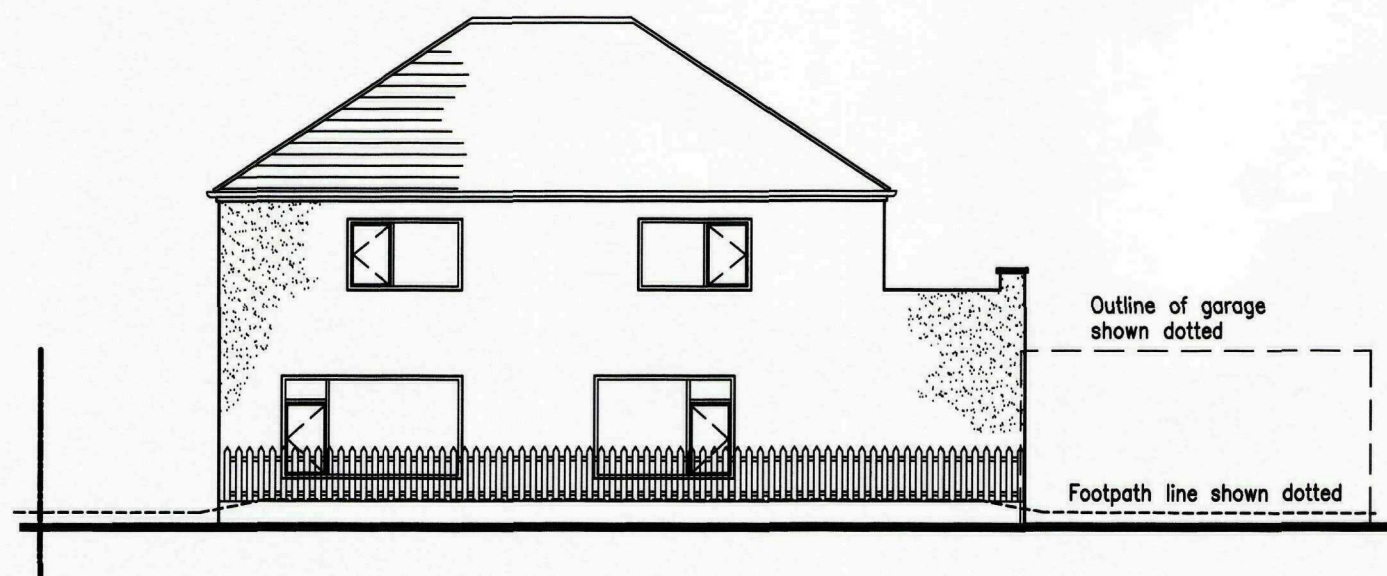


rear
garden



gargare/store

Parking

 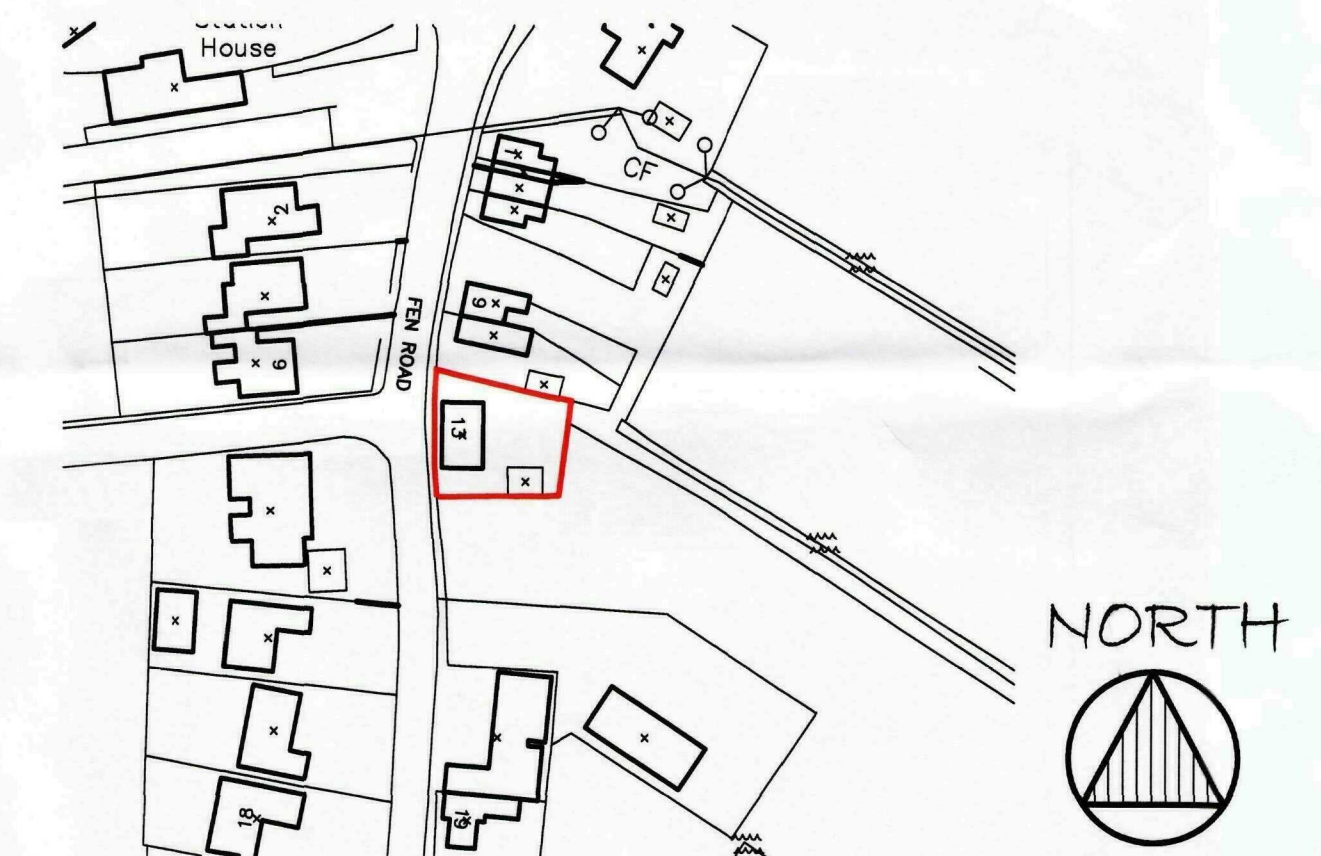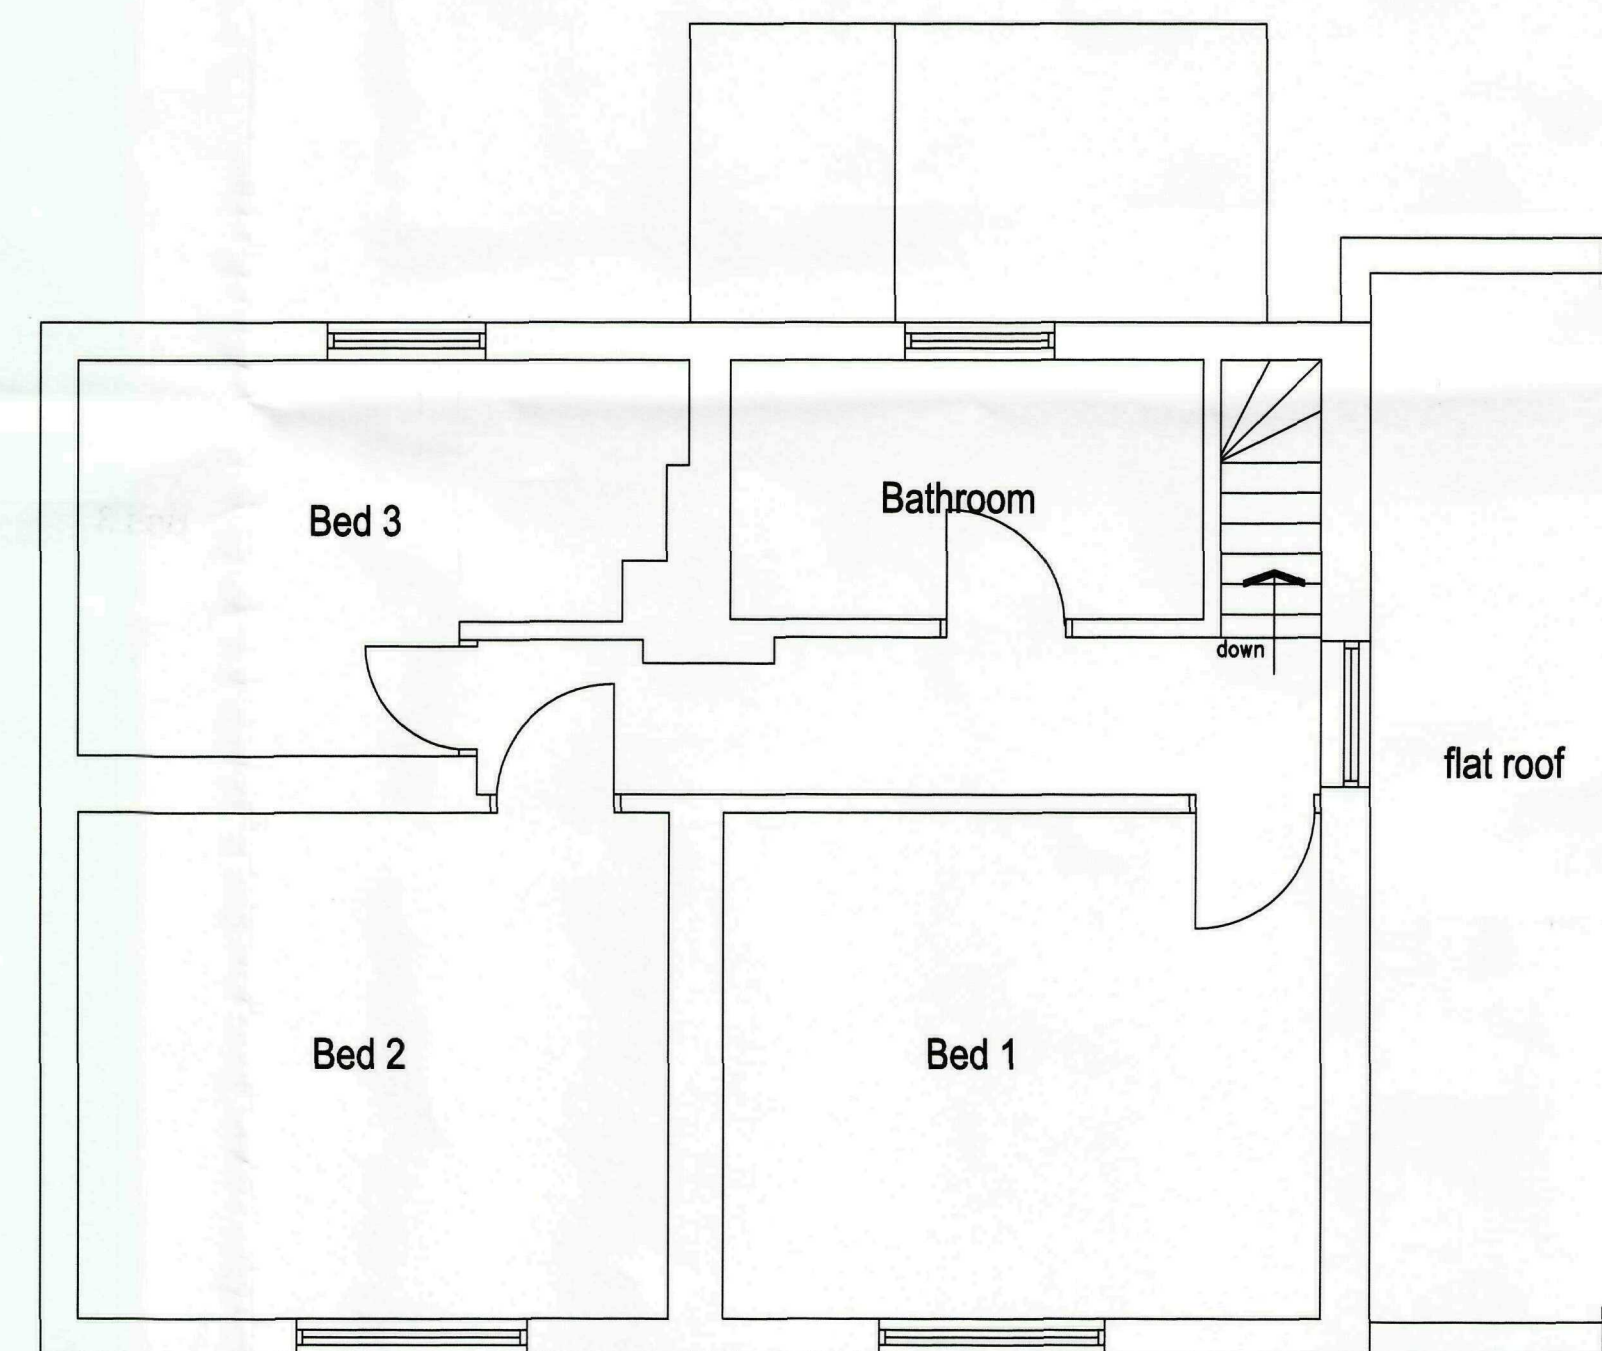


SHDC
Planning & Development
- 3 SEP 2010
Ref: 0730-10

GD


GOOD-DESIGN-ING Ltd
LITTON HOUSE,
GLOBAL BUSINESS PARK,
SAVILLE ROAD,
PETERBOROUGH.
PE3 7PR.
TEL 01733 843366
E-MAIL
robert@good-design-ing.co.uk

PROJECT
Proposed Extension to
13 Fen Road, Holbeach.
Aug 2010
Scale 1:50, 1:1250
@ A1 size


DRAWING
Existing Plans and
Elevations. Location
Plan
drawing number:
10292-01

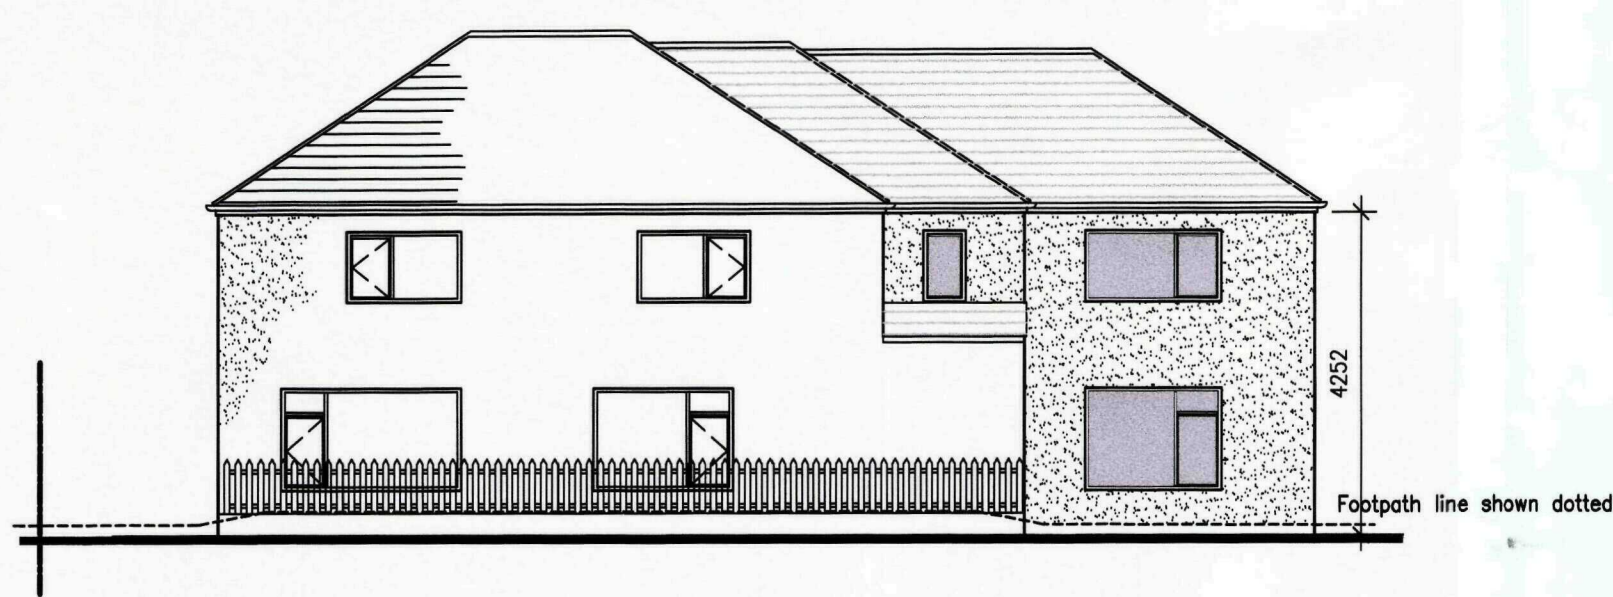


PROPOSED FRONT ELEVATION 1:100

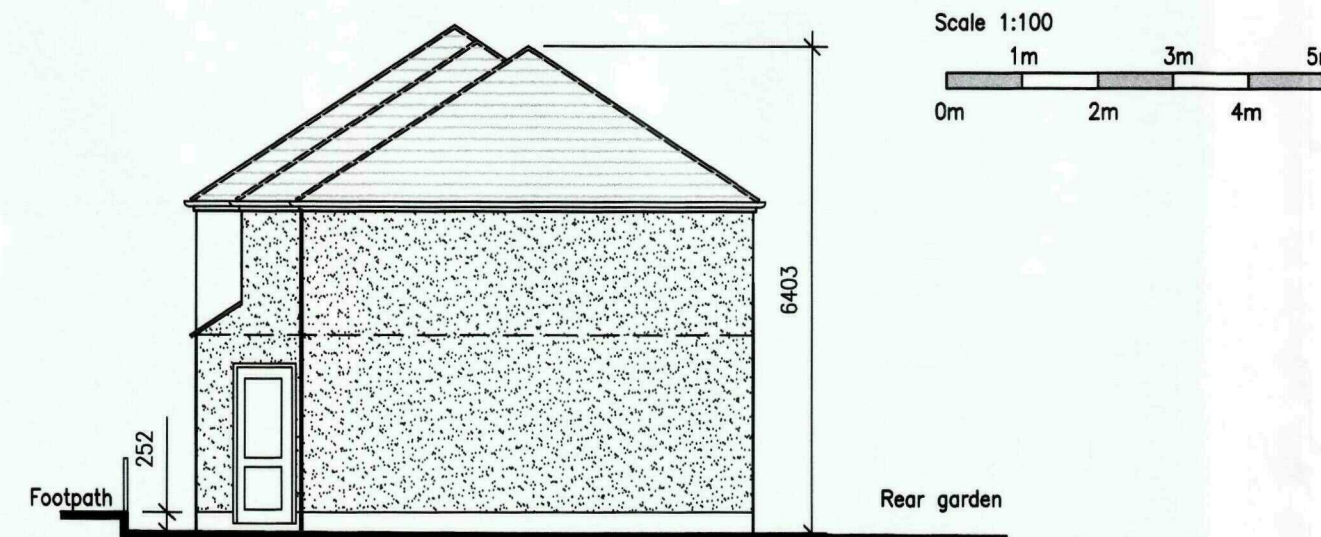


PROPOSED SIDE ELEVATION 1:100

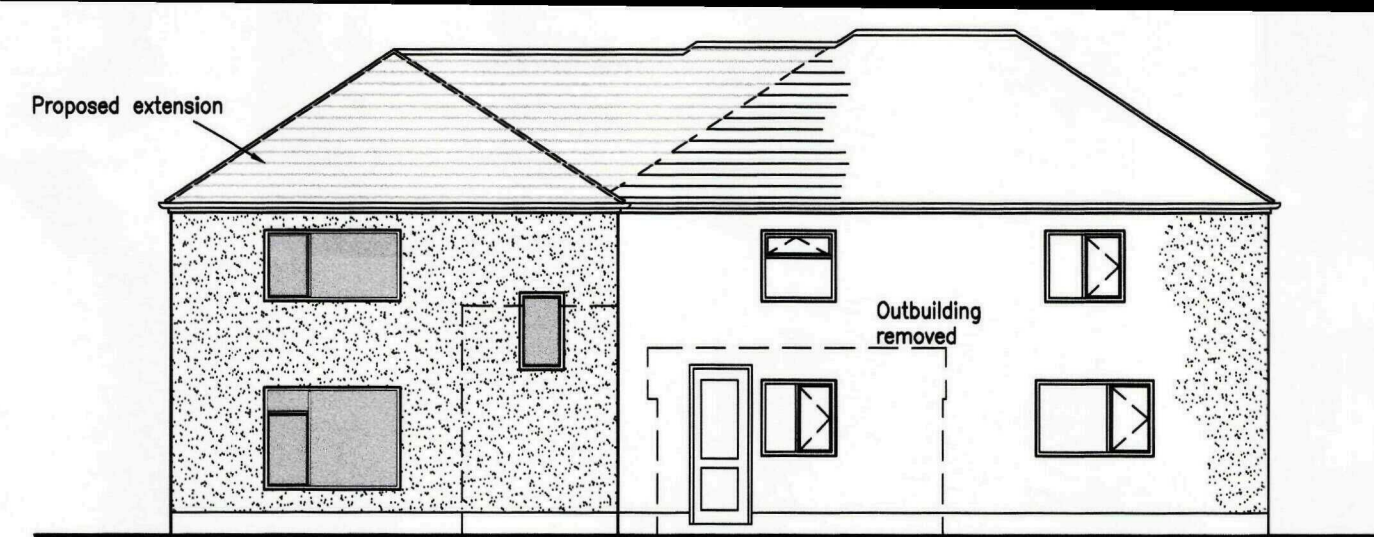


PROPOSED REAR ELEVATION 1:100

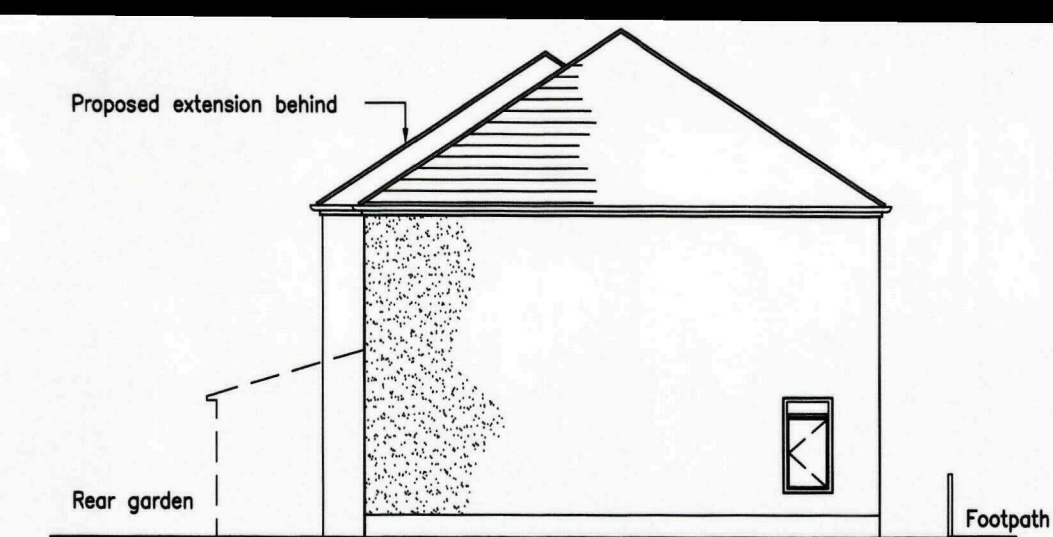


PROPOSED SIDE ELEVATION 1:100

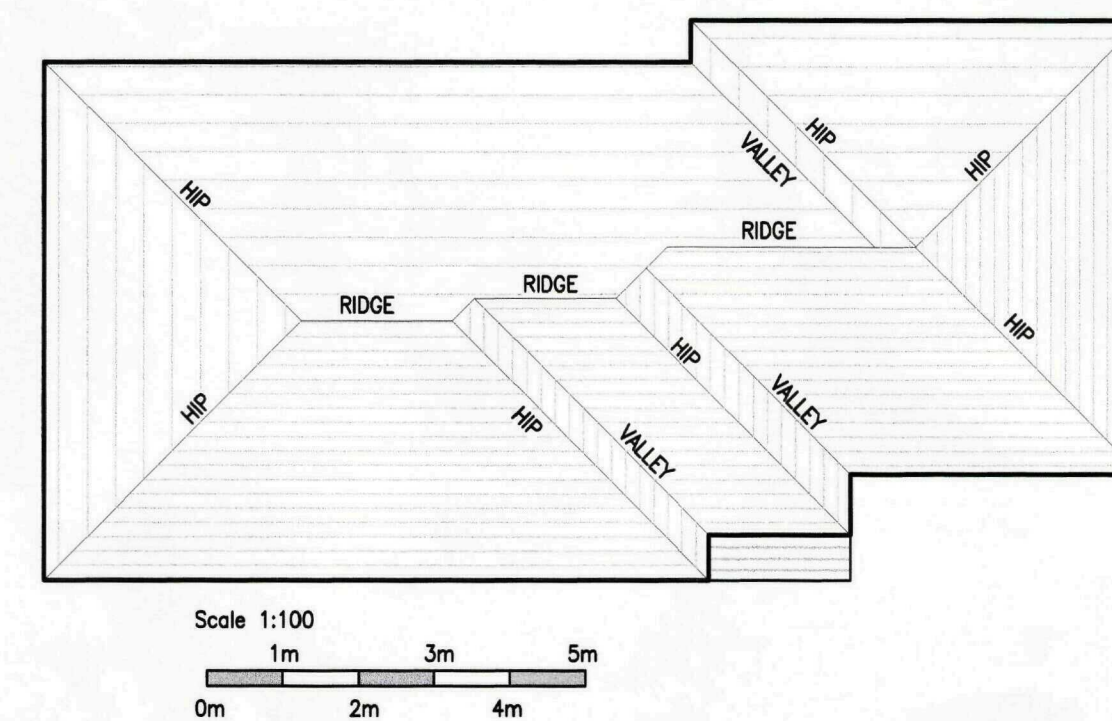


ROOF PLAN SCALE 1:100

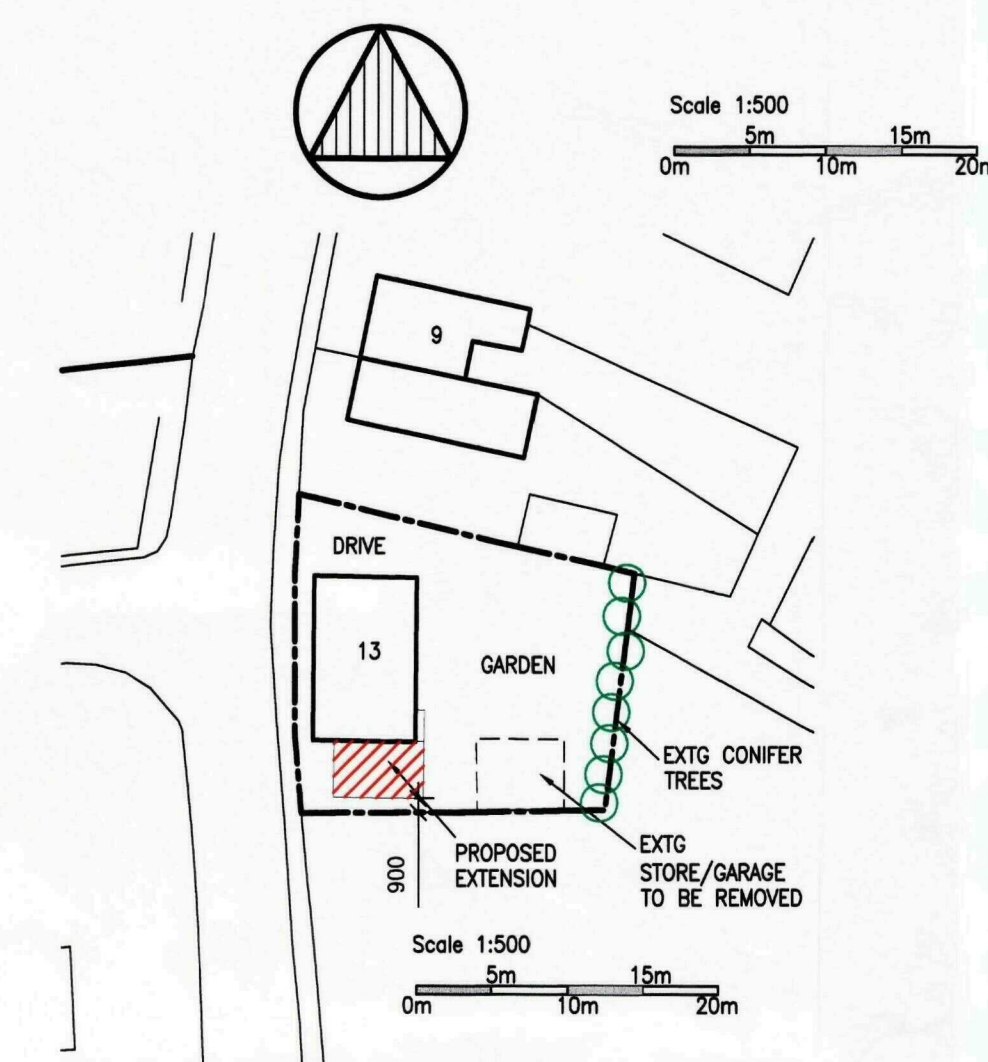


SITE PLAN SCALE 1:500

 

Timber garage
to be removed

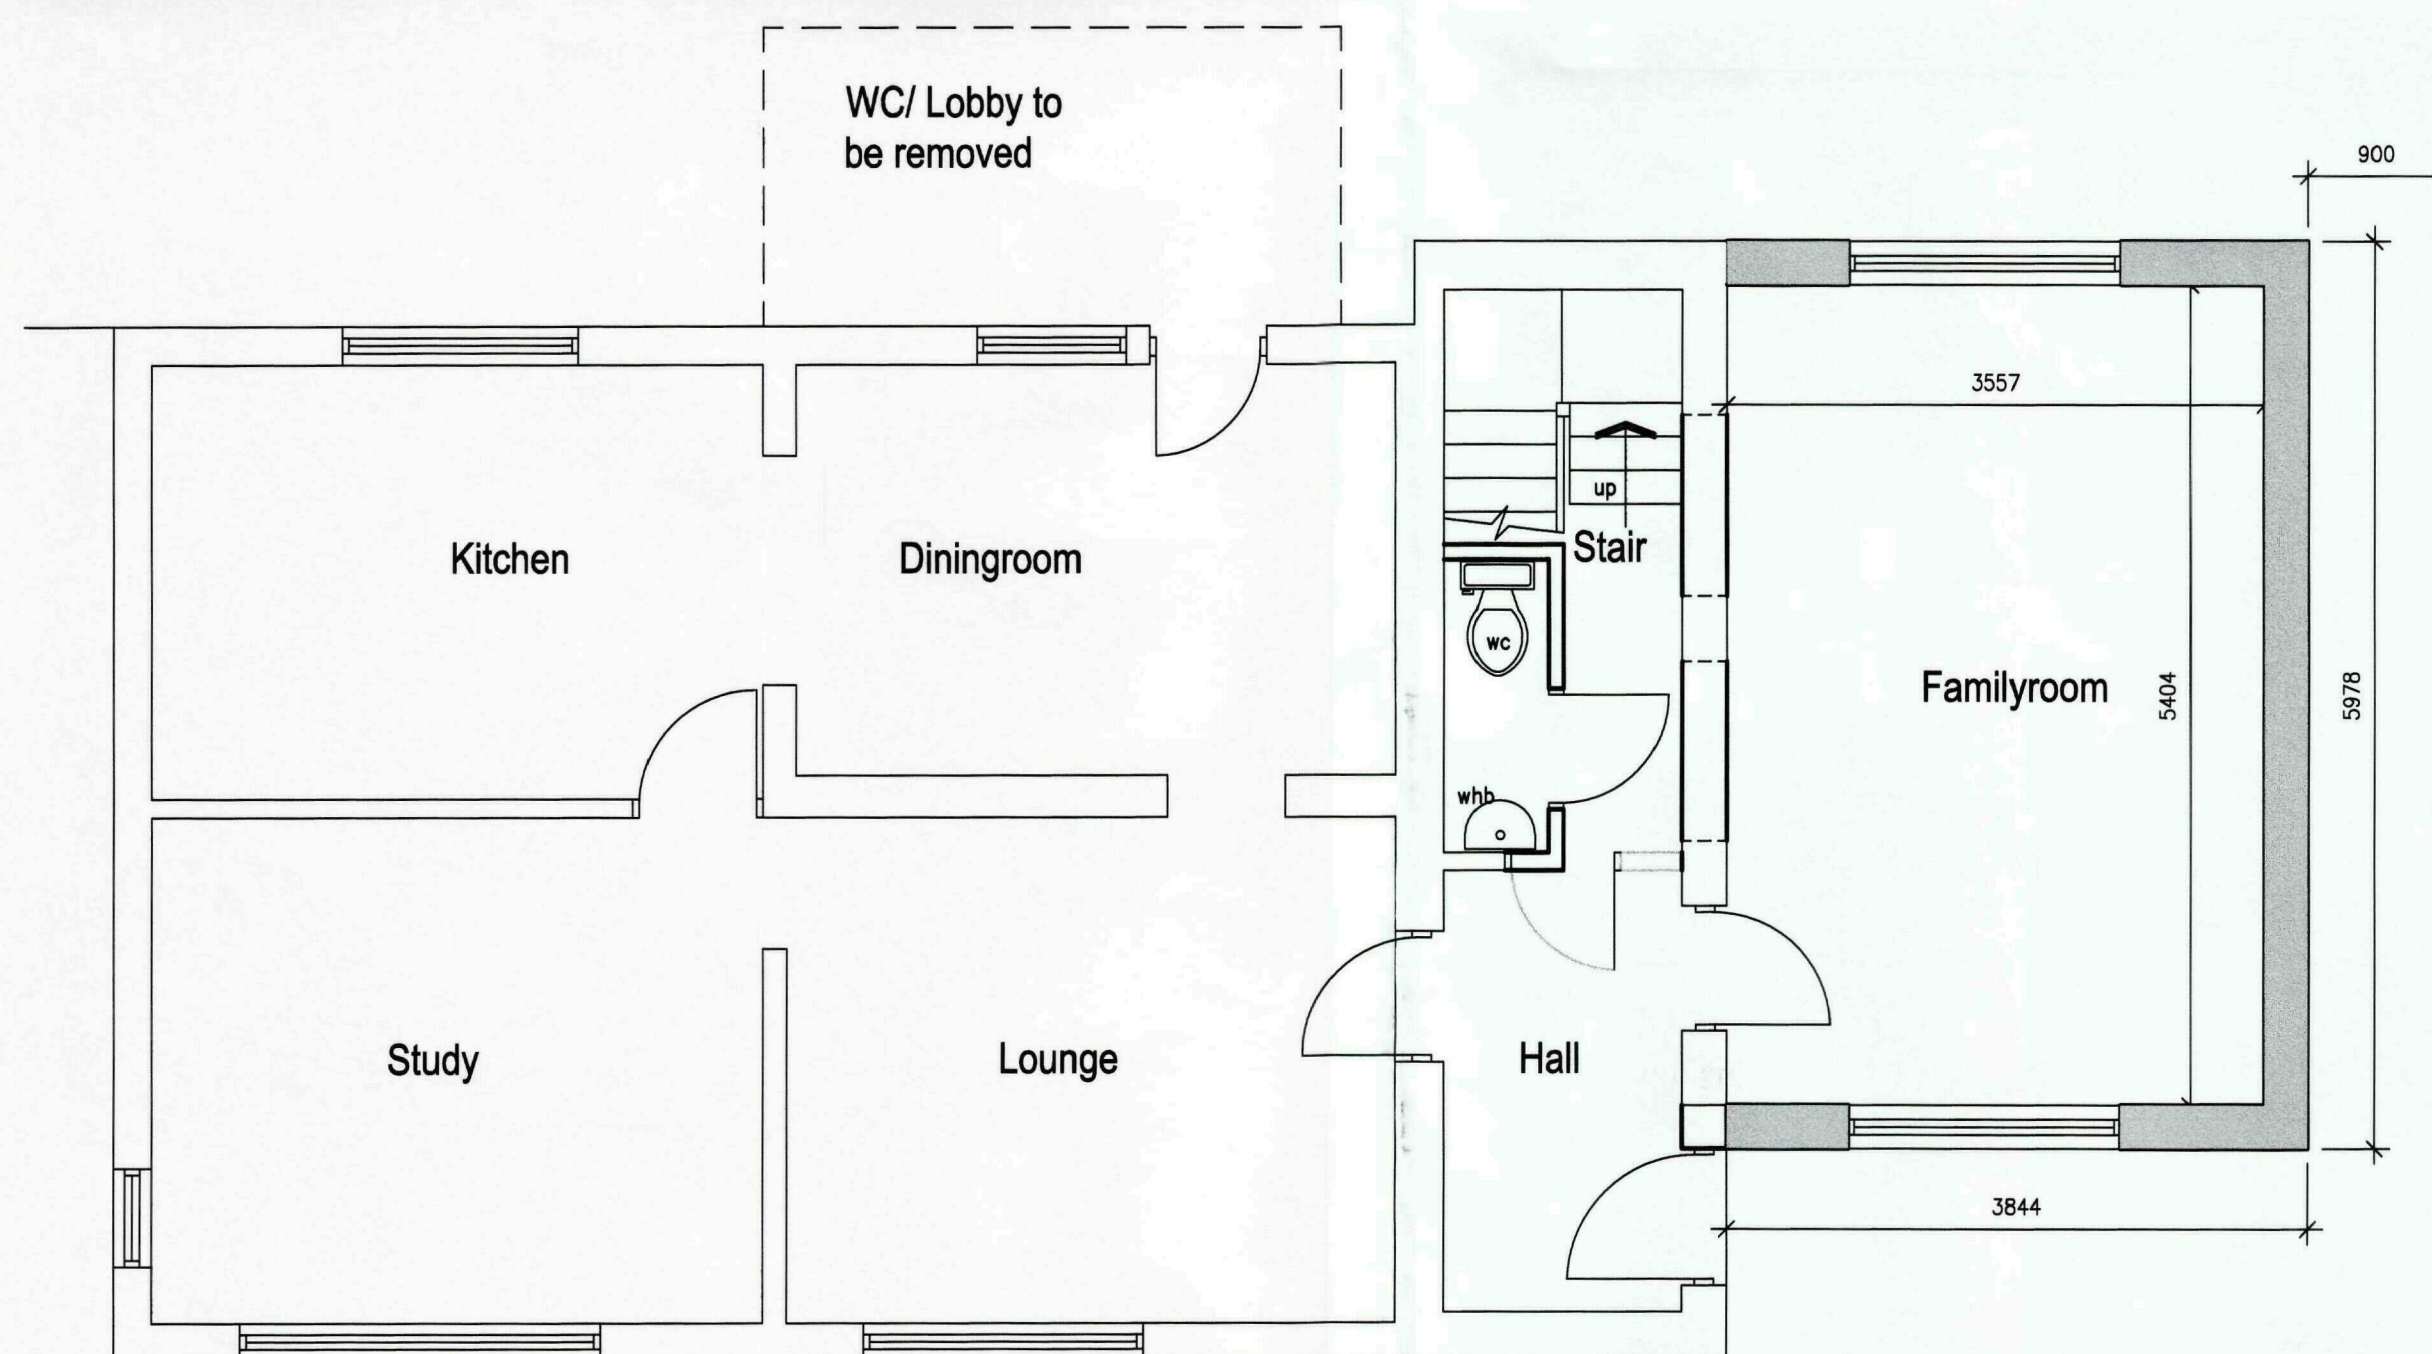

PROPOSED GROUND FLOOR PLAN 1:50

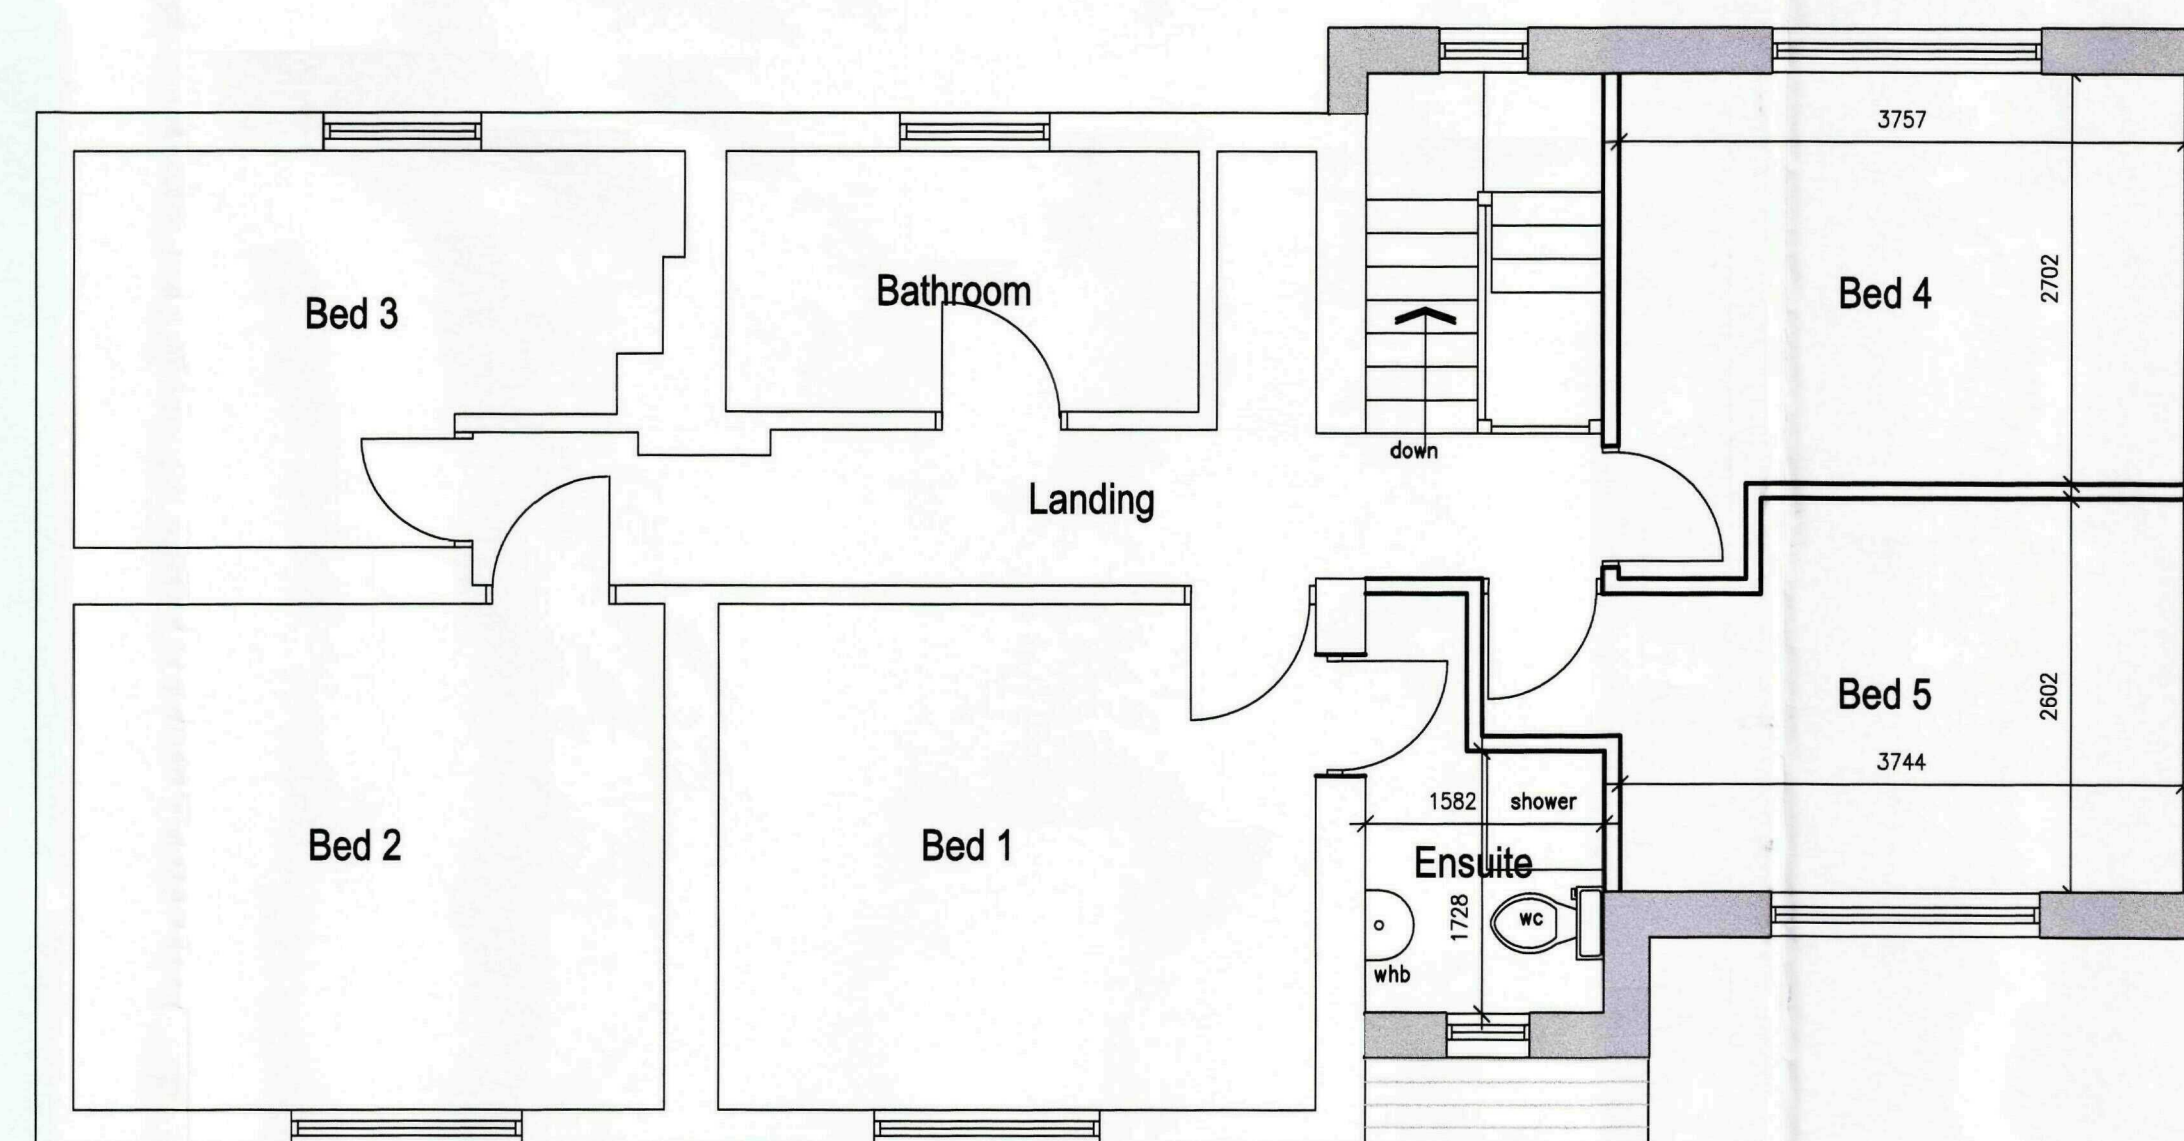

PROPOSED FIRST FLOOR PLAN 1:50

SHDC
Planning & Development
- 3 SEP 2010
Ref: 0730-10

GD

GOOD-DESIGN-ING Ltd
LITTON HOUSE,
GLOBAL BUSINESS PARK,
SAVILLE ROAD,
PETERBOROUGH.
PE3 7PR.
TEL 01733 843366
E-MAIL
robert@good-design-ing.co.uk

PROJECT
Proposed Extension to
13 Fen Road, Holbeach.

Aug 2010

Scale 1:50, 1:100,
1:500 @ A1 size

DRAWING
Proposed Plans,
Elevations, Site Plan,
Roof Plan

drawing number:
10292-02