



GENERAL NOTES:
 All proprietary materials and products are to be used strictly in accordance with the manufacturers recommendations.
 This drawing must not be scaled.
 All dimensions to be checked on site prior to construction.

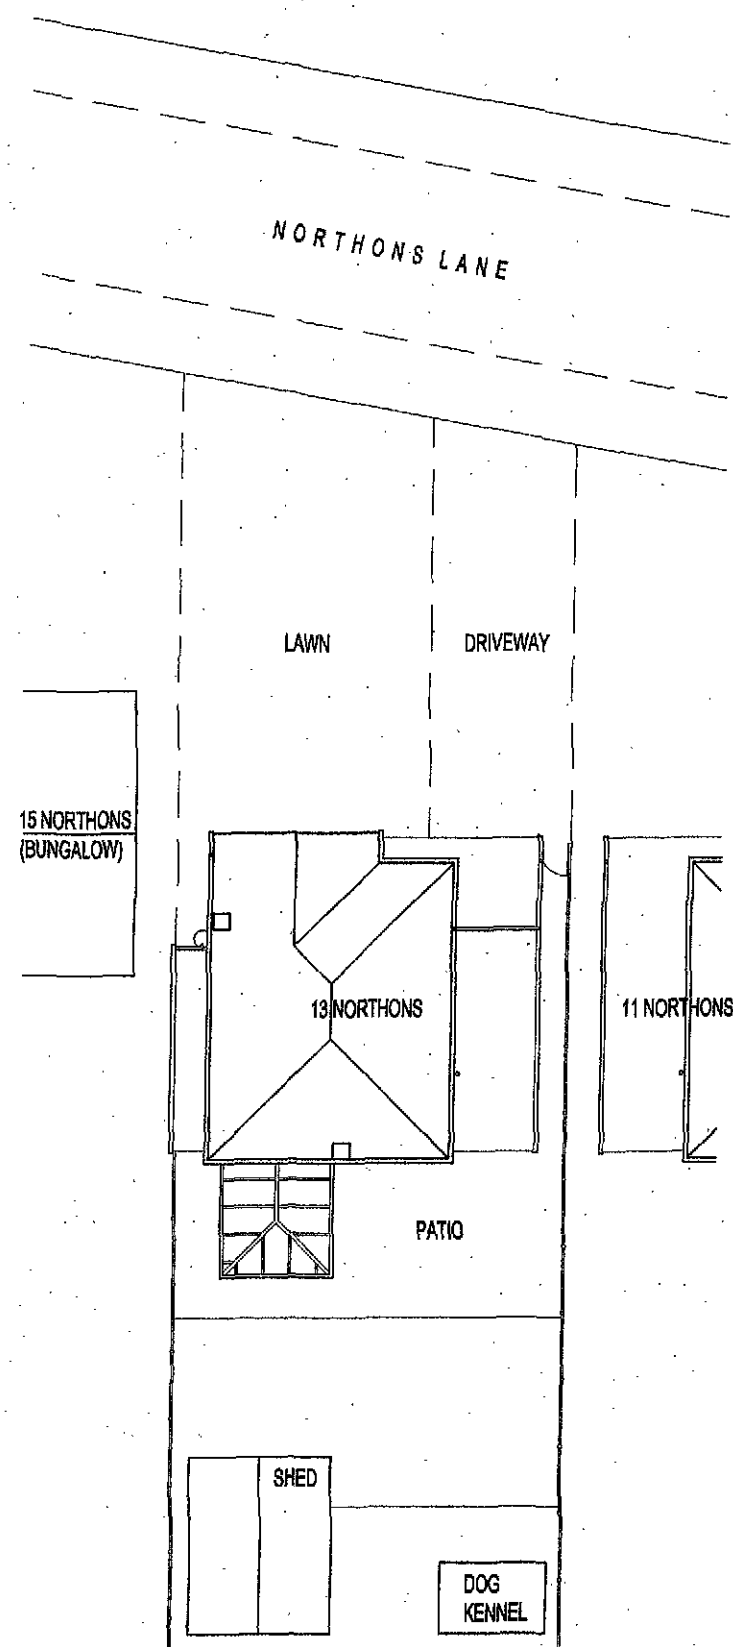


BLOCK PLAN AS EXISTING

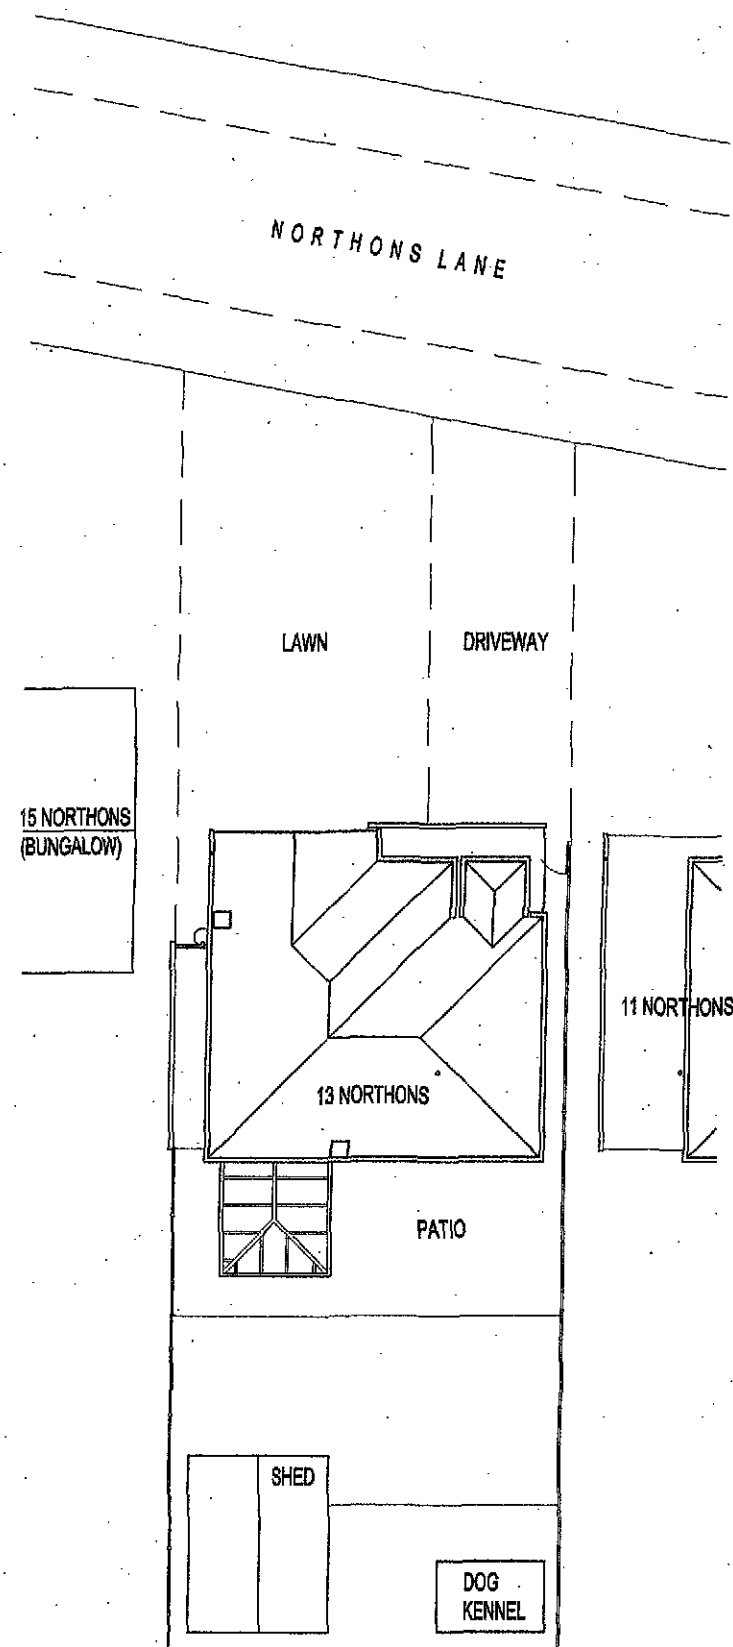


BLOCK PLAN AS PROPOSED

SHDC Planning & Development	
16 SEP 2009	
Ref:	0731-09

 


TWO STOREY EXTENSION 13 NORTHONS LANE, HOLBEACH, PE12 7PZ			
Client MR AND MRS HUBBARD			
Drawing Title EXISTING / PROPOSED BLOCK PLANS			
Drawn: DC	Scale: 1/200 @ A3	Date: 03.09.09	
Issued: Only	Revised: ☒	Approved: ☐	
Job No.	Drawn No.	Revision	
09-004	0EP1	00	


GENERAL NOTES:
 All proprietary materials and products are to be used
 strictly in accordance with the manufacturers
 recommendations.
 This drawing must not be scaled.
 All dimensions to be checked on site prior to
 construction.

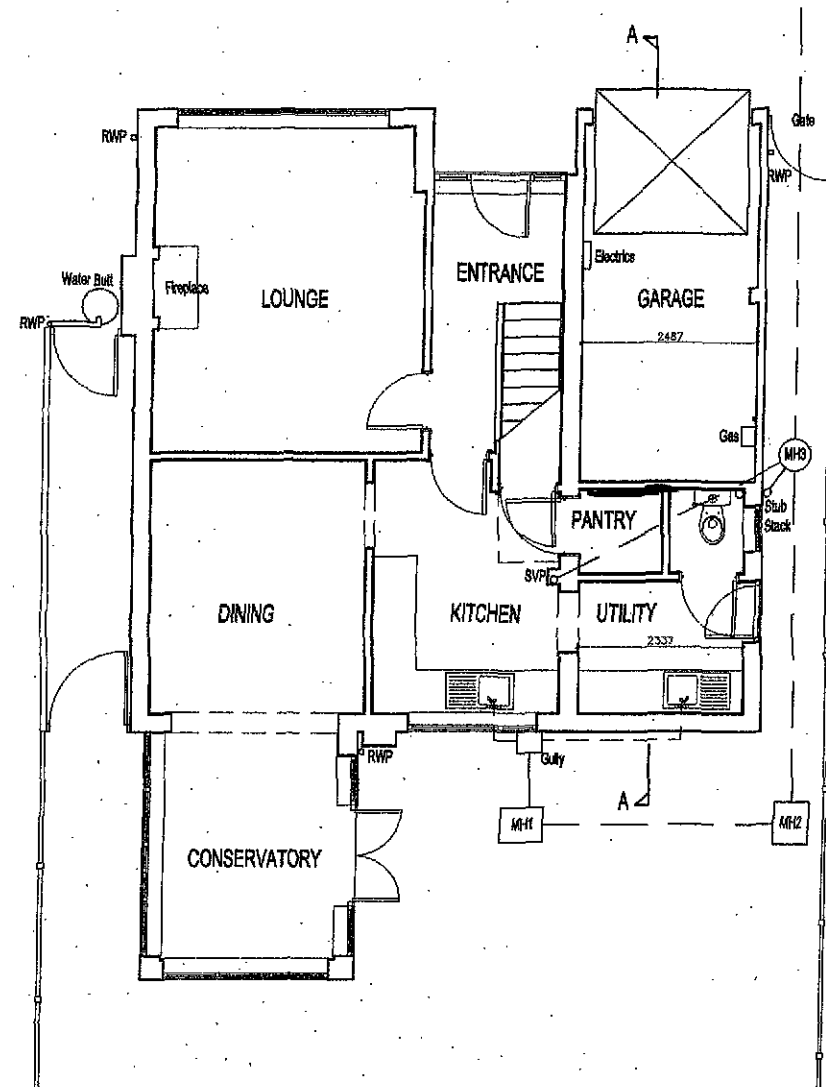



GROUND FLOOR PLAN

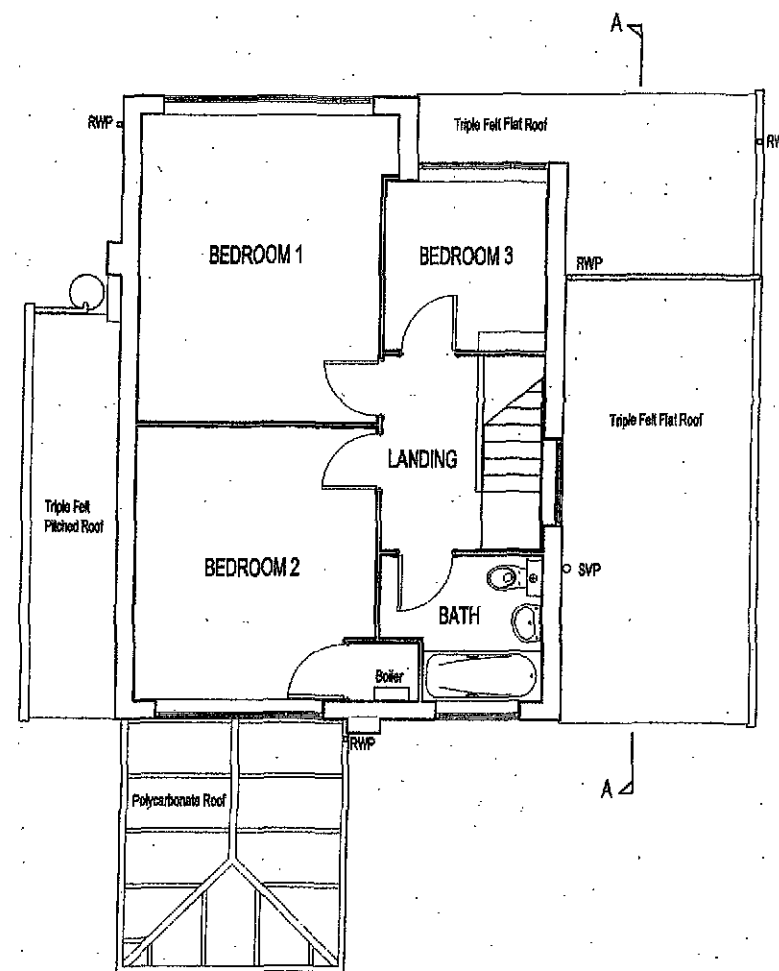

FIRST FLOOR PLAN

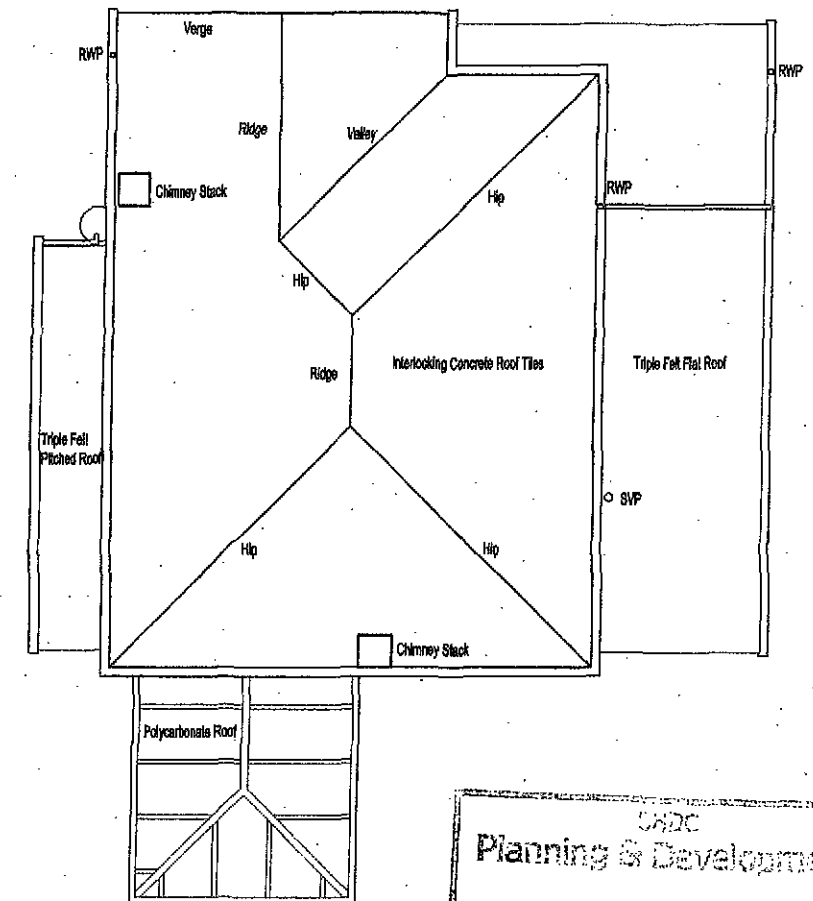


ROOF PLAN

 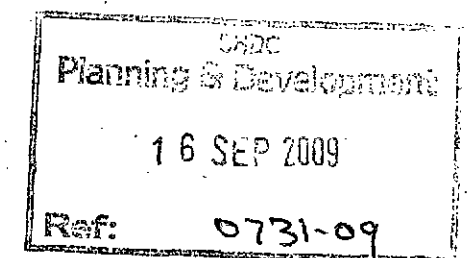


TWO STOREY EXTENSION 13 NORTHONS LANE, HOLBEACH, PE12 7PZ			
Client MR AND MRS HUBBARD			
Drawing Title EXISTING PLANS			
Drawn DC	Scale 1/100 @ A3	Date 03.08.09	
Checked []	Reviewed [X]	Approved []	
Job No. 09-004 / 1E01	Drawn By 0000	Revision 00	


GENERAL NOTES:
 All proprietary materials and products are to be used strictly in accordance with the manufacturers recommendations.
 This drawing must not be scaled.
 All dimensions to be checked on site prior to construction.

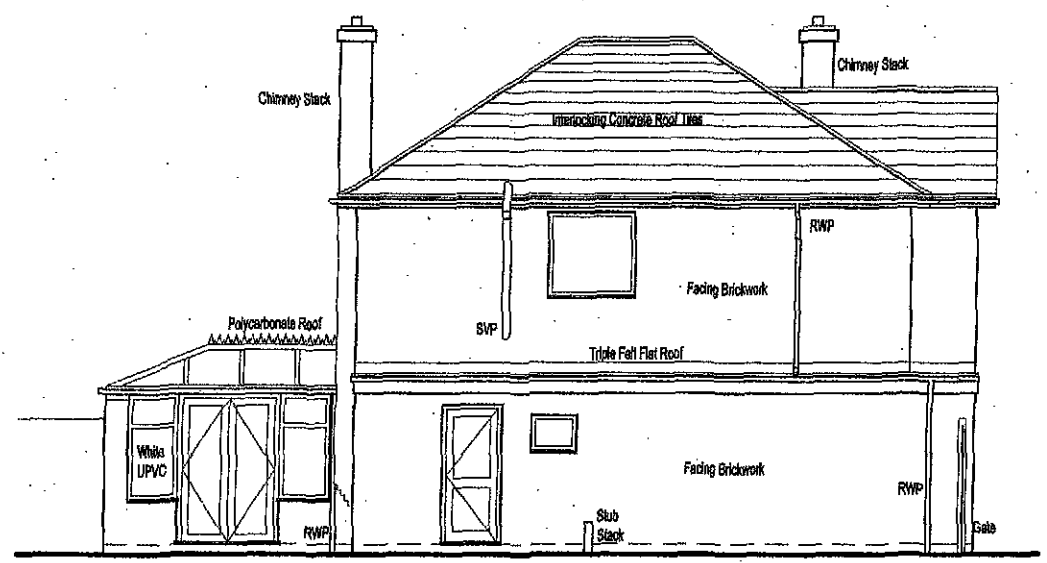


END ELEVATION (SOUTH EAST)

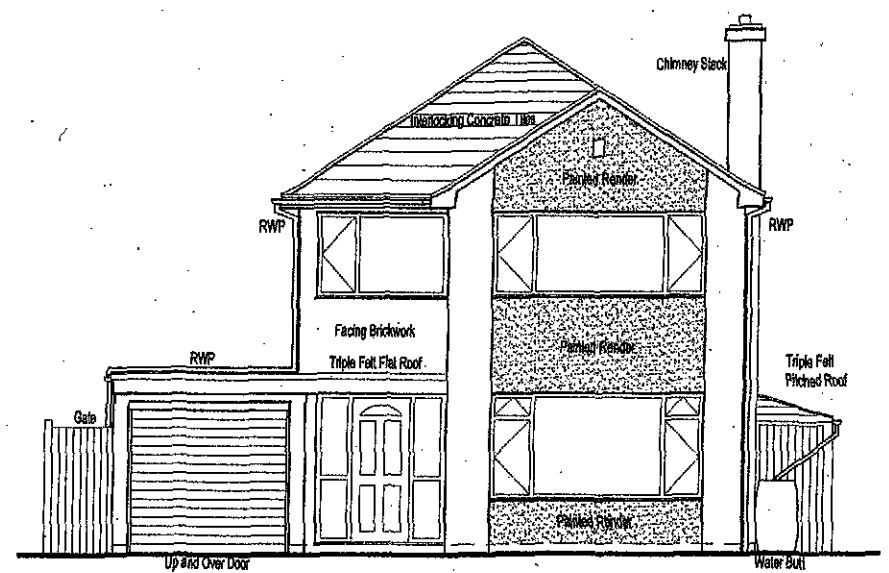

FRONT ELEVATION (NORTH EAST)

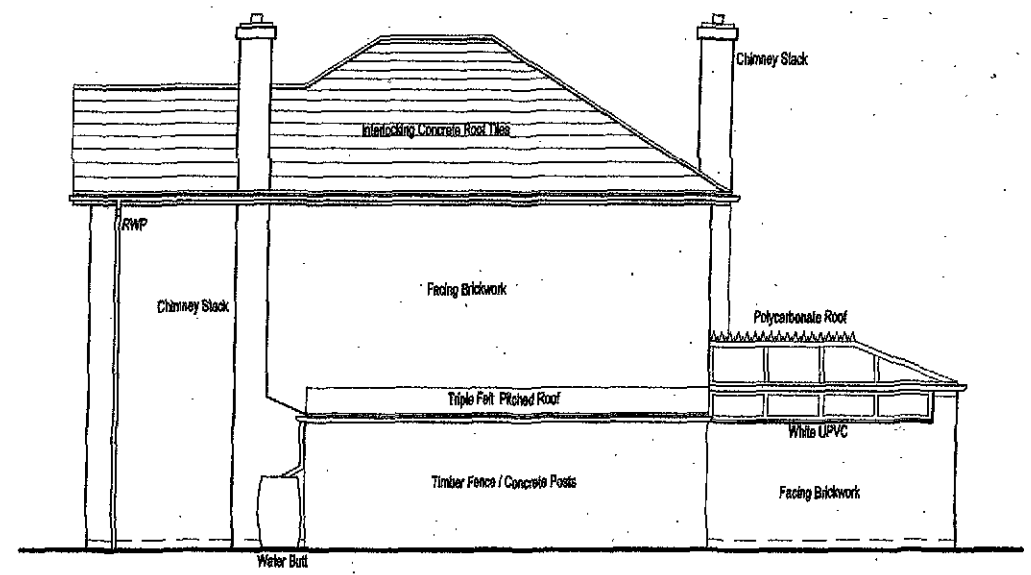


END ELEVATION (NORTH WEST)

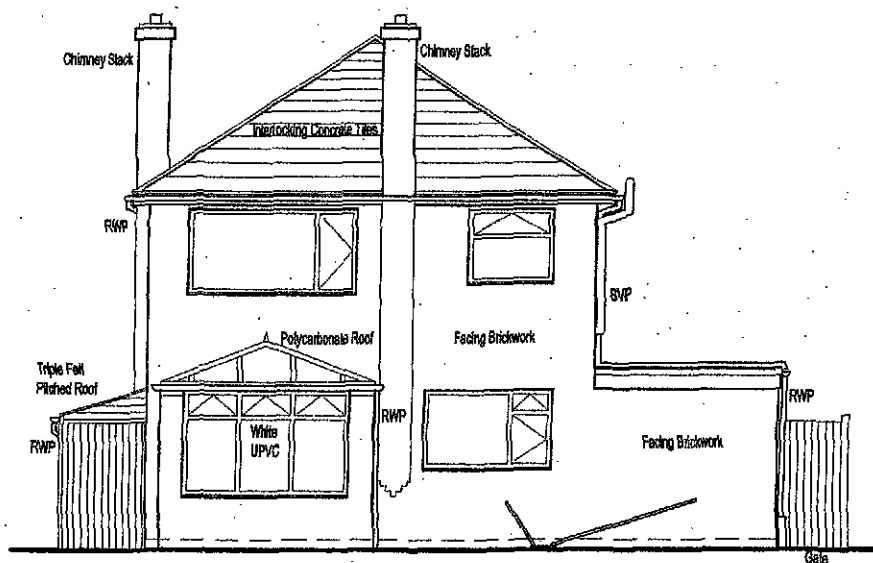


REAR ELEVATION (SOUTH WEST)

SHDC
 Planning & Development
 16 SEP 2009
 Ref: 0731-09

TWO STOREY EXTENSION 13 NORTONS LANE, HOLBEACH, PE12 7PZ			
MR AND MRS HUBBARD			
EXISTING ELEVATIONS			
Drawn: DC	Scale: 1/100 @ A3	Date: 03.09.09	
☒ Approved ☐ Building Plans ☐ Approved	☒ Planning ☐ Approved	☐ Permitted ☐ Approved	
Job No: 09-004 / 2E01		Rev: 00	

 


GENERAL NOTES:
 All proprietary materials and products are to be used strictly in accordance with the manufacturers recommendations.
 This drawing must not be scaled.
 All dimensions to be checked on site prior to construction.

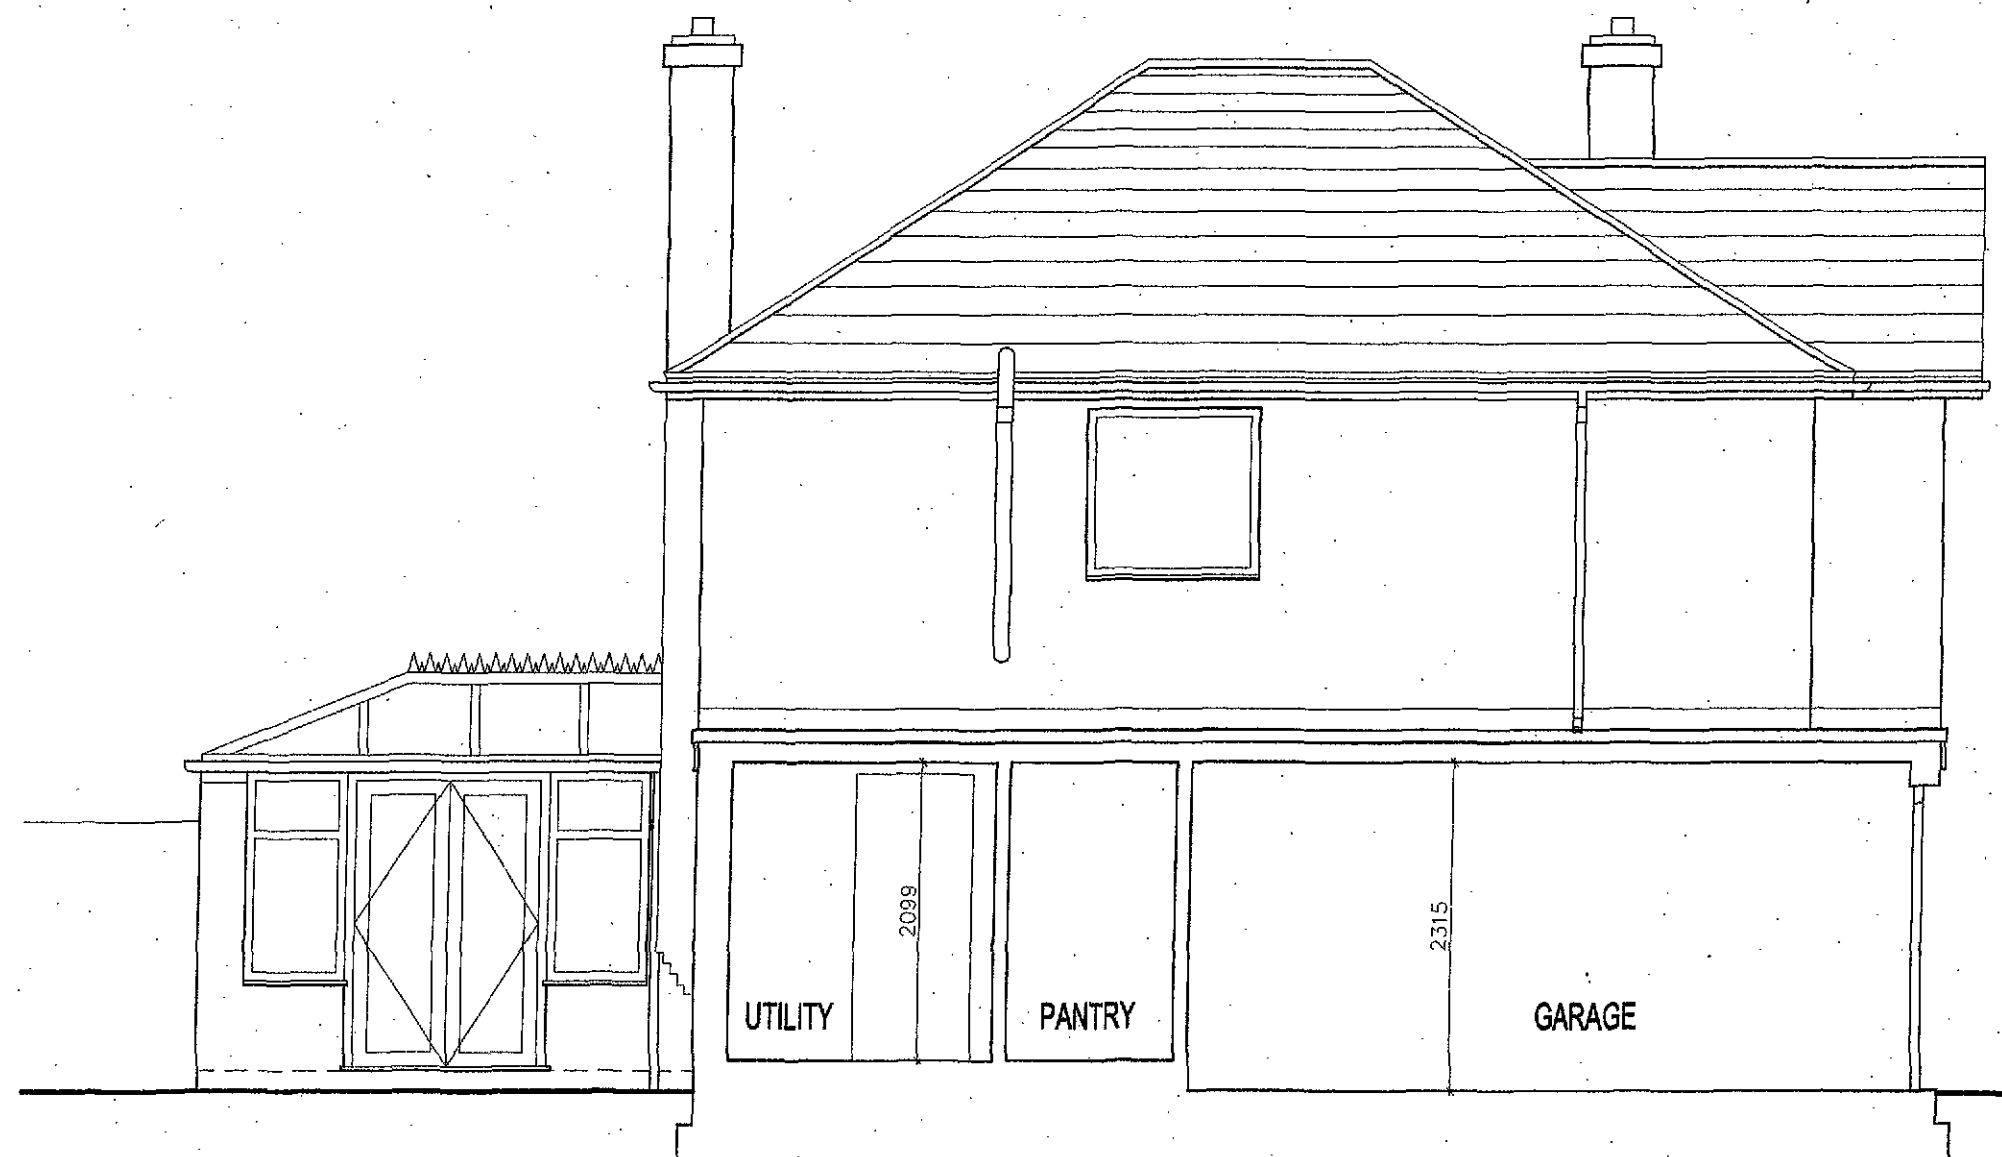


EXISTING SECTION THROUGH GARAGE

SHDC
 Planning & Development
 16 SEP 2009
 Ref: 0731-09

 


TWO STOREY EXTENSION 13 NORTONS LANE, HOLBEACH, PE12 7PZ			
Client MR AND MRS HUBBARD			
Drawing Title EXISTING SECTION A-A			
Drawn DC	Scale 1/50 @ A3	Date 03.09.09	
Drawn/Check ☒	Planning ☒	Placed ☐	
Job No. 09-004 / 3E01	Drawn By 00	Approved ☐	


GENERAL NOTES:
 All proprietary materials and products are to be used strictly in accordance with the manufacturers recommendations.
 This drawing must not be scaled.
 All dimensions to be checked on site prior to construction.

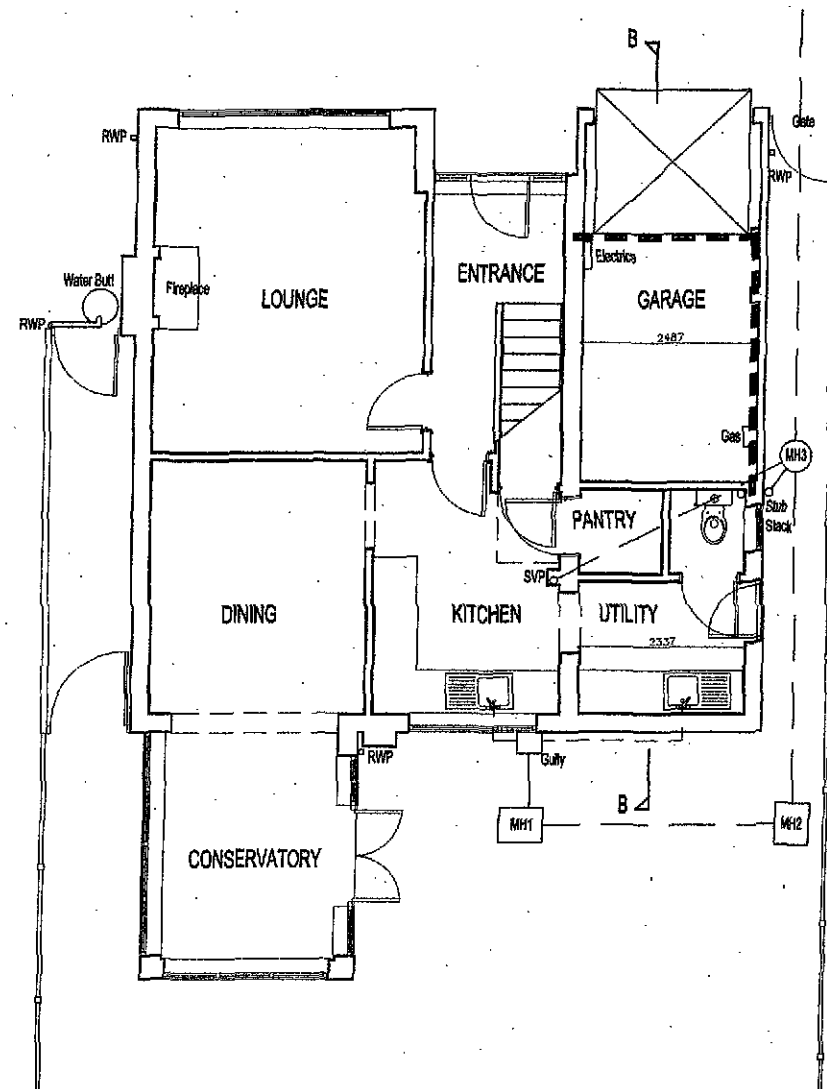

GROUND FLOOR PLAN

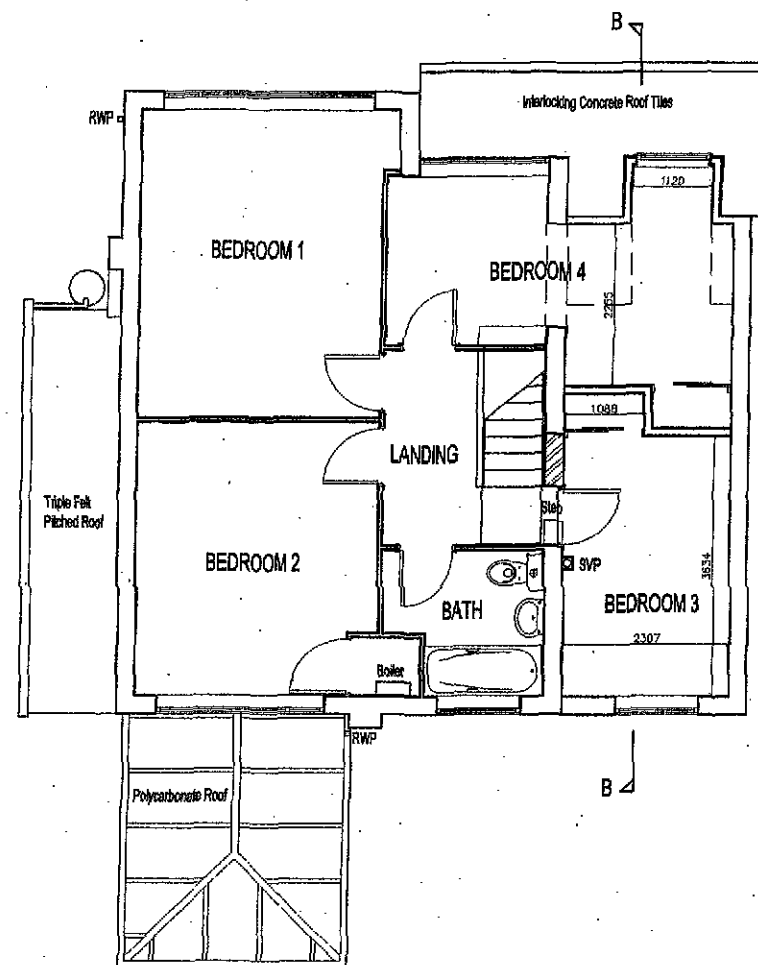


FIRST FLOOR PLAN

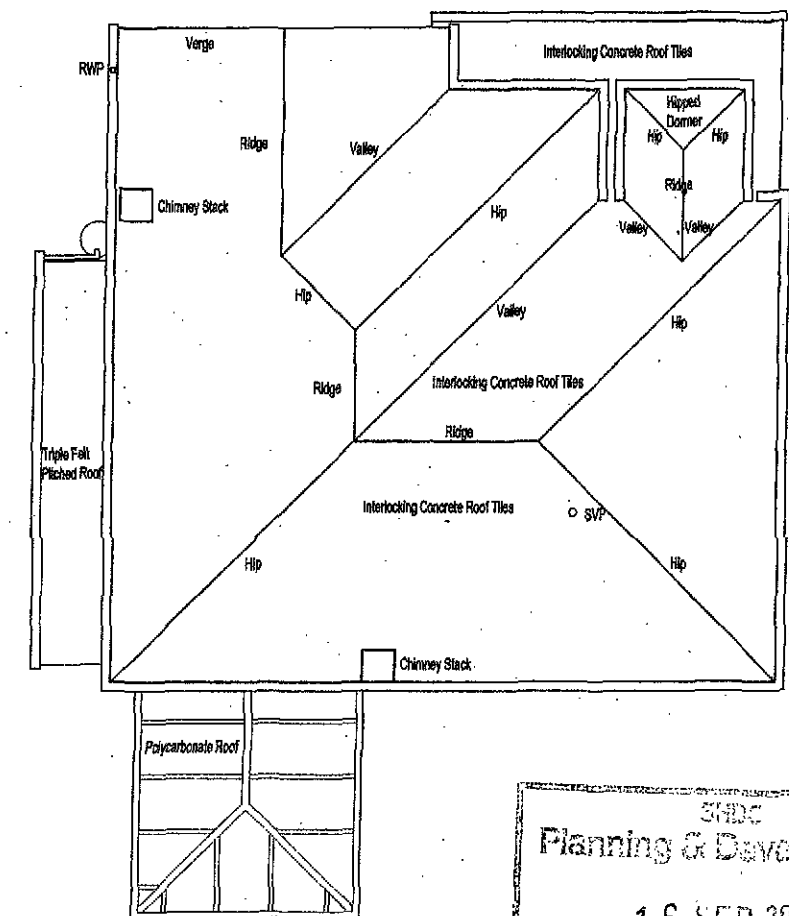


ROOF PLAN

3485
 Planning & Development
 16 SEP 2009
 Ref: 0731-09

 


TWO STOREY EXTENSION 13 NORTONS LANE, HOLBEACH, PE12 7PZ			
Client MR AND MRS HUBBARD			
Drawn To PROPOSED PLANS			
Drawn DC	Scale 1/100 @ A3	Date 03.09.09	
DRAWING STATUS Issues Only ☒		Plotted ☒ Building Regs ☐	Permitted ☐ Approved ☐
App. No.	Draw. No.	Revision	
09-004 / 1P02		00	


GENERAL NOTES:
 All proprietary materials and products are to be used strictly in accordance with the manufacturers recommendations.
 This drawing must not be scaled.
 All dimensions to be checked on site prior to construction.

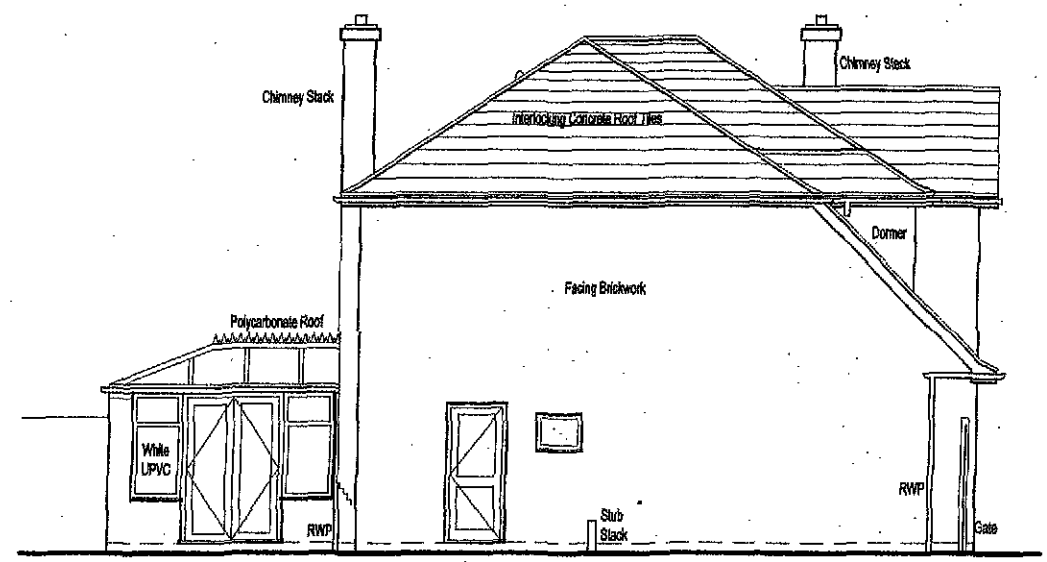


END ELEVATION (SOUTH EAST)

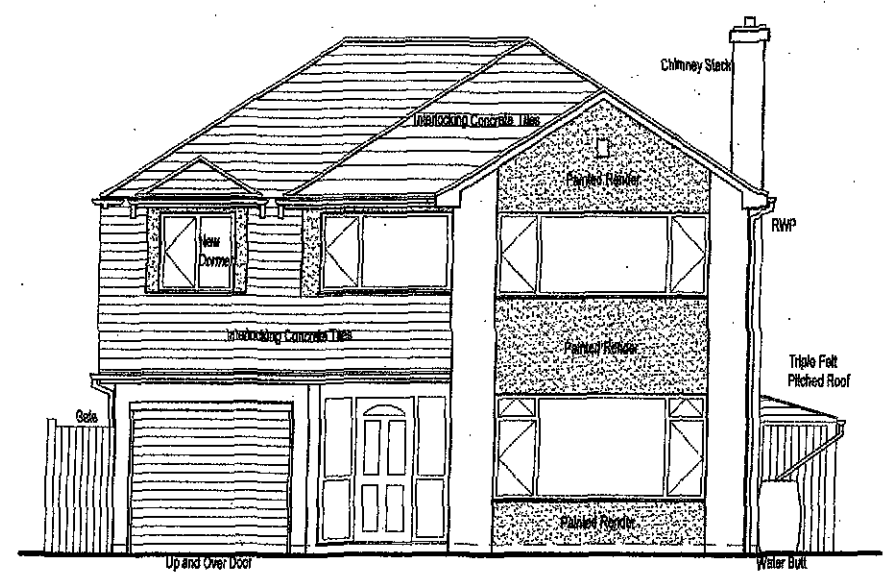

FRONT ELEVATION (NORTH EAST)

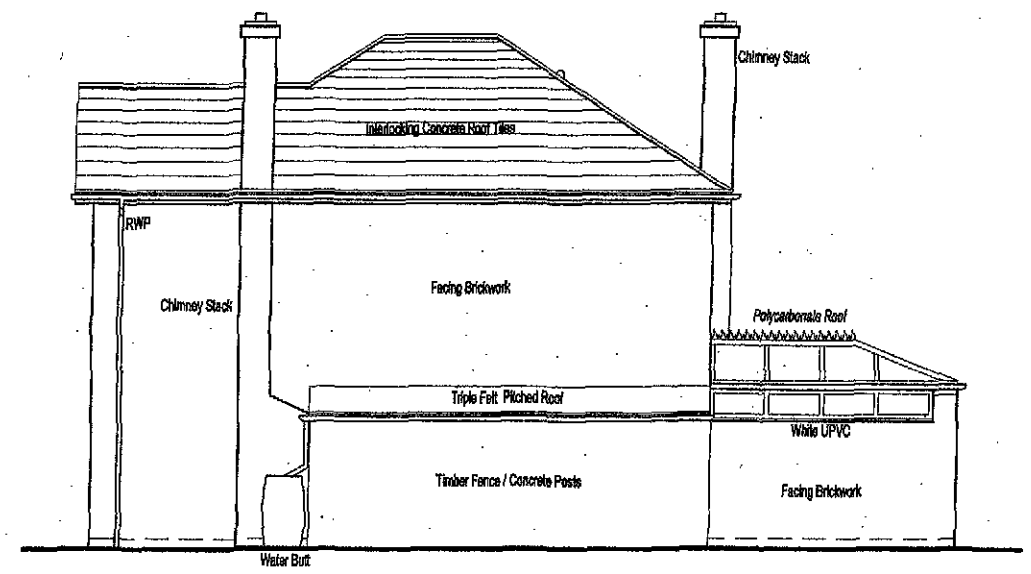


END ELEVATION (NORTH WEST)

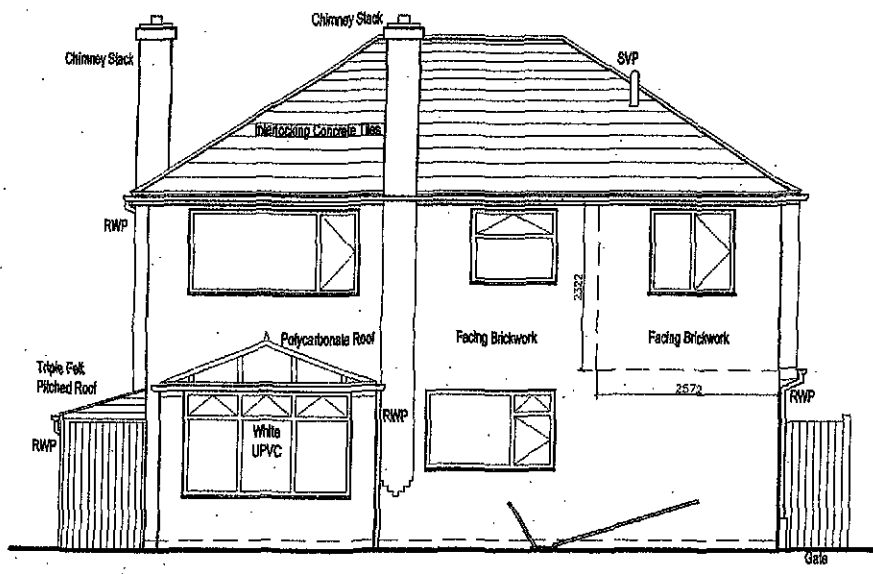


REAR ELEVATION (SOUTH WEST)

SHDC
 Planning & Development
 16 SEP 2009
 Ref: 0731-09

TWO STOREY EXTENSION 13 NORTONS LANE, HOLBEACH, PE12 7PZ			
Client MR AND MRS HUBBARD			
Drawing Title PROPOSED ELEVATIONS			
Drawn DC	Scale 1/100 @ A3	Date 03.09.09	
Author DC	Planning DC	Approved DC	
Job No. 09-004 / 2P02	Drawn By DC	Scale 00	

 


GENERAL NOTES:
 All proprietary materials and products are to be used strictly in accordance with the manufacturers recommendations.
 This drawing must not be scaled.
 All dimensions to be checked on site prior to construction.

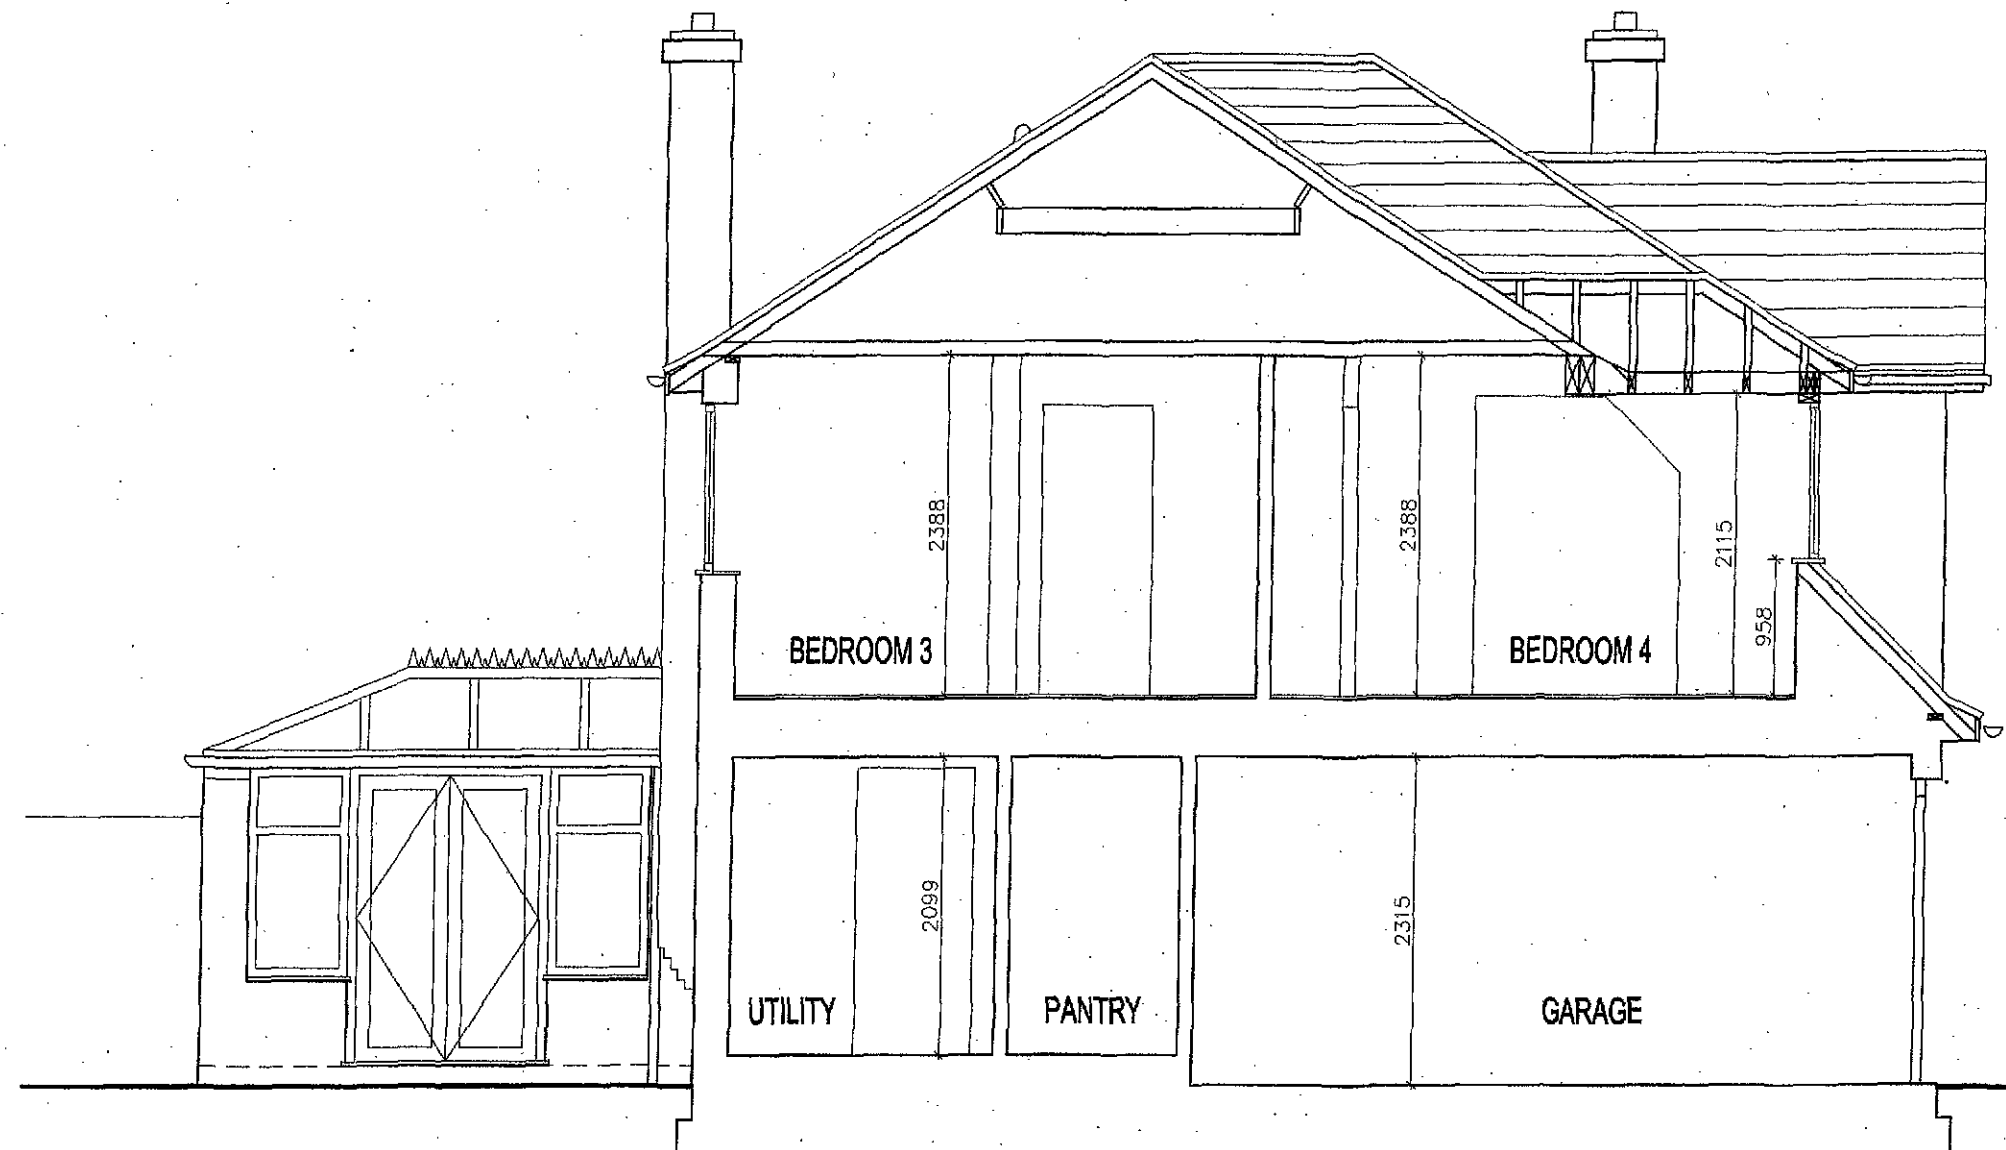

PROPOSED SECTION THROUGH EXTENSION

SHDC
 Planning & Development
 16 SEP 2009
 Ref: 0731-09

 

TWO STOREY EXTENSION 13 NORTONS LANE, HOLBEACH, PE12 7PZ			
Client MR AND MRS HUBBARD			
Drawing Title PROPOSED SECTION B-B			
Drawn DC	Scale 1/50 @ A3	Date 03.09.09	
Author/Checker [initials]	Planner/Checker [initials]	Planner/Checker [initials]	Planner/Checker [initials]
Author/Checker [initials]	Planner/Checker [initials]	Planner/Checker [initials]	Planner/Checker [initials]
Job No. 09-004	Draw No. 3P01	Revision 00	



Produced 11.09.2008 from the Ordnance Survey National Geographic Database and incorporating surveyed revision available at this date. © Crown Copyright 2008.


Reproduction in whole or part is prohibited without the prior permission of Ordnance Survey.

Ordnance Survey, the OS Symbol and OS Sitemap are registered trademarks of Ordnance Survey, the national mapping agency of Great Britain.

The representation of a road, track or path is no evidence of a right of way.

The representation of features as lines is no evidence of a property boundary.

Part or all of this OS Sitemap is enlarged from mapping produced at one or more of the following scales: 1:1250,

 

Supplied by: **Outlet User**
Serial number: 00004400
Centre coordinates: 535470.5 325020

Further information can be found on the OS Sitemap information leaflet or the Ordnance Survey web site.

0731-09