




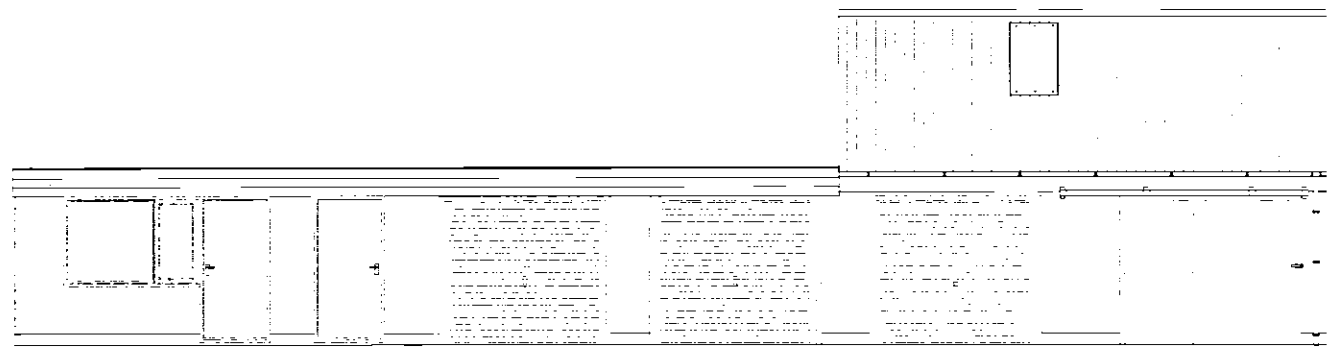


EXISTING SIDE ELEVATION

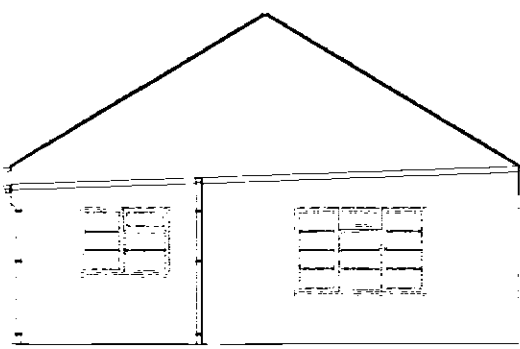


EXISTING FRONT ELEVATION

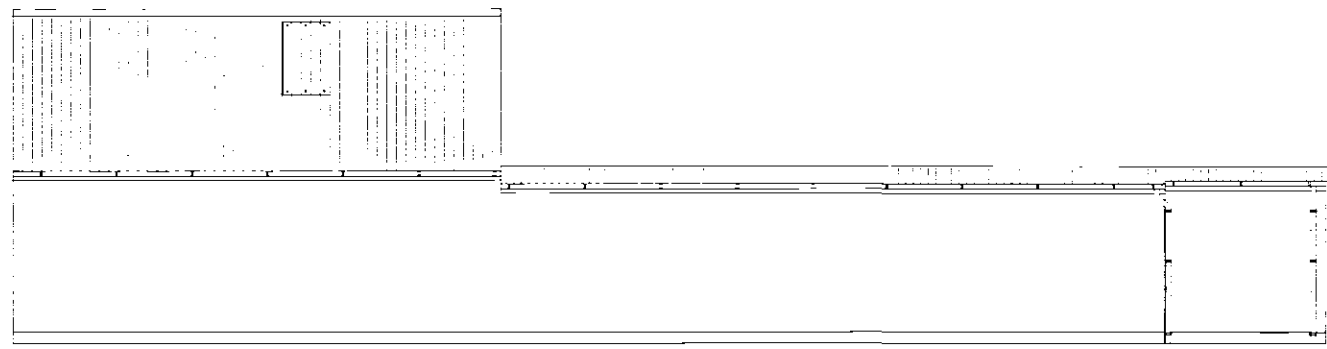


EXISTING SIDE ELEVATION

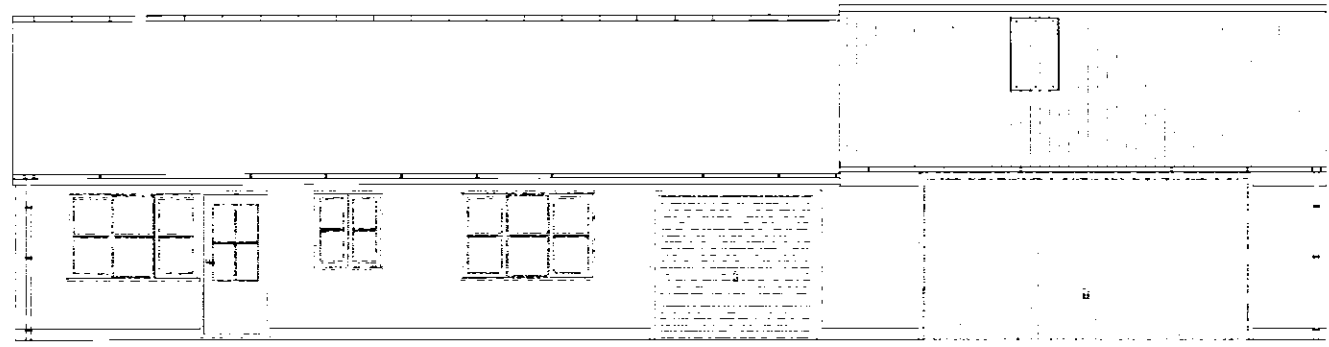


PROPOSED SIDE ELEVATION

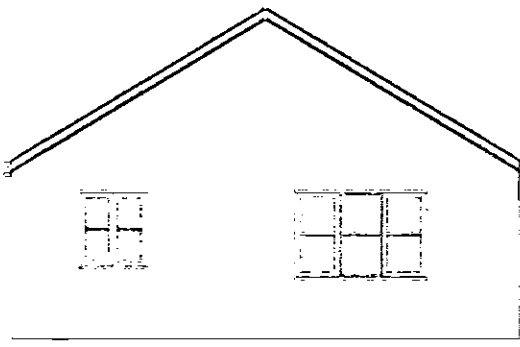


PROPOSED FRONT ELEVATION

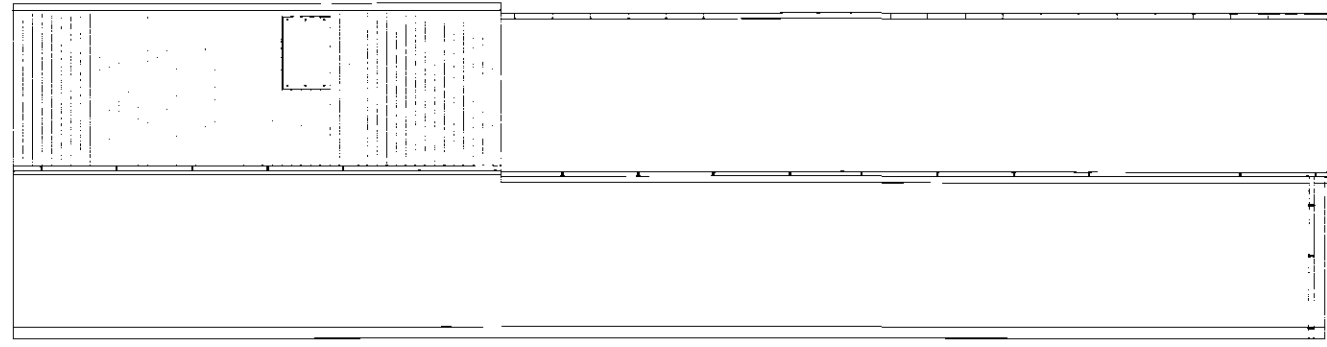


PROPOSED SIDE ELEVATION

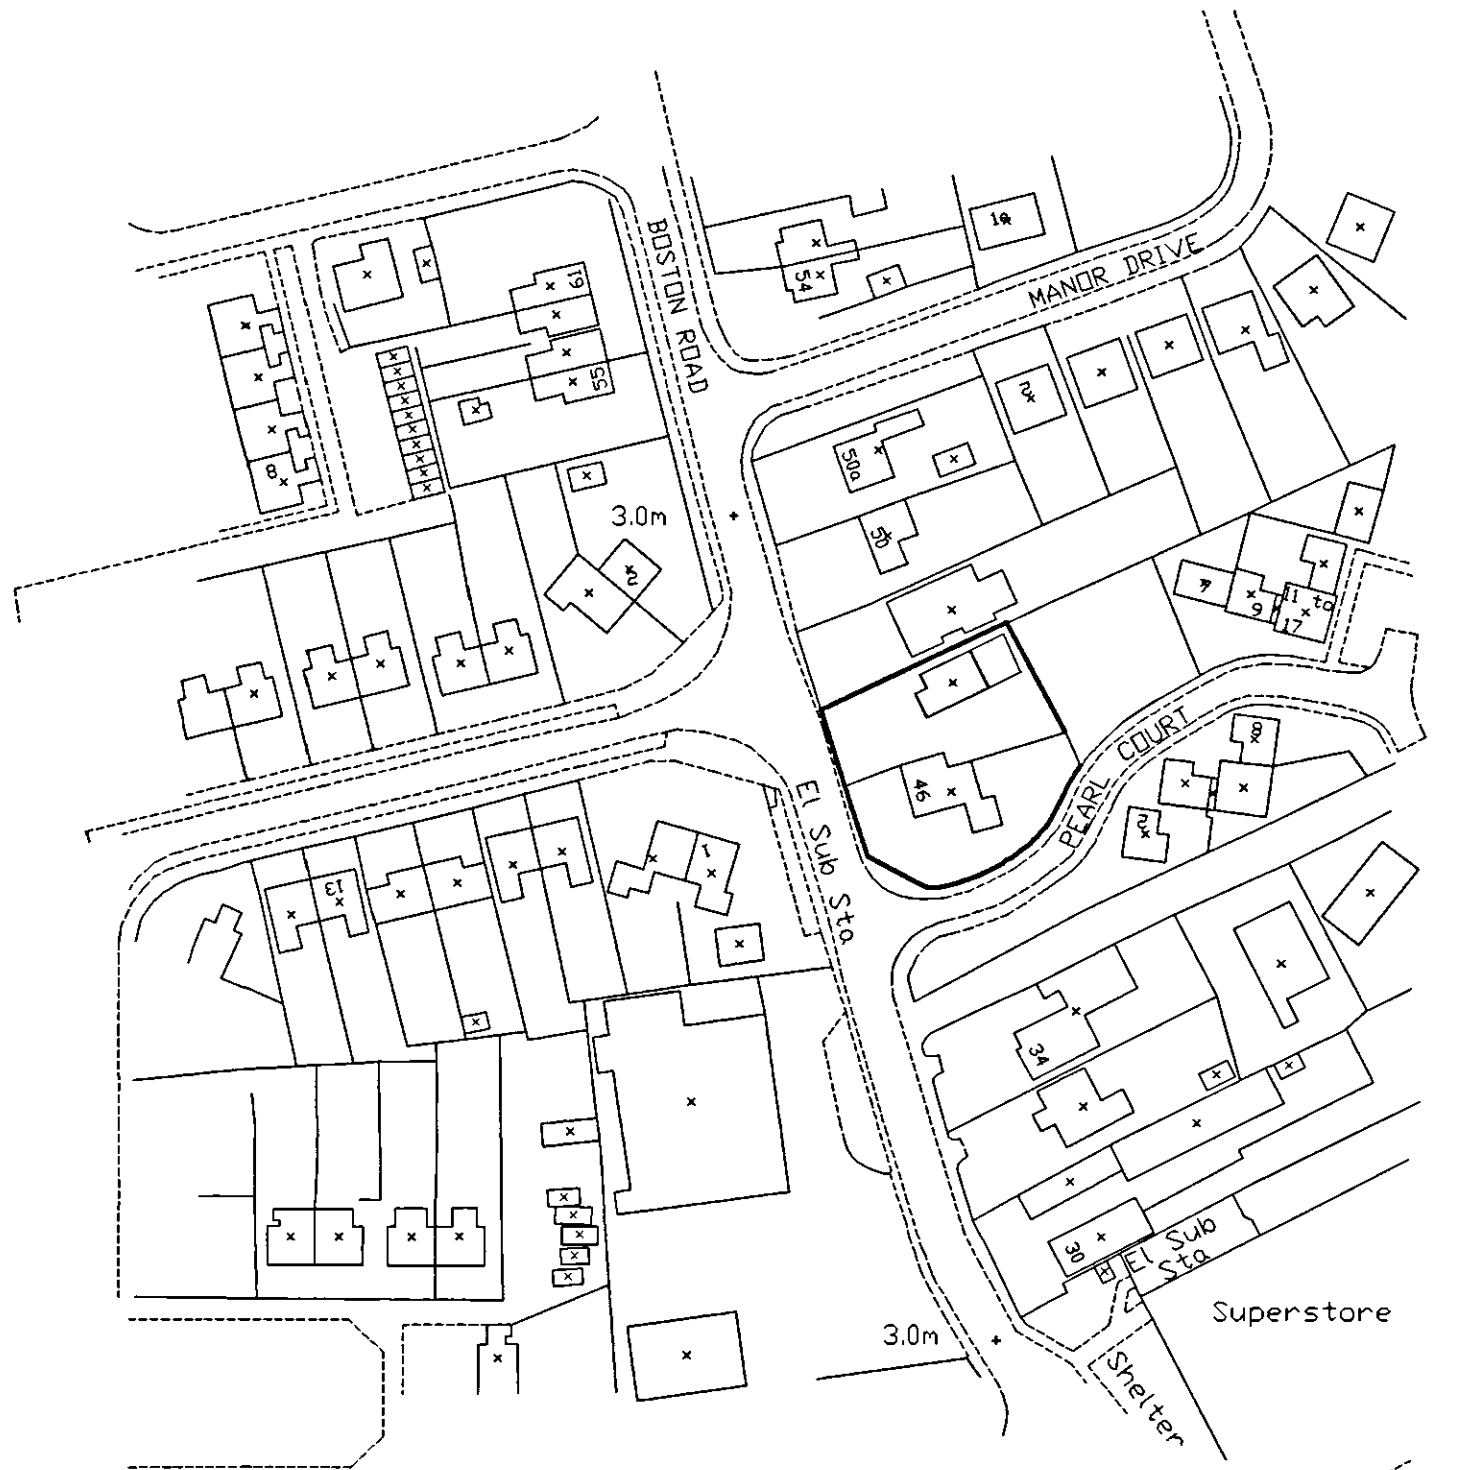

SITE PLAN

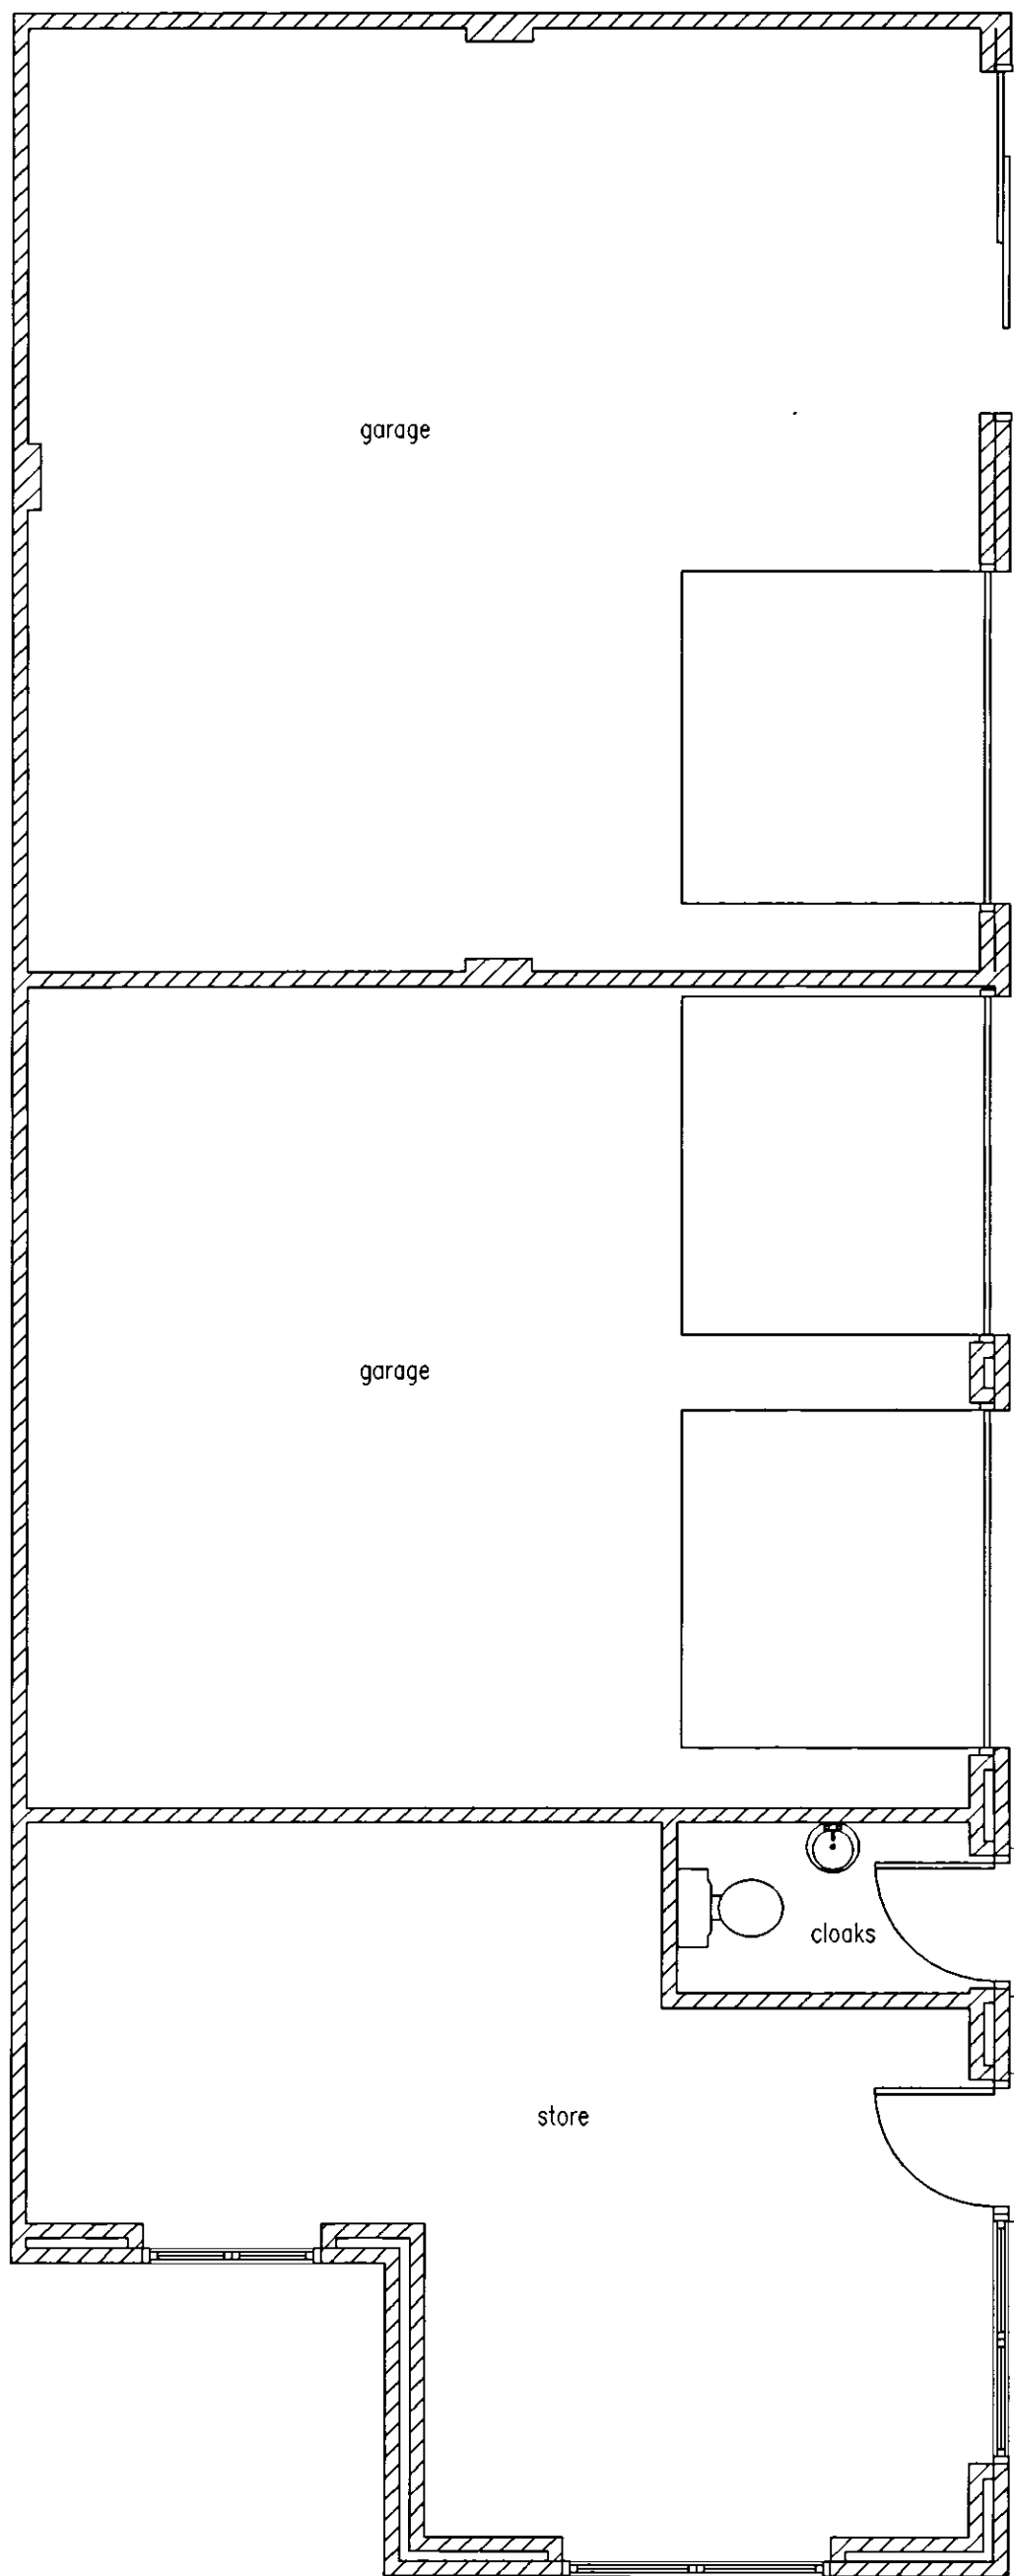


EXISTING FLOOR PLAN

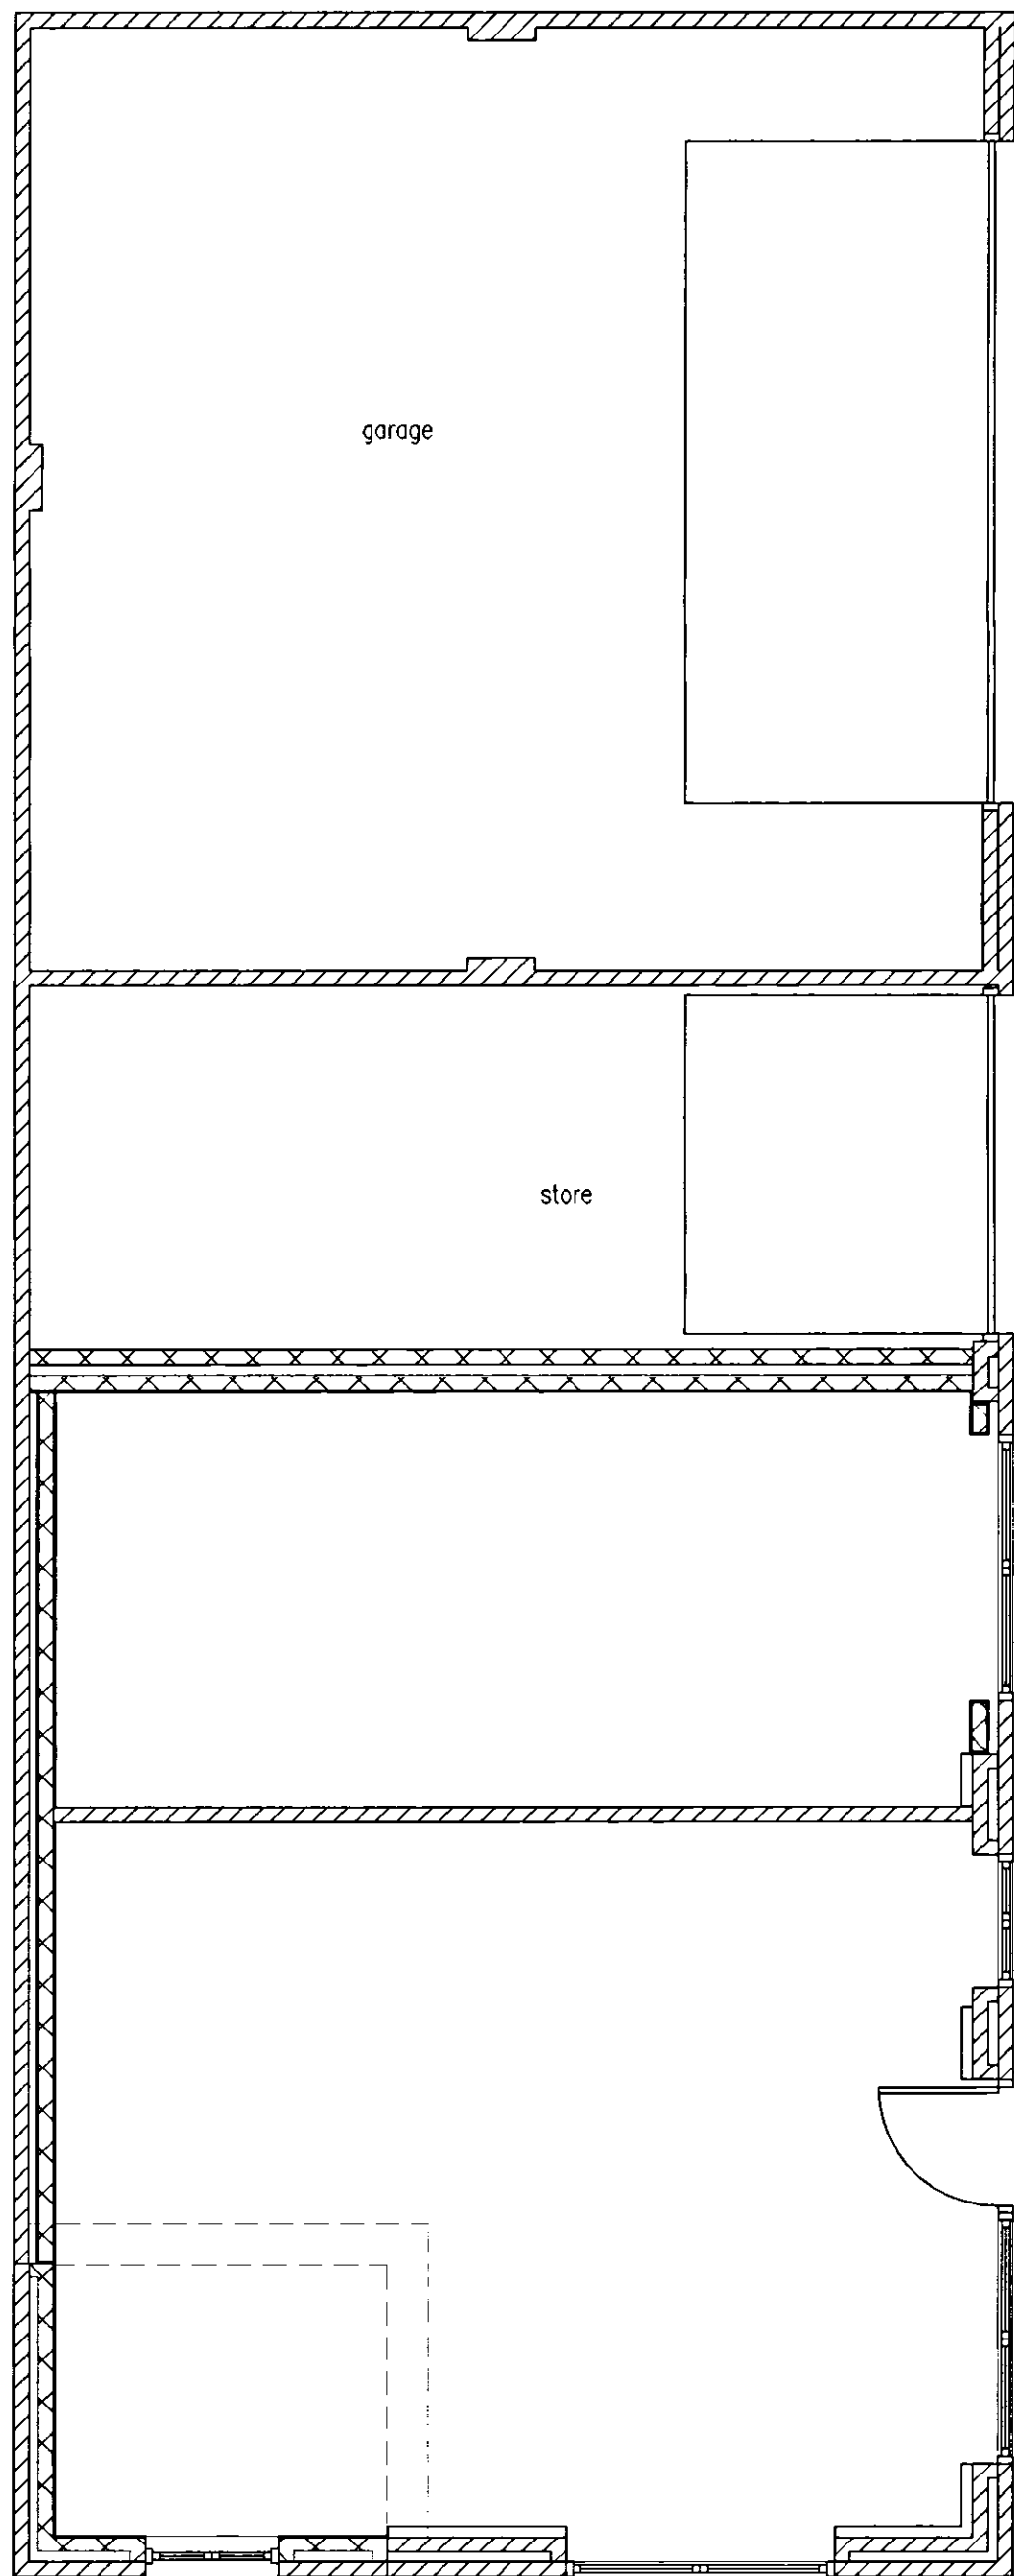

PROPOSED FLOOR PLAN



BLOCK PLAN

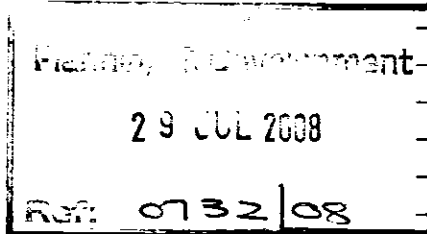

Ref:	Revision:	Date:

WENMAN BUILDING DESIGN Ltd.
2 Austendyke Road
Weston Hills
Spalding
Lincs. PE12 6BX
Tel/Fax 01775 724171
Mobile 0784 1718457

Project:
PROPOSED CHANGE MONO PITCH ROOF TO PITCHED

Client:
MR & MRS PLAICE
46 BOSTON ROAD
HOLBEACH
SPALDING
Lincs

DRAWING:
EXISTING FLOOR PLAN
PROPOSED FLOOR PLAN
EXISTING ELEVATIONS
PROPOSED ELEVATIONS
SITE PLAN
BLOCK PLAN

DRAWING NO:
WEN/1242/08/00 RPA

DATE:
JUNE 2008

DRAWN BY:
RW

SCALES:
1:50 1:100 1:1250 1:500

COPIES OF THESE SPICES MUST NOT BE TAKEN, TRACED OR ALTERED FOR ANY PURPOSE OTHER THAN THAT FOR WHICH THEY ARE ISSUED WITHOUT WRITTEN PERMISSION OF WENMAN BUILDING DESIGN. THESE SERVICES ARE PROVIDED ONLY FOR THE PURPOSE OF OBTAINING PLANNING OR BUILDING REGULATIONS APPROVAL AND DO NOT CONSTITUTE A FULL SPECIFICATION FOR THE PROPOSED WORKS AND MUST NOT BE USED AS A CONTRACT DOCUMENT ALONE.

THE PROPOSED WORK WILL NOT BE SUPERSEDED/PROTECTED BY WENMAN BUILDING DESIGN (unless agreed otherwise in writing by the client). THEREFORE IT IS THE CLIENT'S AND THEIR APPOINTED BUILDERS/CONTRACTORS RESPONSIBILITY TO OBTAIN NECESSARY MATERIALS A SPECIFICATION AND ANY VARIATIONS TO THE CONTRACT. IT IS NEITHER PRACTICAL OR REASONABLE TO SHOW ALL RELEVANT MATERIALS ON THE DRAWINGS. THE FACT THAT NOTICES ARE NOT REPRODUCED DOES NOT ALLEGEDLY THE BUILDERS/CONTRACTORS FROM RESPONSIBILITY OF NON-COMPLIANCE IN CARRYING OUT THE WORK. ALL WORKS AND MATERIALS TO BE FITTED AND INSTALLED BY THE MANUFACTURERS INSTRUCTIONS AND COMPLY WITH THE MANUFACTURERS APPROVED DOCUMENTS OF THE BUILDING REGULATIONS AND CURRENTLY APPLICABLE TECHNICAL REQUIREMENTS CODES OF PRACTICE, BRITISH STANDARDS OR EUROPEAN CODES. ALL MEASUREMENTS ON THIS DRAWING ARE NOT TO BE USED FOR CONSTRUCTION/ERECTING PURPOSES. ALL MEASUREMENTS ARE GIVEN TO THE CENTRE OF THE WORK UNLESS OTHERWISE STATED. TO BE CHECKED BY THE BUILDERS/CONTRACTORS PRIOR TO COMMENCEMENT OF WORK AND ANY DISCREPANCIES REPORTED IMMEDIATELY. MEASUREMENTS/ANALYSES SHOWN ARE OTHER THE OUTLINE/SCOPE OF THE WORK AND SHOULD NOT BE USED FOR THE PURPOSES OF THE WORK. THE BUILDERS/CONTRACTORS SHOULD BE AWARE THAT THE ACTUAL POSITIONING OF EXISTING SERVICES (WATER, ELECTRICITY, CABLES ETC.) ARE NOT GENERALLY SHOWN. THE ACTUAL POSITIONING OF APPROPRIATE MUST BE OBTAINED BY THE BUILDERS/CONTRACTORS PRIOR TO COMMENCEMENT OF WORK AND RESPONSIBILITY TO SORT THE INDIVIDUAL SERVICE SUPPLIERS INSTALLATION RECOMMENDATIONS.

SEALS & SIGNED
The client is to ensure that the specialist contractor is familiar with and complies with Health & Safety for Building Sites and Work Places.