


EXISTING FLOOR PLAN

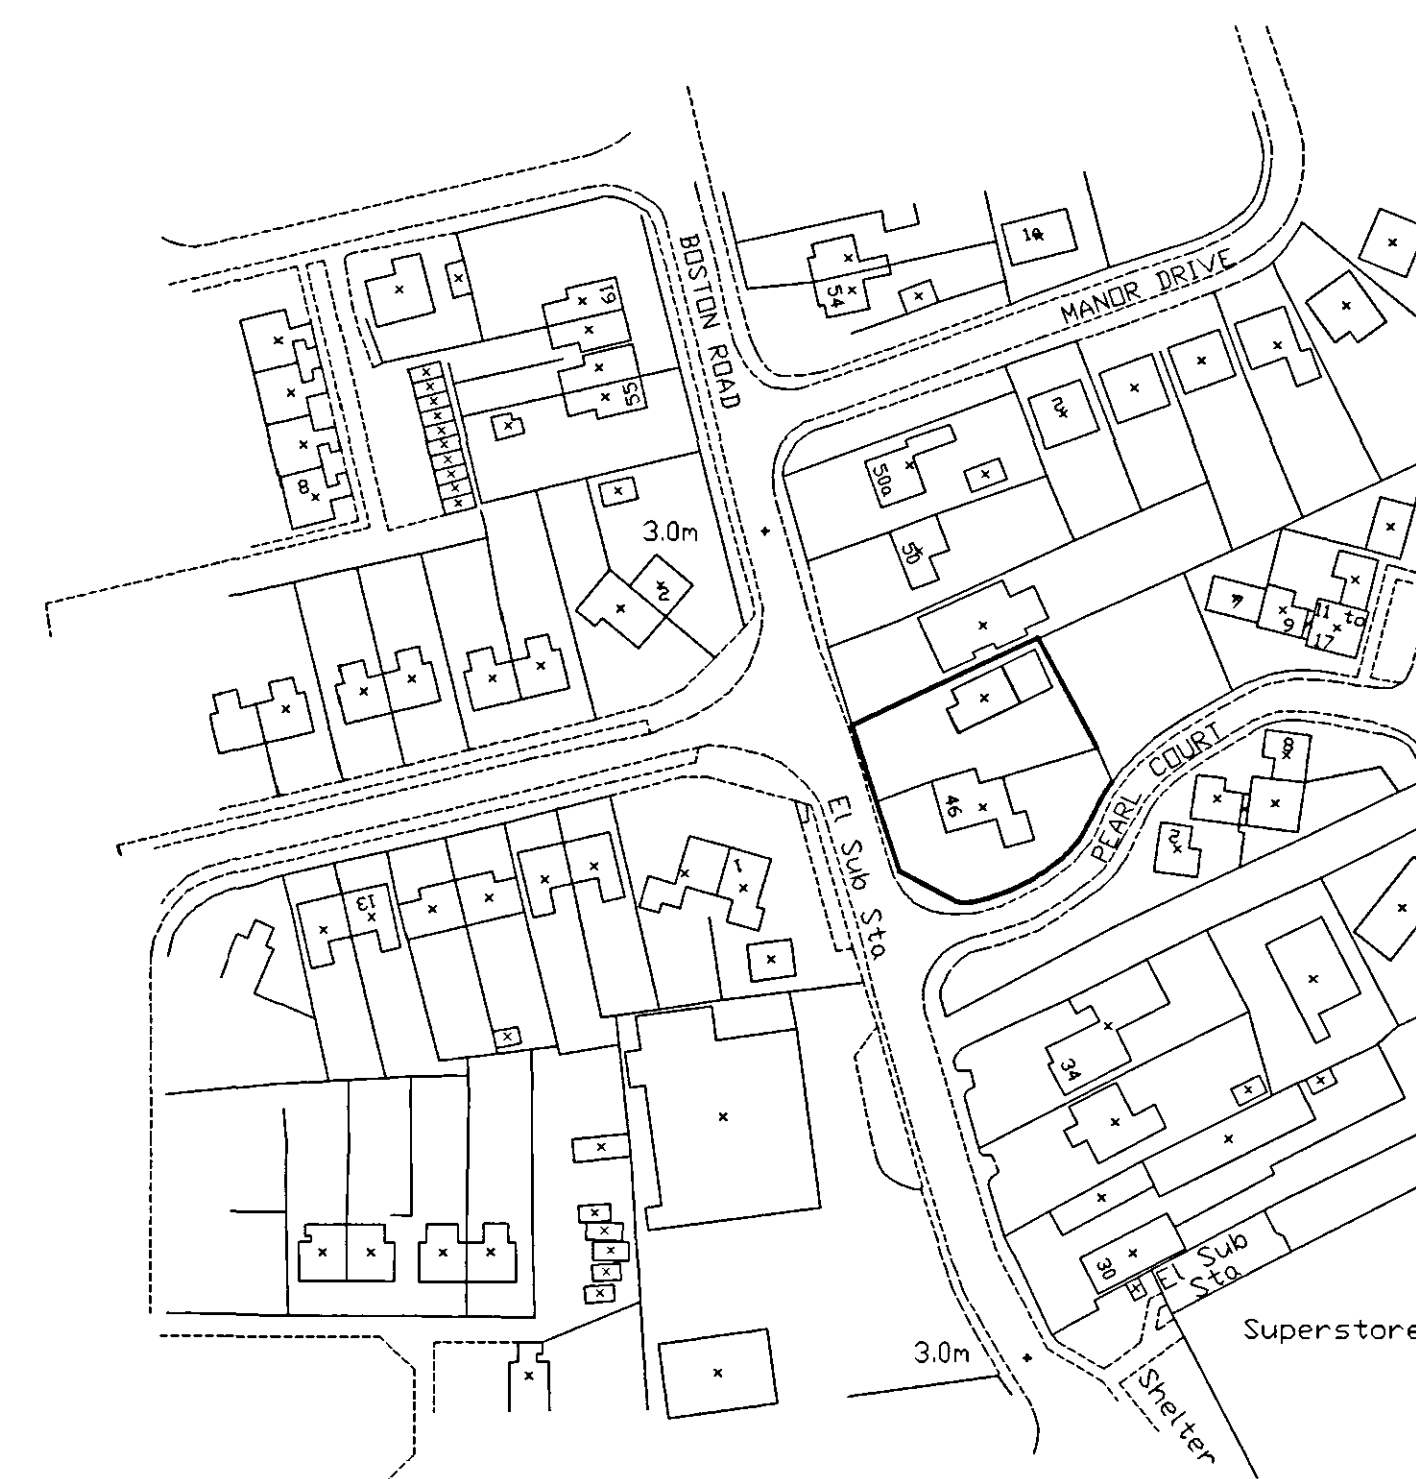

SITE PLAN


[illegible]

SHDC
Planning & Development
29 JUL 2008
0732108

WENMAN BUILDING DESIGN Ltd.
2 Austendyke Road
Weston Hills
Spalding
Lincs. PE12 6BX
Tel/Fax 01775 724171
Mobile 0784 1718457



Project: PROPOSED CHANGE MONO PITCH ROOF TO PITCHED

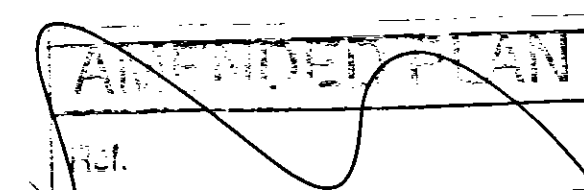

Client: MR & MRS PLAICE
46 BOSTON ROAD
HOLBEACH
SPALDING
LINCS

DRAWING:

EXISTING FLOOR PLAN
PROPOSED FLOOR PLAN
EXISTING ELEVATIONS
PROPOSED ELEVATIONS
SITE PLAN
BLOCK PLAN

DRAWING NO: WEN/1242/08/00 RPA	DATE: JUNE 2008
DRAWN BY: RW	SCALES: 1:50 1:100 1:1250 1:5000

[illegible]

HEALTH & SAFETY
The client is to ensure that the appointed contractor is familiar with and complies with Health & Safety for Building Sites and Work Places.