



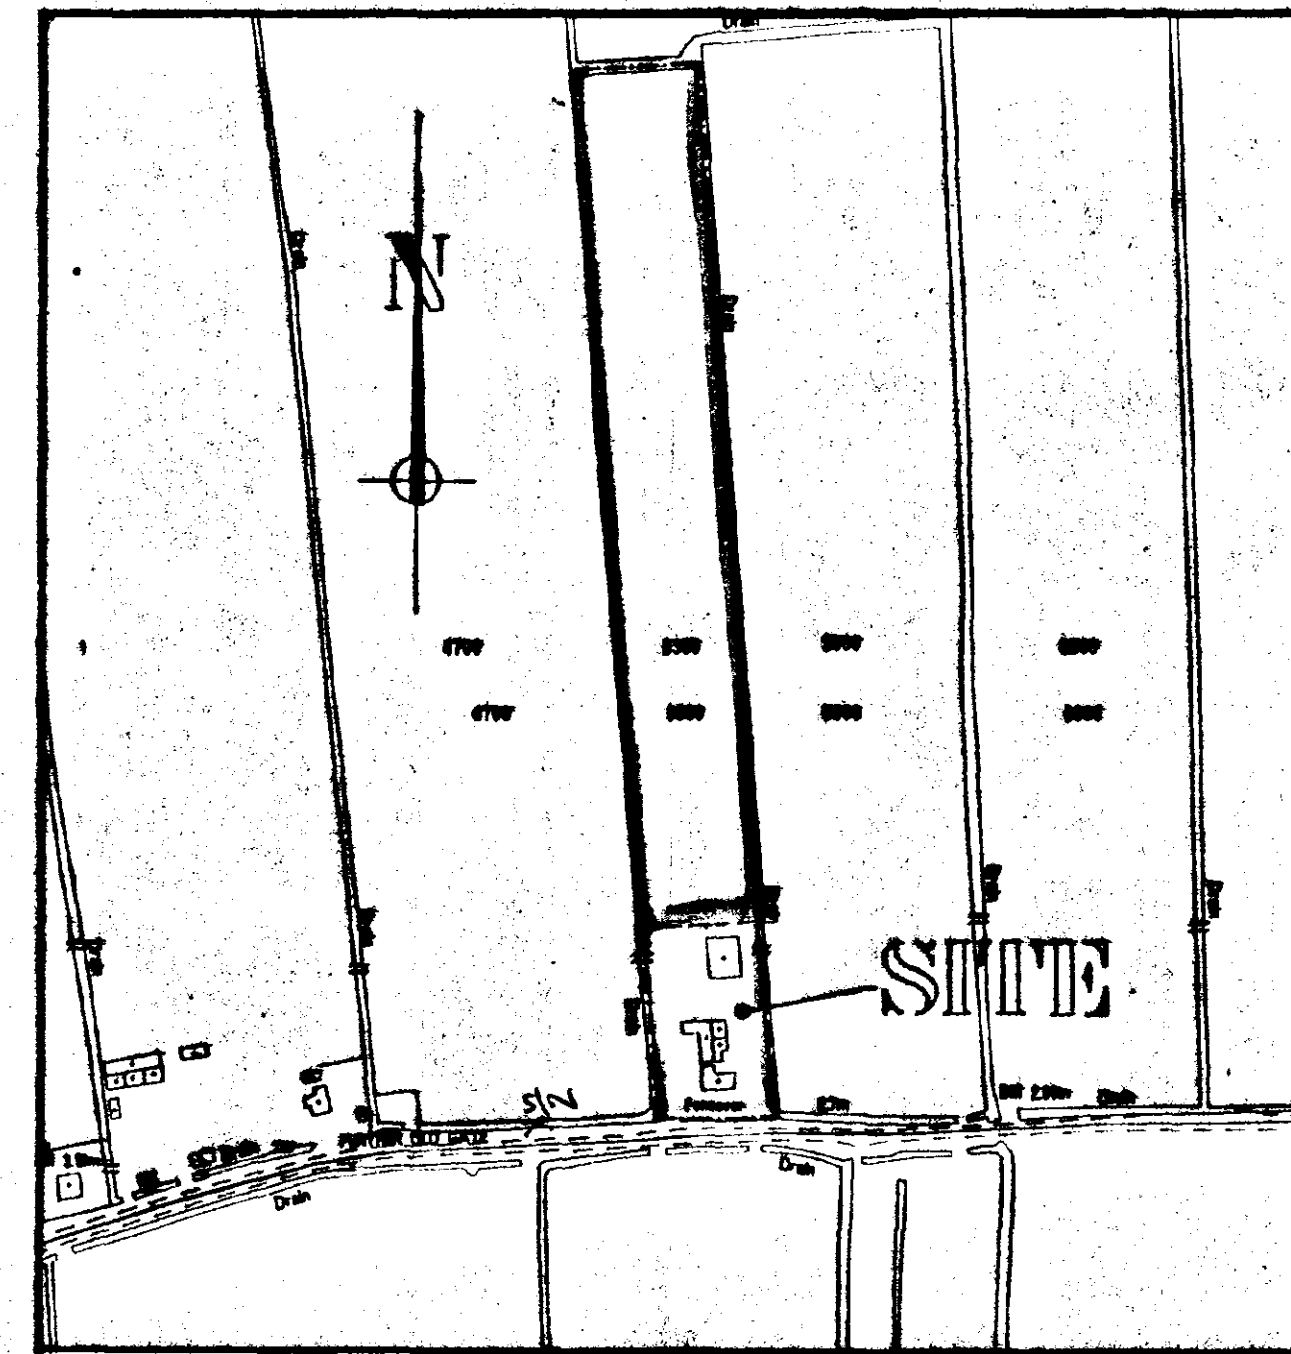

LOCATION PLAN

1:2500

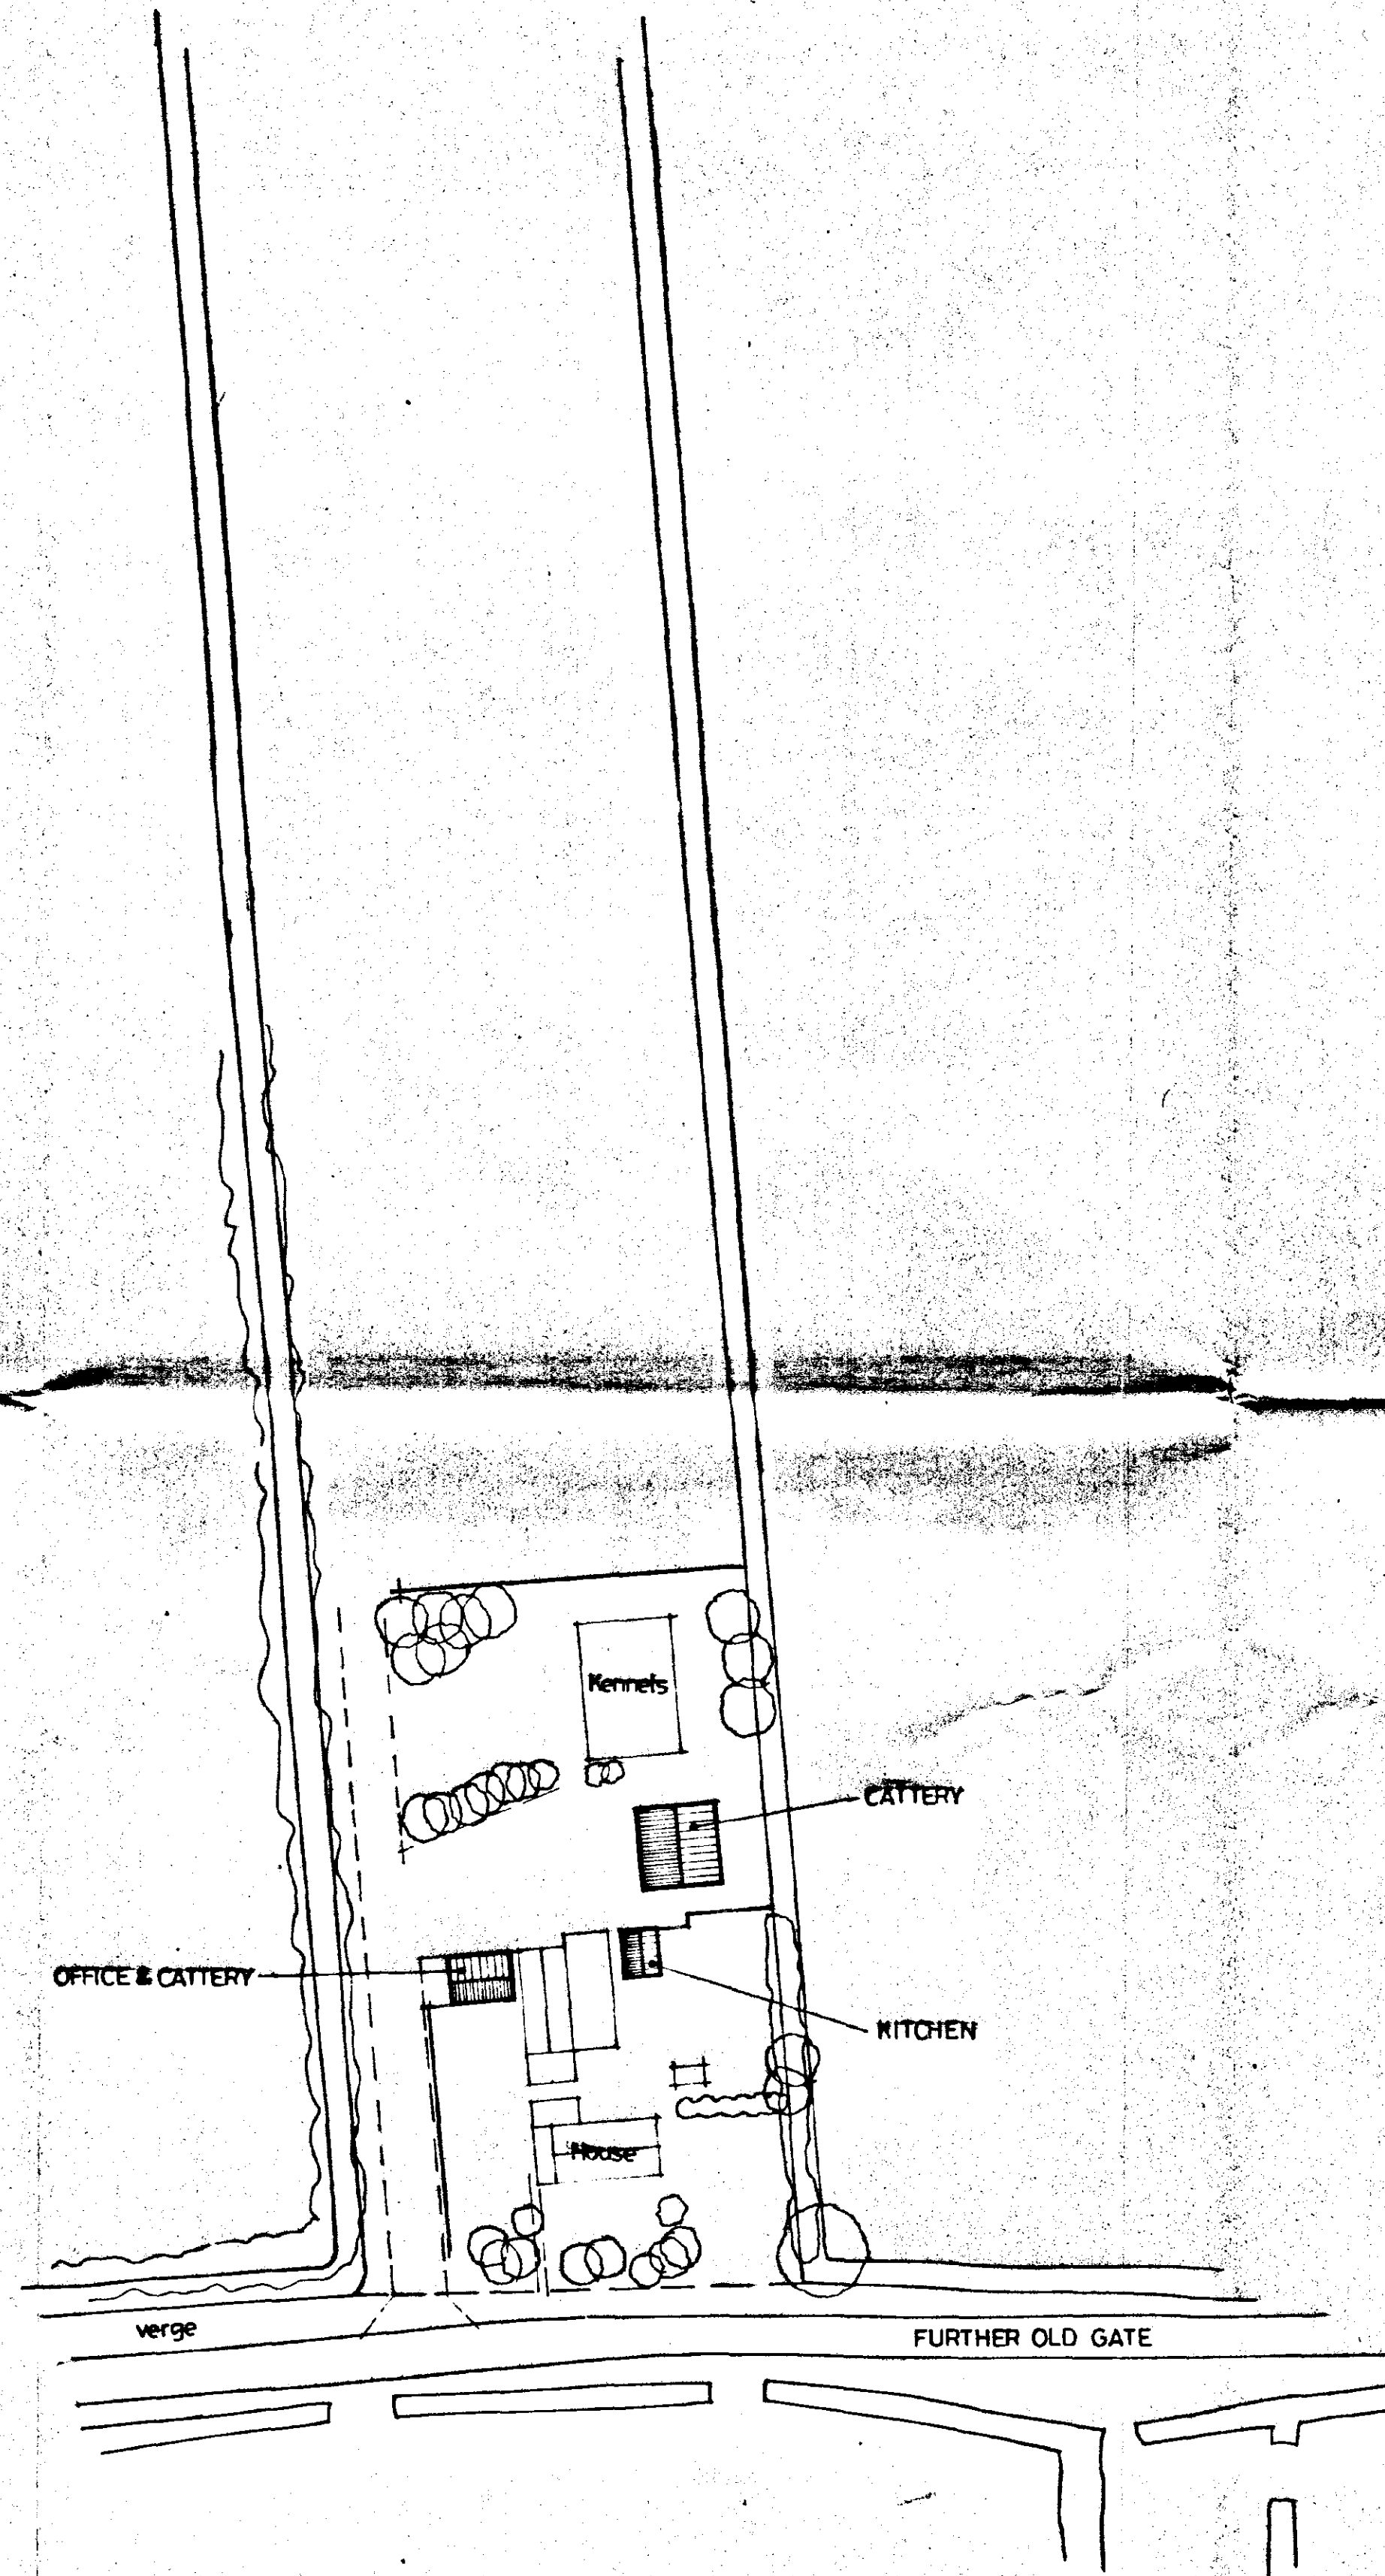

SITE PLAN

1:500

**DO NOT SCALE FROM THIS DRAWING**

This drawing is copyright and may not be altered, traced, photographed or used for any purpose other than that for which it is issued. The General Contractor is to check all dimensions on site and report discrepancies to the Architect. All details shown on this drawing including foundations are based upon typical site conditions related to the area. No responsibility can be accepted for abnormal conditions which may be discovered during construction unless reported to the Architect so that design amendments may be considered. Site soil surveys are recommended in respect of foundations to establish specific site conditions before foundation work is undertaken.

BURBURY 1217

SOUTH HOLLAND DO  
HOUSING & PLANNING  
26 JUL 1999  
Ref: 0734/99


**G. R. MERCHANT**  
LENG AMICE, FWO,  
ARCHITECTURAL, STRUCTURAL  
& LAND DRAINAGE CONSULTANT  
TEL: HOLBEACH (01406) 490800

PROJECT:  
UPGRADING OF FENSEYER KENNELS & CATTERY  
FURTHER OLDGATE  
HOLBEACH FEN

CLIENT:  
**MRS T. CHANDLER**


**DETERMINED  
PLAN**

|                                |                              |
|--------------------------------|------------------------------|
| SCALES:<br><b>AS INDICATED</b> | DATE:<br><b>JULY 1999</b>    |
| <b>G. R. MERCHANT</b>          | DRAWING No.:<br><b>TC.01</b> |
| REVISIONS:                     |                              |

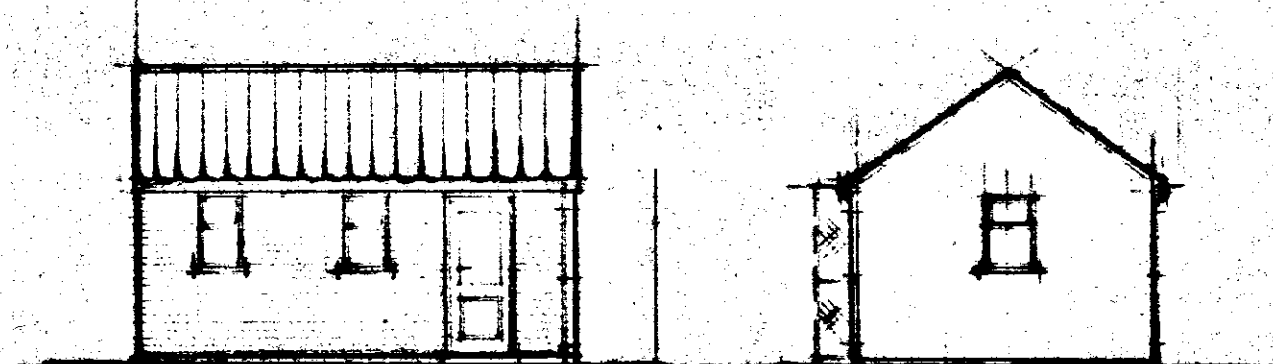


FRONT

SIDE

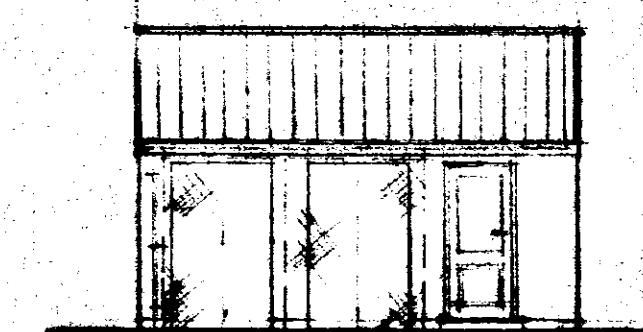

REAR

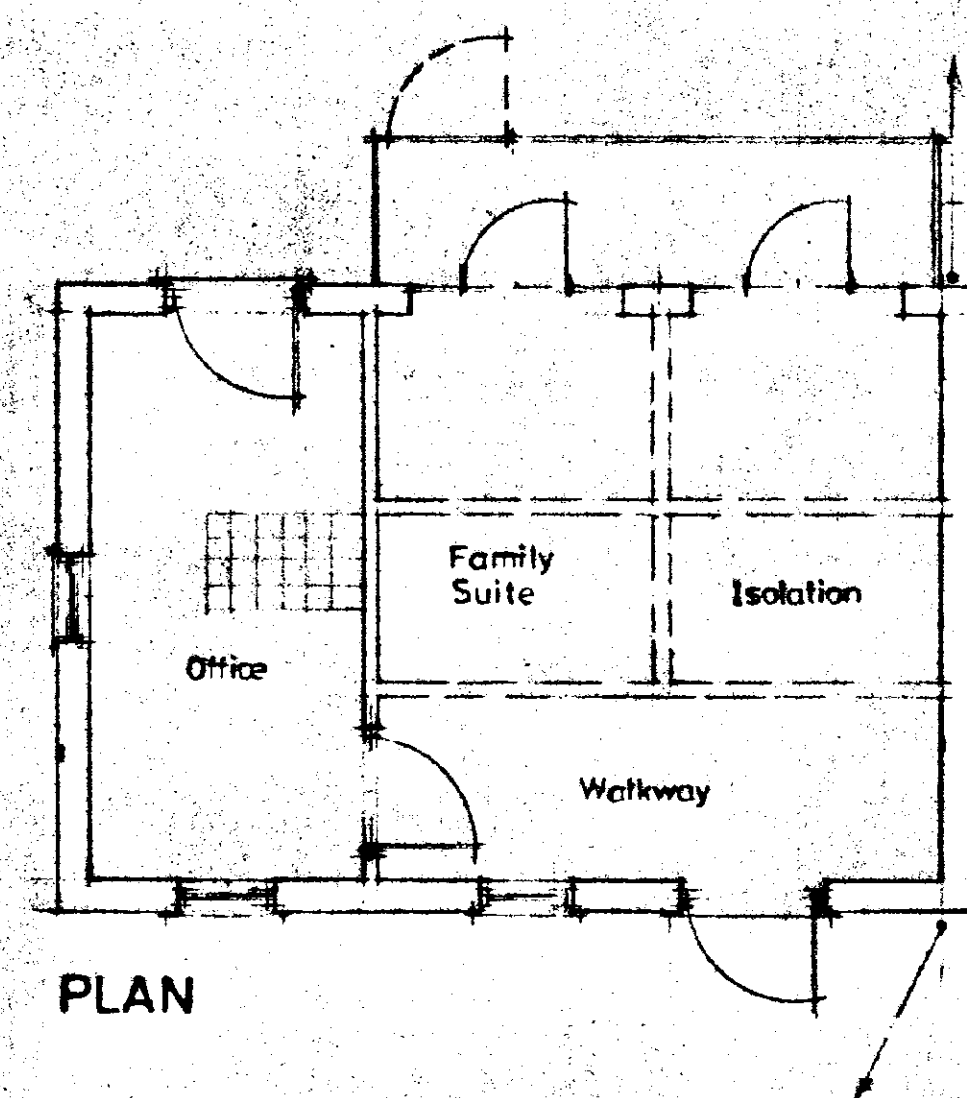


PLAN

OFFICE & CATTERY




FRONT

SIDE

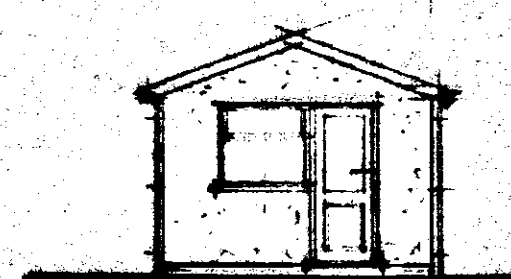


REAR

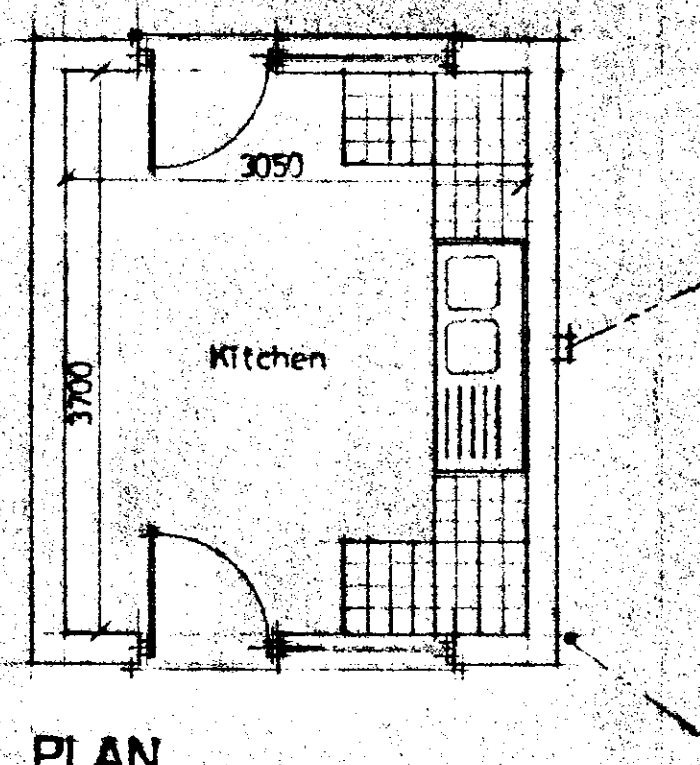


PLAN

KITCHEN

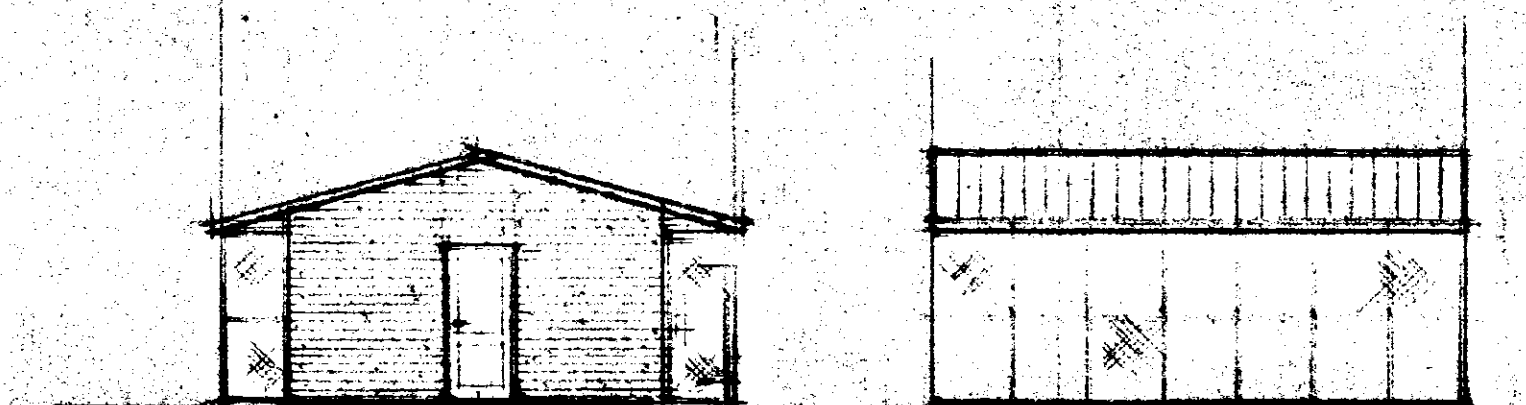


FRONT

SIDE

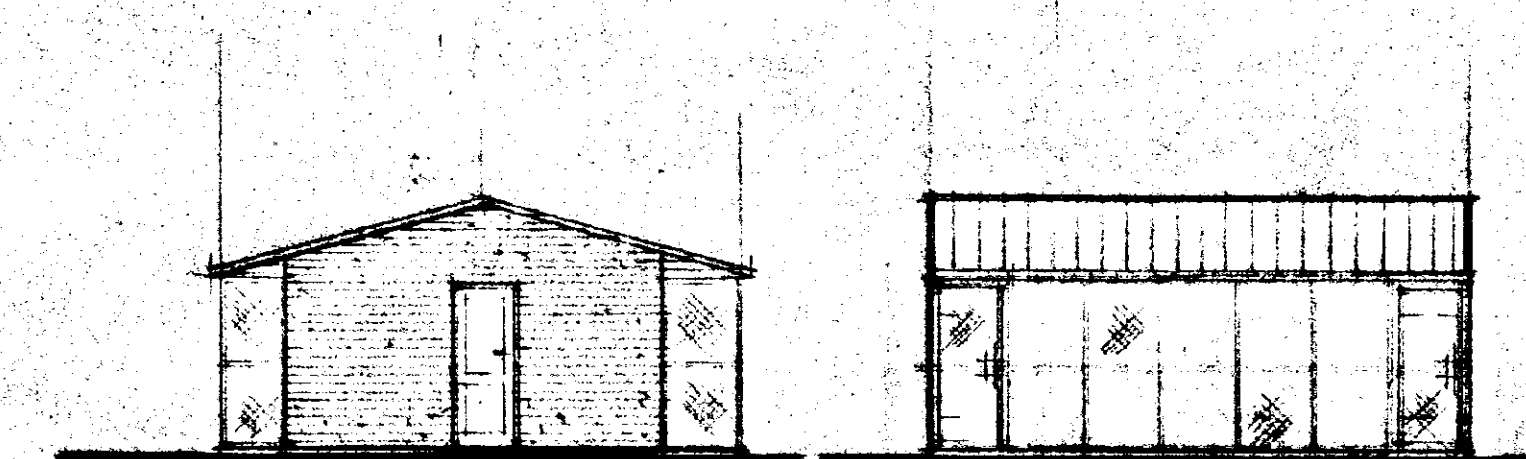

REAR

SIDE

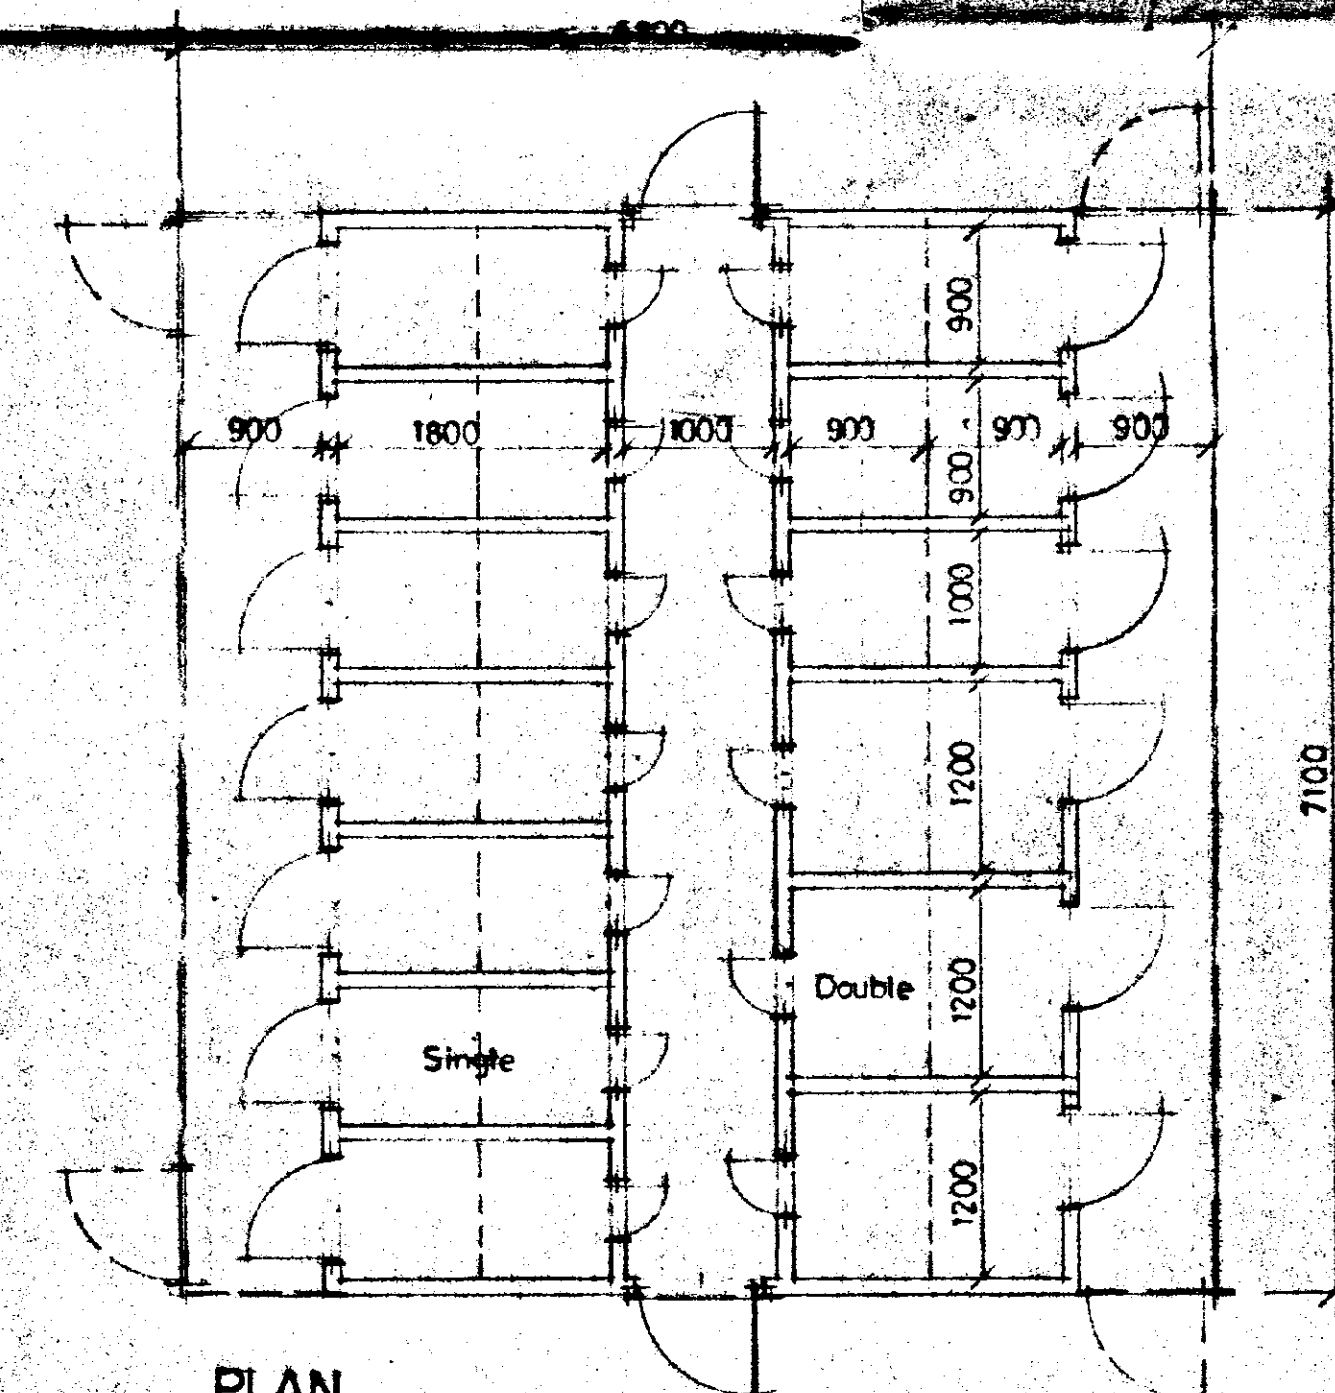

PLAN

CATTERY

**DETERMINED  
PLAN**

SOUTH HOLLAND DC  
HOUSING & PLANNING  
26 JUL 1993  
Ref: 0738/99

**G. R. MERCHANT**  
LENG AMICE, FIWO,  
ARCHITECTURAL, STRUCTURAL  
& LAND DRAINAGE CONSULTANT  
TEL: HOLBEACH (01406) 490800

PROJECT:  
**UPGRADING OF PENSEYER KENNELS & CATTERY  
FURTHER OLDGATE  
HOLBEACH PEN**

CLIENT:  
**MRS T. CHANDLER**

SCALES:  
**1/50 1/100**

DATE:  
**JULY 1999**

DRAWING No.:  
**TC.02**

REVISIONS:

**DO NOT SCALE FROM THIS DRAWING**  
This drawing is copyright and may not be altered, traced, photographed  
or used for any purpose other than that for which it is issued.  
The General Contractor is to check all dimensions on site and report  
discrepancies to the Architect.  
All details shown on this drawing including foundations are based upon  
typical site conditions related to the area. No responsibility can be  
accepted for abnormal conditions which may be discovered during  
construction unless reported to the Architect as that design amendments  
may be considered. Site soil surveys are recommended in respect of  
foundations to establish specific site conditions before foundation work  
is undertaken.