



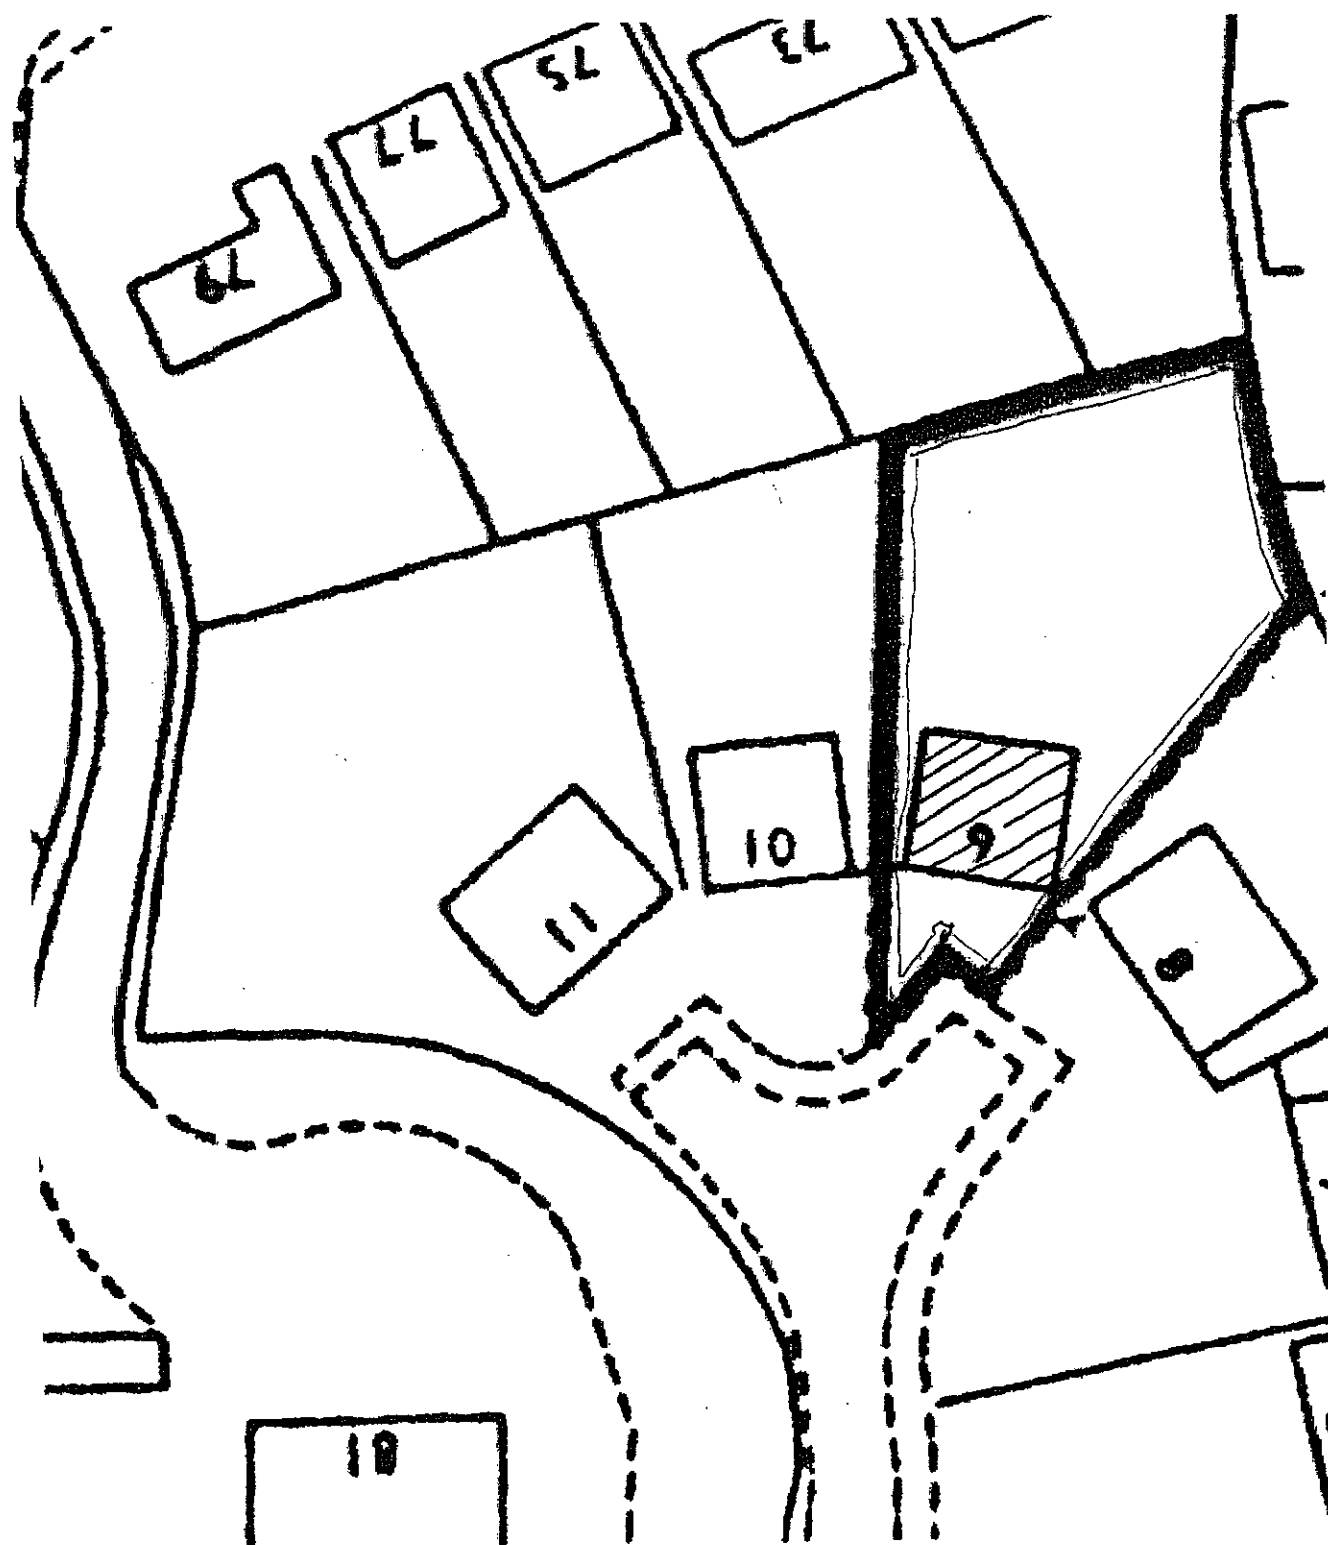


ENLARGED PLAN

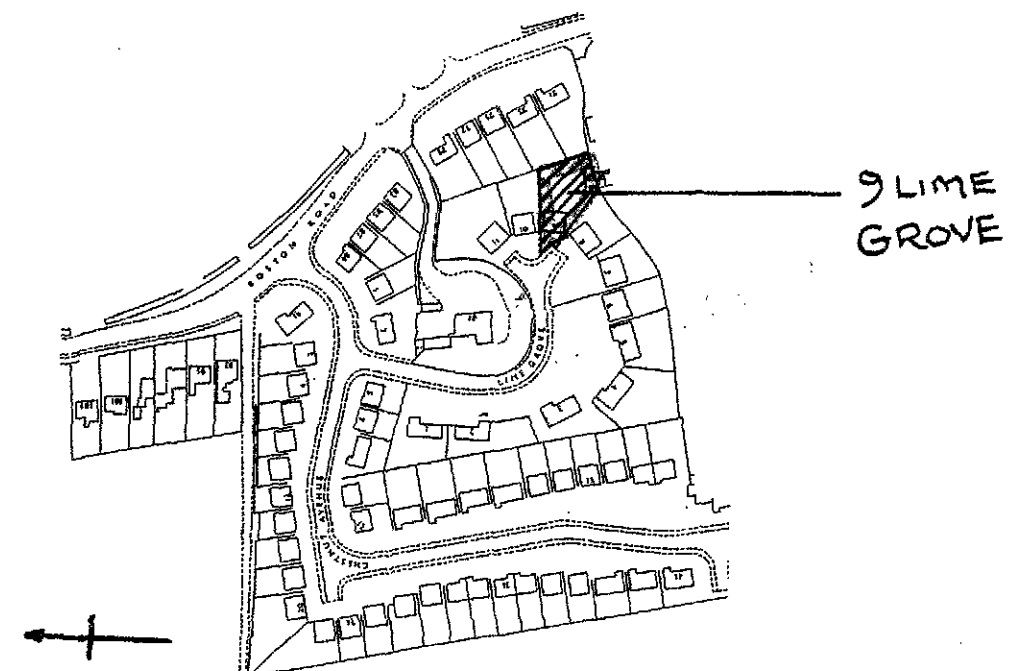


LOCATION 1:1250

SHDC
Planning & Development
21 SEP 2009
Ref: 0741-09


FOX CONSULTING 35 North Road, Gedney Hill Spalding Lincs. PE12 0NL Tel: 01406 331107 Fax: 01406 331108	Project No	1067	Sheet No	P1	Revision No
	Project Name	9 LIME GROVE			Designed By DTh
		HOLBEACH			Checked By
		LOCATION PLAN			Date AUG 09

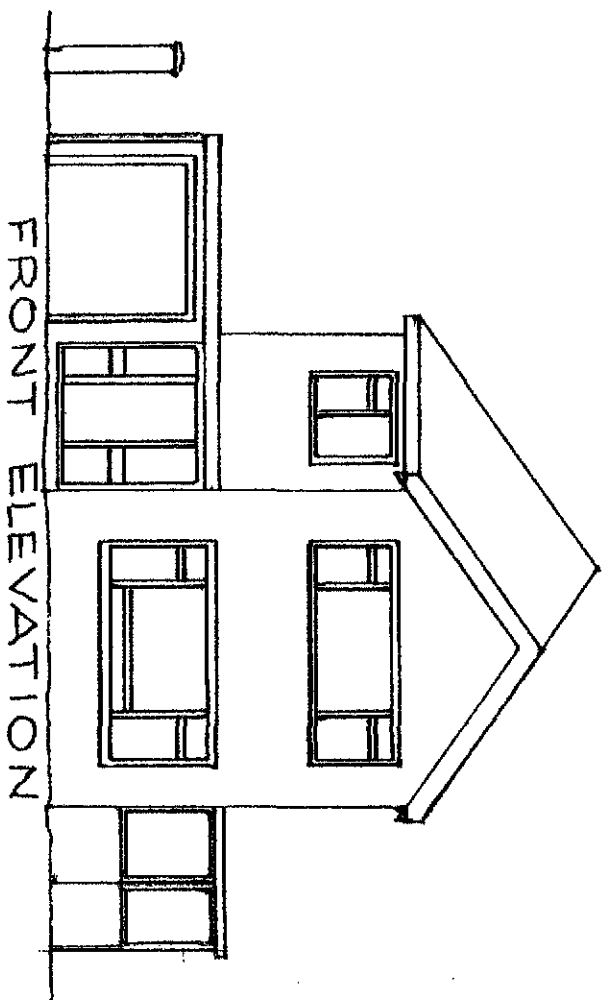


FRONT ELEVATION

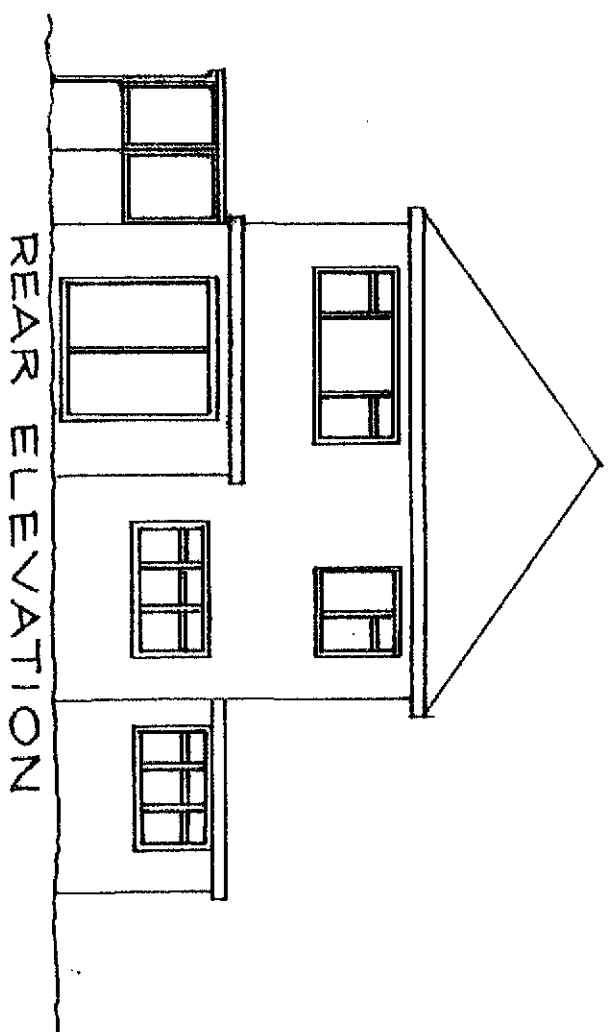

REAR ELEVATION

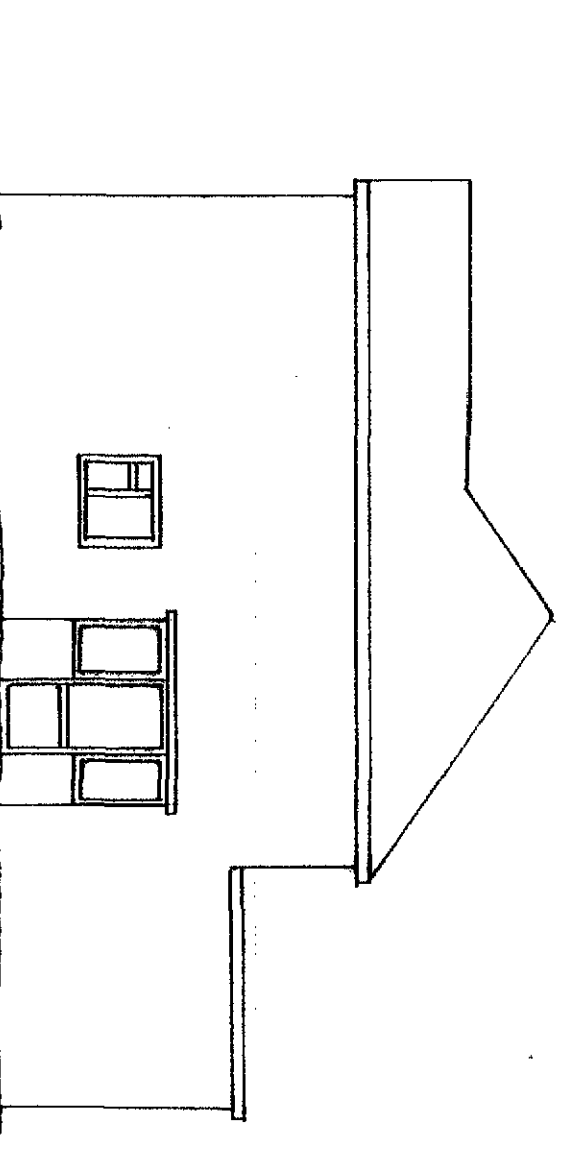

SOUTH FLANK WALL

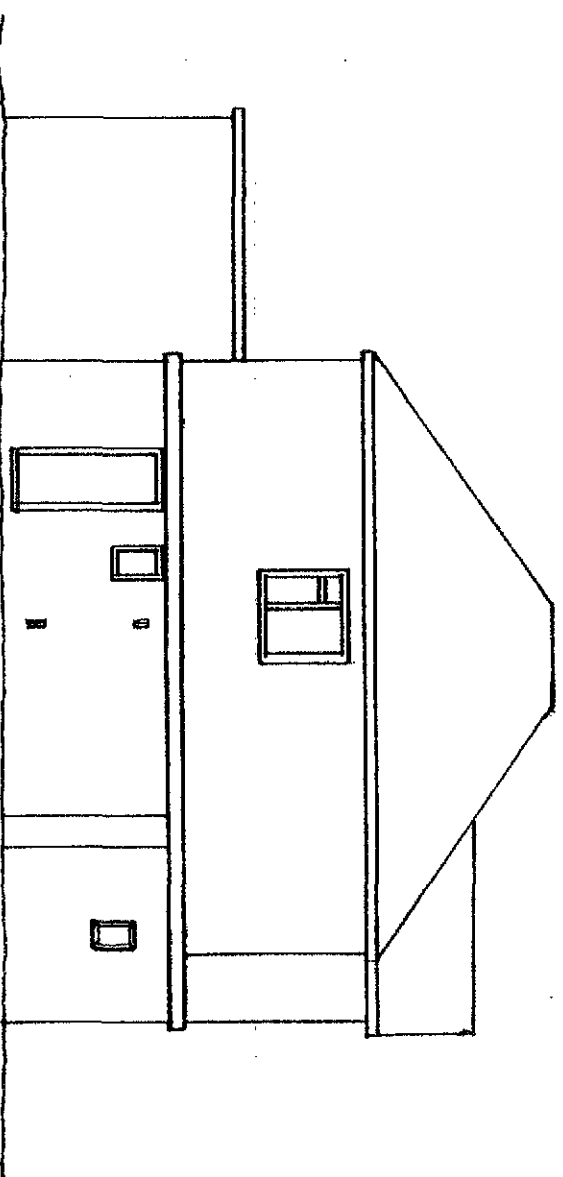


NORTH FLANK WALL

SHDC
Planning & Development
21 SEP 2009
Ref: 0744-09

SCALE 1:100


Project No	1067	Sheet No	P 2	Revision No	
Project Name	9 LIME GROVE			Designed By	DTH
	HOLBEACH			Checked By	
	EXISTING ELEVATIONS			Date	AUG 09

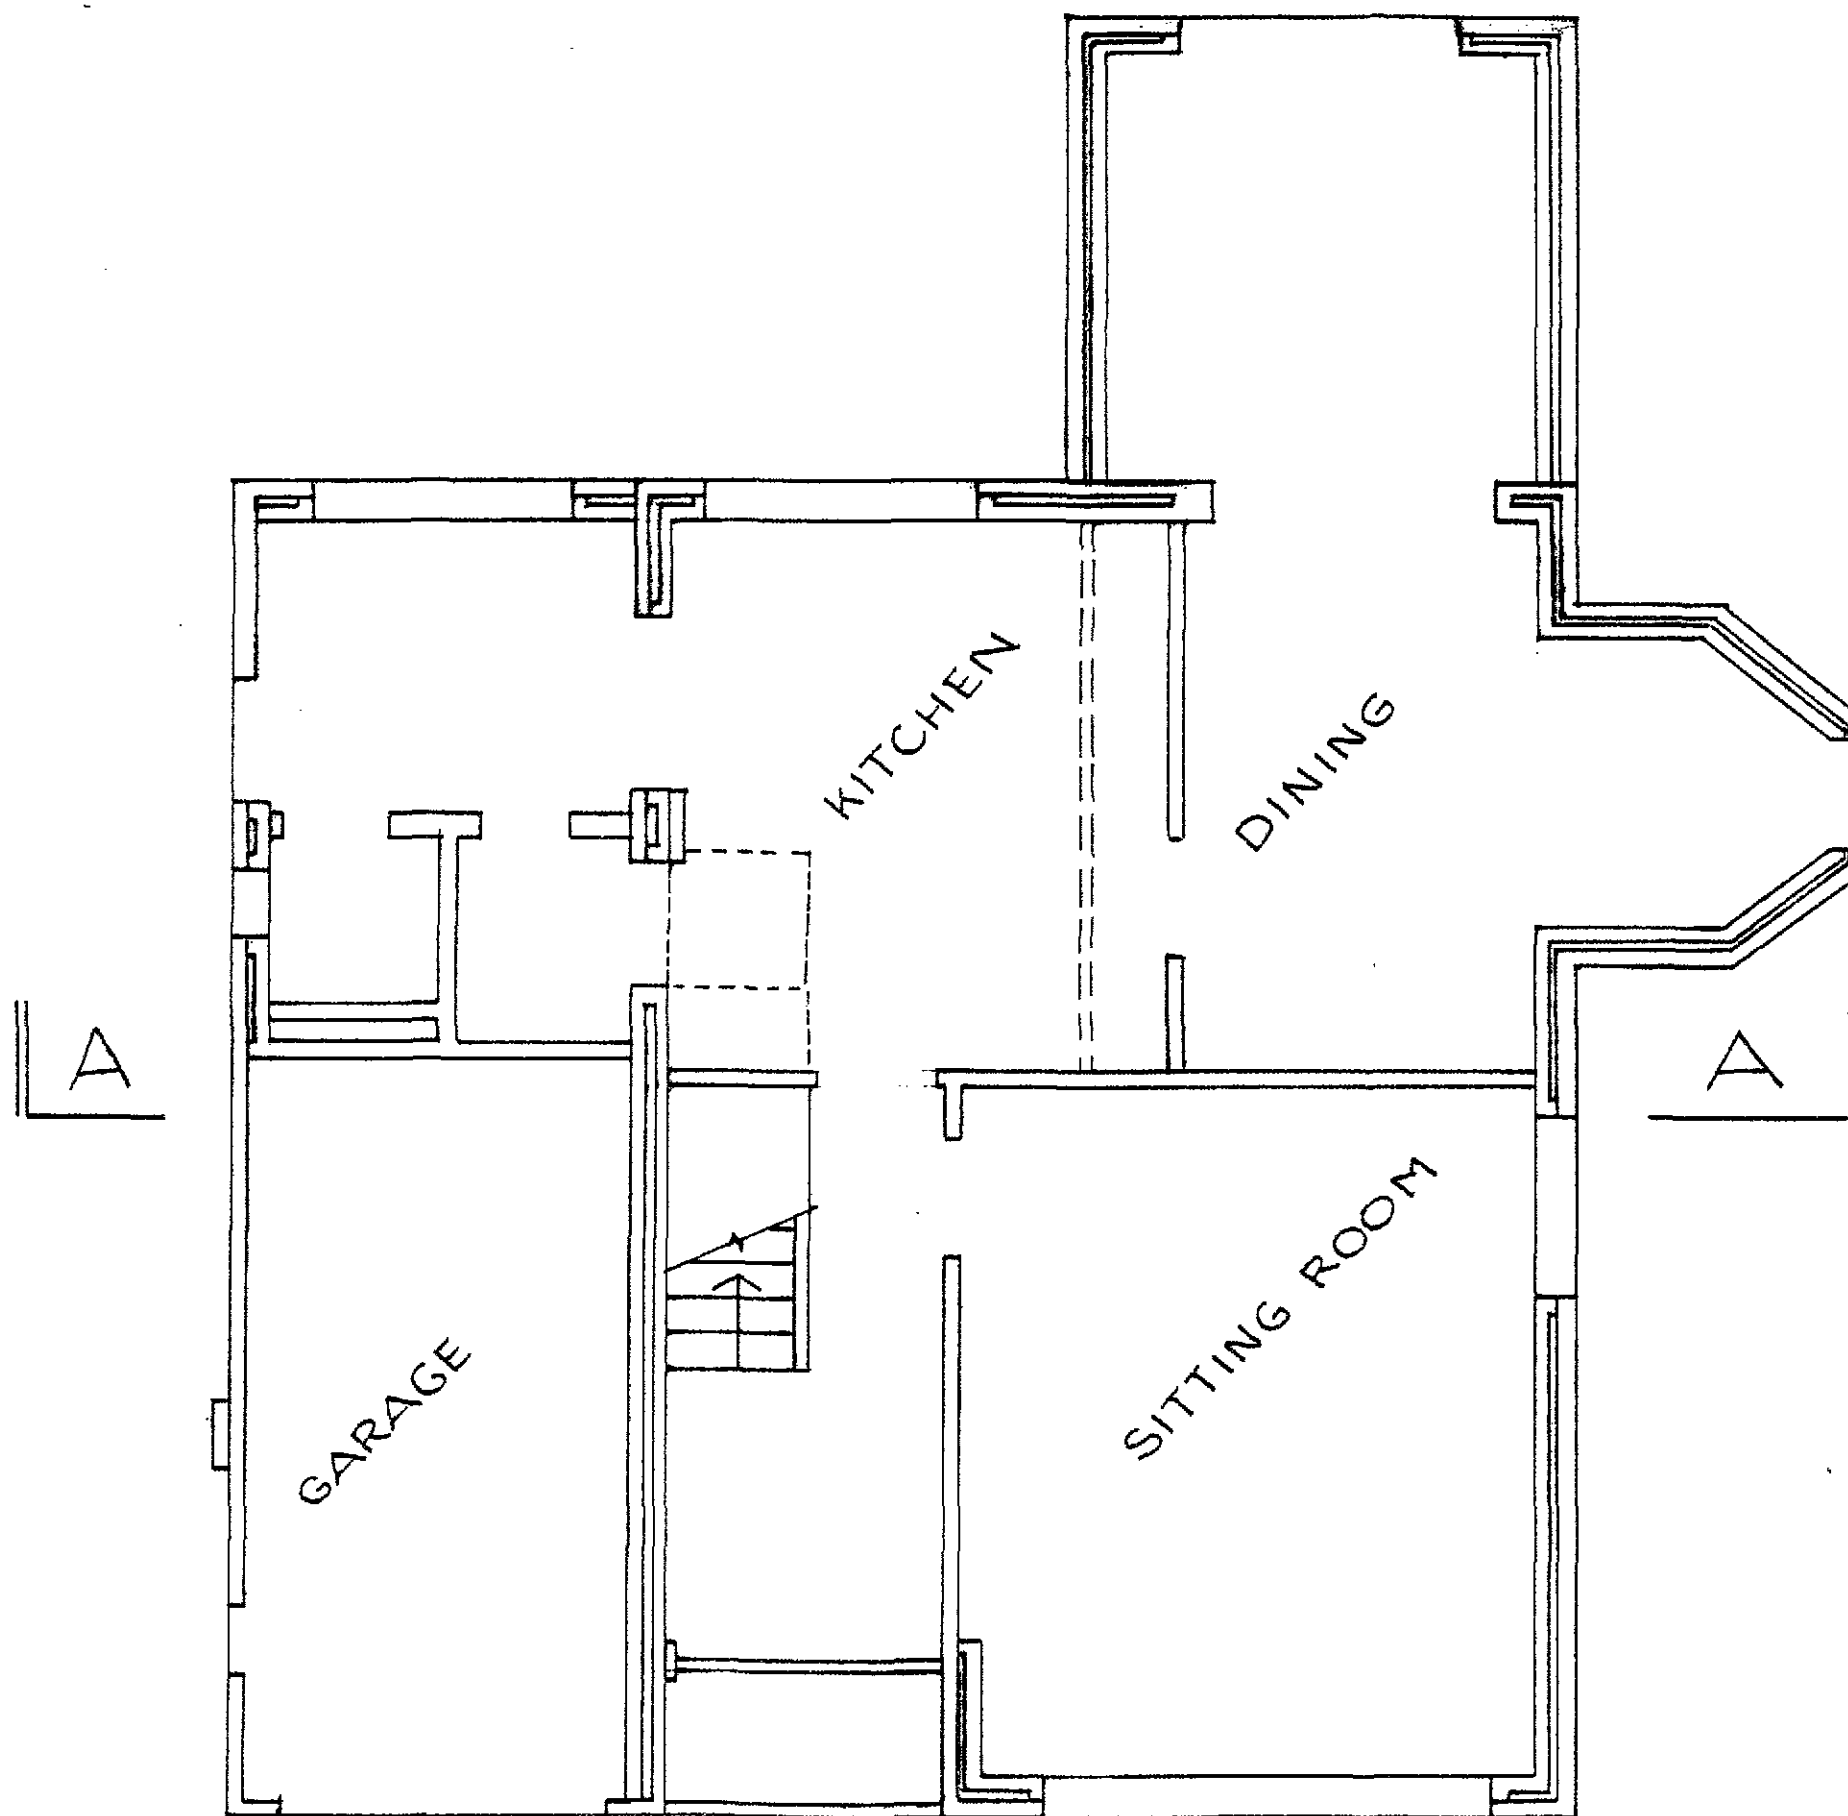

SCALE 1:50

SHDC
Planning & Development
21 SEP 2009
Ref: 0741-09


Project No	1067	Sheet No	P 3	Revision No	
Project Name 9 LIME GROVE HOLBEACH. EXISTING GROUND FLOOR				Designed By	DTh
				Checked By	
				Date	AUG 09

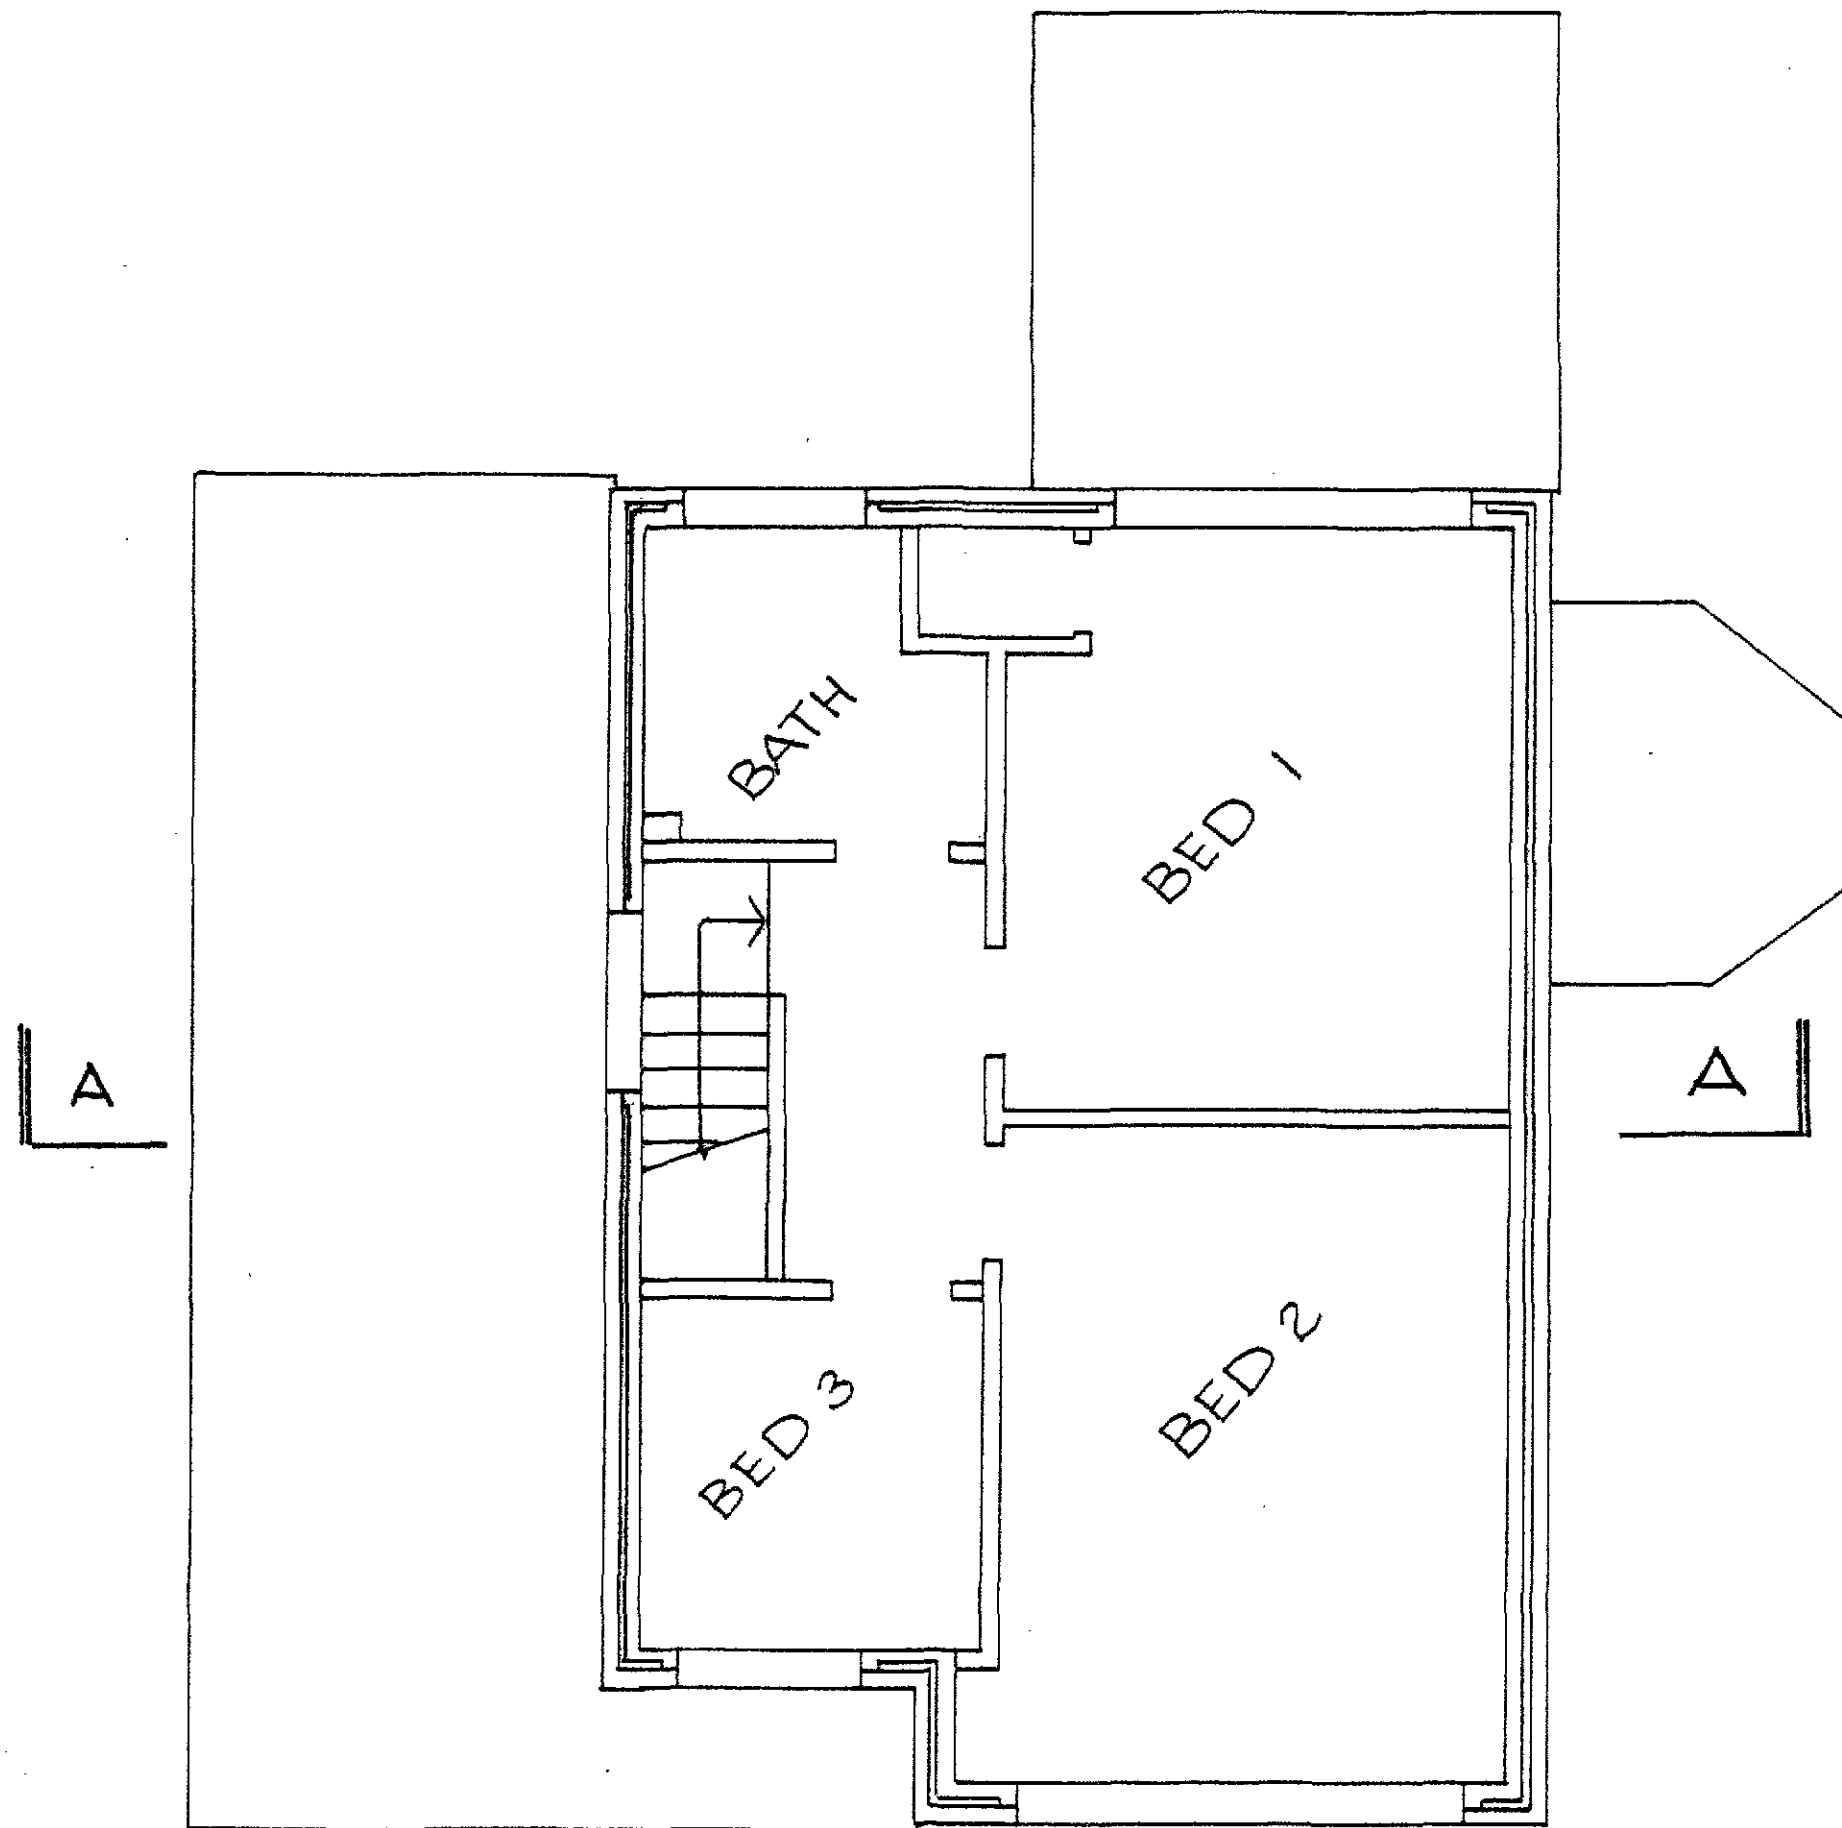

SCALE 1:50

SHDC
Planning & Development
21 SEP 2009
Ref: 0741-09


Project No	1067	Sheet No	P 4	Revision No
Project Name				Designed By DTH
9 LIME GROVE HOLBEACH, EXISTING FIRST FLOOR				Checked By
				Date AUG 09

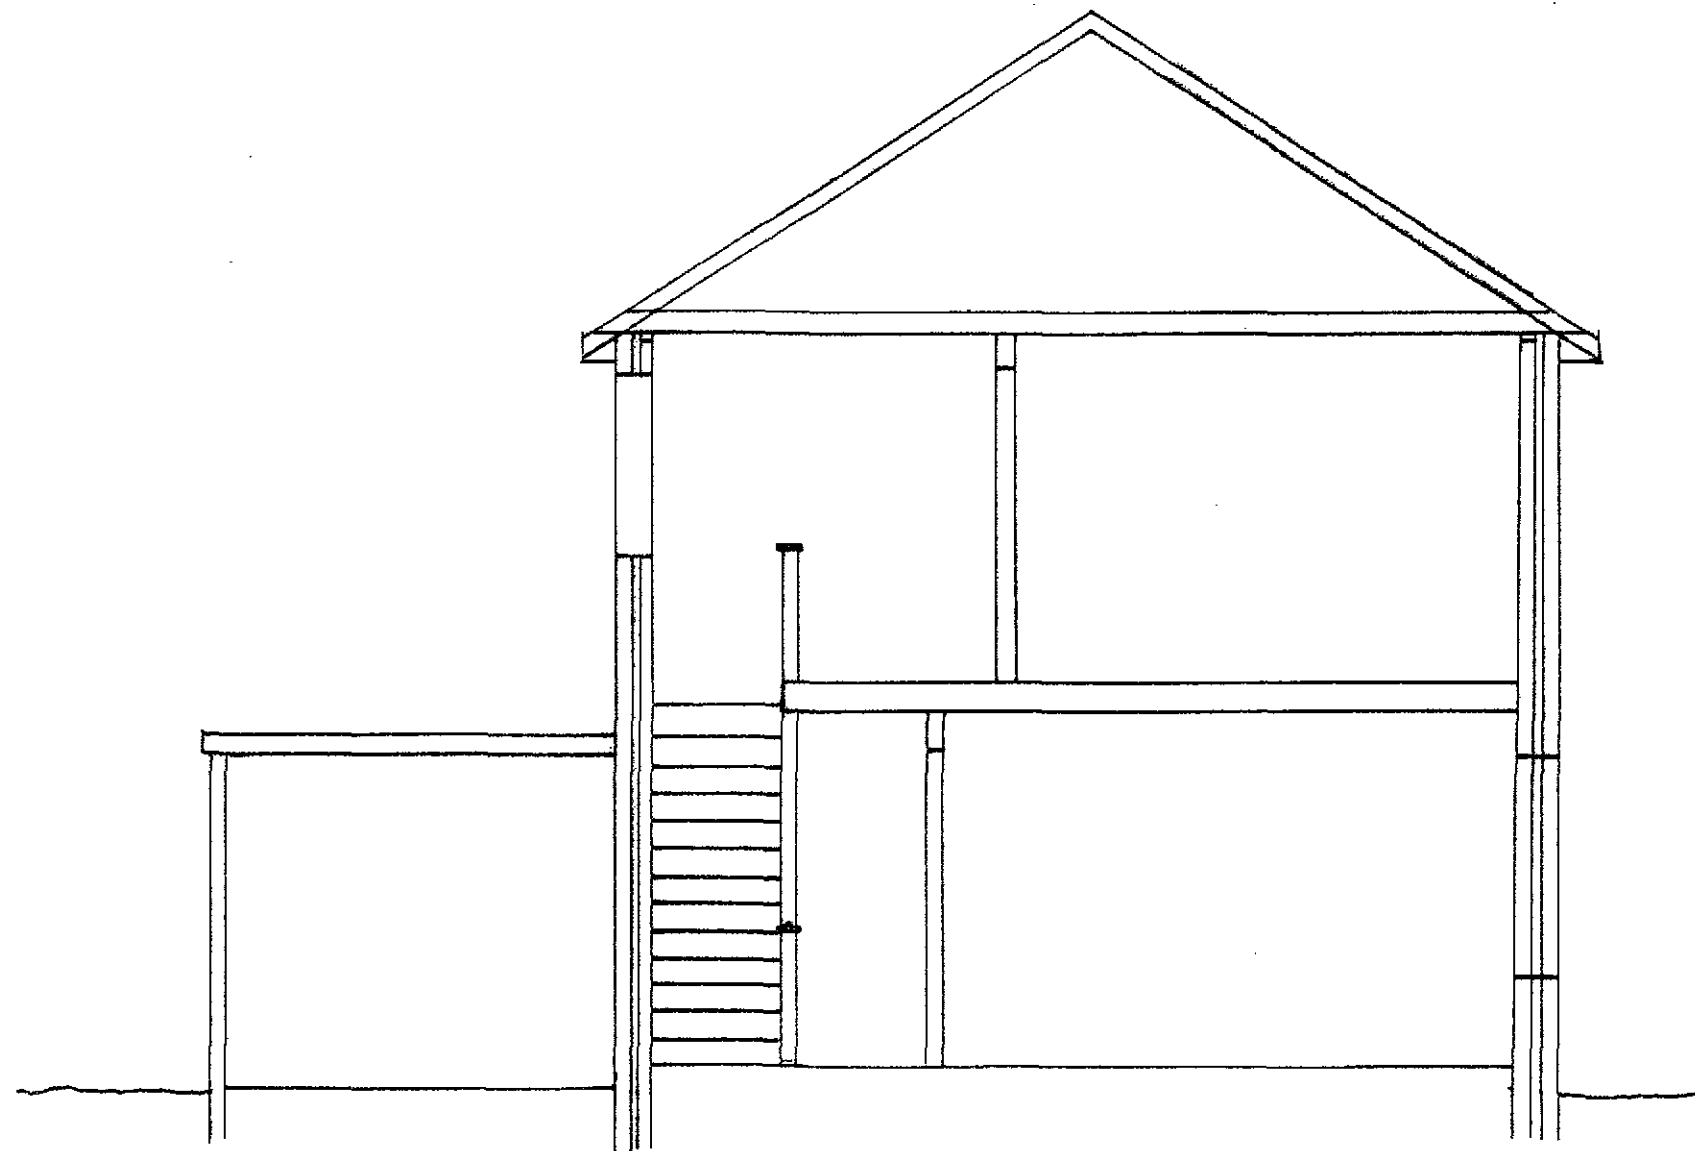

SCALE 1:50

SHDC
Planning & Development
21 SEP 2009
Ref: 0741-09

Project No 1067	Sheet No P 5	Revision No
Project Name 9 LIME GROVE HOLBEACH. EXISTING SECTION A-A		Designed By DTh
		Checked By
		Date AUG 09

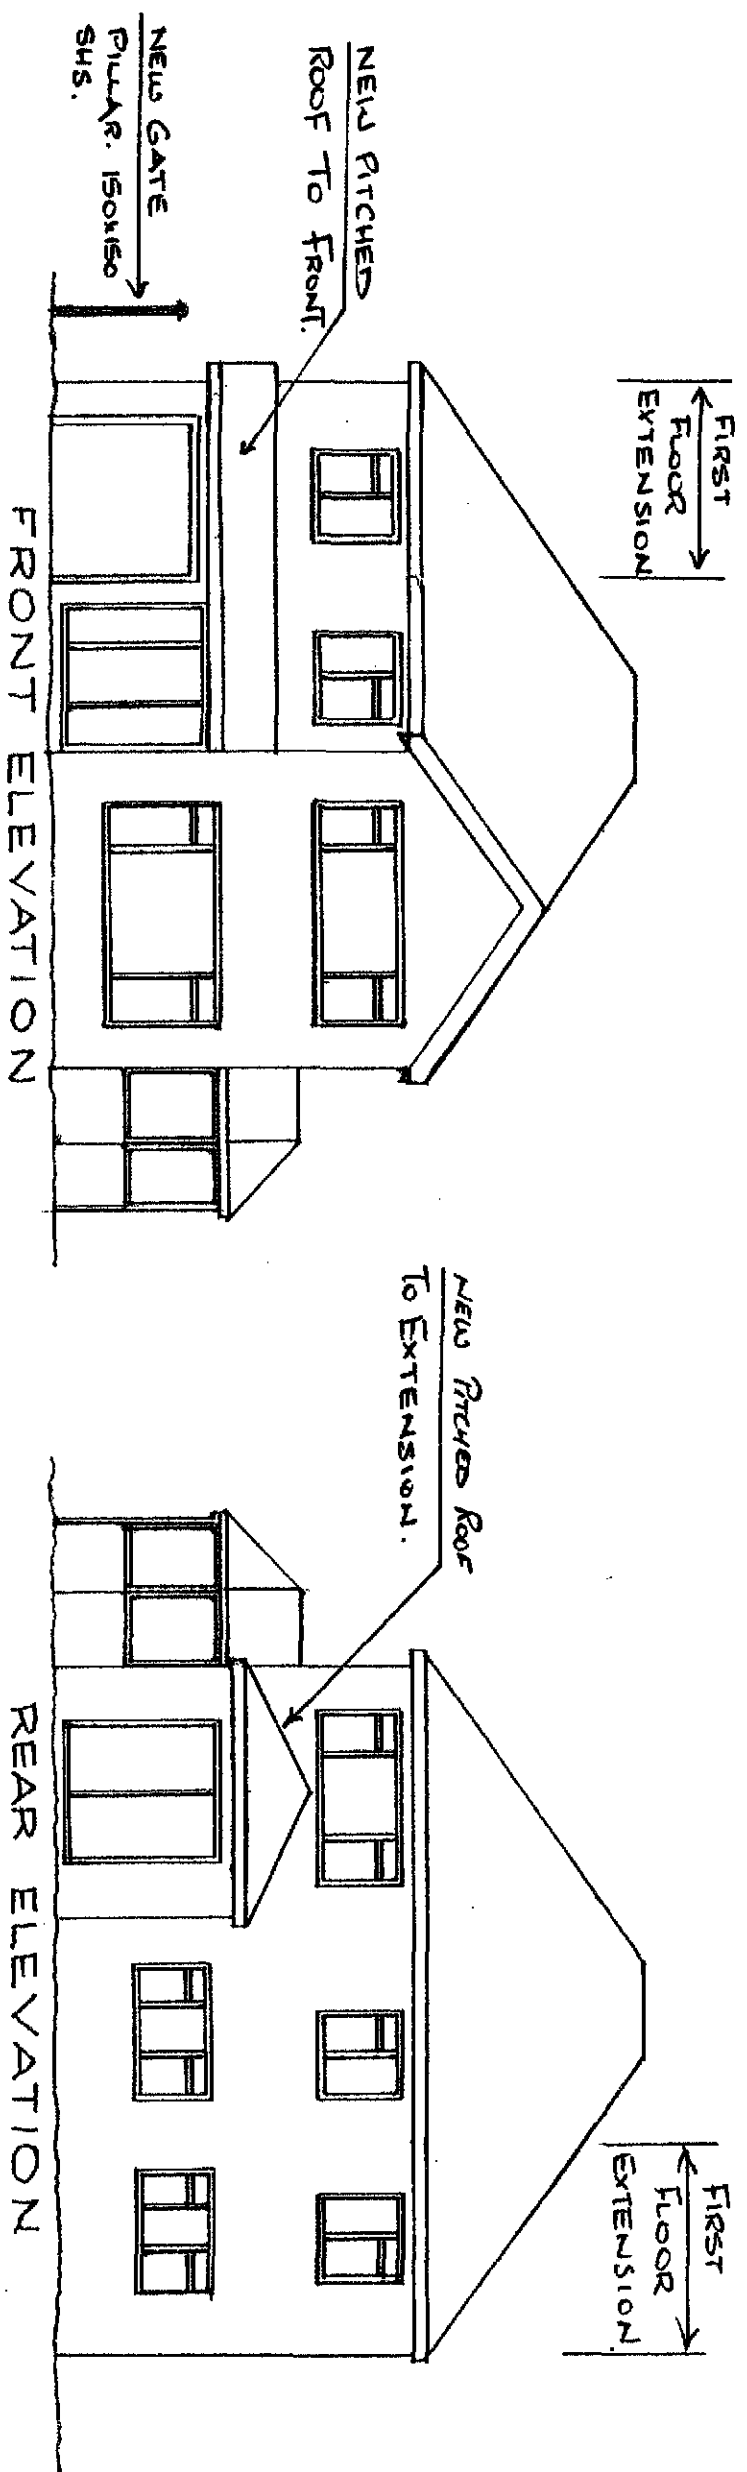

- NOTES :
1. ALL NEW WINDOWS, BARS, BOARDS ETC, WHITE UPVC.
 2. NEW BRICKWORK INSTOCK AUGLIA BEACON SANDRA No 0258.
 3. NEW ROOF TILES LIGHT GRAY STANDARD PATTERN.

SOUTH FLANK WALL

NORTH FLANK WALL


PROPOSED RITCHED ROOF.

SHDC
Planning & Development
21 SEP 2009
Ref: 0141-09

SCALE 1:100

Project No	1067	Sheet No	P6	Revision No	
Project Name	9 LIME GROVE				
	HOLBEACH				
	PROPOSED ELEVATIONS				
Designed By	DTH				
Checked By					
Date	AUG 09				


EXISTING TO FACE
OF NEW BRICK
WALL 180mm
MAX.

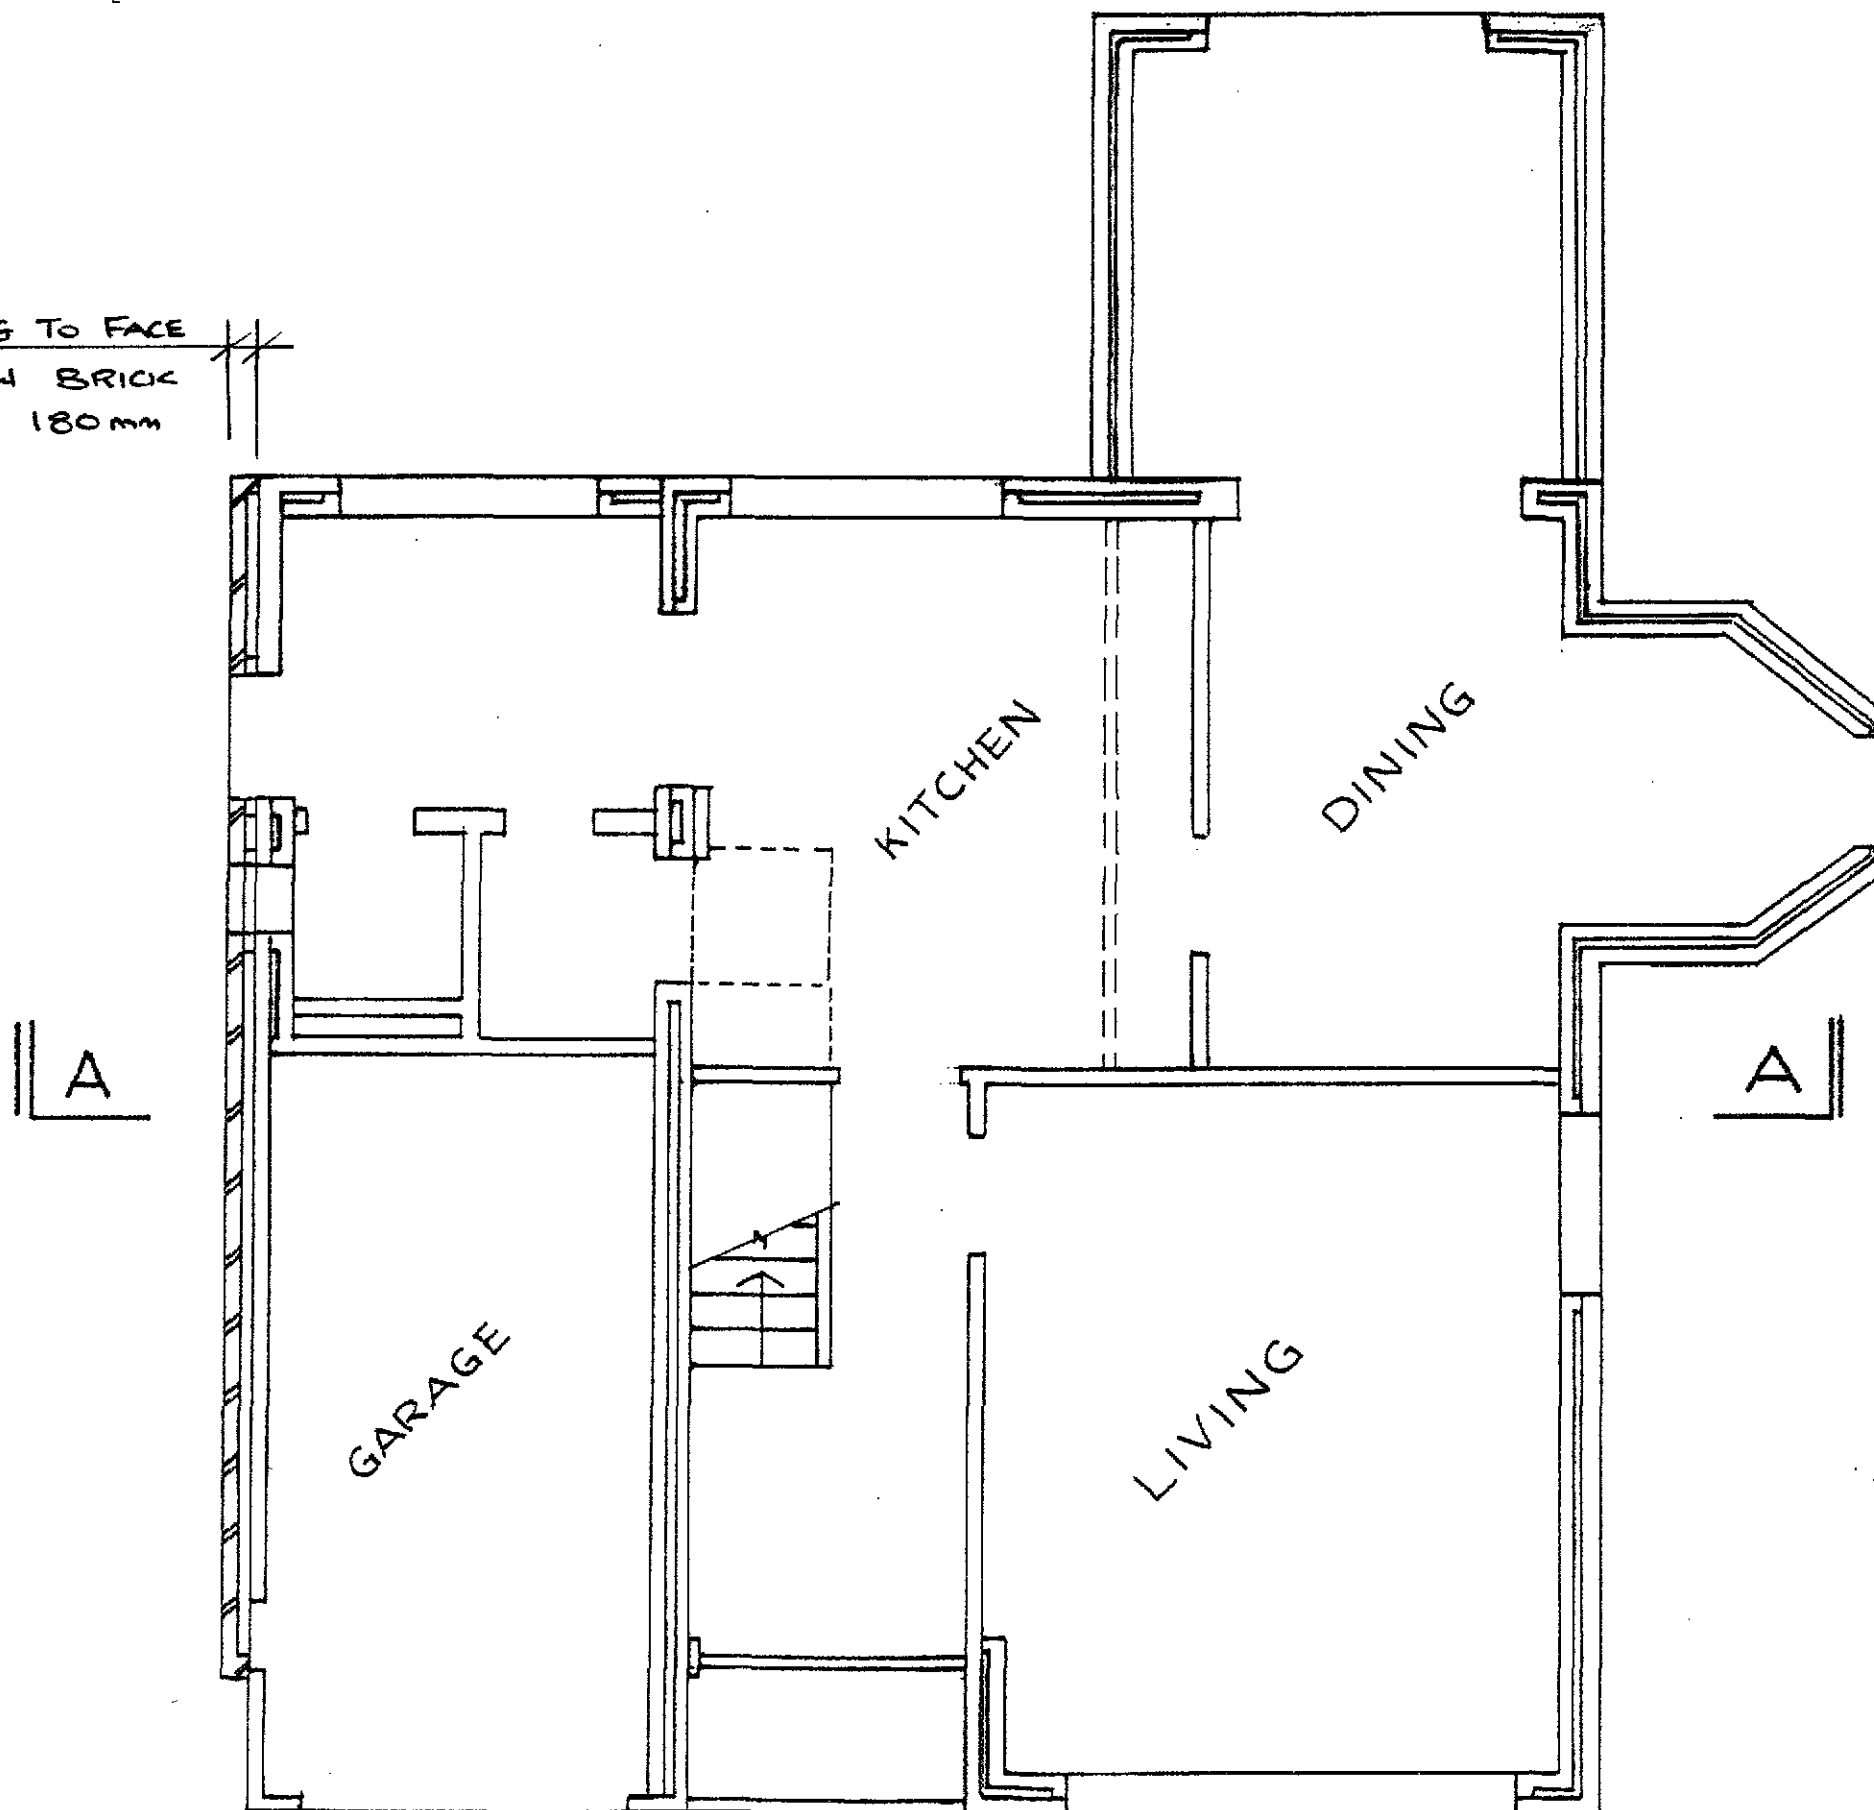

SCALE 1:50

SHDC
Planning & Development
21 SEP 2009
Ref: 0741-09


Project No 1067	Sheet No P 7	Revision No
Project Name 9 LIME GROVE HOLBEACH. PROPOSED GROUND FLOOR PLAN		Designed By DTh
		Checked By
		Date AUG 09

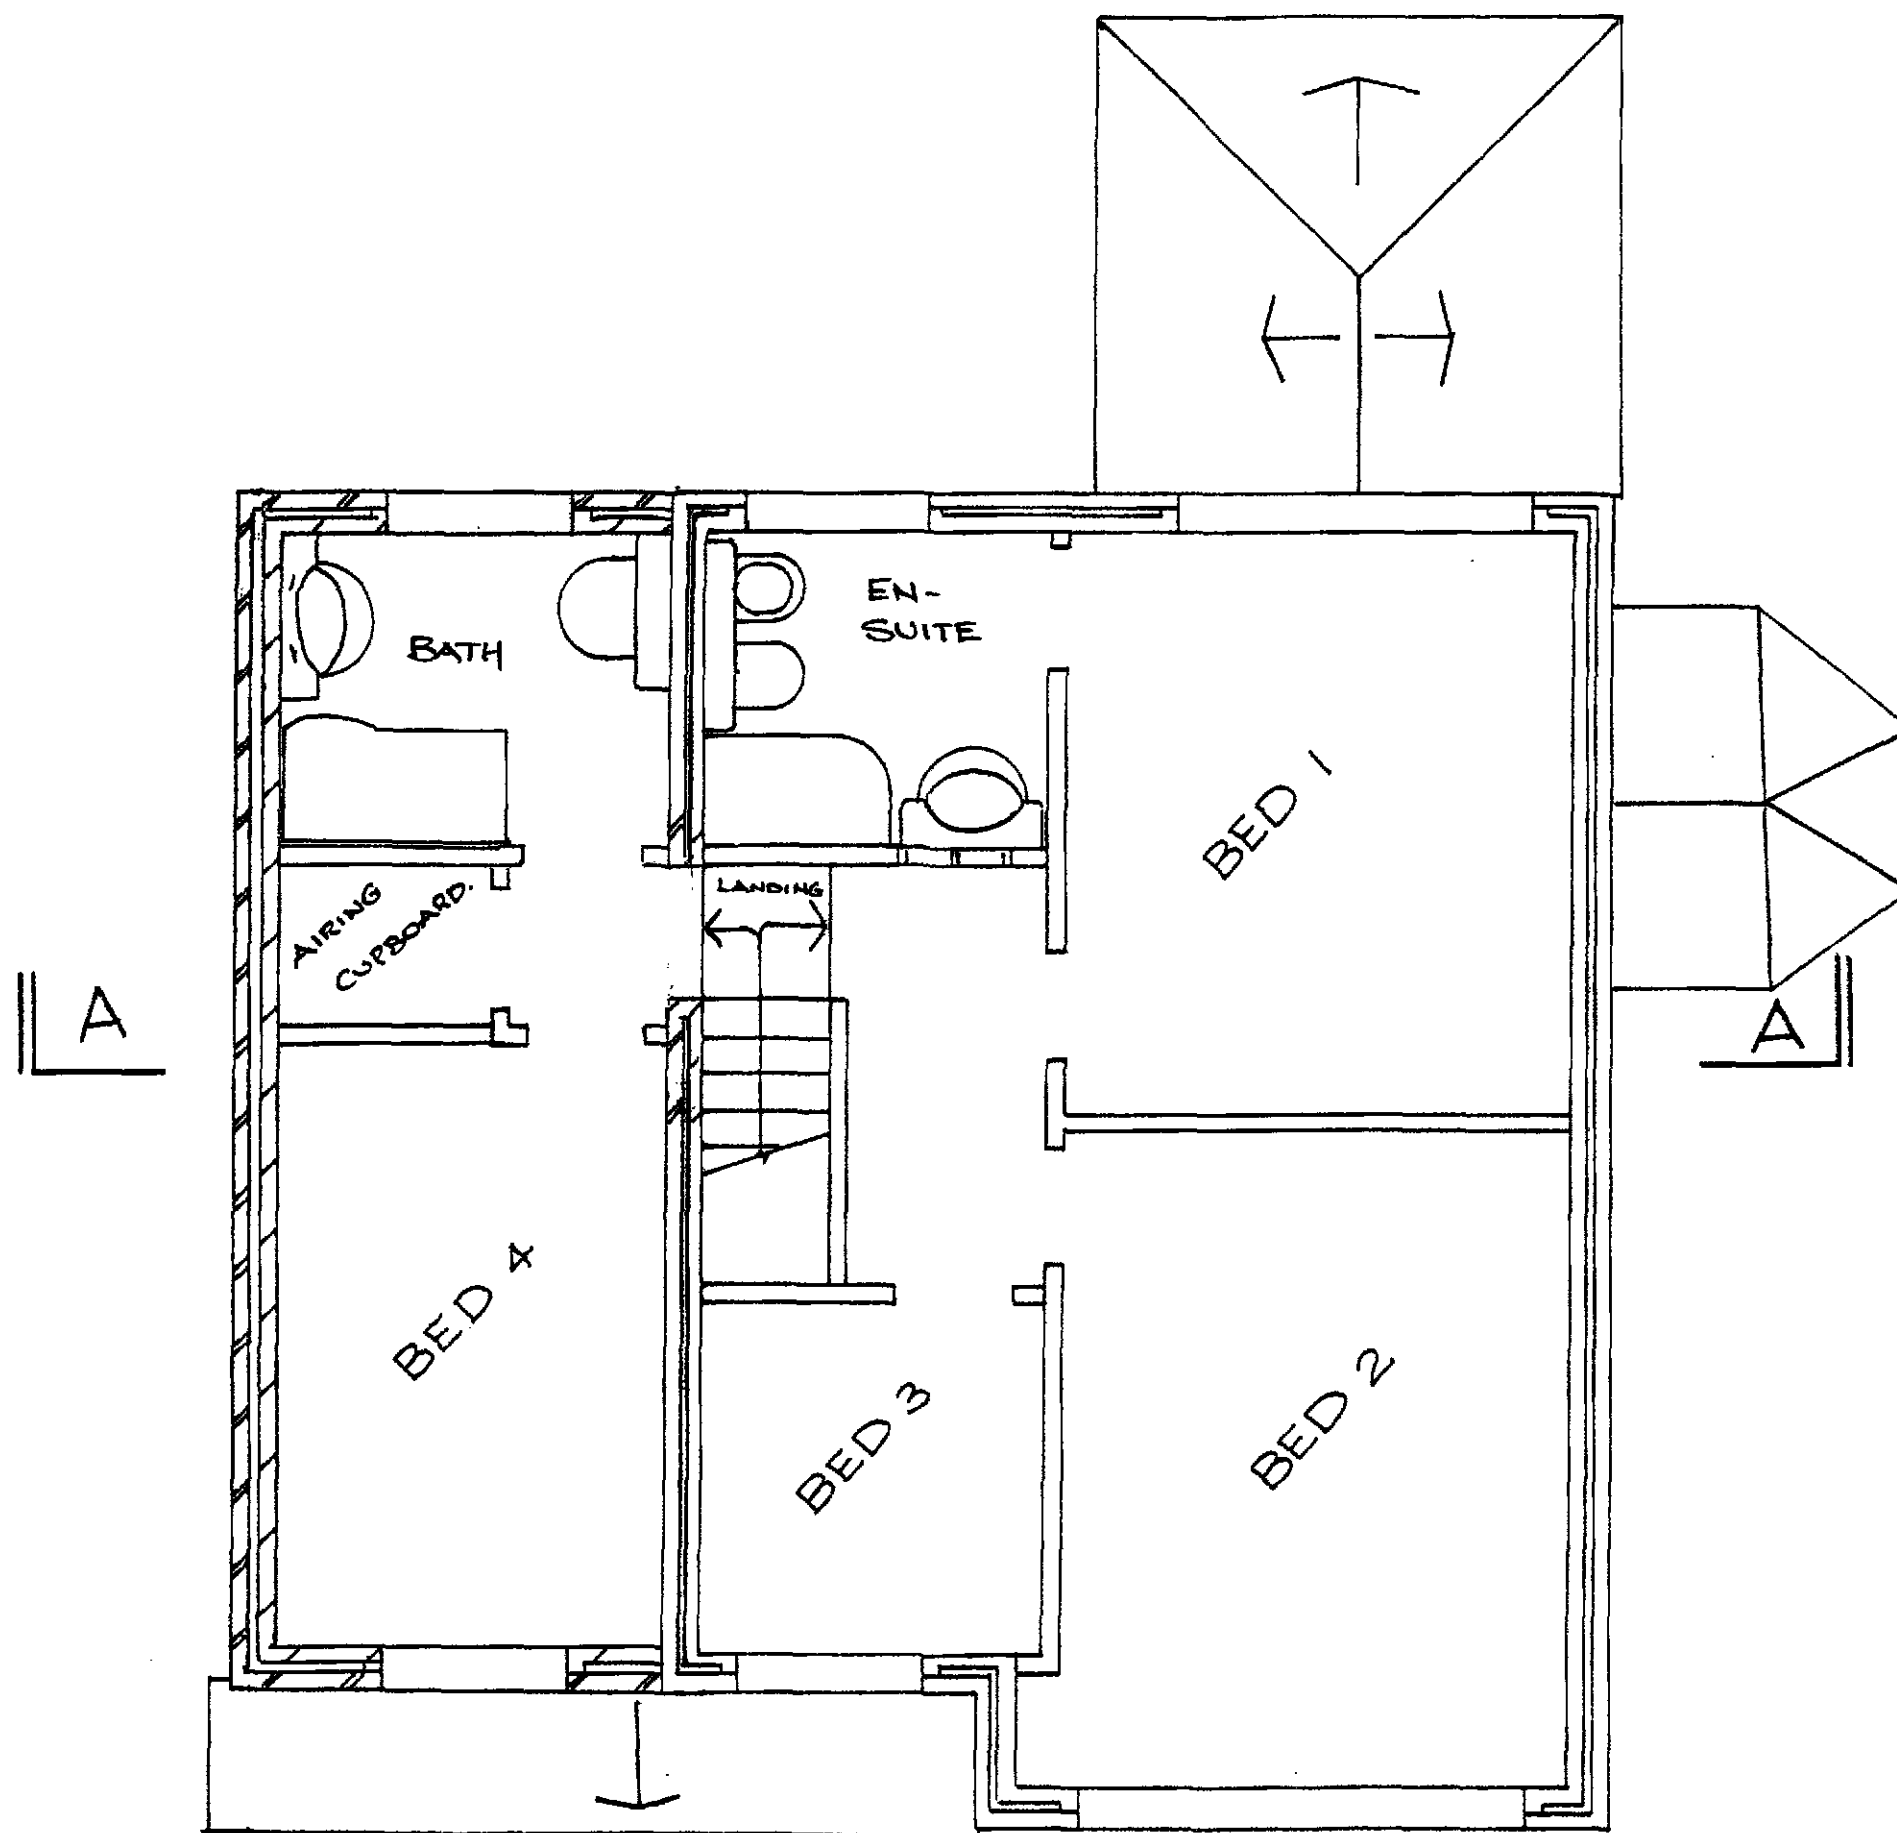


SCALE 1:50

SHDC
Planning & Development
21 SEP 2009
Ref: 0741-09

Project No 1067	Sheet No P 8	Revision No
Project Name 9 LIME GROVE HOLBEACH. PROPOSED FIRST FLOOR PLAN		Designed By DTh
		Checked By
		Date AUG 09

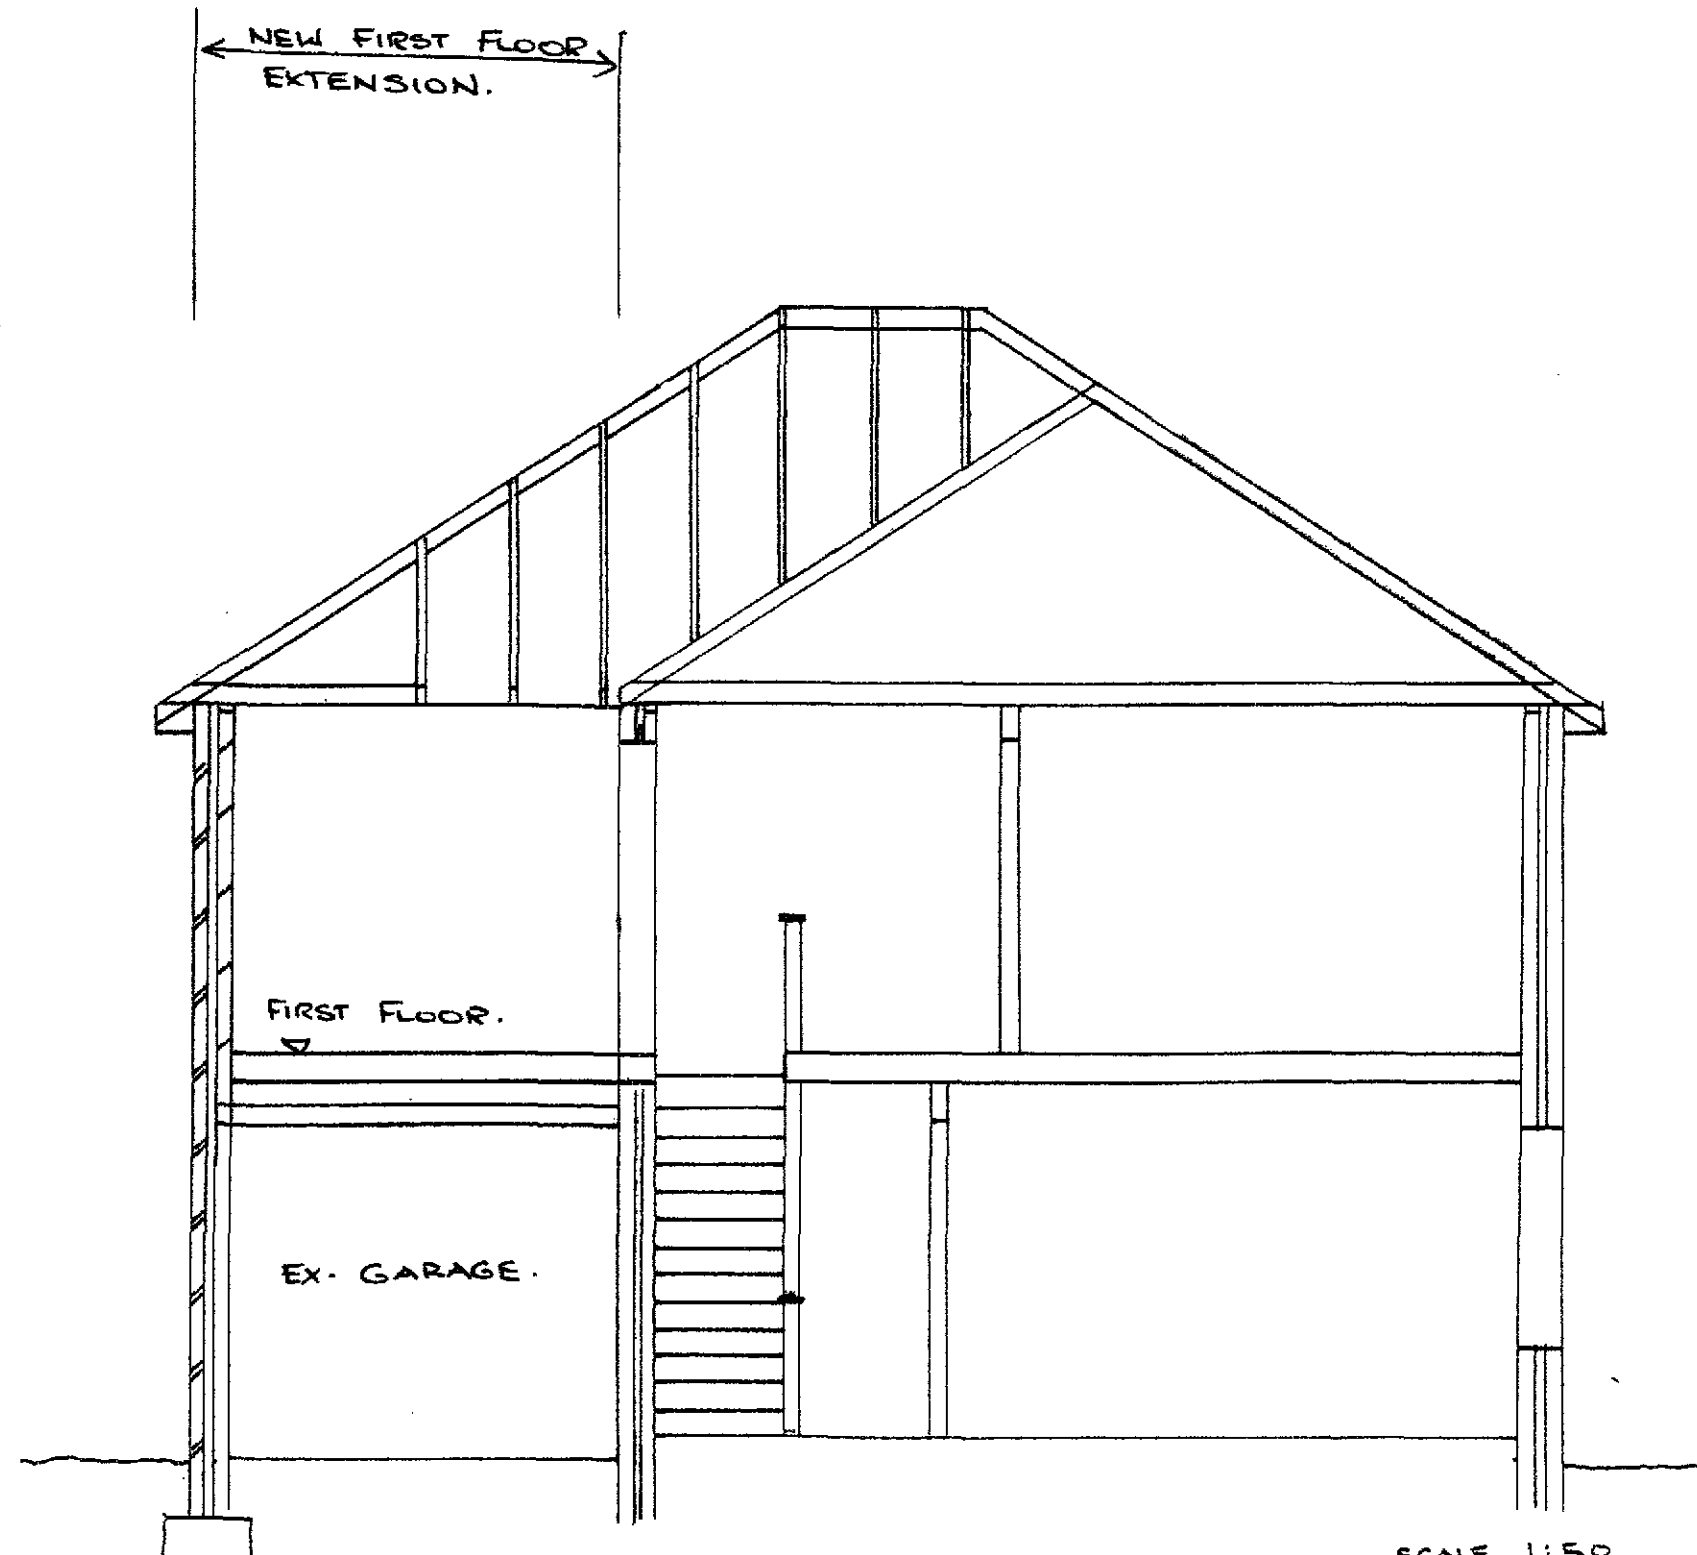

SCALE 1:50

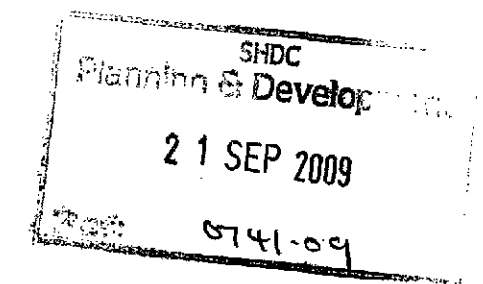

Project No	1067	Sheet No	P 9	Revision No	
Project Name 9 LIME GROVE HOLBEACH, PROPOSED SECTION A-A				Designed By	DTh
				Checked By	
				Date	AUG 09