




P.C.G. SINGLE SKIN COLOUR :- GOODWING GREY 10 A 05
ROOF CLADDING, TRIMS & GUTTERS

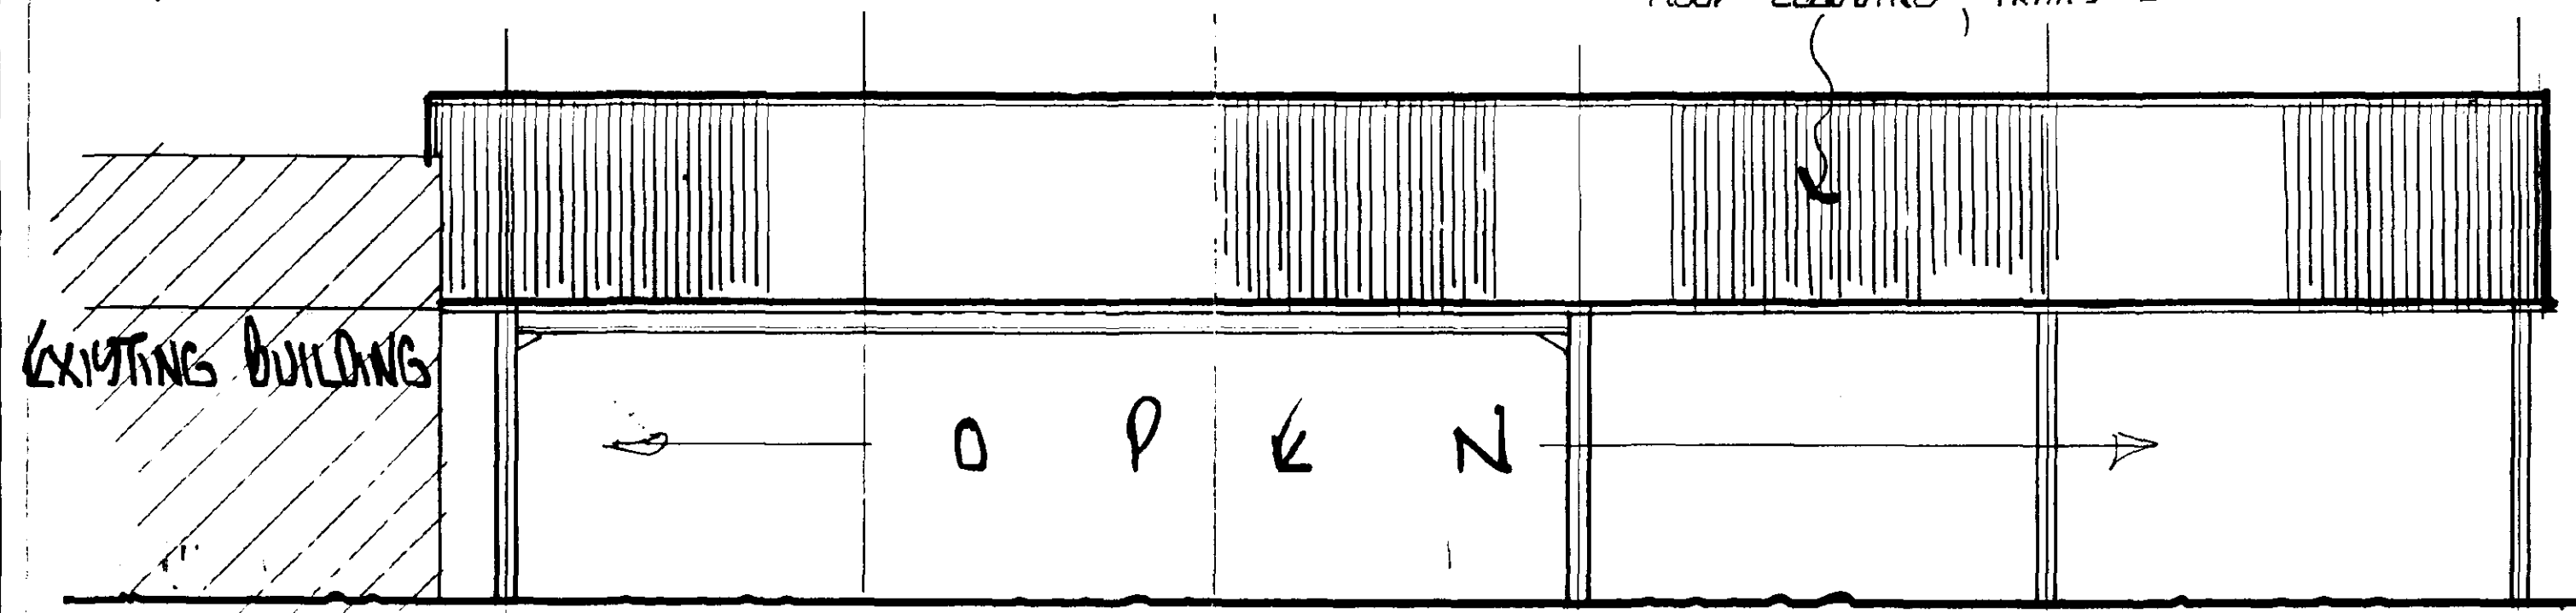


SIDE ELEVATION

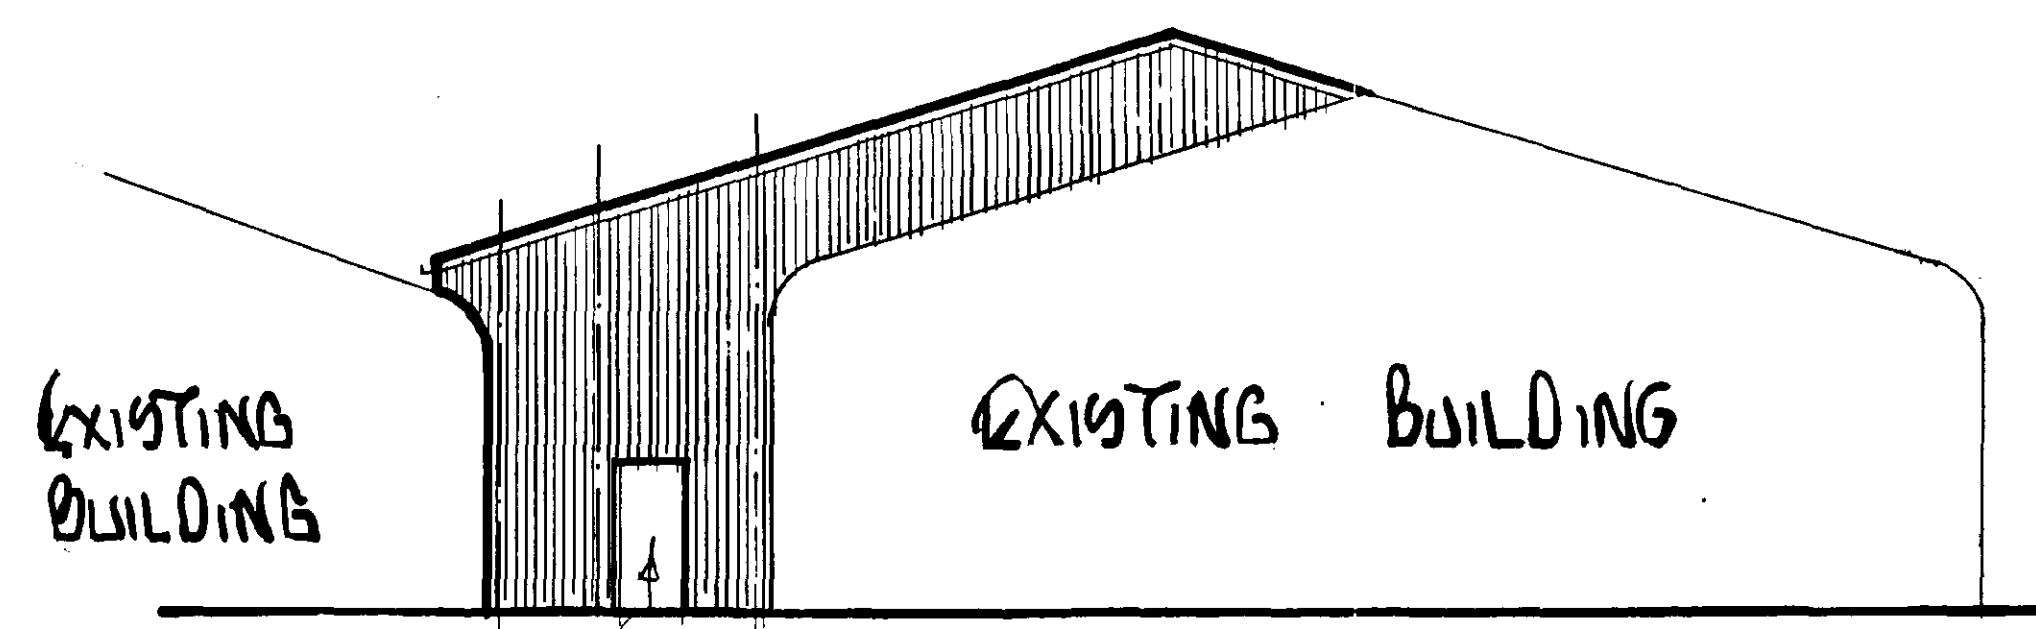

REAR ELEVATION

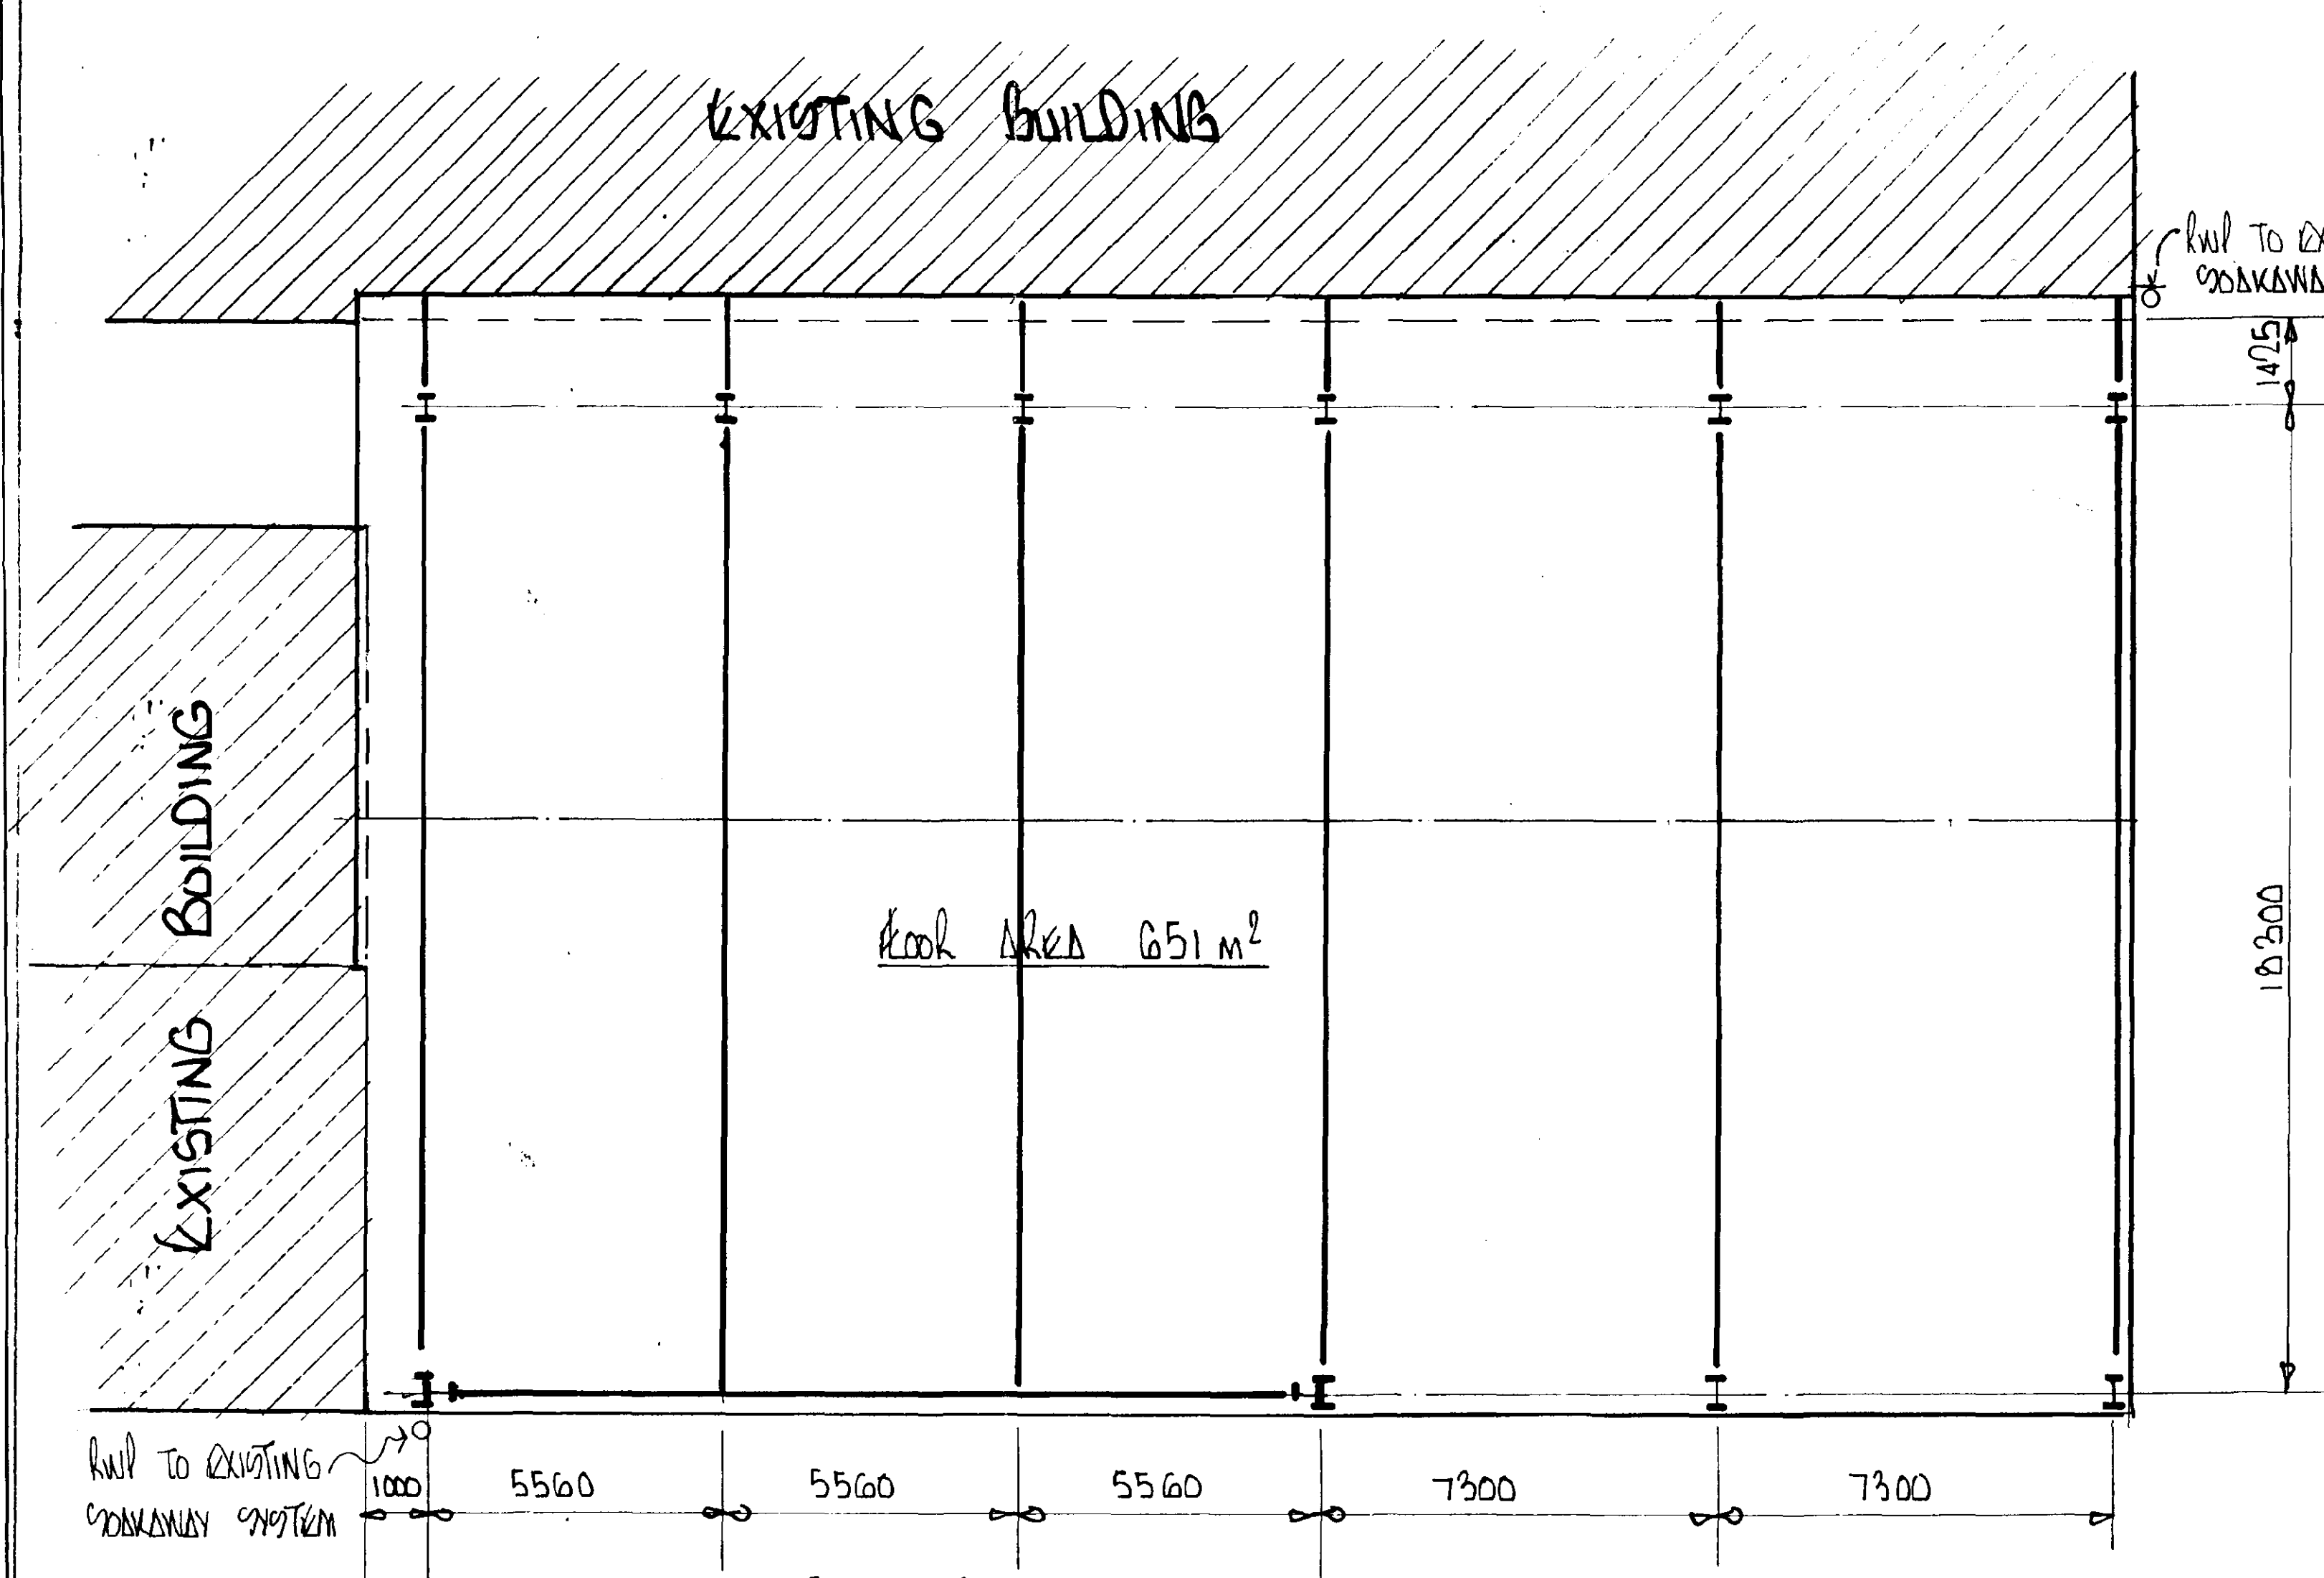


ROOF PLAN

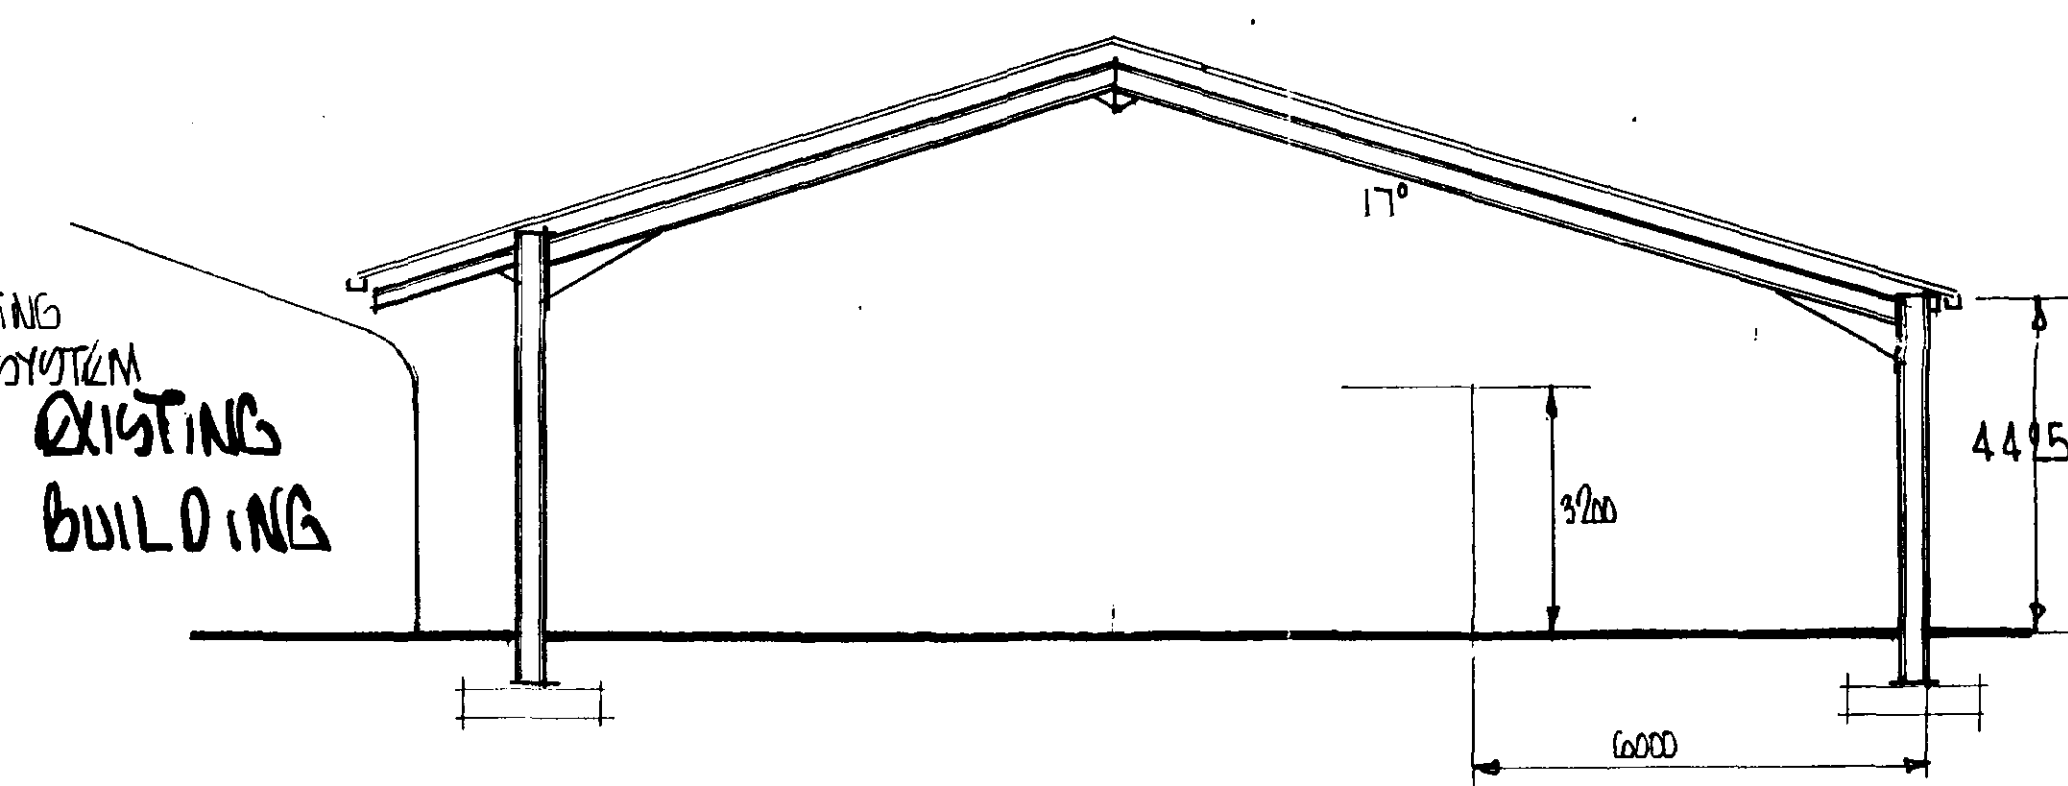

SECTION THREE

P.C.G. SINGLE SKIN COLOUR :- MILLIN. GREY 18 B 25
VERTICAL CLADDING TYPE BOTH GABLES

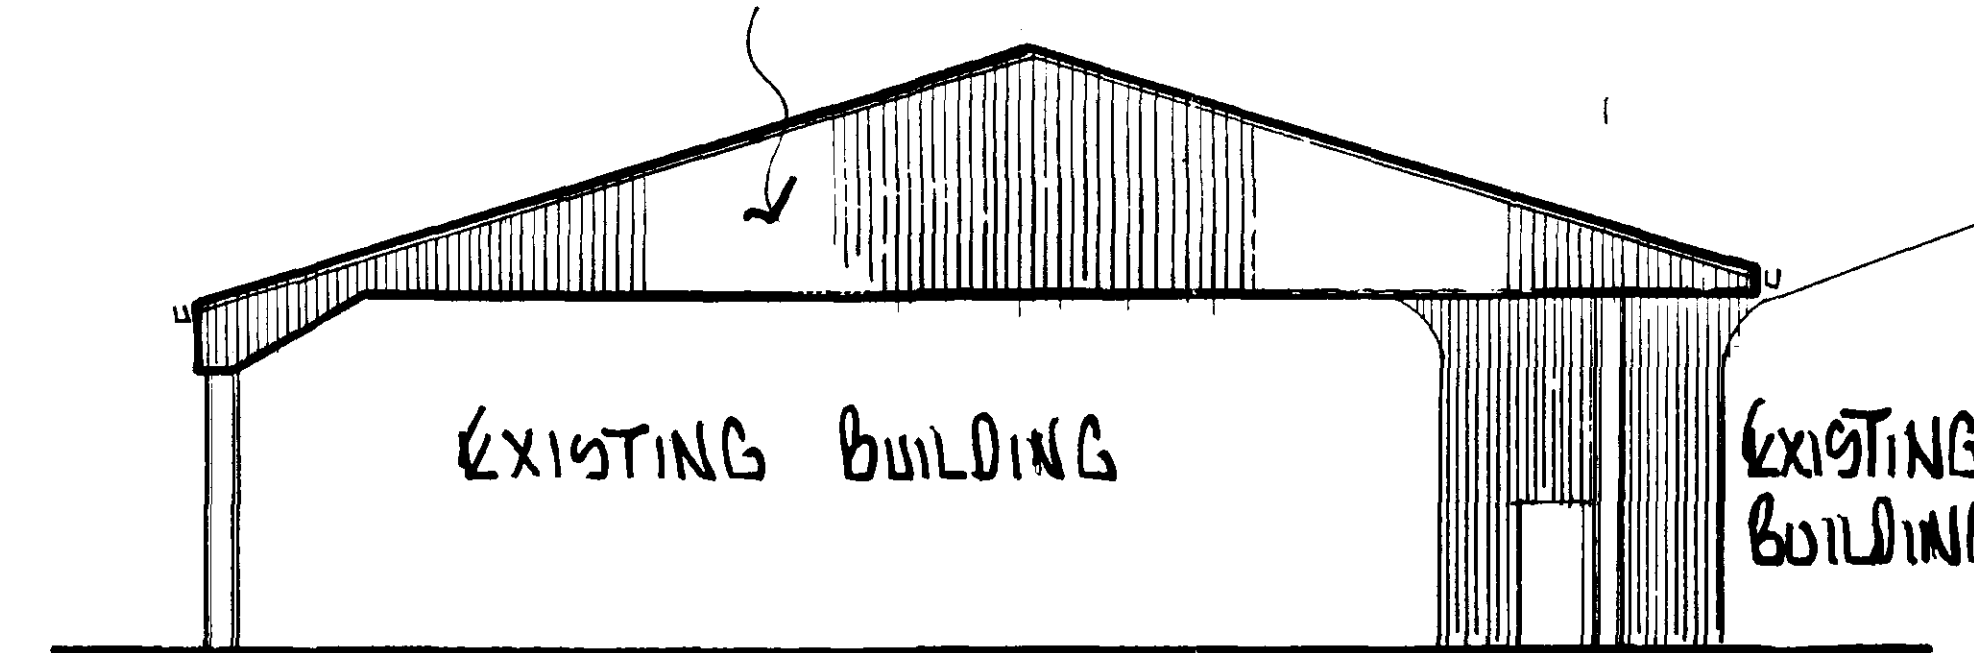

FRONT ELEVATION

WARNING

THIS IS NOT A WORKING DRAWING. DESIGN AND SPECIFICATION CHECKS MUST BE CARRIED OUT BY THE CLIENT WITH HIS CONTRACTOR BEFORE ANY PART OF THE WORK IS COMMENCED, TO ENSURE THE CLIENTS REQUIREMENTS ARE SATISFIED.

DRAWING NO.

D.A. GREEN & SONS Ltd.
WHAPLODE, SPALDING,
LINCS, PE12 6TL.

Tel: HOLBEACH (01406) 370585
Fax: HOLBEACH (01406) 370766

GENERAL NOTES
ALL HOLE SIZES MUST BE NOTED ON ACTUAL DETAILS.
ALL WELDING TO BE WITH FILLET WELD JOINT EXCEPT WHERE NOTED.
ALL NOTCHES TO HAVE 10mm RADIUS.

REVISIONS	BY	DATE
1		
2		
3		
4		
5		
6		
7		
8		
9		
10		

SCALE	1/100	DATE	JUNE 97
DRAWN	MM	CHKD.	
DRAWING ISSUED TO			
F. W. SP. A. AP. T. SM. CR.			
SC. LP RC CM. SO. ST. B.			
ARCHITECT			
CONSULTING ENGINEER			
MAIN CONTRACTOR			

PROJECT
PROPOSED CANOPY FOR FARM EQUIPMENT
SITE ADDRESS
A.H. HORN & CO LTD.
MANOR FARM, HOLBEACH
HORN.

ELEVATIONS

GREEN
STRUCTURAL

DRAWING NO. **1785 / 1**

WELD TESTING