



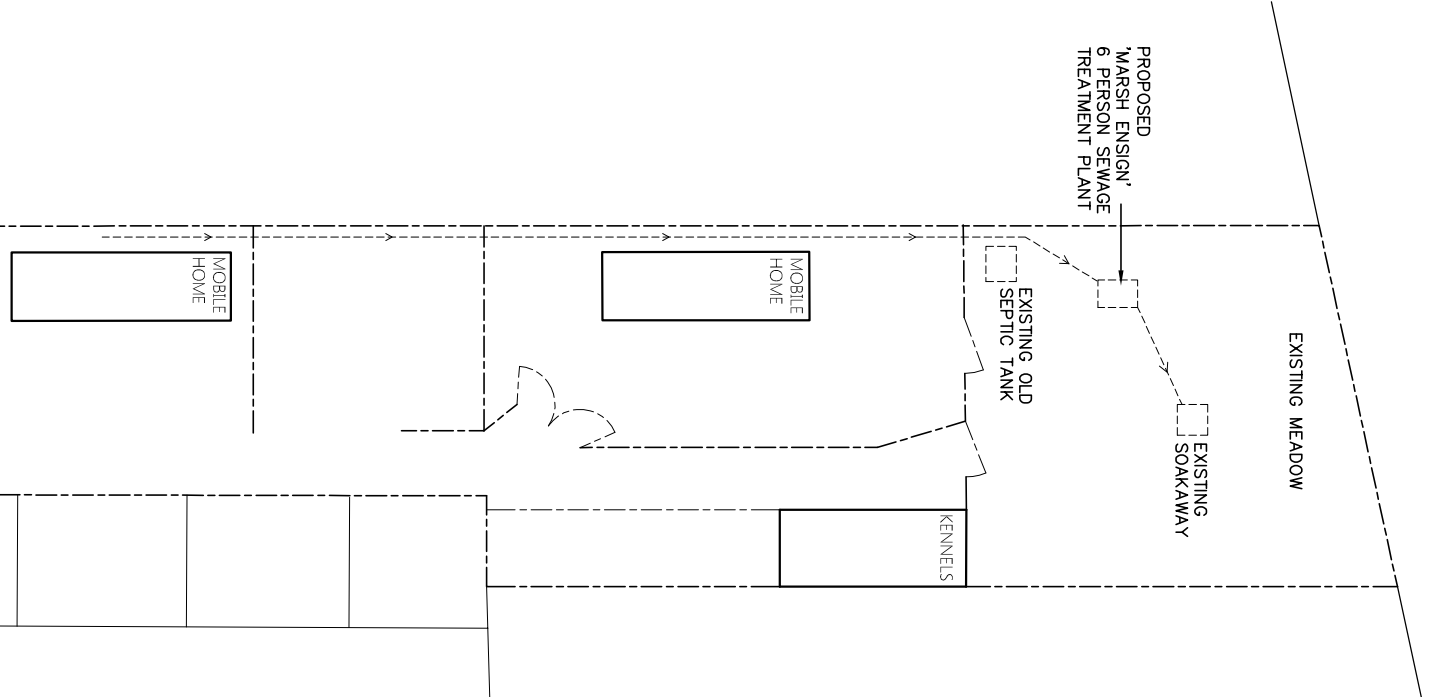

Project:	Sewage Treatment Plant
Client:	George Carman
Address:	Emmanuel House Main Road Holbeach Drove Spalding PE12 0PS
Drawing Title:	Site Plans Location Plan
Drq No:	01
Scale:	1:1000 & 1:500 @ A4
Date:	August 2023

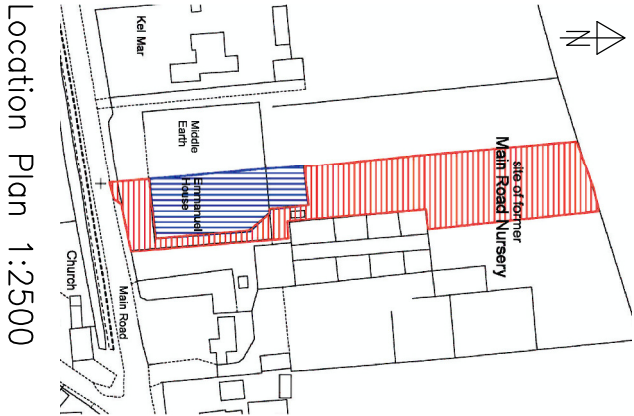