




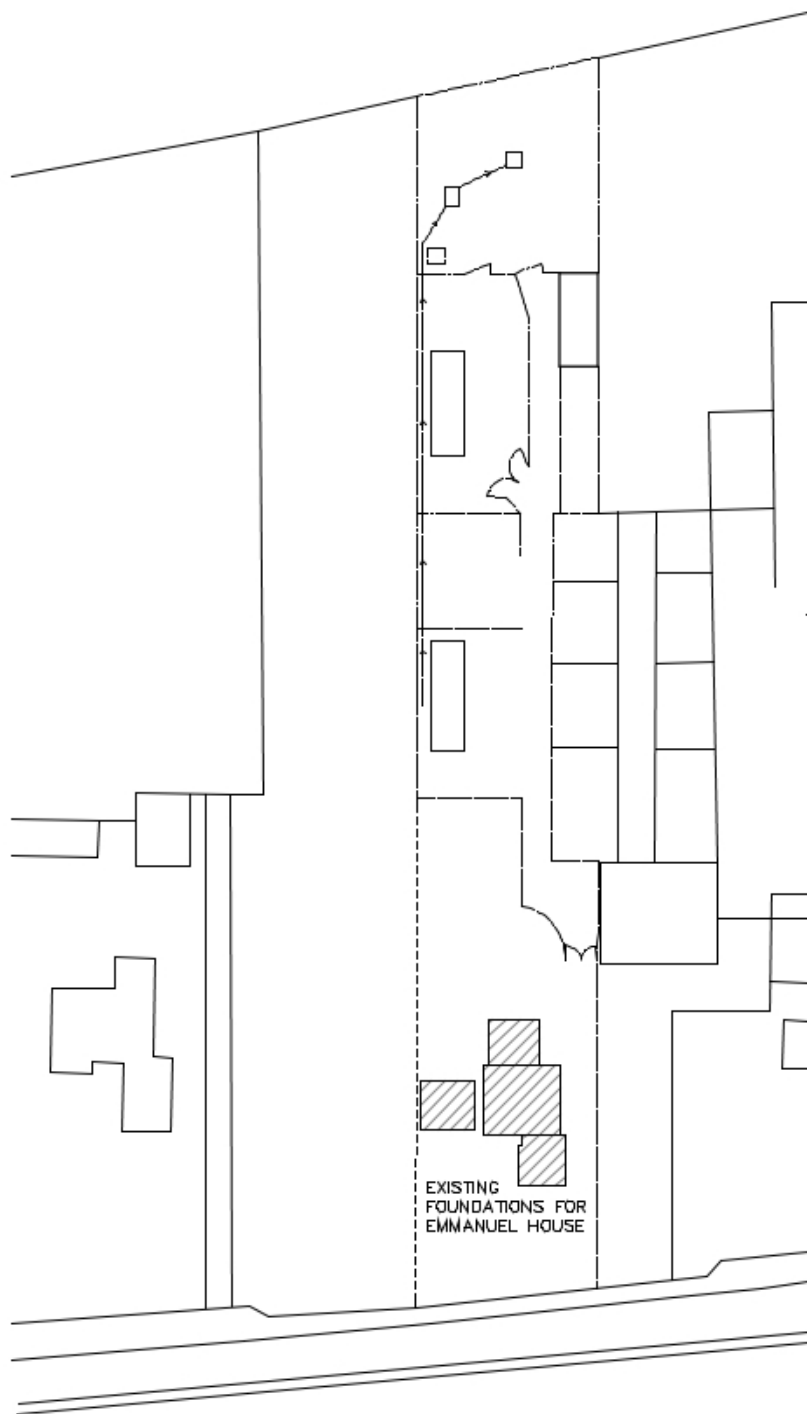

Site Plan 1:1000

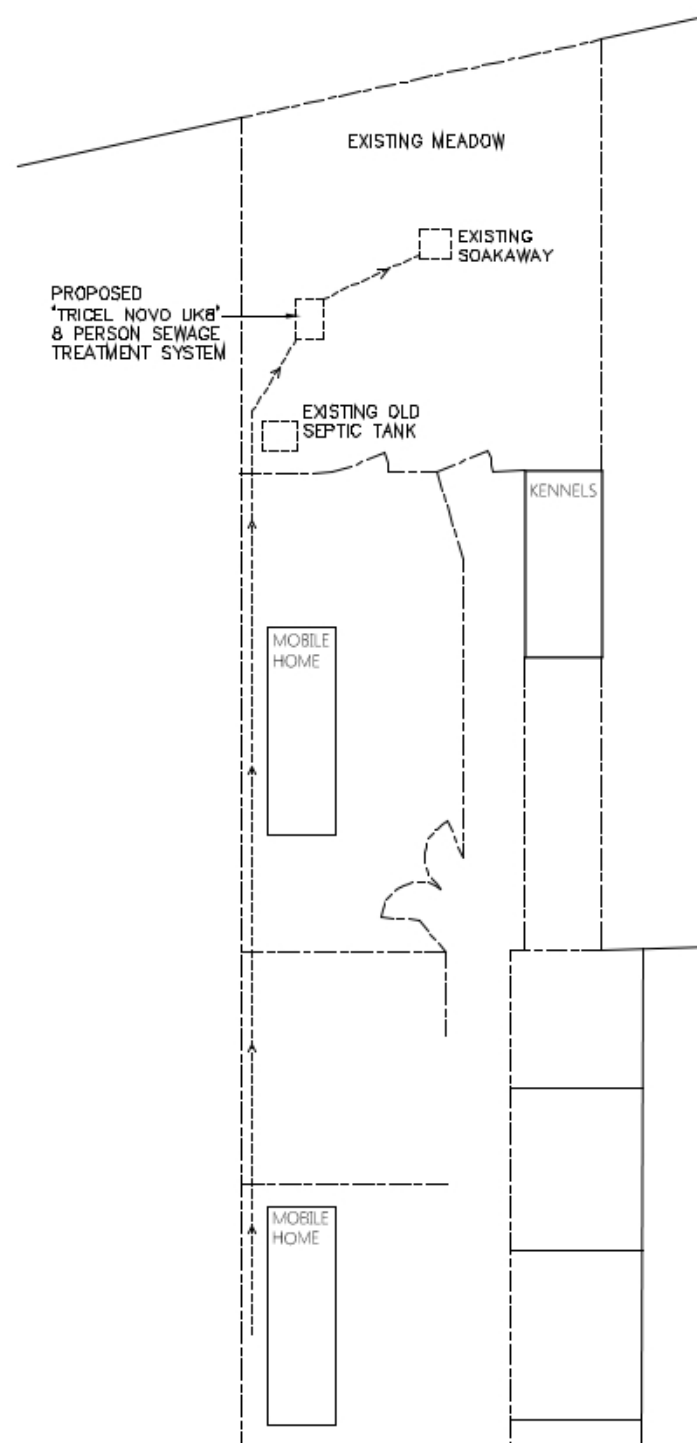

Block Plan 1:500

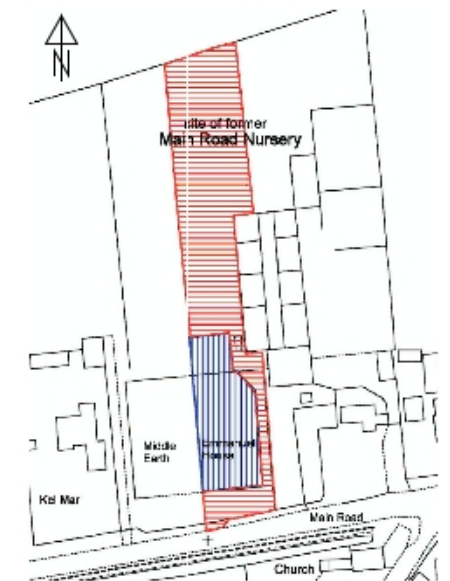

Location Plan 1:2500

SCALE
1:1000 10m 20m 30m 40m

REV A 31/10/23 TREATMENT PLANT SPEC CHANGED

Project:	Sewage Treatment Plant
Client:	George Carman
Address:	Emmanuel House Main Road Holbeach Drove Spalding PE12 0PS
Drawing Title:	Site Plans Location Plan
Dwg No:	01
Scale:	1:1000 & 1:500 @ A4
Date:	August 2023