

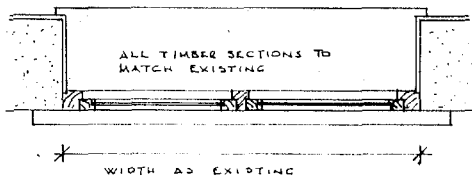


H. H. LAND CO.
 ARCHITECTS
 27 JUL 1939
 0753/99

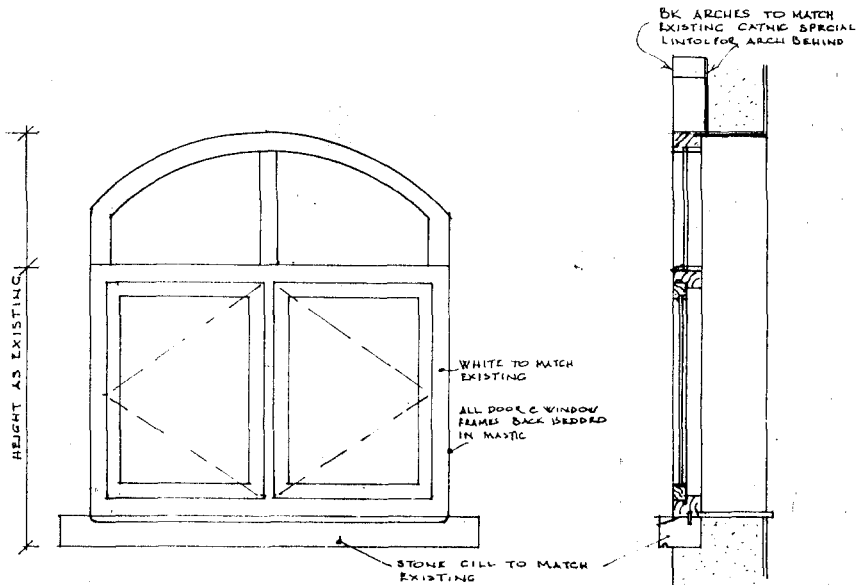

NEW WINDOWS TO MATCH EXISTING SCALE 1:20

DETERMINED
 PLAN

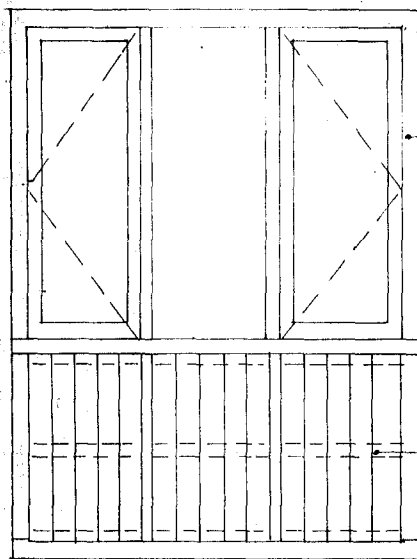

EXISTING OPENING

DARK STAINED
TEG. JOINTED
BOARDING

DARK STAINED FRAME

BOTTOM RAILS
WEATHERED &
TREATED


50x 97
FRAMES

12MM MARINE PLY ON
VIBROSEAL VAPOUR BARRIER
ON 100x 75 FRAMING
25MM BOARDING 50MM
INSULATION

225x 100
H/W GILL

GALV WATER BAR

100x 75 FRAMING


 


EXISTING OPENING

DETERMINED
PLAN

TYPICAL SCREEN IN EXISTING OPENING SCALE 1:20

FIRST FLOOR PLAN

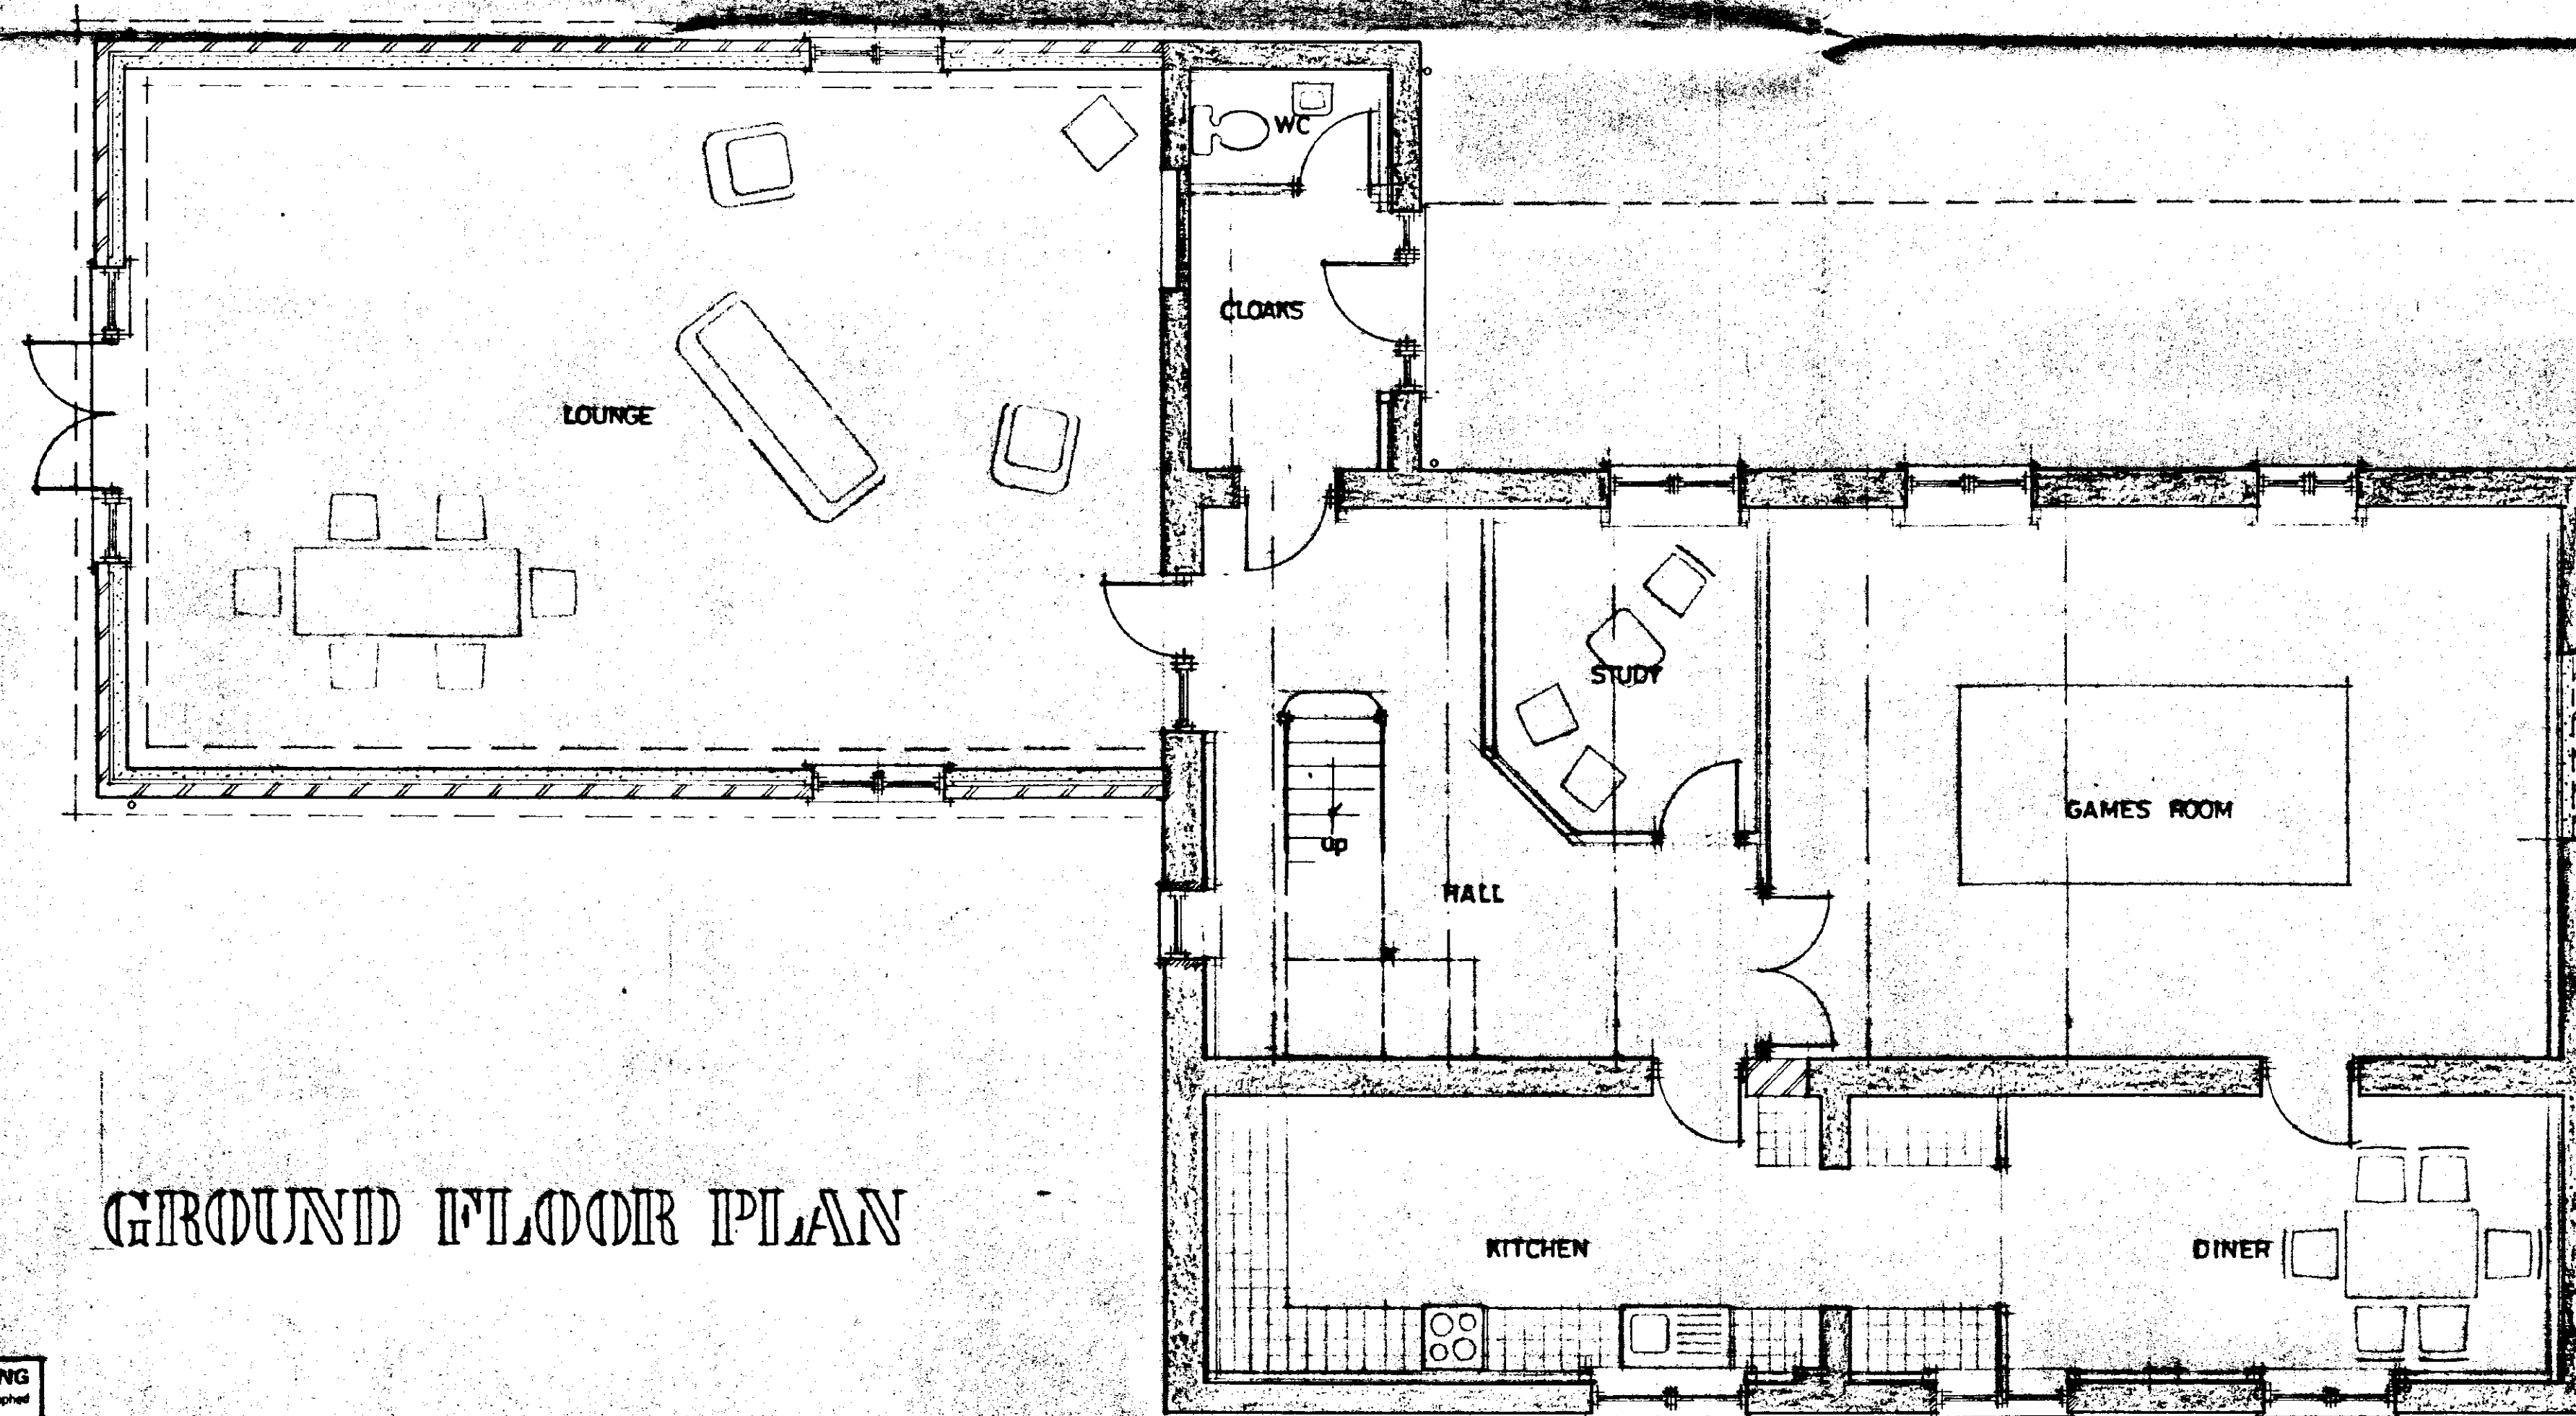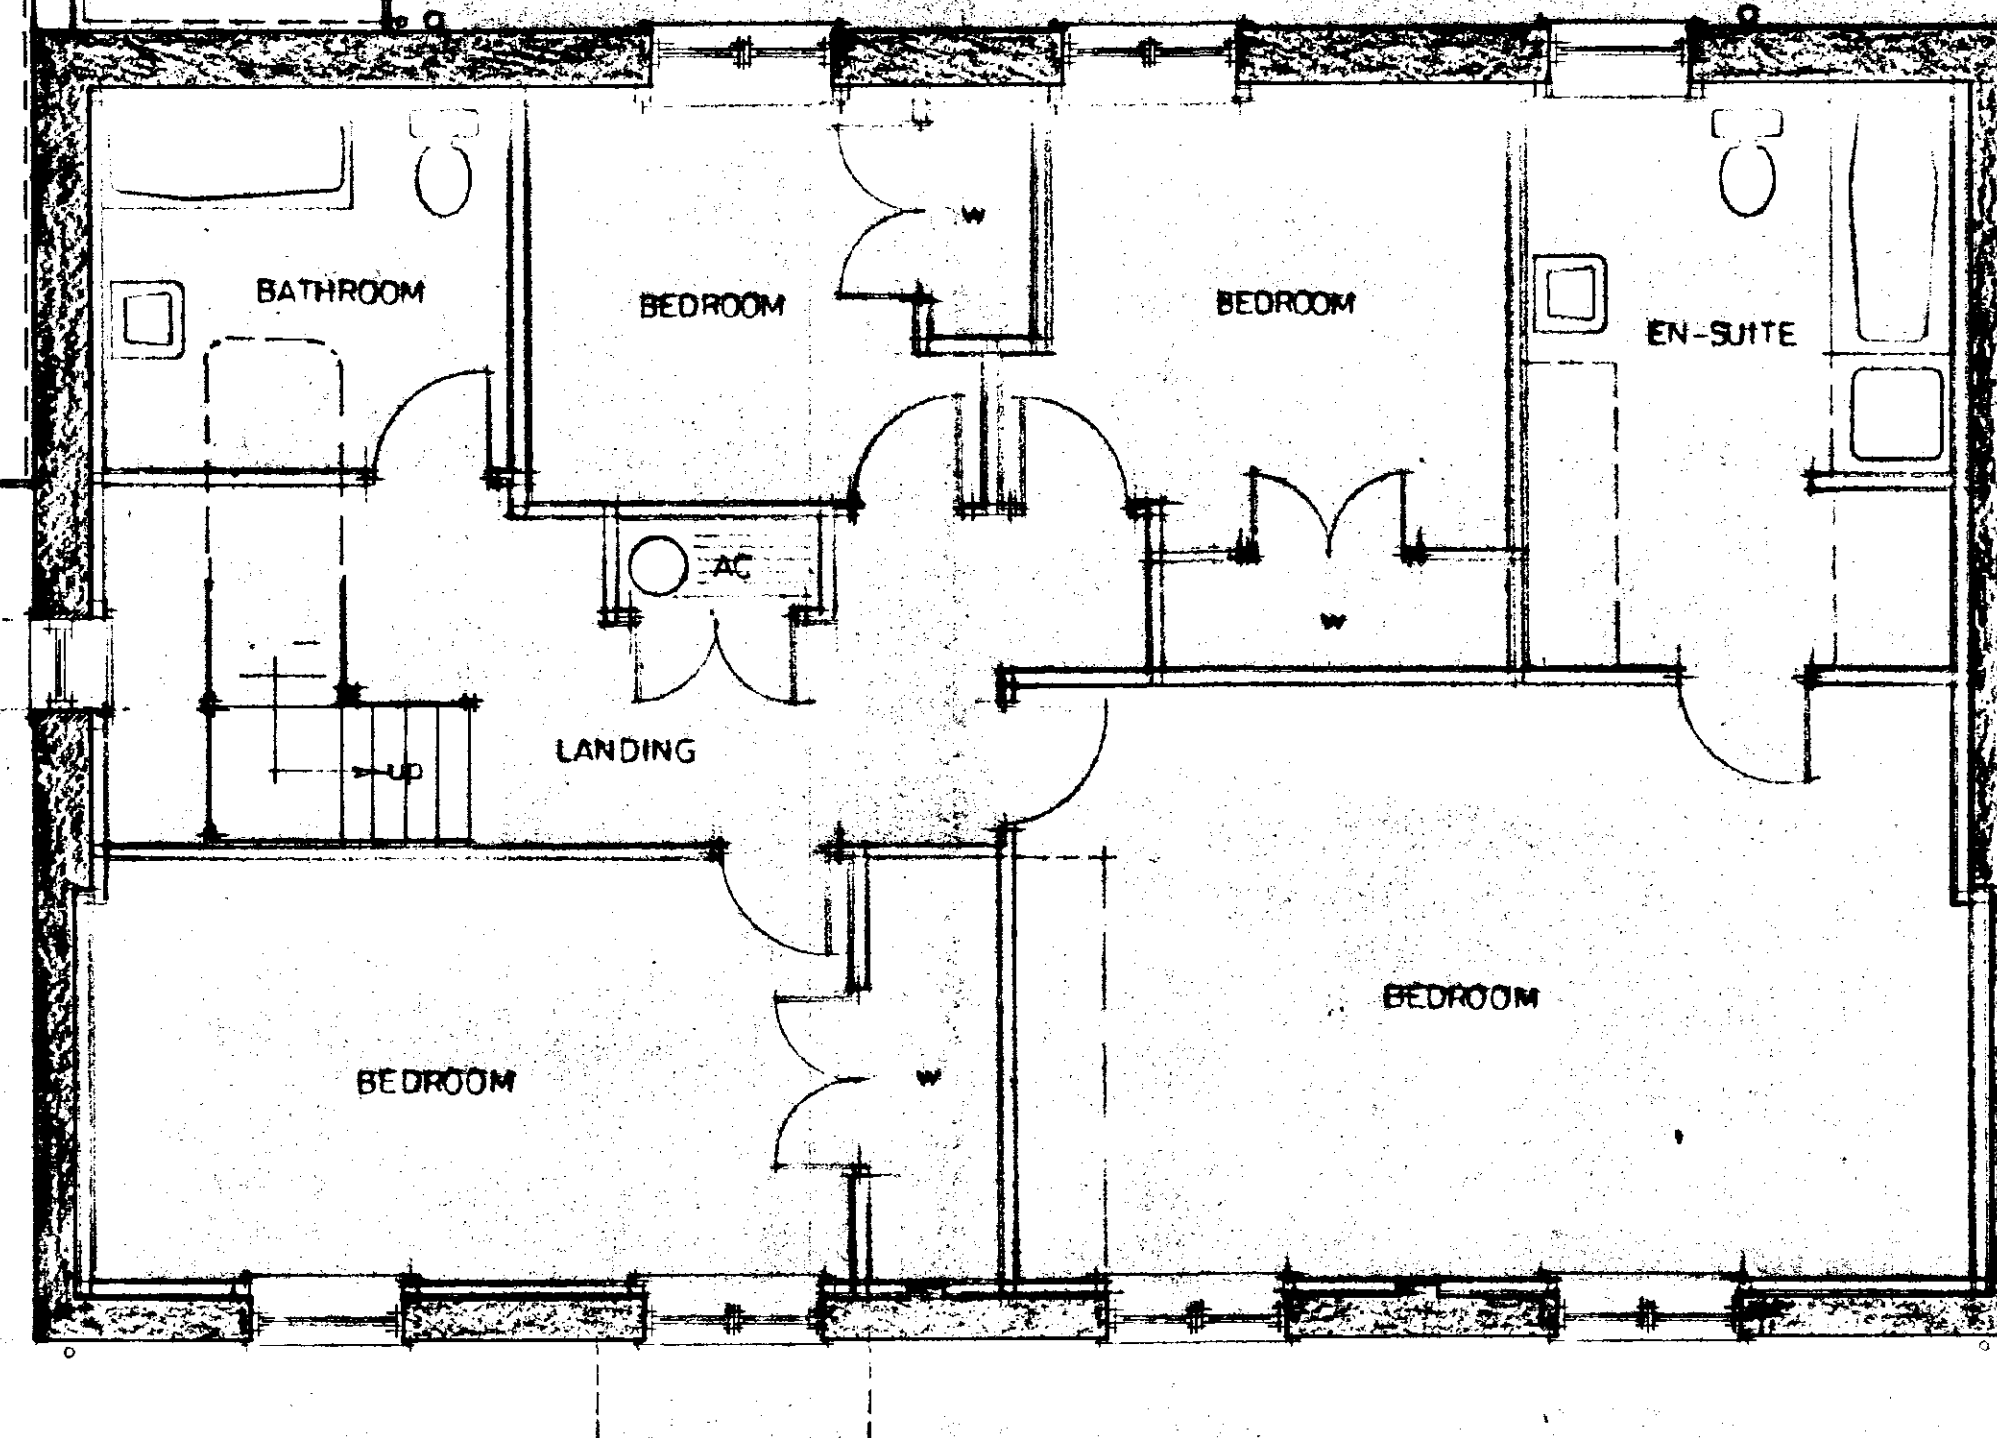

GROUND FLOOR PLAN

DO NOT SCALE FROM THIS DRAWING
 This drawing is copyright and may not be altered, traced, photographed or used for any purpose other than that for which it is issued.
 The General Contractor is to check all dimensions on site and report discrepancies to the Architect.
 All details shown on this drawing including foundations are based upon typical site conditions related to the area. No responsibility can be accepted for abnormal conditions which may be discovered during construction unless reported to the Architect so that design amendments may be considered. Site soil surveys are recommended in respect of foundations to establish specific site conditions before foundation work is undertaken.

**DETERMINED
PLAN**

SOUTH HOLLAND DC
HOUSING & PLANNING
28 JUL 1999
Ref: 0753/99

G. R. MERCHANT
 LENG AMICE, FIWO,
 ARCHITECTURAL, STRUCTURAL
 & LAND DRAINAGE CONSULTANT
 TEL: HOLBEACH (01406) 490800

PROJECT:
GRANARY CONVERSION TO DWELLING
PENNY HILL FARM
HOLBEACH

CLIENT:
P. WEST


SCALES: 1/50 DATE: JUNE 1999

G. R. MERCHANT DRAWING No.: PH.02


REVISIONS:




FRONT

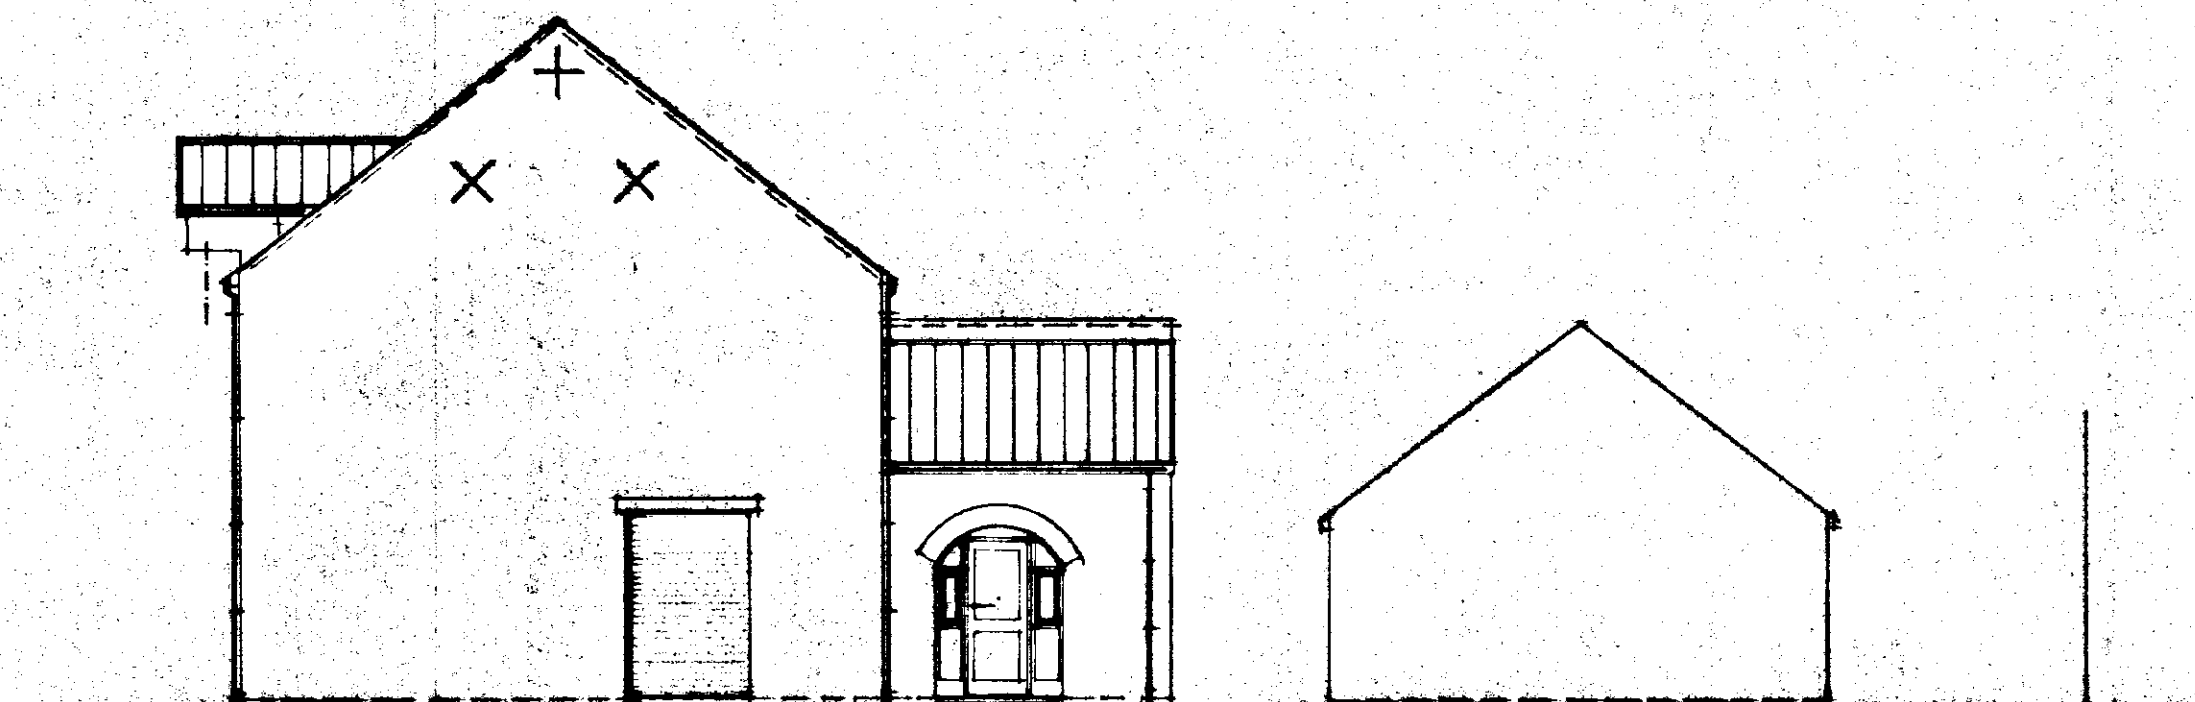

SIDE

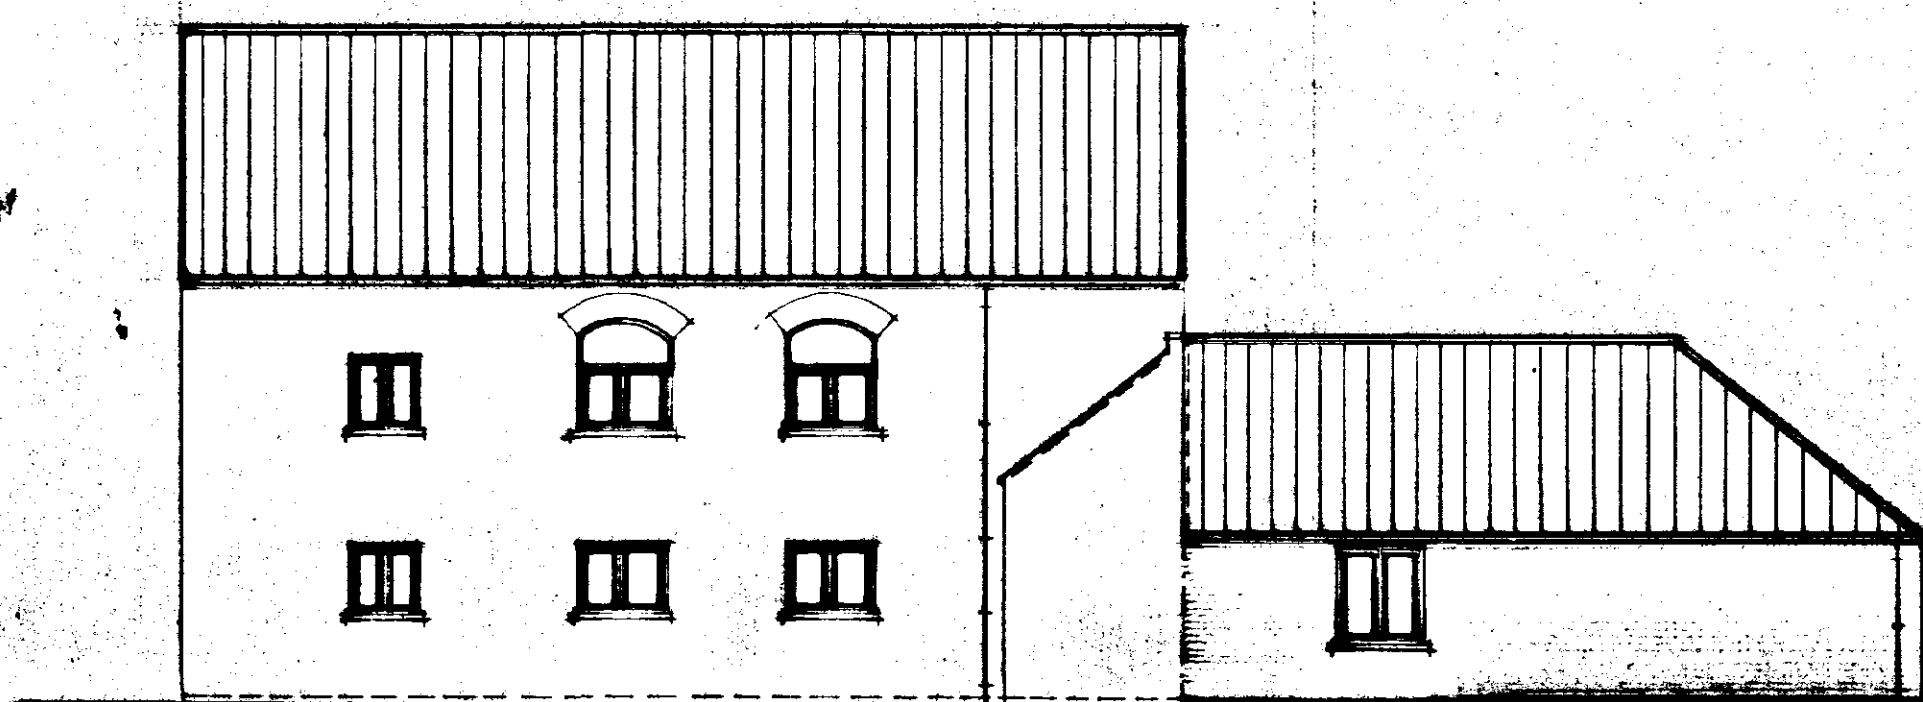

REAR

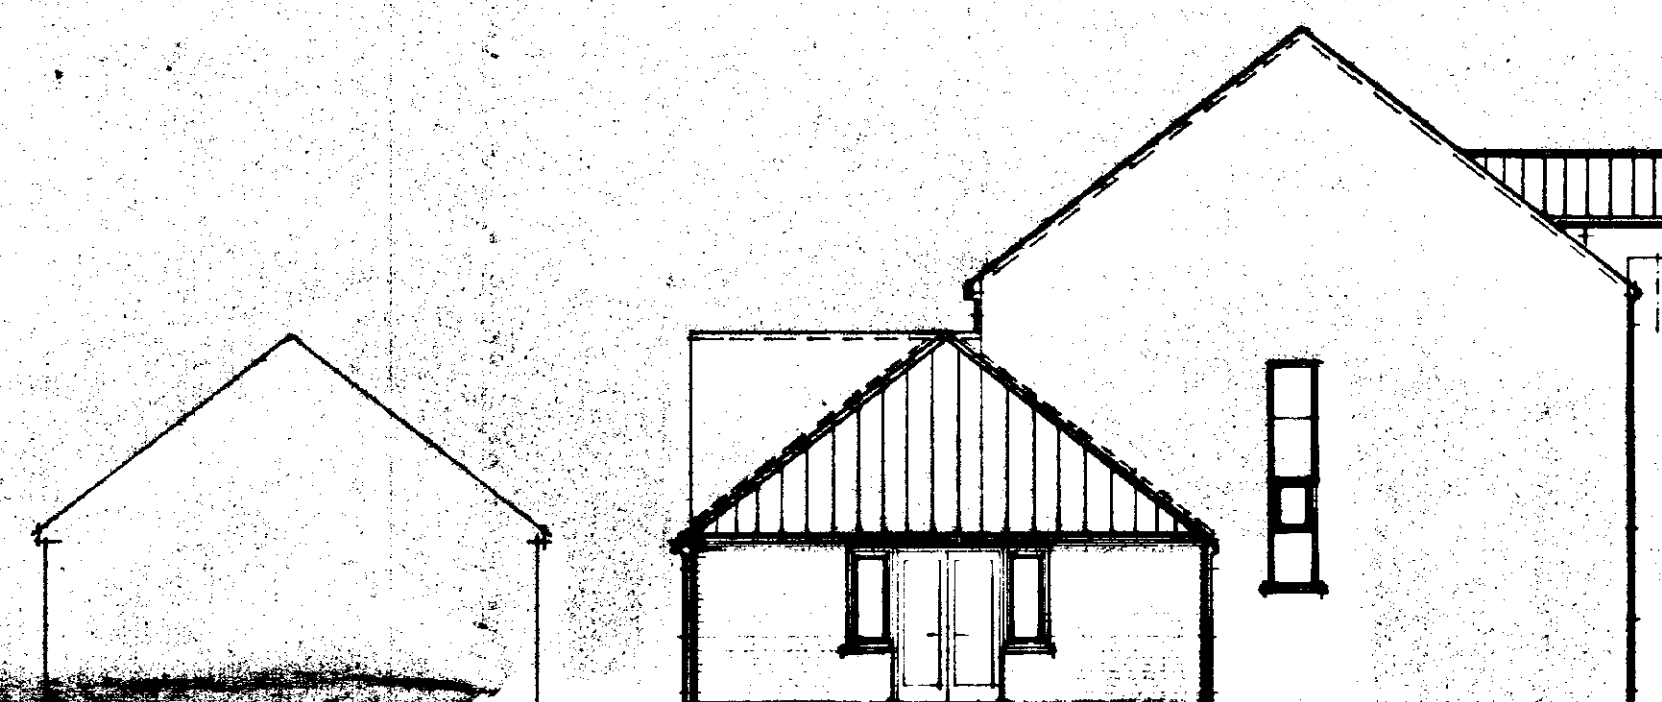

SIDE

SOUTH HOLLAND DC
HOUSING & PLANNING
28 JUL 1999
Ref: 0753/99

G. R. MERCHANT
LENG AMICE, FWO,
ARCHITECTURAL, STRUCTURAL
& LAND DRAINAGE CONSULTANT
TEL: HOLBEACH (01406) 490800

PROJECT:
GRANARY CONVERSION TO DWELLING
PENNY HILL FARM
HOLBEACH

CLIENT:
P. WEST

SCALES: 1/100 DATE: JUNE 1999

G. R. MERCHANT DRAWING No.: PW.03

REVISIONS:

**DETERMINED
PLAN**

DO NOT SCALE FROM THIS DRAWING
This drawing is copyright and may not be altered, traced, photographed
or used for any purpose other than that for which it is issued.
The General Contractor is to check all dimensions on site and report
discrepancies to the Architect.
All details shown on this drawing including foundations are based upon
typical site conditions related to the area. No responsibility can be
accepted for abnormal conditions which may be discovered during
construction unless reported to the Architect as that design amendments
may be considered. See soil surveys are recommended in respect of
foundations to establish specific site conditions before foundation work
is undertaken.


FENCING & TREE PLANTING SCHEME

- A WHITEHEAM (SORBUS ARIA LUTESCENS) FEATHERED
- B HAWTHORN (CRATAEGUS OXYCANTHOIDES) FEATHERED
- C SILVER BIRCH (BETULA PENDULA) FEATHERED
- D 1.2M HIGH CLOSE BOARDED FENCE
- E 1.8M HIGH CLOSE BOARDED FENCE


All planting to be in accordance with BS 4428:1989 and amendment No. 1 (1997)

All trees to be planted with minimum 0.6m plastic mulch mat and to be staked, tied and tinned.

1/3 to 1/2 bag of peat free tree and shrub planting compost to be incorporated into backfill for each tree hole.

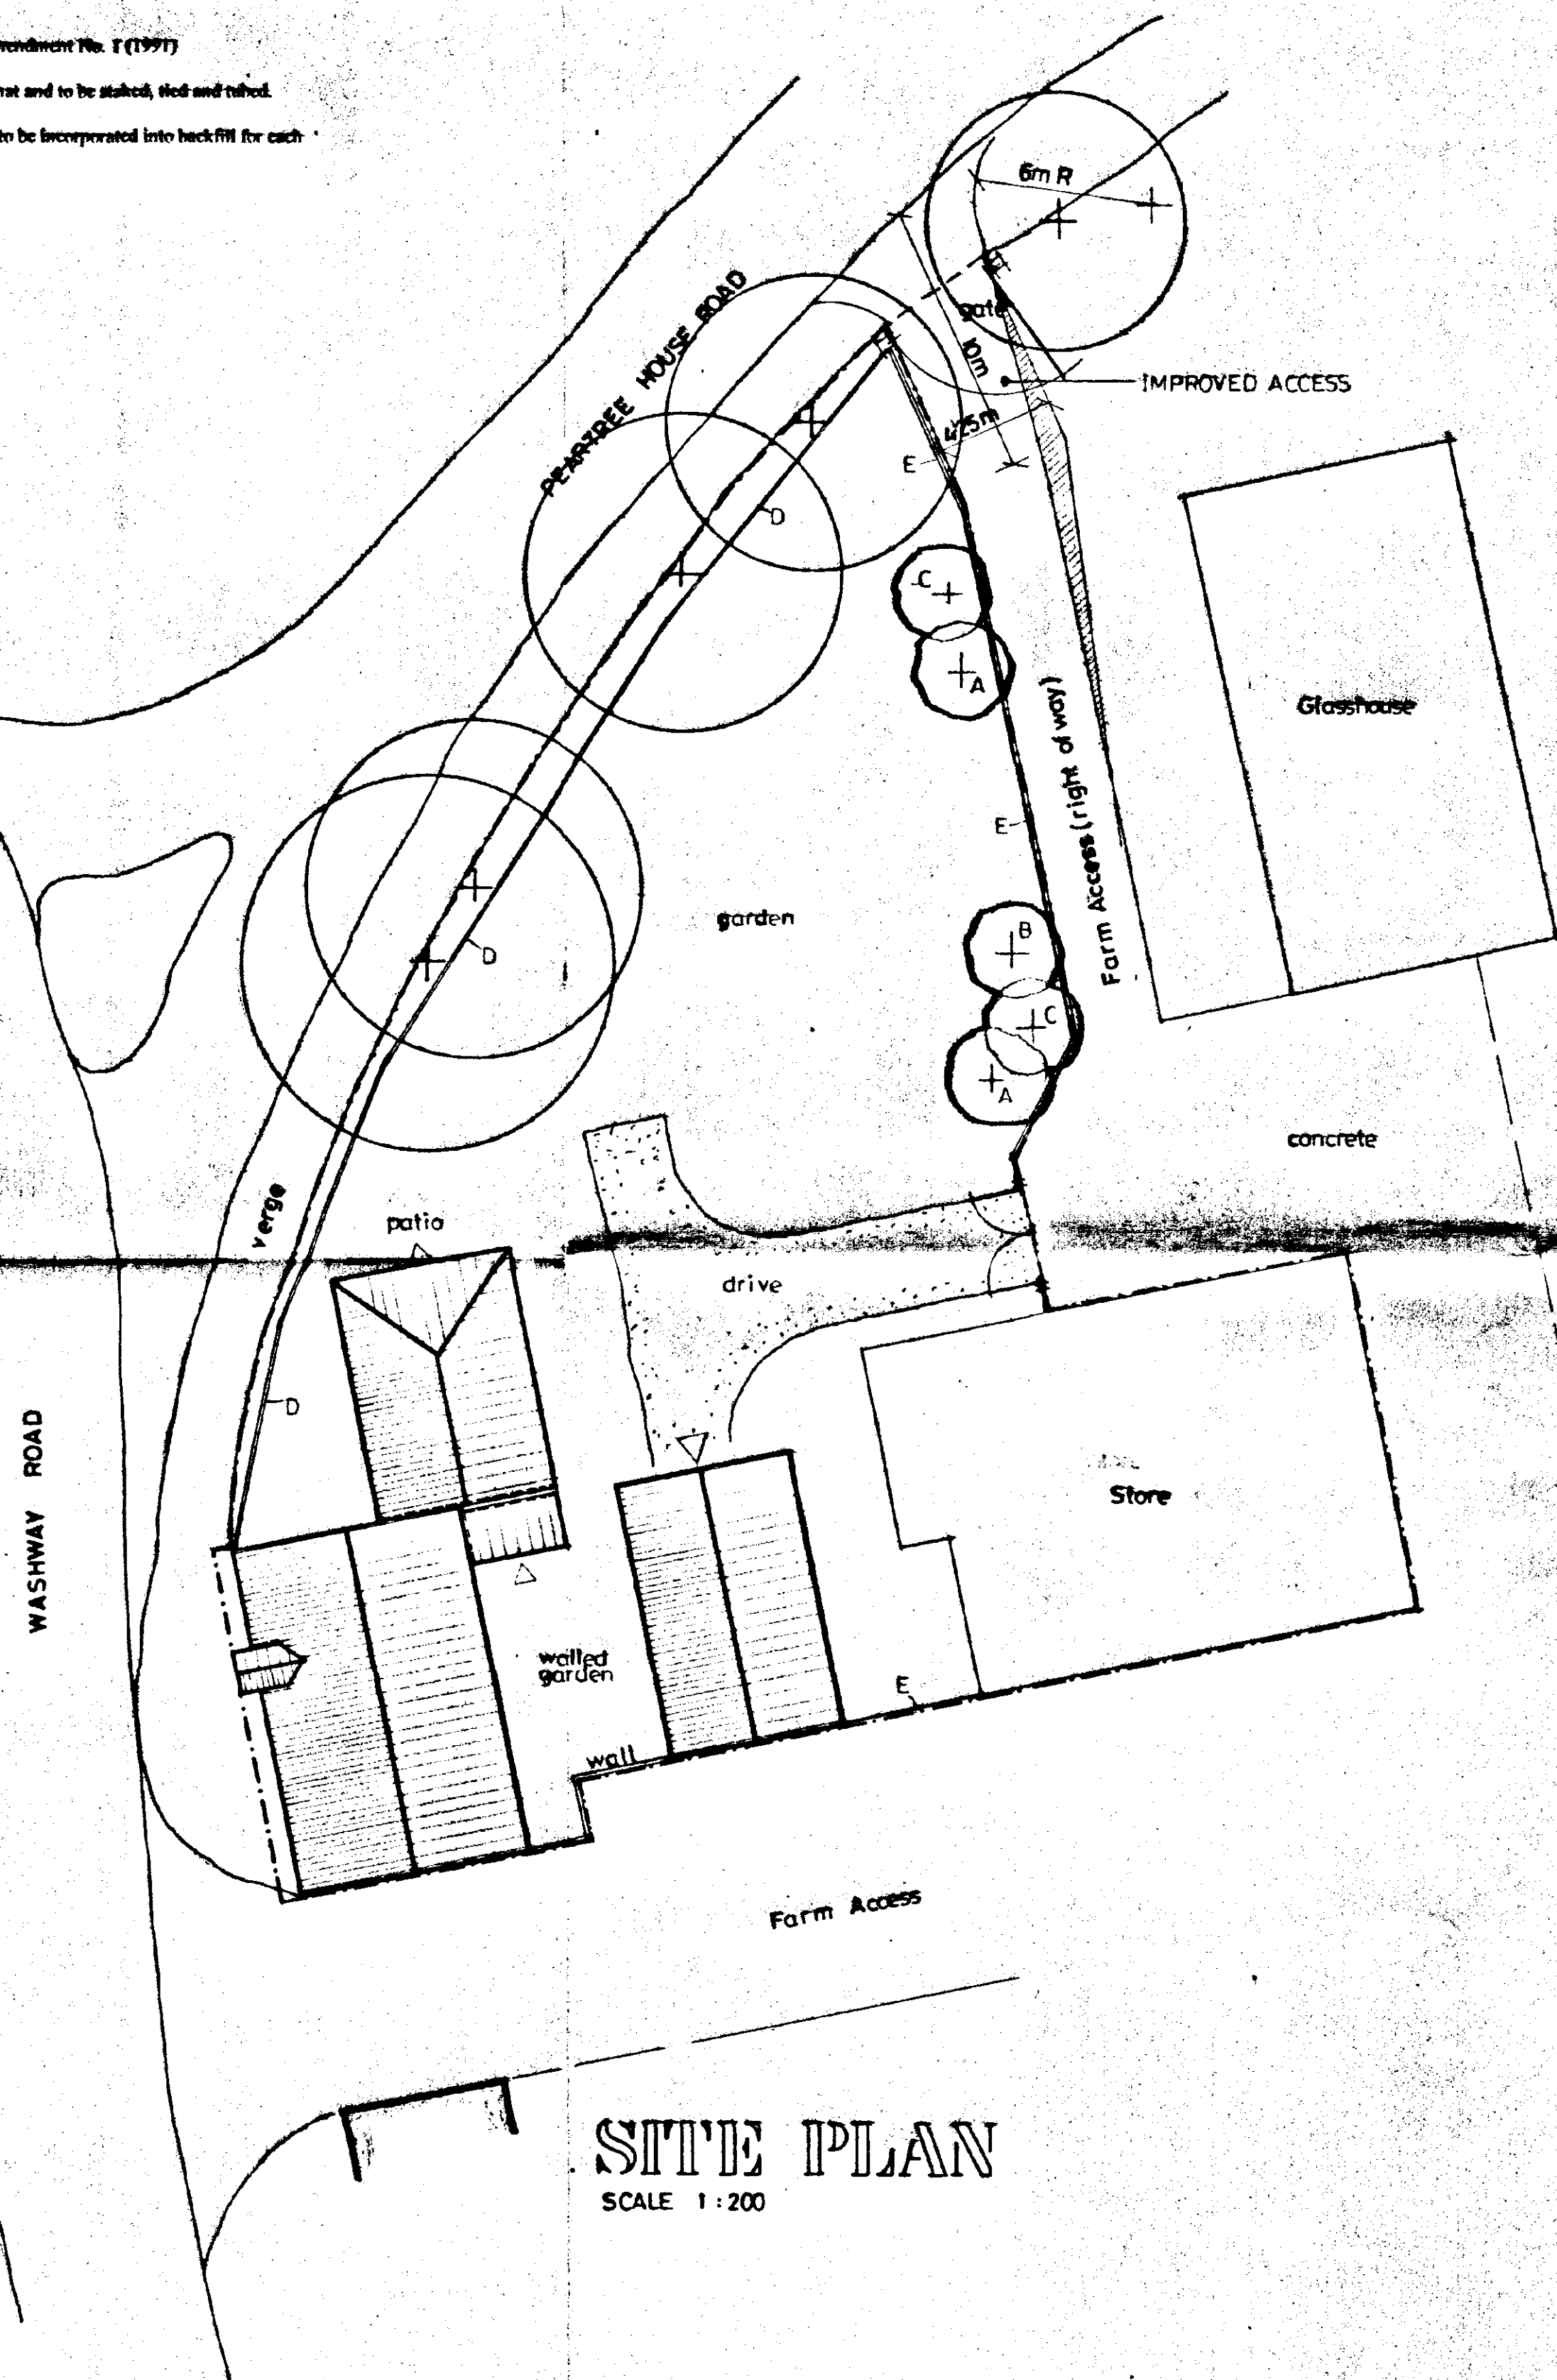

SITE PLAN
SCALE 1:200

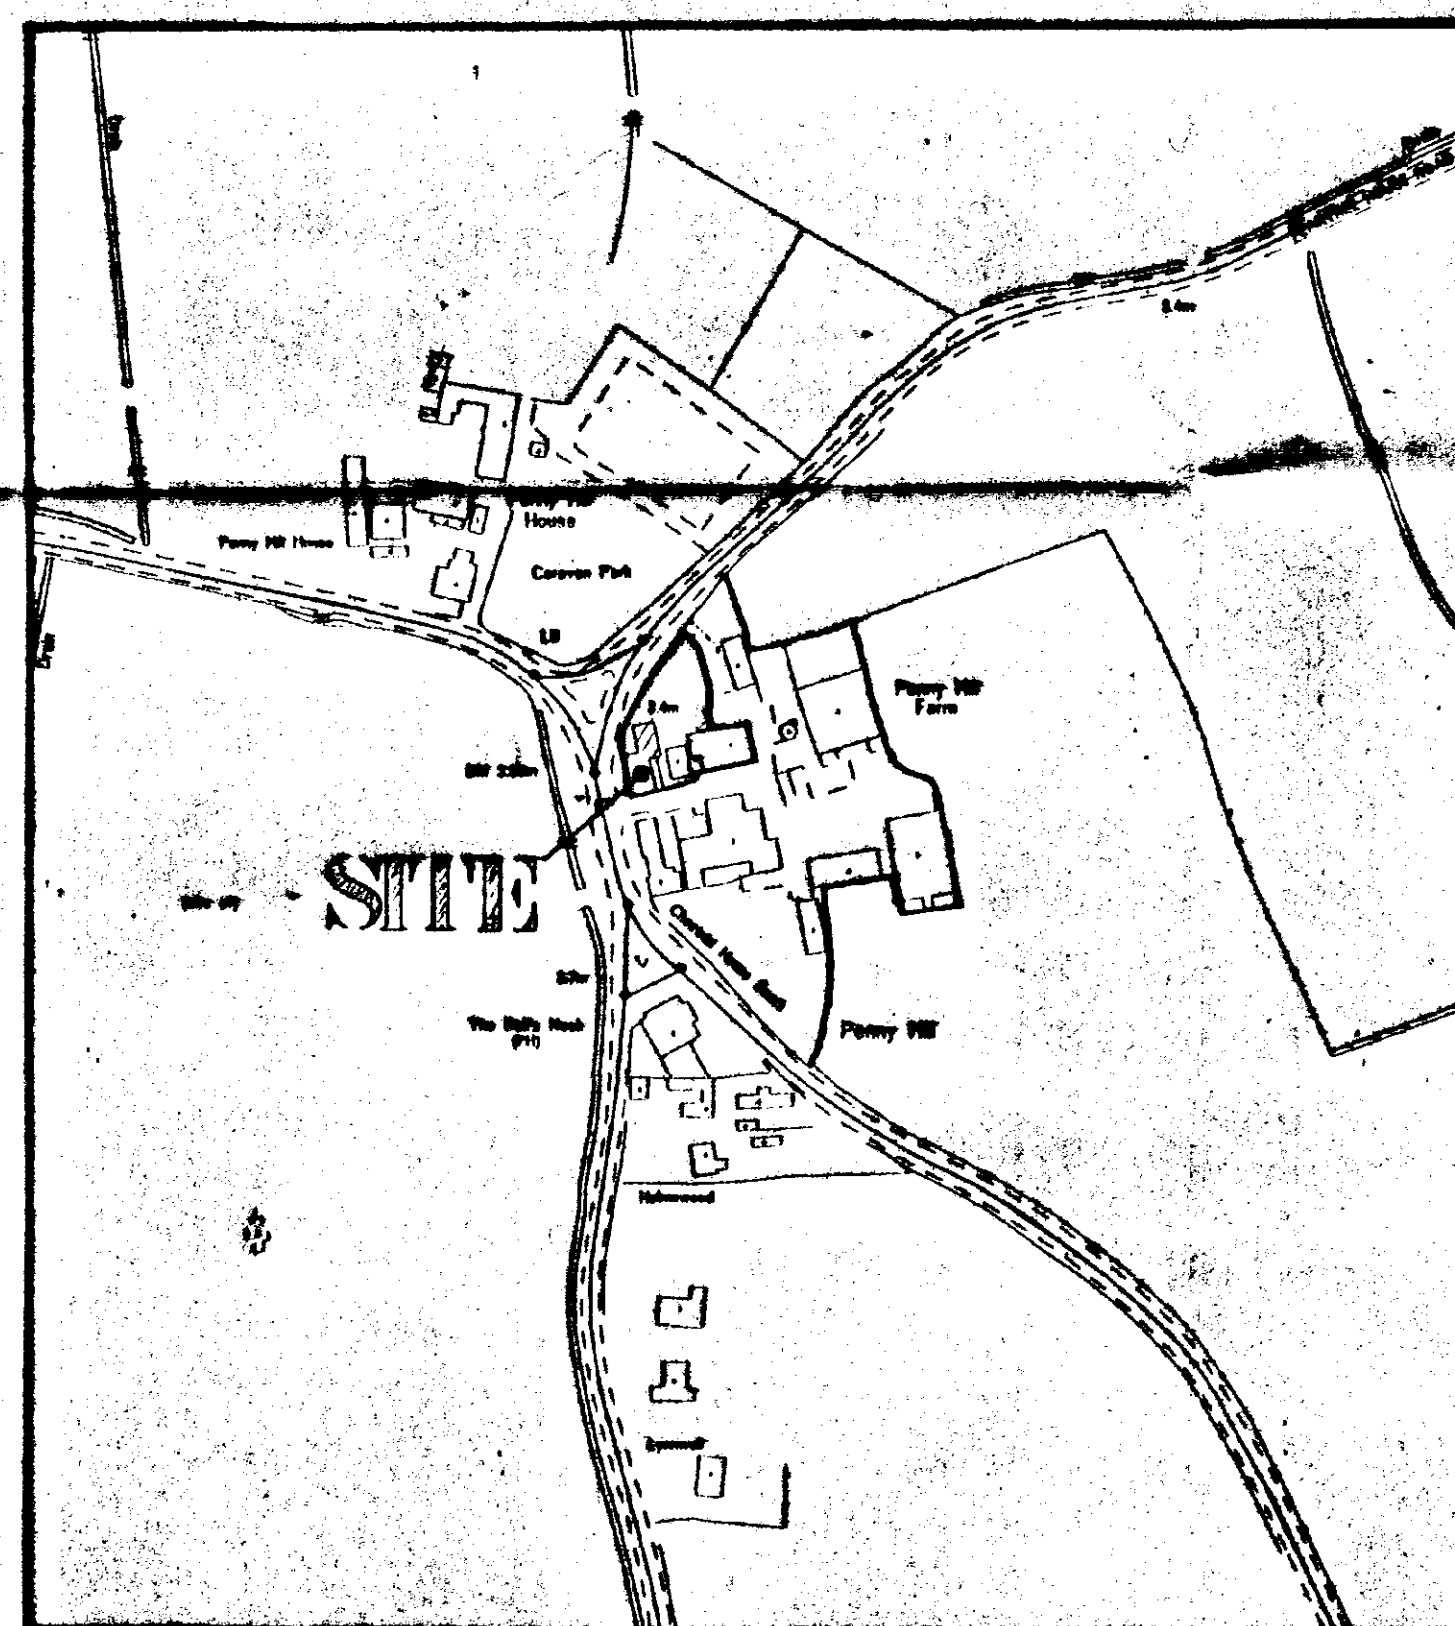

LOCATION PLAN
SCALE 1:2500

SOUTH HOLLAND DC
HOUSING & PLANNING
28 JUL 1999
Ref: 0753/99

G. R. MERCHANT
LENG AMICE, FIWO,
ARCHITECTURAL, STRUCTURAL
& LAND DRAINAGE CONSULTANT
TEL: HOLBEACH (01406) 490800

PROJECT:
GRANARY CONVERSION TO DWELLING
PENNY HILL FARM
HOLBEACH

CLIENT:
P. WEST

SCALES:
AS INDICATED

DATE:
JUNE 1999

DRAWING No.:
PW.01

REVISIONS:

**DETERMINED
PLAN**

DO NOT SCALE FROM THIS DRAWING

This drawing is copyright and may not be altered, traced, photographed or used for any purpose other than that for which it is issued.

The General Contractor is to check all dimensions on site and report discrepancies to the Architect.

All details shown on this drawing including foundations are based upon typical site conditions related to the area. No responsibility can be accepted for abnormal conditions which may be discovered during construction unless reported to the Architect so that design amendments may be considered. Site soil surveys are recommended in respect of foundations to establish specific site conditions before foundation work is undertaken.