




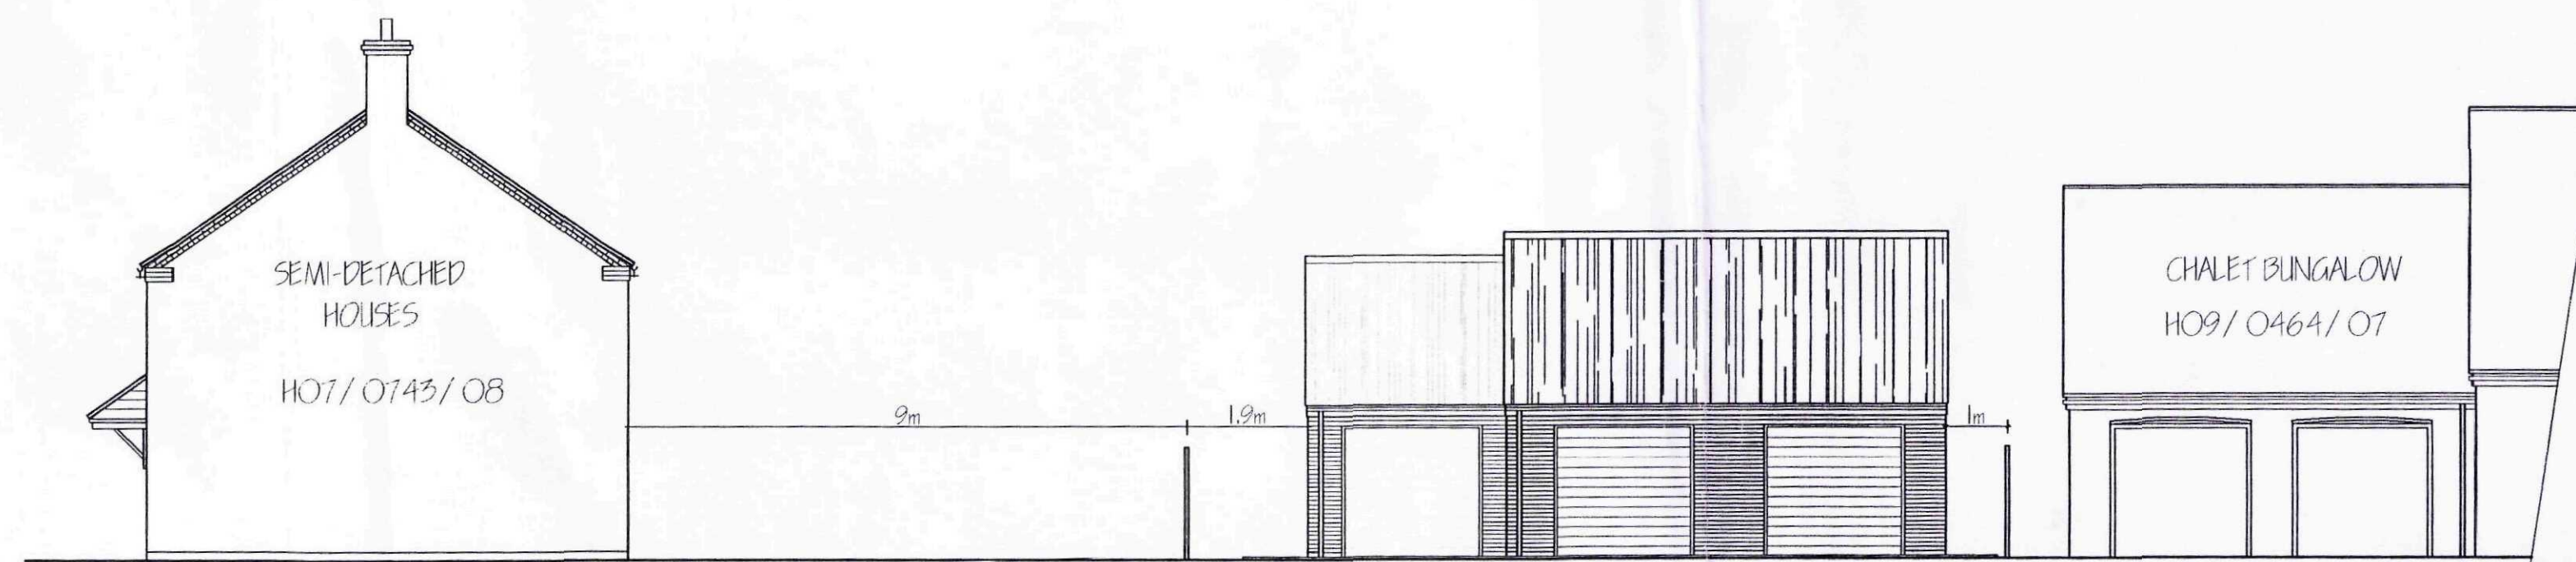


FRONT ELEVATION / STREET SCENE

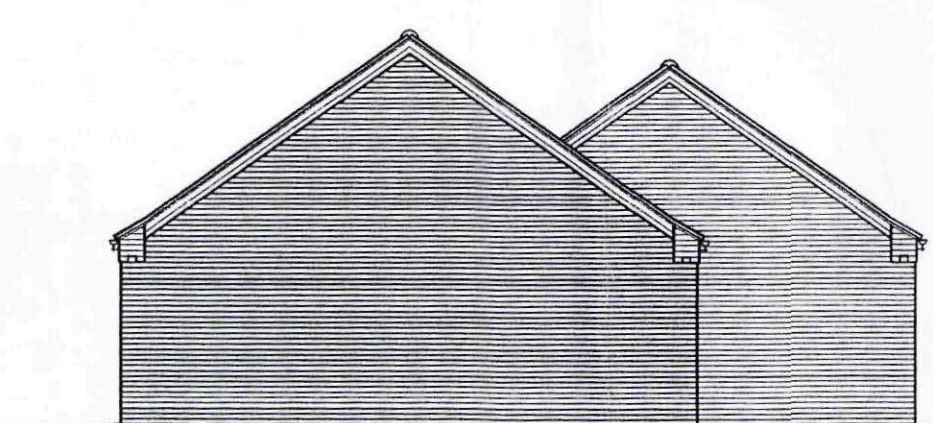


SIDE ELEVATION

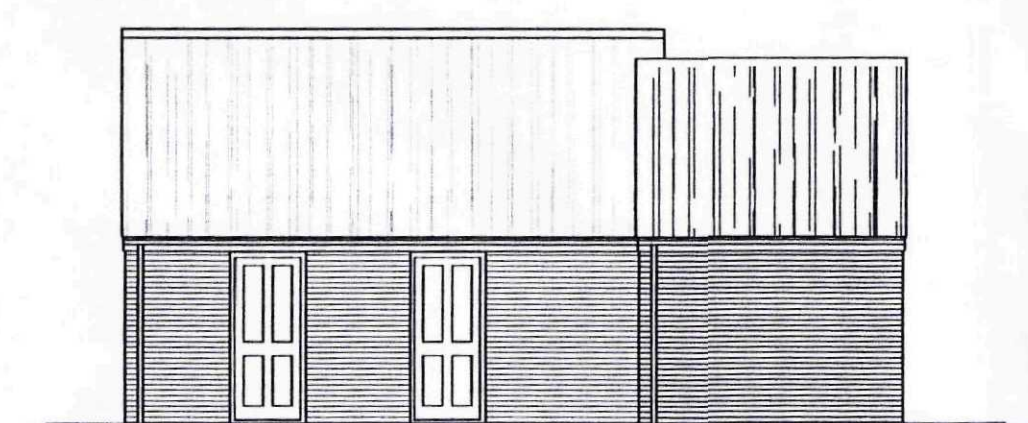

REAR ELEVATION

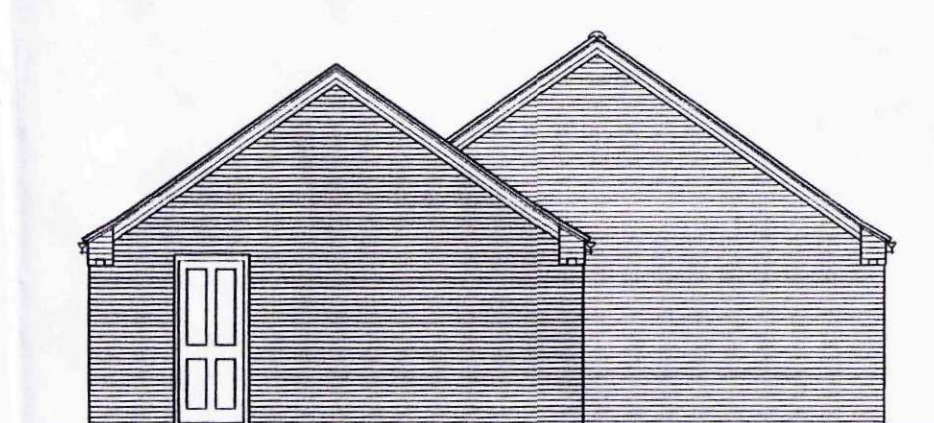



SIDE ELEVATION

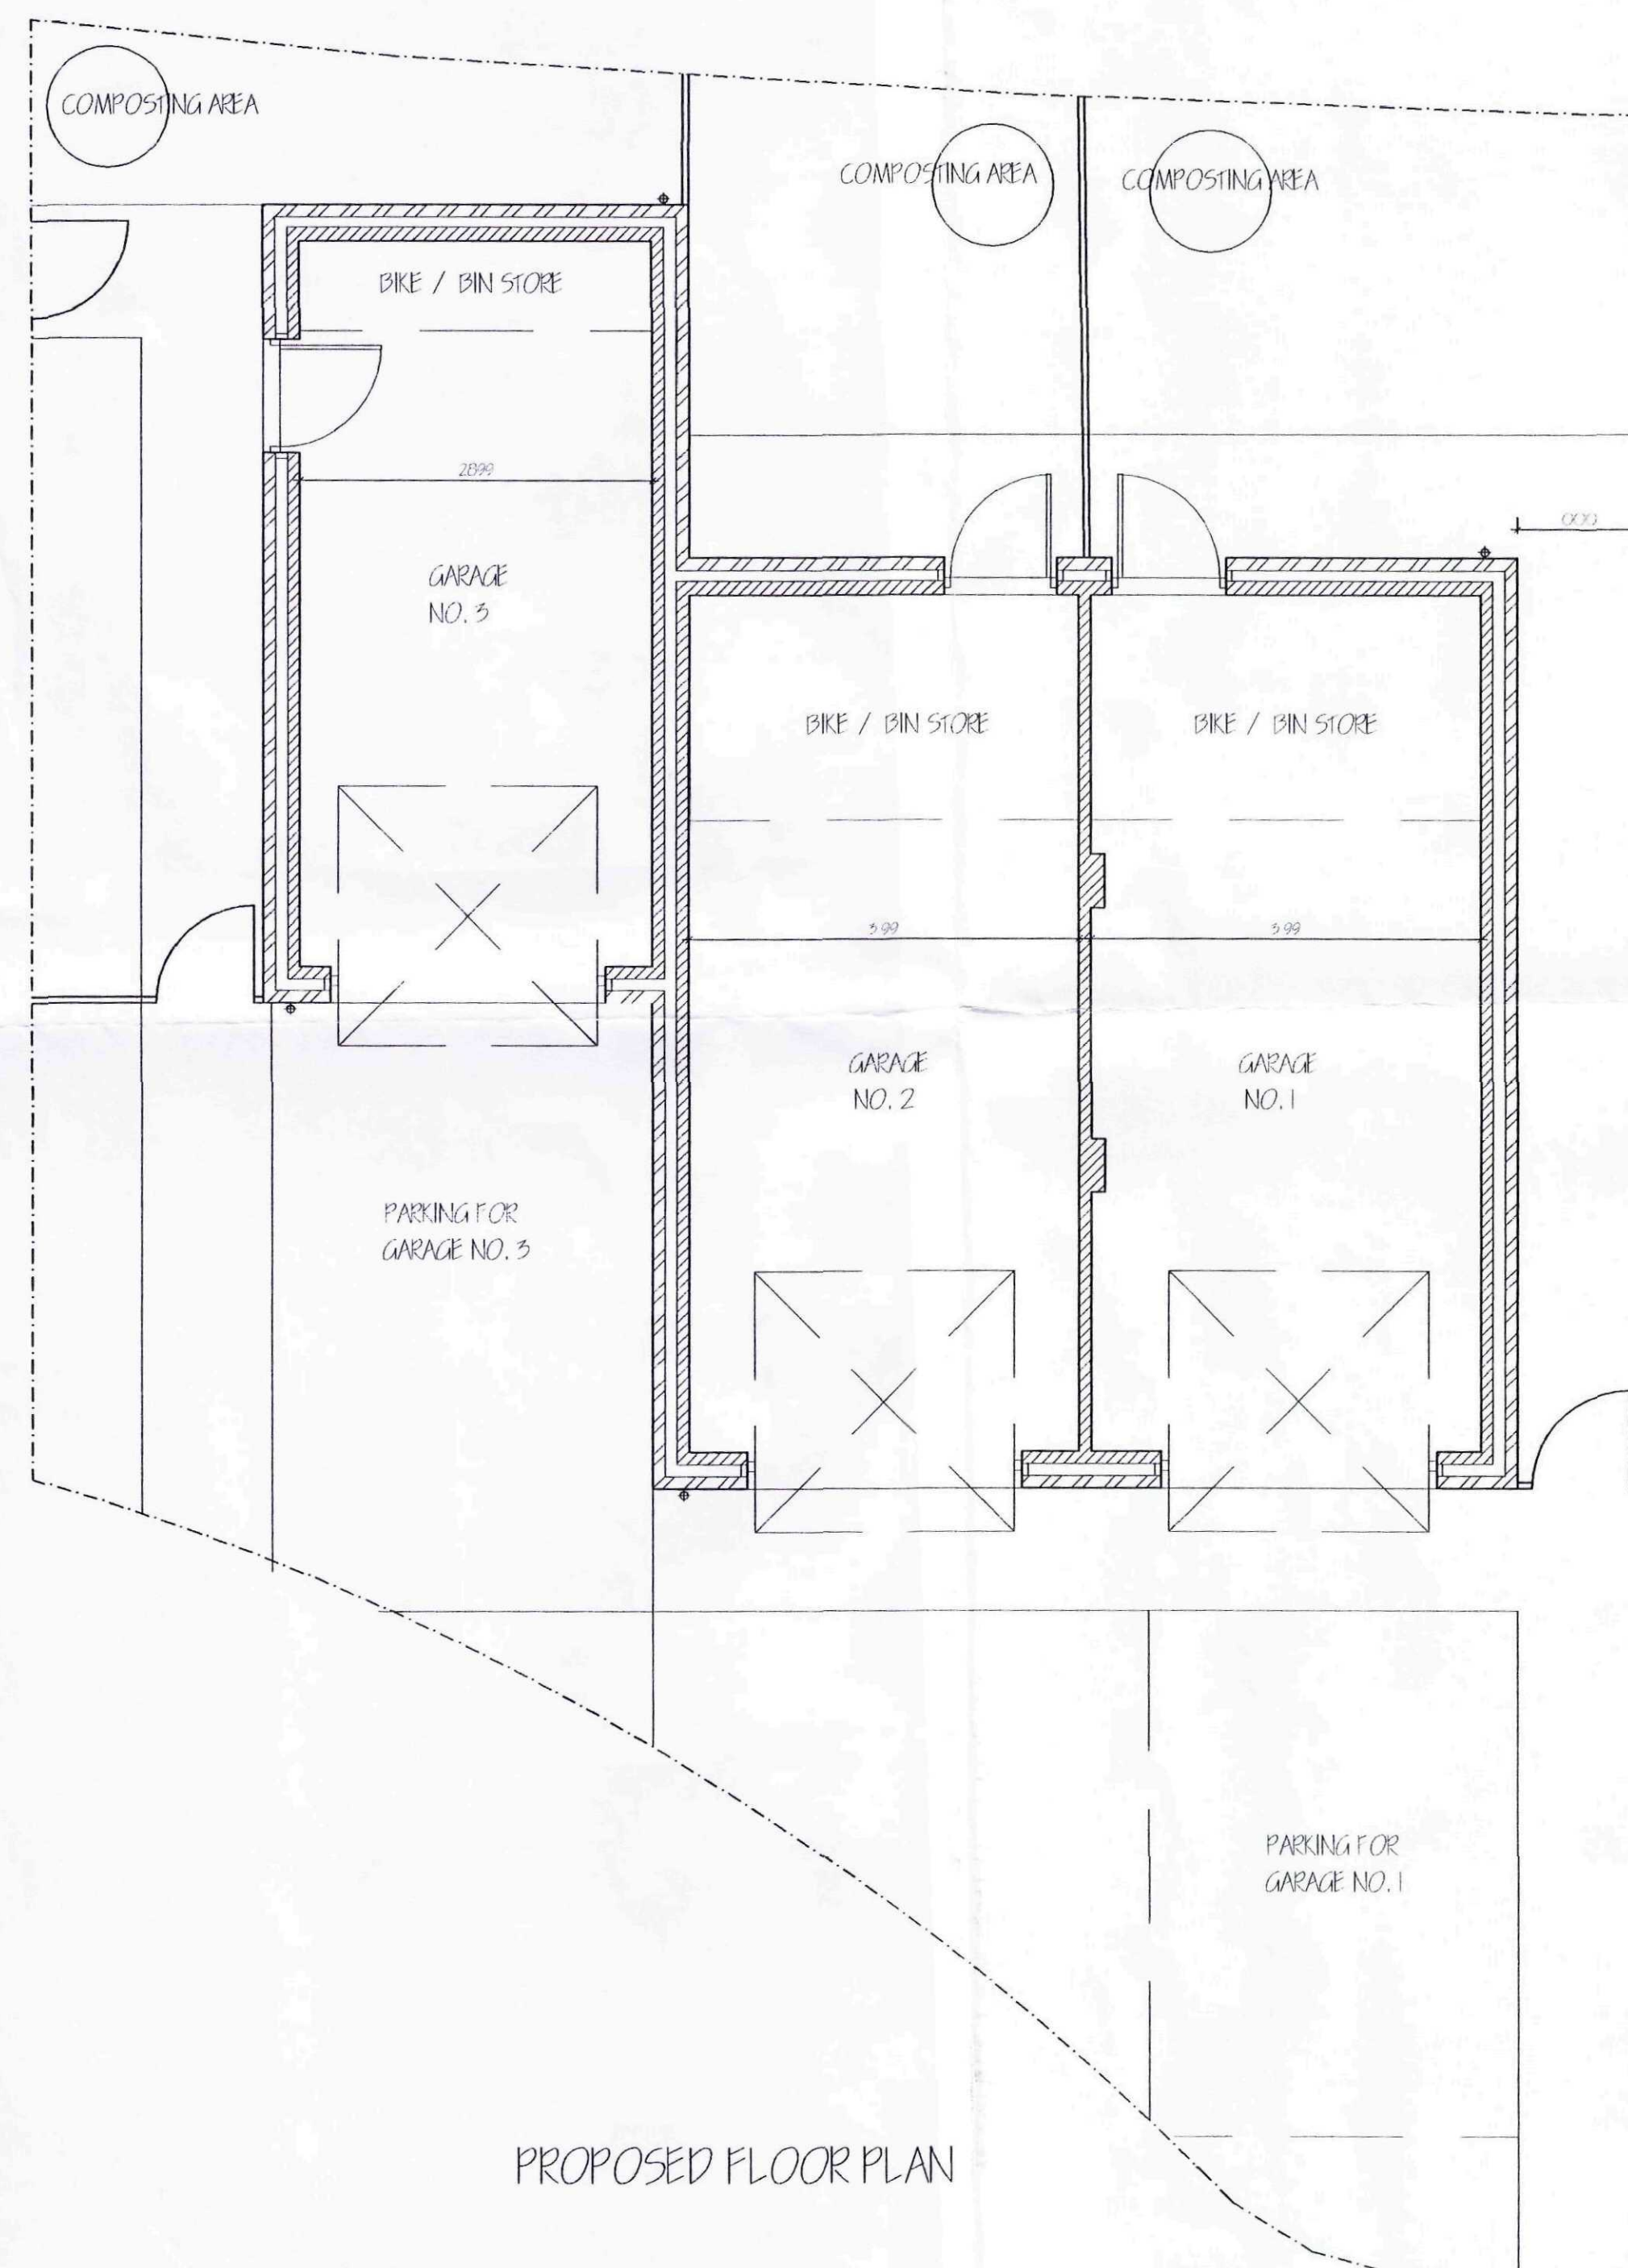

PROPOSED FLOOR PLAN



SITE PLAN
1/500

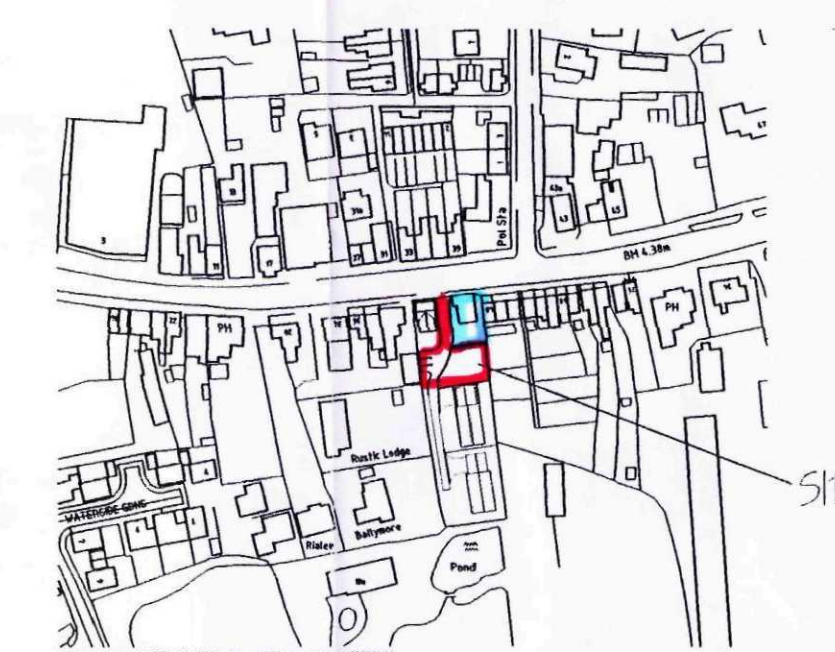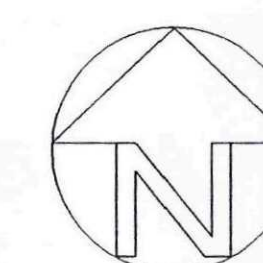

LOCATION PLAN
1/2500

ref.	revision	date

G. R. MERCHANT LTD.
I. ENG AMICE FIWO
**ARCHITECTURAL, STRUCTURAL
AND LAND DRAINAGE
CONSULTANTS**
4 Wrights Mews
12A Park Road, Holbeach,
Spalding, Lincs. PE12 7EE
Tel: 01406 490800
Fax: 01406 425744
E-Mail: gr.merchant@btconnect.com

Project
PROPOSED TRIPLE GARAGE,
OFF FLEET STREET,
HOLBEACH,
SPALDING, Lincs.

Client
HAYCROFT HOMES

Drawing
PROPOSED PLANS & ELEVATIONS
SITE & LOCATION PLANS

Job Ref.
2160/10

Drawing No.
01A

Date
AUGUST 2010

Drawn
SLH

Scales
1/50 1/100 (Unless otherwise stated)

DO NOT SCALE FROM THIS DRAWING
This drawing is copyright and may not be altered, copied, reproduced or used for any other purpose other than that for which it is issued. The General Contractor is to check all dimensions on site and report any discrepancies to the Architect. All details shown on this drawing, including foundations, are based upon typical site conditions related to the area. No responsibility can be accepted for abnormal conditions which may be encountered during construction unless required by the Architect or that design amendments may be considered. Site soil surveys are recommended in respect of foundations to establish specific site conditions before foundation work is undertaken. This drawing is issued in the absence of information contained and does not purport to contain a full specification of the works. It is issued for the purpose of obtaining Planning (Building Regulations approval). This drawing must not be used as a contract document alone. The works will not be supervised or inspected on site by G.R. Merchant or any representative thereof. It is the duty of their appointed agents responsibility to control workmanship, substitution of materials, adherence to specification, compliance to contract etc. All materials to be new unless otherwise stated and all components and materials are to be used from a reputable source, in strict accordance with manufacturers instruction and relevant code of practice. Materials shall conform to appropriate British standard specification or BSIA certificate or European code equivalent. The Employer / Client shall ensure that the selected contractor is conversant with and accepts all measures necessary to achieve compliance with Health and Safety legislation for Building sites and Work at Height. The Employer / Client is advised that should the works need to comply with the Construction Design and Management Regulations an independent Planning Supervisor will be required. The works shall comprise of all that is shown on the drawing and details. Works that may not specifically be shown but may be reasonably inferred as necessary to carry out the works shall be deemed to be included. It is the plot / land owners responsibility to be aware of the Party Wall Act, Act 1996, when building in close proximity to adjoining neighbours boundaries.