


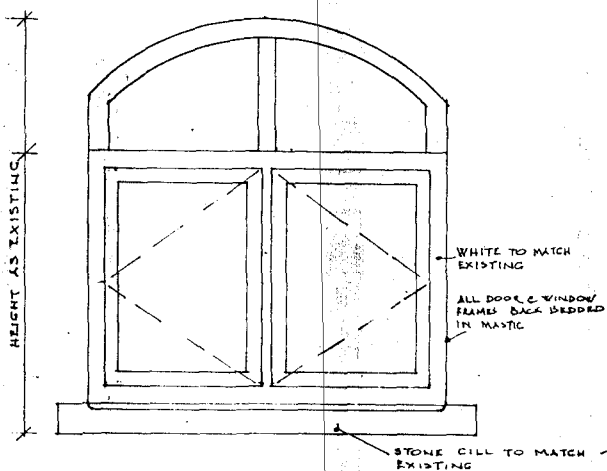
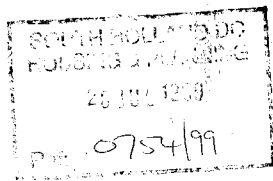


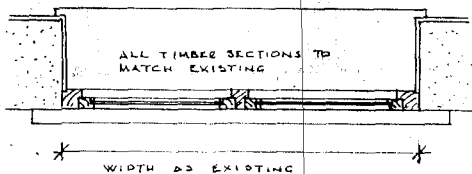

BR ARCHES TO MATCH EXISTING CATING SPECIAL LINTOLLOS ARCH BEHIND

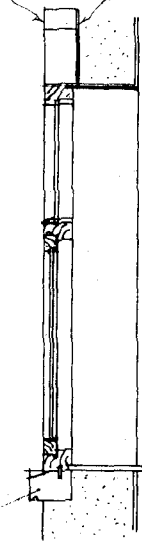

NEW WINDOWS TO MATCH EXISTING SCALE 1:20

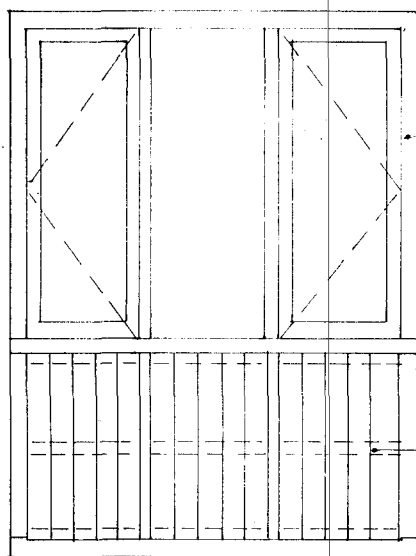

DARK STAINED FRAMES

EXISTING OPENING

DARK STAINED
TECH JOINTED
BOARDING

BOTTOM RAILS
WEATHERED &
THROATED


100X75 FRAMES

50X37
FRAMES

12MM MARINE PLY ON
VINYLENE VAPOUR BARRIER
ON 100X75 FRAMING
35MM BOARDING SOMMA
INSULATION

225X100
H/W CELL



GALV WATER BAR

 

EXISTING OPENING

TYPICAL SCREEN IN EXISTING OPENING SCALE 1:20

FIRST FLOOR PLAN

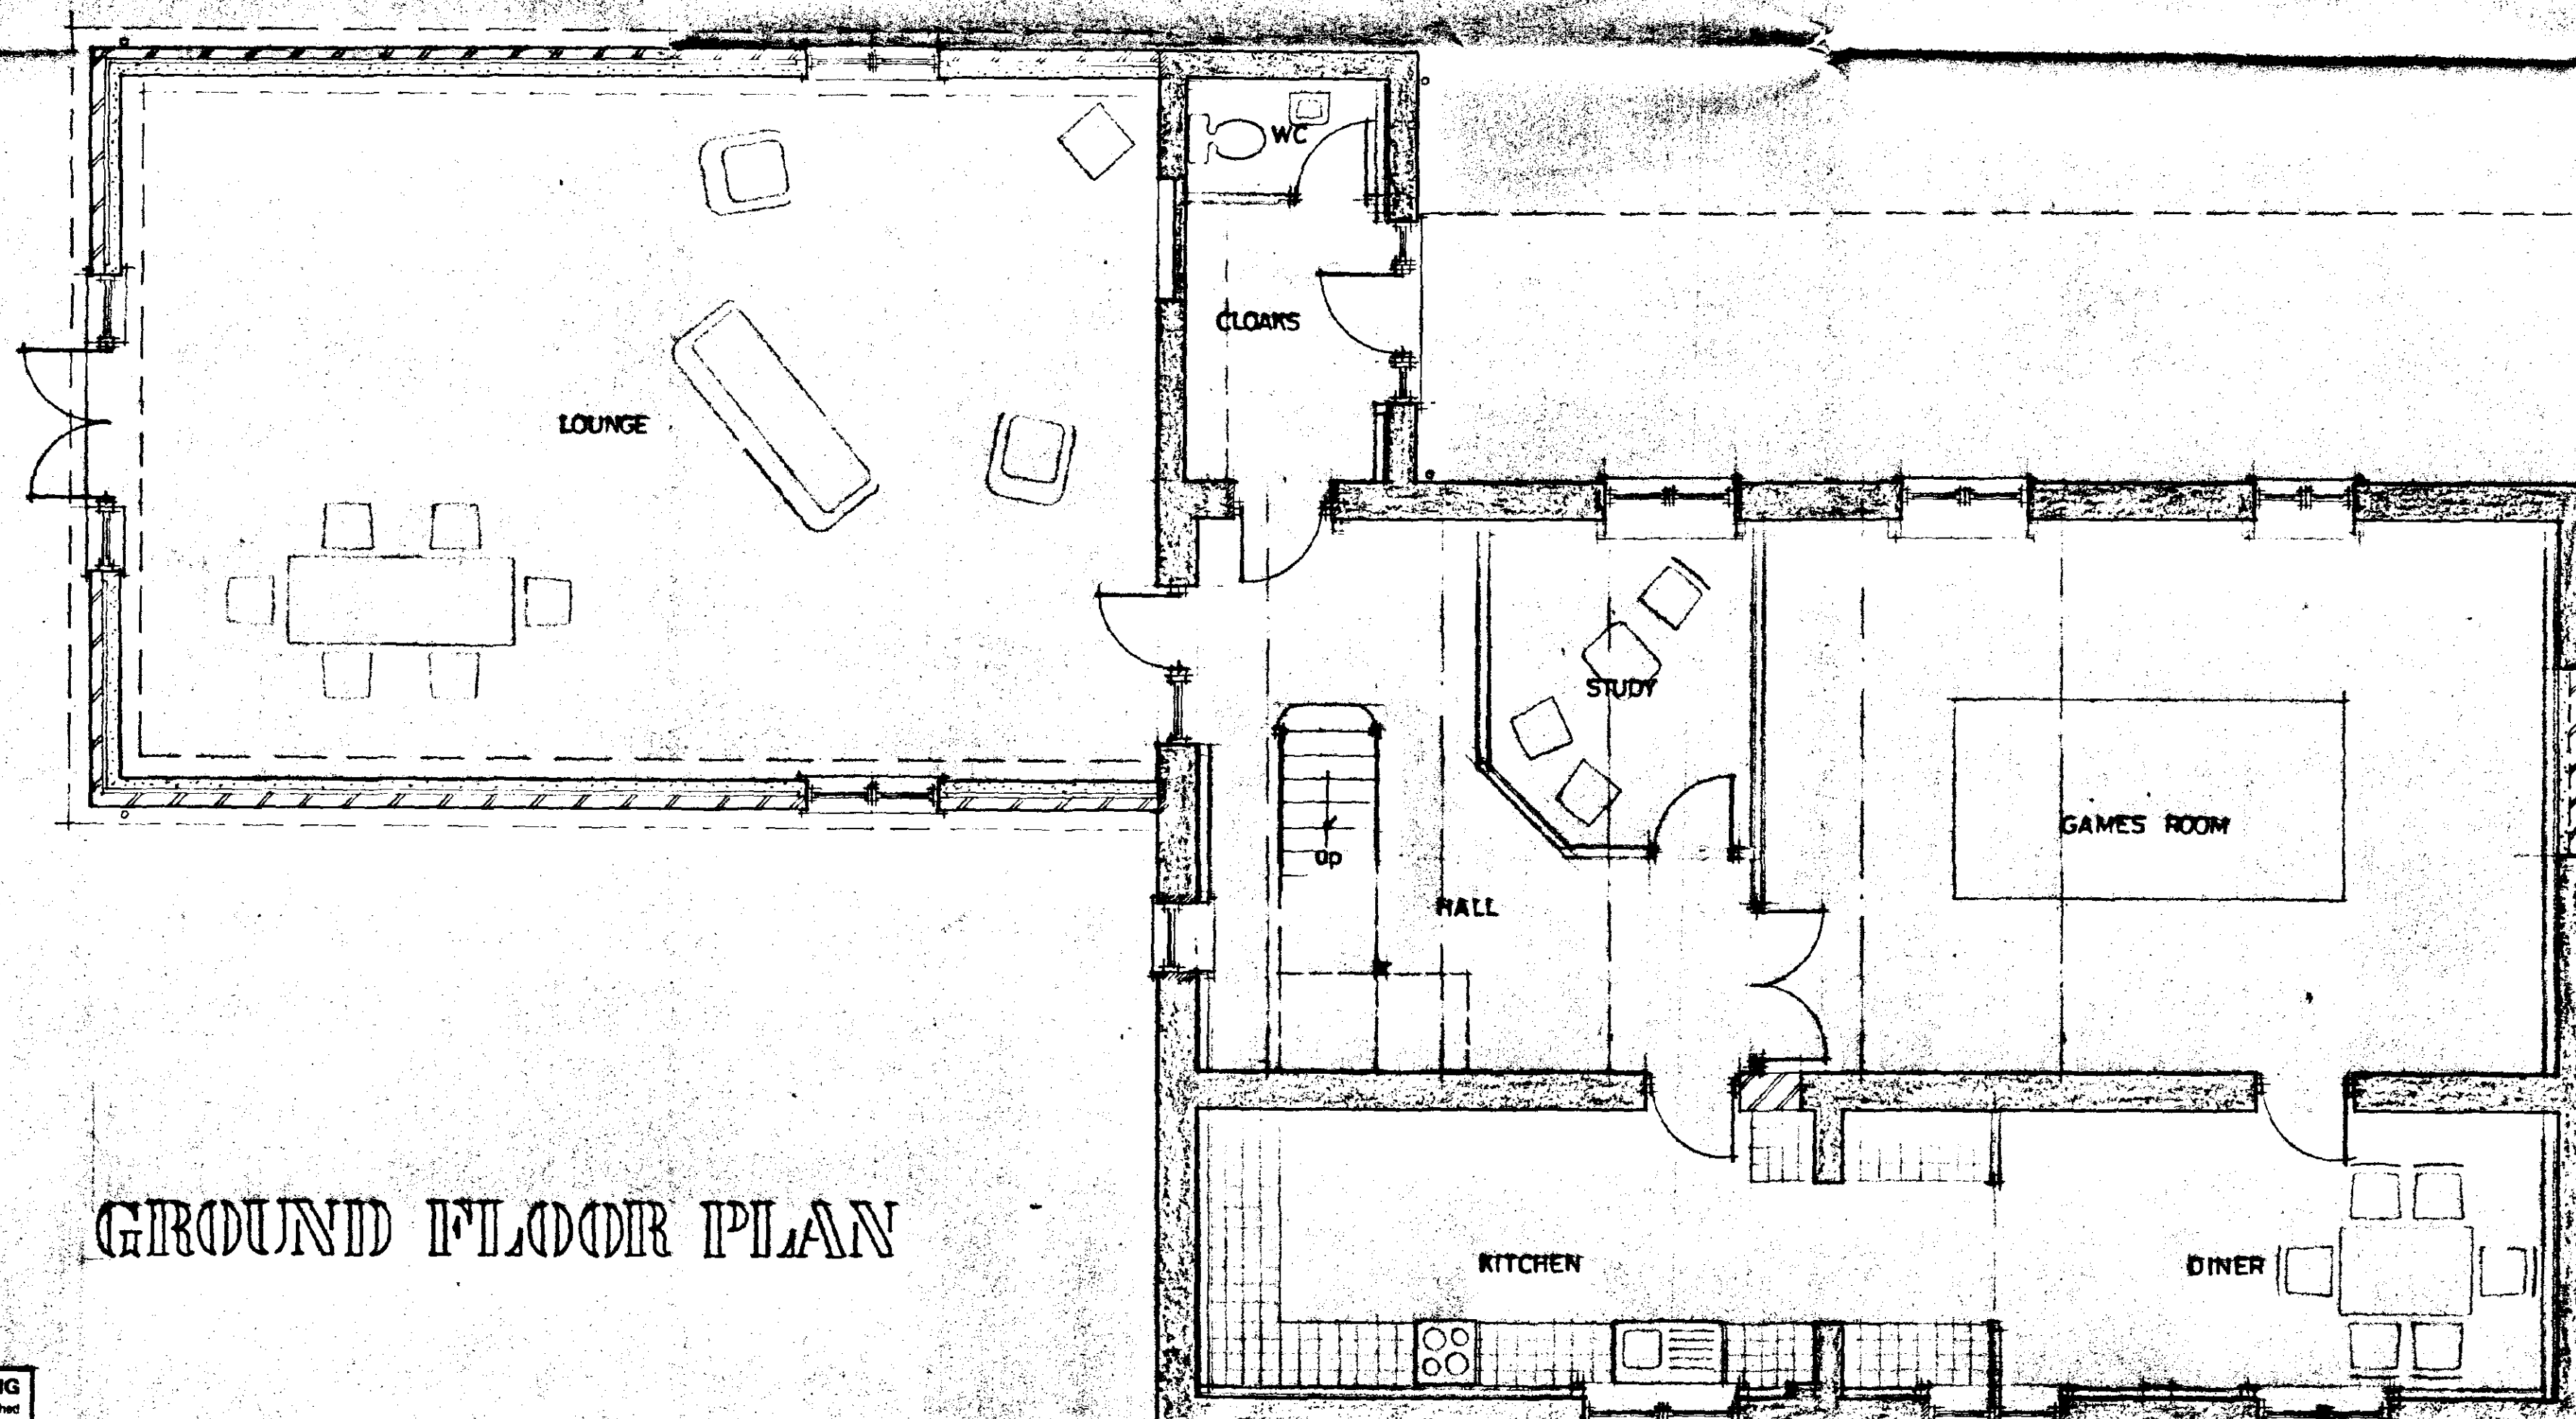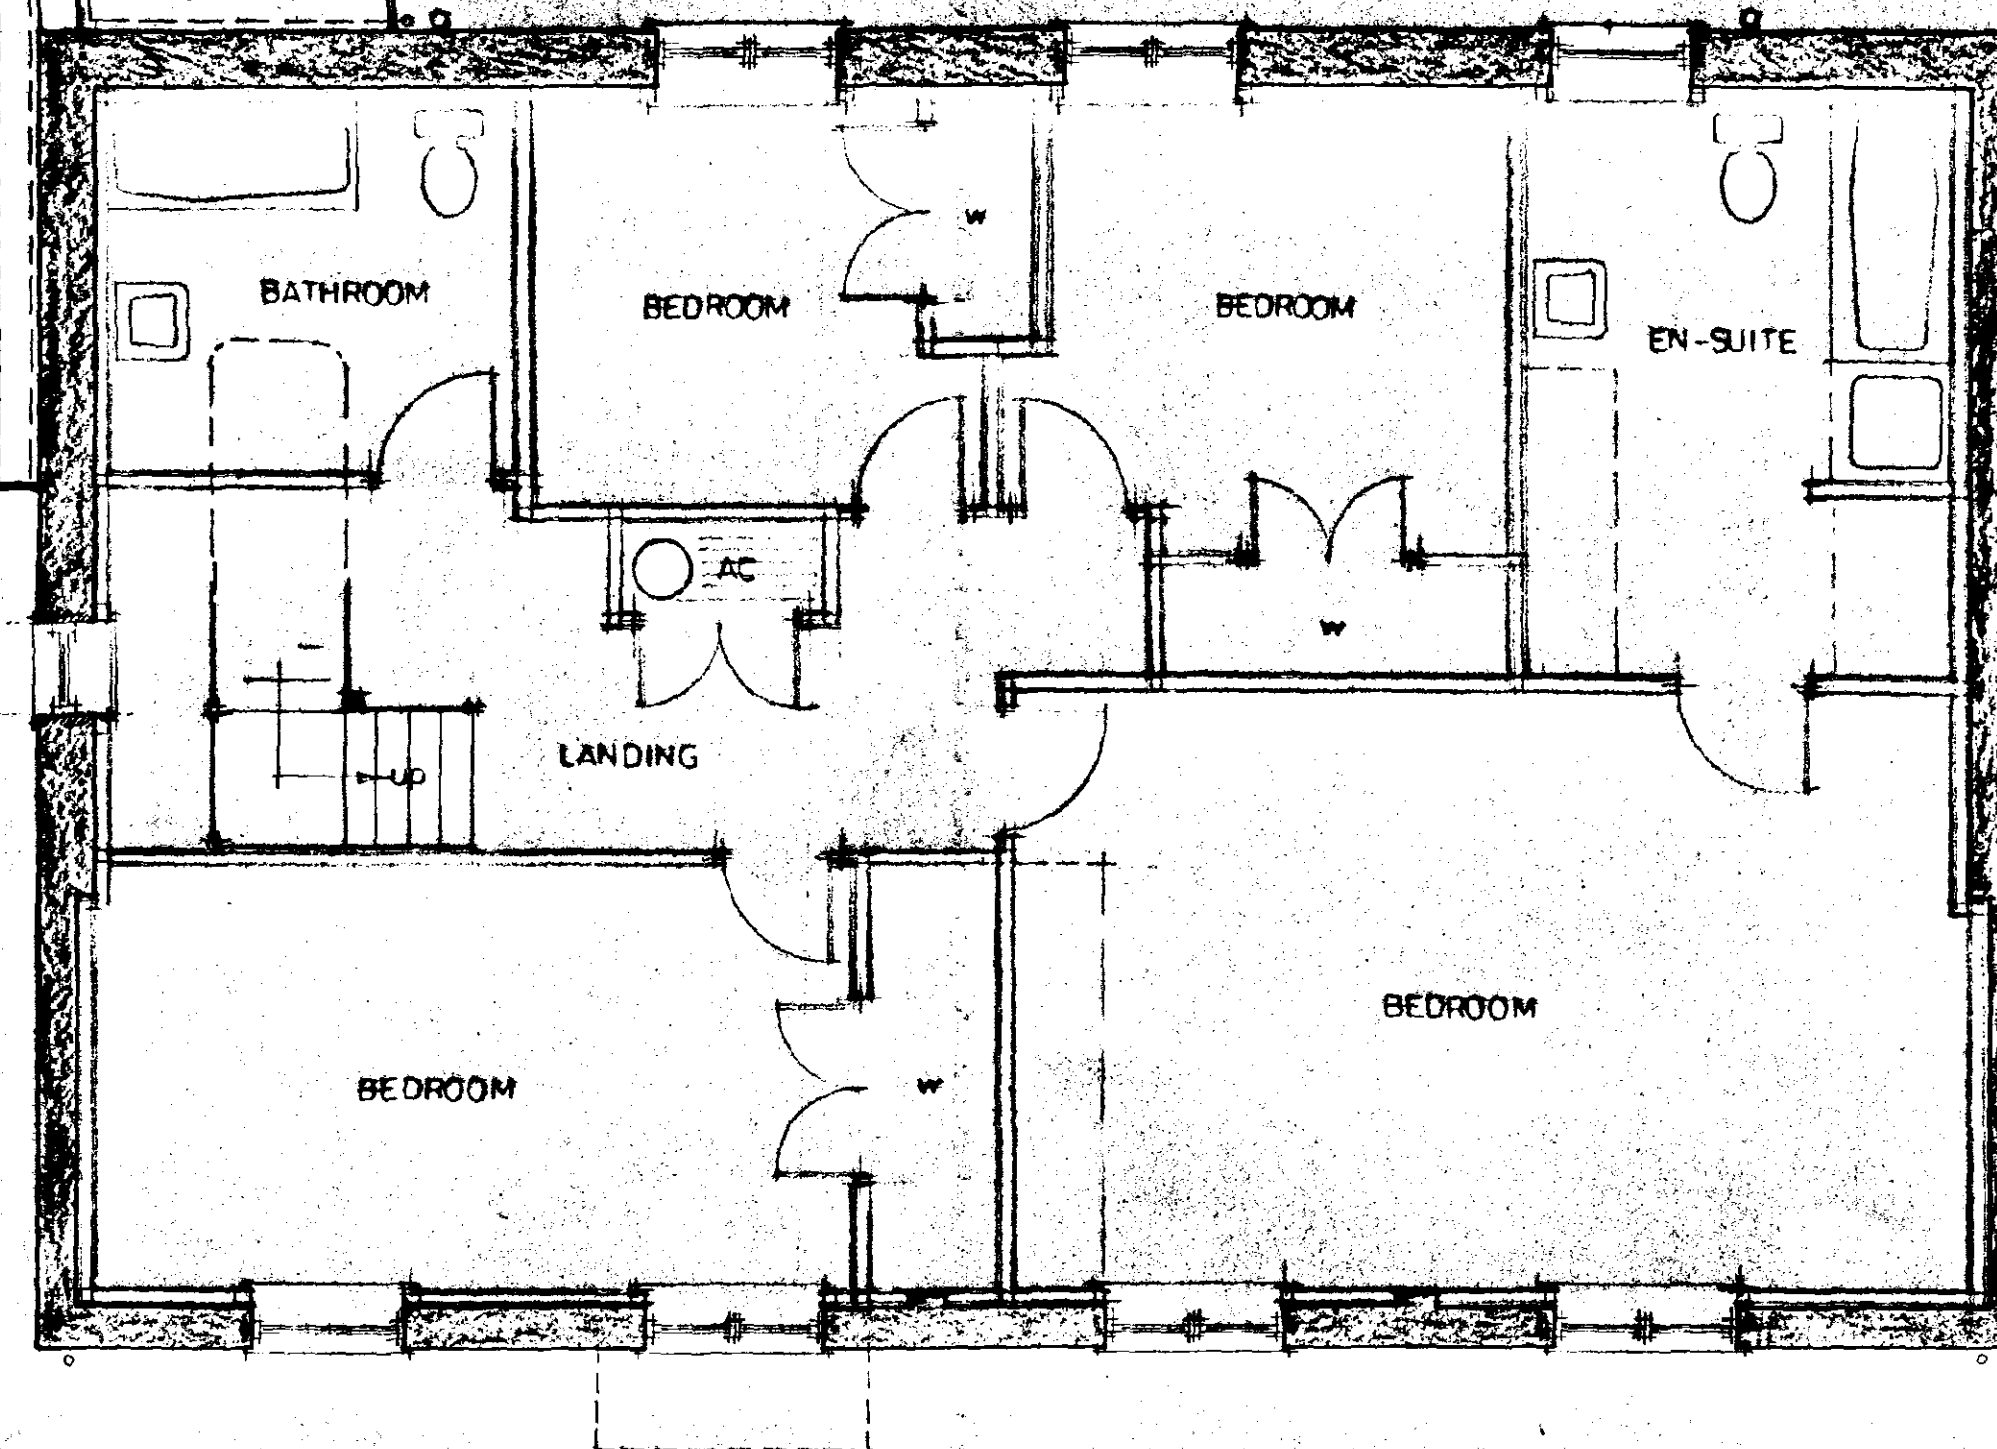

GROUND FLOOR PLAN

DO NOT SCALE FROM THIS DRAWING
 This drawing is copyright and may not be altered, traced, photographed or used for any purpose other than that for which it is issued.
 The General Contractor is to check all dimensions on site and report discrepancies to the Architect.
 All details shown on this drawing including foundations are based upon typical site conditions related to the area. No responsibility can be accepted for abnormal conditions which may be discovered during construction unless reported to the Architect so that design amendments may be considered. Site soil surveys are recommended in respect of foundations to establish specific site conditions before foundation work is undertaken.

SOUTH HOLLAND DC
 HOUSING & PLANNING
 28 JUL 1999
 Ref: 0754/99

G. R. MERCHANT
 LEAD AMICE, FIWO,
 ARCHITECTURAL, STRUCTURAL
 & LAND DRAINAGE CONSULTANT
 TEL: HOLBEACH (01406) 490800

PROJECT:
GRANARY CONVERSION TO DWELLING
PENNY HILL FARM
HOLBEACH

CLIENT:
P. WEST


SCALES: 1/50 DATE: JUNE 1999

DRAWING No. PW.02


REVISIONS:




FRONT

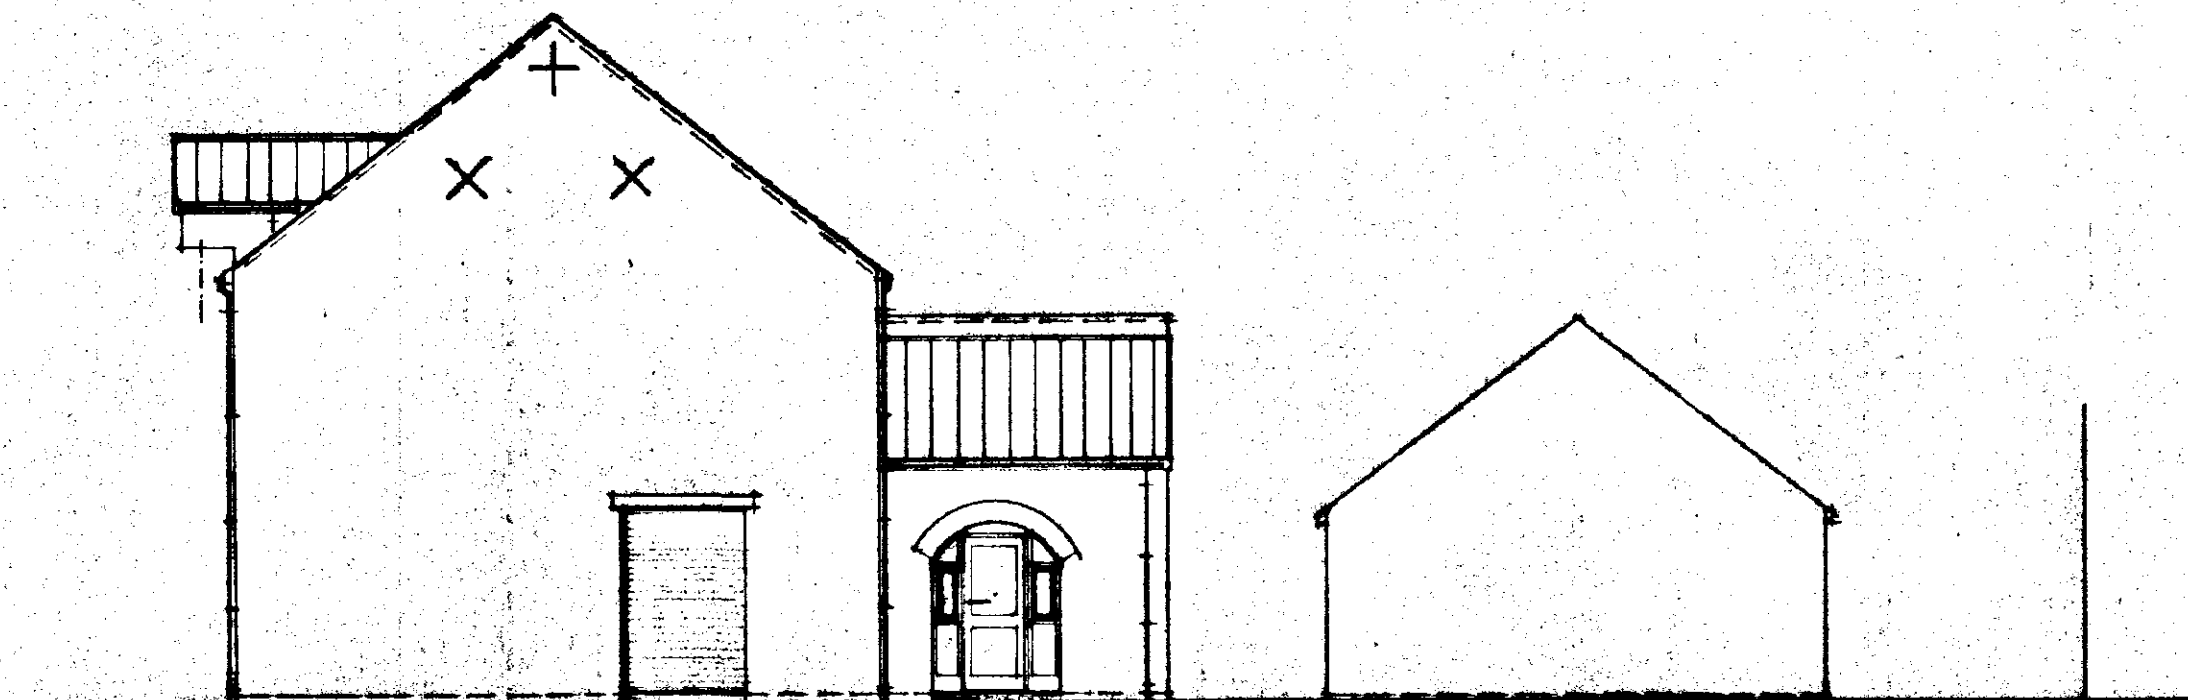

SIDE

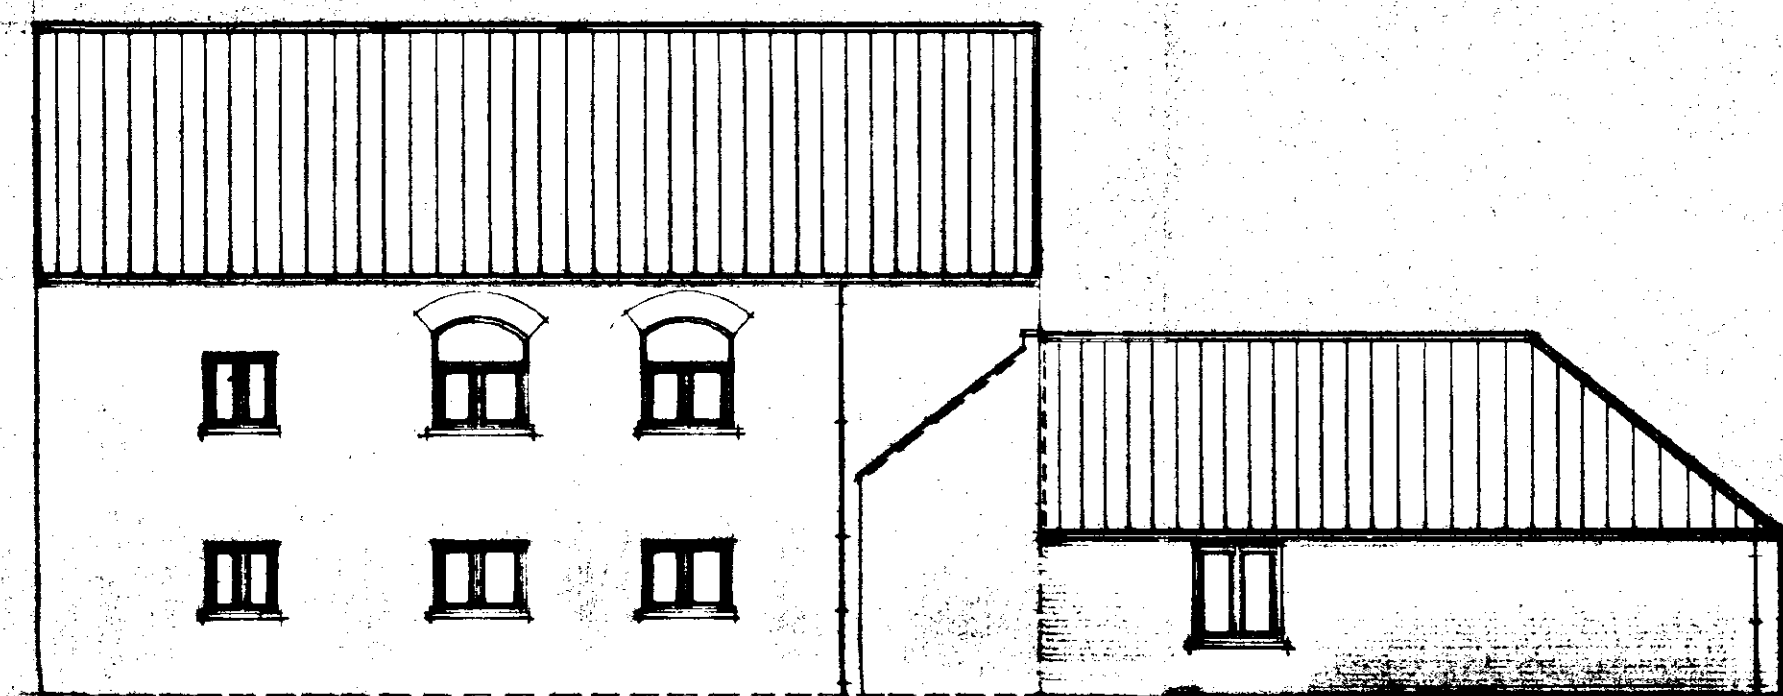

REAR

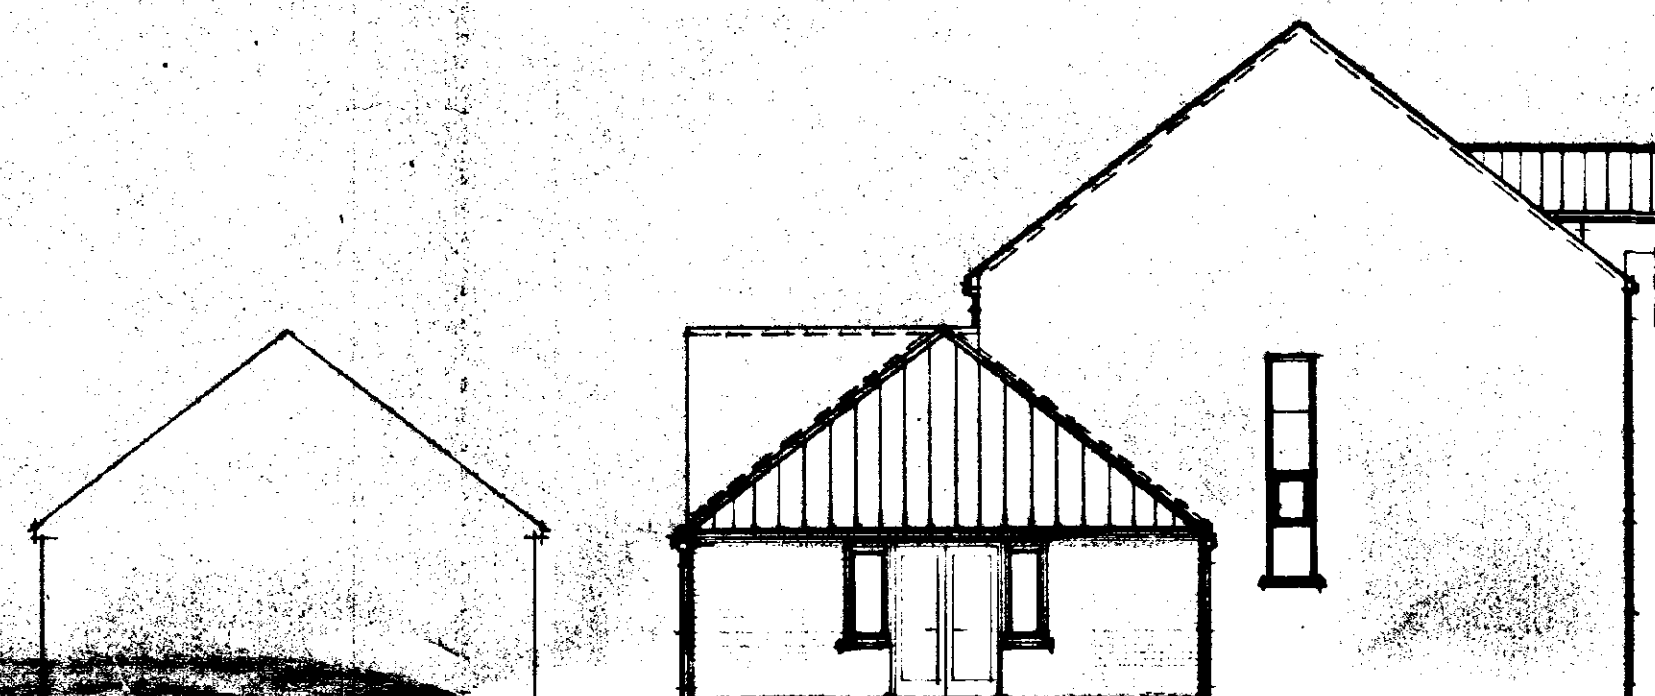

SIDE

SOUTH HOLLAND DC
HOUSING & PLANNING
28 JUL 1999
Ref: 075497

G. R. MERCHANT
LENG AMICE, FIWO,
ARCHITECTURAL, STRUCTURAL
& LAND DRAINAGE CONSULTANT
TEL: HOLBEACH (01406) 490800

PROJECT:

GRANARY CONVERSION TO DWELLING
PENNY HILL FARM
HOLBEACH

CLIENT:

P. WEST

SCALES:

1/100

DATE:

JUNE 1999

G. R. MERCHANT

DRAWING No.:

PP.03

REVISIONS:

DO NOT SCALE FROM THIS DRAWING

This drawing is copyright and may not be stored, traced, photographed or used for any purpose other than that for which it is issued.
The General Contractor is to check all dimensions on site and report discrepancies to the Architect.
All details shown on this drawing including foundations are based upon typical site conditions related to the area. No responsibility can be accepted for abnormal conditions which may be discovered during construction unless reported to the Architect so that design amendments may be considered. Site soil surveys are recommended in respect of foundations to establish specific site conditions before foundation work is undertaken.


FENCING & TREE PLANTING SCHEME

- A WHITEBAM (SORBUS ARIA LUTESCENS) FEATHERED
- B HAWTHORN (CRATAEGUS OXYCANTHOIDES) FEATHERED
- C SILVER BIRCH (BETULA PENDULA) FEATHERED
- D 1.2M HIGH CLOSE BOARDED FENCE
- E 1.8M HIGH CLOSE BOARDED FENCE


All planting to be in accordance with BS 4428:1989 and amendment No. 1 (1991)

All trees to be planted with minimum 0.6m plastic mulch mat and to be staked, tied and watered.

1/3 to 1/2 bag of peat free tree and shrub planting compost to be incorporated into backfill for each tree hole.

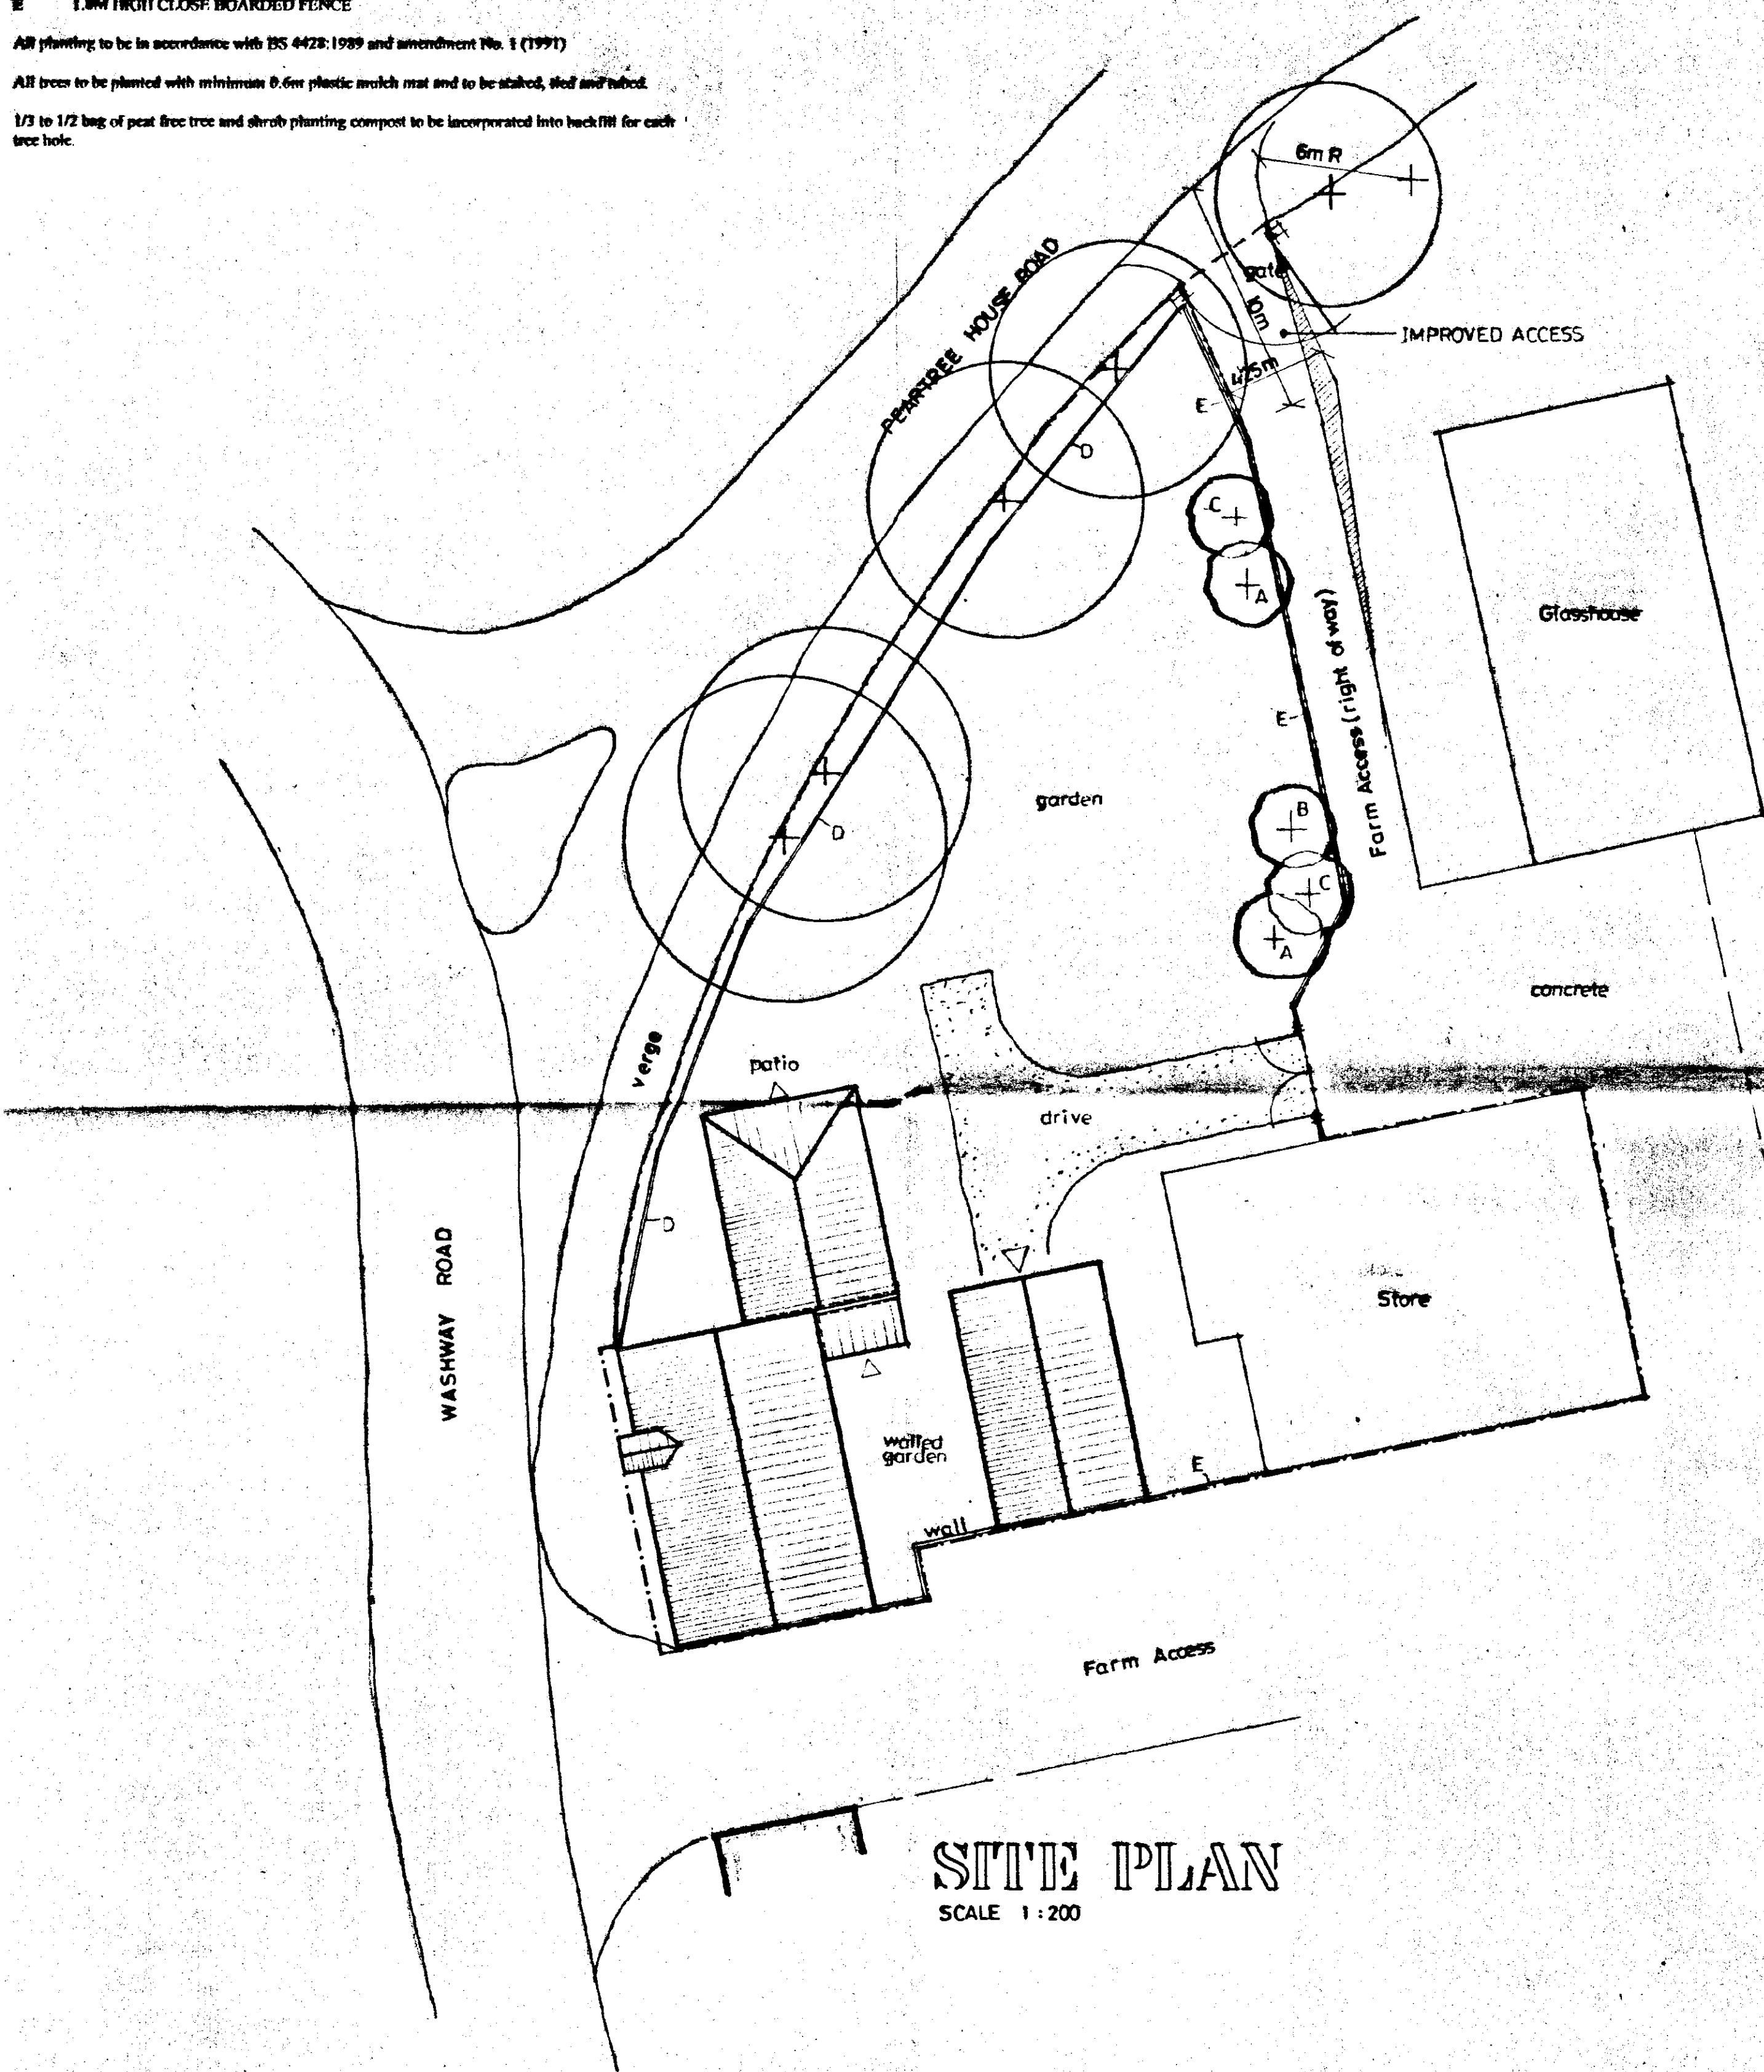

SITE PLAN
SCALE 1:200

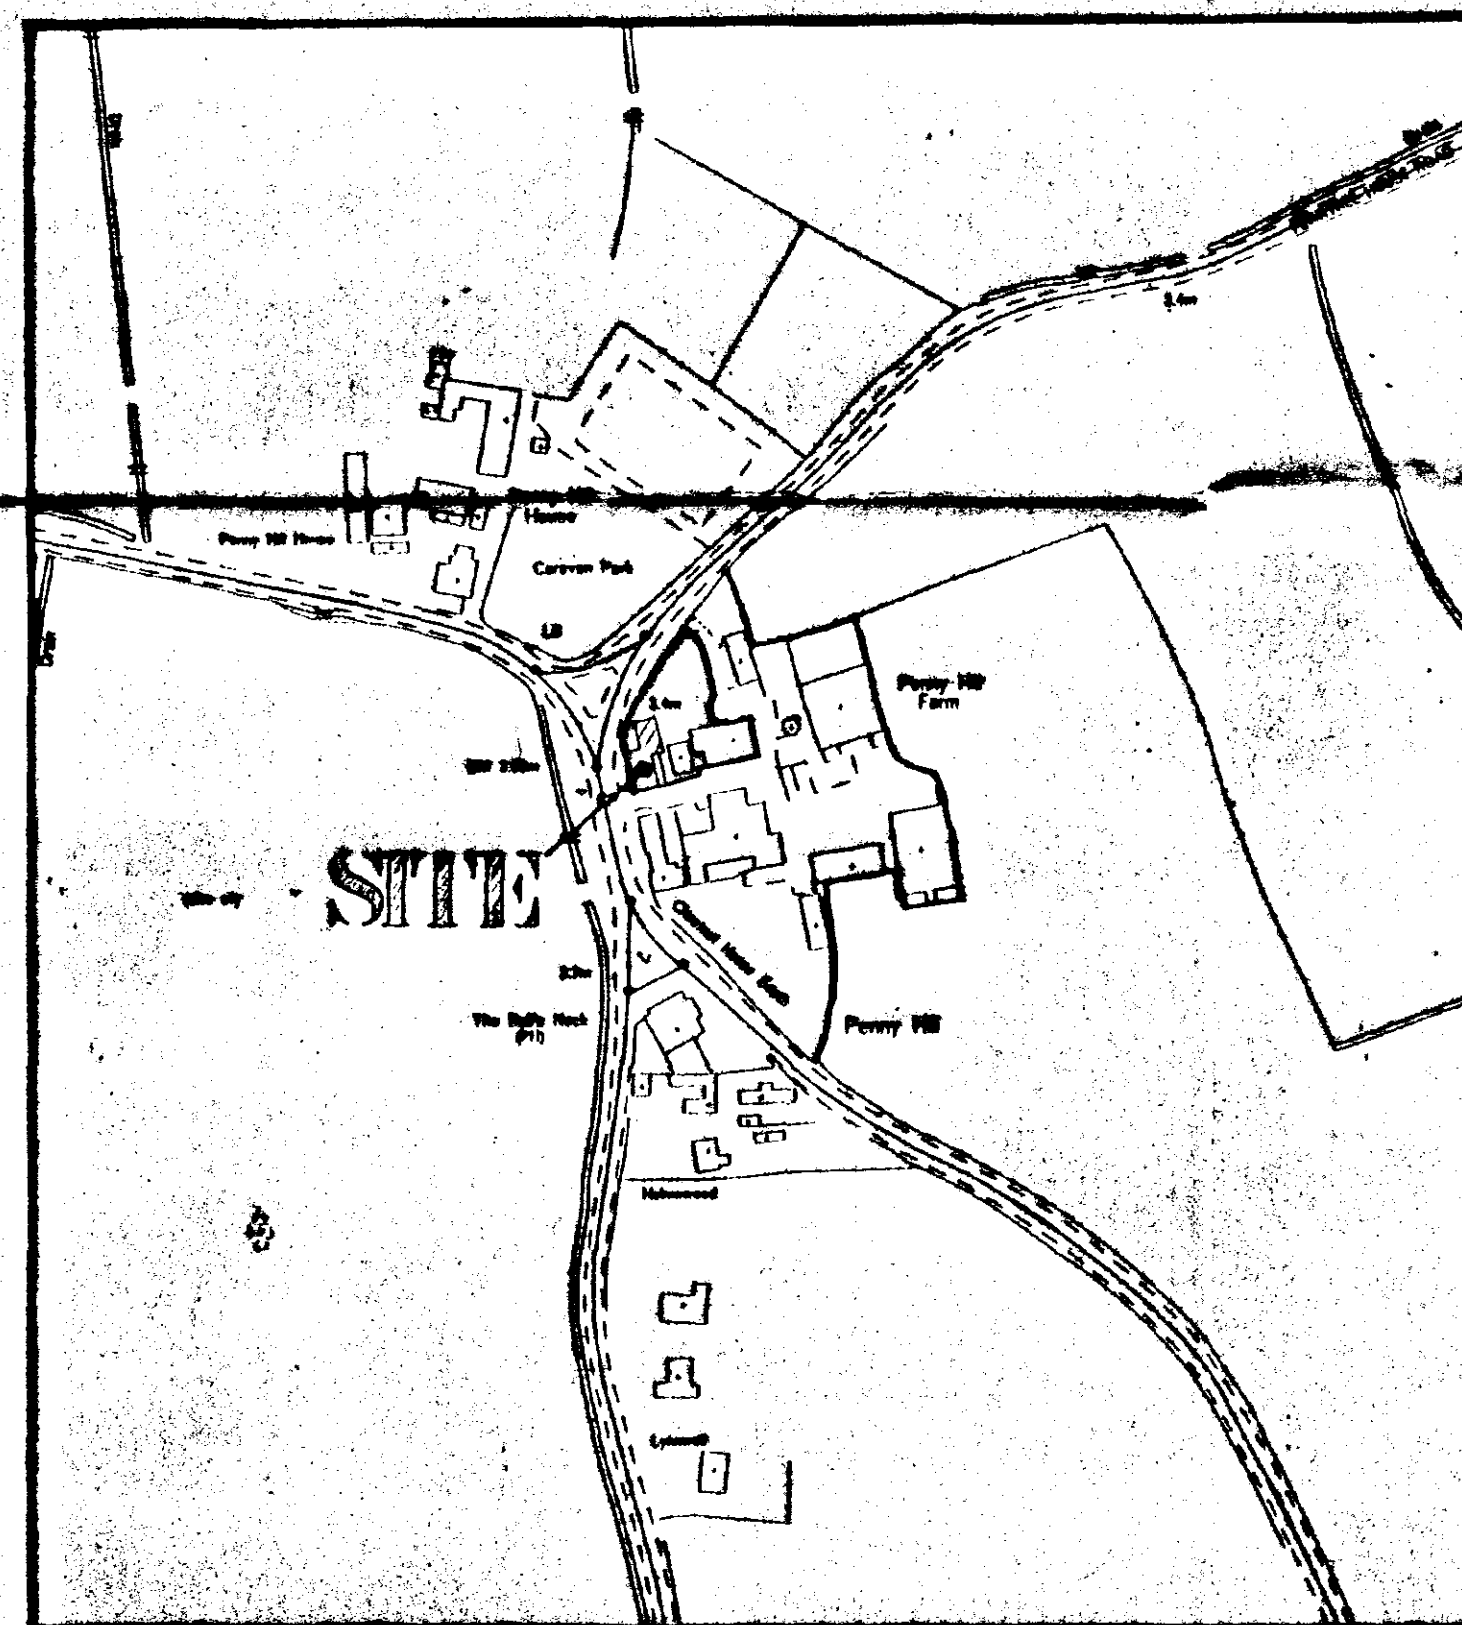

LOCATION PLAN
SCALE 1:2500

DO NOT SCALE FROM THIS DRAWING

This drawing is copyright and may not be altered, traced, photographed or used for any purpose other than that for which it is issued.

The General Contractor is to check all dimensions on site and report discrepancies to the Architect.

SOUTH HOLLAND DC
HOUSING & PLANNING
28 JUL 1999
Ref: 0754/99

G. R. MERCHANT
LENG AMICE, FWO,
ARCHITECTURAL, STRUCTURAL
& LAND DRAINAGE CONSULTANT
TEL: HOLBEACH (01406) 490800

PROJECT:
GRANARY CONVERSION TO DWELLING
PENNY HILL FARM
HOLBEACH

CLIENT:
P. WEST

SCALES:
AS INDICATED

DATE:
JUNE 1999

G.R. MERCHANT
DRAWING No.:
PW.01

REVISIONS: