



COPYRIGHT:
This drawing is the copyright of S.D.S. Design Ltd. and must not be copied, reproduced or loaned without prior written consent of S.D.S. Design Ltd.
Any dissemination and/or publication of this drawing is prohibited. It is to be used for the construction of the building only. Construction should only proceed from drawings issued for specific construction purposes unless prior written consent is obtained. Should any site personnel, or those employed to carry out the work on site, be required to check the drawings for any errors or omissions, they should do so at their own risk. The drawings are issued on the understanding that they do so entirely at their own risk.

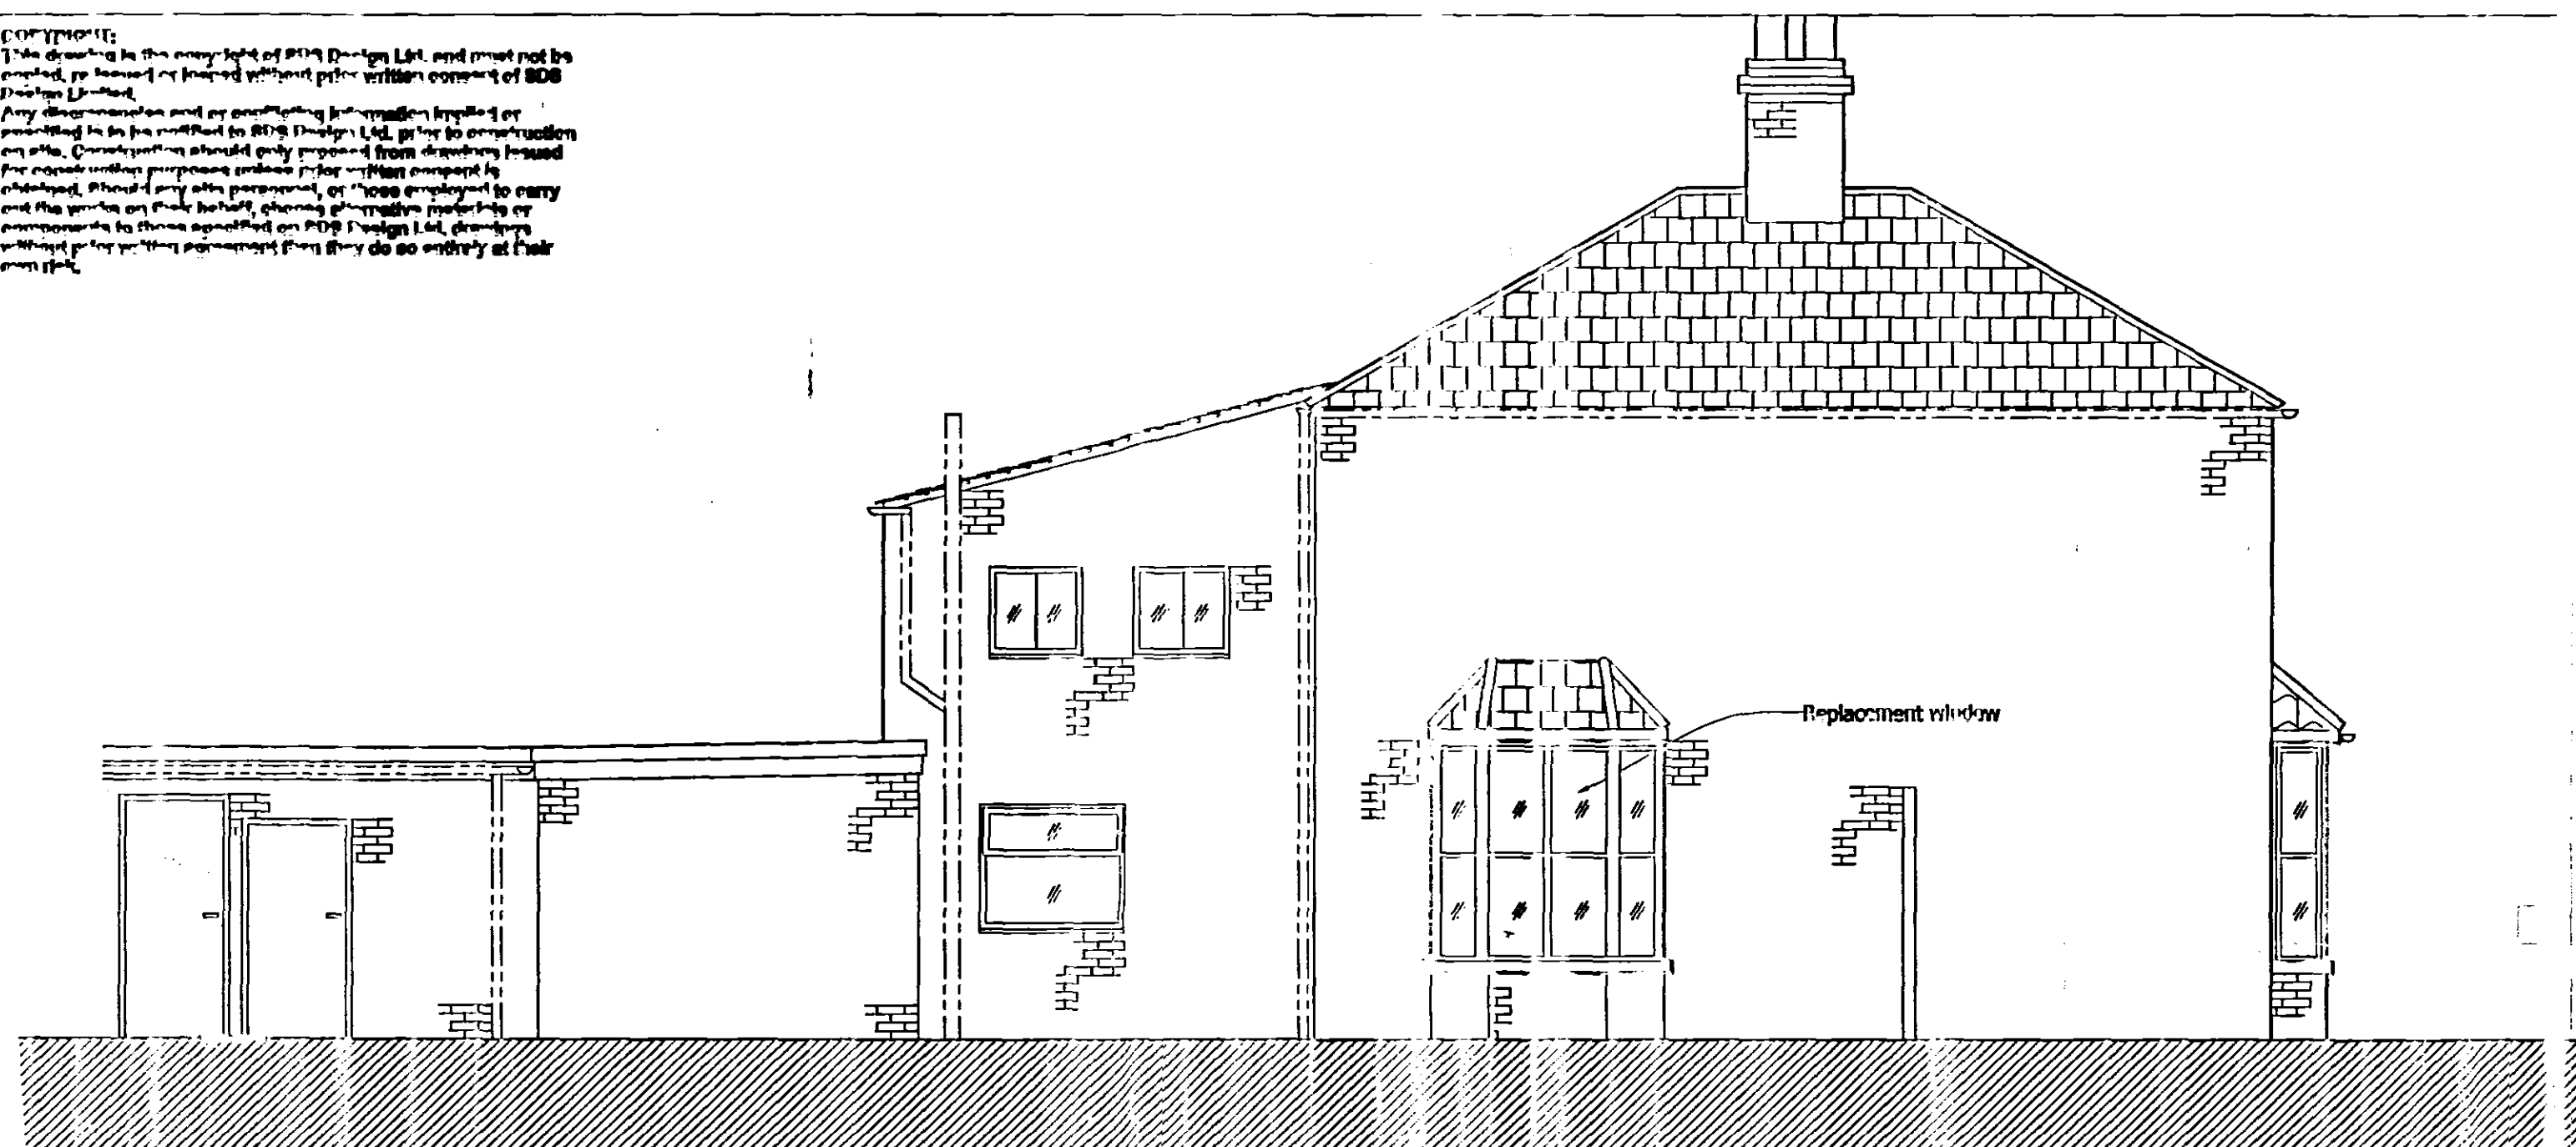


Left Elevation

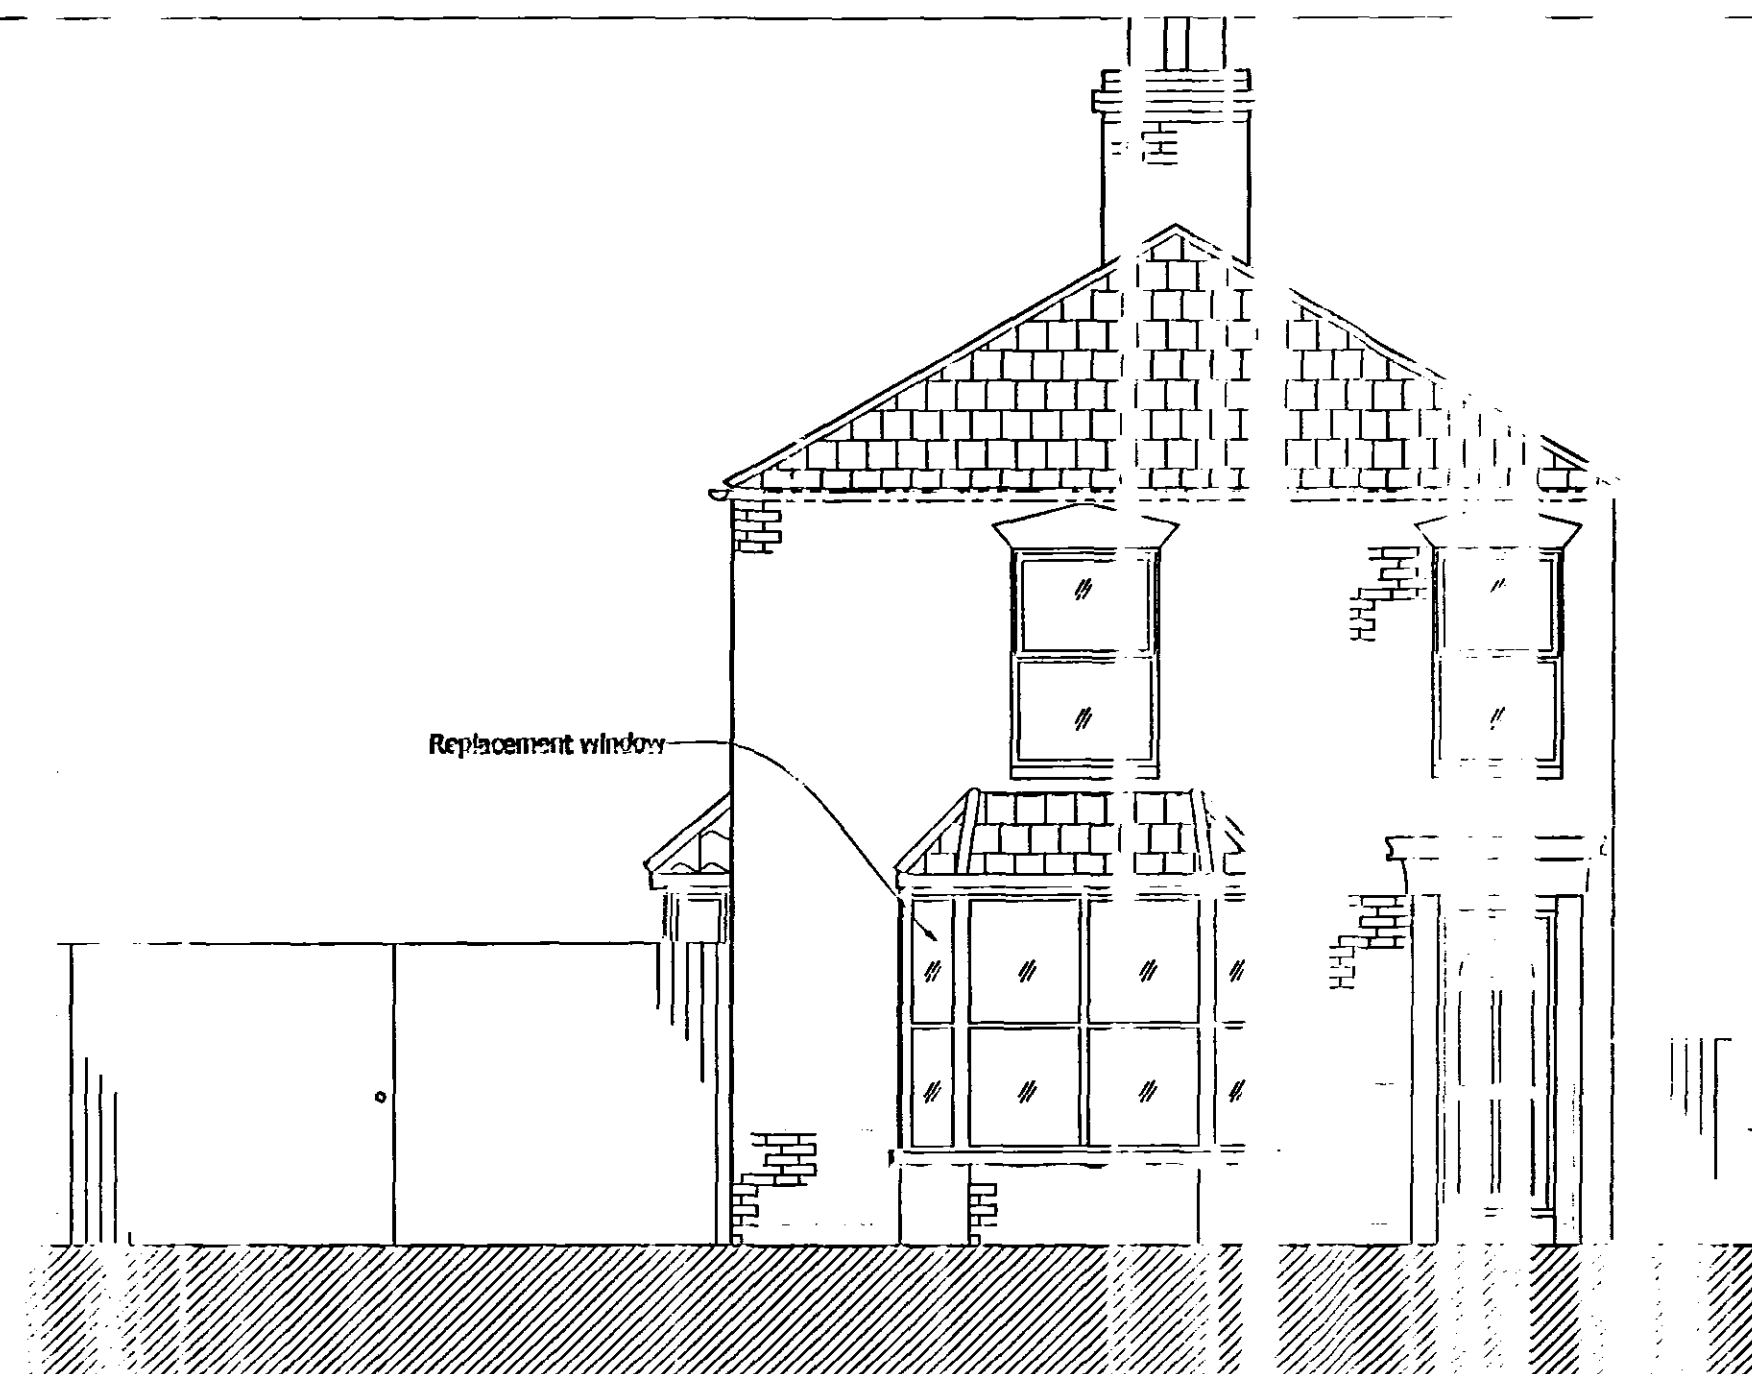


Front Elevation

Replacement Windows

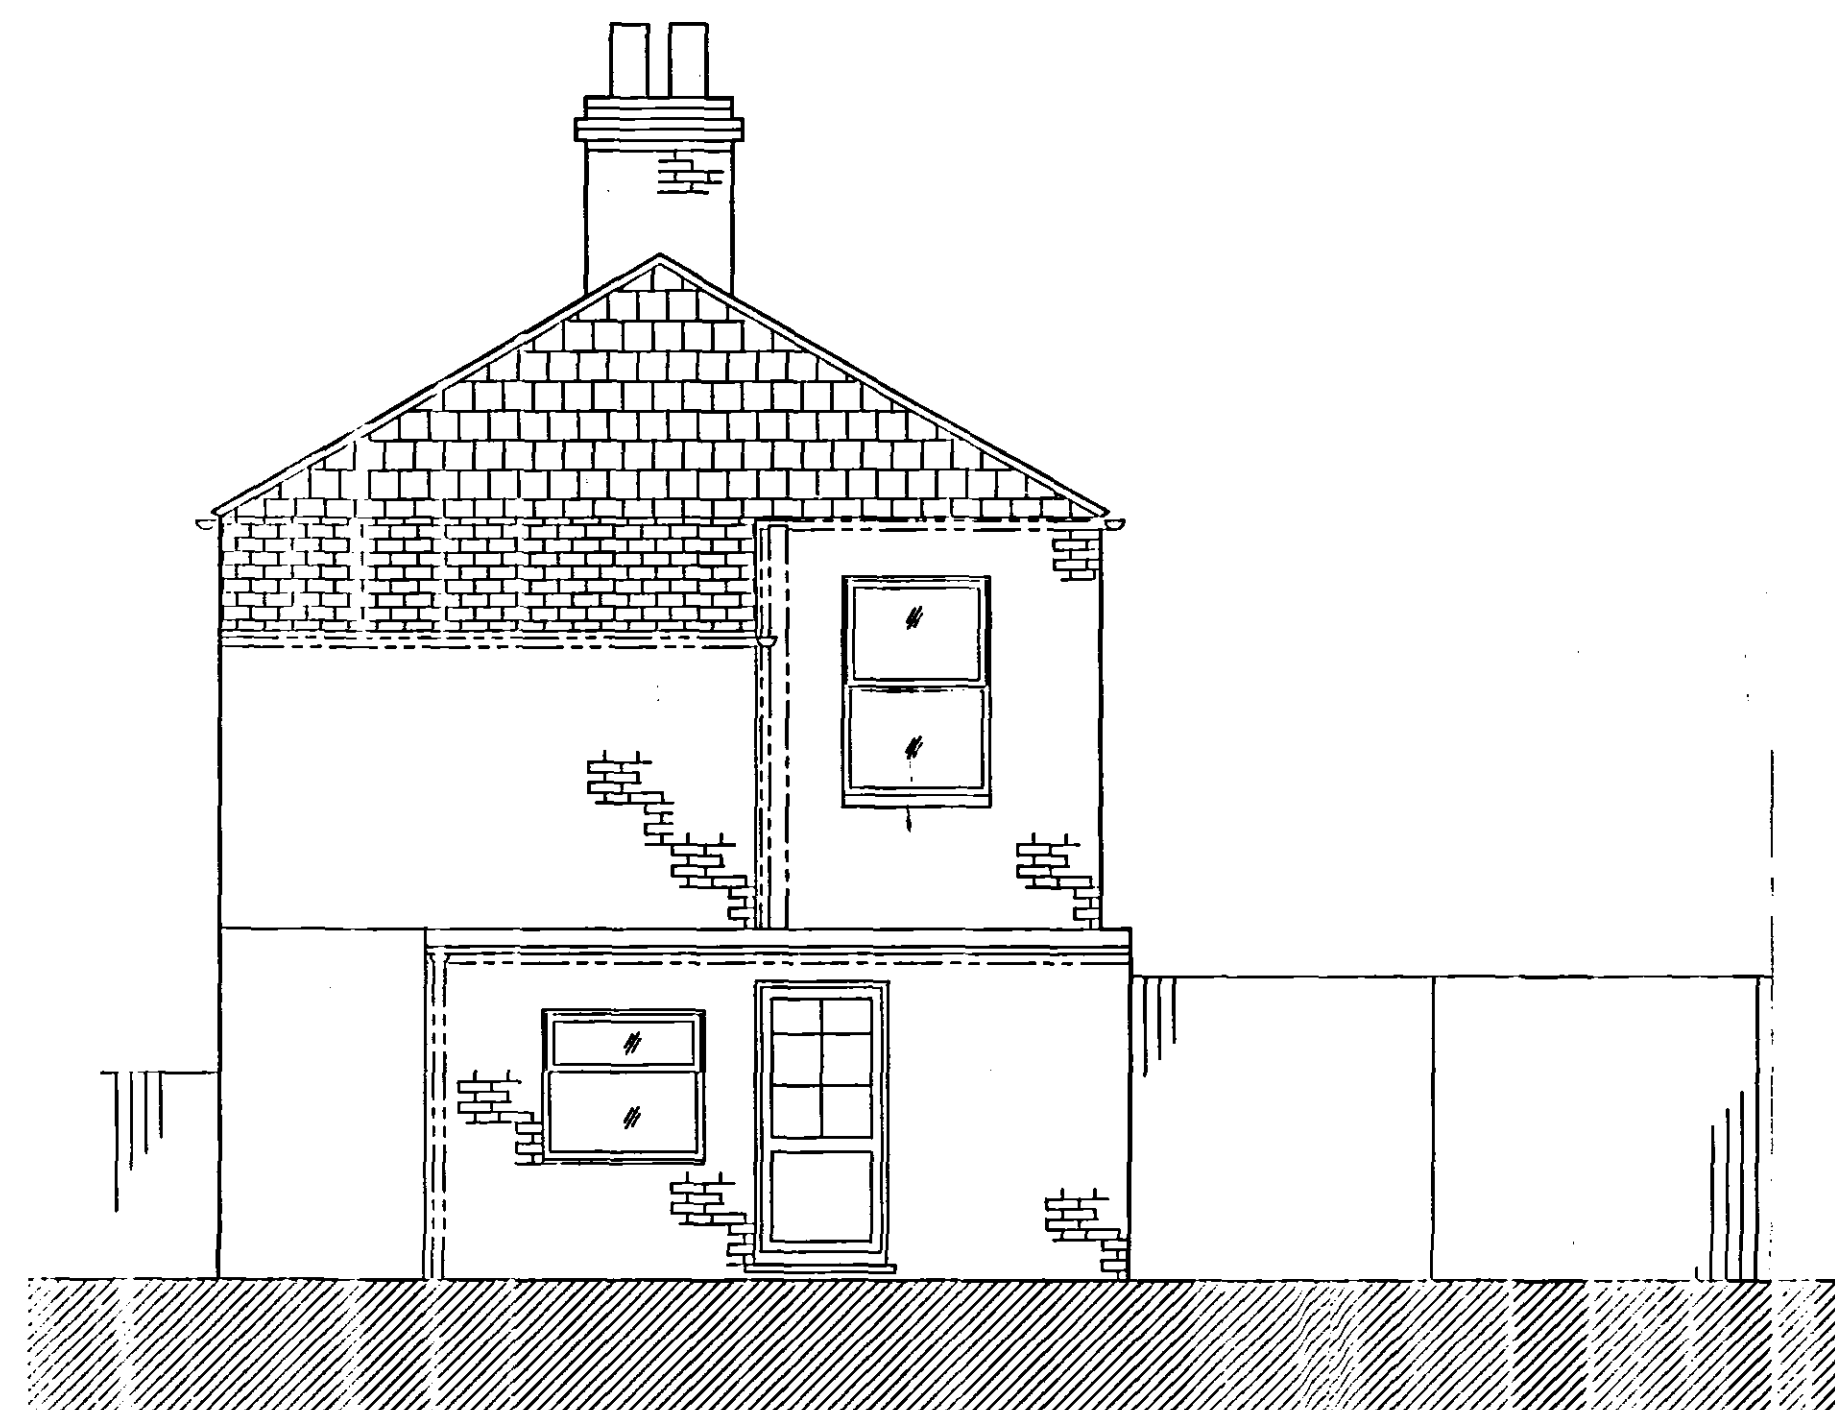


Rear Elevation

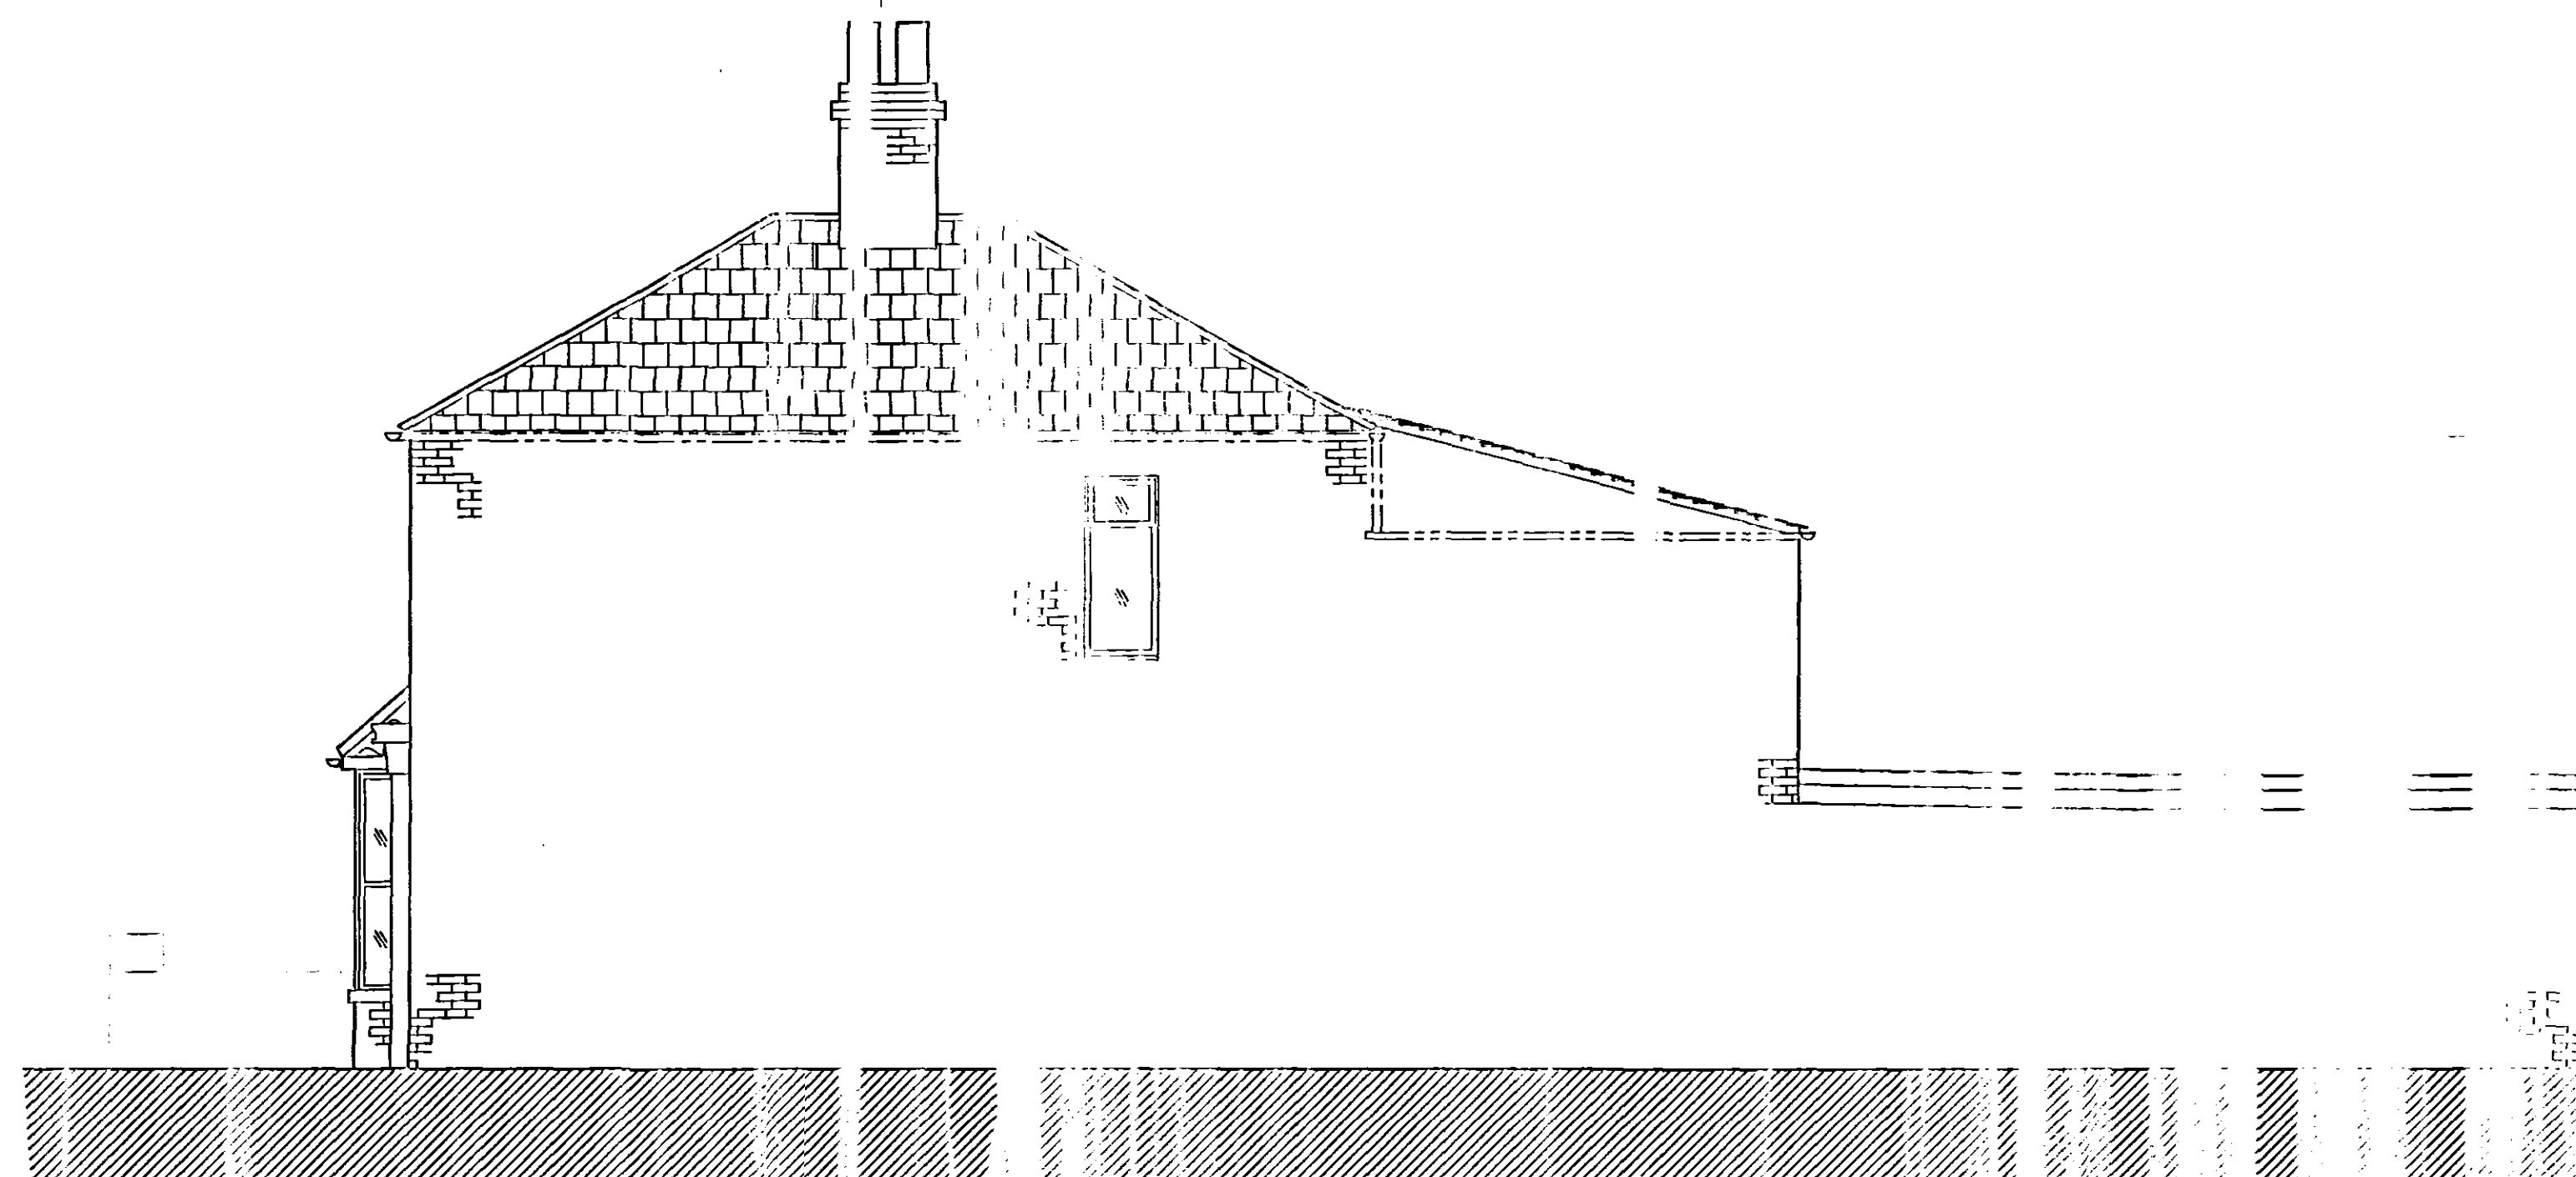

Right Elevation

Location Plan 1:1250

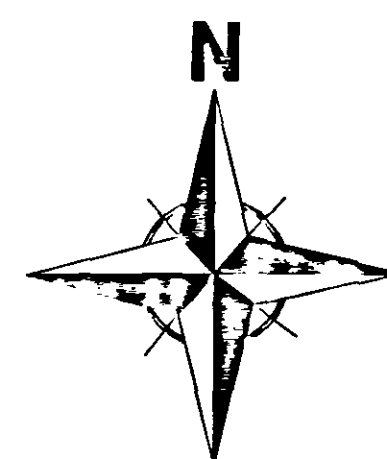

Site Plan 1:500

This drawing is the copyright of S. D. S. Design Ltd, and must not be reproduced in part or whole without written consent. Any unauthorized copying could result in legal action being taken.

NOTES:
DO NOT SCALE FROM THIS DRAWING

BEFORE WORK BEGINS
Contractors must verify all dimensions on site before commencing work. Any discrepancies must be reported to S.D.S. Design Ltd. before work is undertaken or materials are ordered.

COPYRIGHT:
This drawing is the copyright of S.D.S. Design Ltd. and must not be copied, reproduced or loaned without prior written consent of S.D.S. Design Ltd.
Any dissemination and/or publication of this drawing is prohibited. It is to be used for the construction of the building only. Construction should only proceed from drawings issued for specific construction purposes unless prior written consent is obtained. Should any site personnel, or those employed to carry out the work on site, be required to check the drawings for any errors or omissions, they should do so at their own risk. The drawings are issued on the understanding that they do so entirely at their own risk.

The information contained in this drawing is representative and has been compiled from a dimensional survey only and does not represent or certify the structure of the building or any other structure at the time of construction. The contractor is to visit the site to make himself acquainted with the building and surroundings and undertake any investigation work or make all allowances to ensure that the work is carried out in accordance with the above and to ensure that there is no risk to the safety, stability or public. The contractor is to include all necessary allowances to cover the prevention of accidents and injury.

All work is to be carried out in compliance with the provisions, regulations and statutory guidelines, local authority regulations, codes of practice, standards, the safety recommendations, specified standards and recommendations and services and building regulations. All materials and workmanship is to be kept on site. Provide all relevant guarantees in the form of a contract to the client. Allow all necessary access and egress with the CA (and CA personnel) specialist subcontractors. Ensure all materials are submitted to the Local Authority. Planning Control and submit materials as required to the local Authority Planning Department. Carefully examine the drawings and notify any discrepancies to the CA for instruction prior to proceeding. Check all dimensions on site prior to ordering materials and notify any discrepancies to the CA for instruction prior to proceeding.

No responsibility for any error or omission in this specification will be recognised unless brought to the attention of the Client or his agent prior to signing the contract.

A	Apr 2007	PT	Issue
Rev	D-Set	Int	Amendment

SDS
Design Limited
Architectural Design & Planning Consultants

www.sdsdesignltd.com
Fitts Barn, Abbey Road
Fitts Barn, K19 3LY, UK
Telephone: 01423 801322, Fax: 01423 801322
E-Mail: design@sdsgroup.co.uk
From 10, Riverside Business Centre, Riverside Road,
LOWESTOFT,
Suffolk, IP11 3DT
Telephone: 01423 801322, Fax: 01423 801322
Mobile: 07759 527017
E-Mail: j.patterson@sdsgroup.co.uk

70 Church Street
Holbeach
Lincs

Drawing Title:
EXTENSION DRAWING

Drawn By:
P. TAYLOR

Check By:
J. PATTISON

Drawn Date:
05/03/07

All dimensions are in millimetres.
All dimensions are to be checked on site.