



COPYRIGHT:
This drawing is the copyright of S.D.S. Design Ltd. and must not be copied, re-issued or loaned without prior written consent of S.D.S. Design Ltd.
Any drawings and/or specifications prepared or submitted to be prepared by S.D.S. Design Ltd. prior to construction on site. Construction should only proceed from drawings issued for construction purposes unless prior written consent is obtained. Should any site personnel, or those employed to carry out the work on site, choose alternative materials, or components to those specified on S.D.S. Design Ltd. drawings, without prior agreement then they do so at their own risk.

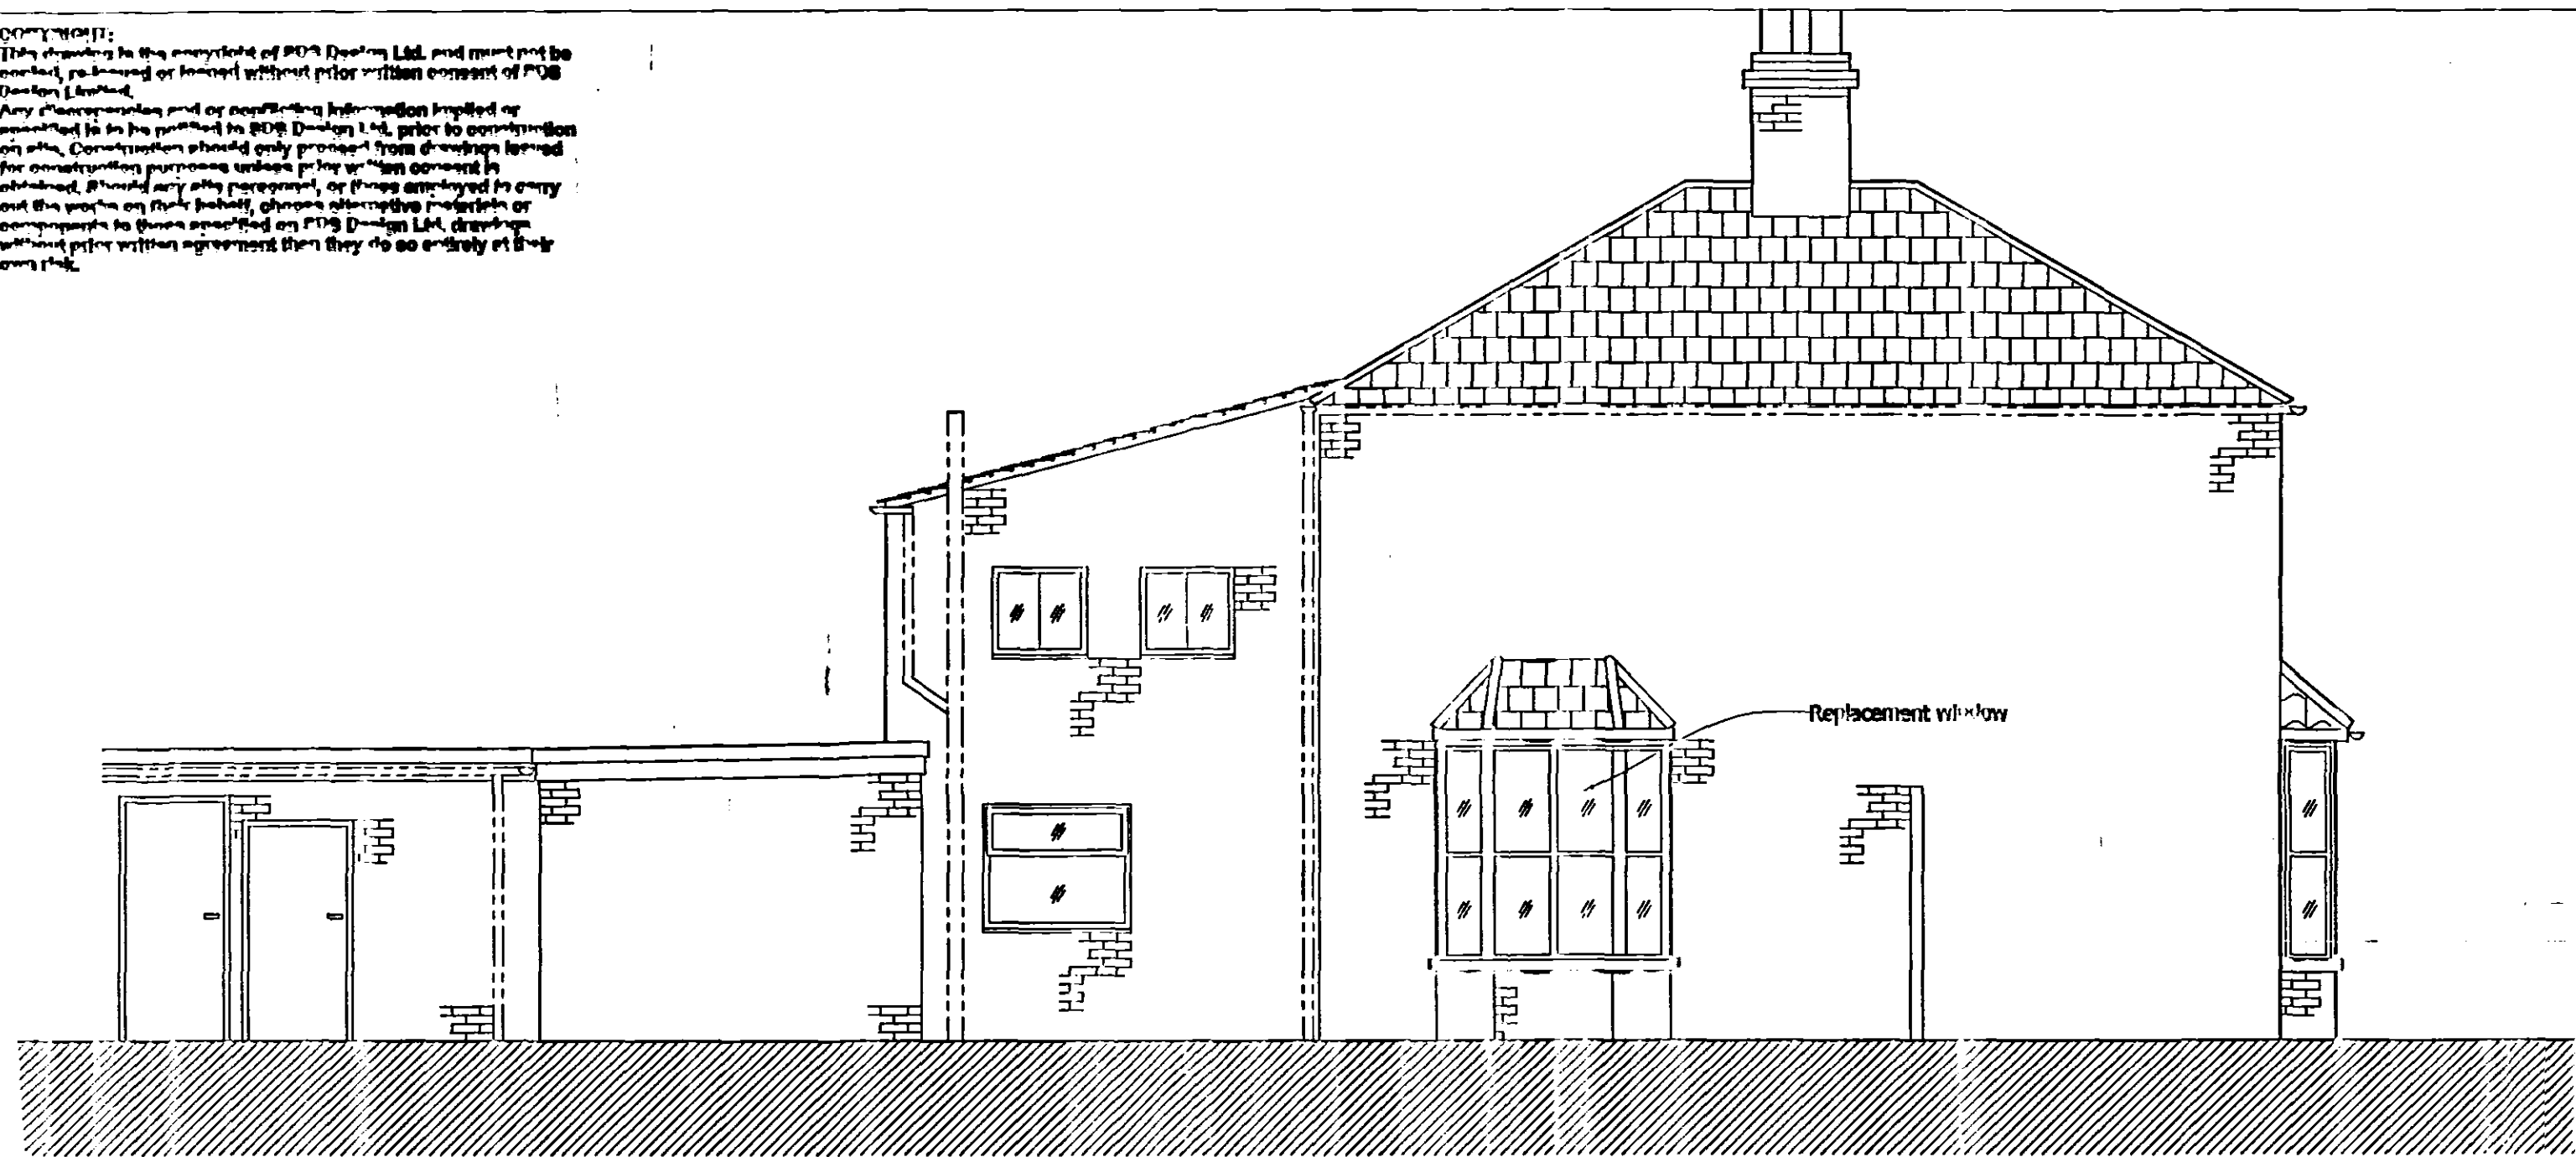


Left Elevation

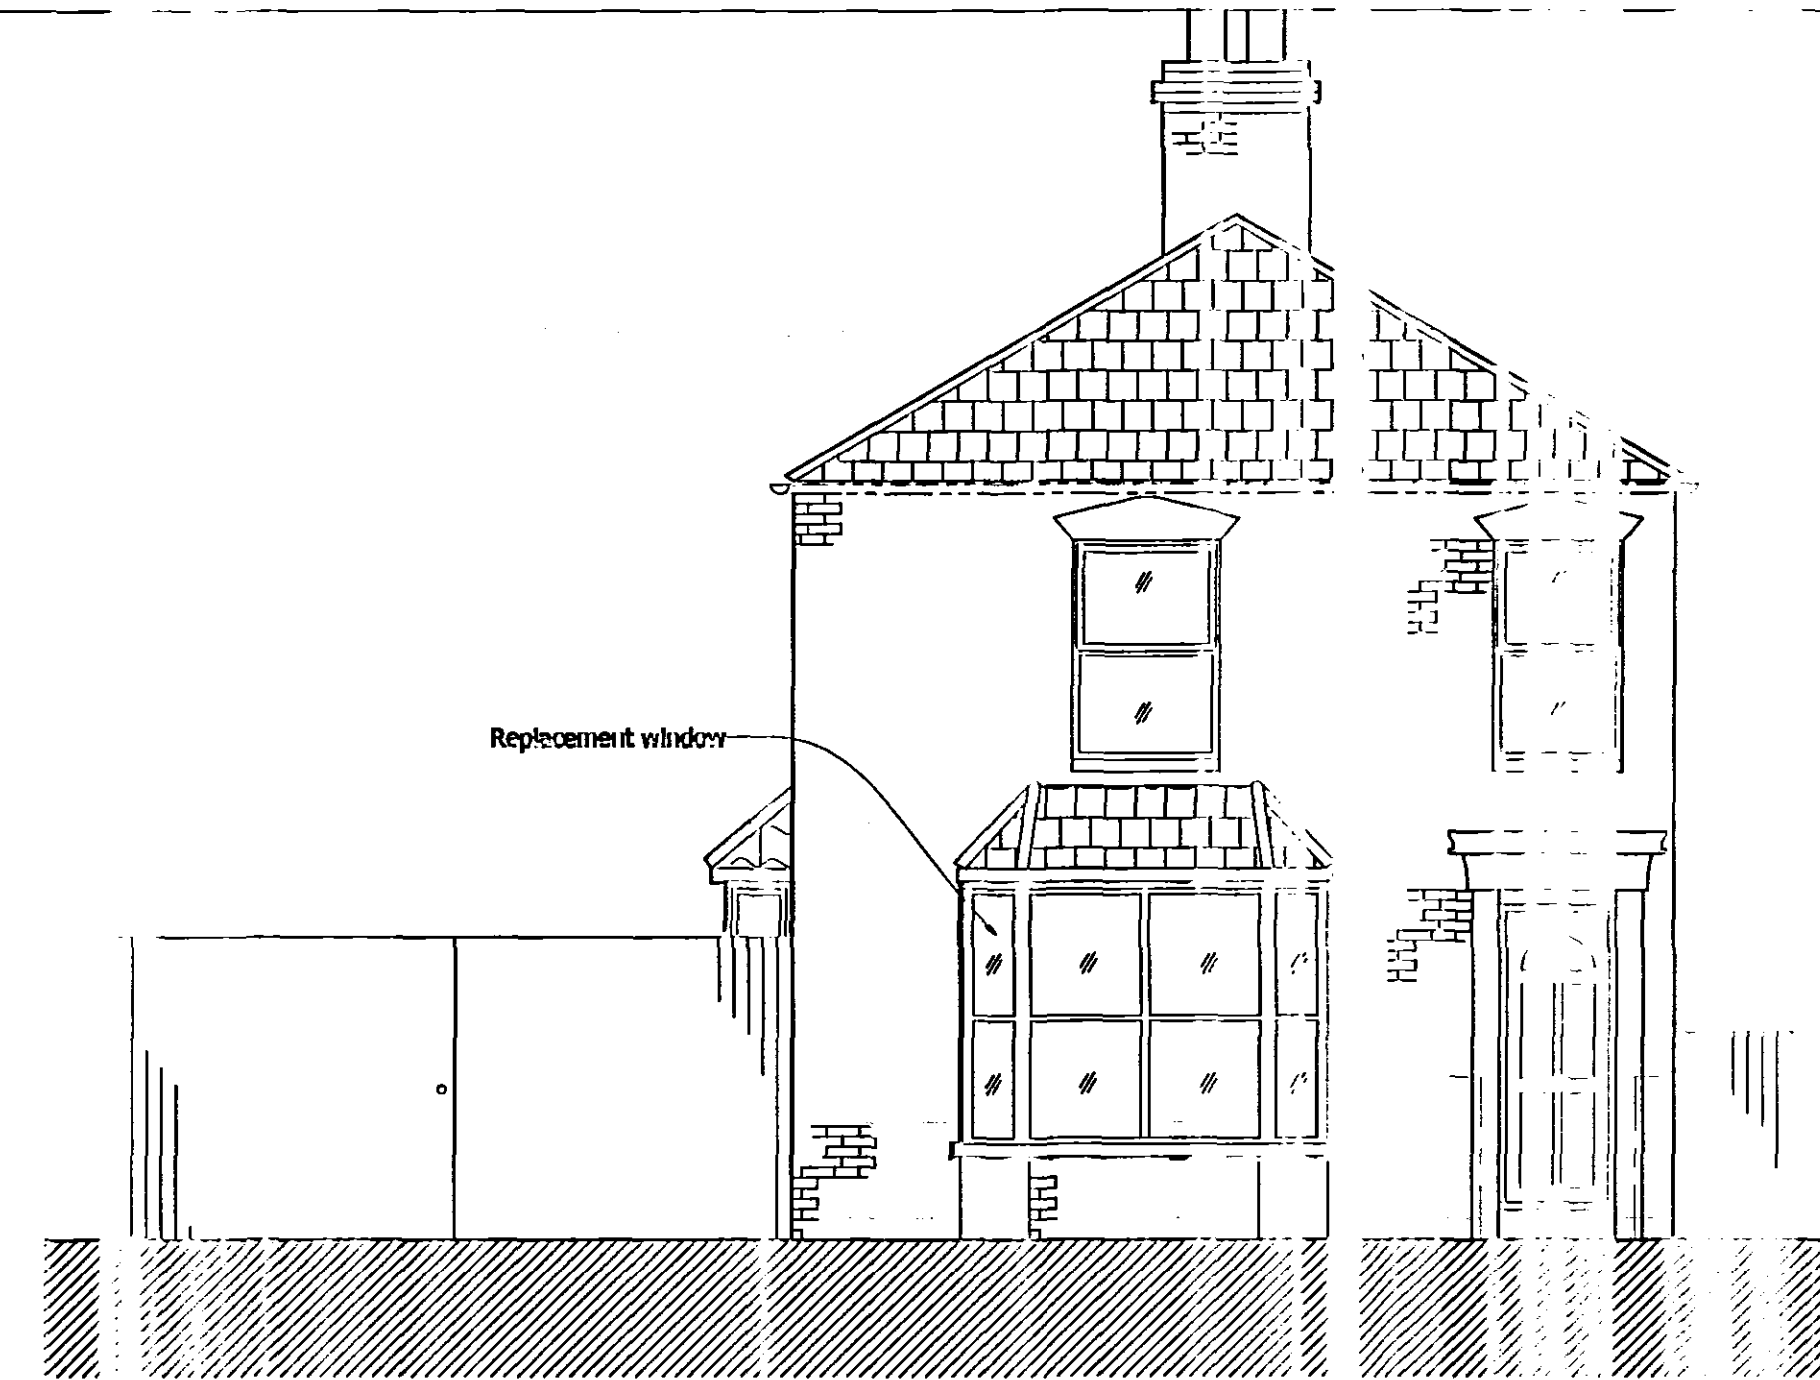


Front Elevation

Replacement Windows

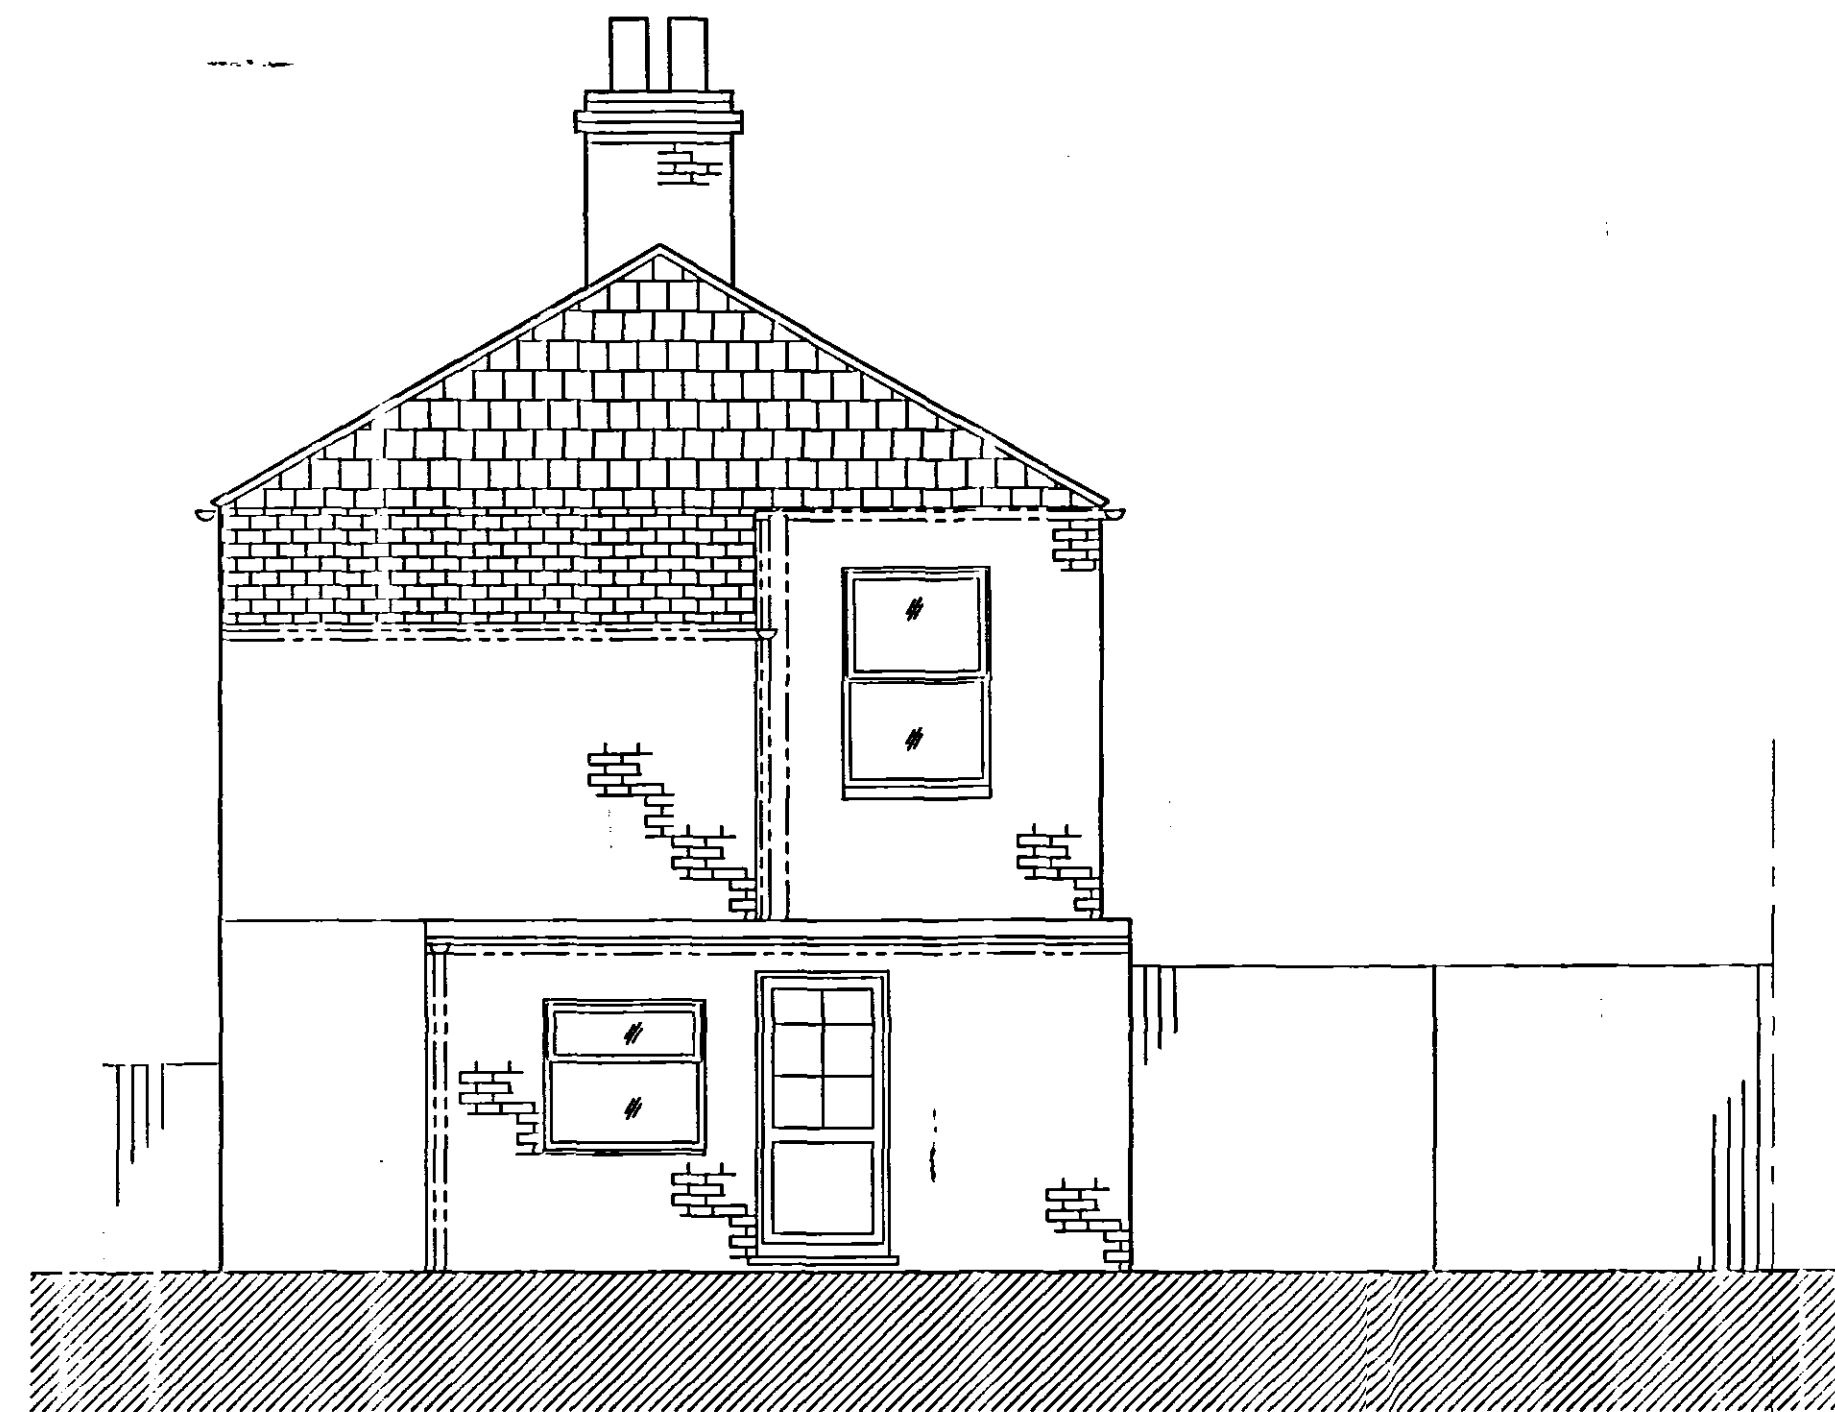


Rear Elevation

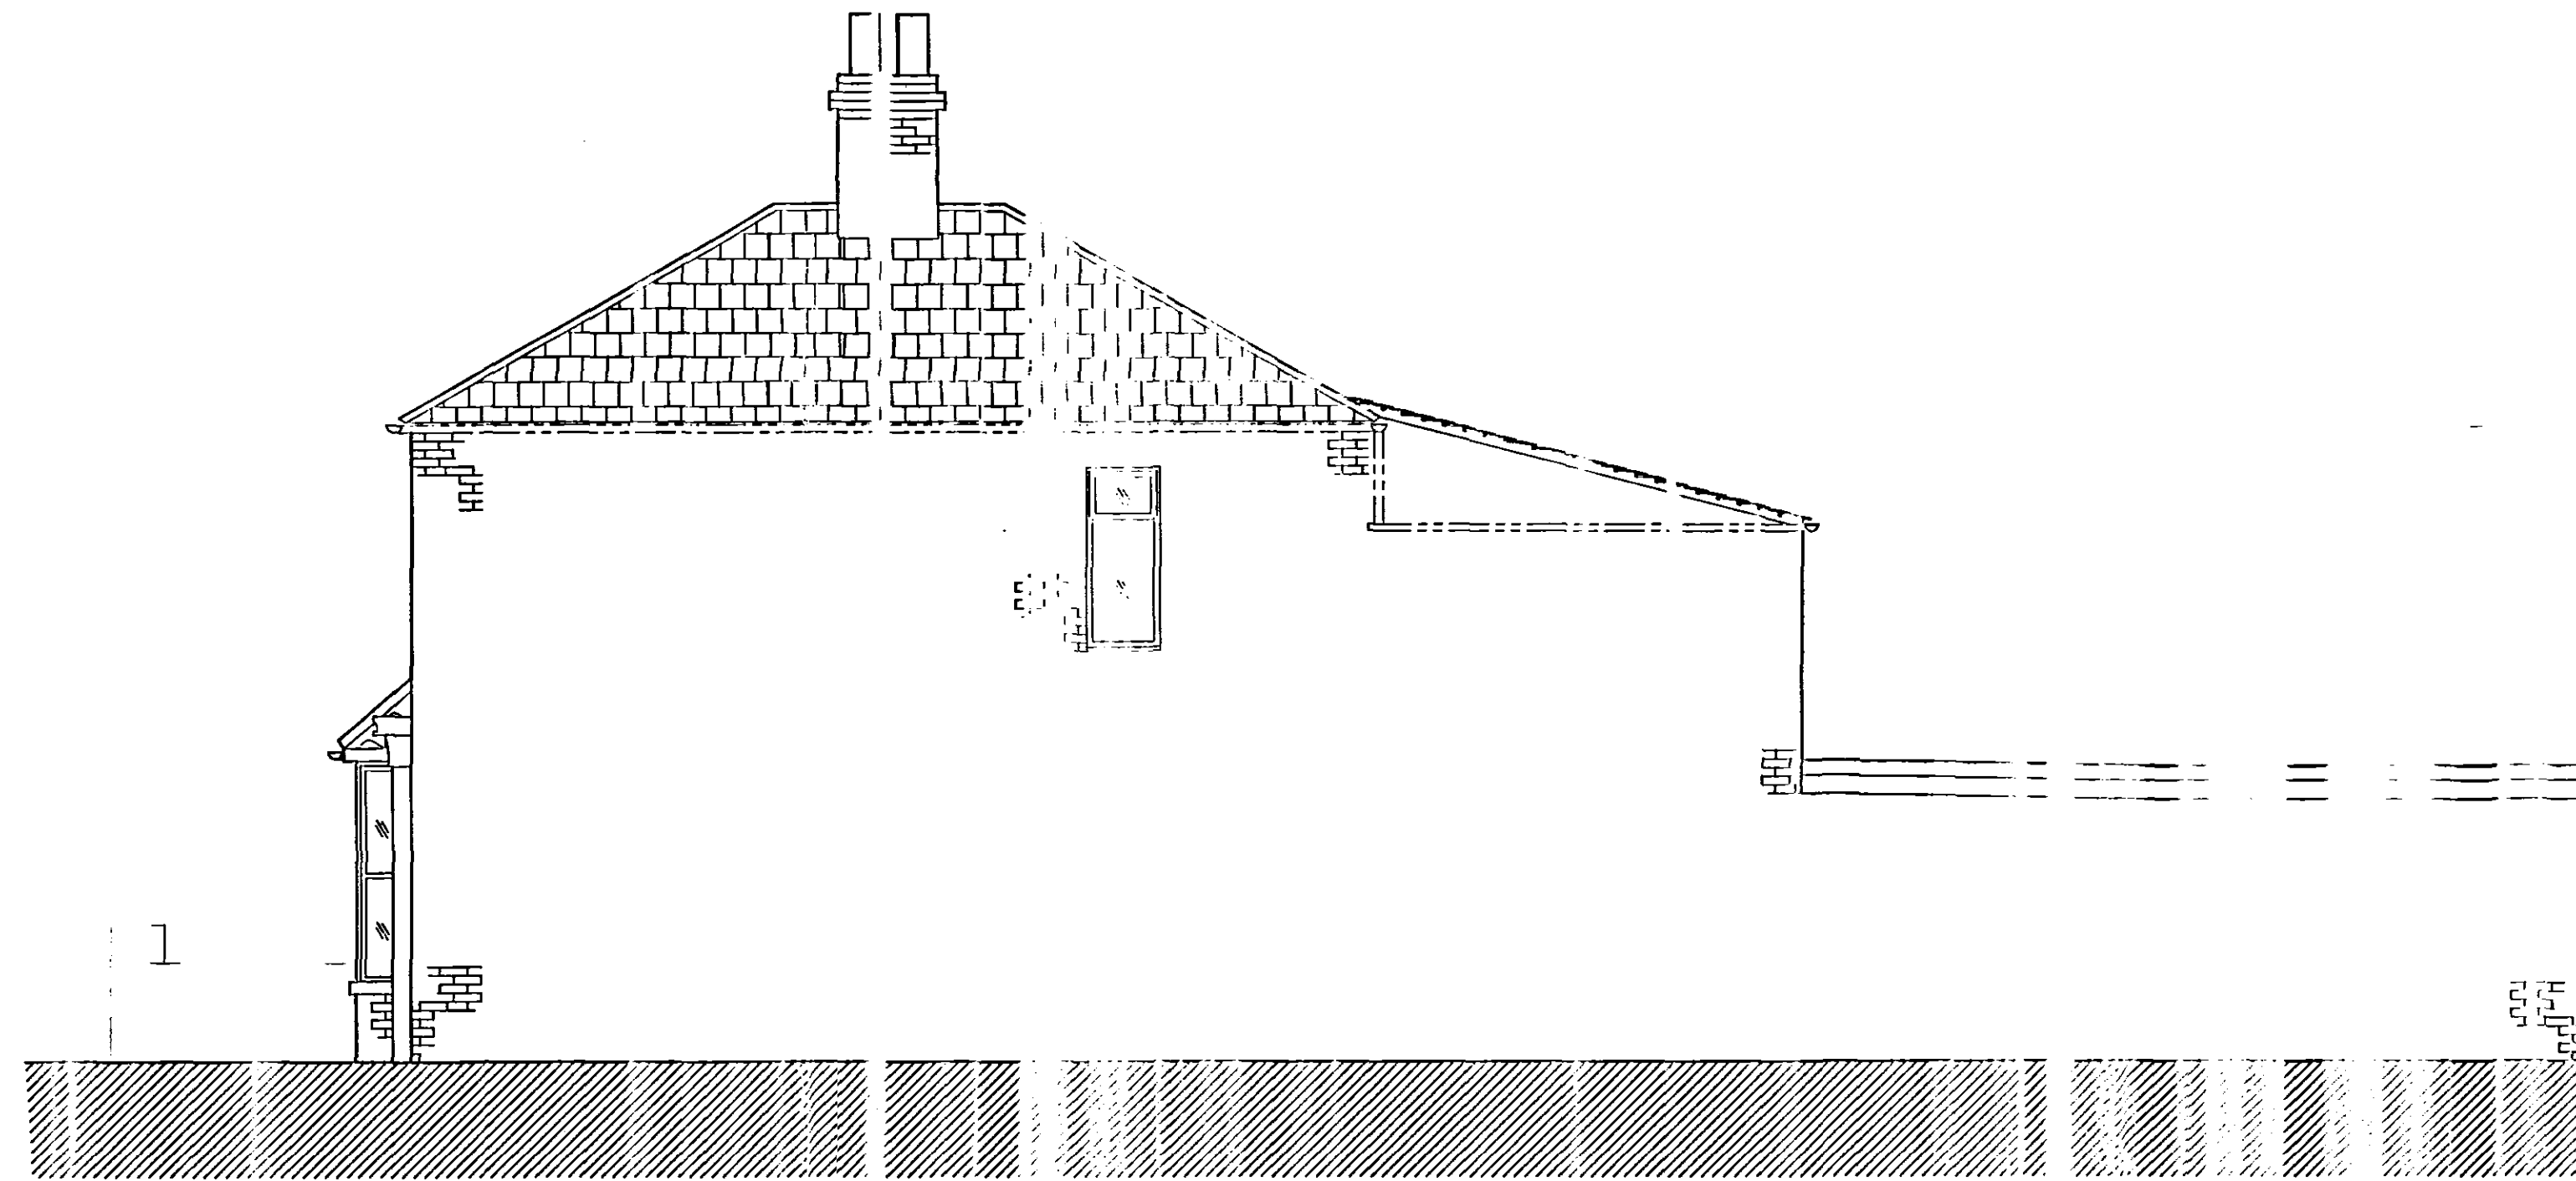

Right Elevation

Location Plan 1:1250

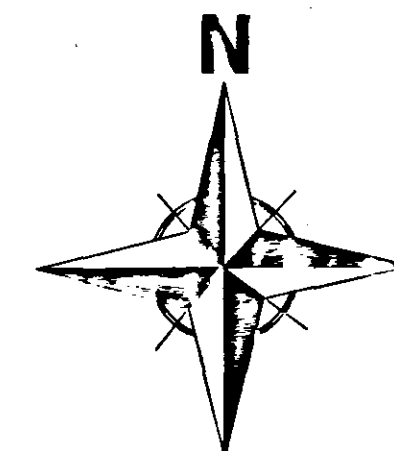

Site Plan 1:500

NOTES:
DO NOT SCALE FROM THIS DRAWING

BEFORE WORK BEGINS
Contractor must verify all dimensions on site before commencing work on site. Any discrepancies must be reported to SDS Design before work is undertaken or materials are ordered.

COPYRIGHT:
This drawing is the copyright of S.D.S. Design Ltd. and must not be copied, re-issued or loaned without prior written consent of S.D.S. Design Ltd.
Any drawings and/or specifications prepared or submitted to be prepared by S.D.S. Design Ltd. prior to construction on site. Construction should only proceed from drawings issued for construction purposes unless prior written consent is obtained. Should any site personnel, or those employed to carry out the work on site, choose alternative materials, or components to those specified on S.D.S. Design Ltd. drawings, without prior written agreement then they do so at their own risk.

The information contained in this drawing is representative and has been compiled from a dimensional survey only and does not warrant or certify the accuracy of the drawings or specifications. The contractor is to visit the site to make himself acquainted with the building and surroundings and undertake any investigation work or make all allowances to ensure that a full and final quotation for the work will be submitted, taking into account all contingencies.
Failure to do so will be at the contractor's own risk and no additional payments shall be considered for any amendments to the work.
The contractor is to carry out all work in full compliance with the Health and Safety Commission's Approved Code of Practice "Managing Construction for Health and Safety" and Construction (Design and Management) Regulations 1994. All work and working practices on the site shall be carried out in accordance with the above and to ensure that there is no risk to the site operatives, visitors or public.
The contractor is to include all preliminary allowances to cover the prevention of accidents and injury.

All work is to be carried out to comply with manufacturers, suppliers and industry guidelines, local authority regulations, good practice, the relevant recommendations and services supply and installation regulations. All manufacturers literature is to be kept on site. Provide all relevant guidance in drawings for prevention to the client.
Allow all necessary attendance and liaison with CA's (and CA personnel) specialist subcontractor trades. Ensure all notifications are submitted to the Local Authority.
Building Control and submit materials as required to the local Authority Planning Department.
Carefully examine the drawings and notify any discrepancies to the CA for instruction prior to proceeding.
Check all dimensions on site prior to ordering materials and notify any discrepancies to the CA for instruction prior to proceeding.

*No responsibility for any error or omission in this specification will be recognised unless brought to the attention of the Client or his agent prior to signing the contract.

Rev	Date	By	Amendment
A	10/10/17	PT	Issue

SDS Design Limited
Architectural Design & Planning Consultants

www.sdsdesignltd.com

☒ Fitcham Barn, Abbey Road, North, PE31 8ST.
 Telephone: 01485 801322, Fax: 01485 801322.
 E-Mail: design@sdsgnld.com

☐ Room 14, Riverside Business Centre, Riverside Road, Lowestoft, Suffolk, NR33 6TG.
 Telephone: 01502 873305, Fax: 01502 873305.
 Mobile: 07869 323872.
 E-Mail: fridderson@sdsgnld.com

**70 Church Street
Holbeach
Lines**

Drawing Title:
 EXISTING ELEVATIONS

Drawn By: P TAYLOR	Job Number: SD/177
Date: 2-4-2017	Drawing No: SD/177/001

All dimensions are in millimeters.
All drawings to be agreed on site.