


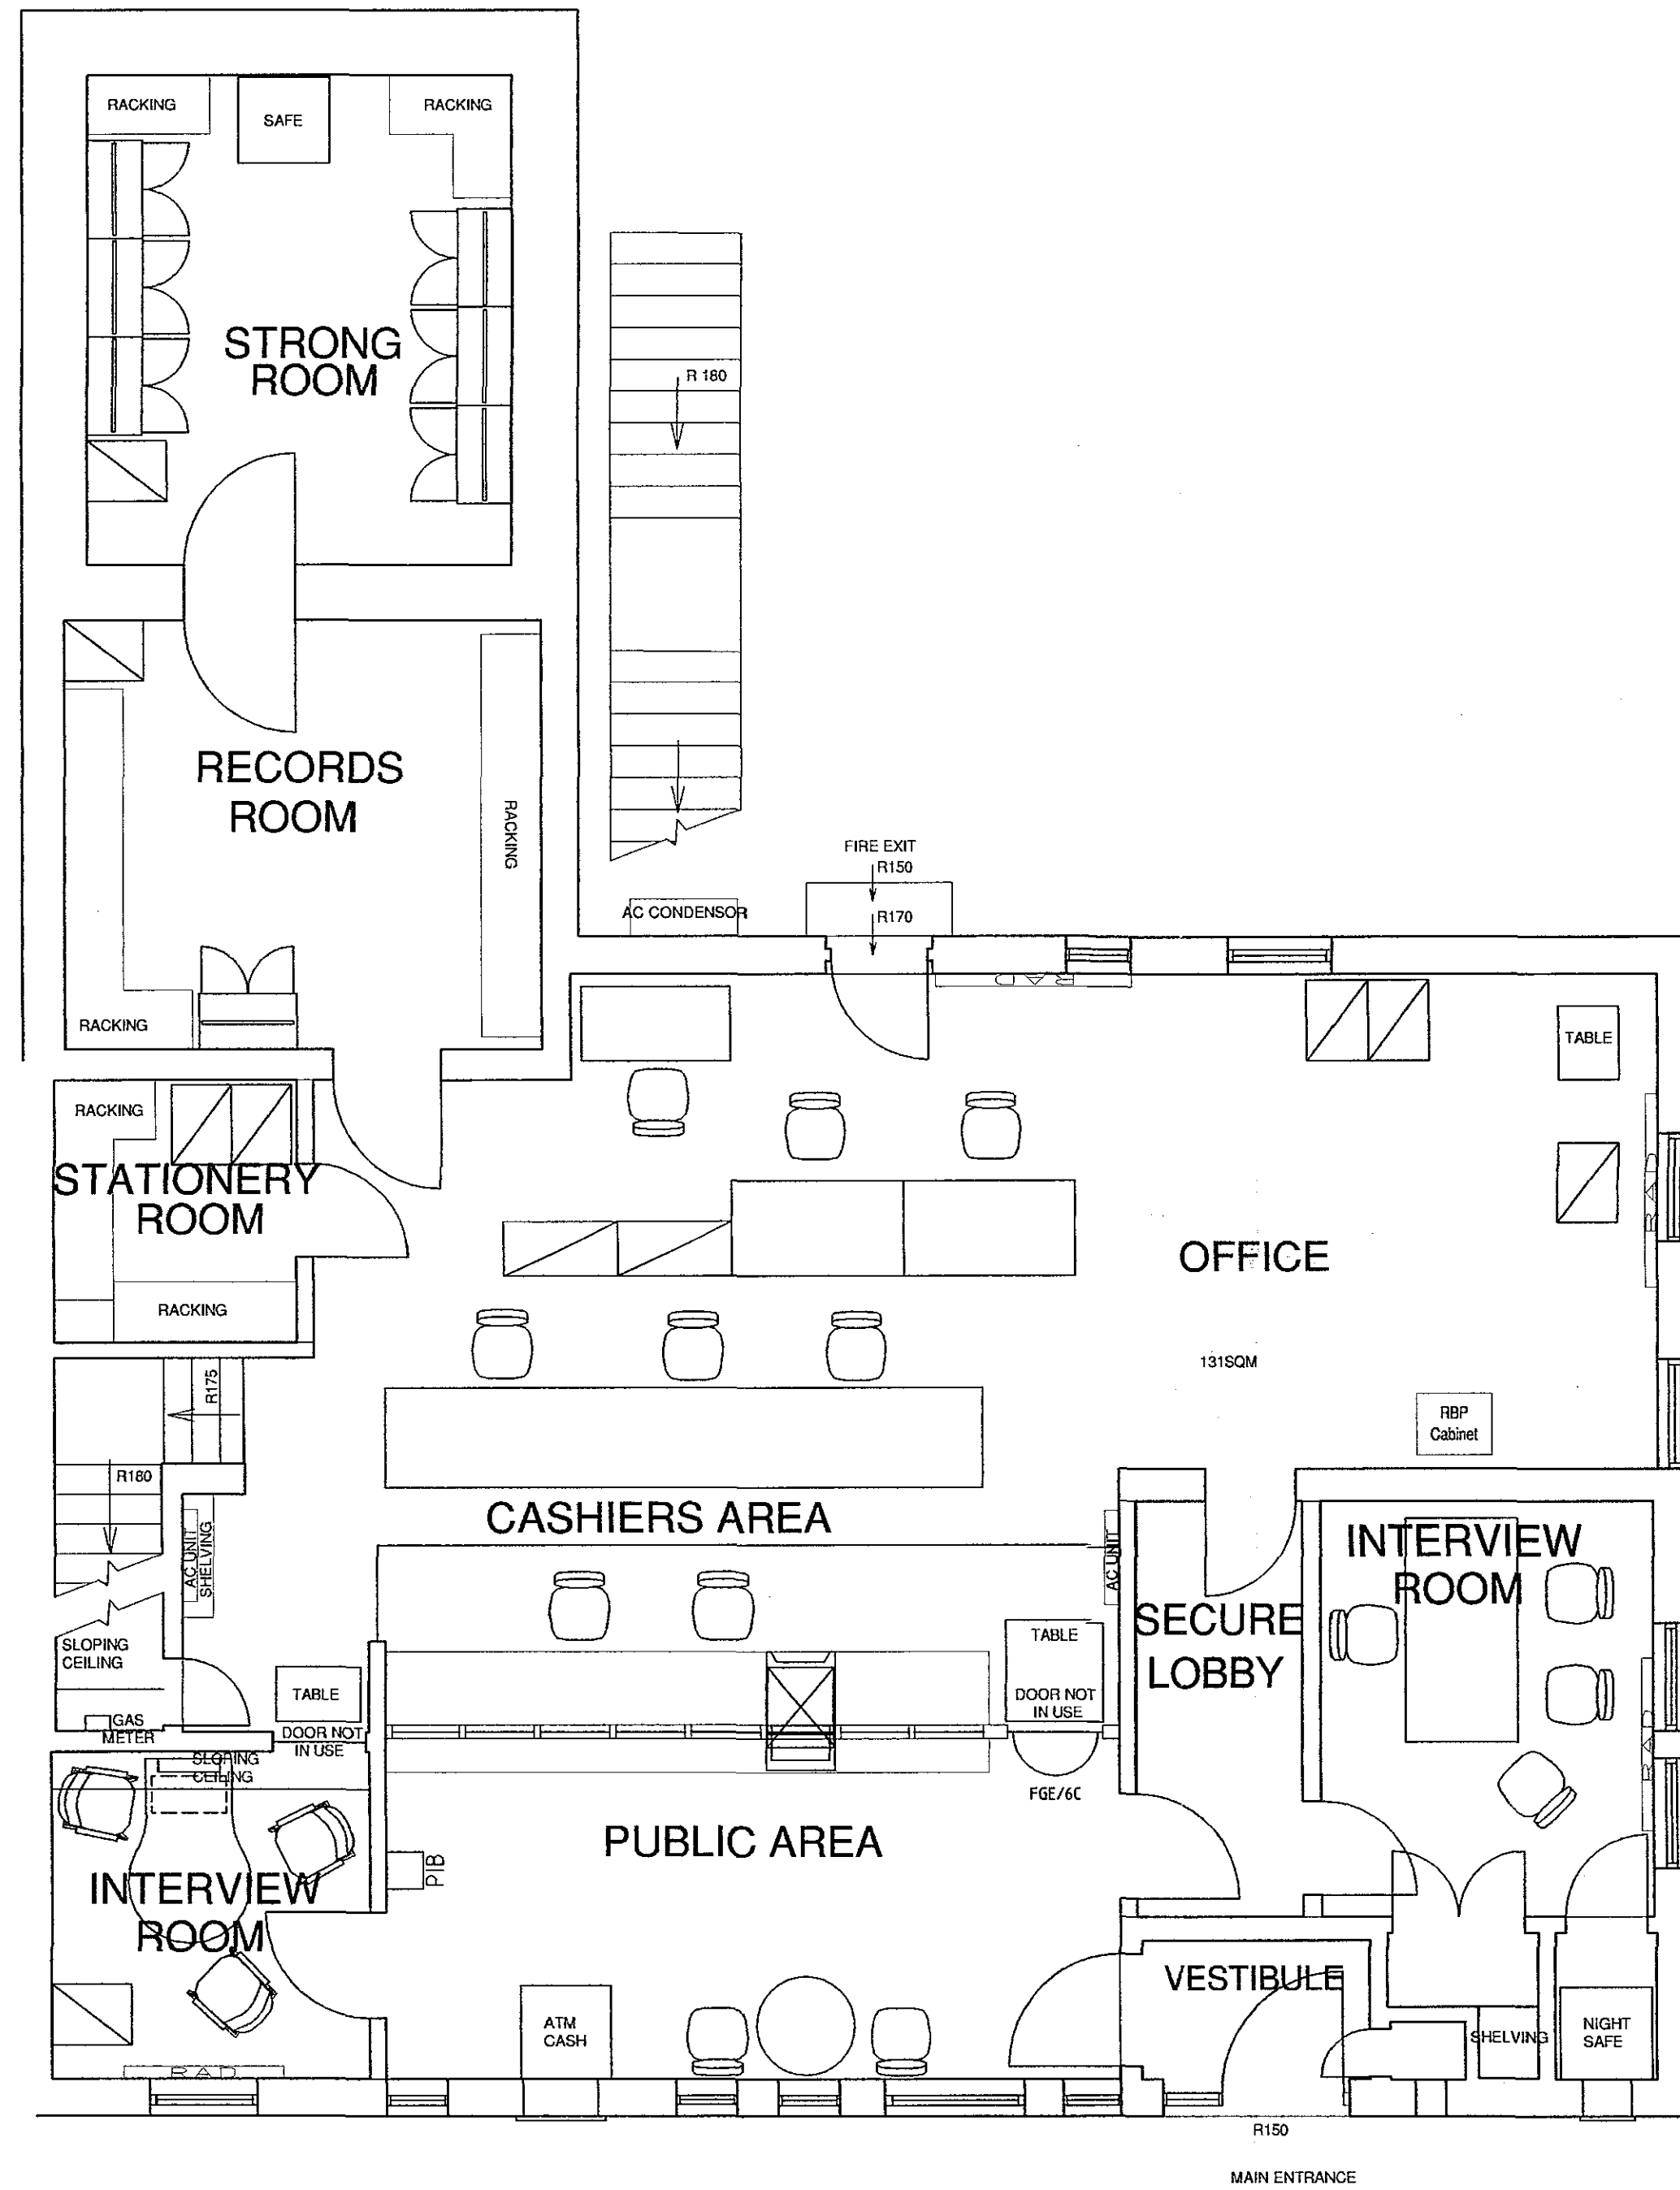

|                                                                   |                                                                                     |                                                                                     |
|-------------------------------------------------------------------|-------------------------------------------------------------------------------------|-------------------------------------------------------------------------------------|
| also at:                                                          |                                                                                     |                                                                                     |
| 17 Dorset Square                                                  | 18 Farnham Road                                                                     | 1 St Bernards Row                                                                   |
| London                                                            | Guildford, Surrey                                                                   | Edinburgh                                                                           |
| NW1 6QB                                                           | GU1 4XA                                                                             | EH4 1HW                                                                             |
| UK                                                                | UK                                                                                  | UK                                                                                  |
| tel 0207 724 1611                                                 | tel 01483 560908                                                                    | tel 0131 343 6222                                                                   |
| fax 0207 724 2282                                                 | fax 01483 564522                                                                    | fax 0131 332 7332                                                                   |
| e-mail - <a href="mailto:d@reistickley.com">d@reistickley.com</a> | e-mail - <a href="mailto:d@reistickleyguildford.com">d@reistickleyguildford.com</a> | e-mail - <a href="mailto:d@reistickleyedinburgh.com">d@reistickleyedinburgh.com</a> |

1. All boundaries, dimensions and levels are to be checked on site before construction and any discrepancies are to be reported to the Architect.
2. **Partial Service:** Any discrepancies with site or other information is to be advised to the Architect and direction or approval is to be sought before the implementation of the detail.
3. Block and site plans are reproduced under licence from the Ordnance Survey.
4. Do not scale from this drawing.
5. For the purpose of co-ordination, all relevant parties must check this information prior to implementation for any purpose and report any discrepancies to the Architect.
6. Drawings by others unchecked by Lewis & Hickey.



WEST END

[illegible]

project  
HOLBEACH  
20 WEST END, SPALDING  
LINCOLNSHIRE, PE12 7LW

|       |                               |
|-------|-------------------------------|
| title | GROUND FLOOR PLAN<br>EXISTING |
|-------|-------------------------------|

scale 1:50@A1

|                  |      |      |
|------------------|------|------|
| drn<br>IJ        | chk  | app  |
| date<br>29/04/04 | date | date |

consultants' drawing number

N3623(EX)GD

A standard recycling symbol consisting of three chasing arrows forming a triangle.

2876/G1/GD