



Existing Street view Elevation

Scale: 1/50

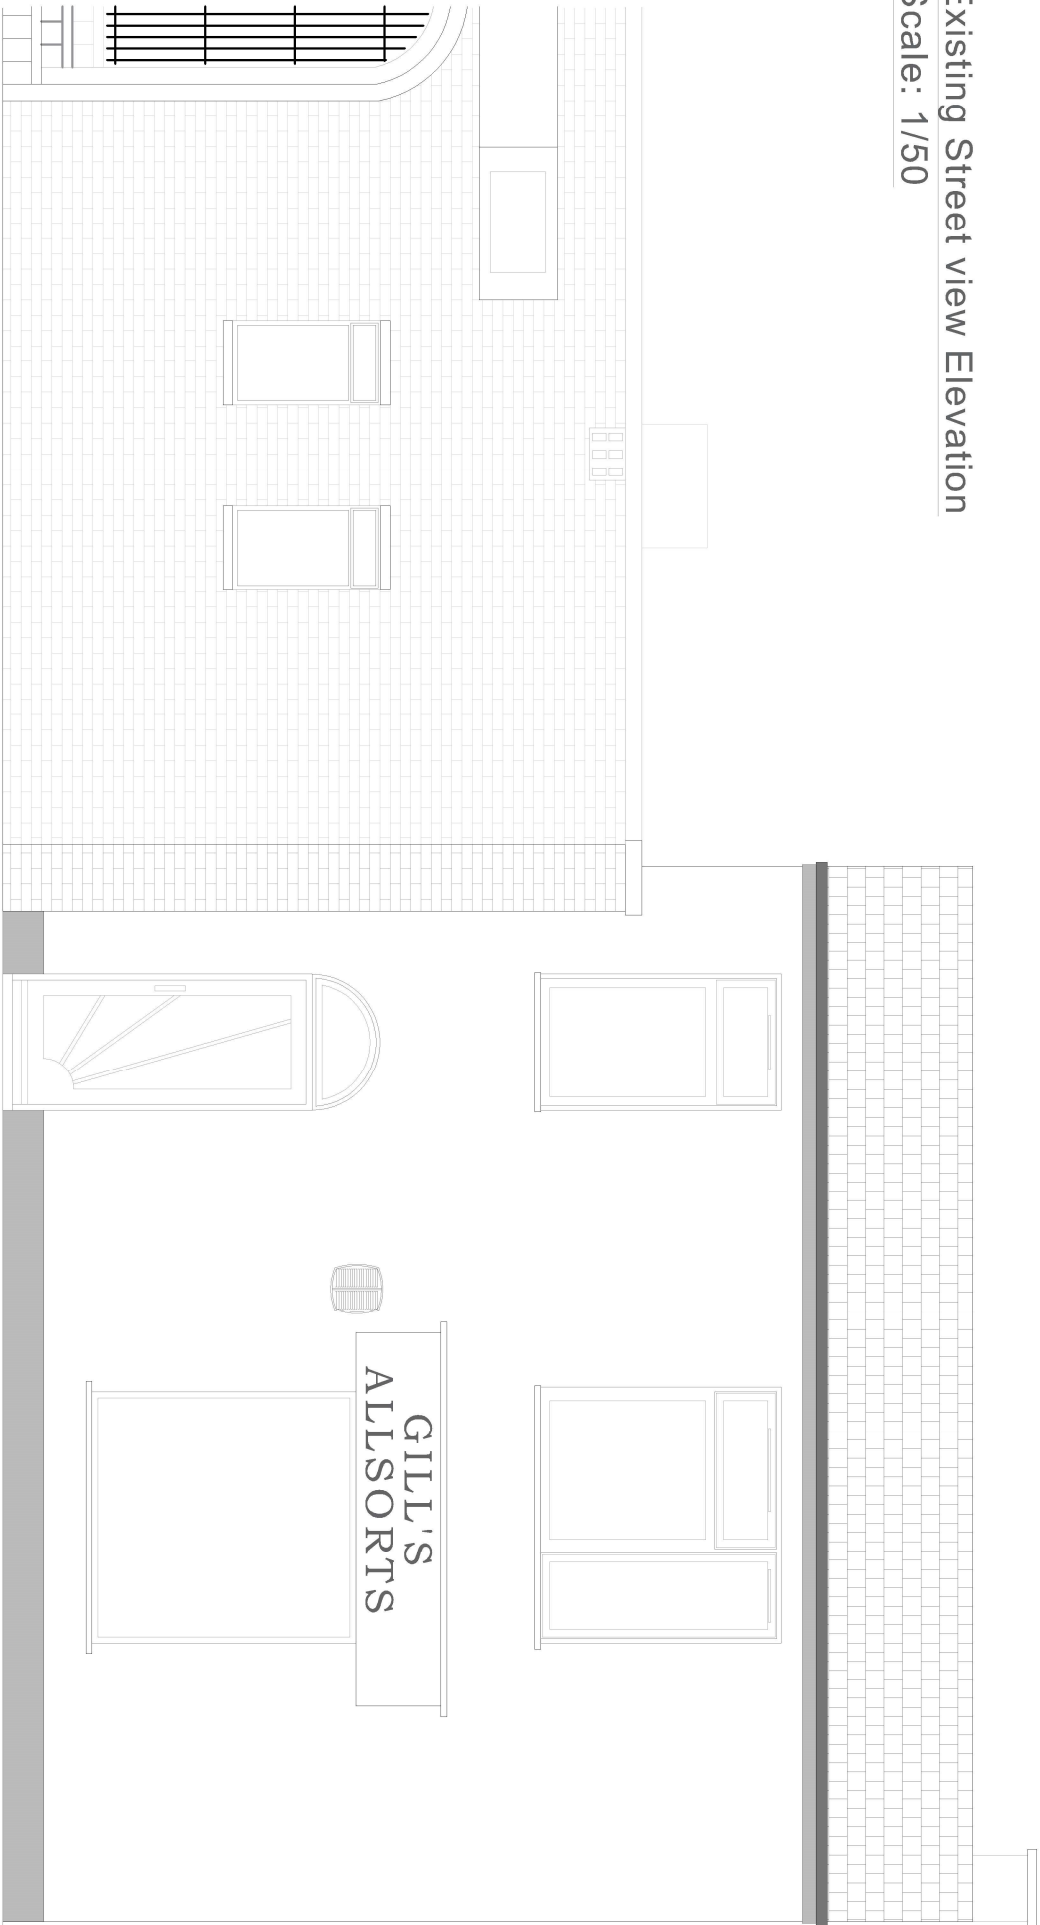

Proposed Street view Elevation

Scale: 1/50

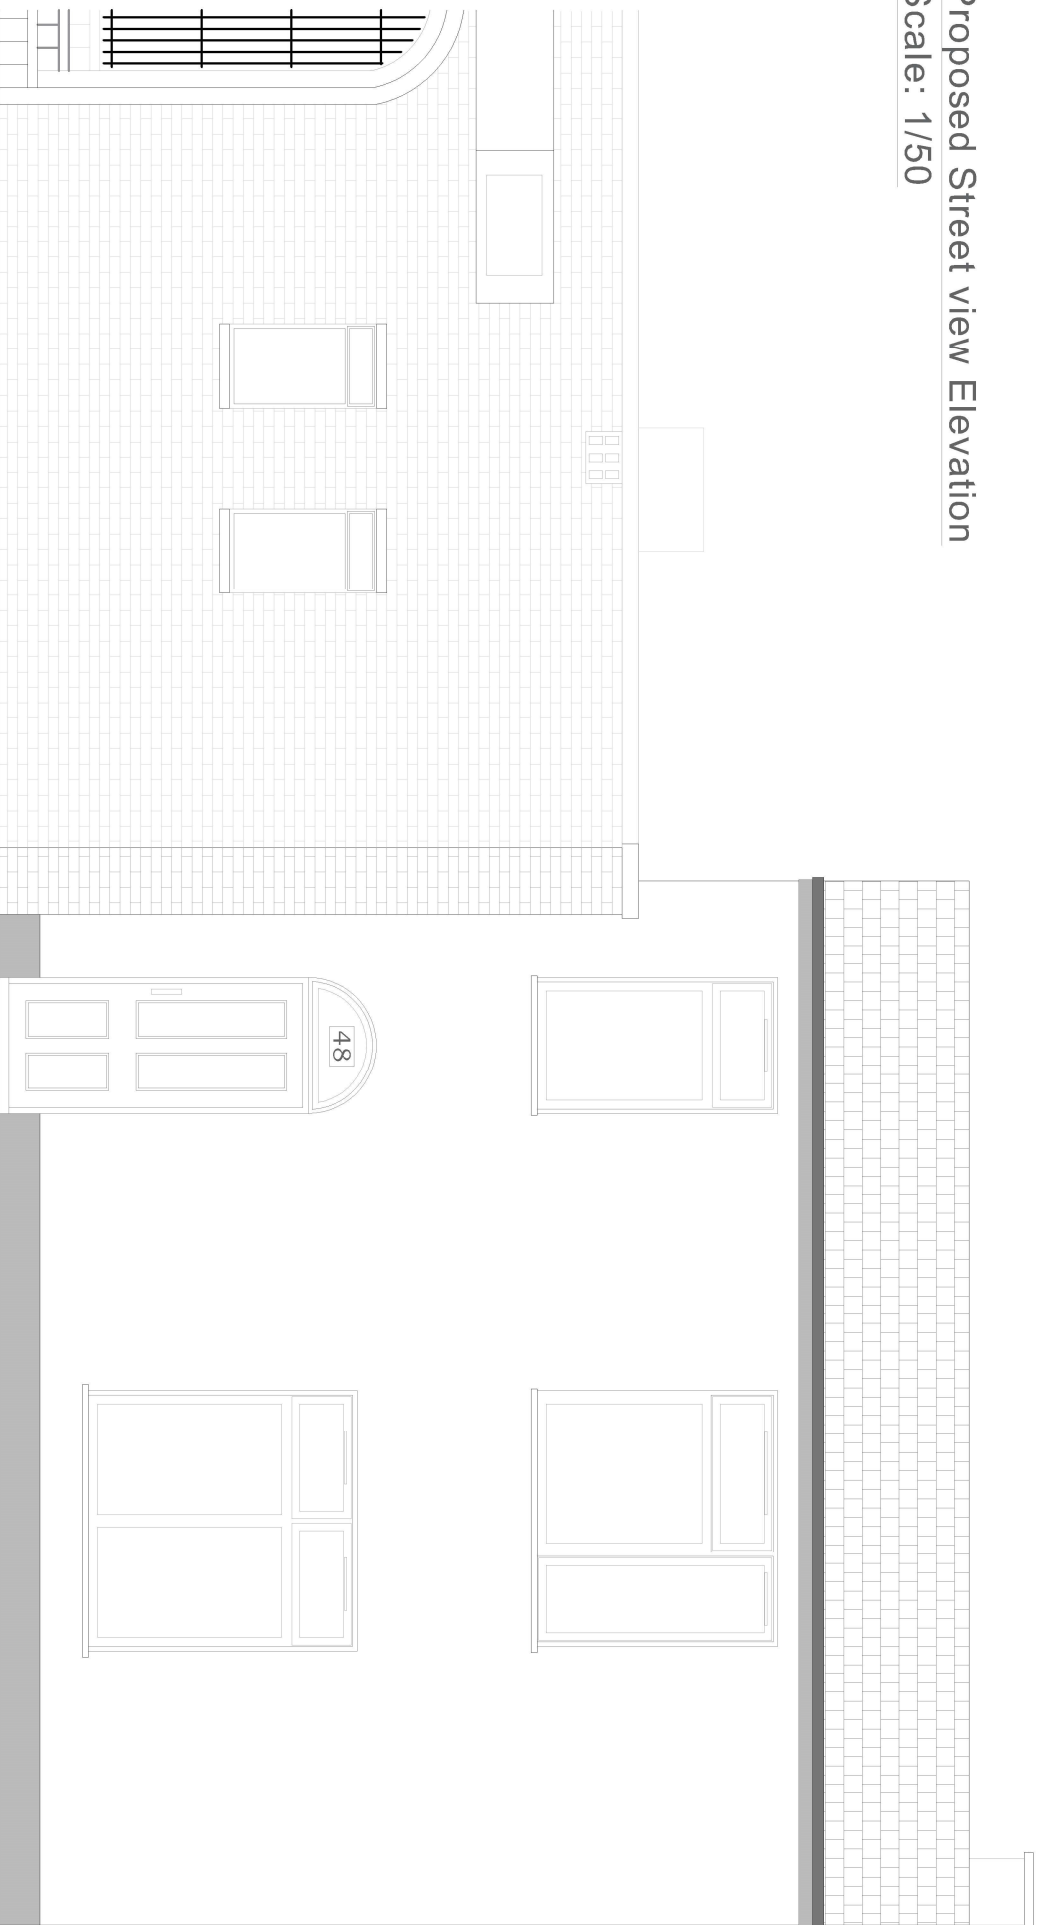

Site Plan - Scale: 1/1250

Location :	48 Church Street, Holbeach
Project :	Building refurbishment
Project :	Mr & Mrs Knight
Drawing No:	MK1 - Elevations & Site Plan
Drawer :	R Hastie
Date:	22/08/20