


SCALE 1:50
EXISTING ELEVATIONS

SLATE ROOF AND UPVC WINDOWS

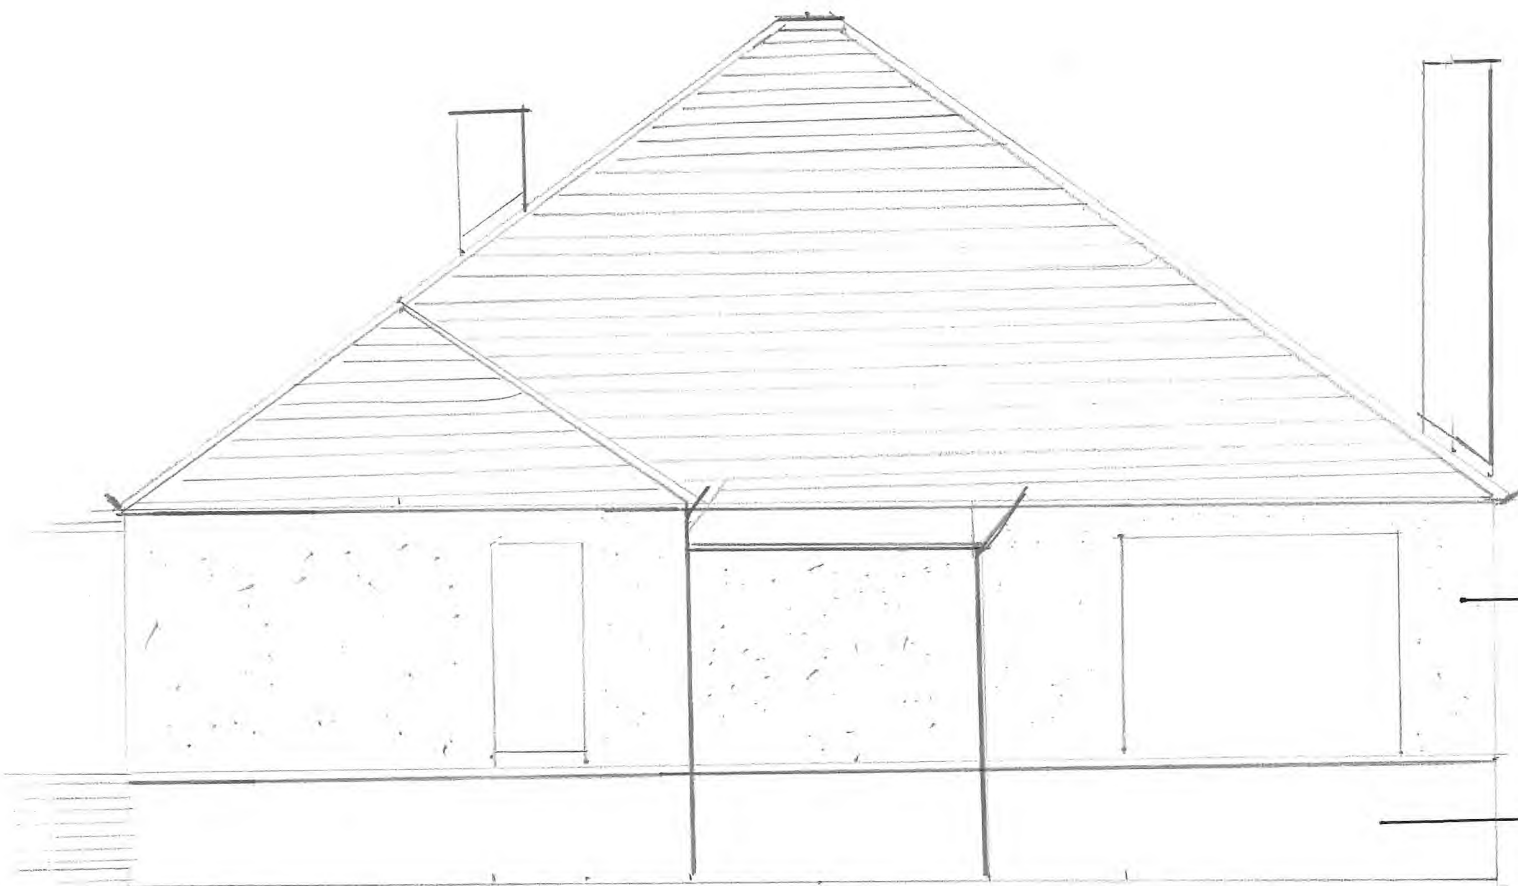

SOUTH WEST ELEVATION


HOLBEACH PARISH COUNCIL

PARK BUNGALOW - PROPOSED CHANGE OF USE

PARK ROAD

HOLBEACH

PC12 FEE

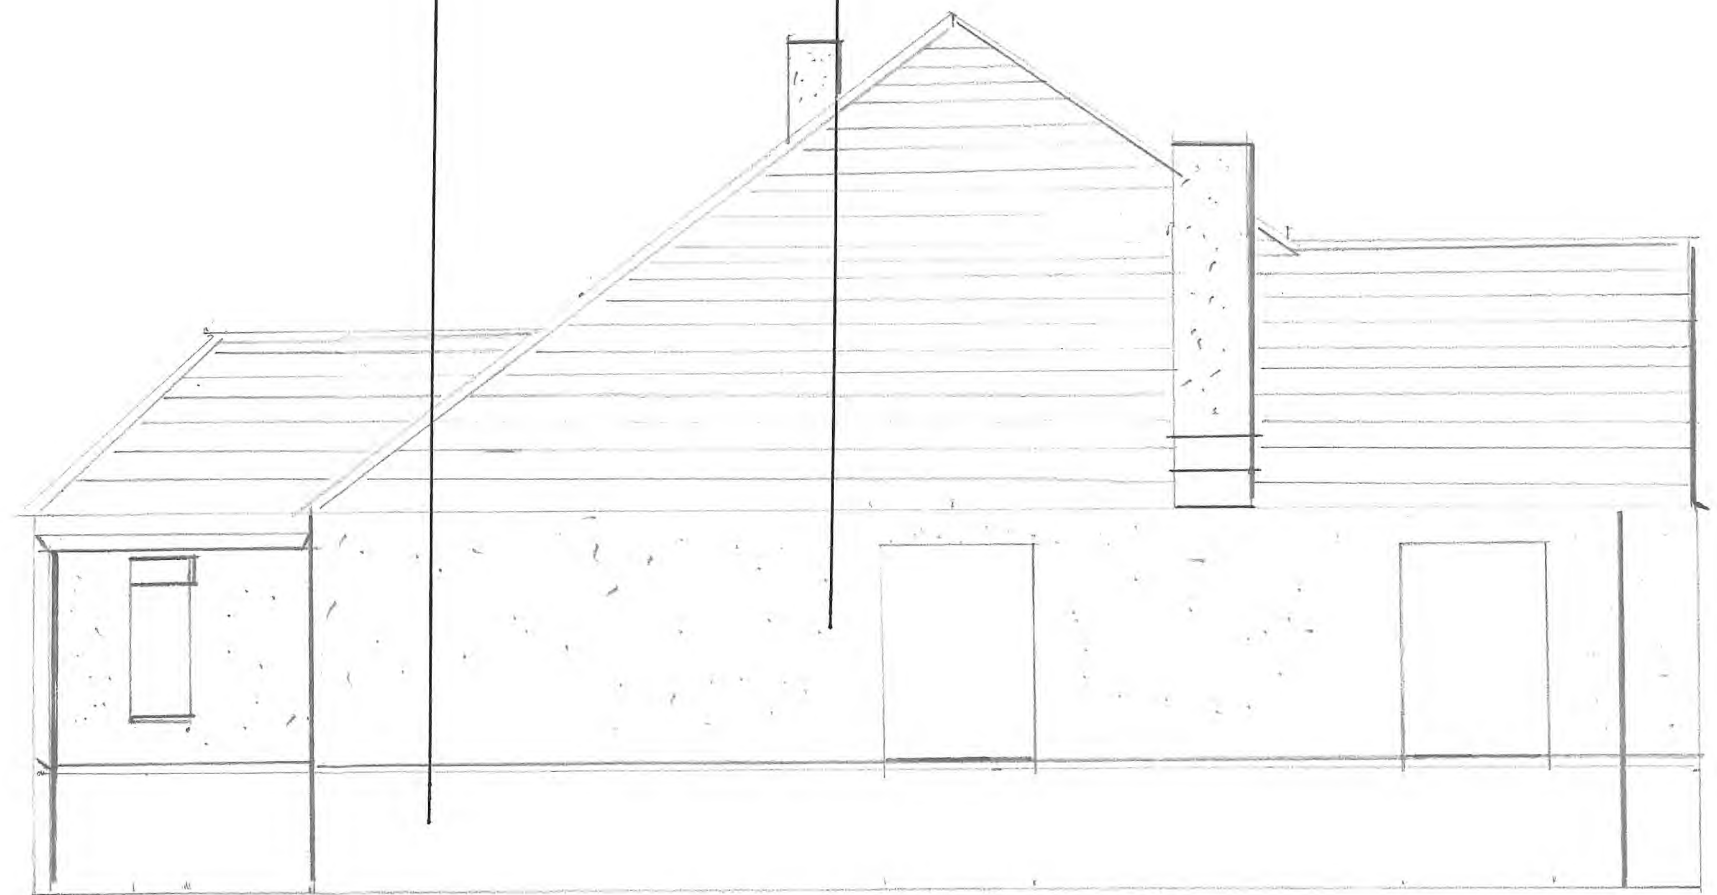

SOUTH EAST ELEVATION