


SCALE 1:50
EXISTING ELEVATIONS

SLATE ROOF AND UPVC WINDOWS

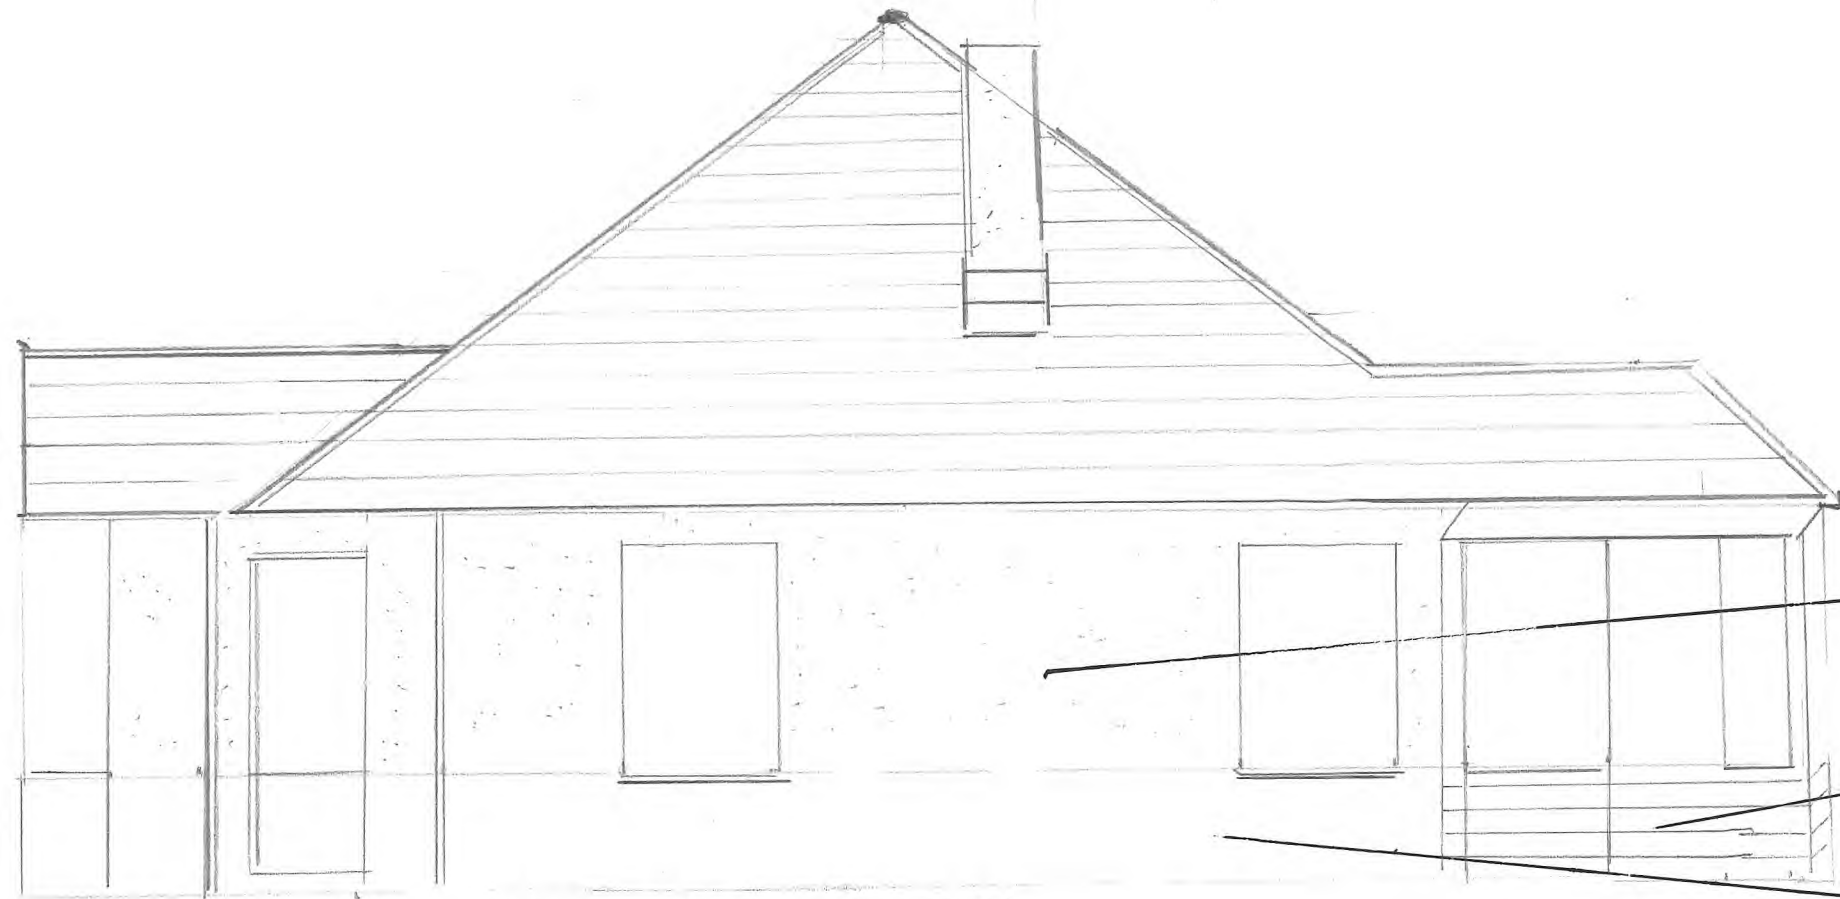

NORTH WEST ELEVATION

TYROLEAN FINISH

TIMBER BOARDING

PAINTED BRICK

HOLBEACH PARISH COUNCIL

PARK BUNGALOW - PROPOSED CHANGE OF USE

PARK ROAD

HOLBEACH

PE12 7EE



NORTH EAST ELEVATION

TYROLEAN FINISH

ELEVATION DRAWING NO: PB-EL-004 (b).