

SCALE 1:50

PROPOSED ELEVATIONS

NB. SOUTH EAST + NORTH EAST
ELEVATIONS ARE UNCHANGED.

SLATE ROOF + UPVC WINDOWS



SOUTH WEST ELEVATION

UPVC DOOR
GLAZED UPPER.

GLASS PANEL

TYROLEAN FINISH

PAINTED BRICK


HOLBEACH PARISH COUNCIL

PARK BUNGALOW - PROPOSED CHANGE OF USE

PARK ROAD

HOLBEACH

PE12 7EE

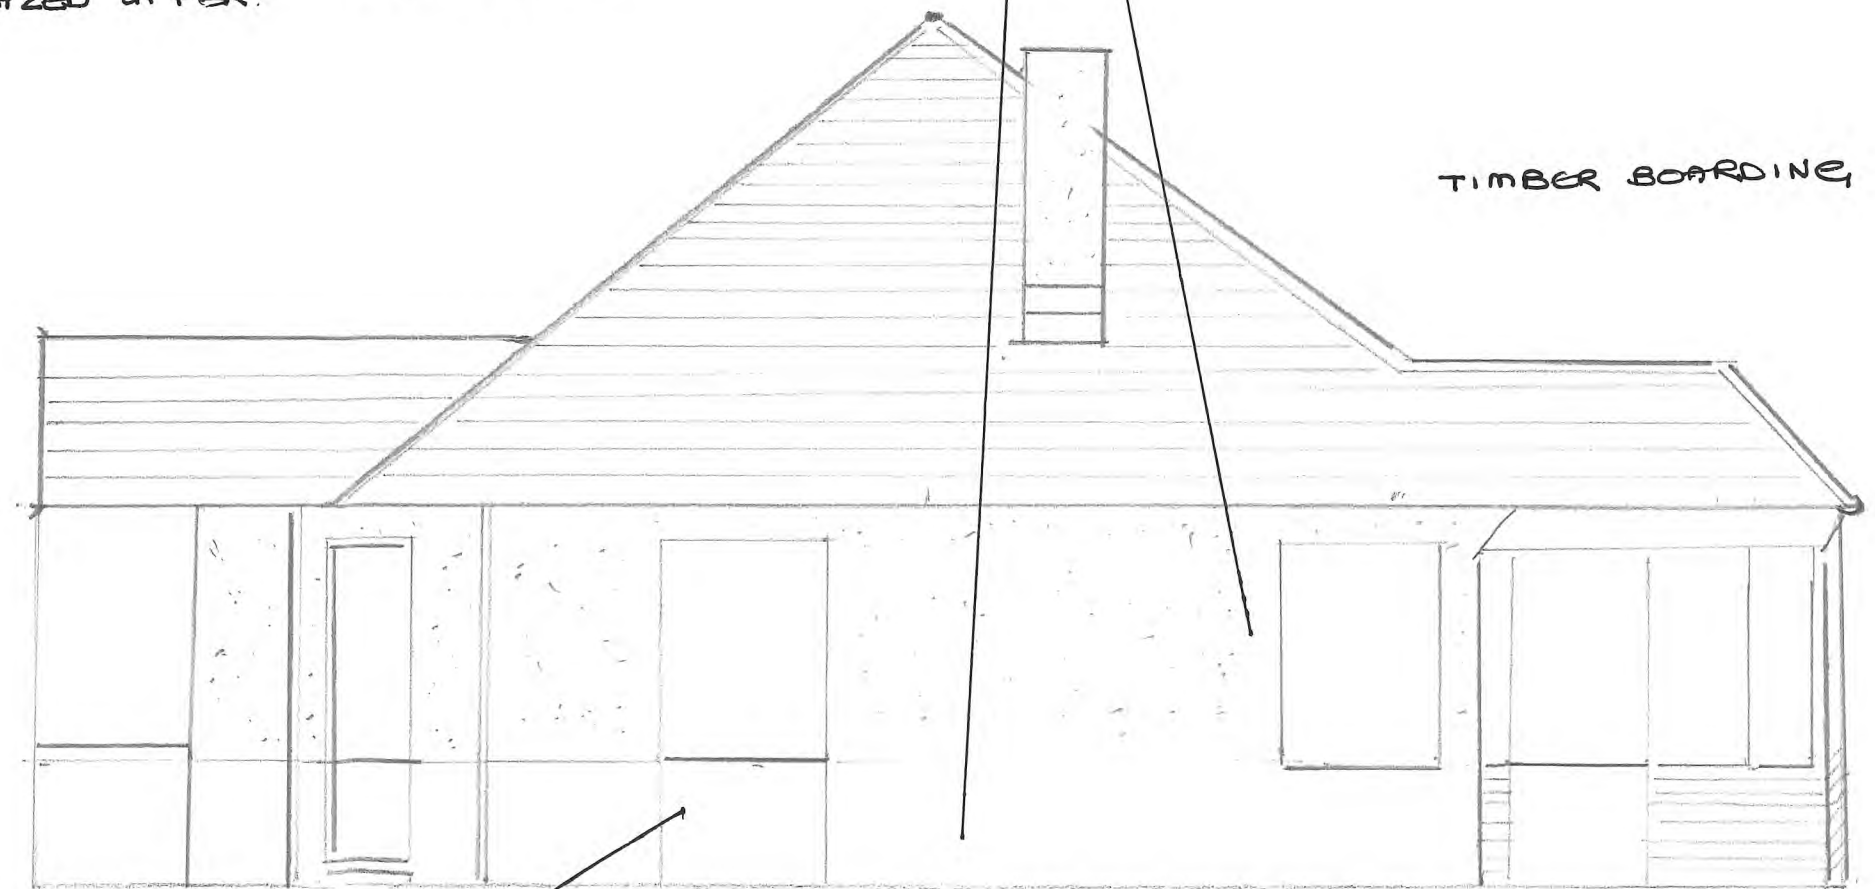

TIMBER BOARDING

UPVC HALF GLAZED DOOR

NORTH WEST ELEVATION

ELEVATION DRAWING NO: PB-EL-004 (C).