





FRONT ELEVATION

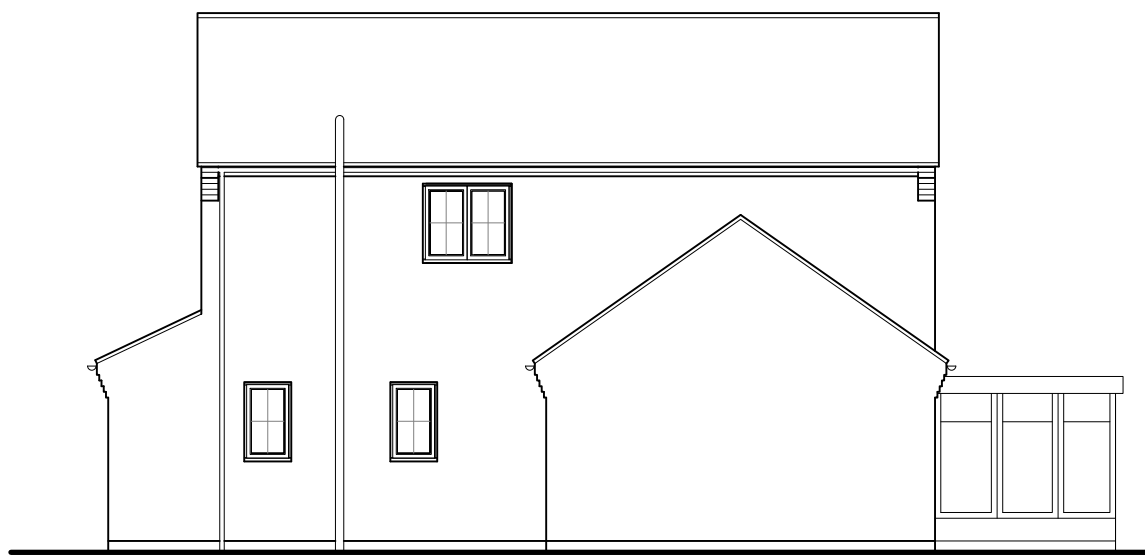

SIDE ELEVATION



REAR ELEVATION

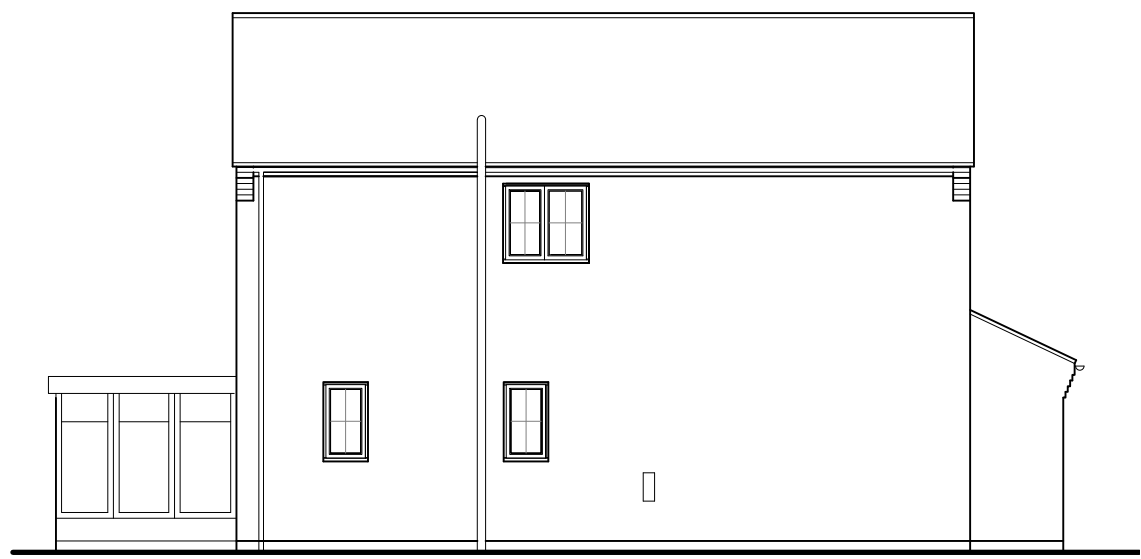


SIDE ELEVATION




Ordnance Survey (c) Crown Copyright 2023. All rights reserved. Licence number 100022432


LOCATION PLAN 1:1250

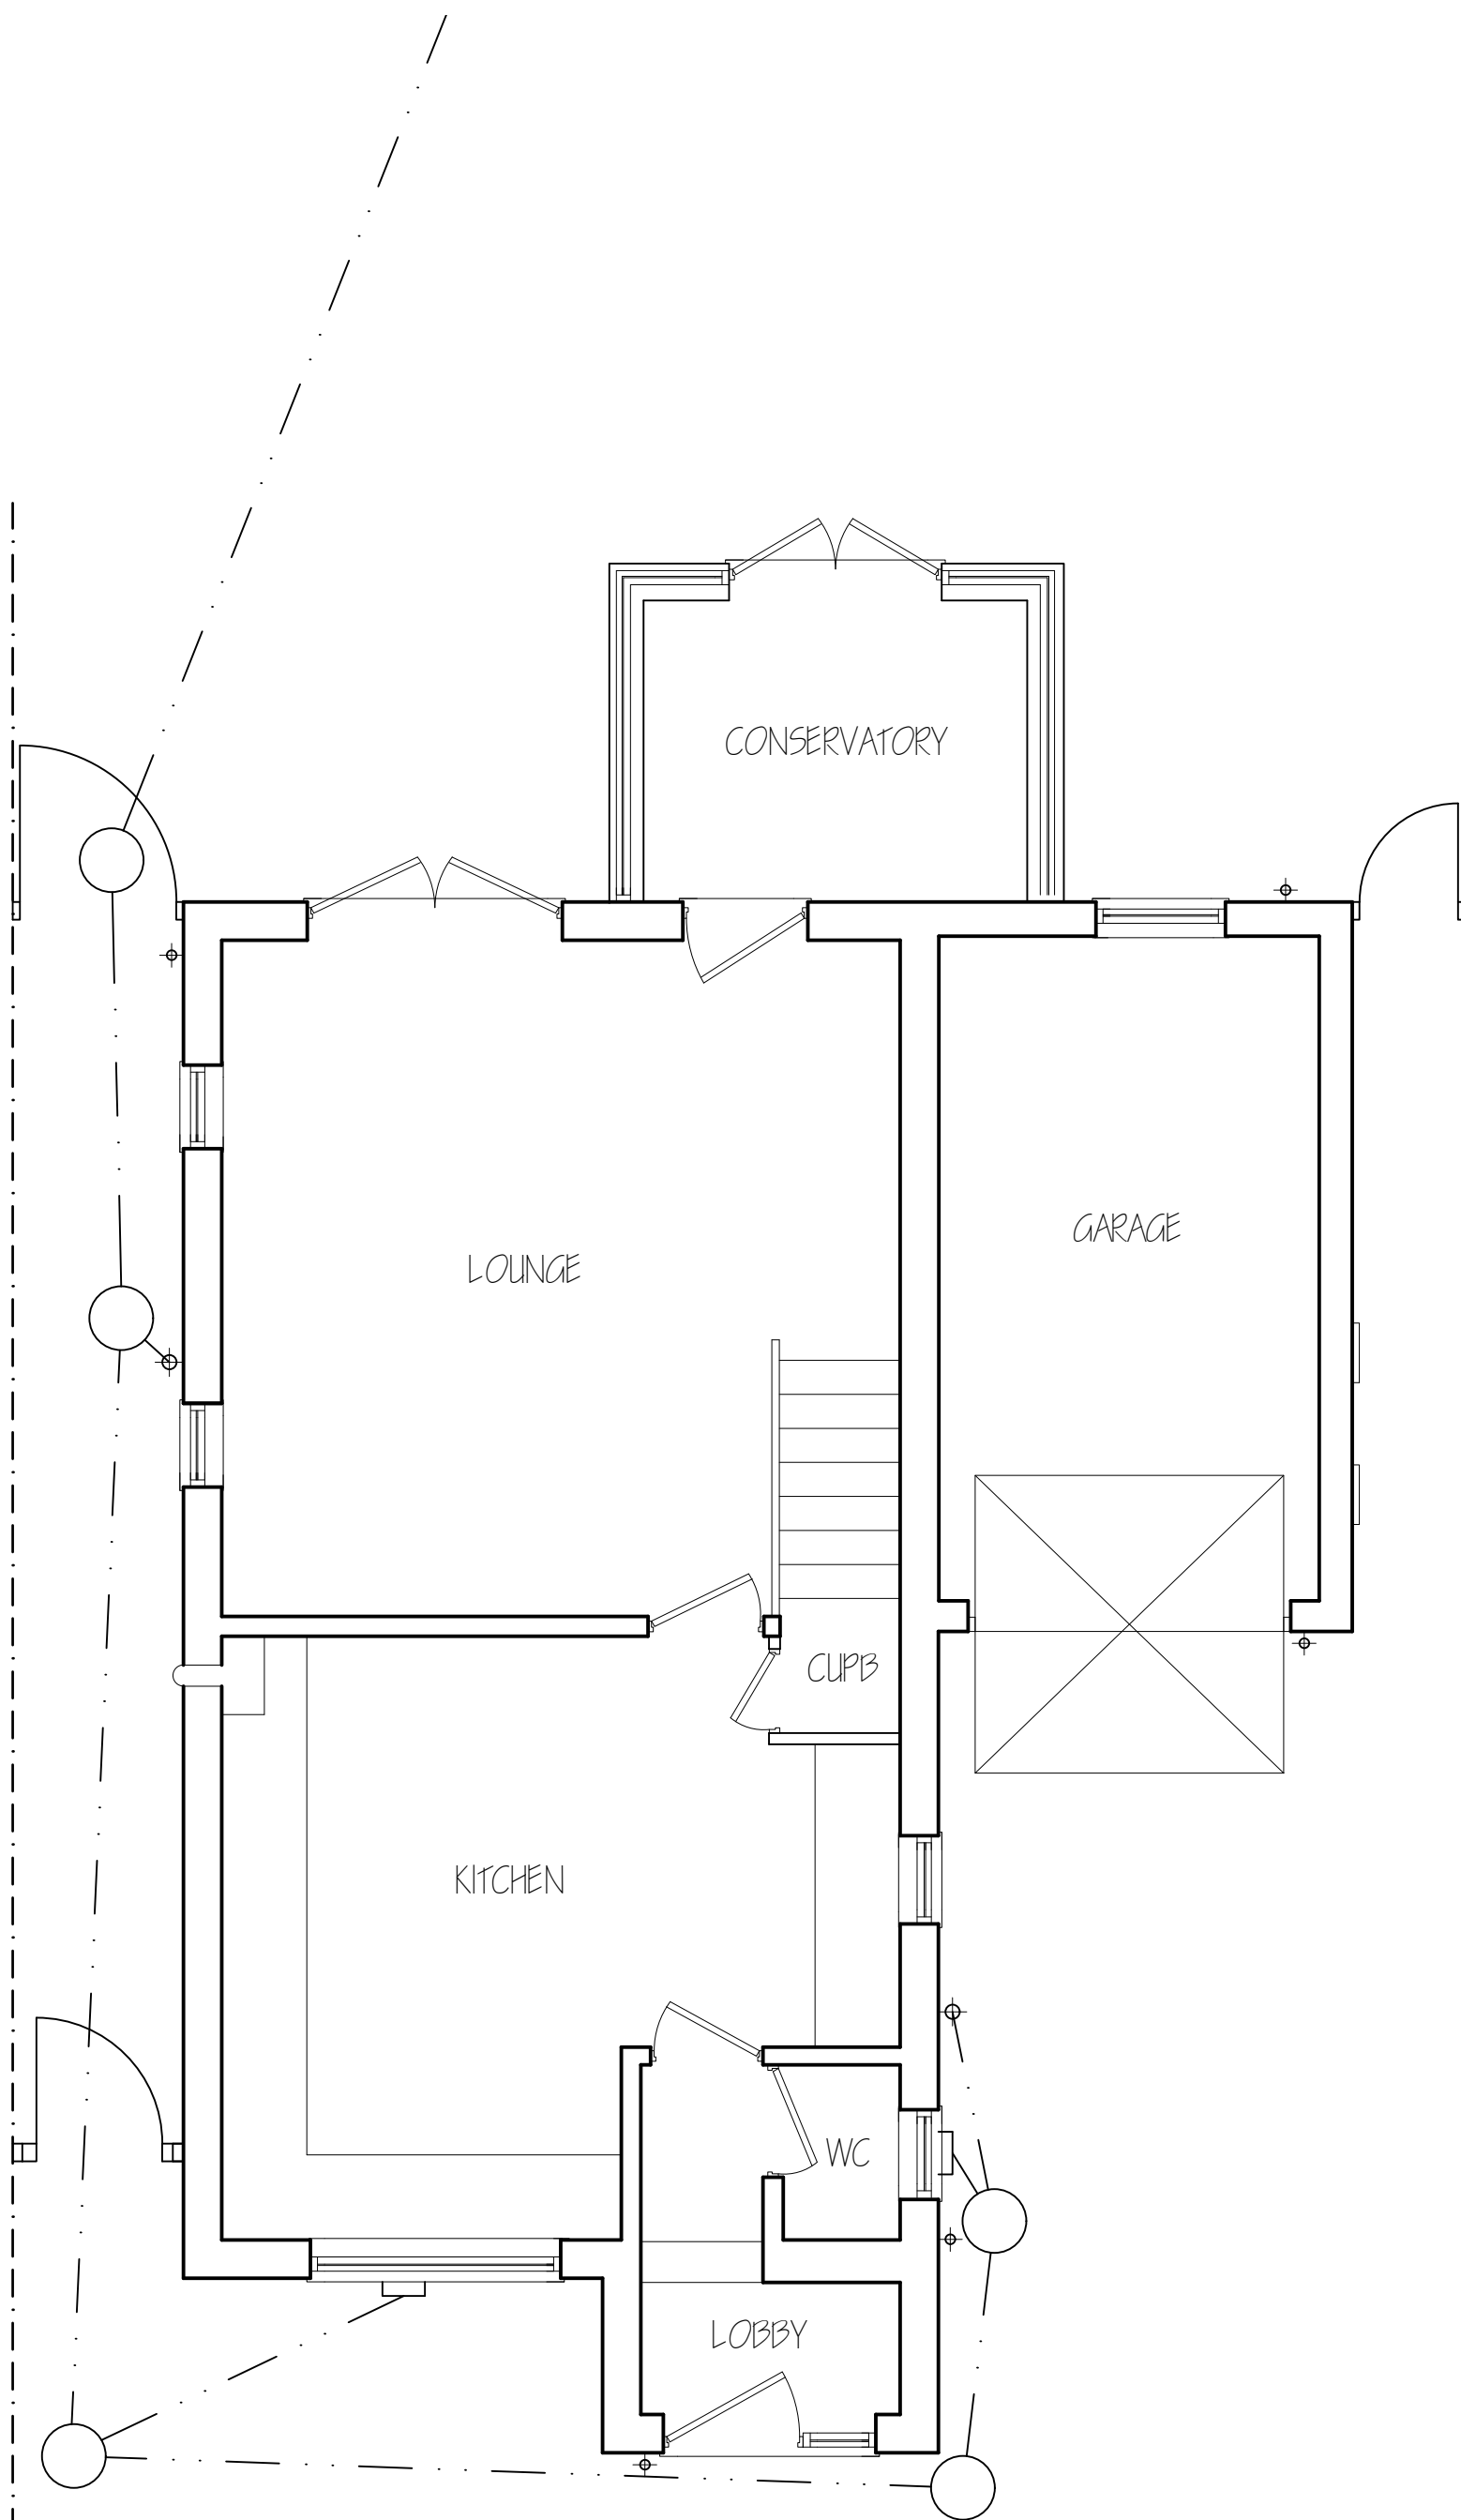

GROUND FLOOR PLAN

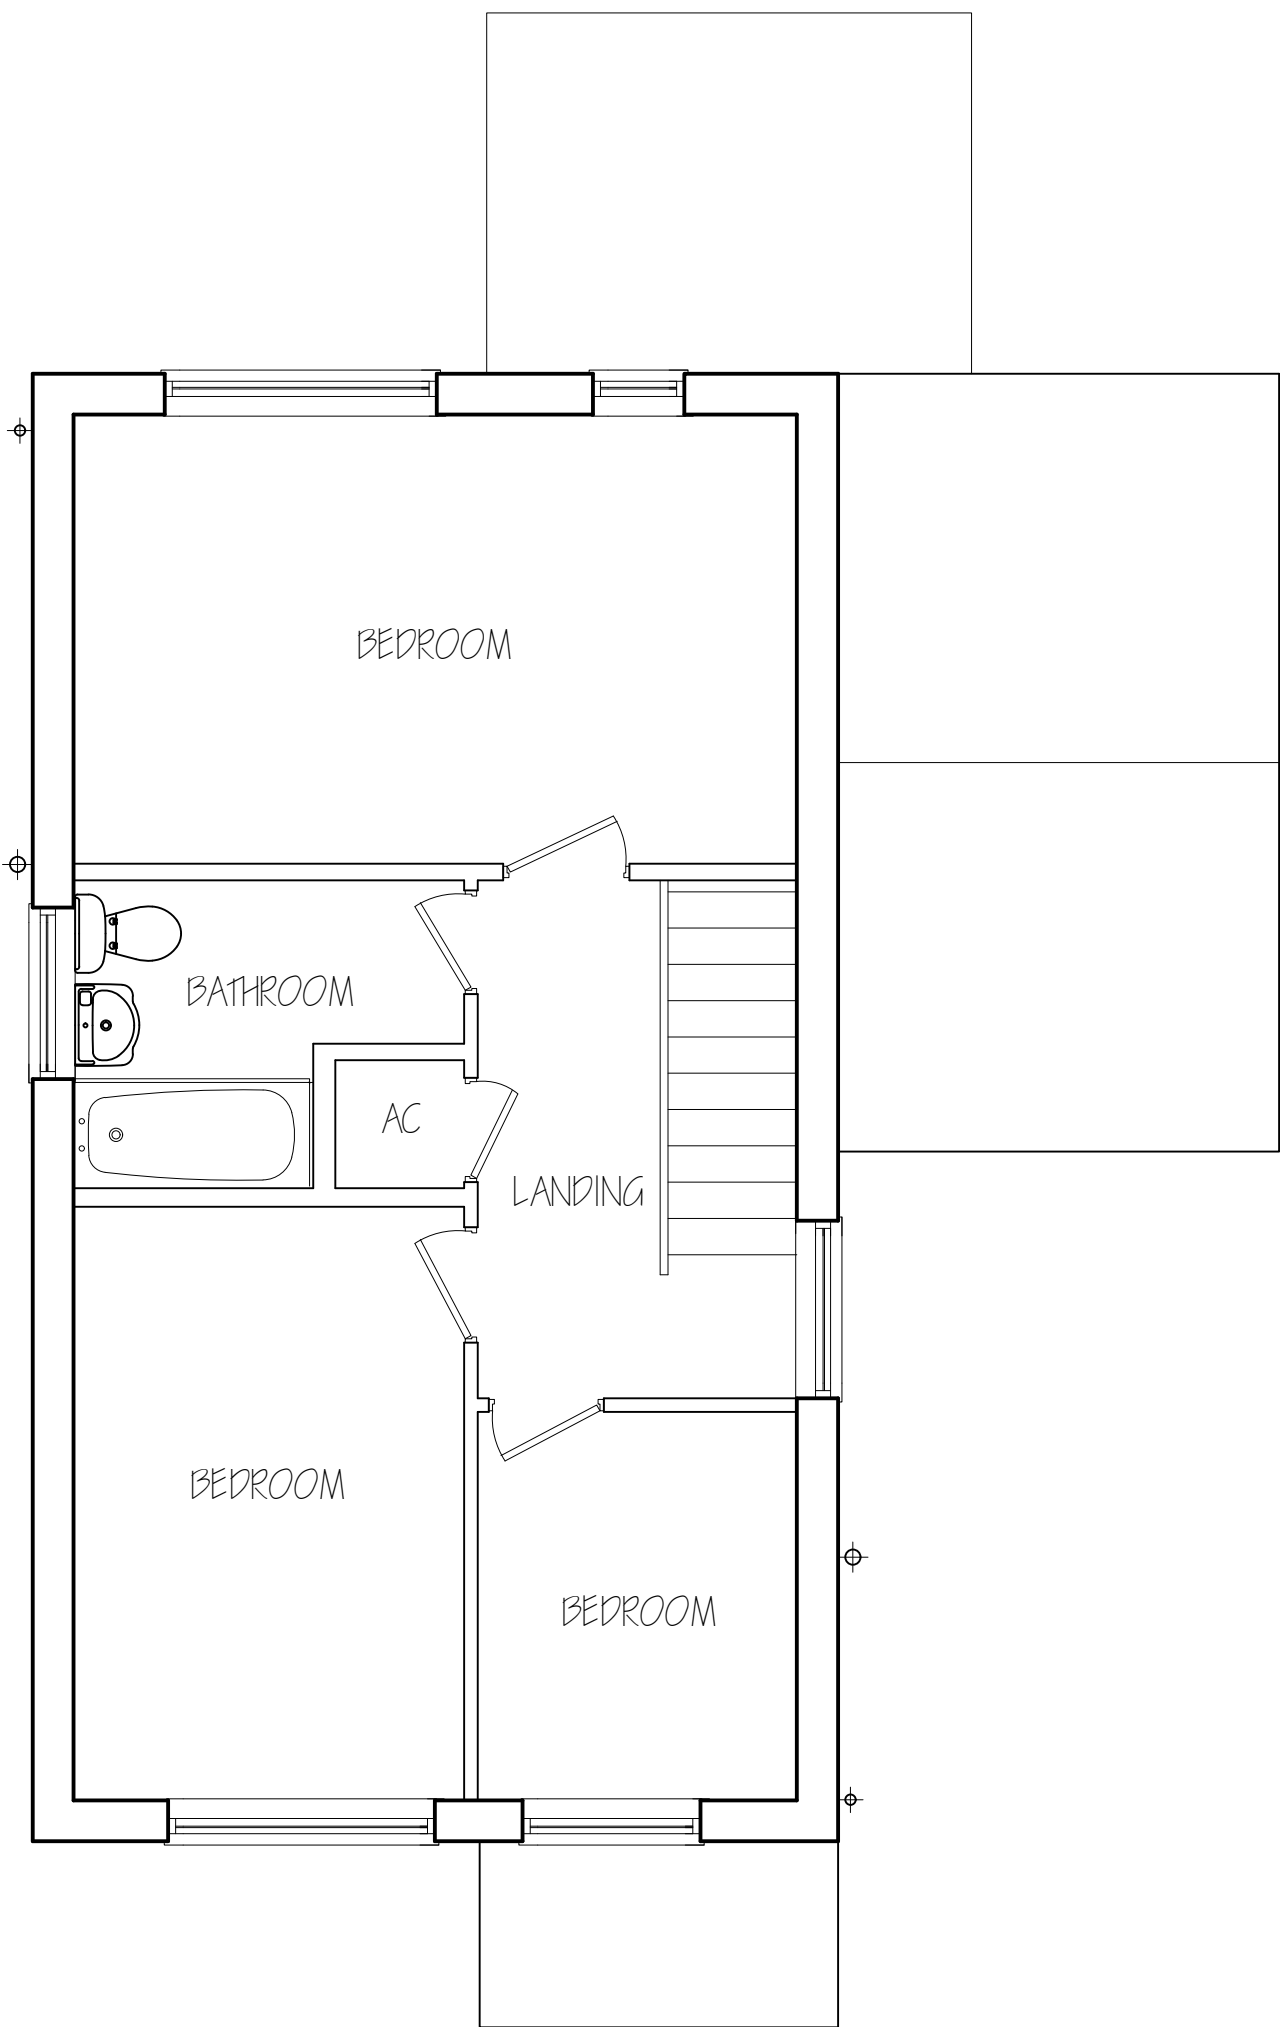

FIRST FLOOR PLAN

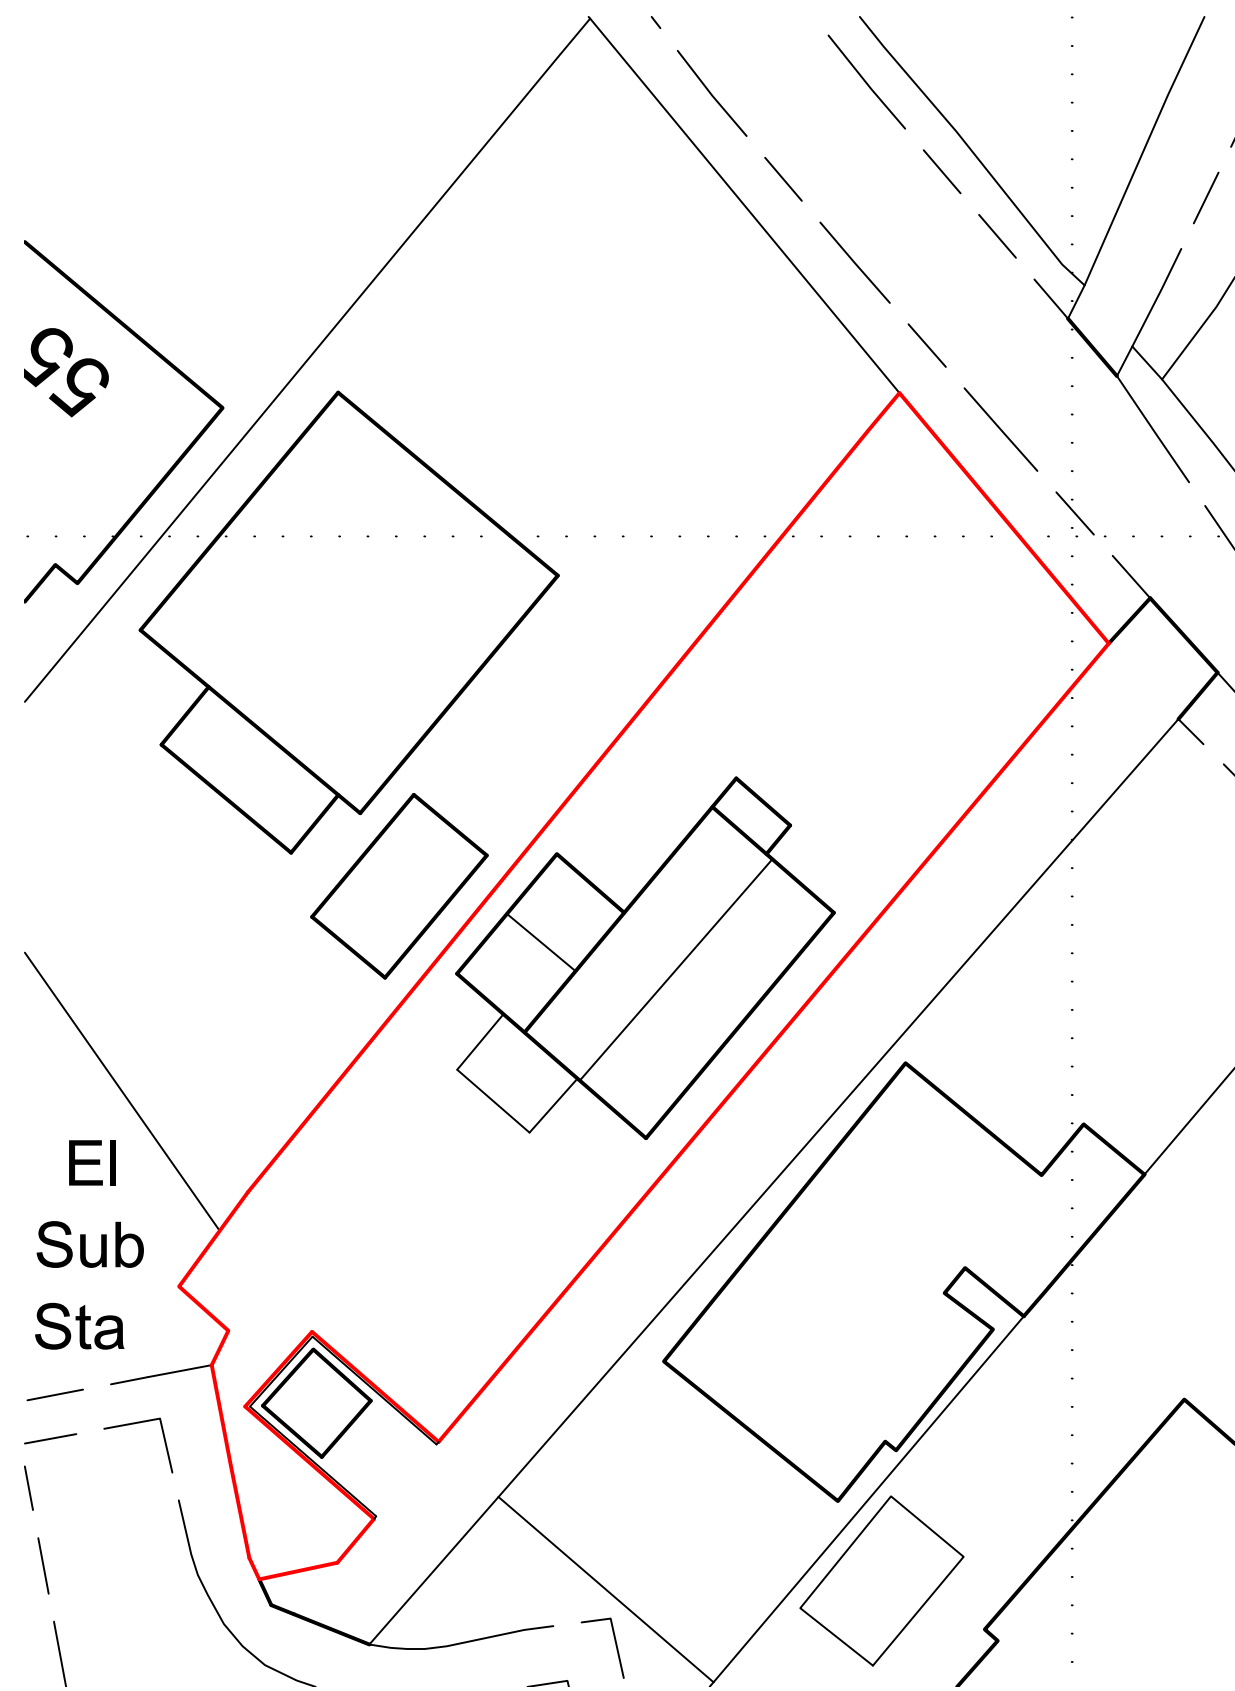

SITE PLAN 1:250

ref:	revision	date
------	----------	------

G. R. MERCHANT LTD.
ARCHITECTURAL CONSULTANTS
4 Wrights Mews
12A Park Road, Holbeach,
Spalding, Lincs. PE12 7EE
Tel: 01408 490800
E-Mail: office@grmerchantltd.com
Website: www.grmerchantltd.com

Project
EXTENSION & ALTERATIONS
51 NORTHONS LANE
HOLBEACH
SPALDING, Lincs, PE12 7PZ.

Client
H. ROWLEY.

Drawing
EXISTING
FLOOR PLANS & ELEVATIONS
LOCATION & SITE PLANS

Job Ref.	Drawing No.
4150-23.	03.

Date	Drawn
AUGUST '2023.	S.D.

Scales
1/ 50 1/ 100 (Unless Otherwise Stated).

DO NOT SCALE FROM THIS DRAWING
This drawing is copyright and may not be altered, traced, photographed or used for any other purpose other than use for which it is issued. The General Contractor is to check all dimensions on site and report any discrepancies to G. R. Merchant Ltd. All details shown on this drawing including foundations are based upon typical site conditions related to the area. No responsibility can be accepted for abnormal conditions which may be discovered during construction unless reported to the G. R. Merchant Ltd. for their design arrangements may be considered. Site and surveys are recommended in respect of foundations to establish specific site conditions before foundation work is undertaken. This drawing is issued in the amount of information contained and does not purport to contain a full specification of the works. It is solely for the purpose of obtaining Planning. Building Regulation approval. This drawing must be used as a contract document above. The client or their appointed contractor is responsible for the control, execution, supervision of materials, supervision or inspection of site by G. R. Merchant Ltd or any representative thereof. It is the client's responsibility to ensure that the works are carried out in accordance with the Building Regulations and all components and materials etc. to be used must be of the appropriate British Standard specification or BS or equivalent or European code equivalent. The Employer / Client shall ensure that the selected contractor is competent with and adopts all measures necessary to achieve compliance with Health and Safety legislation for Building sites and Work places. The Employer / Client is advised that should the works need to comply with the Construction Design and Management Regulations an independent Principal Designer will be required. The works shall comprise of all that is shown on the drawing and details. Work that may not specifically be shown but may be reasonably inferred as necessary to carry out the works shall be deemed to be included. It is the job / task / item / owners responsibility to be aware of the Party Wall etc. Act 1996, when building in close proximity to adjoining neighbours boundaries.