

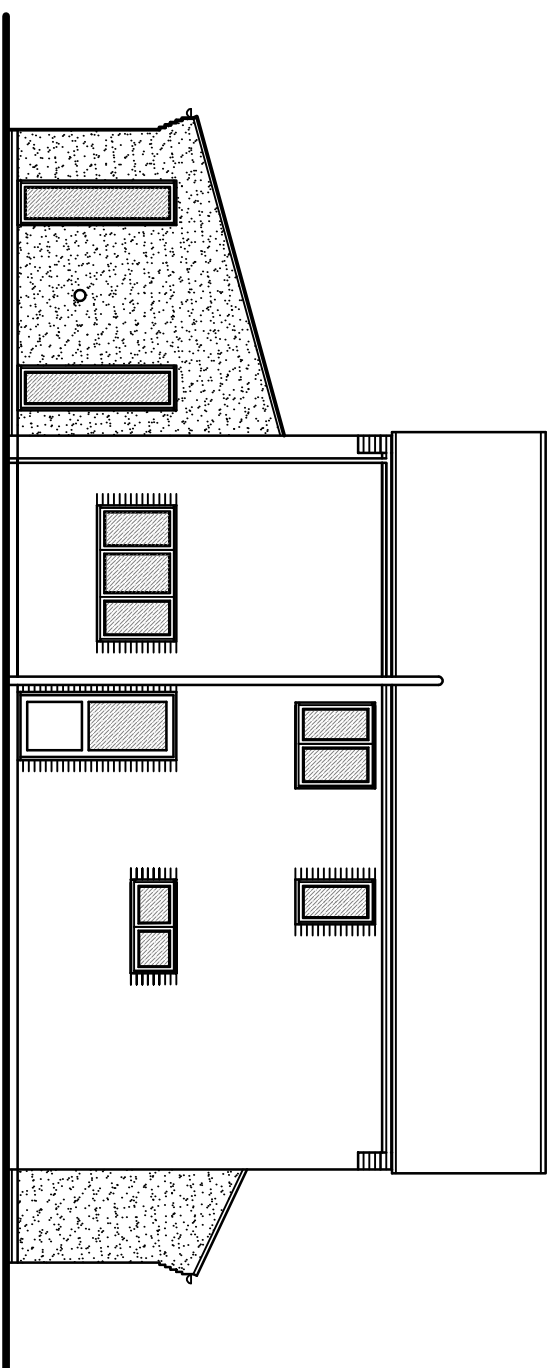
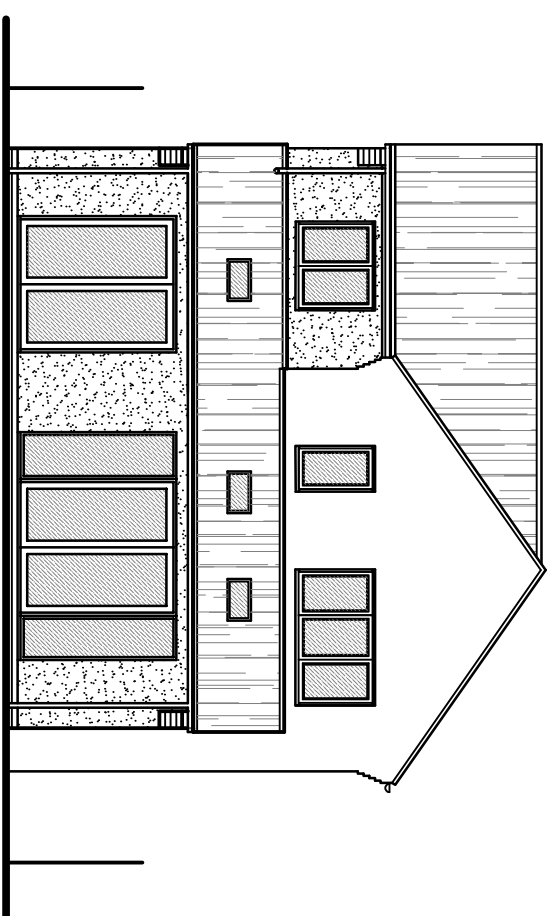
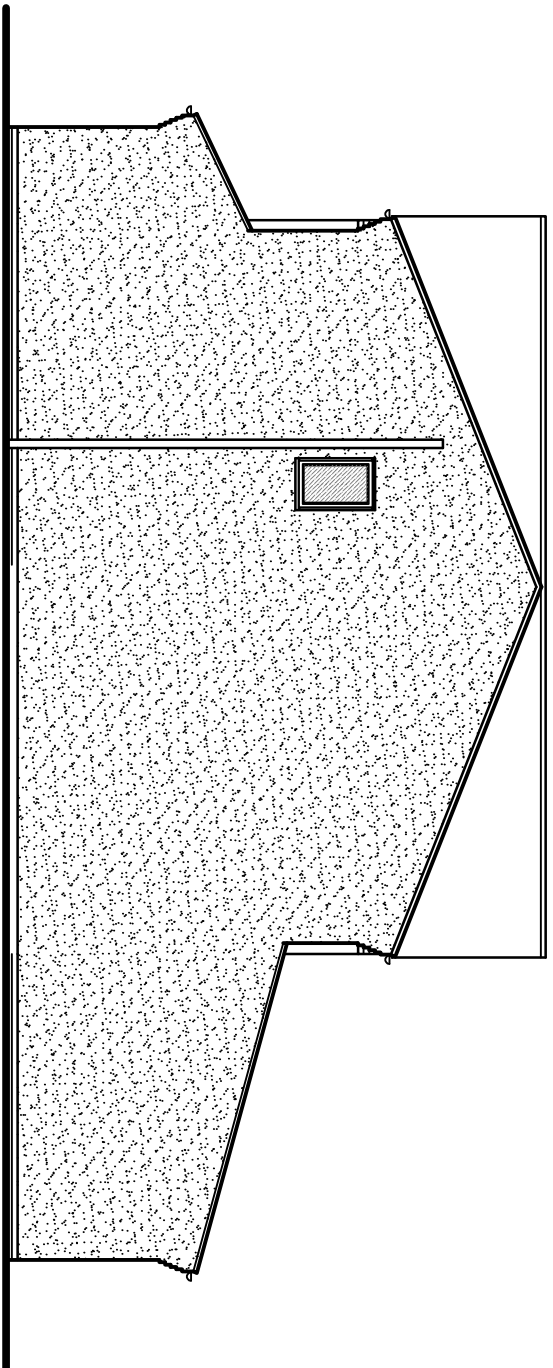
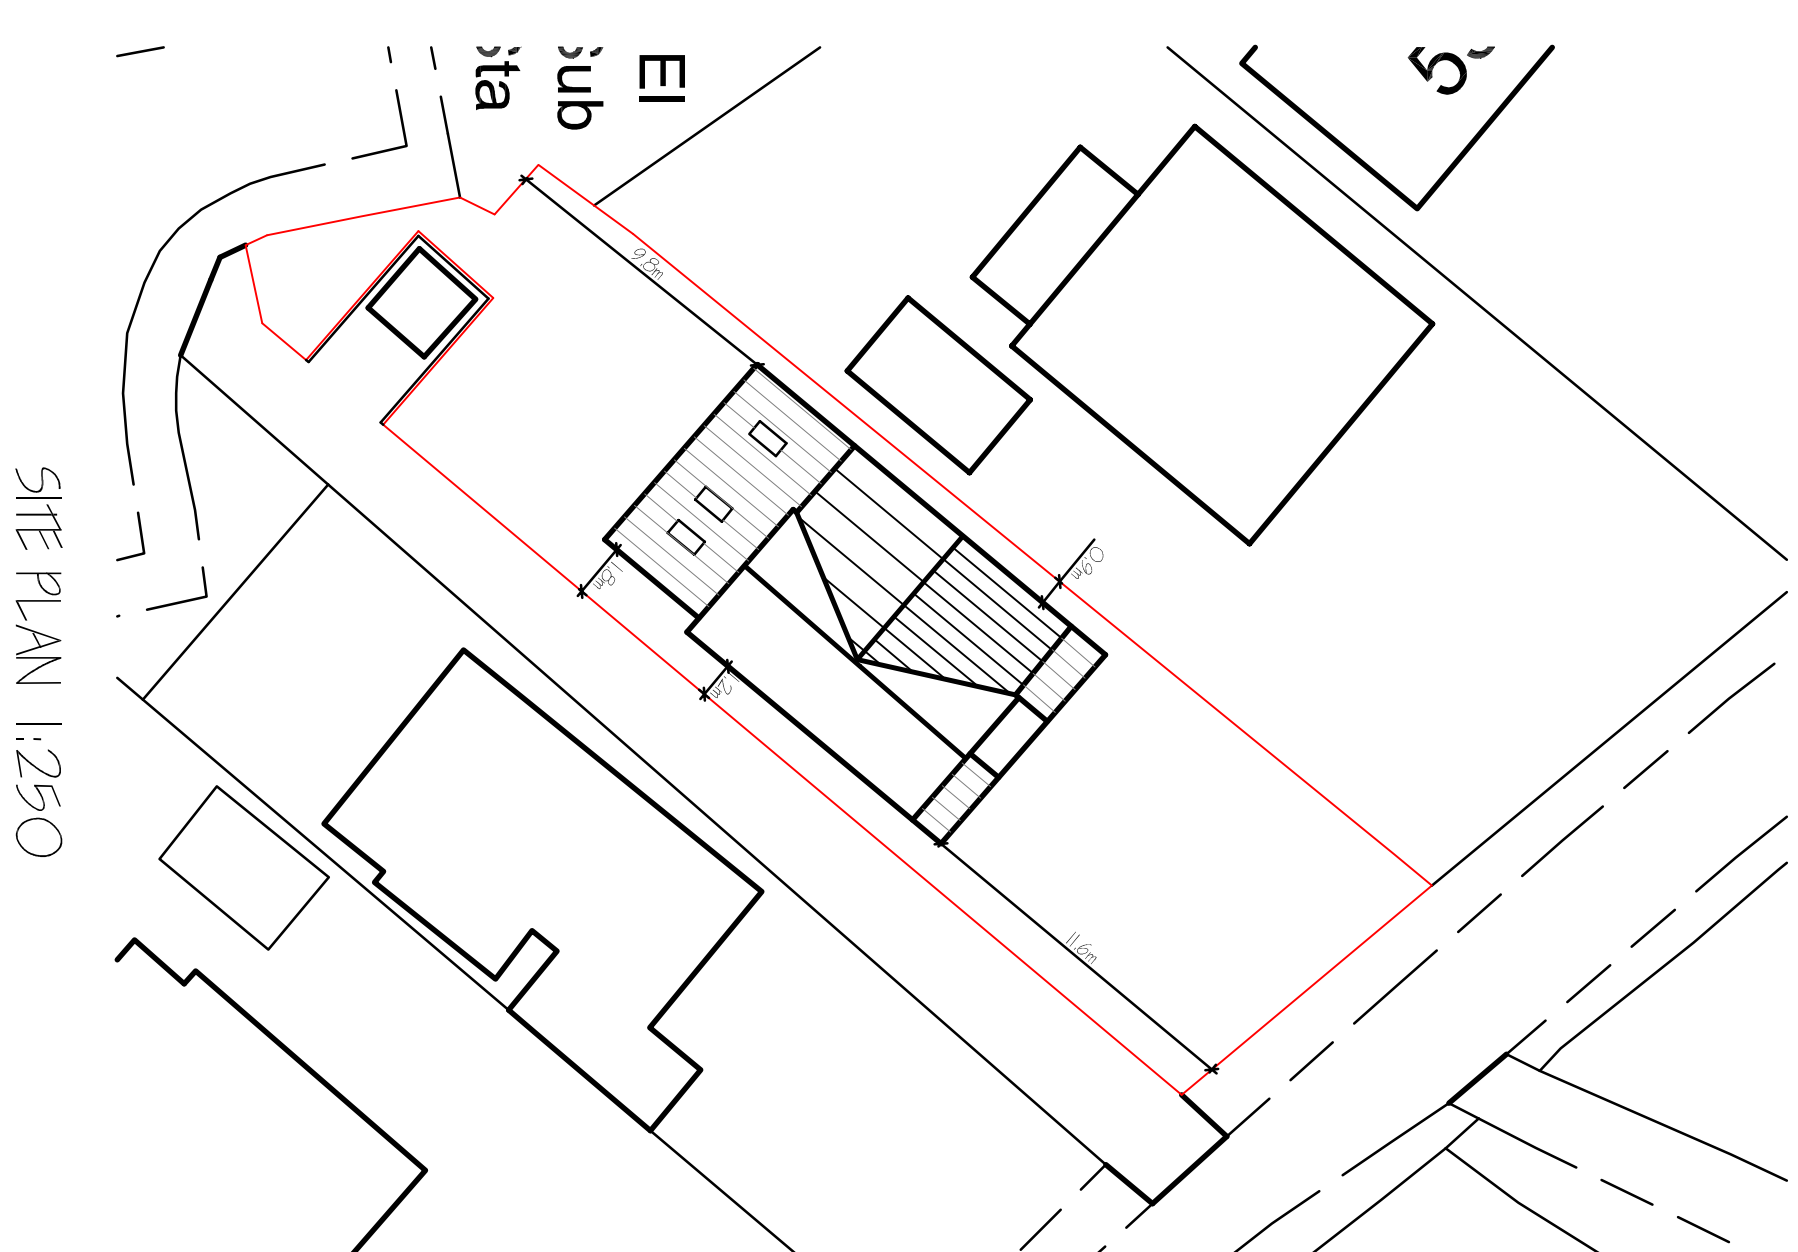


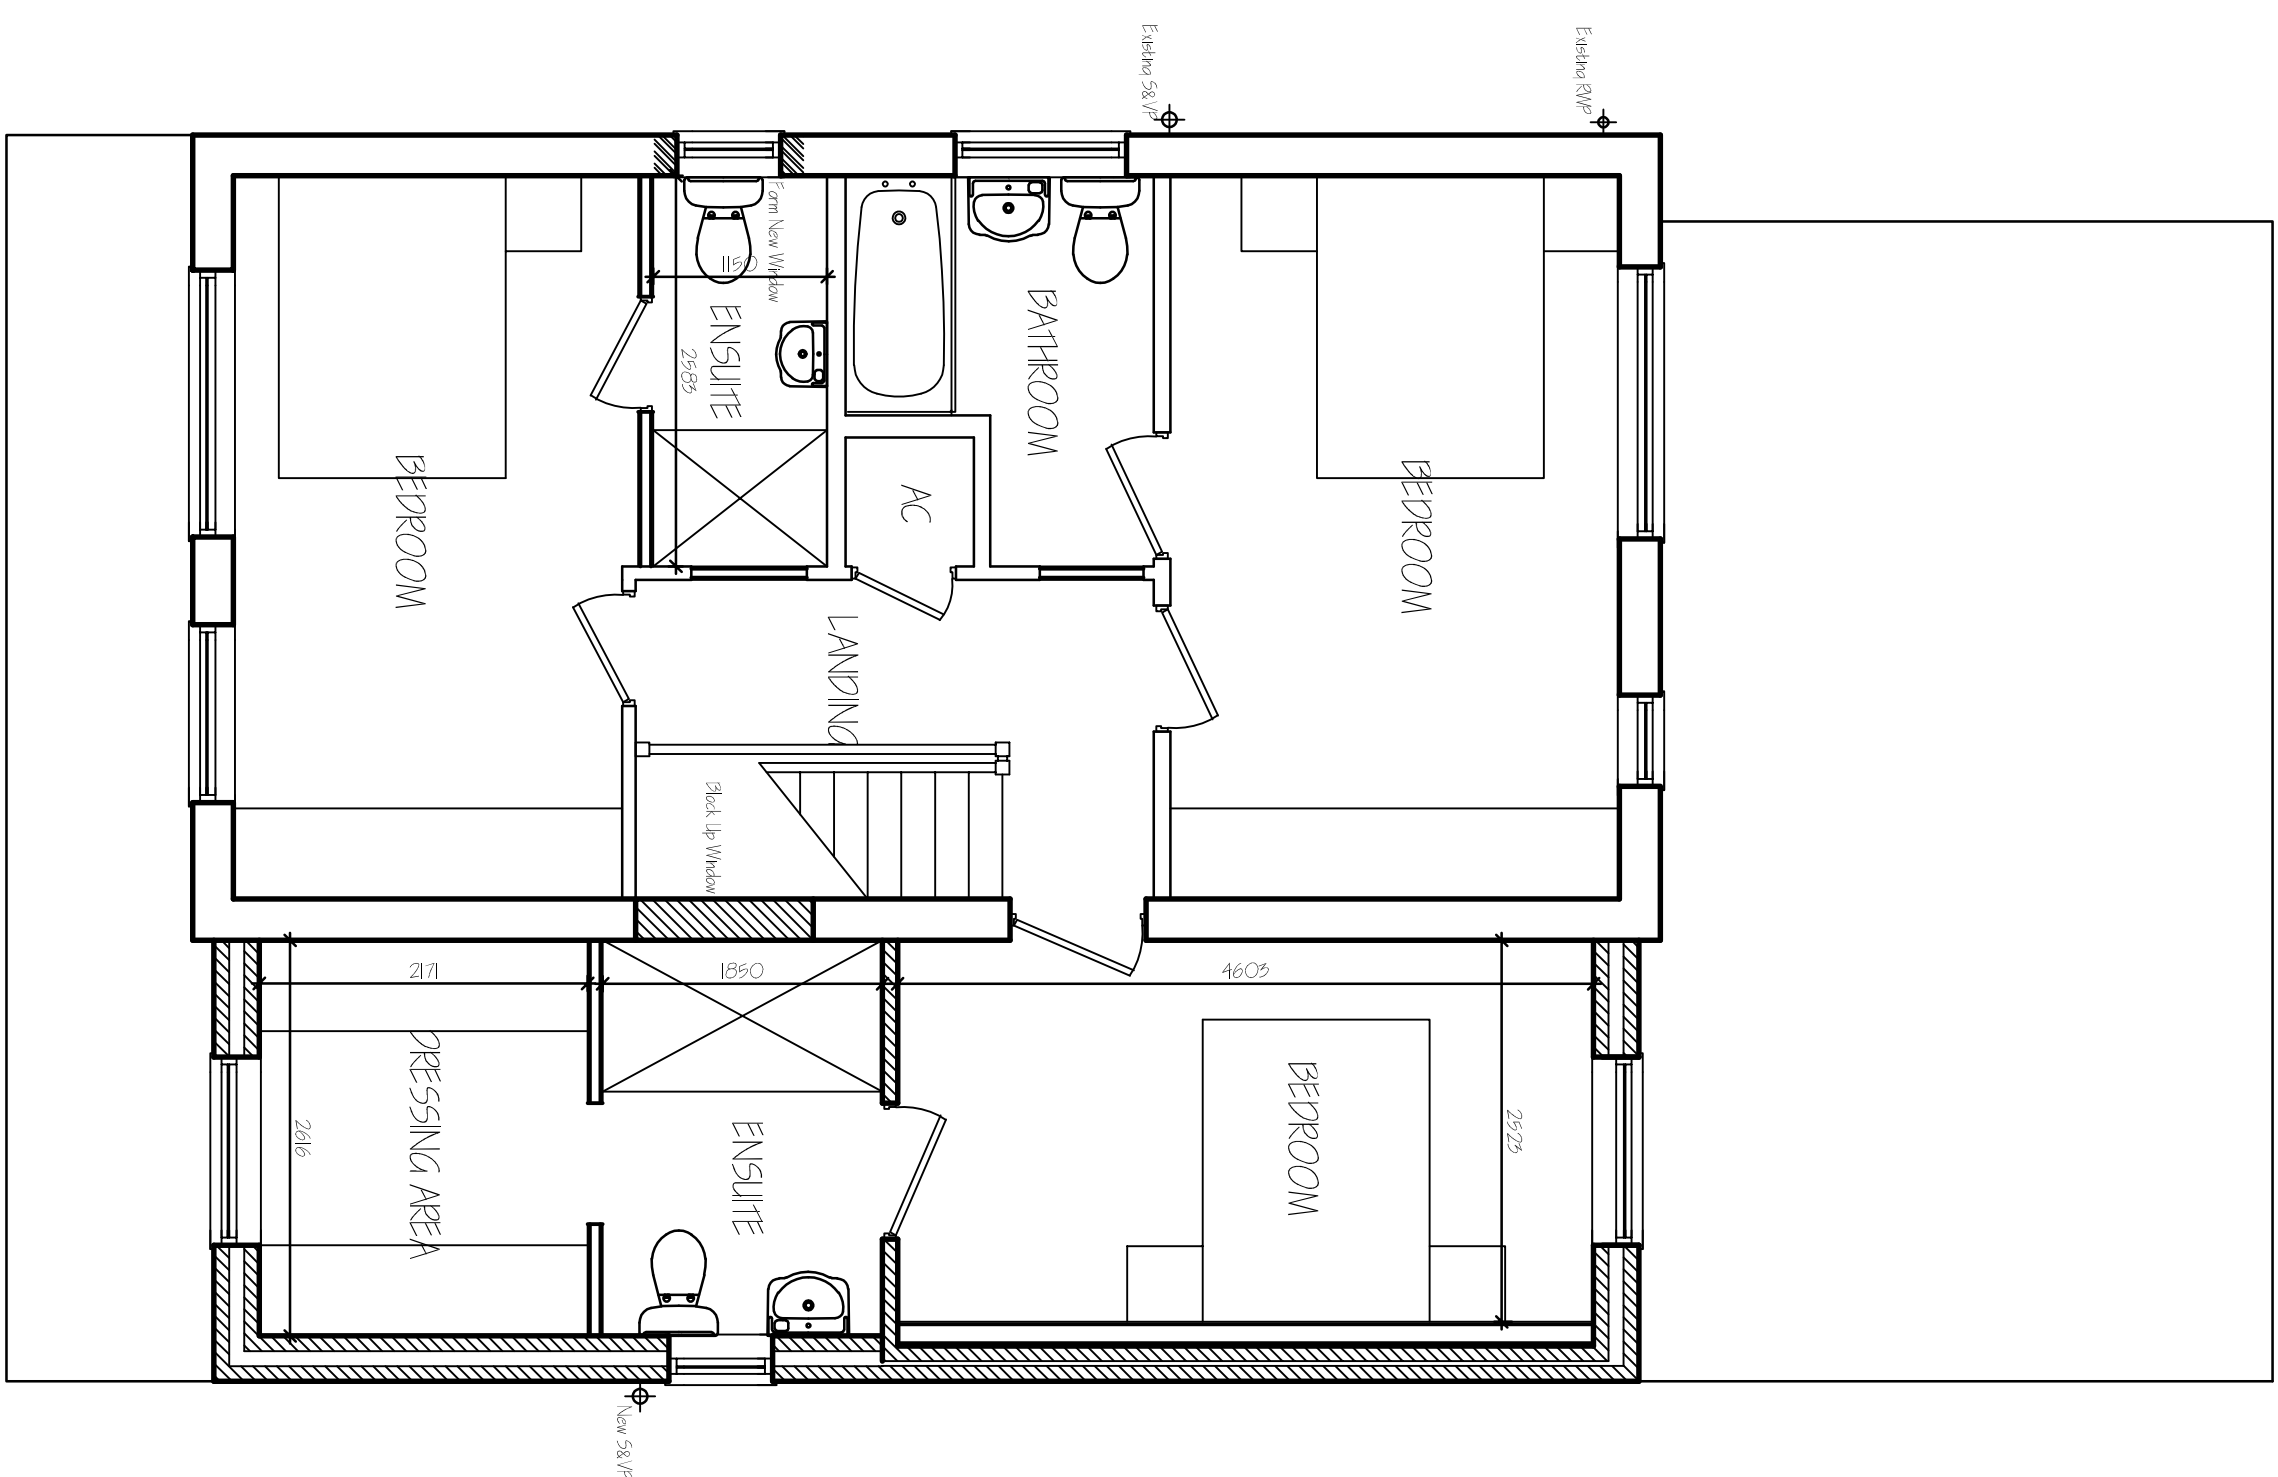

MATERIAL SCHEDULE:-
WALLS:- RENDER - LIGHT GREY
ROOF:- TILES TO MATCH EXISTING
WINDOWS & DOORS:- UPVC - DARK GREY

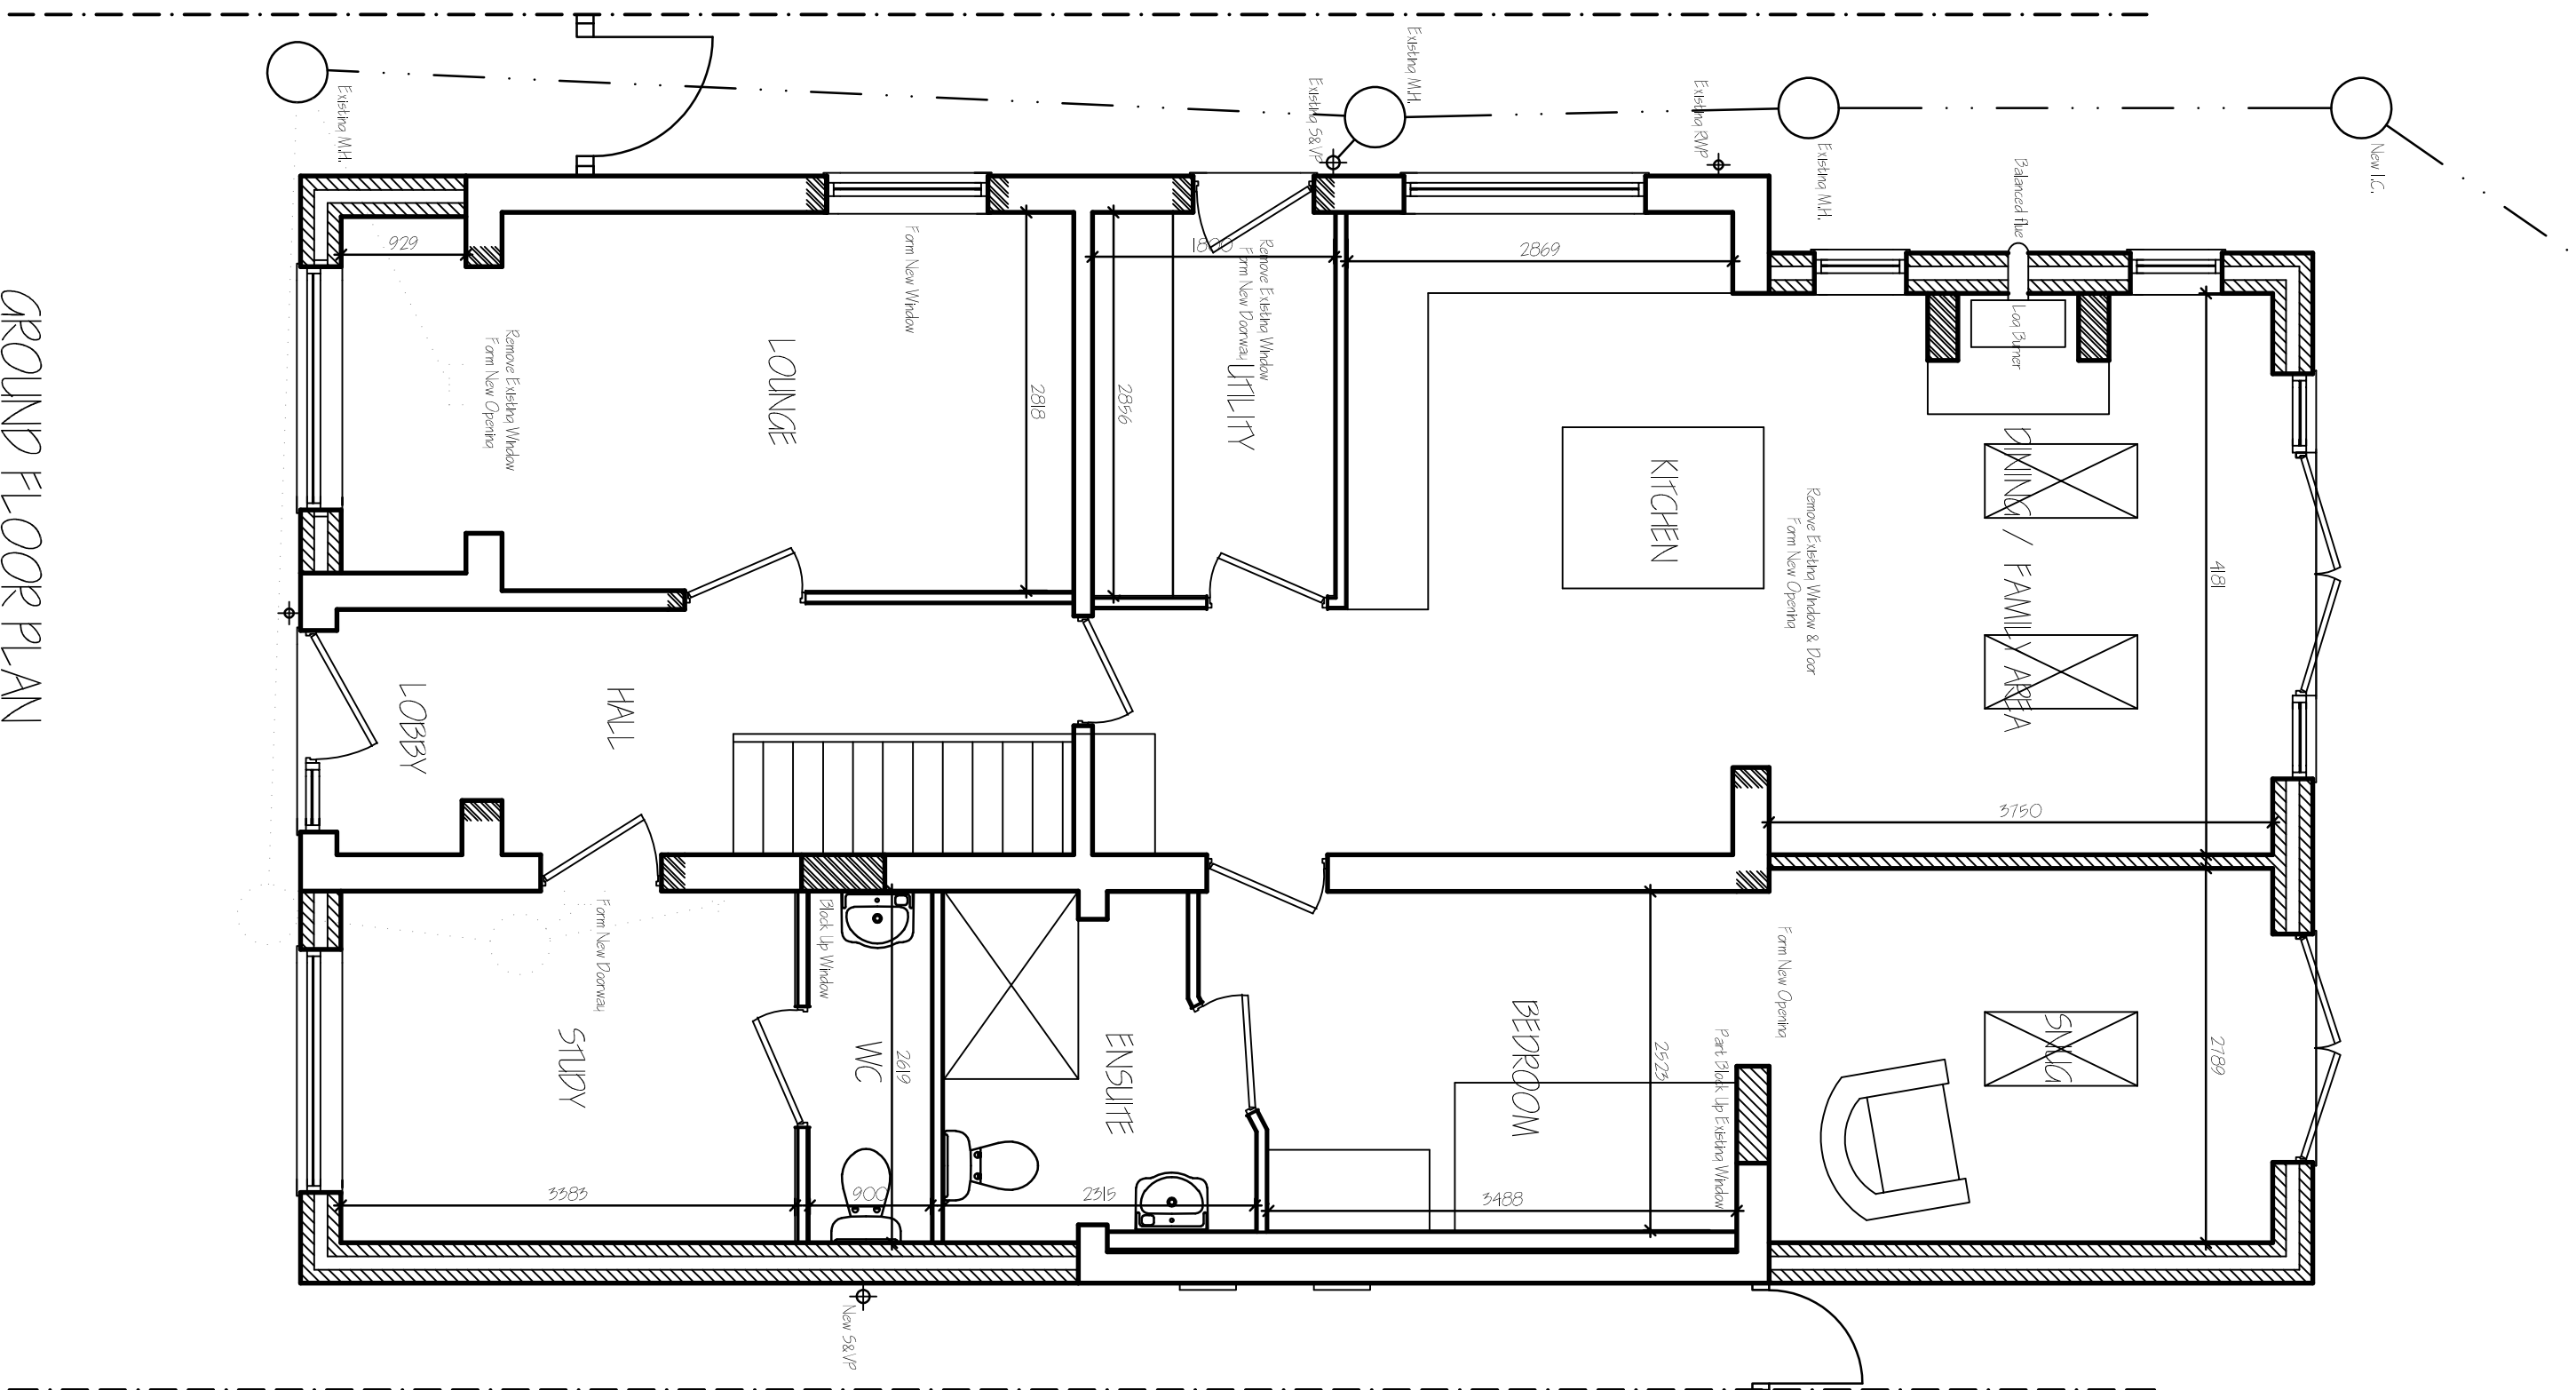

D	CLINUS MARULIDENS	OCT 2026
C	CLINUS MARULIDENS	SEPT 2029
B	CLINUS MARULIDENS	SEPT 2028
A	CLINUS MARULIDENS	SEP 2026
ref	revision	date

G. R. MERCHANT LTD.

**ARCHITECTURAL
CONSULTANTS**

4 Wrights Mews
12A Park Road, Holbeach,
Spalding, Lincs. PE12 7EE
Tel 01406 490800
E-Mail: office@grrmerchantltd.com
Website: www.grrmerchantltd.com

The logo consists of the letters 'G', 'R', and 'M' in a stylized, bold, red font. The 'G' and 'R' are connected, and the 'M' is positioned below them.

Project	EXTENSION & ALTERATIONS 51 NORTHONS LANE HOLBEACH SPAINING, Lincs. FE12 4PZ.		
Client	H. ROWLEY.		
Drawing	PROPOSED FLOOR PLANS & ELEVATIONS SITE PLAN		
Job Ref.	4150-25.	Drawing No.	OAD.
Date	AUGUST 1925.	Drawn	S.D.
Scale	1/50 (1/100 (Unless Otherwise Stated)).		

DO NOT SCALE FROM THIS DRAWING