


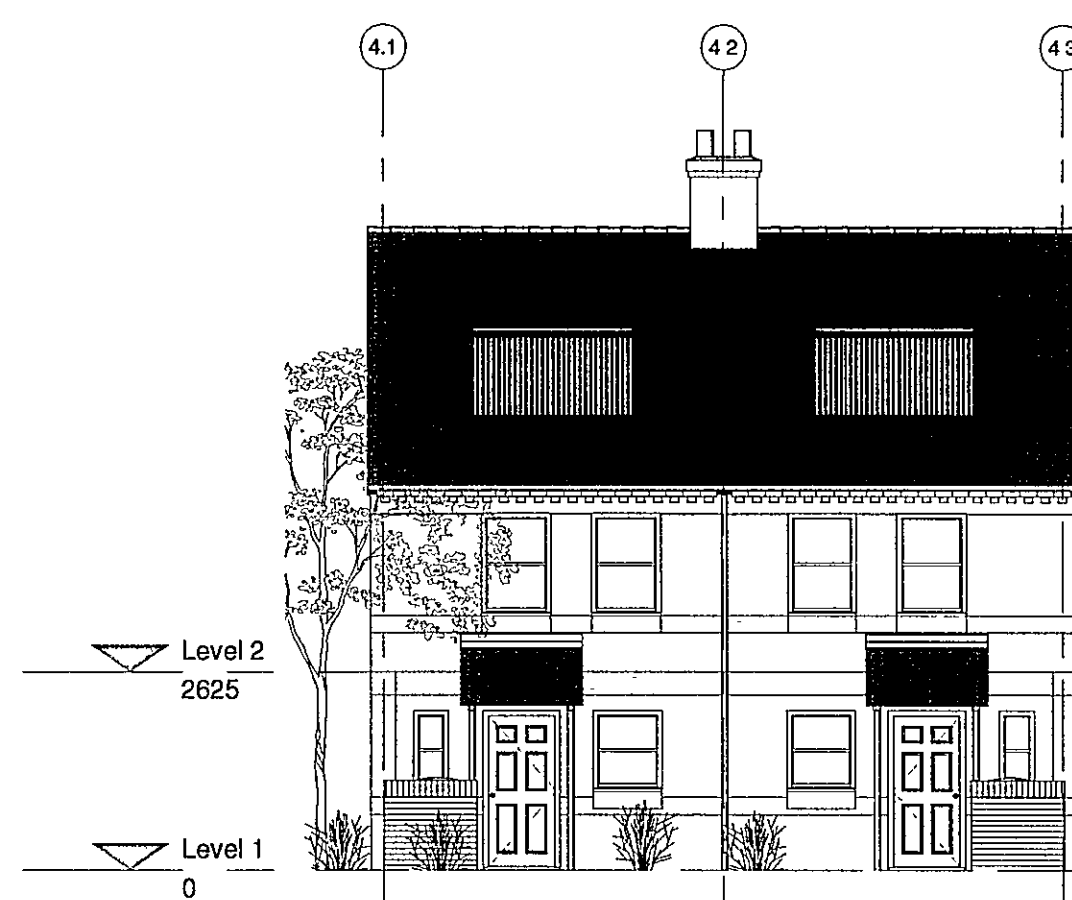


1 Front Elevation Type 1
1 : 100




3 Front Elevation Type 2
1 : 100



5 Front Elevation Type 6
1 : 100

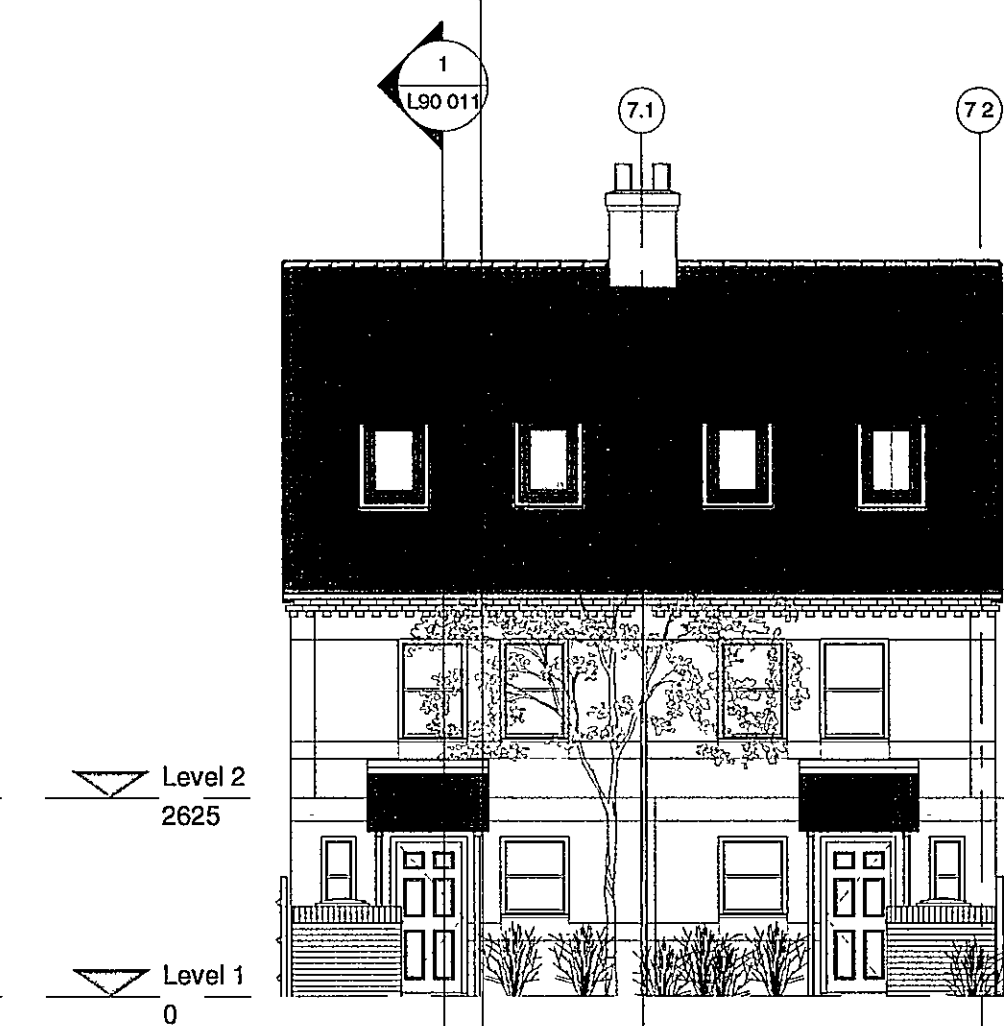

7 Front Elevation Type 7
1 : 100

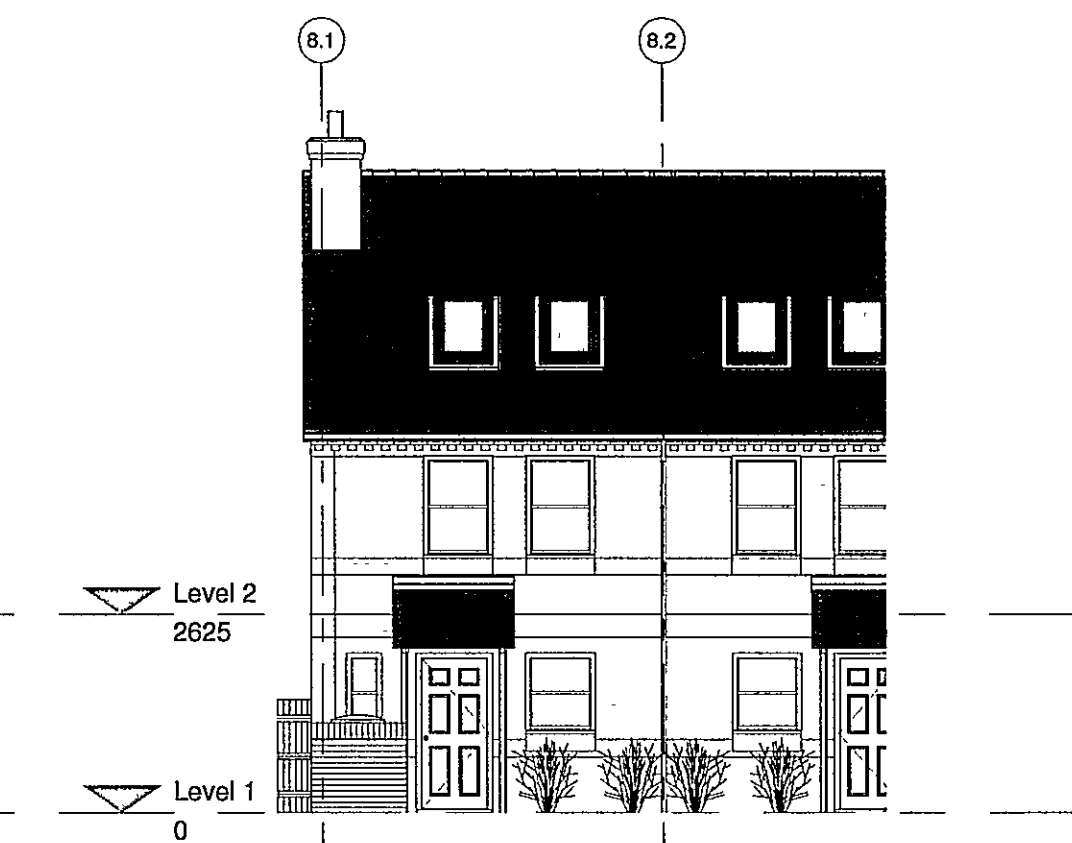


9 Front Elevation Type 8
1 : 100



2 Elevation 14 - a
1 : 100




4 Rear Elevation Type 2
1 : 100

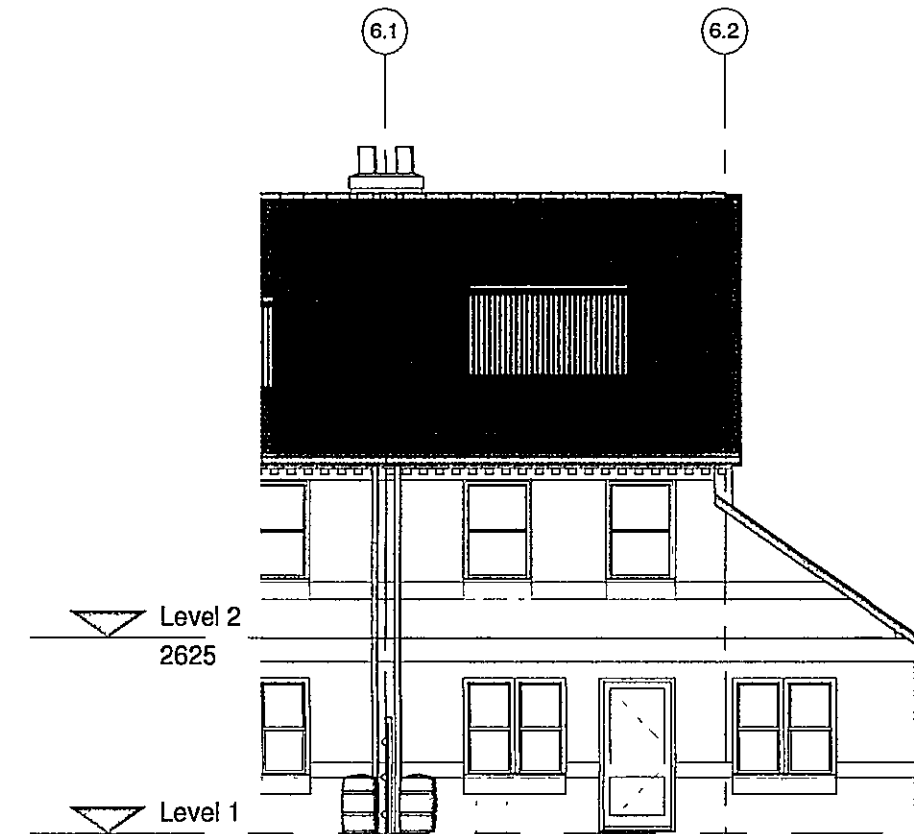

6 Rear Elevation Type 6
1 : 100



8 Rear Elevation Type 7
1 : 100

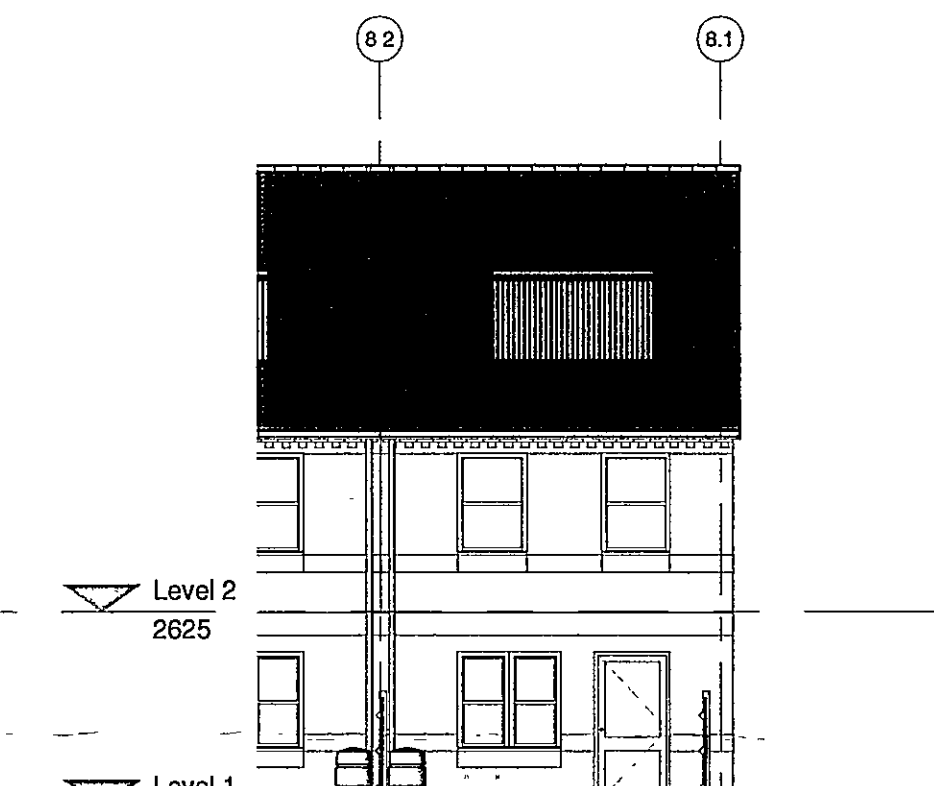

10 Rear Elevation Type 8
1 : 100


No.	Description	Date
1	PLANNING APPLICATION	5.06.07

SHDC
Planning & Development
11 JUN 2007
Ref: 0787107


MATERIALS

WALLS: Brick clad - Bricks will be selected as indicated on the drawings to reflect the colours of local Holford bricks with banding, dentil courses and tumble gables.
WALLS: Rendered-Houses to break up the street pattern.
Off white - high performance render systems.
ROOFING: Concrete interlocking pantiles.
Windows: Casement timber windows of traditional proportions.

All materials subject to agreement of samples with South Holland District Council Planning Department

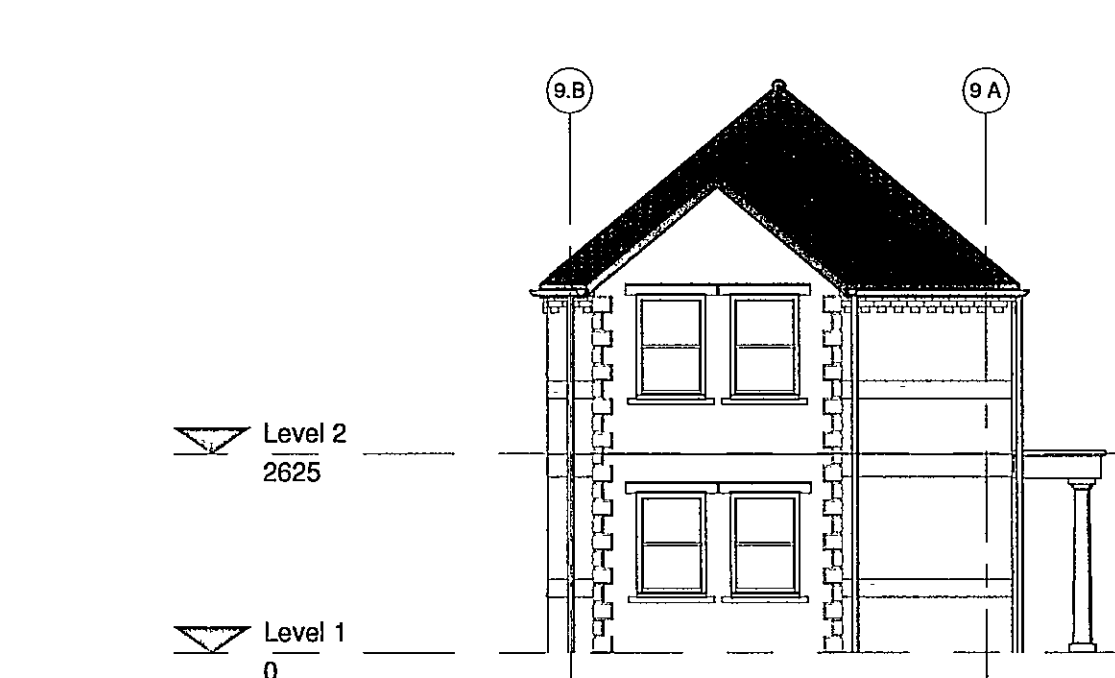


11 Front Elevation Type 9
1 : 100

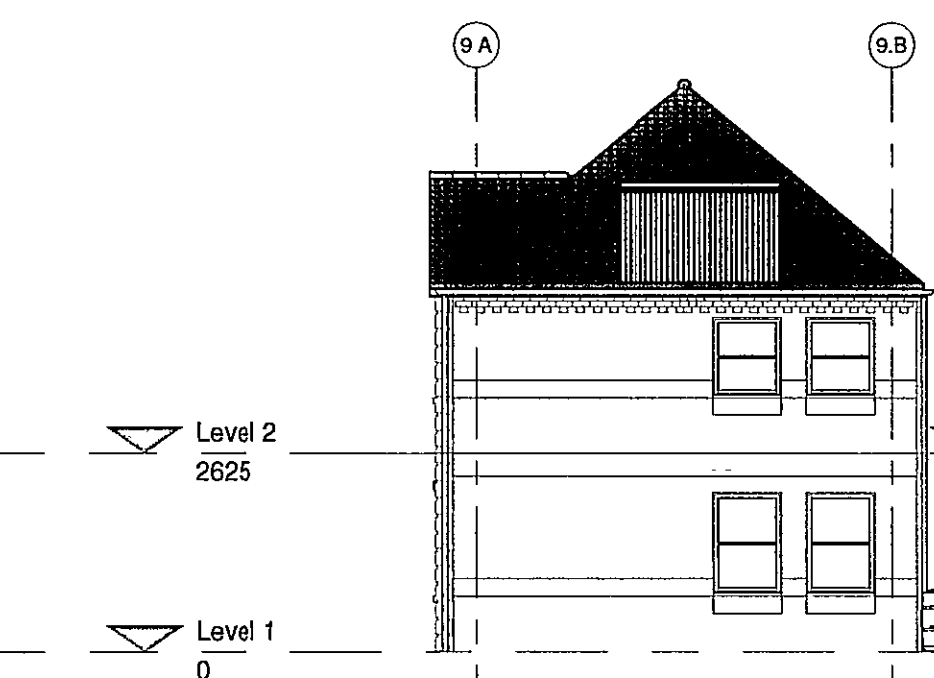

12 Rear Elevation Type 9
1 : 100



13 Side Elevation 1 Type 9
1 : 100

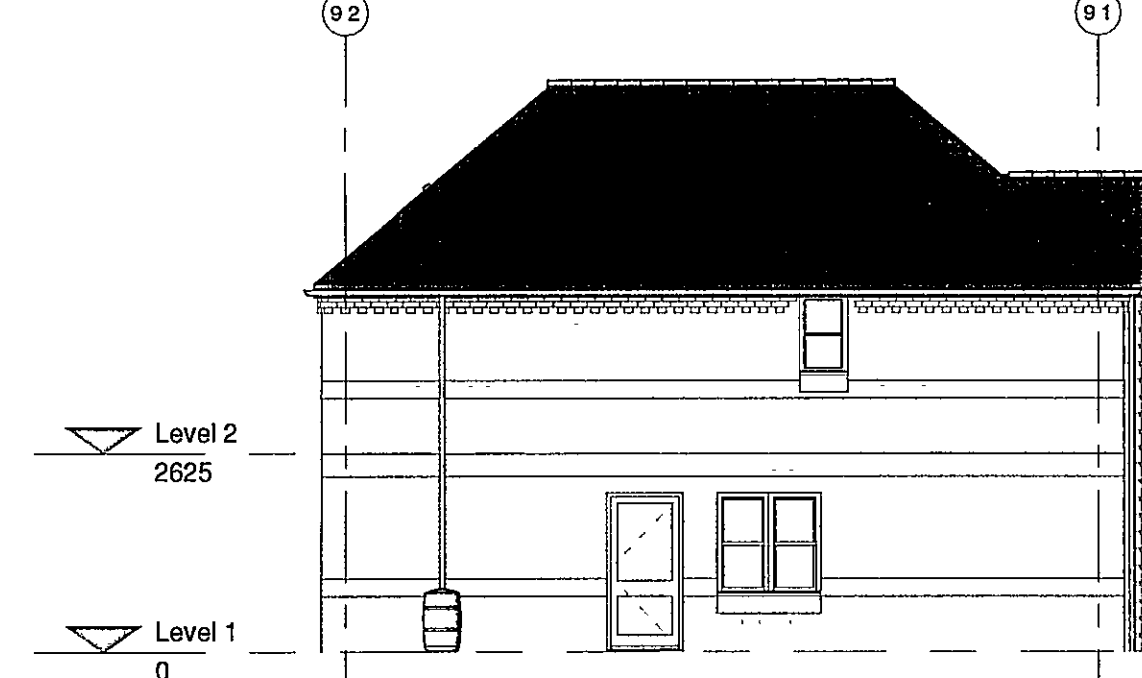

14 Side Elevation 2 Type 9
1 : 100

Owen Consultancy LLP

Ivydene
Shilton
Burford
Oxfordshire
OX18 4AB
T: 01993 842036
F: 01993 841345
e: rowen@owenconsultancy.com

Barrington Gate

Client Name PJK

Sheet Name
Type 1,2,3,6,7,8,9 Elevations

1150 L21 001 Rev. 1

Scale 1 : 100

02/14/07 RO

DETERMINED
PLAN