



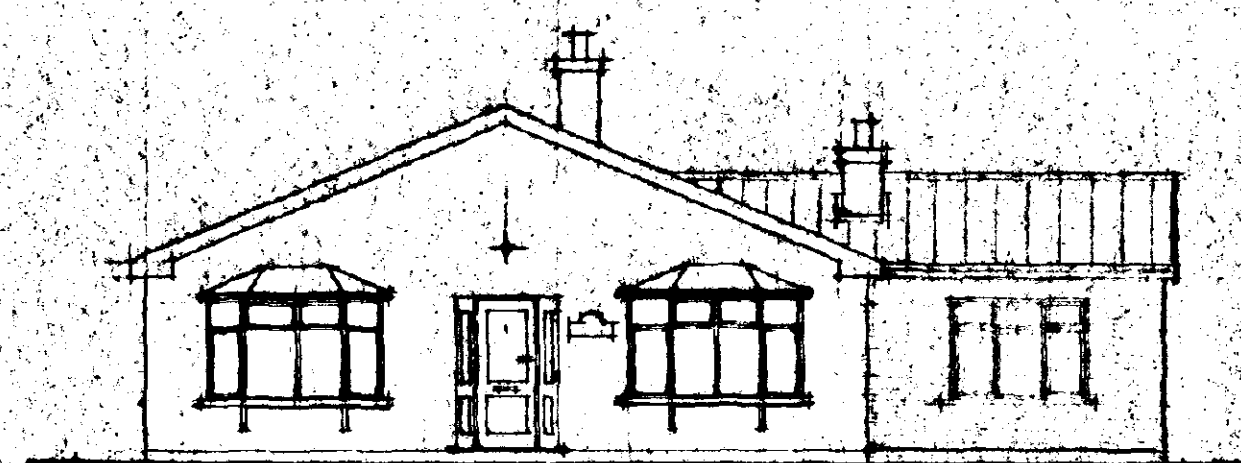


FRONT




SIDE

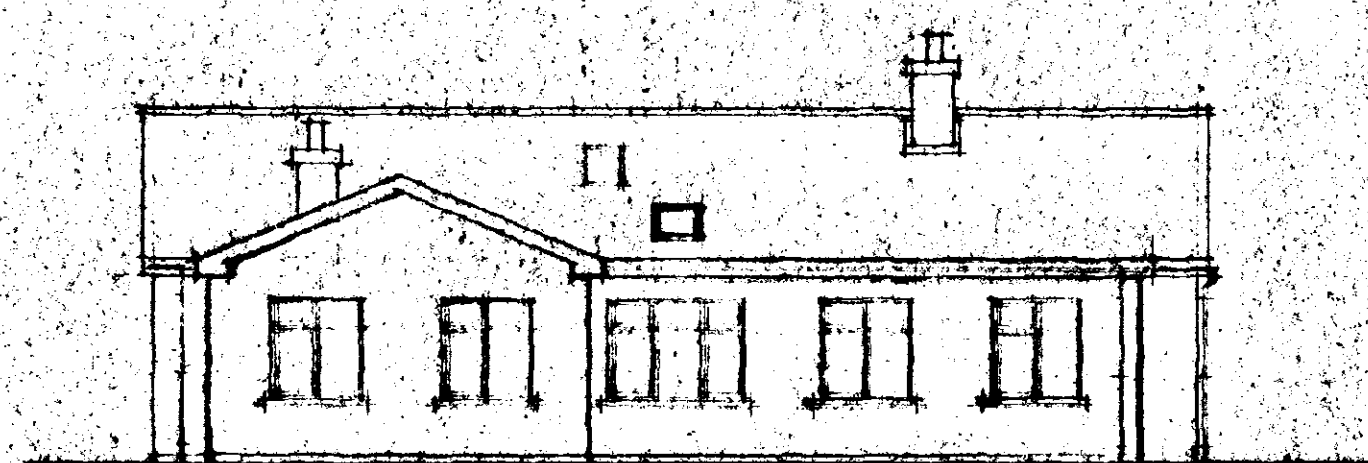


REAR

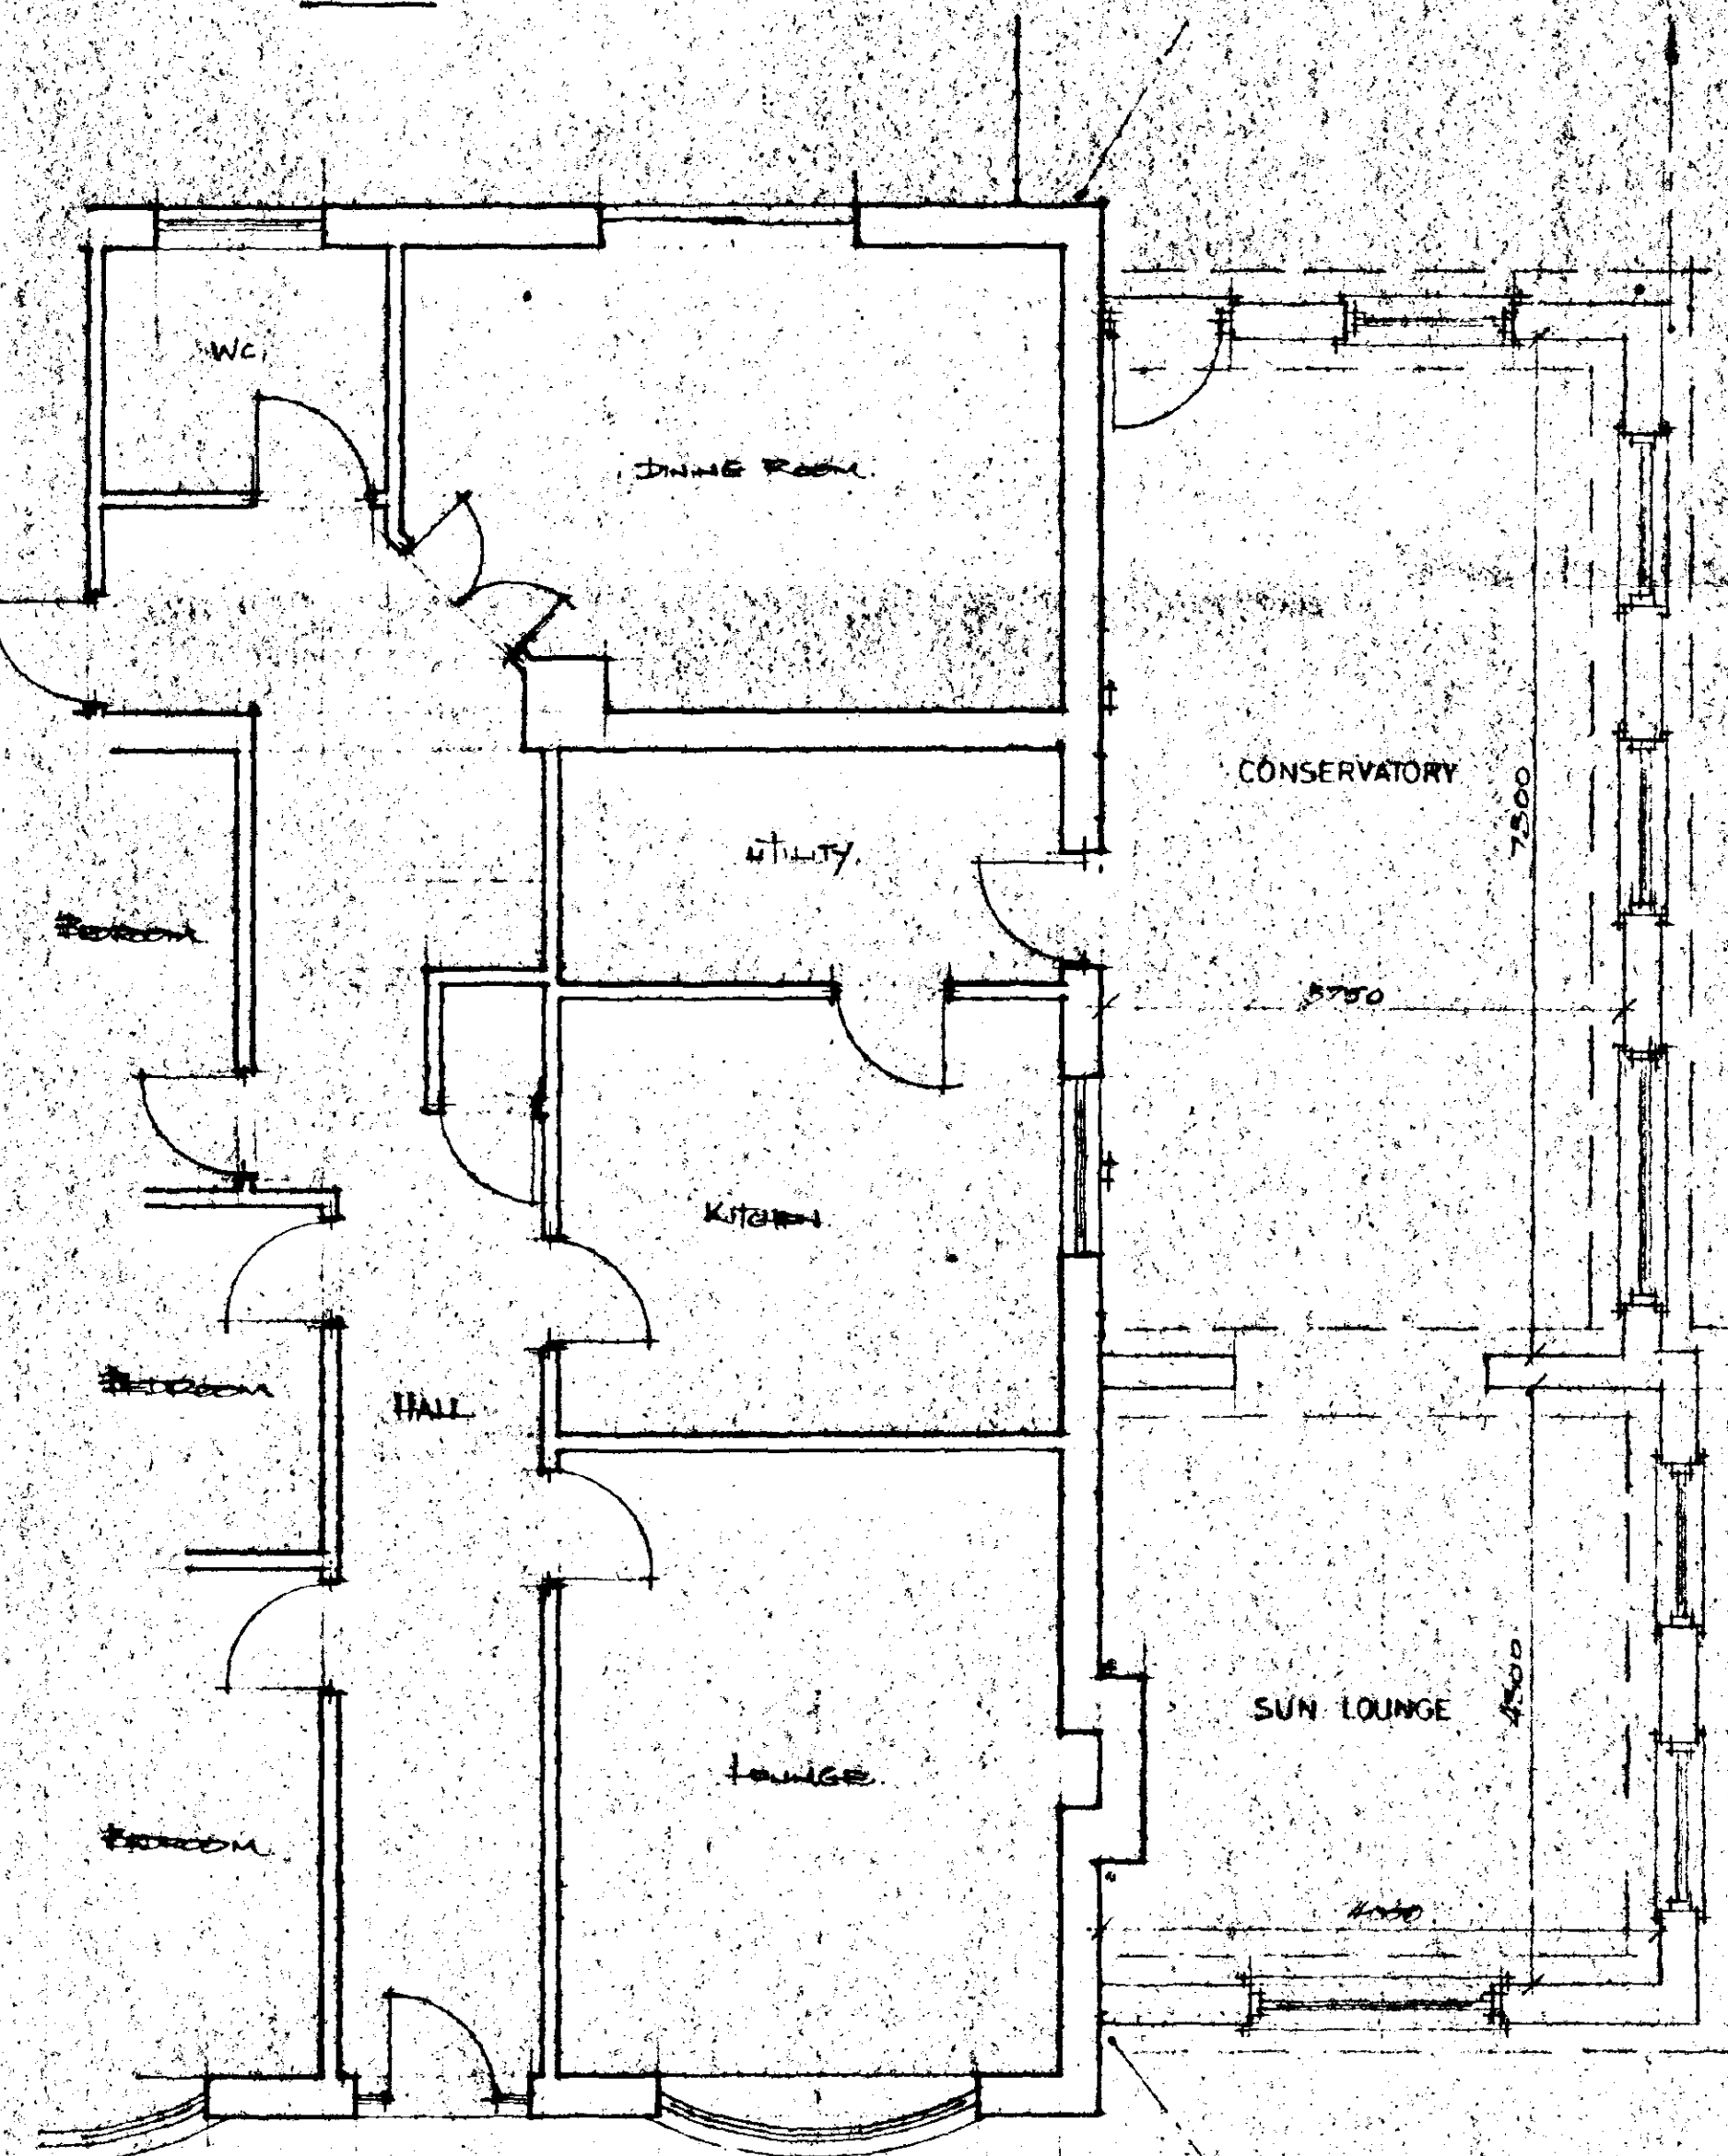


PLAN

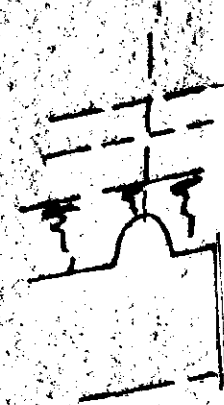

HOLBEACH DROVE GIVE

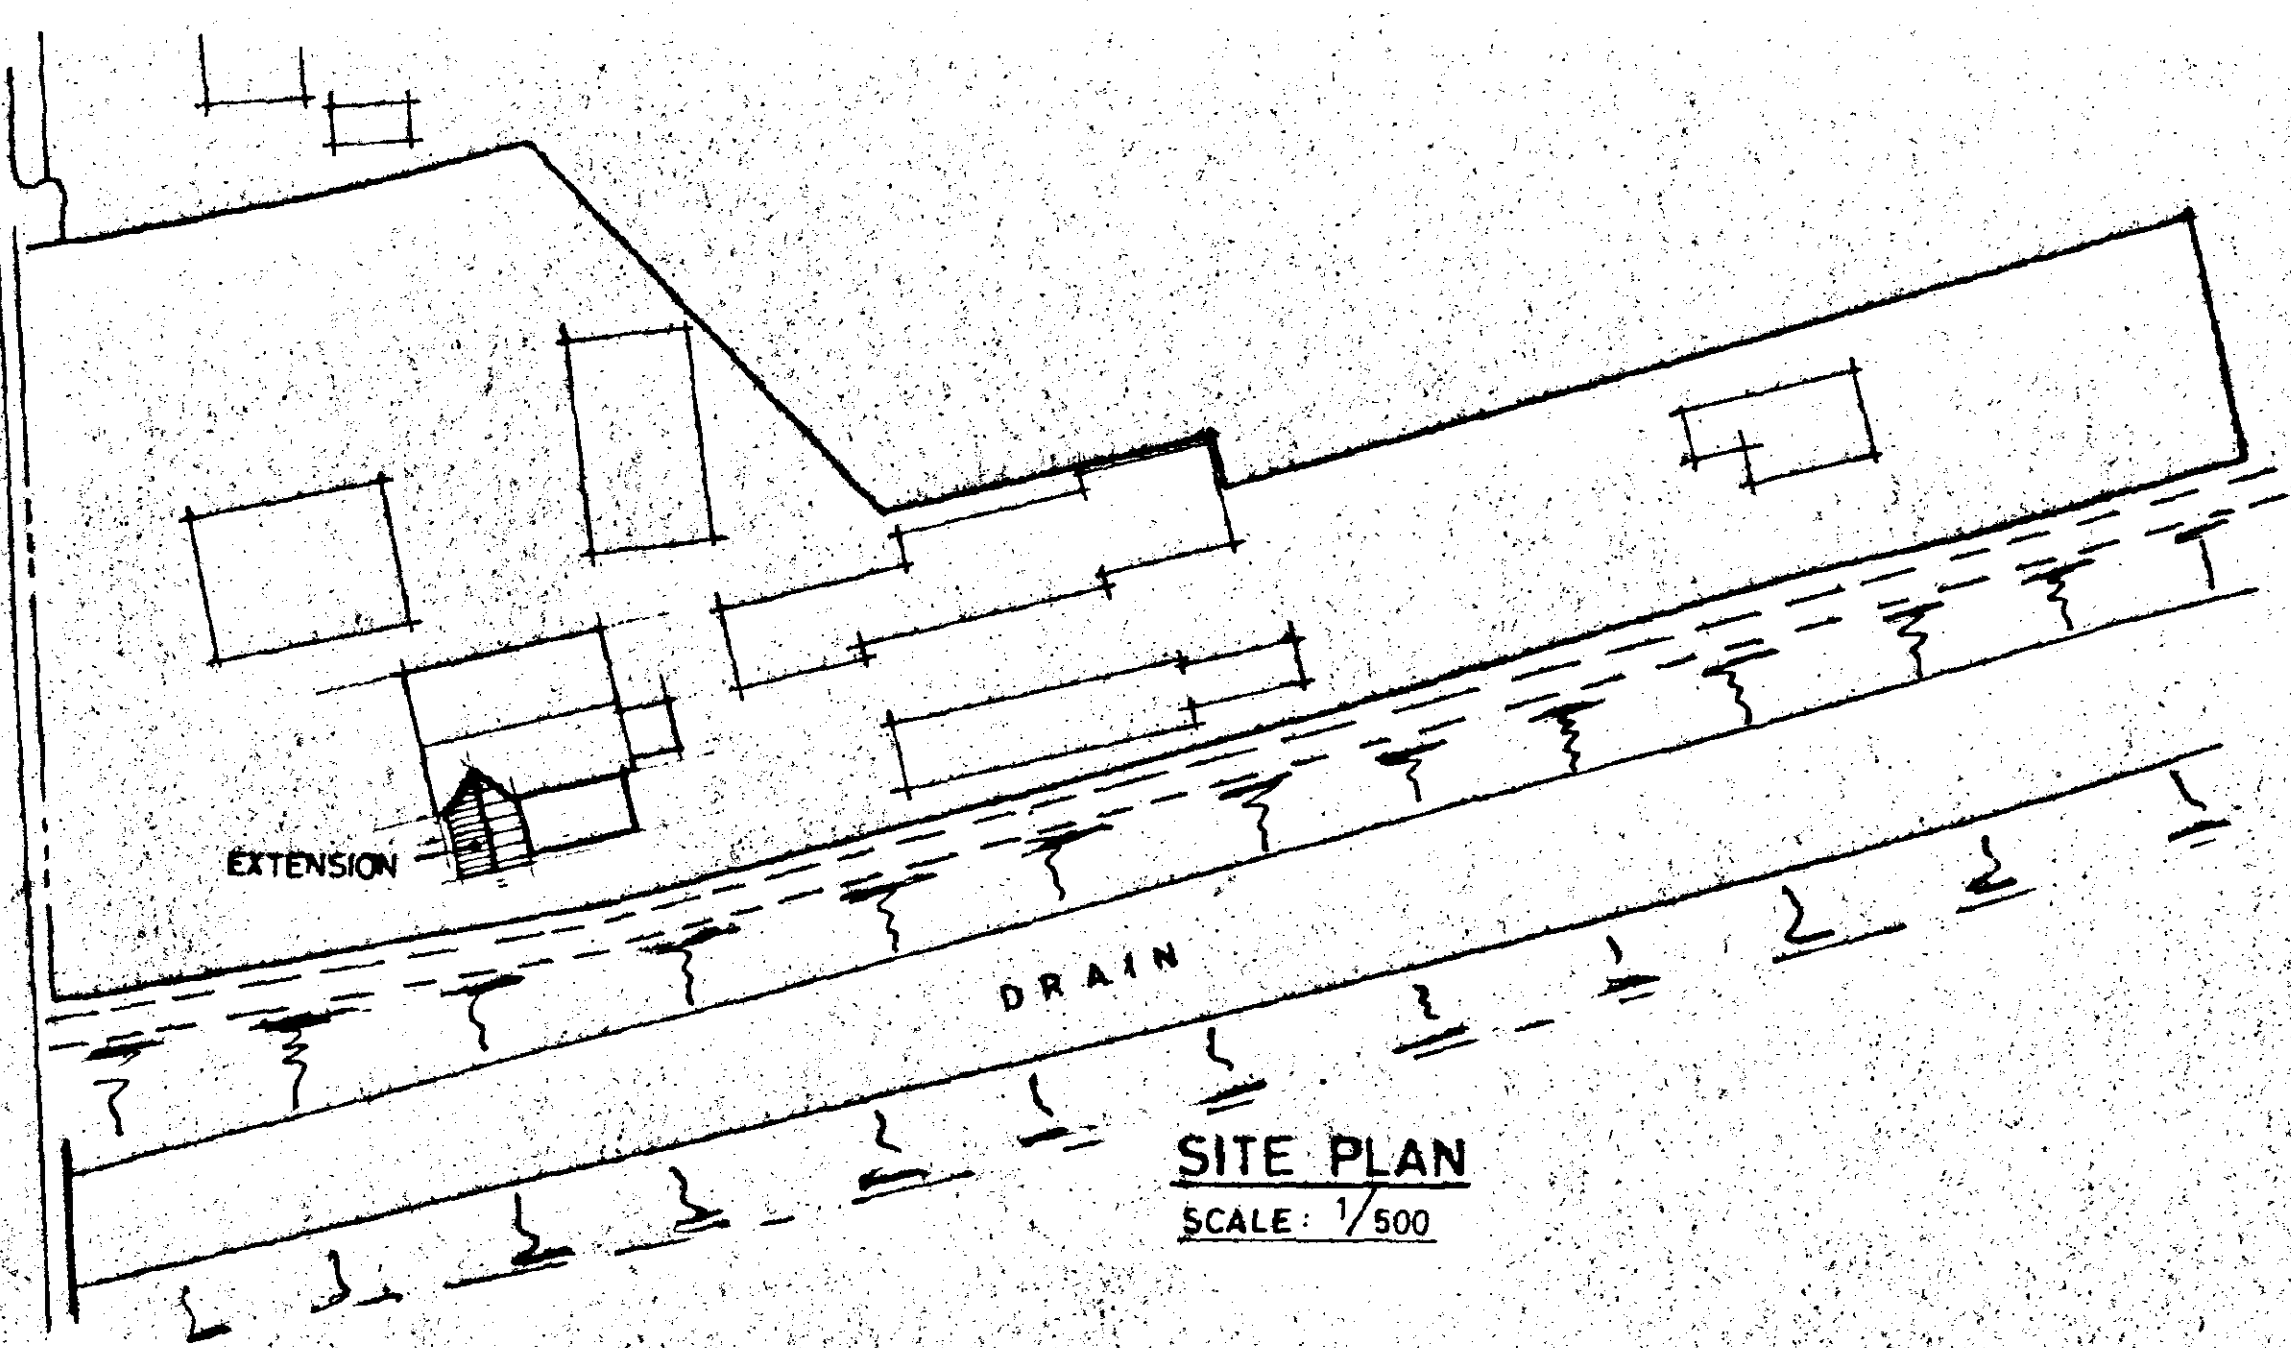

SITE PLAN
SCALE: 1/500

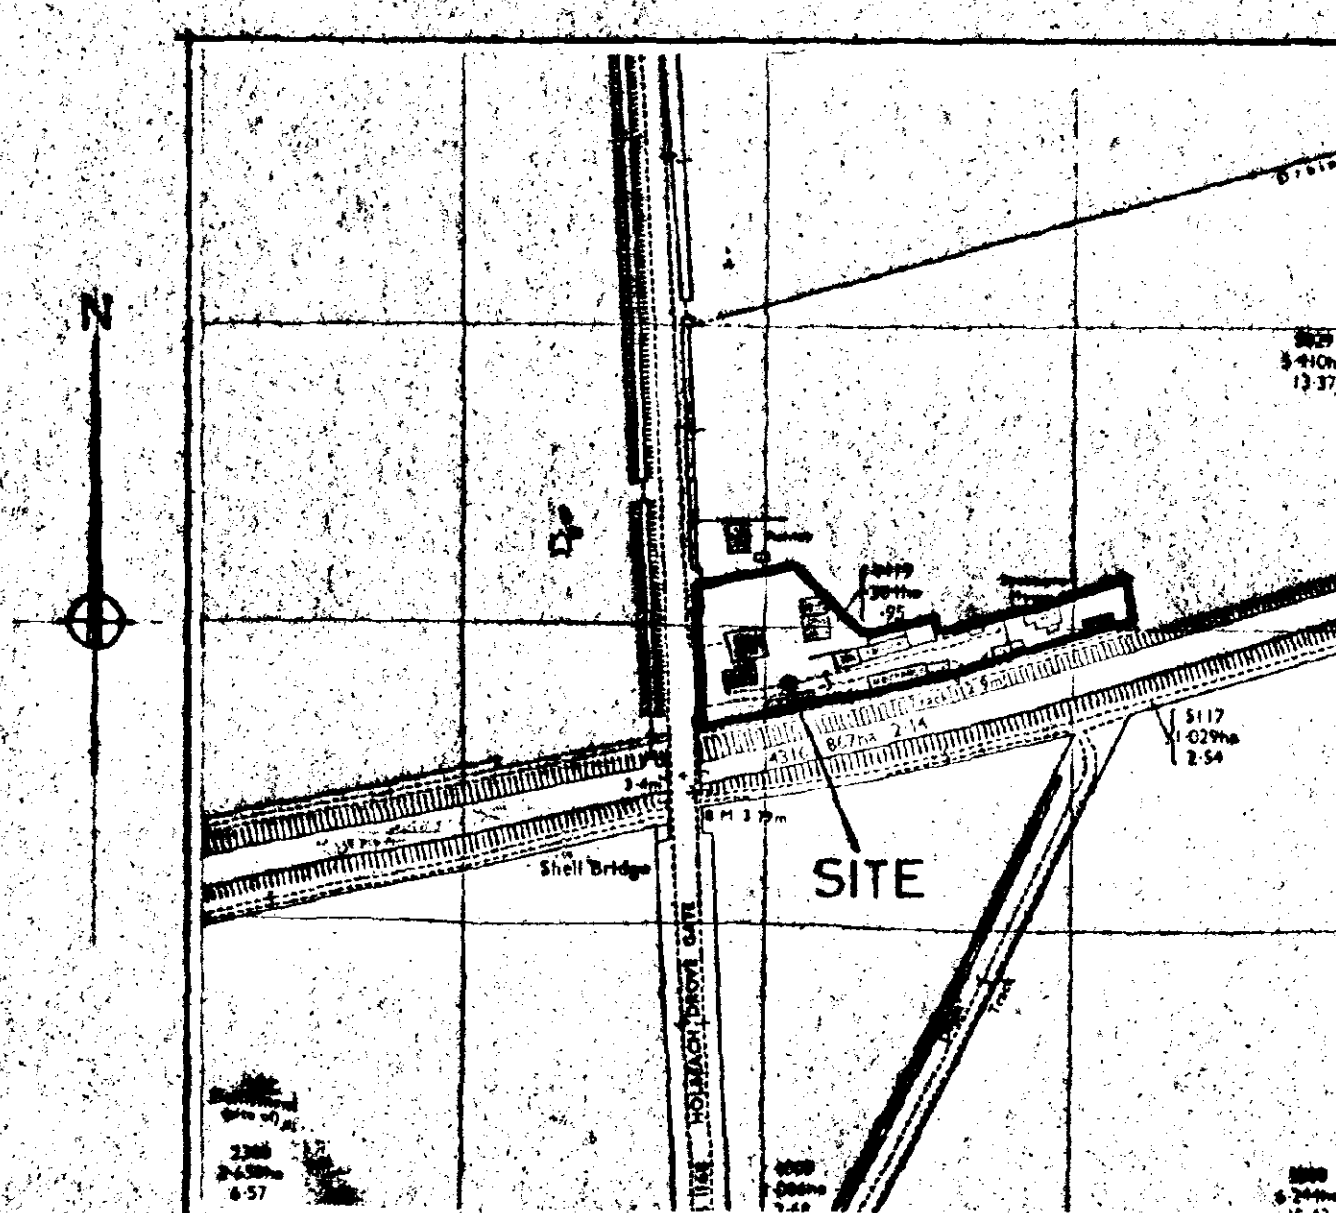

LOCATION PLAN
SCALE: 1/2500

DETERMINED
PLAN

SOUTH HOUSING & PLANNING
31 JUL 1995
Ref: 0788/95

G. R. MERCHANT
LENG AMICE, FIWO,
ARCHITECTURAL, STRUCTURAL
& LAND DRAINAGE CONSULTANT
TEL: HOLBEACH (01406) 490800

PROJECT:
EXTENSION TO
WAPLEA
SYCAMORE HOUSE
LAMMINGS BRIDGE
HOLBEACH DROVE

CLIENT:
A. SEARS.

SCALES:
1/50 1/100
DATE:
JULY 1995

DRAWING No.:
AS.1
REVISIONS: