


- No. Notes:
1. All dimensions to be verified on site by GENERAL CONTRACTOR and any discrepancies to be brought to the attention of the Architect prior to commencing work or setting out or preparing shop drawings.
 2. Drawings not to be scaled. Work to figured dimensions only.
 3. © copyright SAUNDERS BOSTON LIMITED. All rights reserved. This drawing remains the property of SAUNDERS BOSTON LIMITED at all times and may not be reproduced or copied in whole or in part without their prior written consent.
 4. This drawing and related specifications are for use only in the stated location.
 5. This drawing is to be read in conjunction with all other Consultants drawings and specifications.
 6. Drainage has not been surveyed and all pipe locations and and below ground drainage runs are indicative

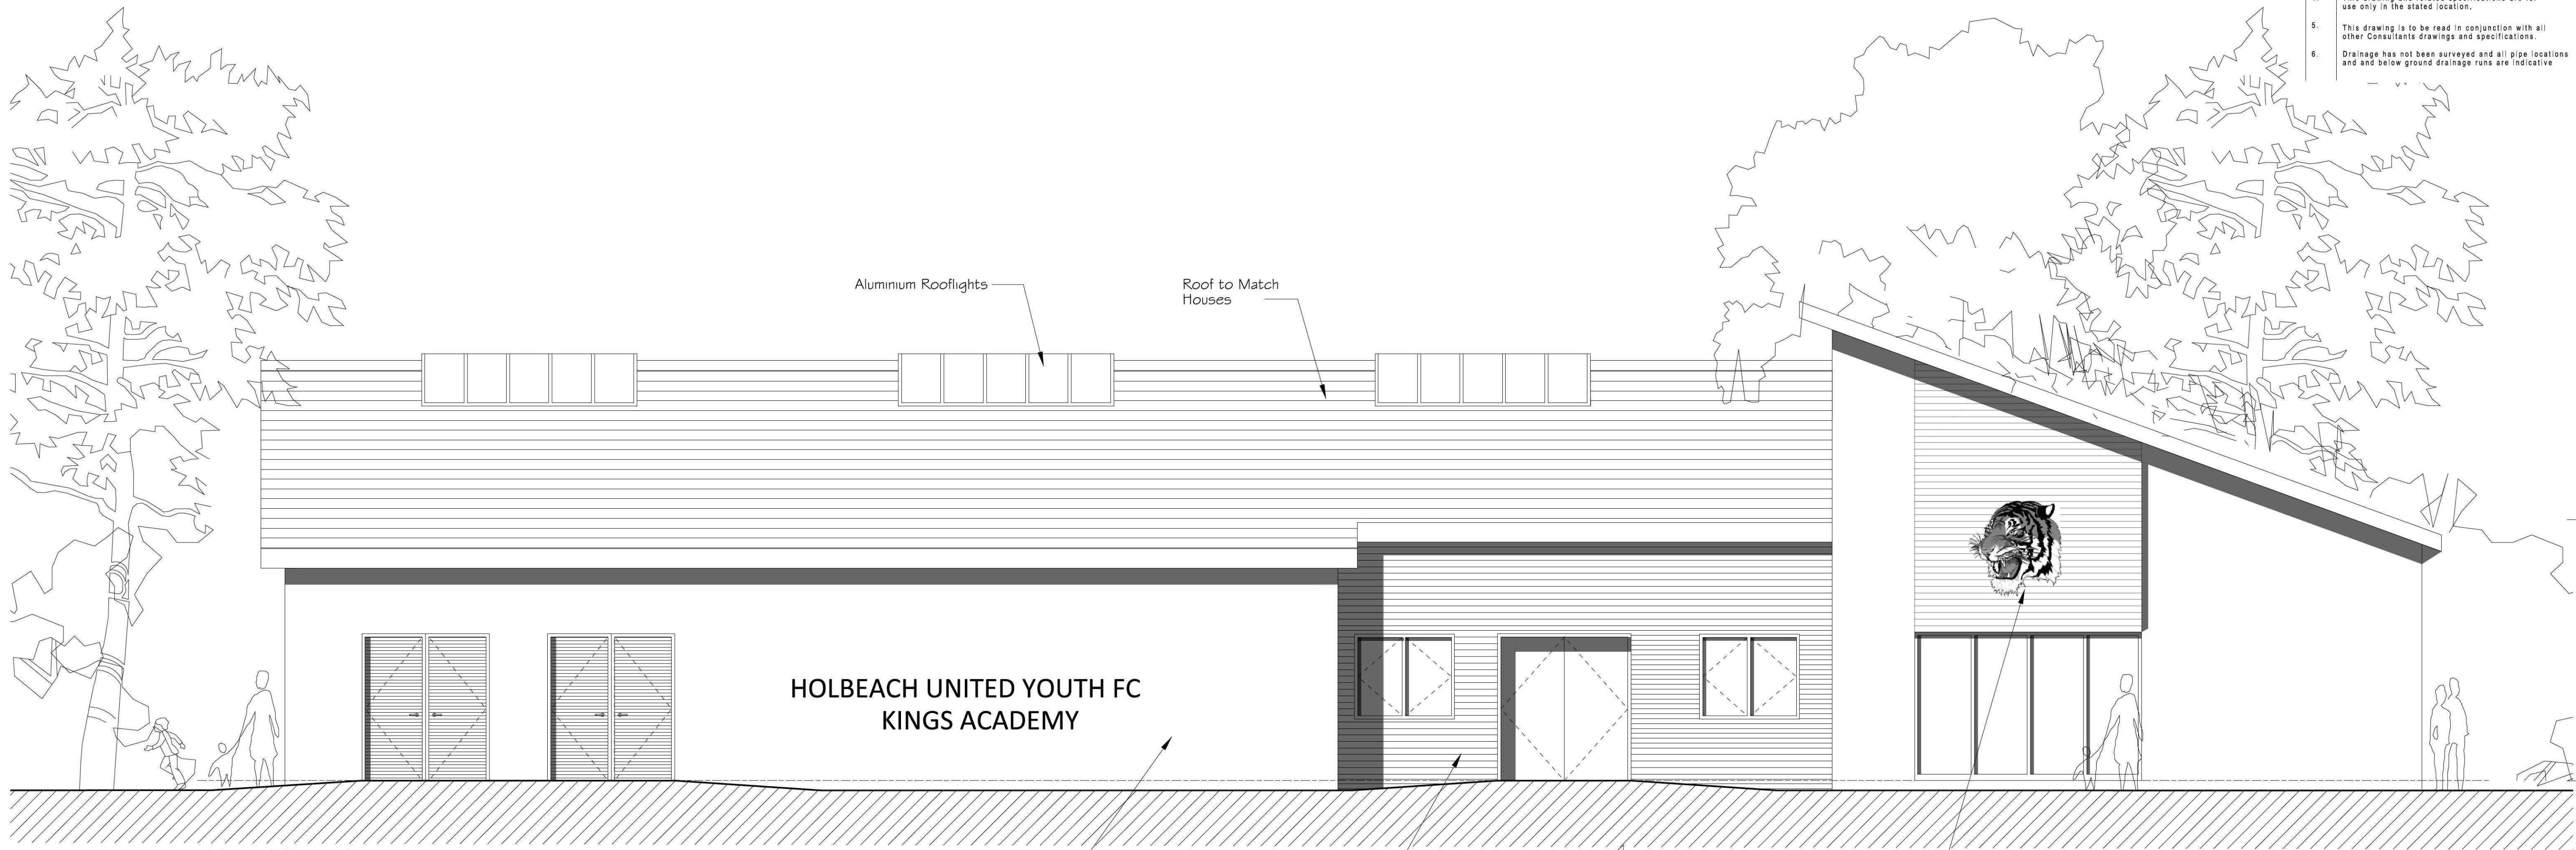


East Elevation

HOLBEACH UNITED YOUTH FC
KINGS ACADEMY

Red Brickwork
(Colour and finish to
match local palette)

Timber Boarding

Holbeach "Tiger"
Signature

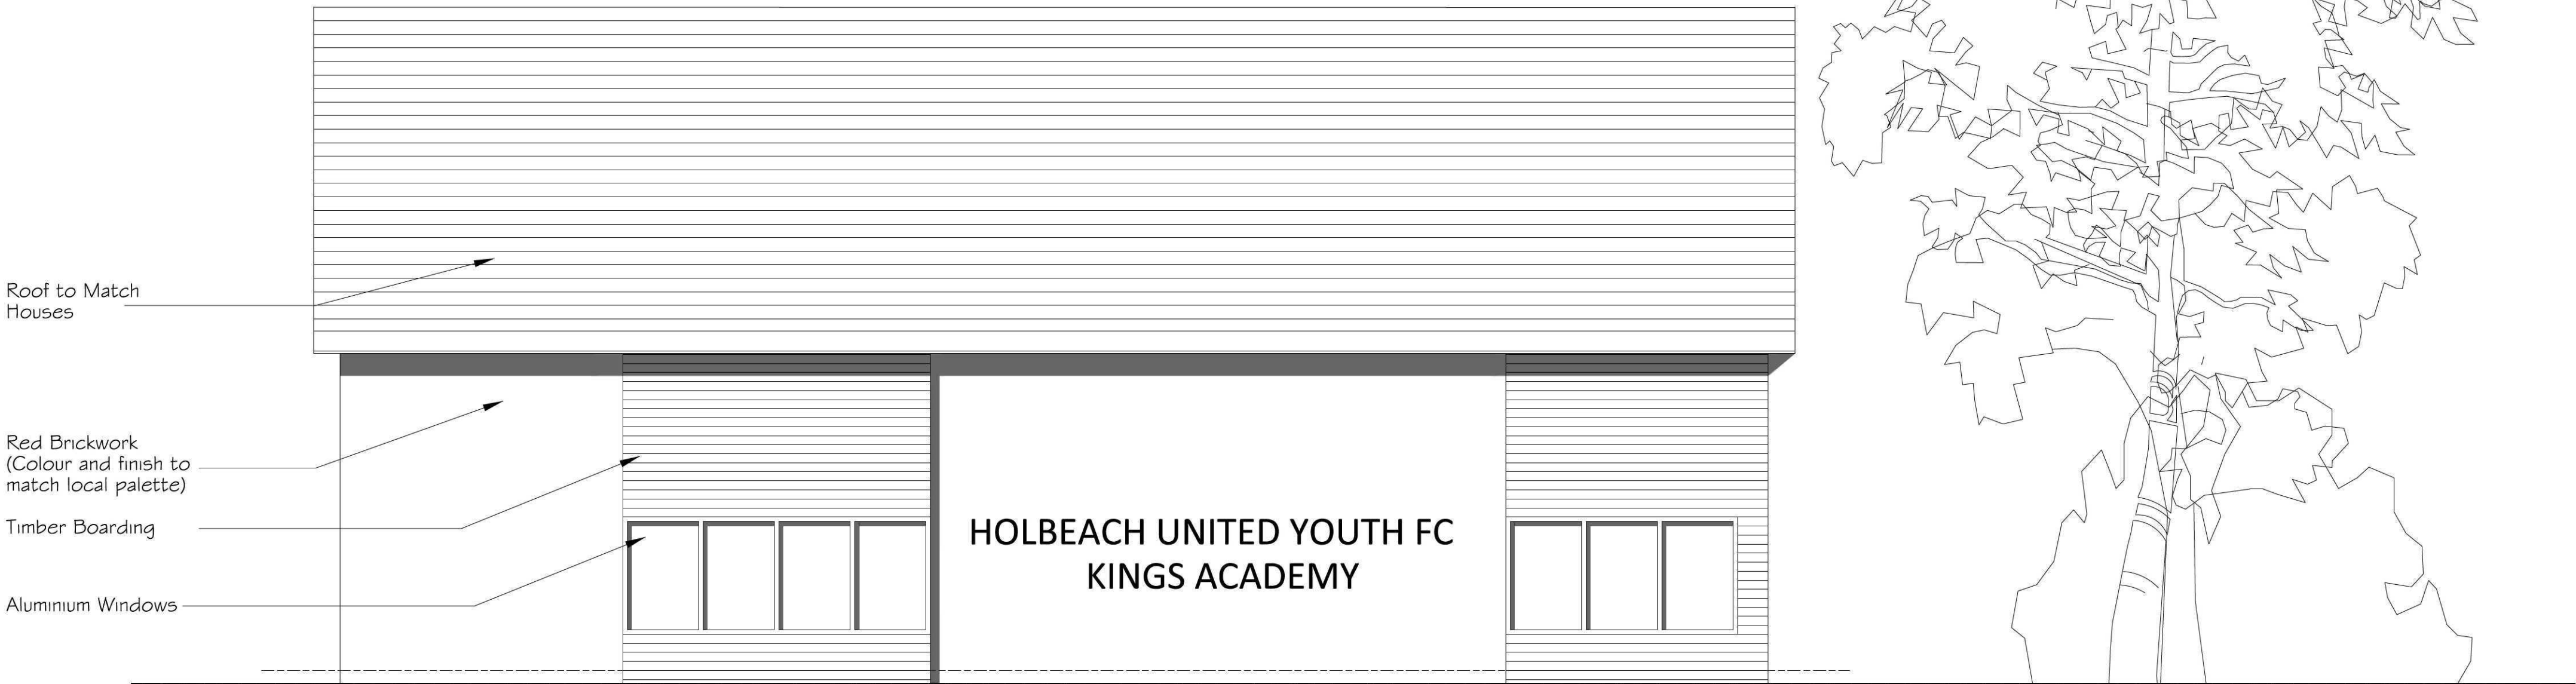

North Elevation


Roof to Match
Houses

Red Brickwork
(Colour and finish to
match local palette)

Timber Boarding

Aluminium Windows

HOLBEACH UNITED YOUTH FC
KINGS ACADEMY

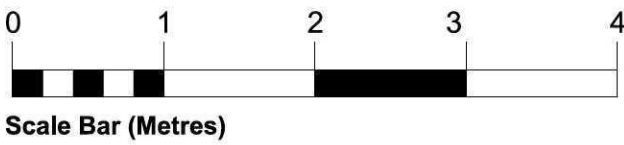

P1	Issued for Planning	22/09/11	EVH	
No.	Revision	Date	Drawn	Checked

PLANNING

 Chartered Architects
119 Newmarket Road
Cambridge CB5 8HA
Tel: (01223) 367733
E-mail: office@saundersboston.co.uk

Saunders Boston

Client: Ashley King Developments

Job: Penny Hill Road, Holbeach Sports Pavilion and 34 Housing Units

Drawing: Proposed Pavilion Elevations Sheet 1

Scales: 1:50 @ A1, 1:100 @ A3

Number: 1186-P-510

Date: 26/07/11

Drawn: AKH

Checked: P1