

- No. Notes
1. All dimensions to be verified on site by GENERAL CONTRACTOR and any discrepancies to be brought to the attention of the Architect prior to commencing work or setting out or preparing shop drawings.
 2. Drawings not to be scaled. Work to figured dimensions only
 3. © copyright SAUNDERS BOSTON LIMITED. All rights reserved. This drawing remains the property of SAUNDERS BOSTON LIMITED at all times and may not be reproduced or copied in whole or in part without their prior written consent.
 4. This drawing and related specifications are for use only in the stated location.
 5. This drawing is to be read in conjunction with all other Consultants drawings and specifications.
 6. Drainage has not been surveyed and all pipe locations and and below ground drainage runs are indicative

3B5P House
Gross Internal Floor Area
89 Square Metres


2 Storey
HQI Compliant
Lifetime Homes Compliant
Code for Sustainable Homes TBC



FIRST FLOOR

5 Person, 3 Bedroom

5 Person, 3 Bedroom

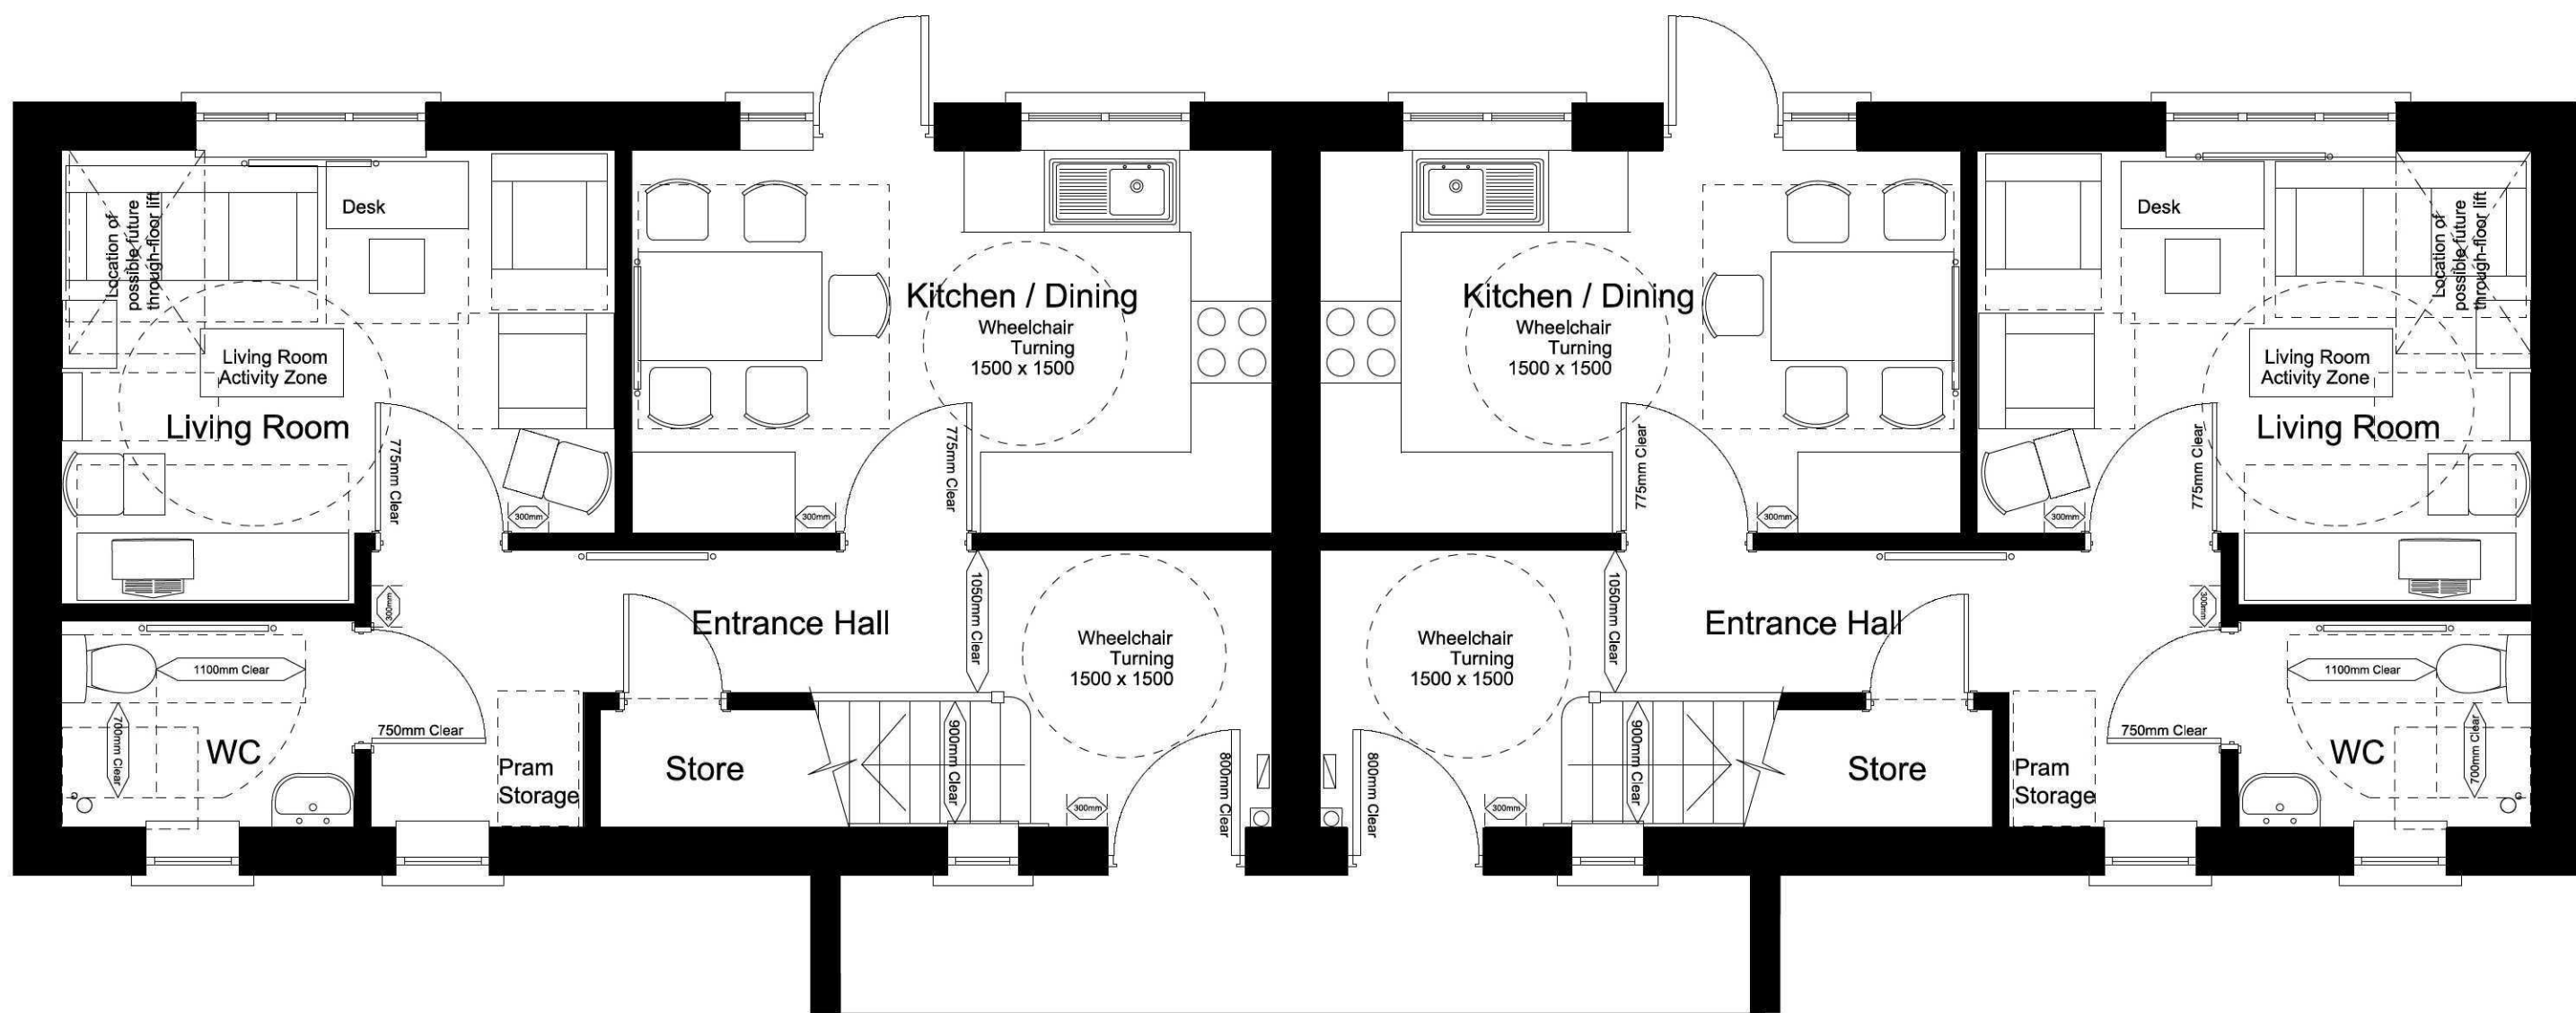

GROUND FLOOR

5 Person, 3 Bedroom


5 Person, 3 Bedroom




Front Elevation



Rear Elevation

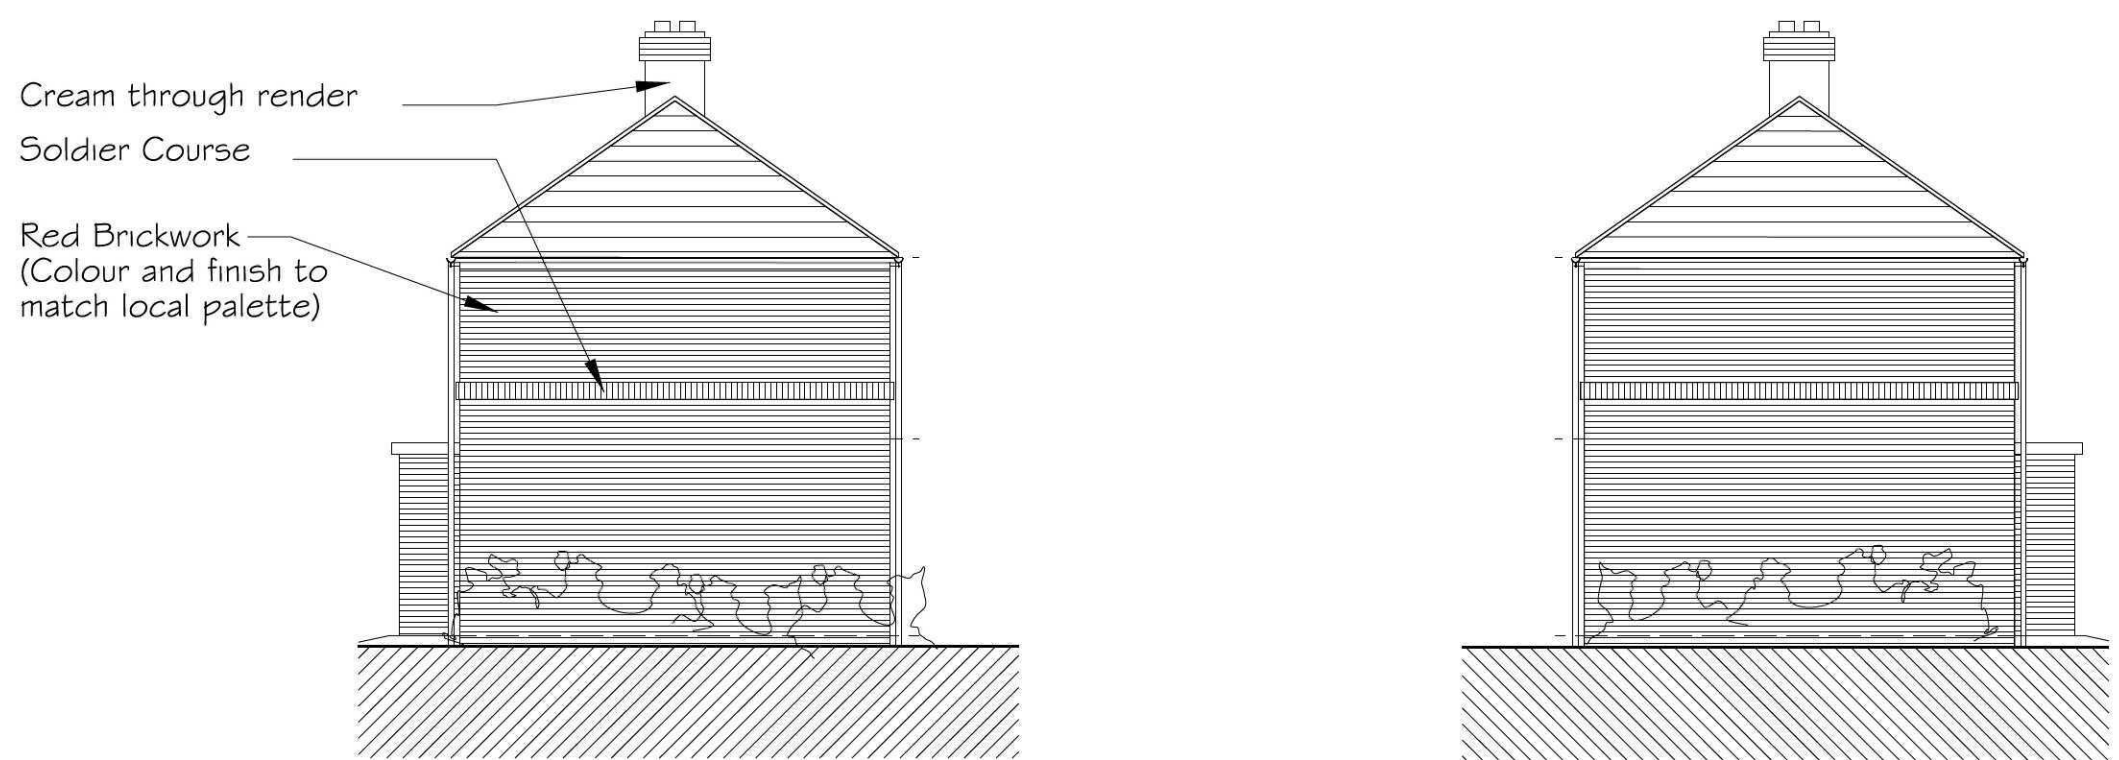

Side Elevations

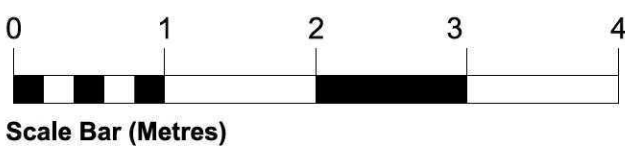

P2	Issues for Planning	22/09/11	EVH
P1	Changed Front Doors	22/09/11	EVH
No.	Elevations revised PVP's added	15/08/11	AKH
	Revision	Date	Drawn Checked

PLANNING

 Chartered Architects 119 Newmarket Road, Cambridge CB5 8HA, Tel: (01223) 367733, E-mail: office@saundersboston.co.uk

Saunders Boston

Client: Ashley King Developments

Job: Penny Hill Road, Holbeach Sports Pavilion and 34 Housing Units

Drawing: Proposed House Plans & Elevations Blocks A, S, & R

Scales: Plans 1:50 @ A1, Elevations 1:100 @ A1

Number: 1186-P-100

Date: 19/07/11

Drawn: AKH

Checked: P2