



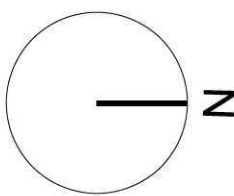

Southern Detail Site Plan (1:500 at A1)

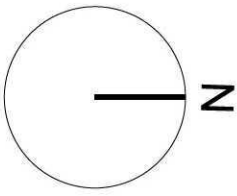


Northern Detail Site Plan (1:500 at A1)



- No. Notes
1. All dimensions to be verified on site by GENERAL CONTRACTOR and any discrepancies to be brought to the attention of the Architect prior to commencing work or setting out or preparing shop drawings.
 2. Drawings not to be scaled. Work to figured dimensions only.
 3. © copyright SAUNDERS BOSTON LIMITED. All rights reserved. This drawing remains the property of SAUNDERS BOSTON LIMITED at all times and may not be reproduced or copied in whole or in part without their prior written consent.
 4. This drawing and related specifications are for use only in the stated location.
 5. This drawing is to be read in conjunction with all other Consultants drawings and specifications.
 6. Drainage has not been surveyed and all pipe locations and below ground drainage runs are indicative

Site Plan Key:

- Existing Tree
- Existing Tree Removed
- Proposed Tree
- Proposed Soft Landscaping
- Existing Soft Landscaping /Hedging
- Proposed Turf
- Rotary Dryer
- Bike Store and Shed
- Adoptable Road
- Private Drive Way/Carparking
- Paving Slabs
- Non Adoptable Road
- New Fencing
- Existing Fence retained where possible
- Photo Voltaic Panels

 

scale 1:500 (metres)

P1	Issued for Planning	22/09/11	EVH	-
No.	Revision	Date	Drawn	Checked

PLANNING

Chartered Architects
119 Newmarket Road
Cambridge CB5 8HA
Tel: (01223) 367733
E-mail: office@saundersboston.co.uk

Saunders Boston

Client:
Ashley King Developments

Job:
Penny Hill Road, Holbeach Sports Pavilion and 34 Housing Units

Drawing:
Roof Plan

Scales: 1:500@A1	Date: 07/09/11
Number: 1186-P-L-004	Drawn: AKH
	Checked: P1