



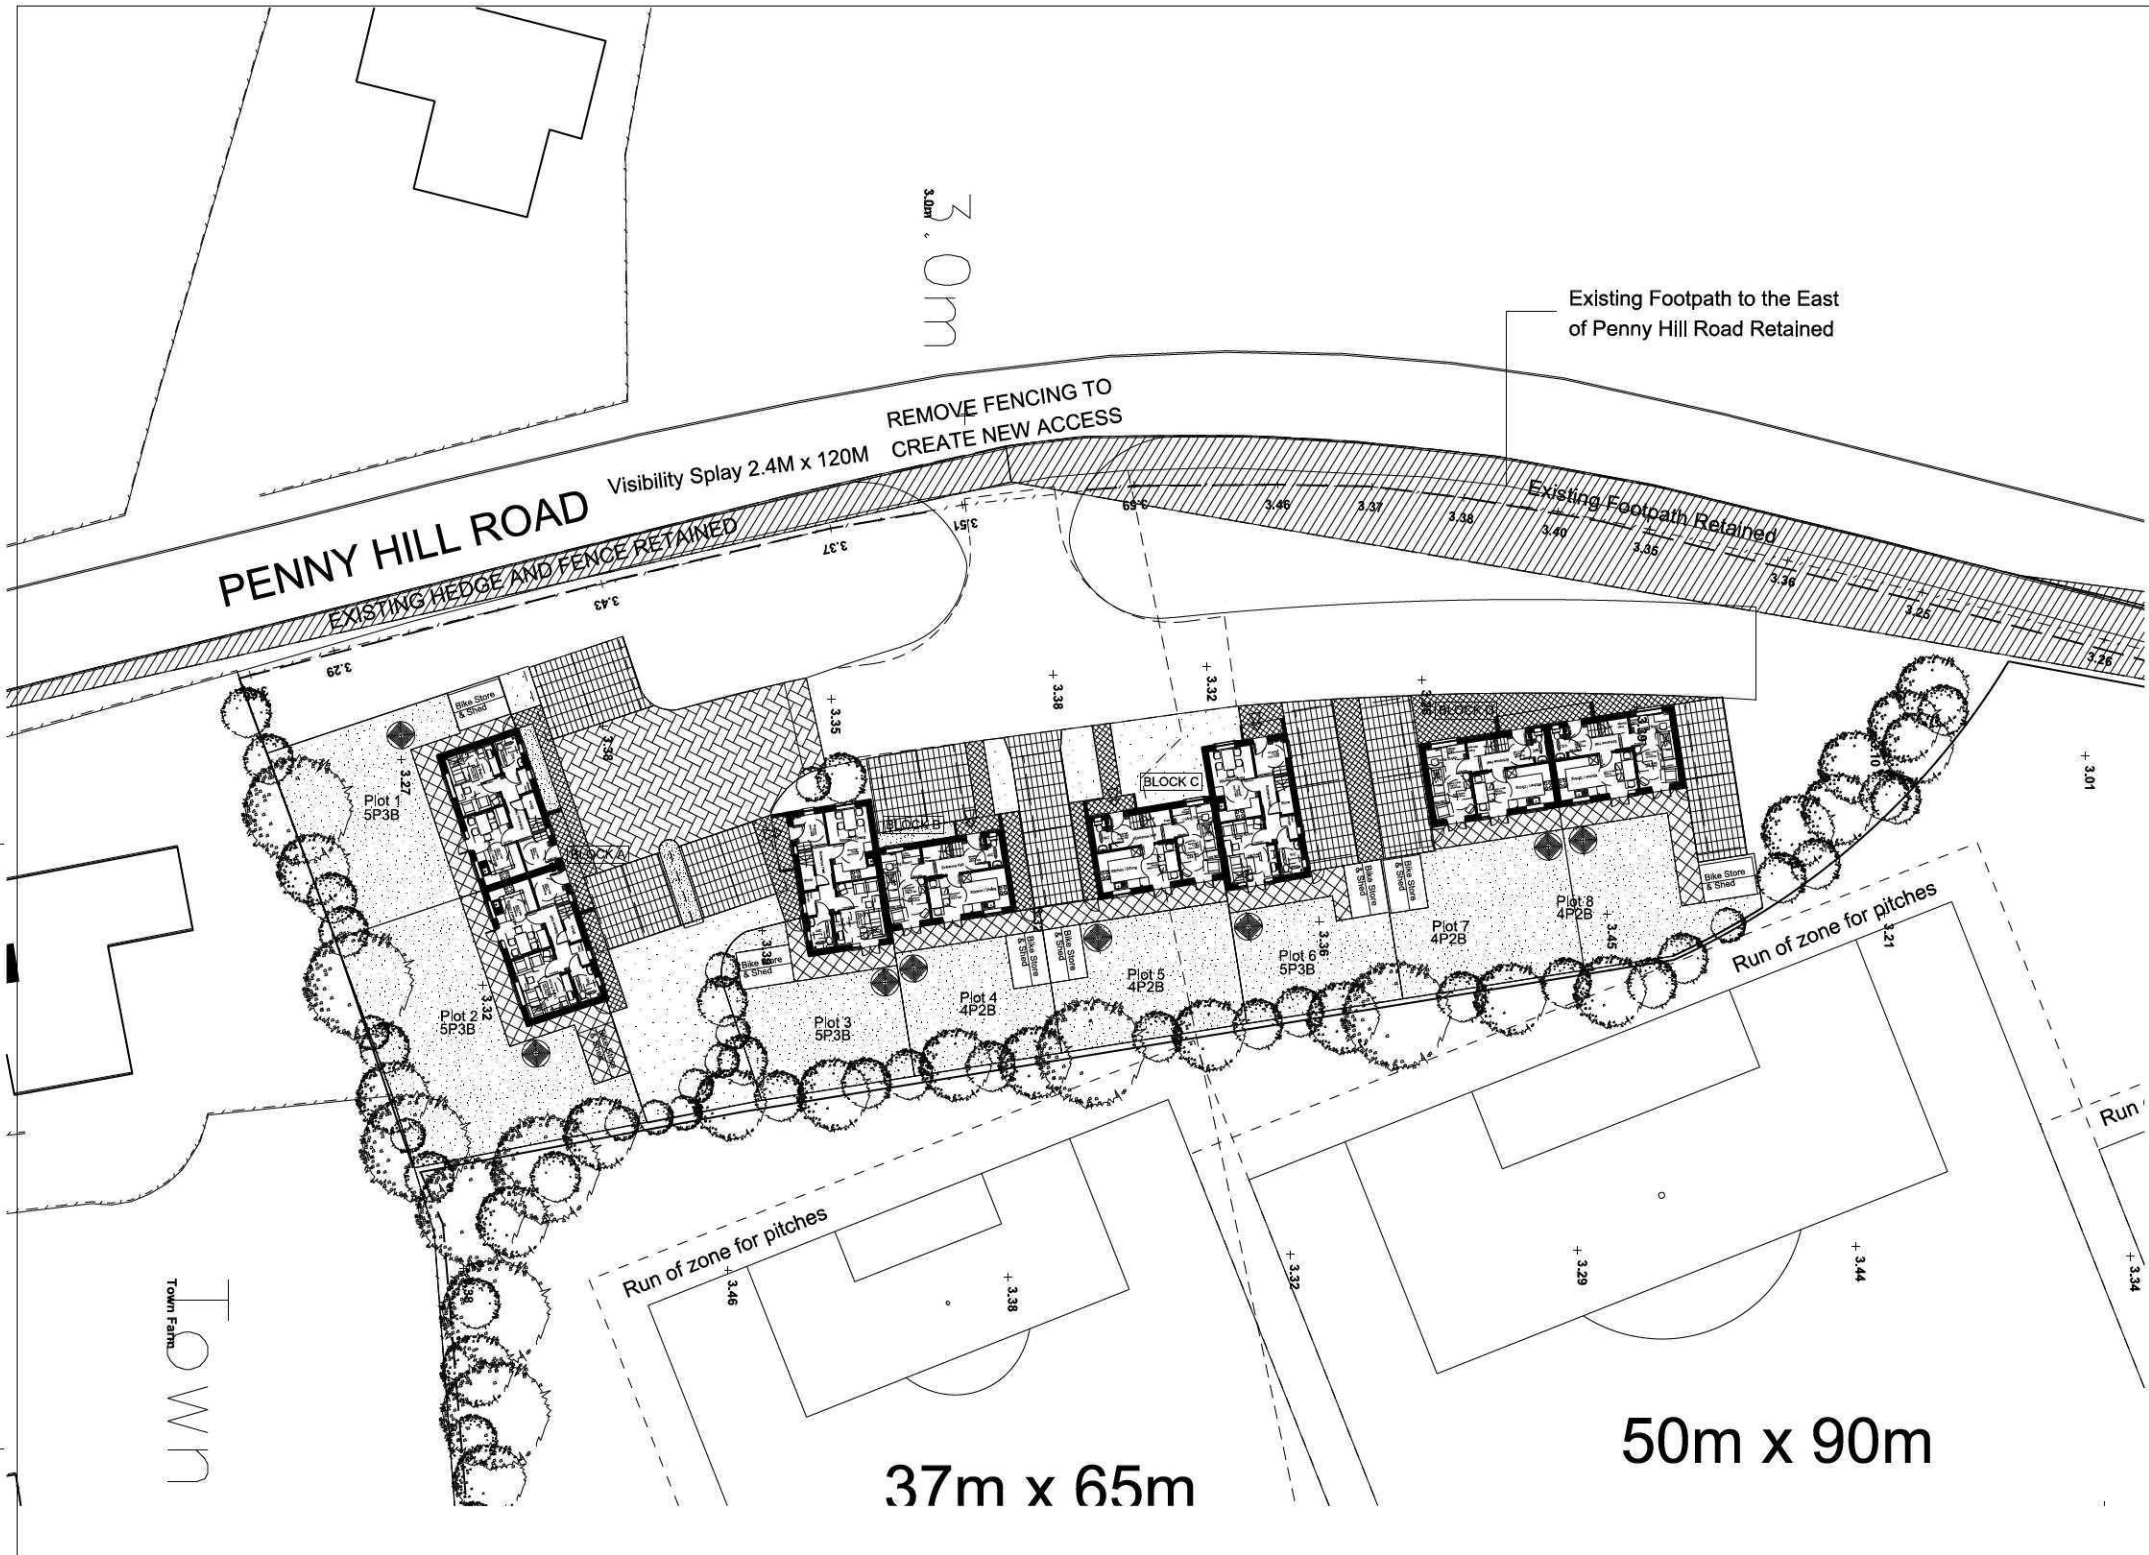

Southern Detail Site Plan (1:500 at A1)

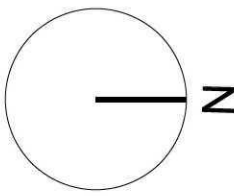


4 No. 4P2B Houses
4 No. 5P3B Houses

4 Units for Shared ownership to include: 2 No. 4P2B Houses
2 No. 5P3B Houses

4 Units for Affordable rent to include: 2 No. 4P2B Houses
2 No. 5P3B Houses




Northern Detail Site Plan (1:500 at A1)

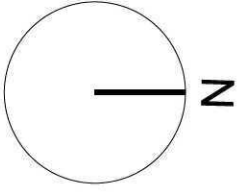

14 No. 4P2B Houses
8 No. 5P3B Houses
4 No. 6P4B Houses

10 Units for Shared ownership to include: 6 No. 4P2B Houses
4 No. 5P3B Houses

16 Units for affordable rent to include: 8 No. 4P2B Houses
4 No. 5P3B Houses
4 No. 6P4B

 

scale 1:500 (metres)

- No. Notes
1. All dimensions to be verified on site by GENERAL CONTRACTOR and any discrepancies to be brought to the attention of the Architect prior to commencing work or setting out or preparing shop drawings.
 2. Drawings not to be scaled. Work to figured dimensions only.
 3. © copyright SAUNDERS BOSTON LIMITED. All rights reserved. This drawing remains the property of SAUNDERS BOSTON LIMITED at all times and may not be reproduced or copied in whole or in part without their prior written consent.
 4. This drawing and related specifications are for use only in the stated location.
 5. This drawing is to be read in conjunction with all other Consultants drawings and specifications.
 6. Drainage has not been surveyed and all pipe locations and below ground drainage runs are indicative

Site Plan Key:

- Existing Tree
- Existing Tree Removed
- Proposed Tree
- Proposed Soft Landscaping
- Existing Soft Landscaping /Hedging
- Proposed Turf
- Rotary Dryer
- Bike Store and Shed
- Adoptable Road
- Permeable Paving for Private Drive Way/Carparking
- Paving Slabs
- Non Adoptable Road
- New Fencing
- Existing Fence retained where possible

Note:
Bins are to be stored in rear gardens and brought to front on collection day.

P2	Issued for Planning	22/09/11	EVH
P1	Note added in regards to bins	22/09/11	EVH
No.	Updated to meet elevation changes	15/08/11	AKH
Revision	Date	Drawn	Checked

PLANNING	
	Chartered Architects 119 Newmarket Road Cambridge CB5 8HA Tel: (01223) 367733 E-mail: office@saundersboston.co.uk
Client Ashley King Developments	
Job Penny Hill Road, Holbeach Sports Pavilion and 34 Housing Units	
Drawing Enlarged Site Plan	
Scales 1:500@A1	Date 01/07/11
Number 1186-P-L-002	Drawn AKH
	Checked P2