



- NOTES:**
1. All dimensions to be verified on site by GENERAL CONTRACTOR and any discrepancies to be brought to the attention of the architect prior to commencing work or setting out or permanently deep drainage.
 2. Drainage not to be sealed.
 3. Work to agreed dimensions only.
 4. All copyright SAUNDERS BOSTON LIMITED. All rights reserved. This drawing remains the property of SAUNDERS BOSTON LIMITED and may not be reproduced or copied in whole or in part without their prior written consent.
 5. This drawing and related specifications are for use only in the stated location.
 6. This drawing is to be read in conjunction with all other Consultants drawings and specifications.
 7. Drainage has not been surveyed and all other locations and sub-surface ground drainage runs are indicative.

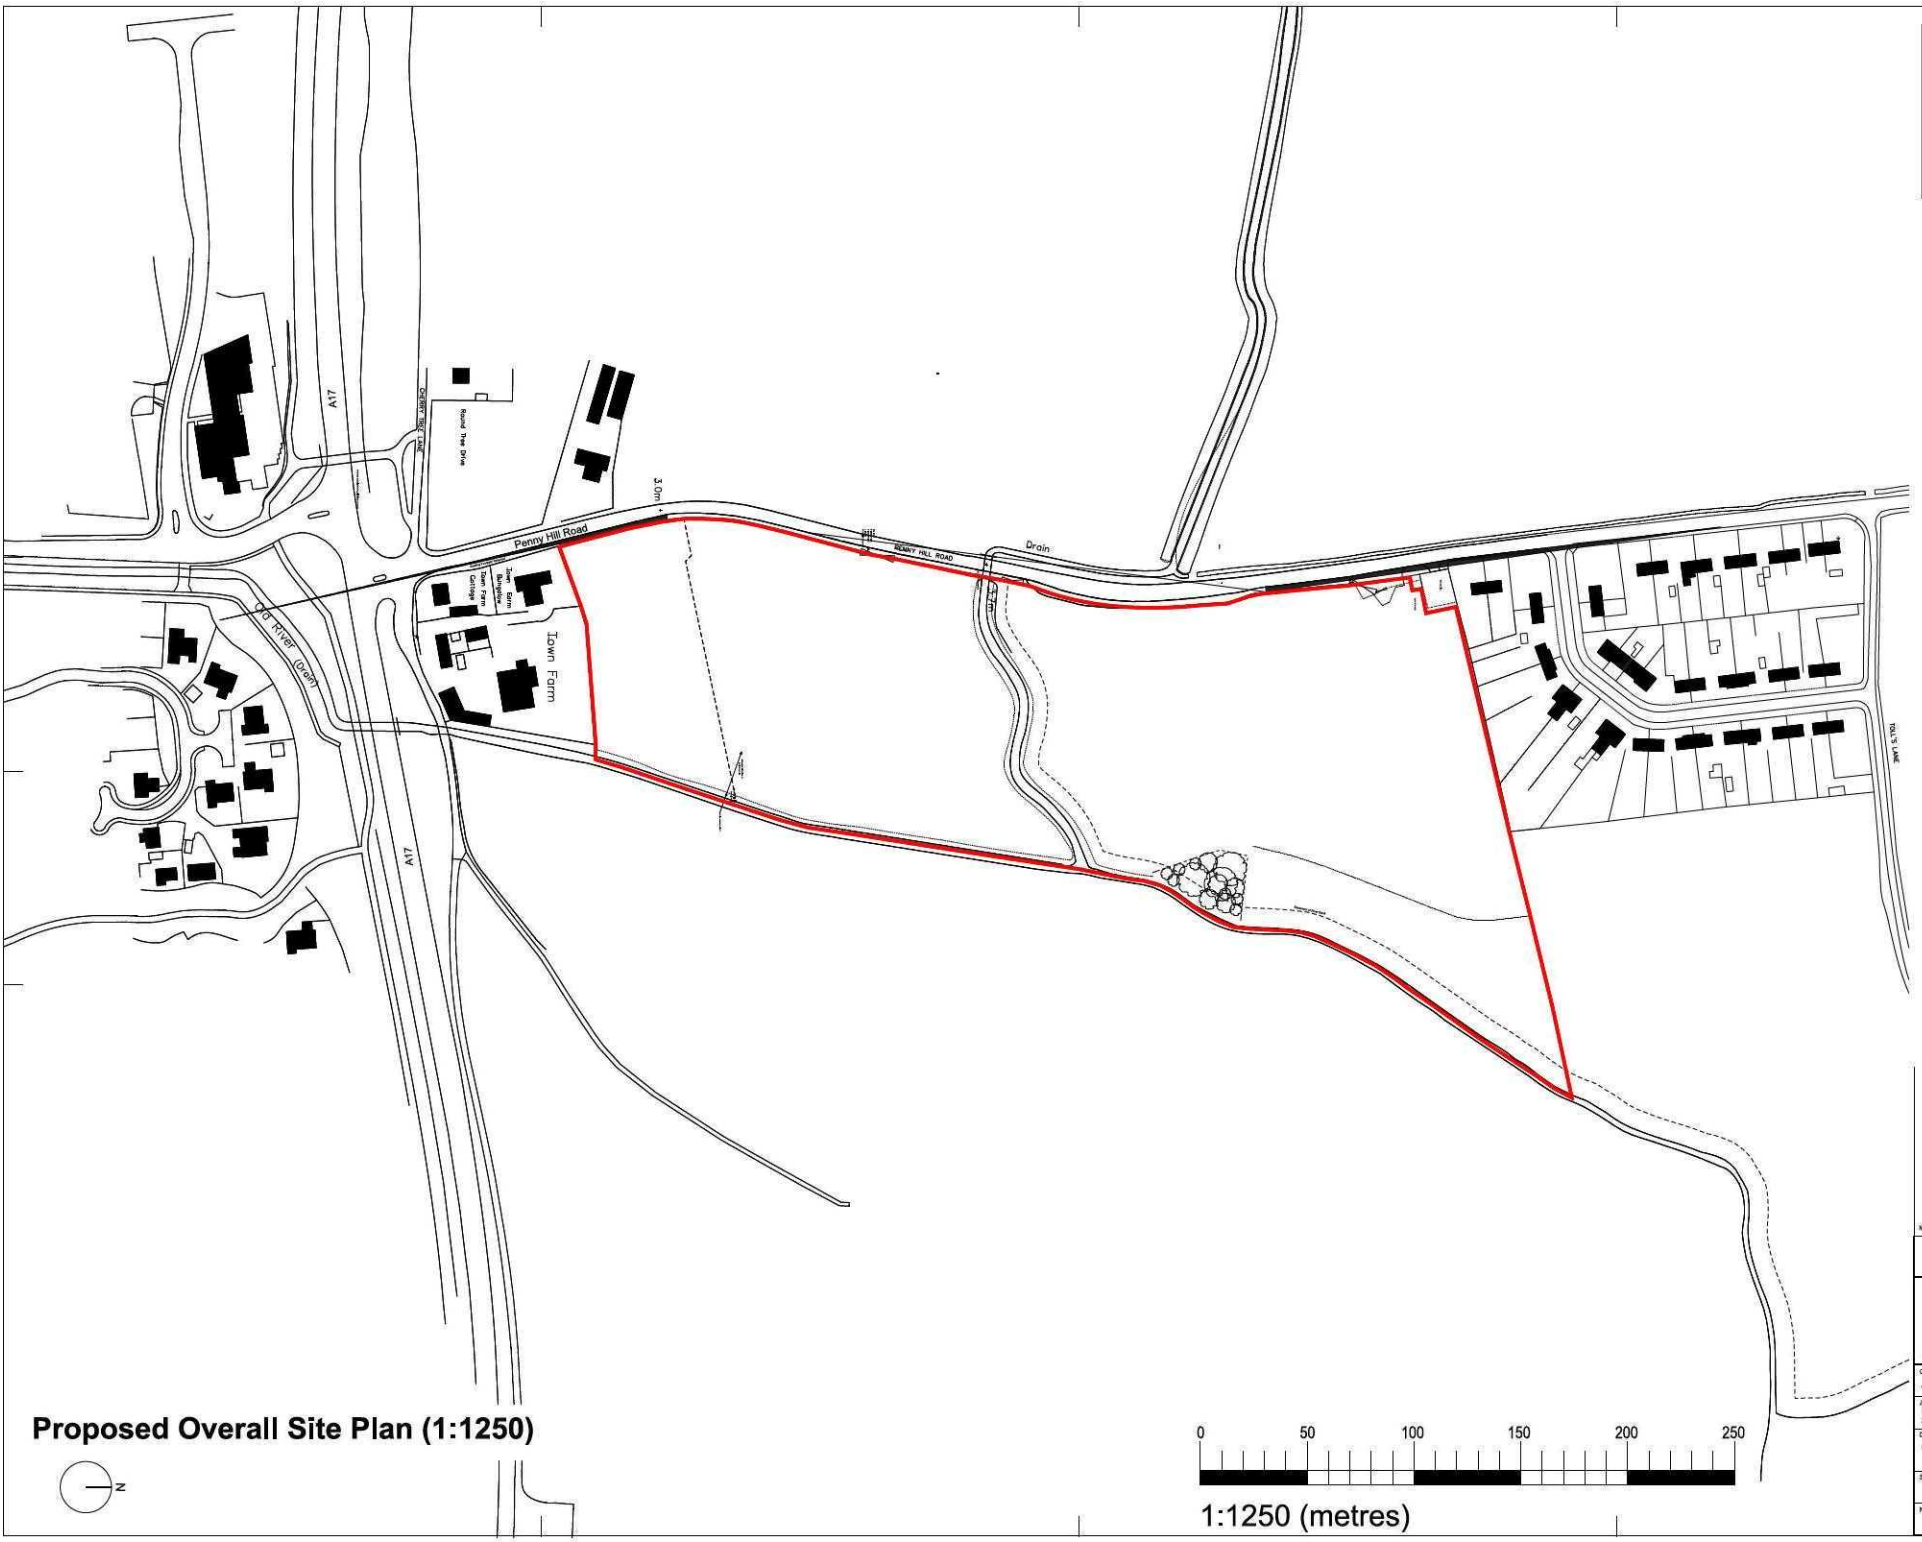

Proposed Overall Site Plan (1:1250)

 

1:1250 (metres)

No.	Revision	Date	Drawn	Checked

PLANNING


 115 Newmarket Road
 BOSTON LINCOLN
 Tel: (01223) 387733
 Email: info@saundersboston.co.uk

Saunders Boston

Client:
Ashley King Developments

Site:
 1st Penny Hill Road, Holbeach
 Sports Pavilion and 34 Housing Units

Drawing:
Overall Site Plan

Scale: 1:1250 @ A1	Date: October 2011
Number: 1186-P-L-010	Drawn: NDMG
	Checked: