




Hatched Area Indicates Anglia Water
'Cordon Sanitaire'

PLANNING

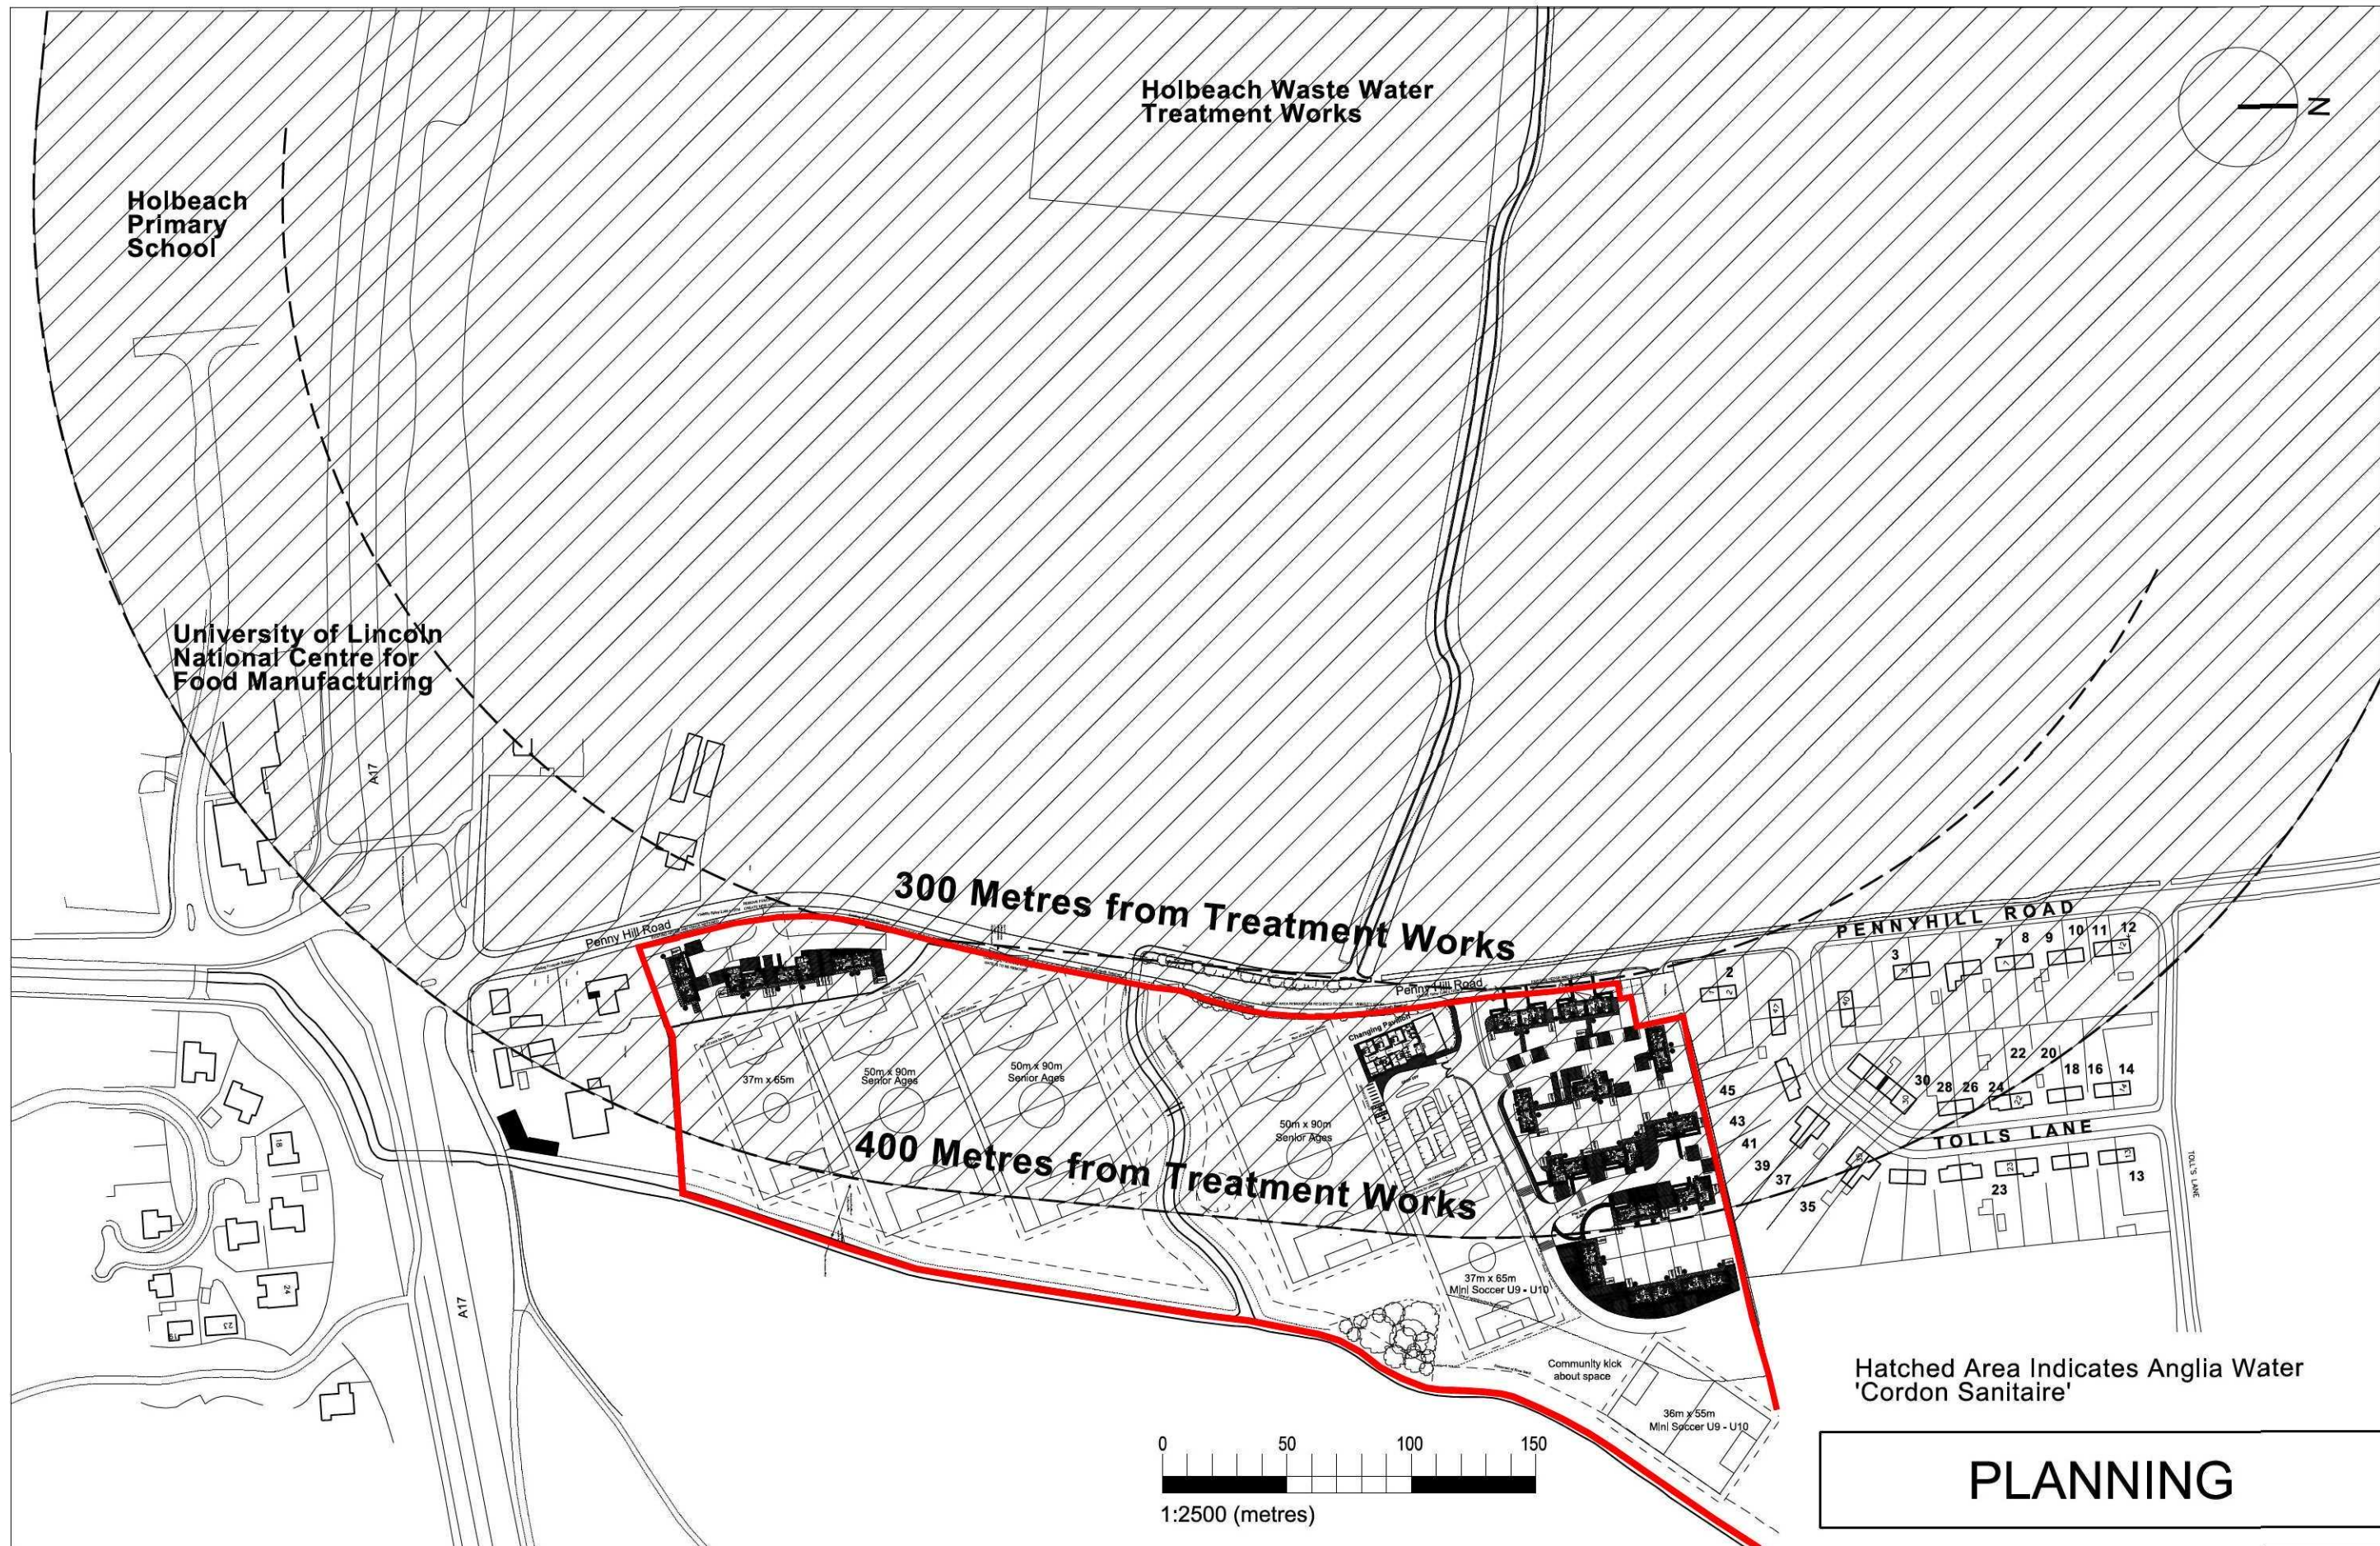

Chartered
Architects
119 Newmarket Road
Cambridge
CB5 8HA
Tel: (01223) 367733
E-mail
office@saundersboston.co.uk

Saunders Boston

Revisions

P1	Site Boundary Shown	NDMG	November 2011
P2	House Numbers and Road Names Added	NDMG	December 2011

Job			Number
Ashley King Developments			1186/L/WD/011
Drawing			Revision
Proposed Site Plan 'Cordon Sanitaire'			P2
Scales	Drawn	Checked	Date
1:2500	NDMG	EVH	Nov 2011